



PLANNING & DEVELOPMENT DEPARTMENT

STATEMENT OF FINANCIAL INTEREST

Case Number: **SUP-34339** APN: 138-15-310-031, 034, 035

Name of Property Owner: Trinity Peak I, LLC

Name of Applicant: C2 Lofts

Name of Representative: Christopher Stuhmer

To the best of your knowledge, does the Mayor or any member of the City Council or Planning Commission have any financial interest in this or any other property with the property owner, applicant, the property owner or applicant's general or limited partners, or an officer of their corporation or limited liability company?

☐ Yes

☒ No

If yes, please indicate the member of the City Council or Planning Commission who is involved and list the name(s) of the person or persons with whom the City Official holds an interest. Also list the Assessor's Parcel Number if the property in which the interest is held is different from the case parcel.

City Official: _____

Partner(s): _____

APN: _____

Signature of Property Owner: _____

Print Name: Christopher Stuhmer


Subscribed and sworn before me

This 16th day of April, 2009

Notary Public in and for said County and State

RECEIVED

APR 28 2009

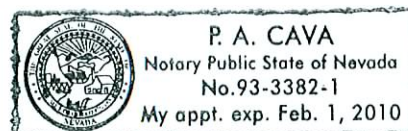



PLANNING & DEVELOPMENT DEPARTMENT

STATEMENT OF FINANCIAL INTEREST

Case Number: **SUP-34339** APN: 138-15-310-031, 034, 035

Name of Property Owner: Trinity Peak II, LLC

Name of Applicant: C2 Lofts

Name of Representative: Christopher Stuhmer

To the best of your knowledge, does the Mayor or any member of the City Council or Planning Commission have any financial interest in this or any other property with the property owner, applicant, the property owner or applicant's general or limited partners, or an officer of their corporation or limited liability company?

☐ Yes

☒ No

If yes, please indicate the member of the City Council or Planning Commission who is involved and list the name(s) of the person or persons with whom the City Official holds an interest. Also list the Assessor's Parcel Number if the property in which the interest is held is different from the case parcel.

City Official: _____

Partner(s): _____

APN: _____

Signature of Property Owner: 


Print Name: Christopher Stuhmer


RECEIVED

APR 28 2009

Subscribed and sworn before me

This 16th day of April, 2009

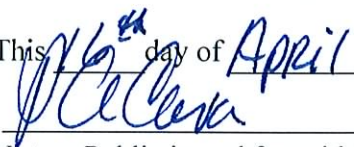
Notary Public in and for said County and State

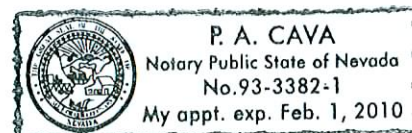



PLANNING & DEVELOPMENT DEPARTMENT

STATEMENT OF FINANCIAL INTEREST

Case Number: **SUP-34339** APN: 138-15-310-031, 034, 035

Name of Property Owner: NORTHWEST III, LLC

Name of Applicant: C2 Lofts

Name of Representative: Christopher Stuhmer

To the best of your knowledge, does the Mayor or any member of the City Council or Planning Commission have any financial interest in this or any other property with the property owner, applicant, the property owner or applicant's general or limited partners, or an officer of their corporation or limited liability company?

☐ Yes

☒ No

If yes, please indicate the member of the City Council or Planning Commission who is involved and list the name(s) of the person or persons with whom the City Official holds an interest. Also list the Assessor's Parcel Number if the property in which the interest is held is different from the case parcel.

City Official: _____

Partner(s): _____

APN: _____

Signature of Property Owner:  _____


Print Name: Christopher Stuhmer


RECEIVED

Subscribed and sworn before me

APR 28 2009


This 16th day of April, 20 09

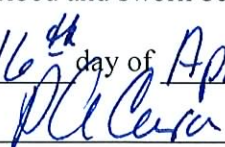
Notary Public in and for said County and State

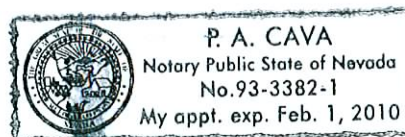

Existing Office Buildings
C-PB Zoning


Existing Office Buildings
C-PB Zoning

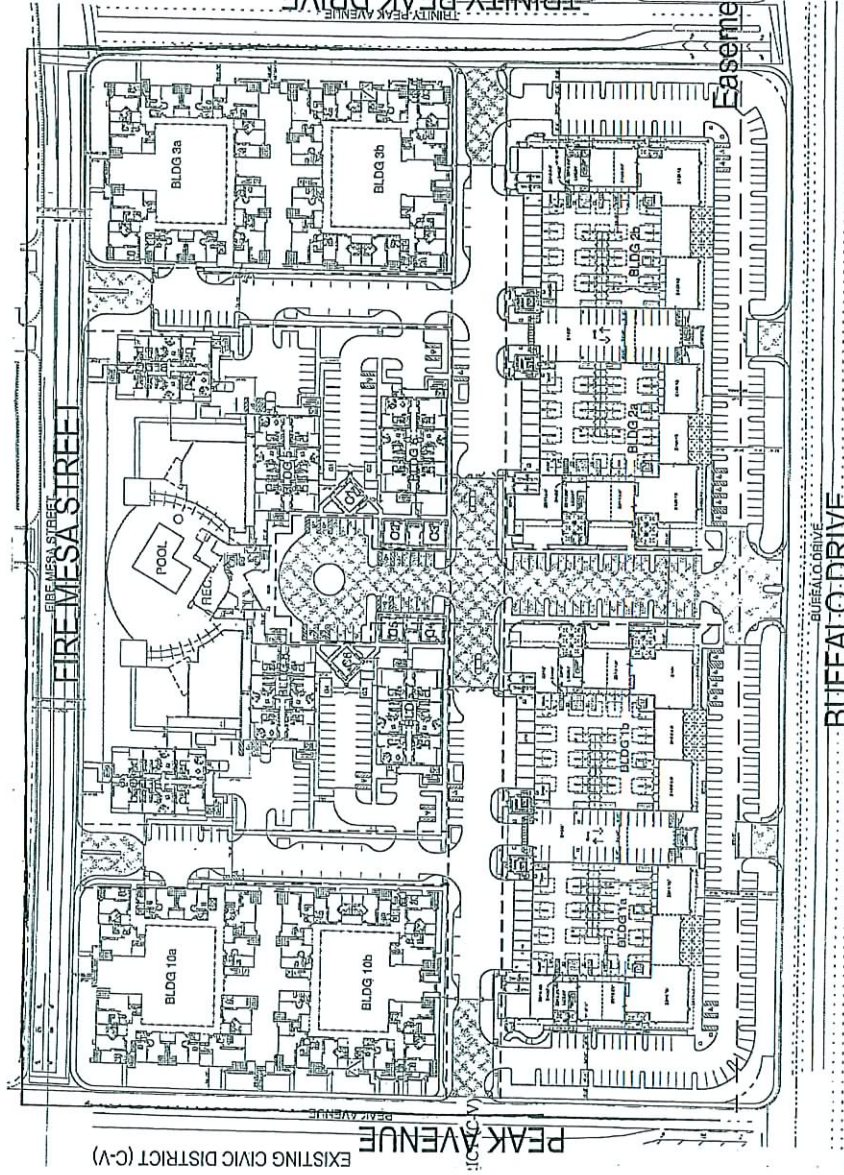

LEGEND

- Property Line
- Easement
- Accessible Path

VICINITY MAP

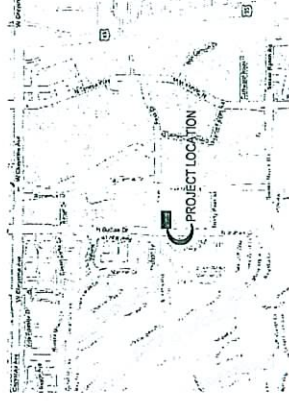

Preliminary Site Plan
UPPER WEST SIDE
Las Vegas, Nevada
C2 Lofts, LLC


Existing Residential Homes
R-PDS Zoning

RECEIVED

APR 28 2009

SUP-34339
06/11/09 PC



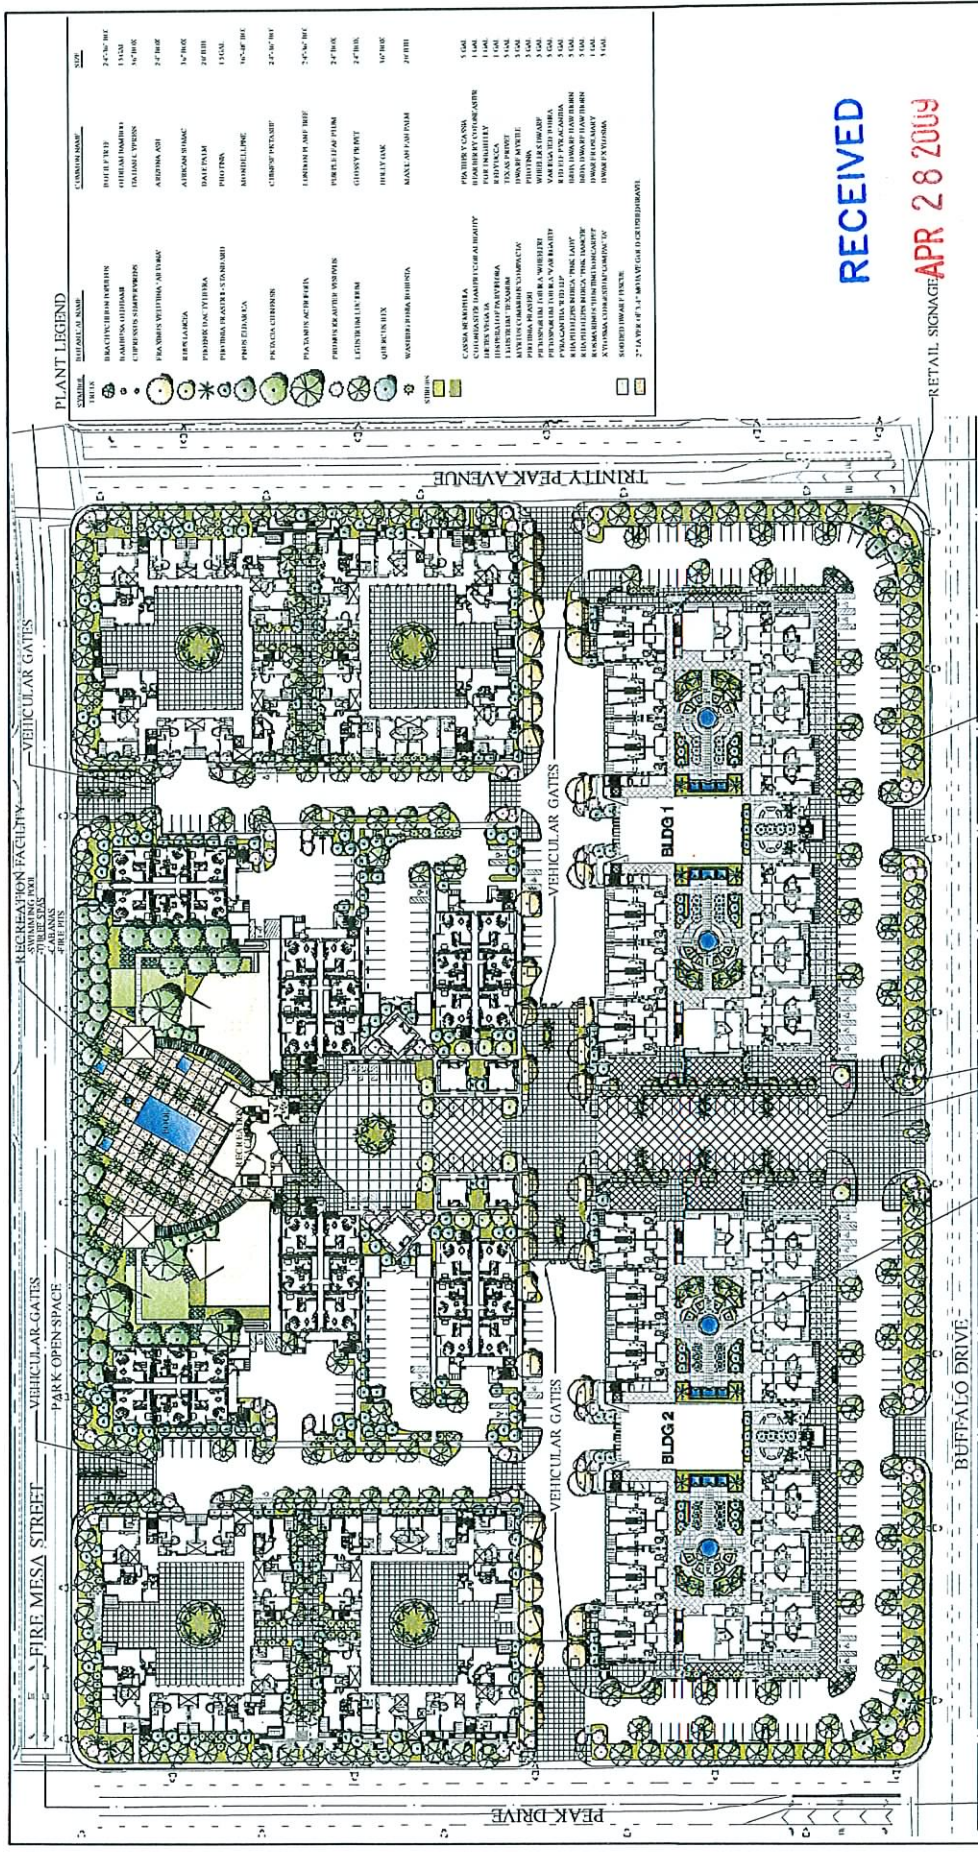

Preliminary Landscape Plan
Upper West Side
 Las Vegas, Nevada
 C2Lofts, LLC

ENTRY MONUMENT
 ENRICHED PAVING
 SEE ENLARGEMENT SHEET FOR THIS AREA


PER METER PARKWAY LANDSCAPE
 TO MATCH EXISTING

RECEIVED
 RETAIL SIGNAGE **APR 28 2009**

NOVIS
 LANDSCAPE ARCHITECTURE
 AND PLANNING
 911-711-7311
 1111-711-7311
 1111-711-7311
 1111-711-7311



SUP-34339
06/11/09 PC

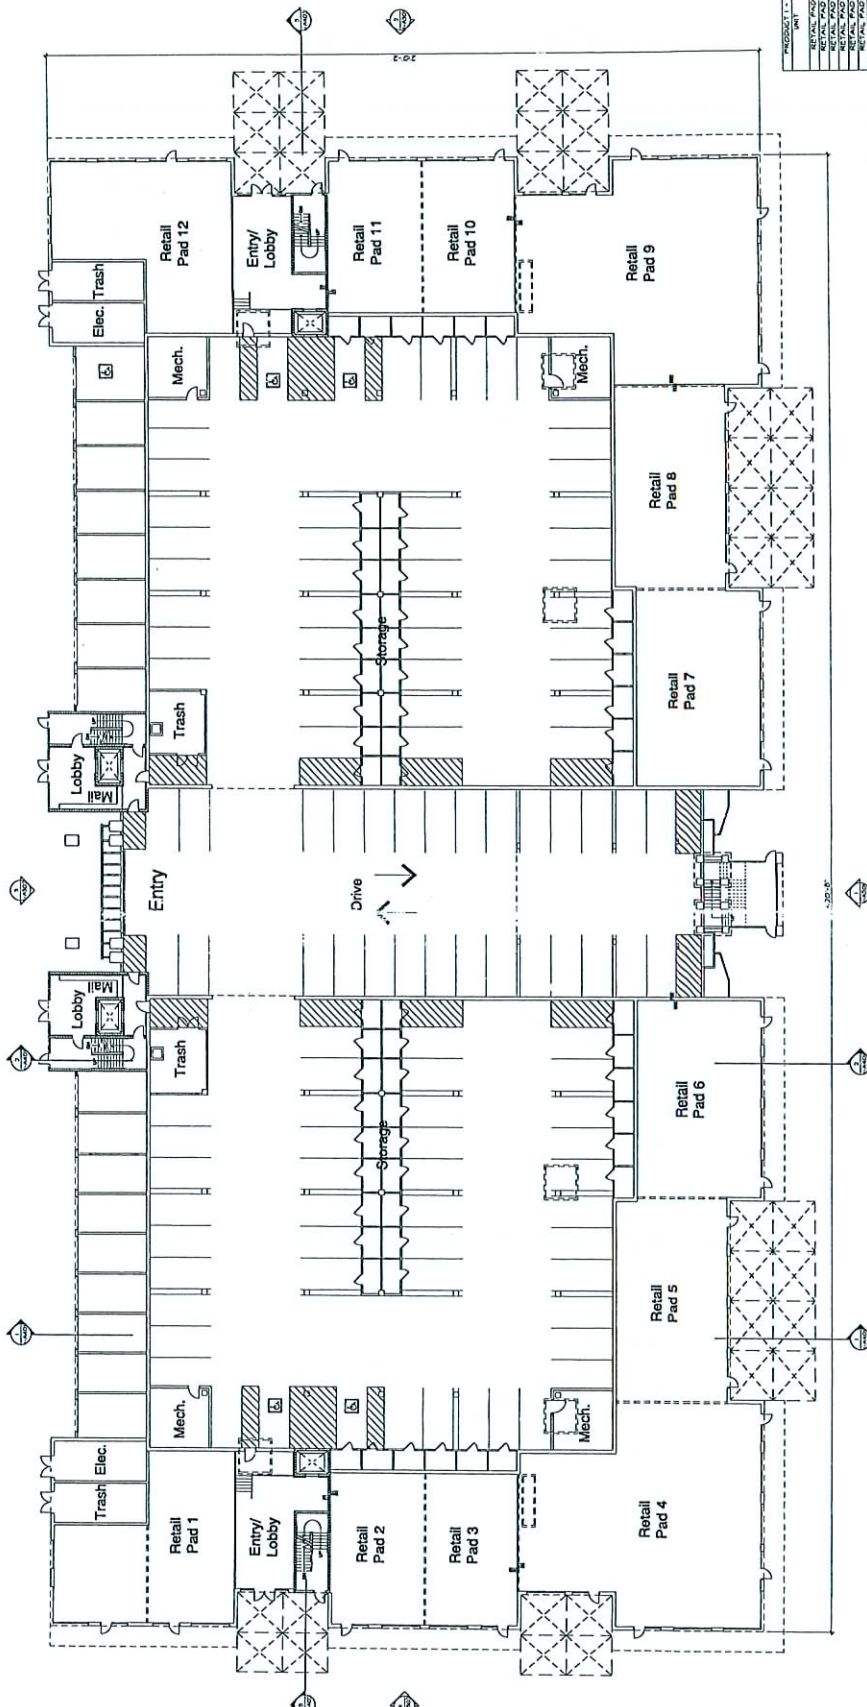


RECEIVED
APR 28 2009

CARAGE LEVEL FLOOR PLAN

NO.	REVISION	DATE
1	ISSUED FOR PERMIT	06/11/09
2	RETAIL PAD 1	7/1/09
3	RETAIL PAD 2	7/1/09
4	RETAIL PAD 3	7/1/09
5	RETAIL PAD 4	7/1/09
6	RETAIL PAD 5	7/1/09
7	RETAIL PAD 6	7/1/09
8	RETAIL PAD 7	7/1/09
9	RETAIL PAD 8	7/1/09
10	RETAIL PAD 9	7/1/09
11	RETAIL PAD 10	7/1/09
12	RETAIL PAD 11	7/1/09
13	RETAIL PAD 12	7/1/09
14	ENTRY/LOBBY	7/1/09
15	MECH.	7/1/09
16	STORAGE	7/1/09
17	TRASH	7/1/09
18	ELEC.	7/1/09
19	DRIVE	7/1/09
20	ENTRY/LOBBY	7/1/09
21	MECH.	7/1/09
22	STORAGE	7/1/09
23	TRASH	7/1/09
24	ELEC.	7/1/09
25	DRIVE	7/1/09
26	ENTRY/LOBBY	7/1/09
27	MECH.	7/1/09
28	STORAGE	7/1/09
29	TRASH	7/1/09
30	ELEC.	7/1/09
31	DRIVE	7/1/09
32	ENTRY/LOBBY	7/1/09
33	MECH.	7/1/09
34	STORAGE	7/1/09
35	TRASH	7/1/09
36	ELEC.	7/1/09
37	DRIVE	7/1/09
38	ENTRY/LOBBY	7/1/09
39	MECH.	7/1/09
40	STORAGE	7/1/09
41	TRASH	7/1/09
42	ELEC.	7/1/09
43	DRIVE	7/1/09
44	ENTRY/LOBBY	7/1/09
45	MECH.	7/1/09
46	STORAGE	7/1/09
47	TRASH	7/1/09
48	ELEC.	7/1/09
49	DRIVE	7/1/09
50	ENTRY/LOBBY	7/1/09
51	MECH.	7/1/09
52	STORAGE	7/1/09
53	TRASH	7/1/09
54	ELEC.	7/1/09
55	DRIVE	7/1/09
56	ENTRY/LOBBY	7/1/09
57	MECH.	7/1/09
58	STORAGE	7/1/09
59	TRASH	7/1/09
60	ELEC.	7/1/09
61	DRIVE	7/1/09
62	ENTRY/LOBBY	7/1/09
63	MECH.	7/1/09
64	STORAGE	7/1/09
65	TRASH	7/1/09
66	ELEC.	7/1/09
67	DRIVE	7/1/09
68	ENTRY/LOBBY	7/1/09
69	MECH.	7/1/09
70	STORAGE	7/1/09
71	TRASH	7/1/09
72	ELEC.	7/1/09
73	DRIVE	7/1/09
74	ENTRY/LOBBY	7/1/09
75	MECH.	7/1/09
76	STORAGE	7/1/09
77	TRASH	7/1/09
78	ELEC.	7/1/09
79	DRIVE	7/1/09
80	ENTRY/LOBBY	7/1/09
81	MECH.	7/1/09
82	STORAGE	7/1/09
83	TRASH	7/1/09
84	ELEC.	7/1/09
85	DRIVE	7/1/09
86	ENTRY/LOBBY	7/1/09
87	MECH.	7/1/09
88	STORAGE	7/1/09
89	TRASH	7/1/09
90	ELEC.	7/1/09
91	DRIVE	7/1/09
92	ENTRY/LOBBY	7/1/09
93	MECH.	7/1/09
94	STORAGE	7/1/09
95	TRASH	7/1/09
96	ELEC.	7/1/09
97	DRIVE	7/1/09
98	ENTRY/LOBBY	7/1/09
99	MECH.	7/1/09
100	STORAGE	7/1/09


Project: 060714.G
Date: April 16, 2009
Drawn By: [Signature]
Checked By: [Signature]

Drawing Number: 1-A201

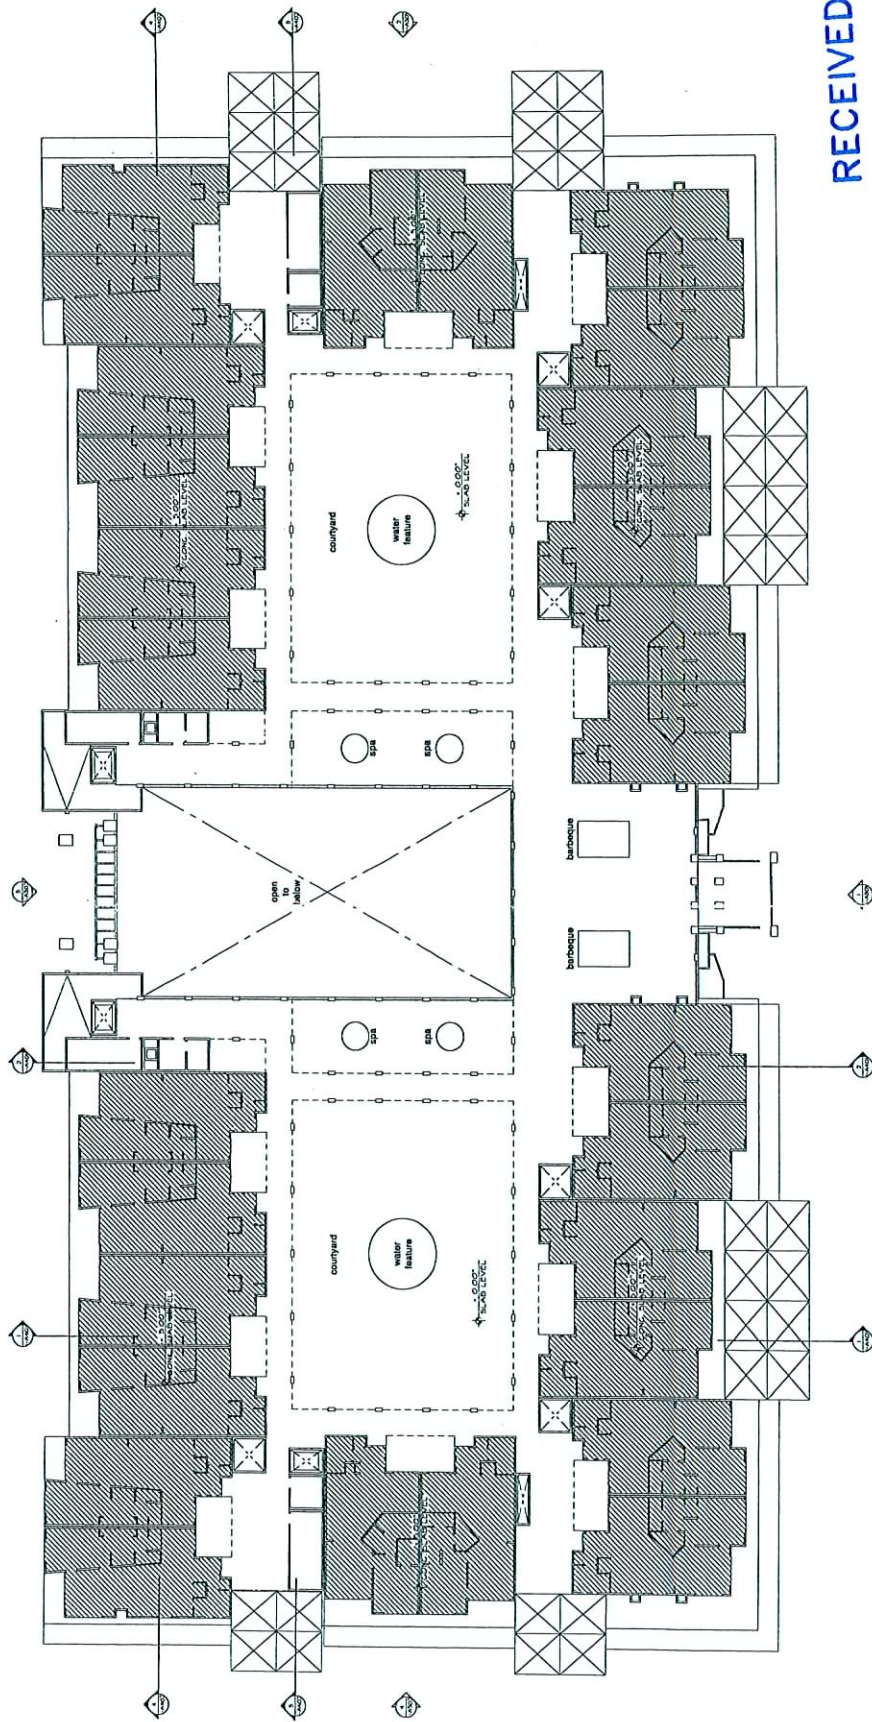

RECEIVED

APR 28 2009

 

LEVEL 2 SLAB PLAN



KKE of Nevada, Inc.
6775 edmond st. suite 260
las vegas, nv 89118

(702) 268-4015
FAX (702) 268-4025

www.kke.com
minneapolis las vegas phoenix

C2 Lofts
9500 Hillwood Dr., Suite
130
Las Vegas, Nevada 89130
702.240.2469

SUP-34339
06/11/09 PC

No. _____ Date _____

Revision Description

Key Plan



Upper West Side Mix Use
S.E.C. of Buffalo & Peak
Las Vegas, Nevada
Product 1


LEVEL 2 - BUILDING 1 & 2

1-A201A

PROJECT: 0603174.02
DATE: April 14, 2009
DRAWN BY: [signature]
CHECKED BY: [signature]

Drawing Number

Copyright © 2009 KKE Architects, Inc.

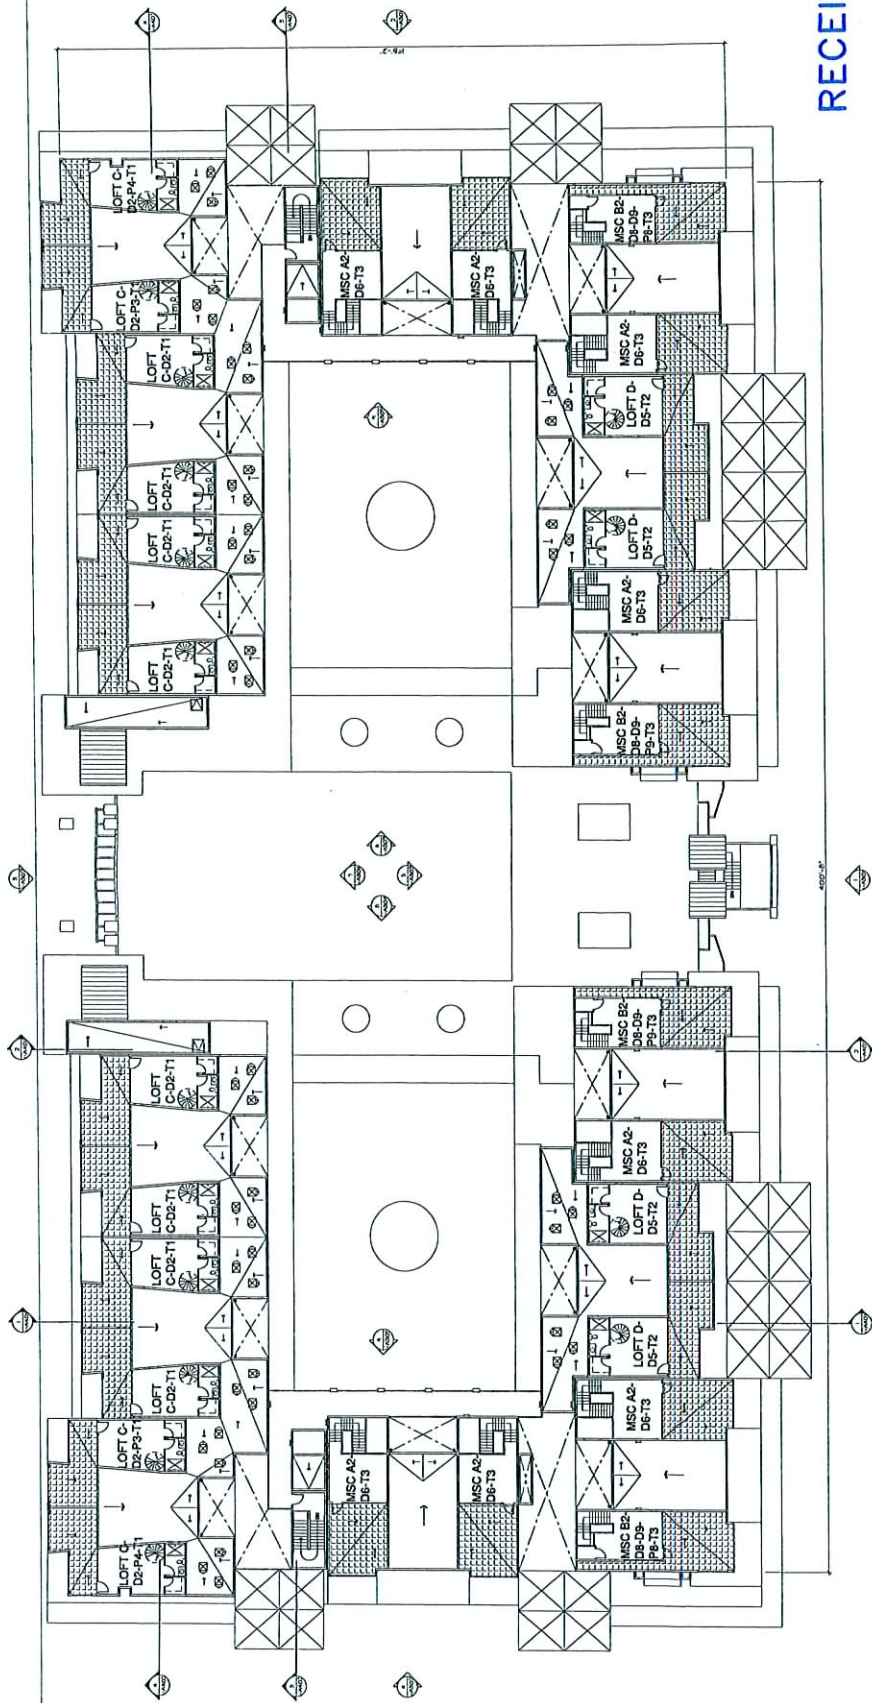

ROOF PLAN

RECEIVED


APR 28 2009



KKE of Nevada, Inc.
6775 Edmund St., Suite 280
Las Vegas, NV 89118
(702) 208-6815
FAX (702) 208-6025
www.kke.com


C2 Lofts
9500 Hillwood Dr., Suite 130
Las Vegas, Nevada 89130
702.240.2469
SUP-34339
06/11/09 PC

No.	Date	Revision Description

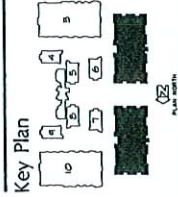

Upper West Side Mix Use
S.E.C. of Buffalo & Peak
Las Vegas, Nevada
Product 1
ROOF PLAN - BUILDING 1 & 2

PROJECT: C02-114-G
DATE: April 18, 2007
DRAWN BY: [Signature]
CHECKED BY: [Signature]
DRAWING NUMBER: 1-A205
Copyright © 2007 KKE of Nevada, Inc.

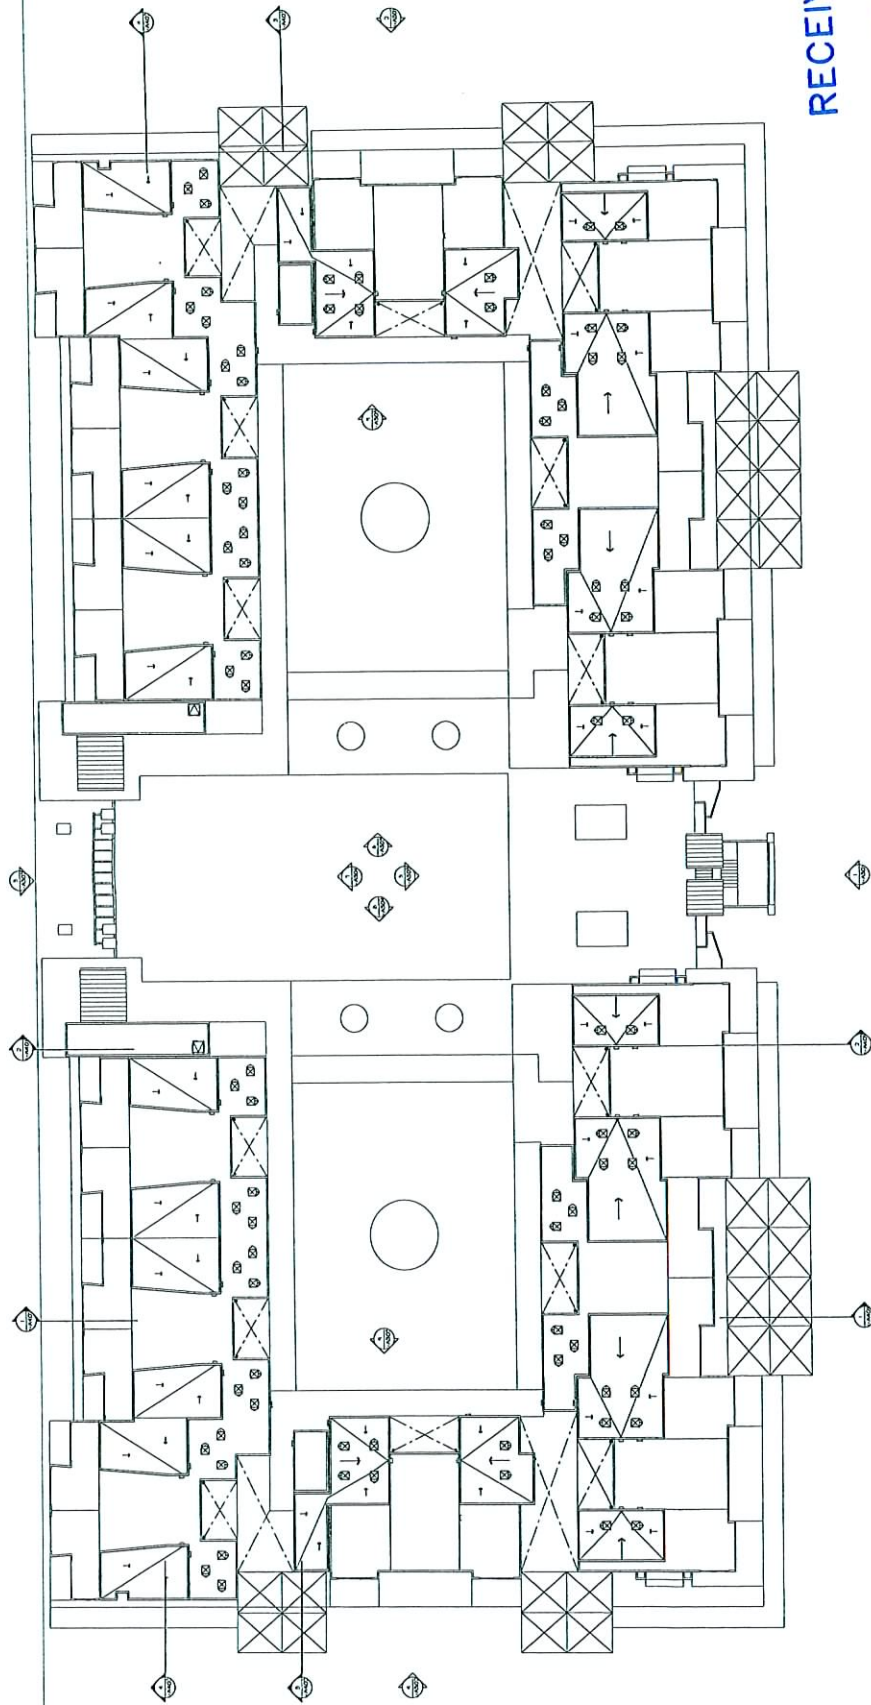

RECEIVED

APR 28 2009

KKE of Nevada, Inc.
6775 edmond st. suite 280
las vegas, nv 89118
(702) 260-6615
FAX (702) 260-6625
www.kke.com PH004

[illegible]

Upper West Side Mix Use
S.E.C. of Buffalo & Peak
Las Vegas, Nevada
Product 1


Drawing Number

1-A206


UPPER ROOF - BUILDING 1 & 2



Copyright © 1998 by SAGE of Nevada, Inc.

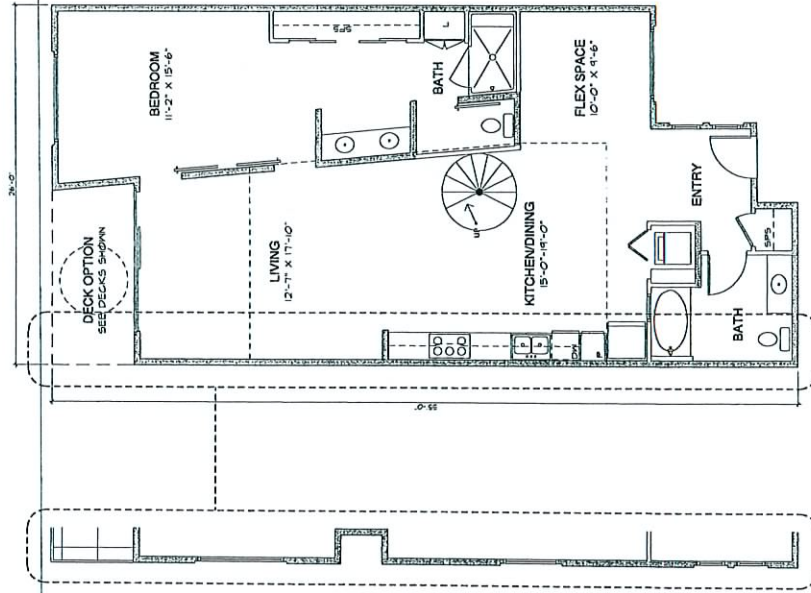


P1 Loft C
1247 Sq.Ft.
EXTERIOR WALL @
LOFT C (END UNIT)
1240 Sq.Ft.

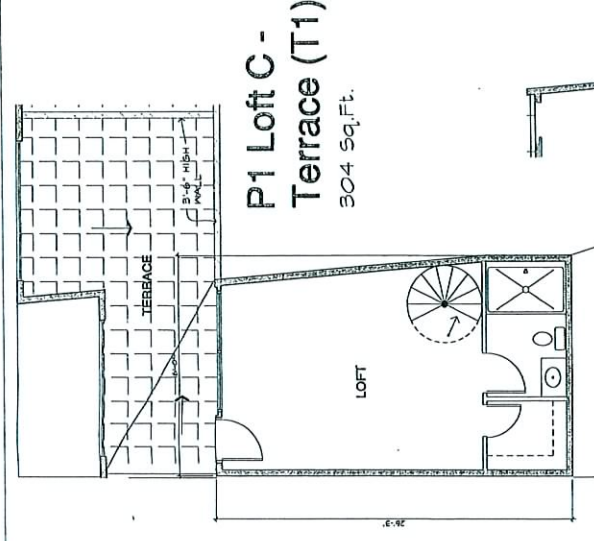


**P1 Loft C -
Terrace (T1)**
304 Sq.Ft.

**P1 Loft C -
Roof Loft**
380 Sq.Ft.

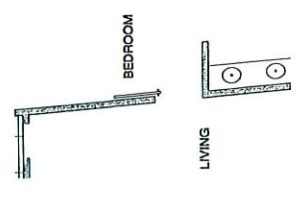


**Alternate -
Barn Door**

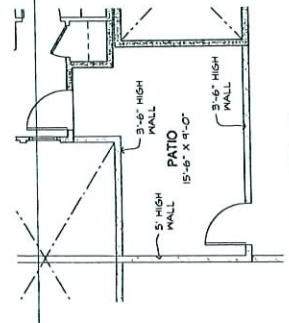

Patio (P3)
172 Sq.Ft.


NOTE: PATIO WALL SHARED
BETWEEN TWO UNITS TO
BE 5'-0" HIGH

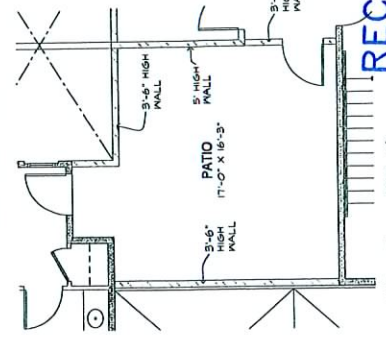

Patio (P4)
319 Sq.Ft.

RECEIVED
APR 28 2009

Project	0603 BT4 G
Date	April 14, 2007
Drawn by	
Checked by	
Drawing Number	1-A221

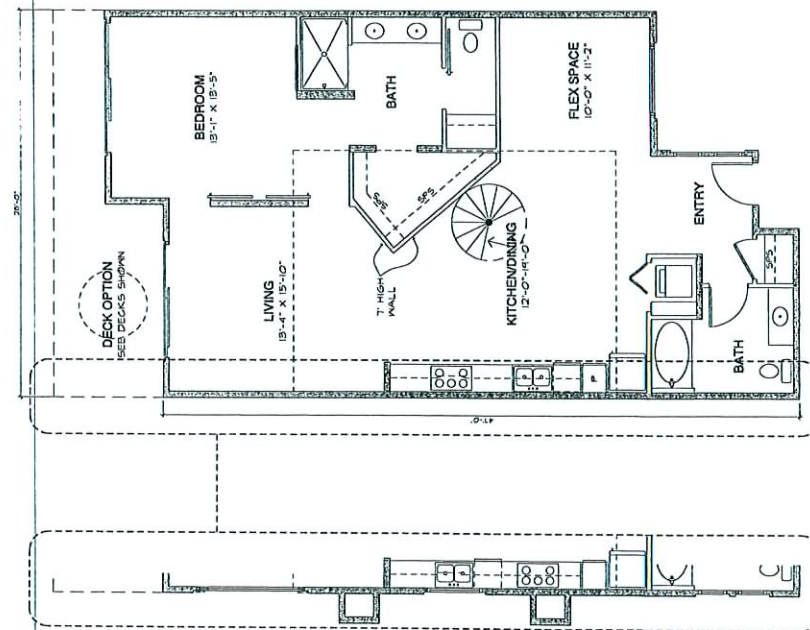


APR 28 2009

Project	0615 1734 01
Date	April 18, 2007
Drawn by	
Checked by	JP


Drawing Number

1-A221-A

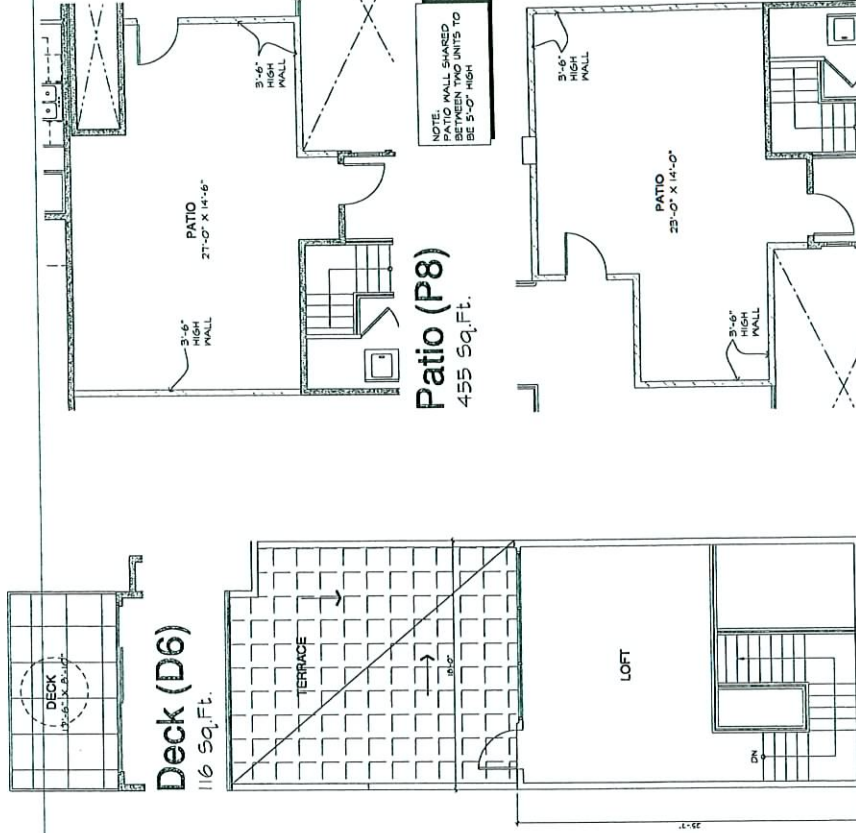


RECEIVED

APR 28 2009

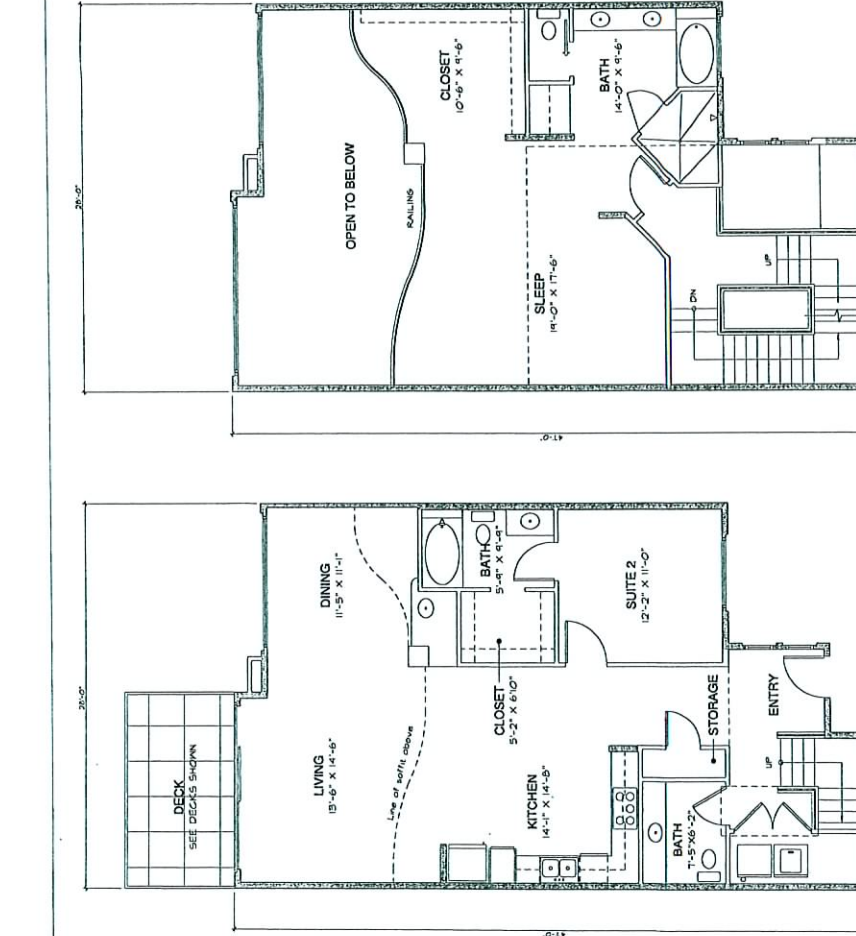

KK&E architects K&E of Nevada, Inc. 6775 Edmond St., Suite 280 Las Vegas, NV 89118 (702) 269-4875 FAX (702) 269-4625 www.kk&e.com		HFA Las Vegas Paradise 702.240.2469	
C2 Lofts 9500 Hillwood Dr., Suite 130 Las Vegas, Nevada 89130 702.240.2469		SUP-34339 06/11/09 PC	
Upper West Side Mix Use S.E.C. of Buffalo & Peak Las Vegas, Nevada Product 1 Unit Plans		P1 MSC A Loft & Terrace 694 Sq.Ft.	
Project: SUP-34339 Date: April 14, 2009 Drawn by: [Signature] Checked by: [Signature]		Drawing Number: 1-A222	

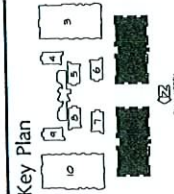

Upper West Side Mix Use
S.E.C. of Buffalo & Peak
Las Vegas, Nevada
Product 1
Unit Plans
P1 MSC A

Project: 0003174.01
Date: April 18, 2007
Drawn by:
Checked by:
MR

Company Number


1-A222-A

THE

KK&E architects
 KKE OF Nevada, Inc.
 6775 edmond st. suite 260
 las vegas, nv 89118
 (702) 269-4615
 FAX (702) 269-8525
www.kke.com

KXE of Nevada, Inc.
3775 edmond st. suite 260
las vegas, nv 89118
(702) 260-0615
FAX (702) 260-0625
www.kxe.com

SUP-34339
06/11/09 PC

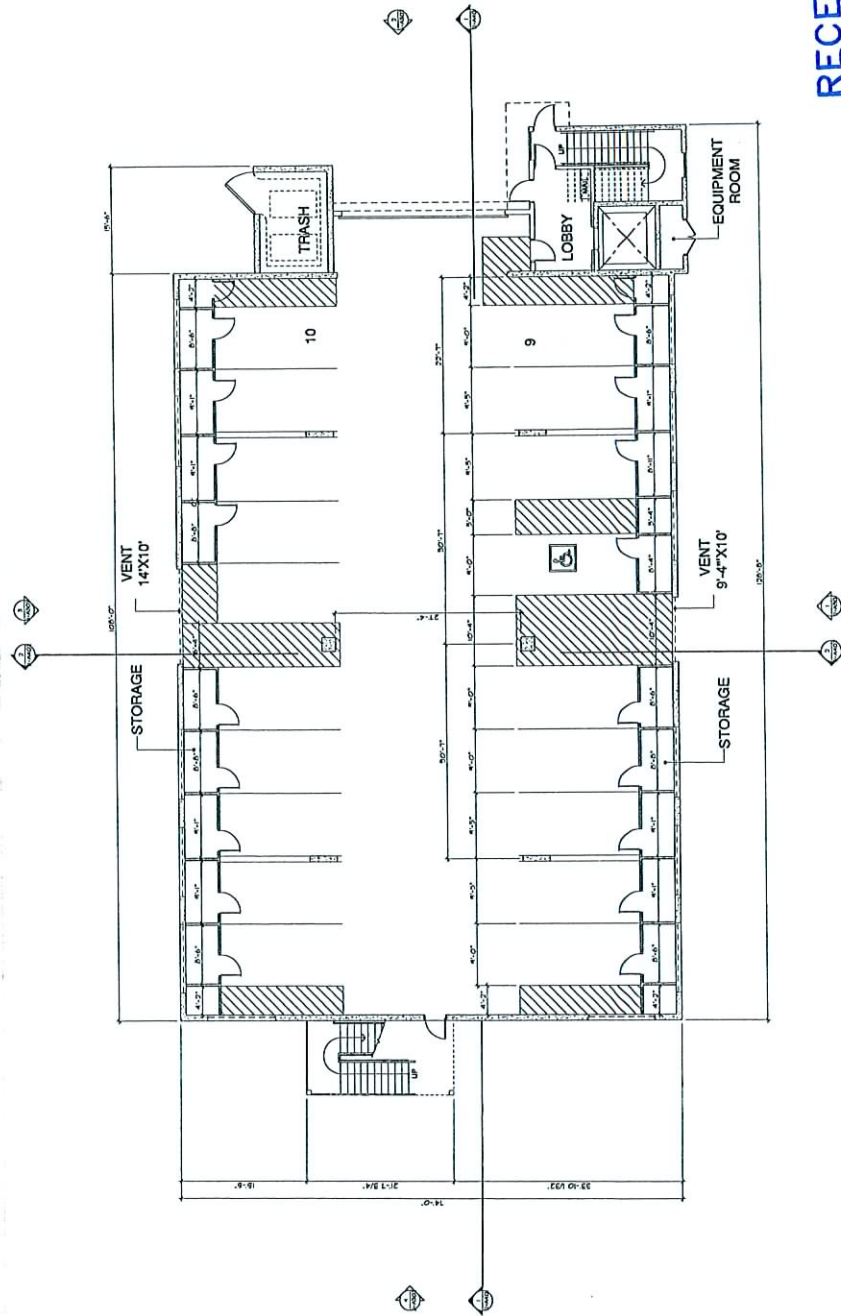

RECEIVED

APR 28 2009



GARAGE PLAN

PROJECT	DATE	LEVEL
2-A201	04/28/09	2ND FLOOR
2-A201	04/28/09	2ND FLOOR
PROJECT	DATE	LEVEL
2-A201	04/28/09	2ND FLOOR
2-A201	04/28/09	2ND FLOOR
Upper West Side Mix Use
S.E.C. of Buffalo & Peak
Las Vegas, Nevada
Product 2



No.	Date	Revision Description
1	04/28/09	Initial

SUP-34339
06/11/09 PC


C2 Lofts
9500 Hillwood Dr., Suite
130
Las Vegas, Nevada 89130
702.240.2469

KKE of Nevada, Inc.
6775 Edmond St. Suite 200
Las Vegas, NV 89118
(702) 269-0615
FAX (702) 269-0625
www.kke.com

KKE
architects
HFA

2-A201

GARAGE- BLDG 4, 5, 6, 7, 8, & 9

 

LEVEL 2 FLOOR PLAN

[illegible]

Project	06/01/74 01
Date	APRIL 14, 2007
Drawn by	
Checked by	WJ

Version Number

2-A202

100

Upper West Side Mix Use
S.E.C. of Buffalo & Peak
Las Vegas, Nevada
Product 2

LEVEL 2- BLDG 4, 5, 6, 7, 8, & 9

Key Plan

[illegible]

SUP-34339
06/11/09 PC

C2 Lofts
9500 Hillwood Dr., Suite
130
Las Vegas, Nevada 89130
702.240.2469

KKE of Nevada, Inc.
6775 edmond st. suite 260
las vegas, nv 89118


(702) 269-6615
FAX (702) 269-6625

www.kke.com

KK&E architects



LEVEL 3 FLOOR PLAN

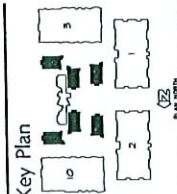

PROJECT 2 - BUILDING 4, 5, 6, 7, 8, 9 & 10 - LEVEL 3					
UNIT	NO. OF STORIES	NO. UNITS	AREA (SQ FT)	UNIT SQ FT	TOTAL SQ FT
			1ST FLR	2ND FLR	DECK
P2 PLAT 1	1	1	4	120	0
P2 PLAT 2	1	1	4	120	0
TOTAL	2	2	8	240	0
COMMON					
					2400
					2640

Upper West Side Mix Use
S.E.C. of Buffalo & Peak
Las Vegas, Nevada
Product 2

Drawing Number

2-A203

LEVEL 3- BLDG 4, 5, 6, 7, 8, & 9

100

五

las veces
ninaspolis


444

pasadena


No.	Date	Revision Description
-----	------	----------------------

SUP-34339 No.

06/11/09 PC

 

LEVEL 5 FLOOR PLAN

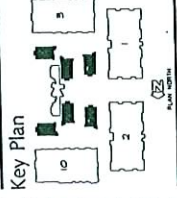

Upper West Side Mix Use
S.E.C. of Buffalo & Peak
Las Vegas, Nevada
Product 2

LEVEL 5 - BLDC 4, 5, 6, 7, 8, & 9

RECEIVED

APR 28 2009

Project 0615 0174 01
Date APRIL 14, 2007
Drawn by
Checked by 148

Drawing Number
2-A205

KKE of Nevada, Inc.
6775 edmond st. suite 260
las vegas, nv 89118

(702) 269-6615
FAX (702) 269-6625

www.k12.com

KK&A architects

五

SUP-34339

06/11/09 PC


C2 Lofts
9500 Hillwood Dr., Suite

130
Las Vegas, Nevada 89130
702.240.2469

No.	Date	Revision Description
-----	------	----------------------

No. _____ Date _____

No. _____ Date _____

 

Q. A2009

APR 28 2009


Drawing Number

ROOF- BLDG 4, 5, 6, 7, 8, & 9



The diagram shows a central area with a table and chairs. Surrounding this central area are four rectangular regions labeled a, b, c, and d. Region 'a' is at the top, 'b' is on the left, 'c' is on the right, and 'd' is at the bottom. The central area is labeled 'e'.

SUP-34339
C2 Lofts
130
Las Vegas, Nevada 89120
702.40.2469


五

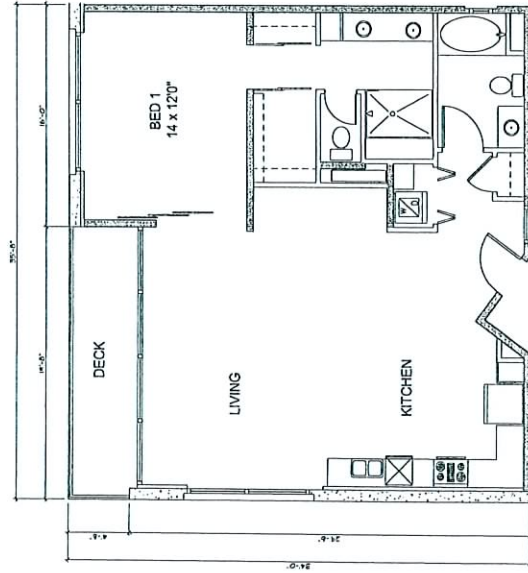

P2 Flat A
1079 Sq.Ft.
Deck 106 Sq.Ft.

  

P2 Flat A's
@ Exterior Wall

 

P2 Flat A'n
@ Exterior Wall




KKE of Nevada, Inc.
6775 edmond st. suite 260
las vegas, nv 89118
(702) 268-6615
FAX (702) 268-6625
www.kke.com

C2 Lofts
9500 Hillwood Dr., Suite
130
Las Vegas, Nevada 89130
702.240.2469

SUP-34339
06/11/09 PC

No.	Date	Revision Description

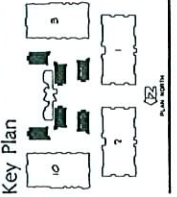


Upper West Side Mix Use
S.E.C. of Buffalo & Peak
Las Vegas, Nevada
Product 2
Unit Plans
P2 FLAT A

Project: CDD-1114-G
Date: APRIL 18, 2007
Drawn by: [signature]
Checked by: [signature]
Drawing Number: 2-A220

RECEIVED

APR 28 2009

 

100

Drawing Number
2-A221

Key Plan



PLAN NORTH

[illegible]

C2 Lofts
9500 Hillwood Dr., Suite
130
Las Vegas, Nevada 89130
702.240.2469

KKE of Nevada, Inc.
6775 edmond st. suite 260
las vegas, nv 89118
(702) 269-6615
FAX (702) 269-6625
www.kke.com

KK&A
architects

  


APR 28 1969

Upper West Side Mix Use
S.E.C. of Buffalo & Peak
Las Vegas, Nevada
Product 2
Unit Plans
P2 MSC A

Project 0615 1174 01
Date APRIL 18, 2007
Drawn by
Checked by HRP

Drawing Number
2-A222

KK&E architects
ARCHITECTS • INTERIORS • LANDSCAPE ARCHITECTS

 

LOFT MSC B LEVEL I	949 S.F.
DECK	71 S.F.
TOTAL	1020 S.F.



APR 28 2009

100

[illegible]

Key Plan

1
2
3
4

Teacher's Desk

Window

Door

Upper West Side Mix Use
S.E.C. of Buffalo & Peak
Las Vegas, Nevada
Product 2
Unit Plans
P2 MSC B

Project	0615174.01
Date	APRIL 14, 2007
Drawn by	
Checked by	me

Drawing Number

2-A224

Copyright © 1999 by LSI of America, Inc.



KKE
architects




PRODUCT 5 - GASKET LEVEL	
UNIT	TOTAL
PARKING	2454
LODGED	2454
MECH / ELEC	2453
SUB-TOTAL	2453

Collect 06/05/174 DL
Date APRIL 14, 2007
Drawn by
Checked by 140

Drawing Number
3-A201

Upper West Side Mix Use
E.C. of Buffalo & Peak
Las Vegas, Nevada
Product 3

GARAGE LEVEL - BUILDING 3 & 10

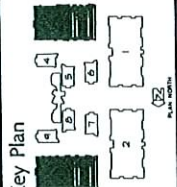[illegible]


SUP-34339
06/11/09 PC

C2 Lofts
9500 Hillwood Dr., Suite
130
Las Vegas, Nevada 89130
702.240.2469

KKE of Nevada, Inc.
6775 edmond st. suite 260
las vegas, nv 89118
(702) 269-6615
FAX (702) 269-6625
www.kke.com

KKE architects

LEVEL 2 FLOOR PLAN

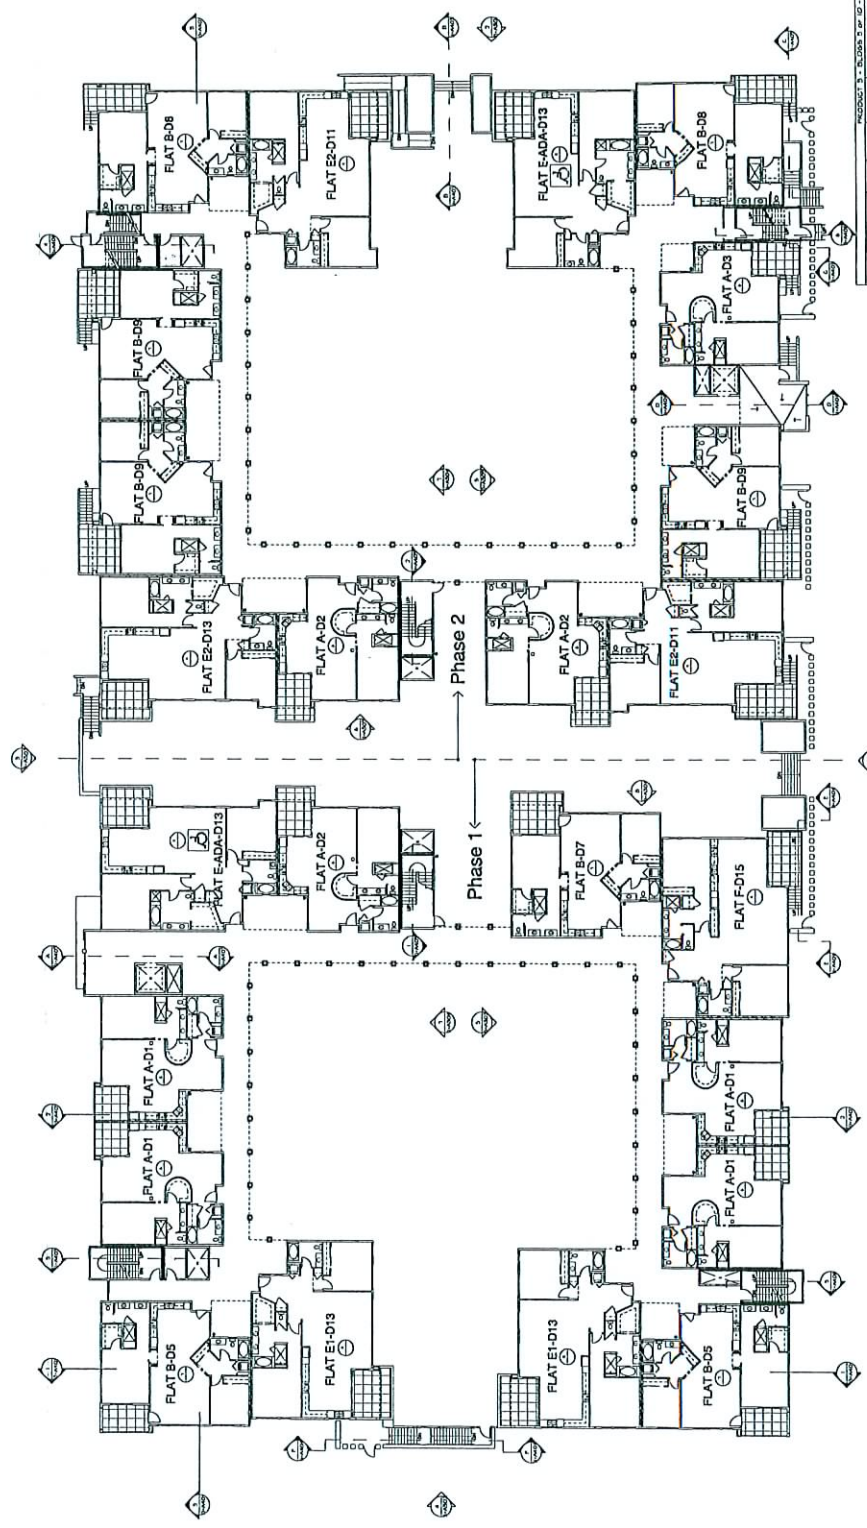


UNIT	NO. UNITS	NO. BATHS	NO. KITCHENS	NO. BEDS	NO. GARAGE	NO. TOTAL	NO. TOTAL
FLAT A-01	1	1	1	1	0	1	1
FLAT A-02	1	1	1	1	0	1	1
FLAT A-03	1	1	1	1	0	1	1
FLAT B-05	1	1	1	1	0	1	1
FLAT B-06	1	1	1	1	0	1	1
FLAT B-07	1	1	1	1	0	1	1
FLAT B-08	1	1	1	1	0	1	1
FLAT E-01	1	1	1	1	0	1	1
FLAT E-02	1	1	1	1	0	1	1
FLAT E-03	1	1	1	1	0	1	1
FLAT E-04	1	1	1	1	0	1	1
FLAT E-05	1	1	1	1	0	1	1
FLAT E-06	1	1	1	1	0	1	1
FLAT E-07	1	1	1	1	0	1	1
FLAT E-08	1	1	1	1	0	1	1
TOTAL	8	8	8	8	0	8	8

RECEIVED
APR 28 2009


DATE: APRIL 28, 2009
DRAWN BY: [Signature]
CHECKED BY: [Signature]


 DOCUMENT ID: 11447
 REF: 100 776 1 25 000 11
 DATE: 1977 10 11

 [illegible]

LEVEL 3 FLOOR PLAN

APR 28 2009

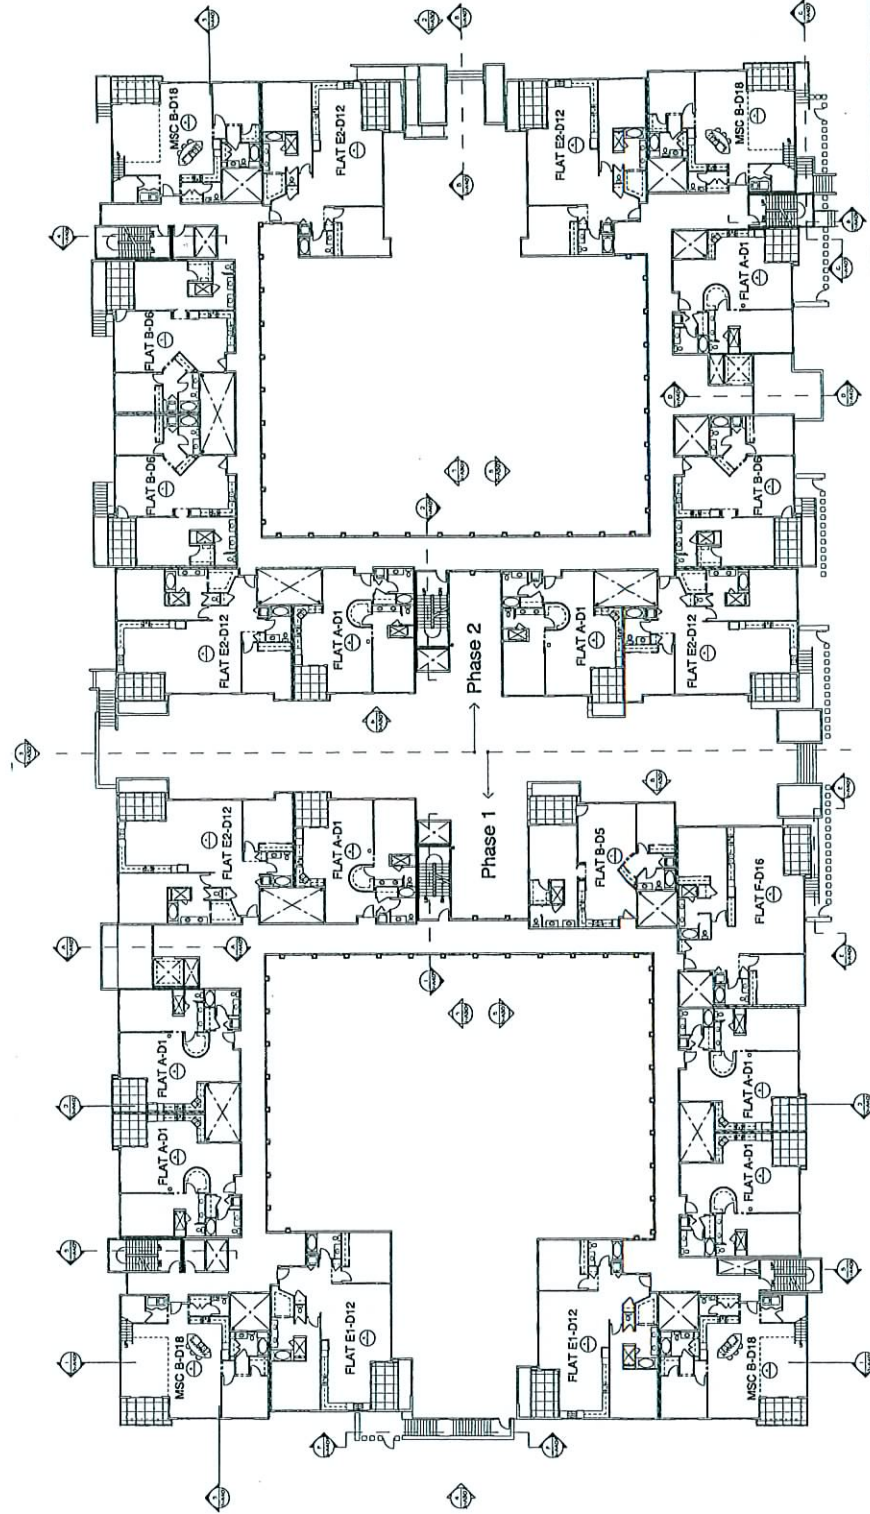

LEVEL 4 FLOOR PLAN

REGISTRATION, 1974, 1975, 1976,
---	--	--	--	--	--	--	--	--	--

Project	0615 1174 01
Date	APRIL 18, 2007
Drawn by	
Checked by	see


Drawing Number

3-A204

Upper West Side Mix Use
S.E.C. of Buffalo & Peak
Las Vegas, Nevada
Product 3

LEVEL 4 • BUILDING 3 & 10

Key Plan

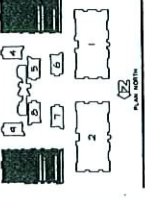[illegible]

SUP-34339
06/11/09 PC

KKE of Nevada, Inc.
6775 edmond st. suite 260
las vegas, nv 89118

C2 Lofts
9500 Hillwood Dr., Suite
130
Las Vegas, Nevada 89131
702.240.2469

(702) 260-0615
FAX (702) 269-6625
www.kke.com

KK&A
architects
1000 UNIVERSITY AVENUE, SUITE 1000
ANN ARBOR, MI 48106-1500
TEL: 734.763.1000
WWW.KK&A.COM


0 5 10 15 20 25 30 35 40 45 50 55 60 65 70 75 80 85 90 95 100


Graph Scale

0.125" = 1"

UNIT	PRODUCED 3-4, 5-6, 7-8, 9-10, LEVEL 3					TOTAL 50	TOTAL 50
	NO. FORECAST	NO. UNITS	1ST FLE	2ND FLE	DOCS		
PS LEFT A-24	1	1	1			1	
PS LEFT B-200	1	1	1			1	
PS LEFT C-200	1	1	1			1	
PS LEFT D-200	1	1	1			1	
PS LEFT IB-200	1	1					

RECEIVED
APR 28 2009

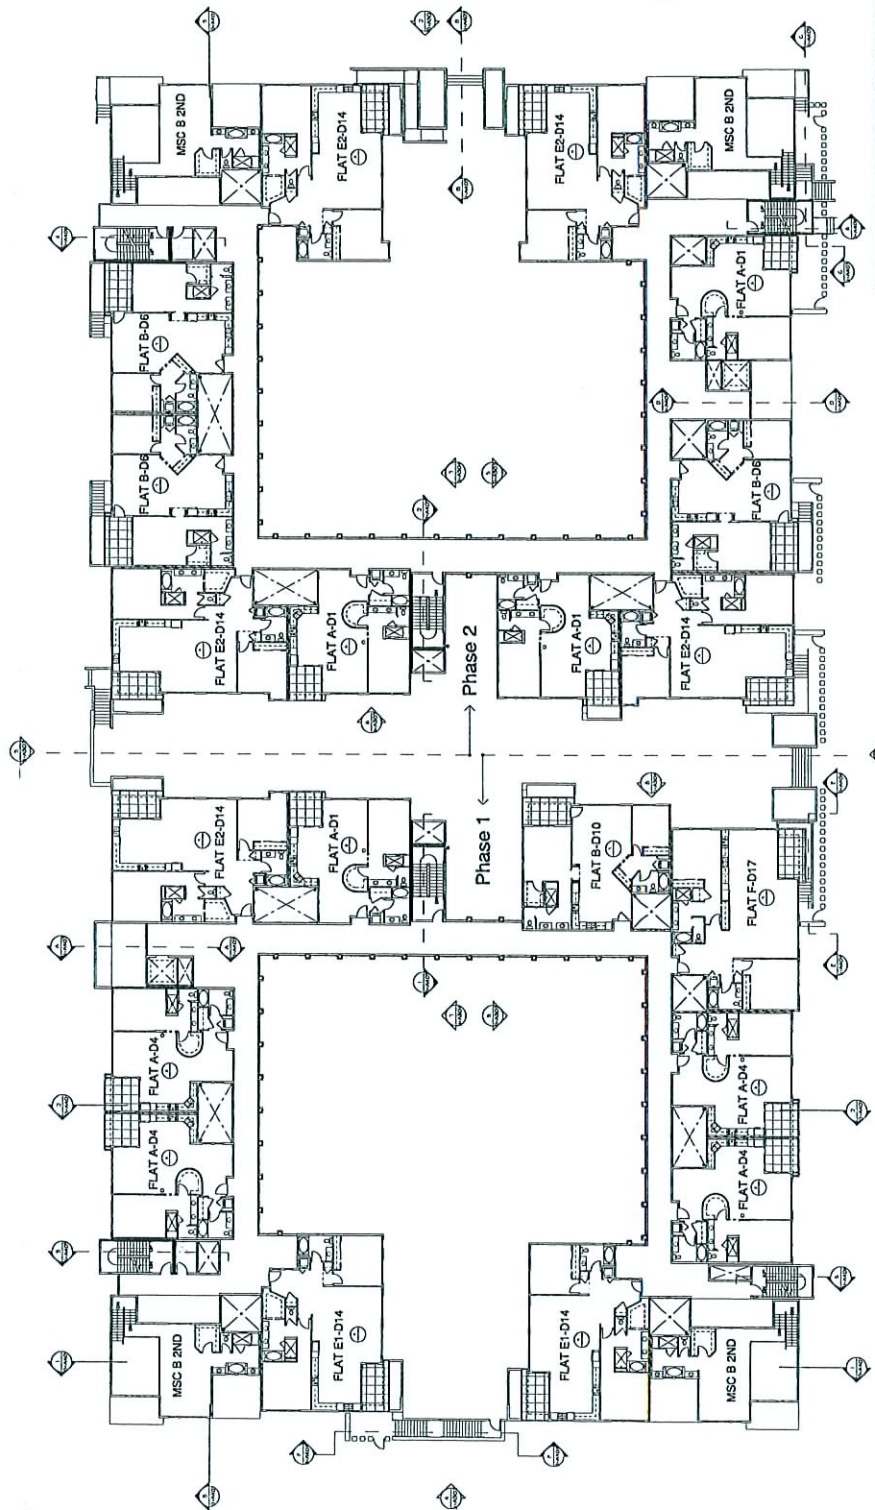

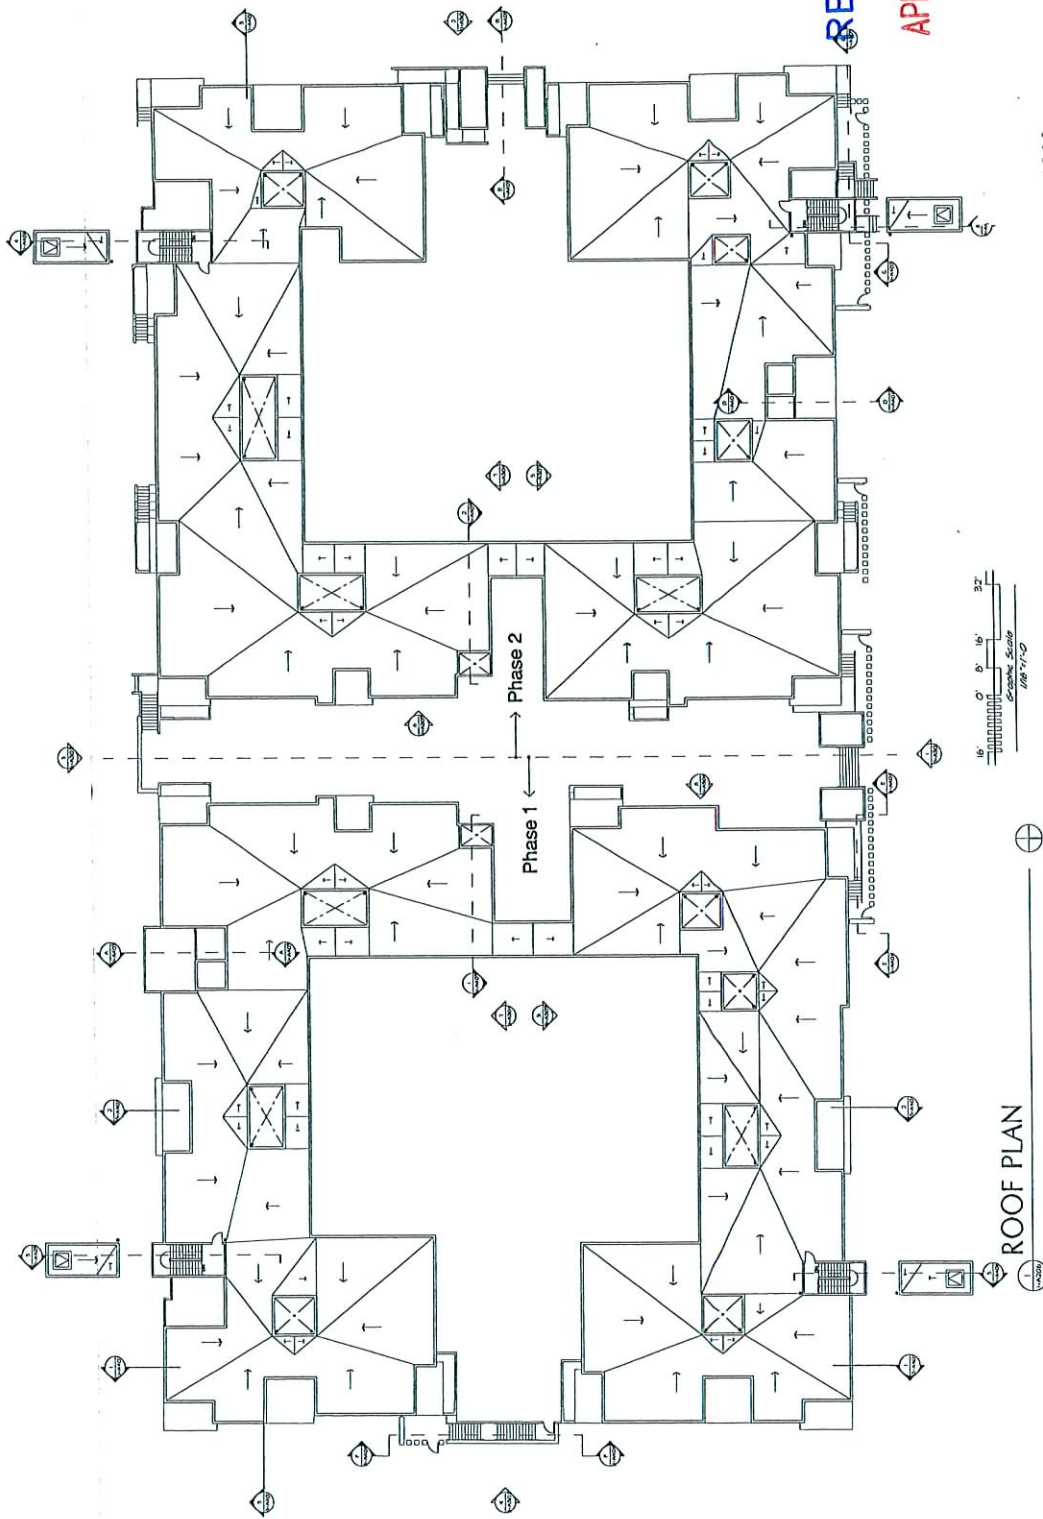

RECEIVED


APR 28 2009

Project: 0605-11-09
 Date: APR 28, 2009
 Drawn by: [blank]
 Checked by: [blank]

Drawing Number
 3-A206

Upper West Side Mix Use
 S.E.C. of Buffalo & Peak
 Las Vegas, Nevada
 Product 3

ROOF PLAN - BUILDING 3 & 10

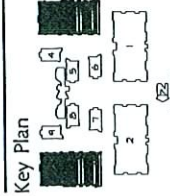


No.	Date	Revision Description

SUP-34339
06/11/09 PC

KKE of Nevada, Inc.
 6775 Edmond St., Suite 200
 Las Vegas, NV 89118
 (702) 269-0615
 FAX (702) 269-0625
 www.kke.com
 Las Vegas, Nevada 89130
 702.240.2469




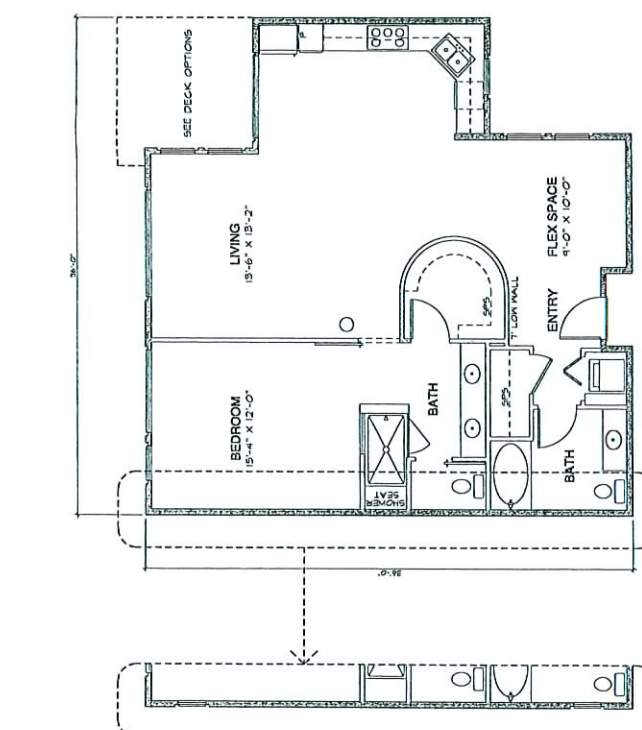


P3 Flat A
AREA: 1120 Sq.Ft.




EXTERIOR WALL @
FLAT A (END UNIT)

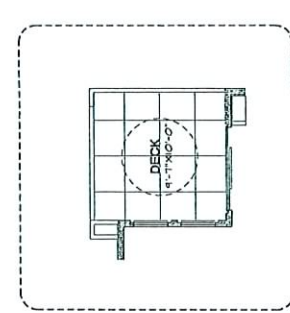


DECK (D1)
DECK: 95 Sq.Ft.

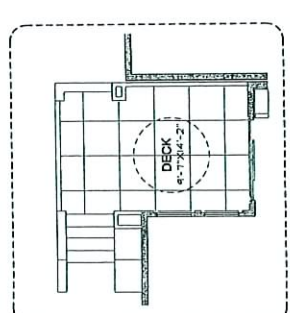

DECK (D3)
DECK: 129 Sq.Ft.

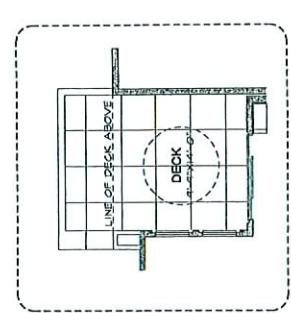


DECK (D2)
DECK: 136 Sq.Ft.

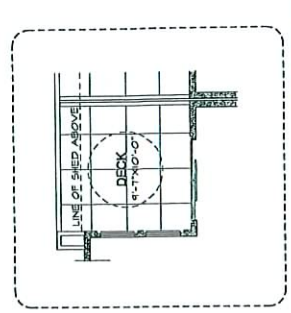


DECK (D4)
DECK: 95 Sq.Ft.


RECEIVED
APR 28 2009

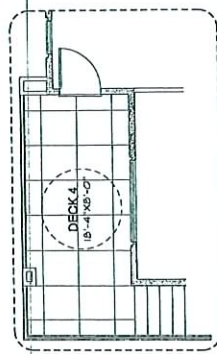


DECK (D8)
DECK: 147 Sq.Ft.

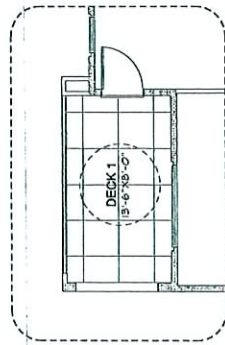


DECK (D5)
DECK: 108 Sq.Ft.

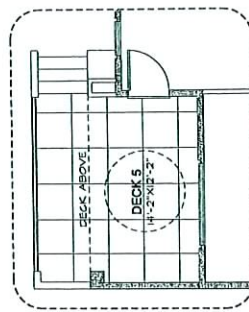


DECK (D9)
DECK: 173 Sq.Ft.

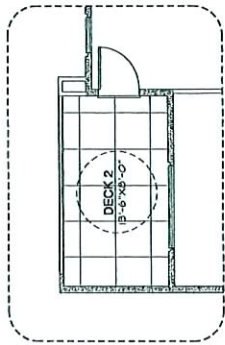


DECK (D6)
DECK: 108 Sq.Ft.

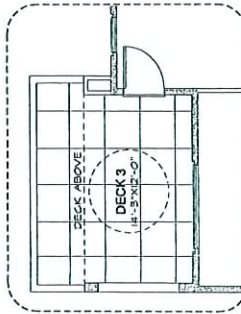


DECK (D7)
DECK: 170 Sq.Ft.

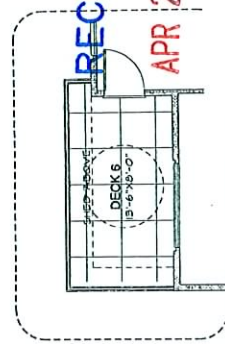

DECK (D10)
DECK: 108 Sq.Ft.

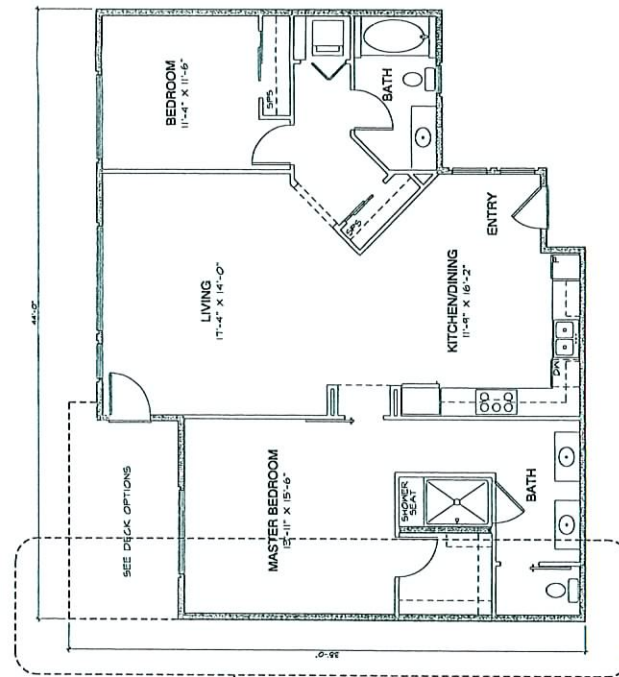

P3 Flat B
AREA: 1362 Sq.Ft.

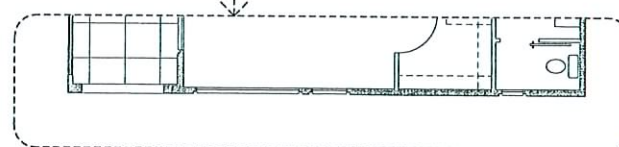

EXTERIOR WALL @
FLAT B (END UNIT)

RECEIVED
APR 28 2009

KKE architects
KKE of Nevada, Inc.
6775 edmond st. suite 260
las vegas, nv 89118
(702) 269-4615
FAX (702) 269-4625
www.kke.com


SUP-34339
06/11/09 PC
C2 Lofts
9500 Hillwood Dr., Suite
130
Las Vegas, Nevada 89130
702.240.2469

Key Plan
[Diagram showing unit layout with numbered callouts 1 through 10.]

No.	Date	Revision Description

Upper West Side Mix Use
S.E.C. of Buffalo & Peak
Las Vegas, Nevada
Product 3
Unit Plans
P3 FLAT B

Project: C2-1711-D
Date: APRIL 8, 2009
Checked by: [Signature]
Drawing Number: 3-A221
Copyright © 2009 KKE of Nevada, Inc.

 

APR 28 2009



Upper West Side Mix Use
S.E.C. of Buffalo & Peak
Las Vegas, Nevada
Product 3
Unit Plans
P3 FLAT E

Project	06433-174-01
Date	APRIL 18, 2007
Drawn by	
Checked by	sw

Drawing Number


3-A222

Complete




APR 28 2009

KK&A
architects
HFA

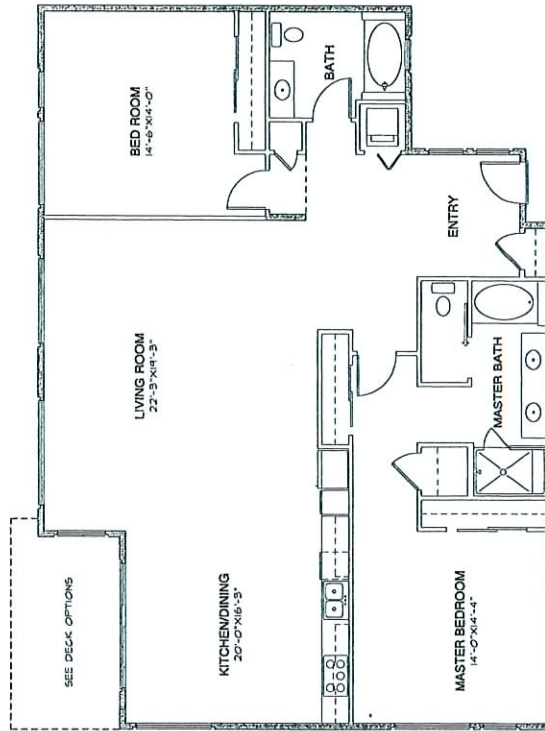


P3 Flat F

AREA: 1776 Sq.Ft.

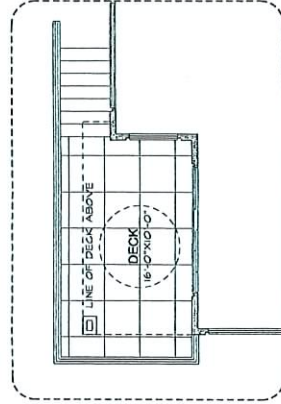


DECK (D15)

AREA: 162 Sq.Ft.

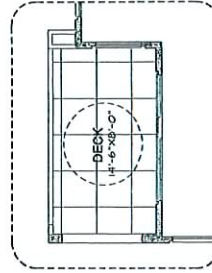


DECK (D16)

AREA: 106 Sq.Ft.

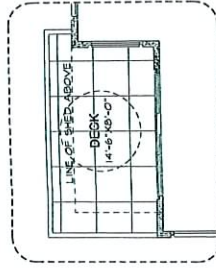




DECK (D17)

AREA: 106 Sq.Ft.

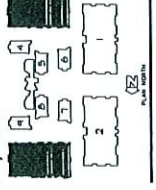

RECEIVED

APR 28 2009

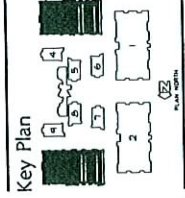  

Upper West Side Mix Use
S.E.C of Buffalo & Peak
Las Vegas, Nevada
Product 3
Unit Plans
P3 FLAT MSC B


Project	0603 1174 01
Date	APRIL 18, 2007
Drawn by	
Checked by	sm

Drawing Number

3-A225

Circle #


KK&E architects
HFA

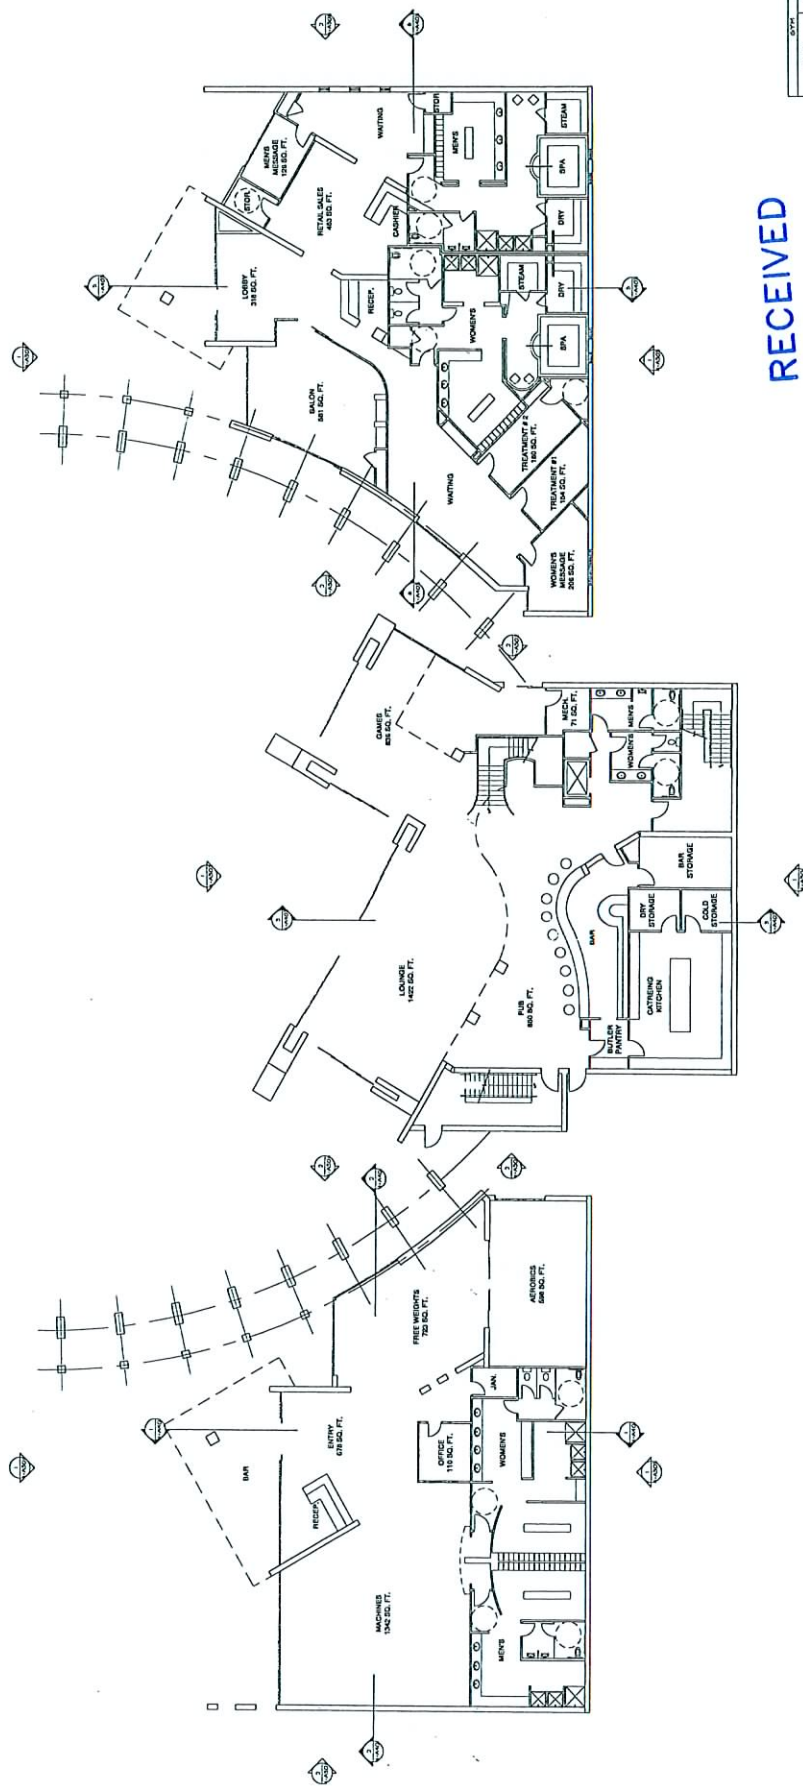

BYM		
LEVEL	TOTAL	
50G PT	50G PT	
LEVEL 1	3050	
TOTAL	3050	

SFA		
LEVEL	TOTAL	
50G PT	50G PT	
LEVEL 1	3034	
TOTAL	3034	

CLIP-ON		
LEVEL	TOTAL	STAIR
50G PT	50G PT	
DISCOUNT	3600	181

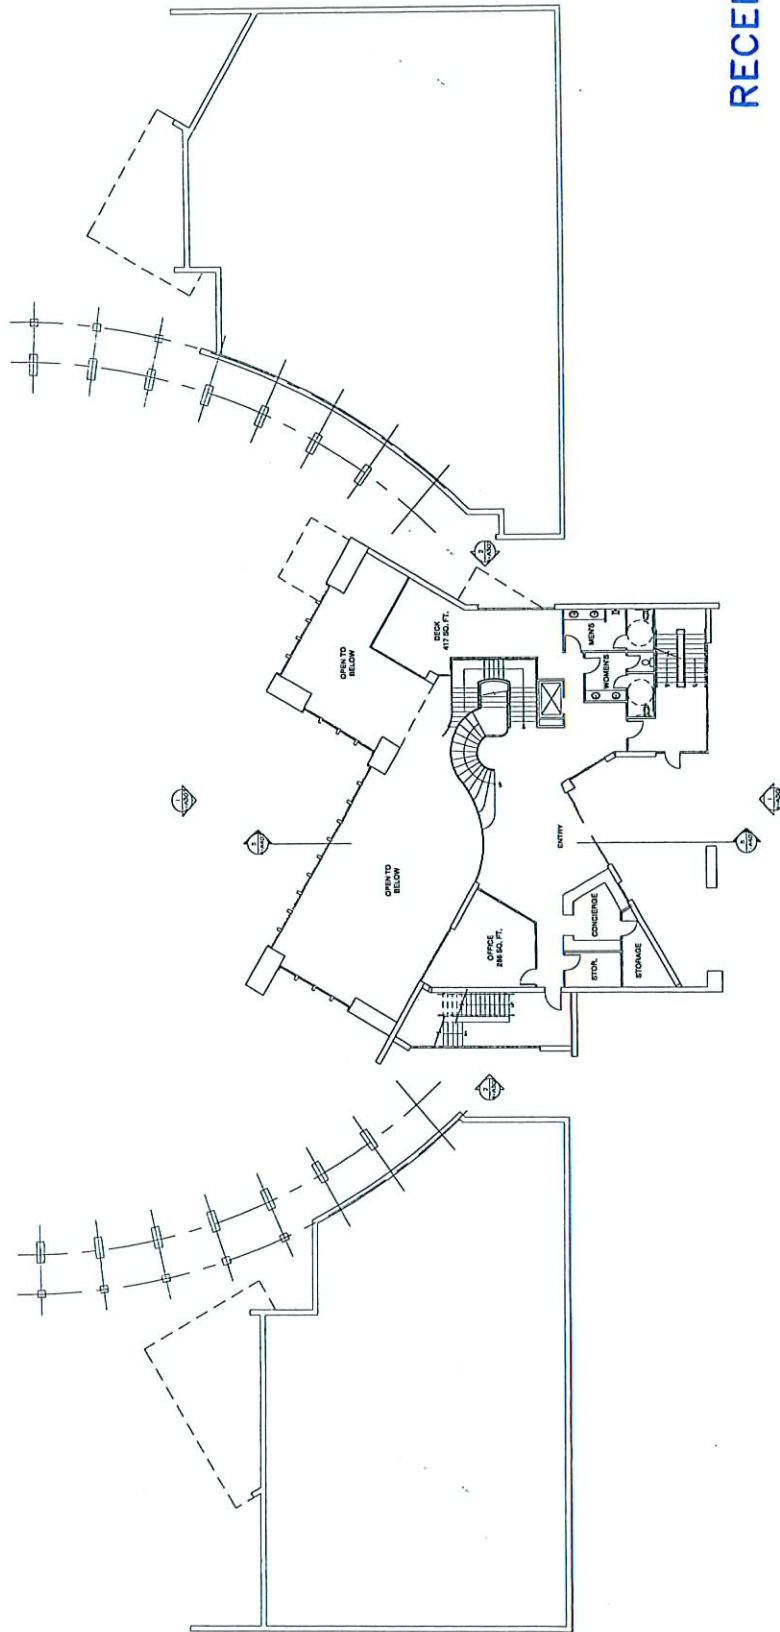


RECEIVED

APR 28 2009

LEVEL	CL. NO.	SQ. FT.	TOTAL
1ST FL.	1001	1001	1001
2ND FL.	2001	2001	2001
3RD FL.	3001	3001	3001
4TH FL.	4001	4001	4001
5TH FL.	5001	5001	5001
6TH FL.	6001	6001	6001
7TH FL.	7001	7001	7001
8TH FL.	8001	8001	8001
9TH FL.	9001	9001	9001
10TH FL.	10001	10001	10001

Upper West Side Mix Use
S.E.C. of Buffalo & Peak
Las Vegas, Nevada
Clubhouse
Floor Plans
Entry Level

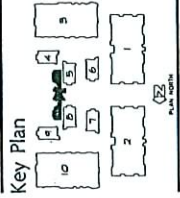


No.	Date	Revision Description
1	06/11/09	PC

SUP-34339
06/11/09 PC

KKE of Nevada, Inc.
6775 Edmond St. Suite 260
Las Vegas, NV 89118
(702) 265-6615
FAX (702) 265-6625
www.kke.com

C2 Lofts
9500 Hillwood Dr., Suite 130
Las Vegas, Nevada 89130
702.240.2469

KKE architects
HFA

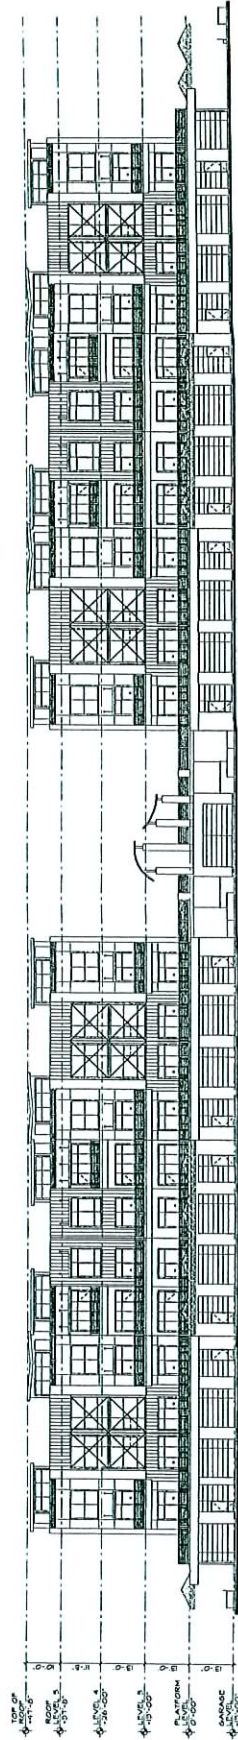

WEST ELEVATION




SOUTH ELEVATION



RECEIVED


APR 28 2009

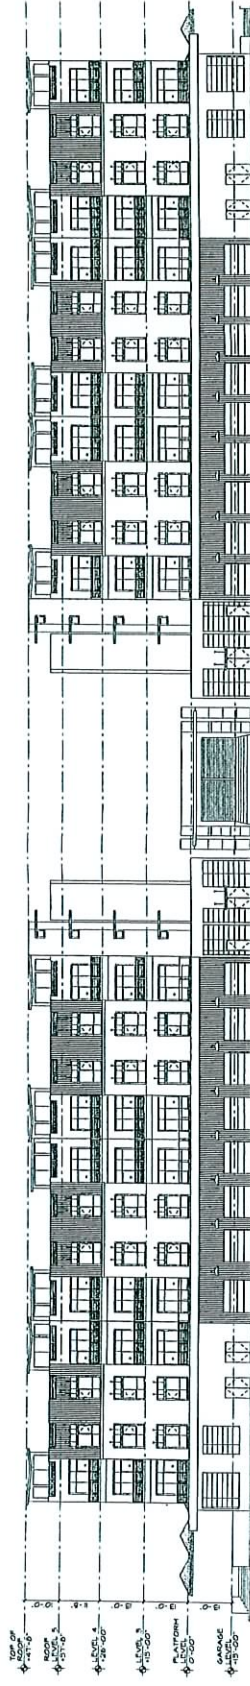

EAST ELEVATION



NORTH ELEVATION

 

RECEIVED
APR 28 2009



KKE of Nevada, Inc.
6775 Edmond St. Suite 200
Las Vegas, NV 89118
(702) 269-4815
FAX (702) 269-6525
www.kke.com

C2 Lofts
9500 Hillwood Dr., Suite 130
Las Vegas, Nevada 89130
702.240.2469

SUP-34339
06/11/09 PC

No.	Date	Revision Description

Key Plan



Upper West Side Mix Use
S.E.C. of Buffalo & Peak
Las Vegas, Nevada
Product 1
Exterior Elevations
Elevations - Buildings 1 & 2

Project: SUP-34339
Date: April 28, 2009
Drawn by: [signature]
Checked by: [signature]
Drawing Number: 1-A302



RECEIVED

APR 28 2009

Project: 06/15 I74-G1
Date: April 18, 2007
Drawn by:
Checked by:
Drawing Number: 1-A303

Upper West Side Mix Use
S.E.C. of Buffalo & Peak
Las Vegas, Nevada
Product 1
Courtyard Elevations
Elevations - Building 1 & 2

Key Plan

The Key Plan shows a site layout with numbered areas 1 through 10. Areas 1, 2, 3, 4, 5, 6, 7, 8, and 9 are outlined in black. Area 10 is a large rectangular area at the bottom. Two green hatched areas are located on the right side of the plan. A north arrow is located in the bottom right corner, pointing upwards.


[illegible]

SUP-34339
06/11/09 PC


C2 Lofts
9500 Hillwood Dr., Suite
130
Las Vegas, Nevada 89130
702.240.2469

KKE of Nevada, Inc.
6775 edmond st. suite 260
las vegas, nv 89118
(702) 269-6615
FAX (702) 269-6625
www.kke.com

KKE architects

 

7
1-A304

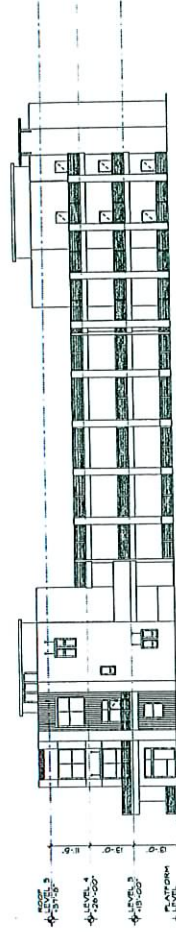


APR 28 2009

KK&A
architects
HFA

KKE of Nevada, Inc.
6775 edmond st. suite 260
las vegas, nv 89118
(702) 269-6615
FAX (702) 269-6025
www.kke.com

C2 Lofts
9500 Hillwood Dr., Suite
130
Las Vegas, Nevada 89130
702.240.2469


SUP-34339
06/11/09 PC

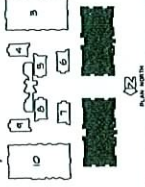[illegible]

Upper West Side Mix Use
S.E.C. of Buffalo & Peak
Las Vegas, Nevada
Product 1
Courtyard Elevations
Elevations - Buildings 1 & 2

Project	06/15/14.01
Date	April 18, 2007
Drawn by	
Checked by	me

Drawing Number
1-A304

 

COURTYARD ELEVATION

9

RECEIVED

APR 28 2009



KK&A architects

KKE of Nevada, Inc.
6775 edmond st. suite 260
las vegas, nv 89118

(702) 269-6615
FAX (702) 269-6625

minneapolis las vegas pasadena Irvine
www.ias.edu

C2 Lofts
9500 Hillwood Dr, Suite
130
Las Vegas, Nevada 89130
702.240.2469

SUP-34339
06/11/09 PC


[illegible][illegible]

Upper West Side Mix Use
S.E.C. of Buffalo & Peak
Las Vegas, Nevada
Product 1
Courtyard Elevations
Elevations - Buildings 1 & 2


Project	06-1174-01
Date	April 18, 2007
Drawn by	
Checked by	SP

Drawing Number
1-A305


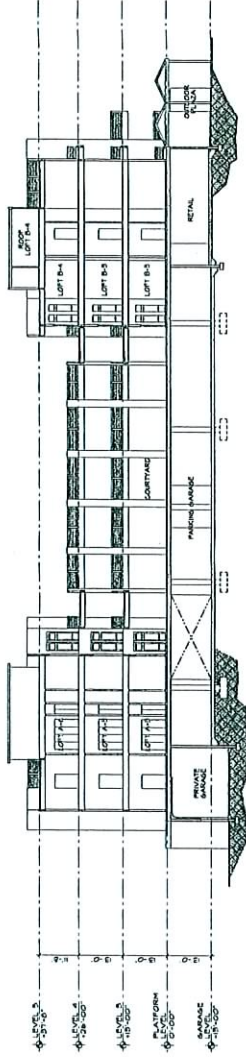

SECTION 1

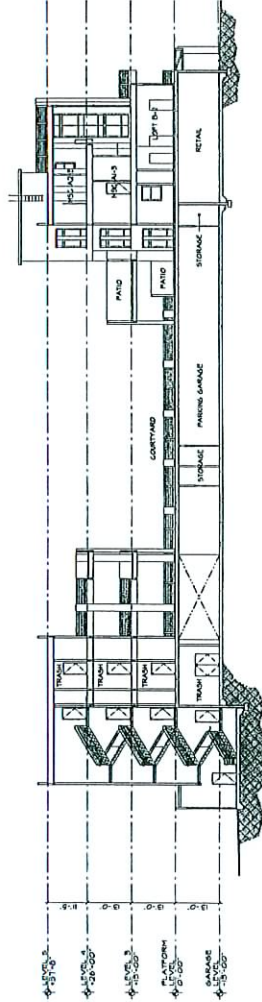

SECTION 2


RECEIVED

APR 28 2009

Project: 06/11/09
 Drawn by: J. H. H. H.
 Checked by: J. H. H. H.

Drawing Number: 1-A401

Upper West Side Mix Use
 S.E.C. of Buffalo & Peak
 Las Vegas, Nevada
 Product 1
 Building Sections
 Section - Building 1 & 2

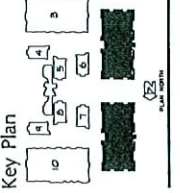


No.	Date	Revision Description
1		
2		
SUP-34339
 06/11/09 PC

C2 Lofts
 9500 Hillwood Dr, Suite
 130
 Las Vegas, Nevada 89130
 702.240.2469


KKE of Nevada, Inc.
 6775 Edmond St, Suite 200
 Las Vegas, NV 89118
 (702) 388-4615
 FAX (702) 388-4625
 www.kke.com
 KKE architects
 KKE architects
 KKE architects

KKE architects
 HFA

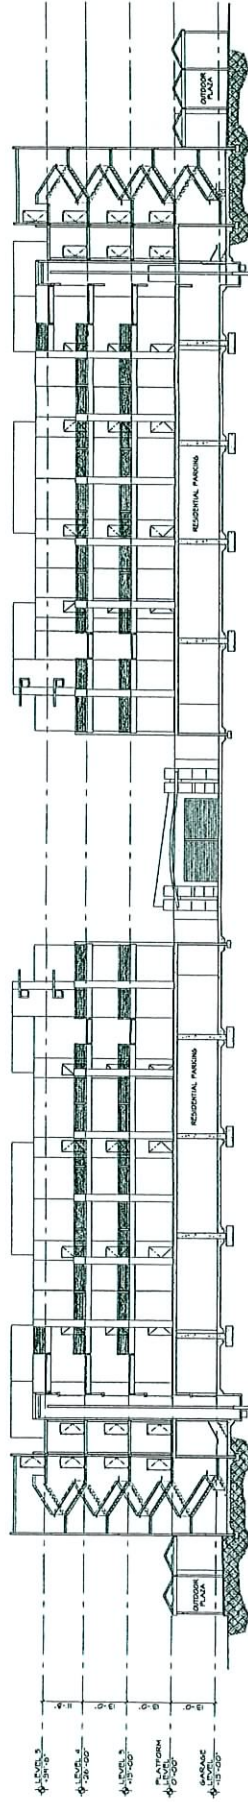

SECTION 3

1/8" = 1'-0"
GRAPHIC SCALE
1/8" = 1'-0"

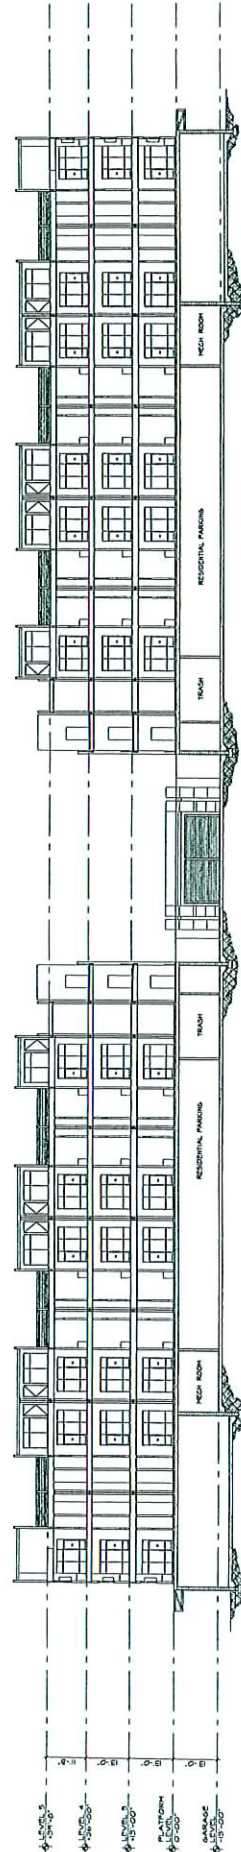

SECTION 4

1/8" = 1'-0"
GRAPHIC SCALE
1/8" = 1'-0"

RECEIVED

APR 28 2009



KKE of Nevada, Inc.
6775 edmond st. suite 260
las vegas, nv 89118
702.268.8515
FAX 702.268.8525
www.kke.com
las vegas phoenix

C2 Lofts
9500 Hillwood Dr., Suite
130
Las Vegas, Nevada 89130
702.240.2469


SUP-34339
06/11/09 PC

Revision Description

No.


Date

Key Plan

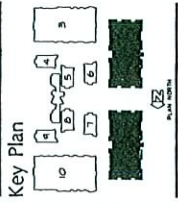

Upper West Side Mix Use
S.E.C. of Buffalo & Peak
Las Vegas, Nevada
Product 1
Building Sections
Section - Building 1 & 2

Project: C2 Lofts
Date: April 18, 2009
Drawn by: [Signature]
Checked by: [Signature]
Drawing Number: 1-A402

 

5

APR 28 2009

Project	OSU/5.174.01
Date	April 14, 2007
Drawn by	
Checked by	wp

Drawing Number

1-A403



ELEVATION 1



RECEIVED

APR 28 2009

117 3 1/2 1/2 1/2




KKE of Nevada, Inc.
6775 edmond st. suite 260
las vegas, nv 89118
(703) 700-6515
FAX (703) 288-6525
www.kke.com

C2 Lofts
9500 Hillwood Dr., Suite
130
Las Vegas, Nevada 89130
702.240.2469

SUP-34339
06/11/09 PC

No. _____ Date _____

Revision Description

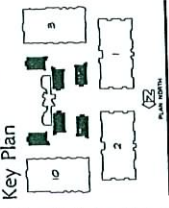


Upper West Side Mix Use
S.E.C. of Buffalo & Peak
Las Vegas, Nevada
Product 2
Exterior Elevation
ELEV - Bldg 4, 5, 6, 7, 8, & 9


Project: QMS 174-D
Date: APRIL 14, 2009
Drawn by: [signature]
Checked by: [signature]

Drawing Number
2-A301

Copyright © 2009 KKE of Nevada, Inc.

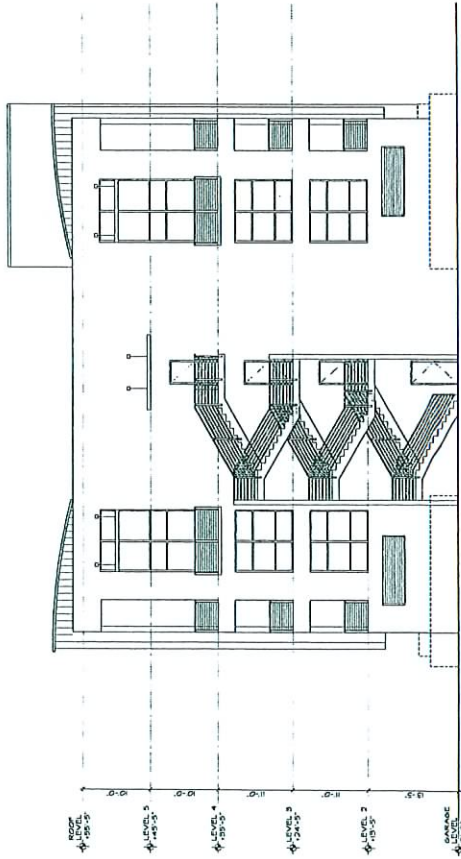

2
ELEVATION 2

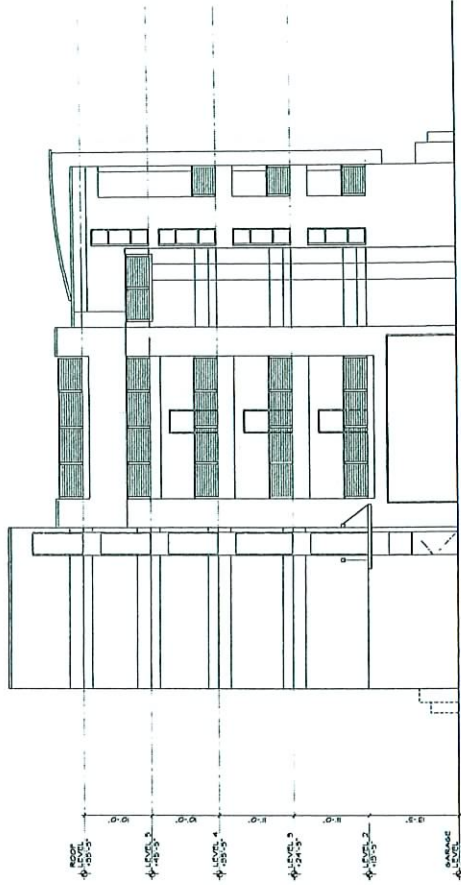

4
ELEVATION 4

RECEIVED

APR 28 2009




KKE of Nevada, Inc.
6775 edmond st. suite 260
las vegas, nv 89118

(702) 269-4615
FAX (702) 269-0025

www.kke.com


C2 Lofts
9500 Hillwood Dr., Suite
130
Las Vegas, Nevada 89130
702.240.2469

SUP-34339
06/11/09 PC

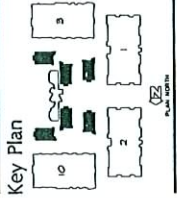

Upper West Side Mix Use
S.E.C. of Buffalo & Peak
Las Vegas, Nevada
Product 2
Exterior Elevations
ELEV'S - Bldg 4, 5, 6, 7, 8, & 9

Project: C2 Lofts
Date: APR 28 2009
Drawn by: [blank]
Checked by: [blank]
Drawing Number: 2-A302

 

ELEVATION 3


APR 28 2009

KK&A architects
HFA

KKE of Nevada, Inc.
6775 edmond st. suite 260
las vegas, nv 89118
(702) 269-6615
FAX (702) 269-0625
www.kke.com

C2 Lofts
9500 Hillwood Dr., Suite
130
Las Vegas, Nevada 89130
702.240.2469

SUP-34339
06/11/09 PC

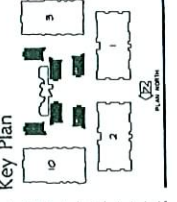[illegible]


Upper West Side Mix Use
S.E.C. of Buffalo & Peak
Las Vegas, Nevada
Product 2
Exterior Elevation
ELEV - Bldg 4, 5, 6, 7, 8, &

PROJECT	05/15/174-01
DATE	APRIL 18, 2007
DRAWN BY	
CHECKED BY	me

Drawing Number

2-A303

Complete

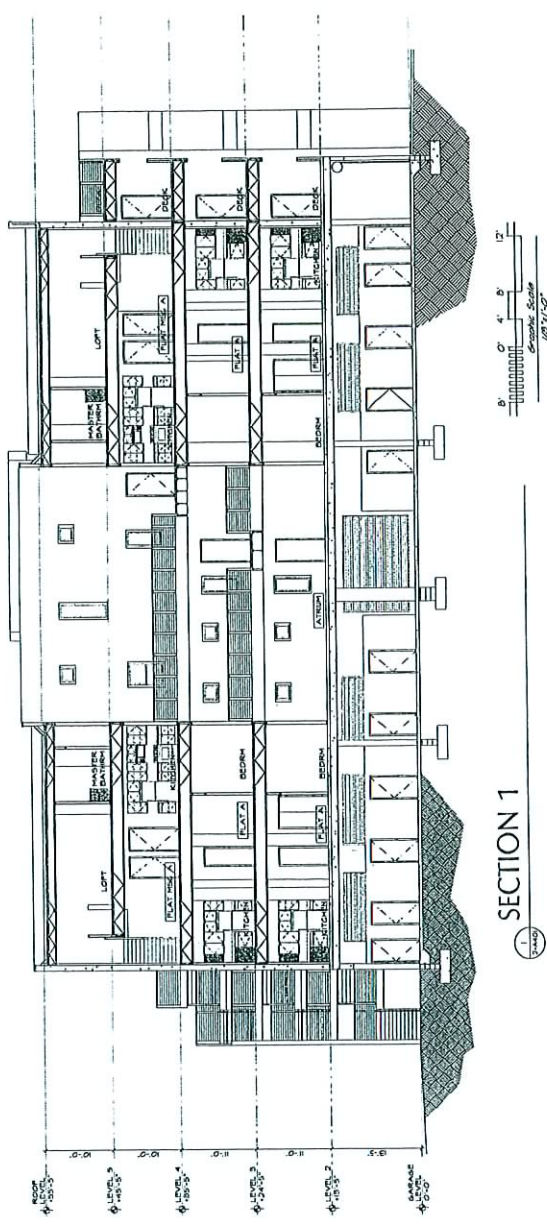

SECTION 1


RECEIVED

APR 28 2009

003107

Project: C22174.2
 Date: April 14, 2009
 Drawn by: [blank]
 Checked by: [blank]
 Drawing Number: 2-A401

Upper West Side Mix Use
 SEC. of Buffalo & Peak
 Las Vegas, Nevada
 Product 2
 Building Section
 ELEV - Bldg 4, 5, 6, 7, 8, & 9

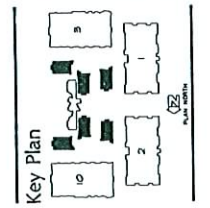


No.	Date	Revision Description

SUP-34339
06/11/09 PC

C2 Lofts
 9500 Hillwood Dr., Suite
 130
 Las Vegas, Nevada 89130
 702.240.2469

KKE of Nevada, Inc.
 6775 edmond st. suite 260
 las vegas, nv 89118
 (702) 269-6615
 FAX (702) 269-6625
 www.kke.com


KKE
 architects
HFA

 

SECTION 2

APR 28 2009

[illegible]

 


RECEIVED

APR 28 2009

KK&P
architects
1000 15th Street, Suite 1000
San Francisco, CA 94103
415.774.2000
www.kkandp.com

KKE of Nevada, Inc.
6775 edmond st. suite 260
las vegas, nv 89118
(702) 269-6615
FAX (702) 269-6625
www.kke.com

SUP-34339
C2 Lofts
9500 Hillwood Dr., Suite
130
Las Vegas, Nevada 89130
702.240.2469

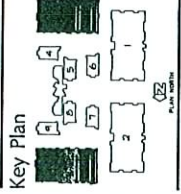
[illegible]

Upper West Side Mix Use
S.E.C. of Buffalo & Peak
Las Vegas, Nevada
Product 3
Exterior Elevations
Elevations - Buildings 3 & 1


Project	04/5/874-G1
Date	APRIL 18, 2007
Drawn by	
Checked by	100

Drawing Number


3-A301

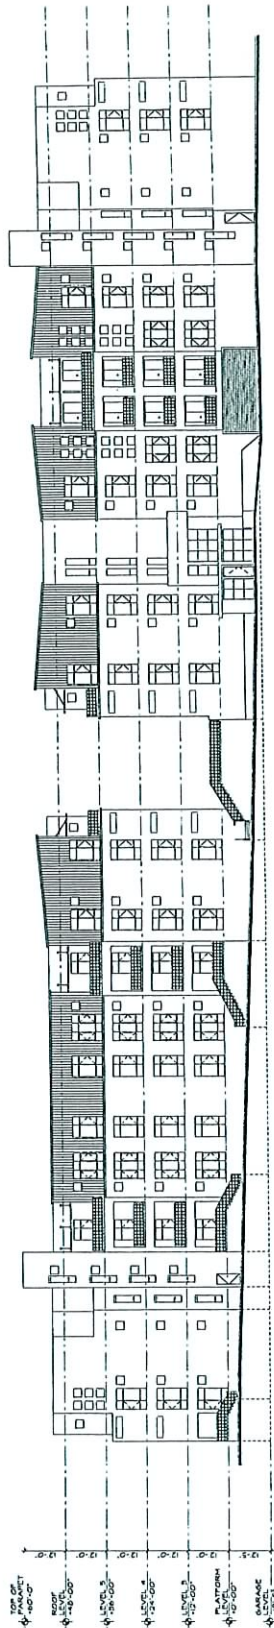

SOUTH ELEVATION

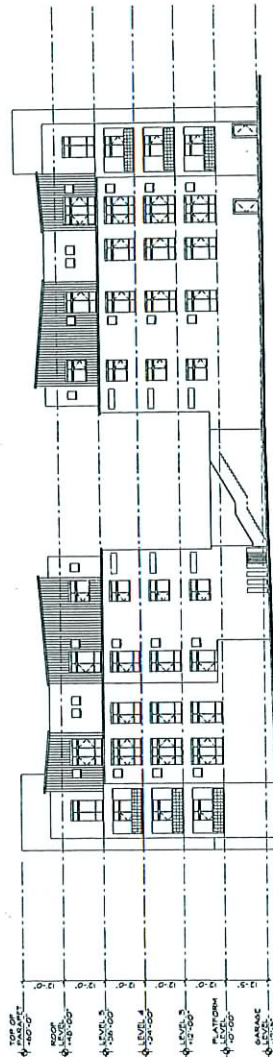

EAST ELEVATION

 


RECEIVED

APR 28 2009

Project: C2 Lofts
Date: APRIL 14, 2007
Drawn by: [blank]
Checked by: [blank]

Drawing Number
3-A302

Upper West Side Mix Use
S.E.C. of Buffalo & Peak
Las Vegas, Nevada
Product 3
Exterior Elevations
Elevations - Buildings 3 & 10

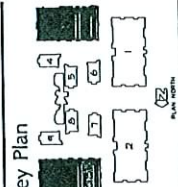

No.	Date	Revision Description

SUP-34339
06/11/09 PC

C2 Lofts
9500 Hillwood Dr., Suite 130
Las Vegas, Nevada 89130
702.240.2469


KKE architects

HFA

KKE of Nevada, Inc.
6775 edmond st. suite 260
las vegas, nv 89118
(702) 268-6615
FAX (702) 268-6625
www.kke.com

las vegas paradise phoenix

Copyright © 2007 by KKE of Nevada, Inc.

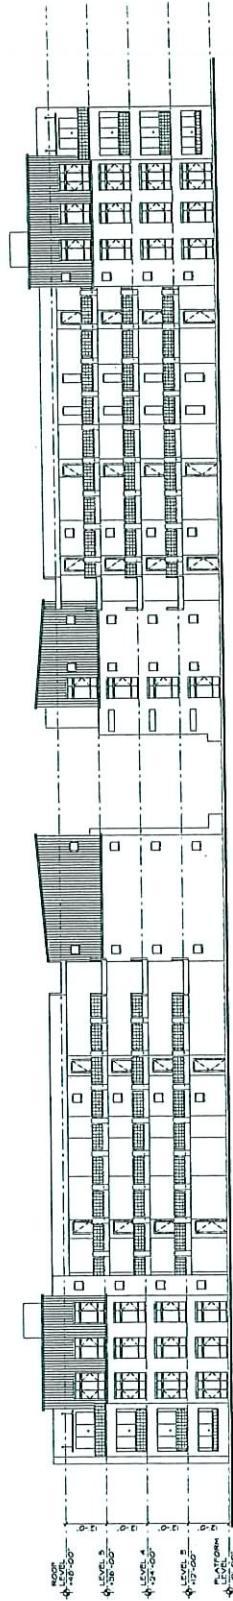

COURTYARD ELEVATION



COURTYARD ELEVATION




RECEIVED

APR 28 2009

Project: 0613-174-01
Date: APRIL 14, 2009
By: [Signature]
Checked: [Signature]

Drawing Number
3-A303

Upper West Side Mix Use
S.E.C. of Buffalo & Peak
Las Vegas, Nevada
Product 3
Courtyard Elevations
Elevations - Buildings 3 & 10

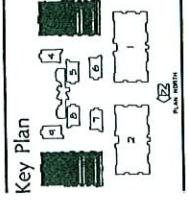

No.	Date	Revision Description

SUP-34339
06/11/09 PC


C2 Lofts
6775 edmond st. suite 280
las vegas, nv 89118
9500 Hillwood Dr., Suite
130
Las Vegas, Nevada 89130
702.240.2469

KKE
architects
KKE of Nevada, Inc.
6775 edmond st. suite 280
las vegas, nv 89118
(702) 268-0015
FAX (702) 268-0025
www.kke.com


HFA

microcapitol las vegas president nva

Copyright © 2009 KKE of Nevada, Inc.

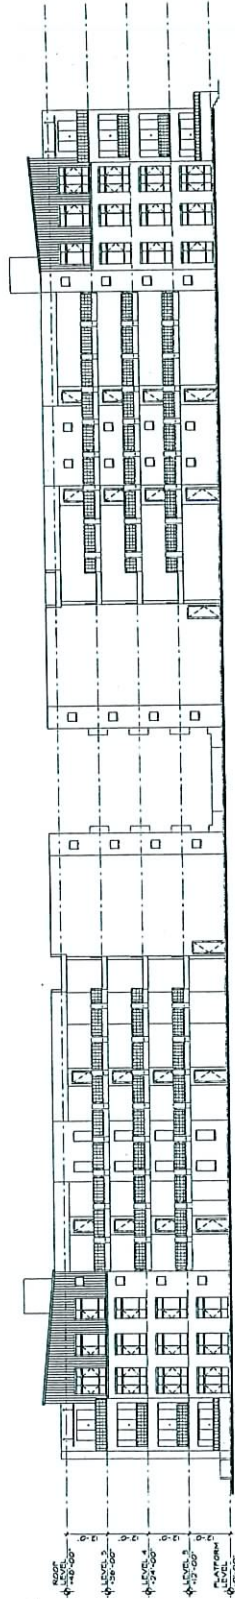

COURTYARD ELEVATION

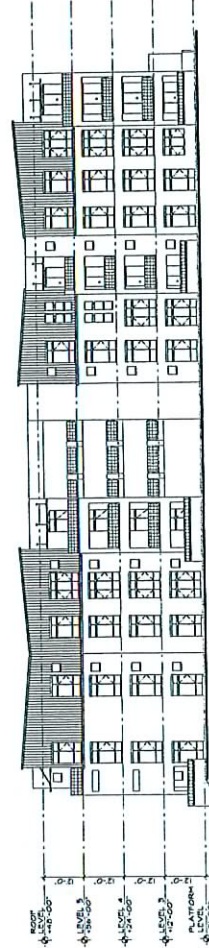

COURTYARD ELEVATION




RECEIVED

APR 28 2009

Project: 0605 P4 G
 Date: APR 28, 2009
 Drawn by: [blank]
 Checked by: [blank]

Drawing Number
 3-A304

Upper West Side Mix Use
 S.E.C. of Buffalo & Peak
 Las Vegas, Nevada
 Product 3
 Courtyard Elevations
 Elevations - Building 3 & 10

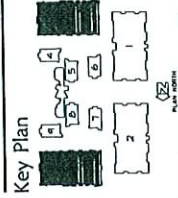

No.	Date	Revision Description

SUP-34339
06/11/09 PC

C2 Lofts
 9500 Hillwood Dr., Suite
 130
 Las Vegas, Nevada 89130
 702.240.2469

KKE of Nevada, Inc.
 6775 edmond st. suite 260
 las vegas, nv 89118
 (702) 268-6615
 FAX (702) 268-6625
 www.kke.com

KKE
architects

HFA

minneapolis las vegas princeton ny ny ny

Copyright © 2009 by KKE of Nevada, Inc.

SECTION 1

SECTION 2

Graphic Scale

A horizontal scale bar with markings at 16', 0', 8', 16', and 32'. The bar is divided into segments: a wavy section from 0' to 8', a solid section from 8' to 16', and another wavy section from 16' to 32'.

RECEIVED

APR 28 2009

Project	0615174 ON
Date	APRIL 19, 2007
Drawn by	
Checked by	MP

Drawing Number

3-A401

Upper West Side Mix Use
S.E.C. of Buffalo & Peak
Las Vegas, Nevada
Product 3
Building Sections
Sections - Building 3 & 10

Key Plan

[illegible]


SUP-34339
06/11/09 PC

KKE of Nevada, Inc.
6775 edmond st. suite 260
las vegas, nv 89118
C2 Lofts
9500 Hillwood Dr., Suite
130
(702) 209-6015
FAX (702) 209-6025
Las Vegas, Nevada 89130
702.240.2469
www.kke.com



三

las Vegas Pasadena Irvine

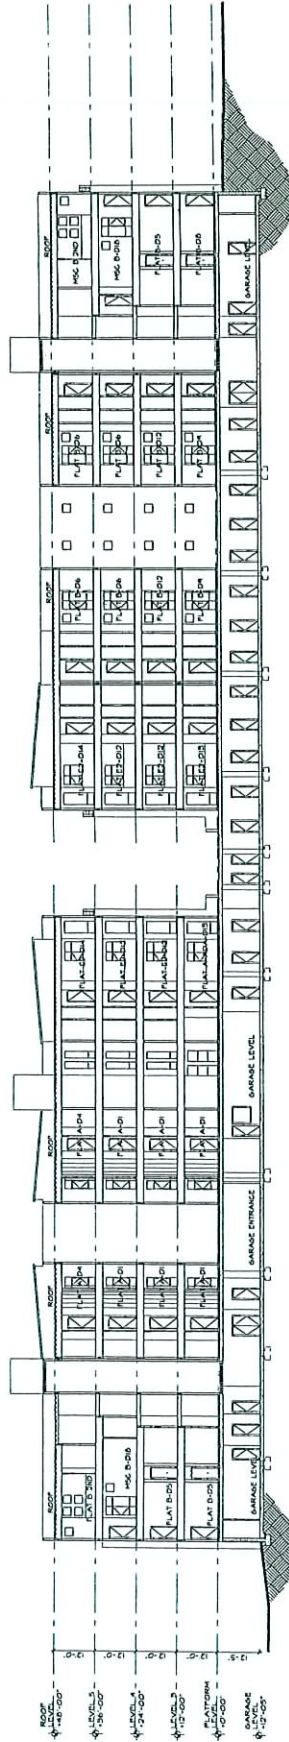

SECTION 3



KKE of Nevada, Inc.
6775 Edmond St. Suite 250
Las Vegas, NV 89118

(702) 268-4615
FAX (702) 268-4625

www.kke.com
Las Vegas
P.O. Box 10000
Las Vegas, NV 89110

C2 Lofts
9500 Hillwood Dr., Suite
130
Las Vegas, Nevada 89130
702.240.2469

SUP-34339

06/11/09 PC

No. _____

Date _____

Revision Description _____

Upper West Side Mix Use

S.E.C. of Buffalo & Peak

Las Vegas, Nevada

Product 3

Building Sections

Section - Building 3 & 10

Project: 0610 T-4-D

Date: APRIL 14, 2009

Drawn by: _____

Checked by: _____


Scale: _____

Drawing Number: 3-A402

Copyright © 2009 KKE Architects, Inc.

RECEIVED

APR 28 2009

 


APR 28 2009


SUP-34339
06/11/09 PC

[illegible][illegible]


Upper West Side Mix Use
S.E.C. of Buffalo & Peak
Las Vegas, Nevada
Product 3
Building Sections
Partial Sections - Building 3 & 10

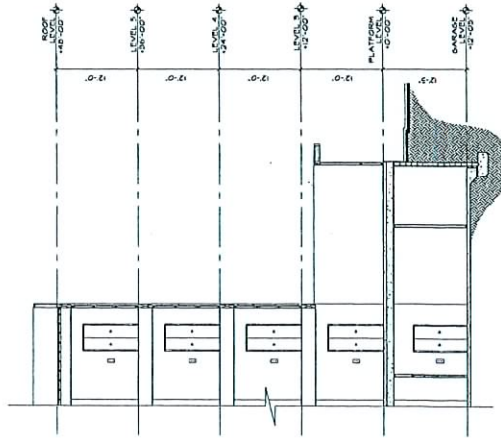




SECTION D

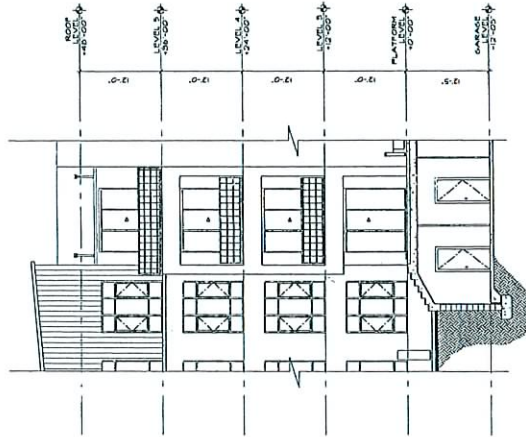

SECTION E

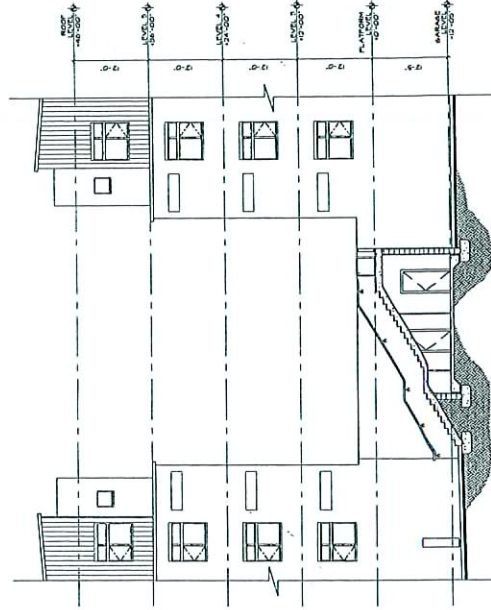

SECTION F

   

RECEIVED


APR 28 2003



KKE of Nevada, Inc.
6775 edmond st. suite 260
las vegas, nv 89118
(702) 268-6815
FAX (702) 268-6826
www.kke.com
las vegas paradise irvine

SUP-34339
06/11/09 PC

No.	Date	Revision Description

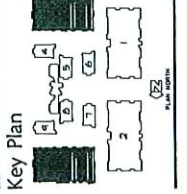

Upper West Side Mix Use
S.E.C. of Buffalo & Peak
Las Vegas, Nevada
Product 3
Building Sections
Partial Sections - Building 3 & 10

Project: 045714.01
Date: APRIL 14, 2003
Drawn by: [blank]
Checked by: [blank]
Drawing Number: 3-A404
Copyright © 2003 by KKE of Nevada, Inc.

Graphic Scale

0' 4' 8' 16'

Graphic Scale
1/4" = 1'-0"

Graphic Scale
1" = 10'

8' 4' 4' 16'

RECEIVED


APR 28 2009



KKE of Nevada, Inc.
6775 edmond st. suite 260
las vegas, nv 89118
(702) 269-6015
FAX (702) 269-6025
www.kke.com

C2 Lofts
9500 Hillwood Dr., Suite
130
Las Vegas, Nevada 89130
702.240.2469

SUP-34339
06/11/09 PC

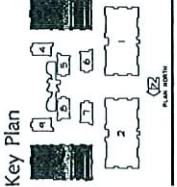
[illegible]

Upper West Side Mix Use
S.E.C. of Buffalo & Peak
Las Vegas, Nevada
Product 3
Building Sections
Stair Sections - Building 3 & 10

Project	06/05/174.01
Date	APRIL 14, 2007
Drawn by	
Checked by	me

Drawing Number


3-A405

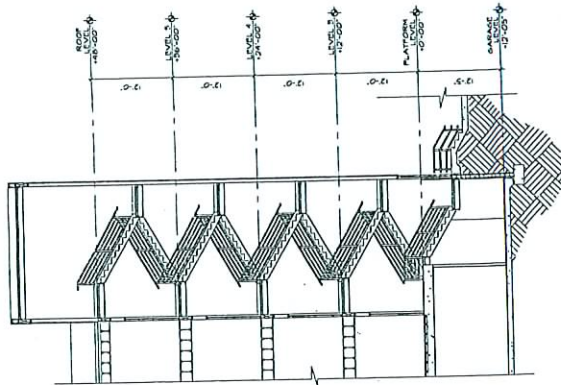


SECTION 6

RECEIVED




APR 28 2009

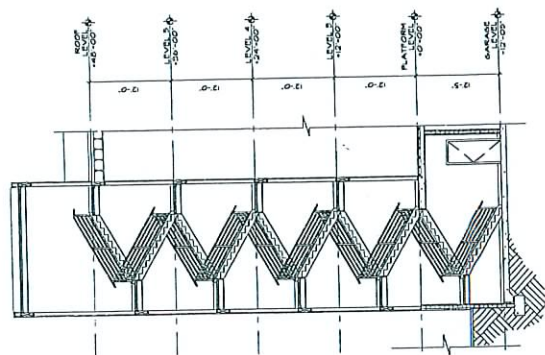

SECTION 5

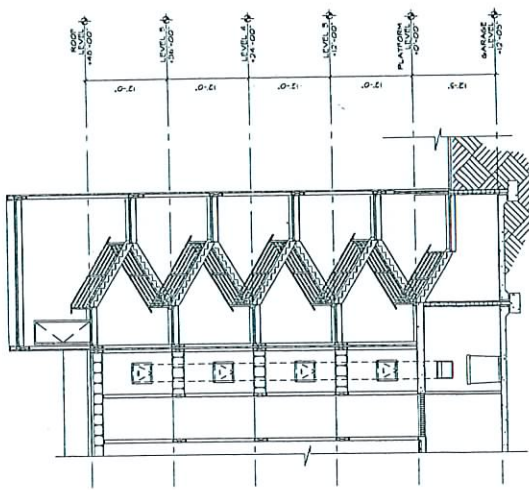


SECTION 4

   

Project: C2 Lofts
Date: April, 2009
Drawing No.: 3-A406
Drawing Title: Building Sections - Building 3 & 10

Upper West Side Mix Use
S.E.C. of Buffalo & Peak
Las Vegas, Nevada
Product 3
Building Sections
Stair Sections - Building 3 & 10

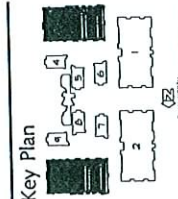


No.	Date	Revision Description
1		
2		
3		
4		
5		
6		
7		
8		
9		
10		
11		
12		
13		
14		
15		
16		
17		
18		
19		
20		

SUP-34339
06/11/09 PC


C2 Lofts
6775 edmond st. suite 260
las vegas, nv 89118
9500 Hillwood Dr., Suite 130
Las Vegas, Nevada 89130
702.240.2469

KKE of Nevada, Inc.
6775 edmond st. suite 260
las vegas, nv 89118
(702) 240-6615
FAX (702) 240-6625
www.kke.com


KKE
architects
HFA

 

WEST ELEVATION - CLUBHOUSE

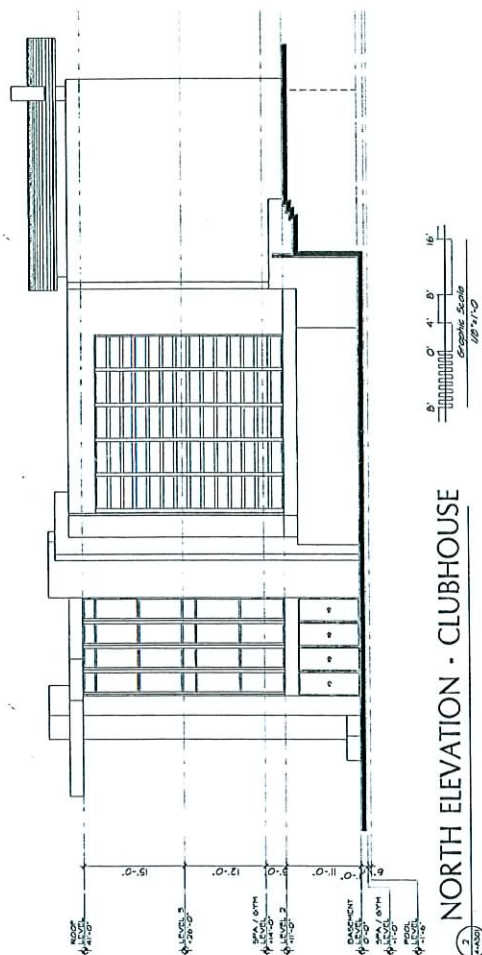

NORTH ELEVATION - CLUBHOUSE

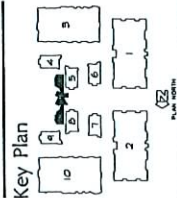

Upper West Side Mix Use
S.E.C. of Buffalo & Peak
Las Vegas, Nevada
Clubhouse
Exterior Elevations
East and West Elevation

Project	06-05-174-21
Date	APRIL 14, 2007
Drawn by	
Checked by	140

Drawing Number

4-A301

KKK architects
HFA


KVE of Nevada, Inc.
6775 edmond st. suite 260
las vegas, nv 89118
(702) 269-6615
FAX (702) 269-6625
www.kve.com

C2 Lofts
9500 Hillwood Dr., Suite
130
Las Vegas, Nevada 89130
702.240.2469


SUP-34339
06/11/09 PC

[illegible]

RECEIVED
APR 28 2009

 

EAST ELEVATION - CLUBHOUSE

 

SOUTH ELEVATION - CLUBHOUSE

RECEIVED

APR 28 2009

KKK architects
KKE of Nevada, Inc.
6775 edmond st. suite 260
las vegas, nv 89118
(702) 269-4815
FAX (702) 269-0025
www.kke.com

minneapolis las vegas phoenix irving

HFA

SUP-34339
C2 Lofts
9500 Hillwood Dr., Suite
130
Las Vegas, Nevada 89130
702.240.2469

[illegible]

Key Plan

1 2 3 4 5 6 7 8 9 10


PLAN NORTH

Upper West Side Mix Use
S.E.C. of Buffalo & Peak
Las Vegas, Nevada
Clubhouse
Exterior Elevations
North and South Elevation


Project	06-03-174-01
Date	APRIL 14, 2007
Drawn by	
Checked by	lee

Drawing Number

4-A302

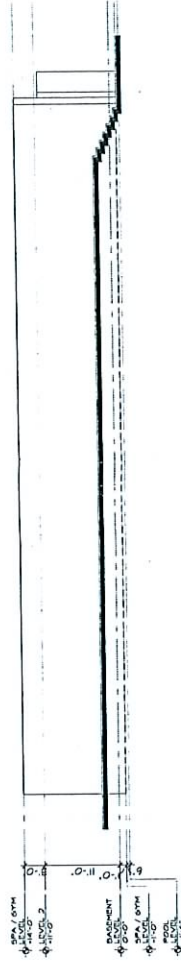

WEST ELEVATION - GYM

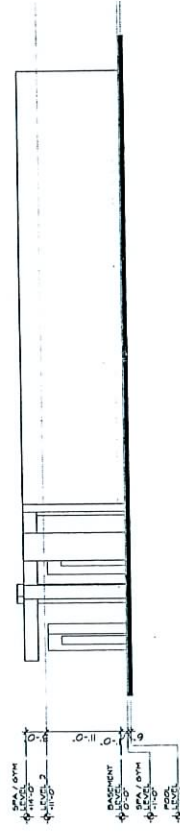

NORTH ELEVATION - GYM


RECEIVED

APR 28 2009

Project: 0805 PM-0
Date: APRIL 14, 2009
Drawn by: [blank]
Checked by: [blank]

Drawing Number
4-A303

Upper West Side Mix Use
S.E.C. of Buffalo & Peak
Las Vegas, Nevada
Clubhouse
Exterior Elevations
East and West Elevation

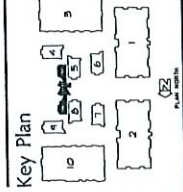

No.	Date	Revision Description

SUP-34339
06/11/09 PC


C2 Lofts
9500 Hillwood Dr., Suite
130
Las Vegas, Nevada 89130
702.240.2469

KKE of Nevada, Inc.
6775 edmond st. suite 260
las vegas, nv 89118
(702) 268-6615
FAX (702) 268-6625
www.kke.com

KKE
architects
HFA



4-A302/2

 


2

Downloaded At: 11:53 11 September 2009



C2 Lofts
9500 Hillwood Dr., Suite
130
Las Vegas, Nevada 89130
702.240.2469

SUP-34339
06/11/09 PC

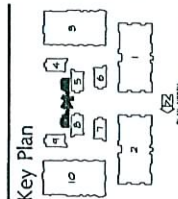
[illegible]

Upper West Side Mix Use
S.E.C. of Buffalo & Peak
Las Vegas, Nevada
Clubhouse
Exterior Elevations
East and West Elevation



Project	0605-174-01
Date	APRIL 18, 2007
Drawn by	
Checked by	sm

Drawing Number

4-A305

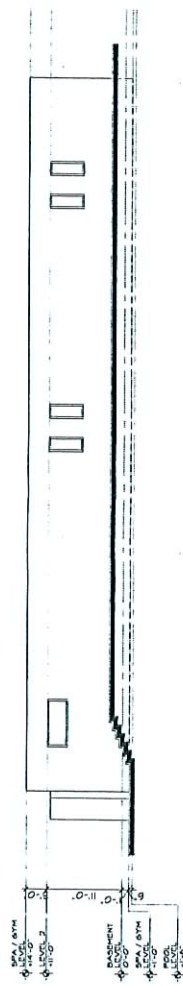

WEST ELEVATION - SPA

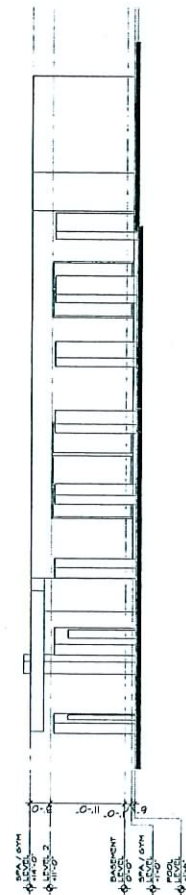 

NORTH ELEVATION - SPA




RECEIVED

APR 28 2009




EAST ELEVATION - SPA

 


SOUTH ELEVATION - SPA

APR 28 2009

[illegible]

 

SECTION 1 • GYM

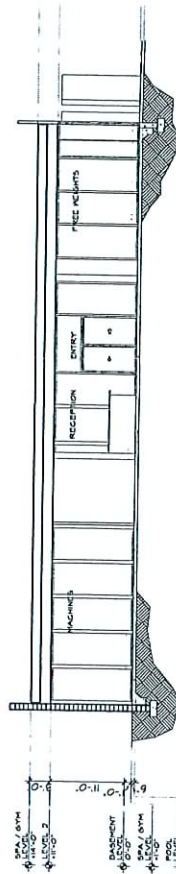

SECTION 2 - GYM

RECEIVED


APR 28 2009

KKK architects
HFA

KKE of Nevada, Inc.
6775 edmond st. suite 260
las vegas, nv 89118
(702) 269-6615
FAX (702) 269-6625
www.kke.com
las vegas president mtn

C2 Lofts
9500 Hillwood Dr., Suite
130
Las Vegas, Nevada 89130
702.240.2469

SUP-34339
06/11/09 PC

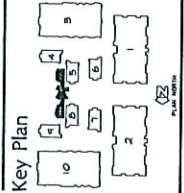
[illegible]

Upper West Side Mix Use
S.E.C. of Buffalo & Peak
Las Vegas, Nevada
Clubhouse
Sections

Drawing Number
4-A401



CZ Lofts
9500 Hillwood Dr., Suite
130
Las Vegas, Nevada 89130
702.240.2469

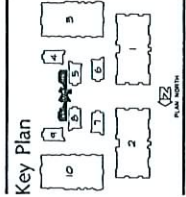[illegible]

Upper West Side Mix Use
S.E.C. of Buffalo & Peak
Las Vegas, Nevada
Clubhouse
Sections
Sections 3 & 4

Project	06/3 UT/4 GI
Date	APRIL 18, 2007
Drawn by	
Checked by	jam

Drawing Number

4-A402



SECTION 5 - SPA



SECTION 6 - SPA

RECEIVED

APR 28 2009

Project 0605174.01
 Date APRIL 14, 2007
 Drawn by _____
 Checked by _____

Drawing Number
4-A403

Upper West Side Mix Use
S.E.C. of Buffalo & Peak
Las Vegas, Nevada
Clubhouse
Sections
Sections 5 & 6

Key Plan

The Key Plan shows a central building labeled 'C' with a flag on top. Surrounding the building are ten numbered locations: 1 (top right), 2 (bottom right), 3 (top left), 4 (top left, near building), 5 (top left, near building), 6 (top left, near building), 7 (bottom left, near building), 8 (bottom left, near building), 9 (bottom left, near building), and 10 (bottom left, near building).

[illegible]


SUP-34339

06/11/09 PC

C2 Lofts
9500 Hillwood Dr., Suite
130
Las Vegas, Nevada 89130
702.240.2469

KKE of Nevada, Inc.
 5775 edmond st. suite 260
 las vegas, nv 89118
 (702) 269-6615
 FAX (702) 289-6625
www.kke.com

KKE architects

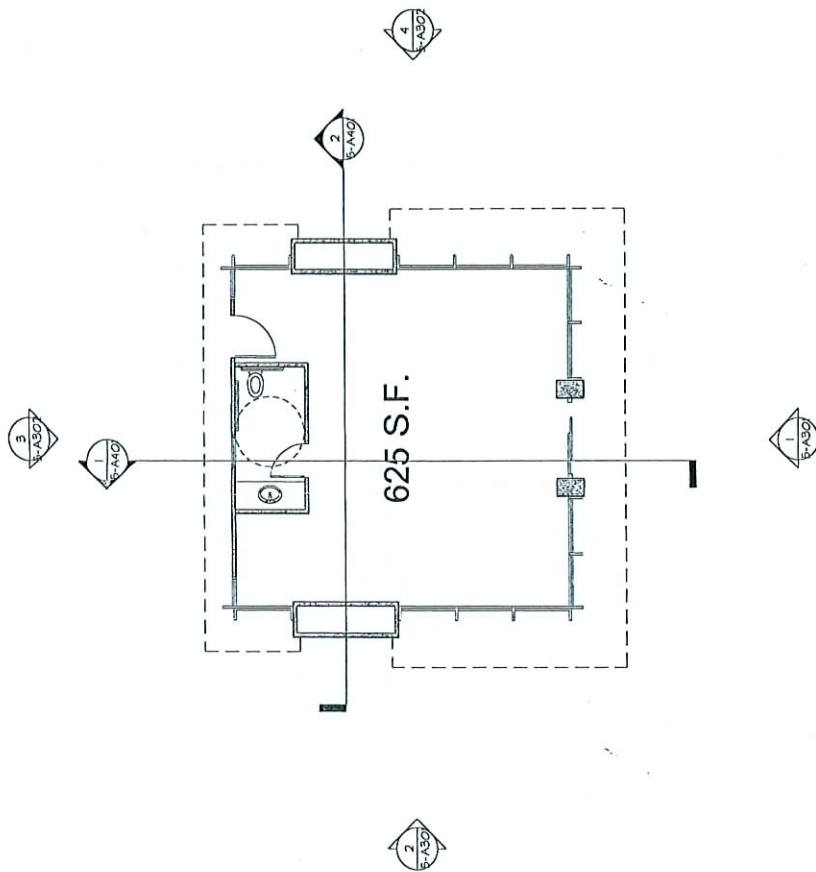

RECEIVED

APR 28 2009

GRAPHIC SCALE
0' 4' 8' 12'

KIOSK FLOOR PLAN

Project: 06031714.02
Date: April 14, 2009
Drawn by: [blank]
Checked by: [blank]

Upper West Side Mix Use
S.E.C. of Buffalo & Peak
Las Vegas, Nevada

Drawing Number
5-A201

No. Date Revision Description

SUP-34339
06/11/09 PC

C2 Lofts
9500 Hillwood Dr., Suite
130
Las Vegas, Nevada 89130
702.240.2469



KKE of Nevada, Inc.
6775 edmond st. suite 260
las vegas, nv 89118
(702) 200-4615
FAX (702) 209-0625
www.kke.com

KKE architects
HFA

microspindle las vegas paradise phoenix

microspindle

HFA

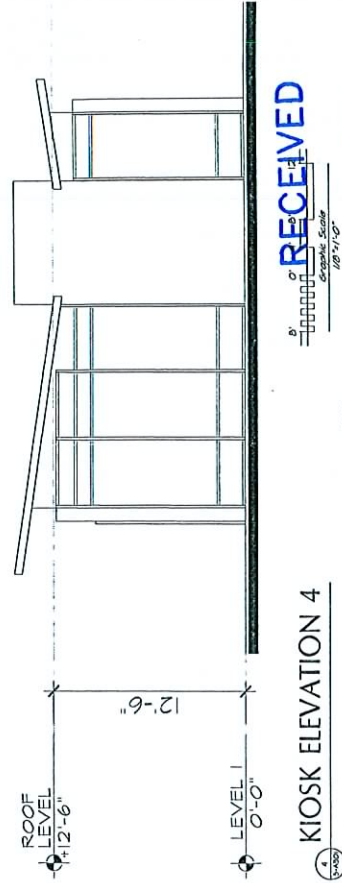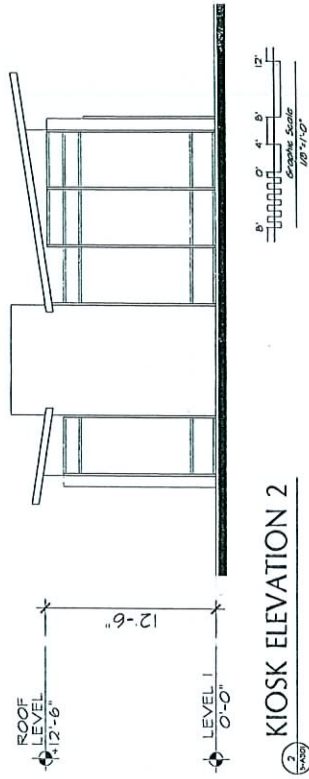

RECEIVED

APR 28 2009



KK&A architects
HFA

KKE of Nevada, Inc.
6775 edmond st. suite 260
las vegas, nv 89118

C2 Lofts
9500 Hill
130
Las Vegas
702.240.2

(702) 269-6615
FAX (702) 269-6625
www.kke.com

las vegas: pining
pasadena: pining

SUP-34339
06/11/09 PC

Upper West Side Mix Use
S.E.C. of Buffalo & Peak
Las Vegas, Nevada

Kiosk
Elevations

Project	0615174.01
Date	April 18, 2007
Drawn by	
Checked by	WSP

5-A301

and "business as usual" for the rest of the world.