



PLANNING & DEVELOPMENT DEPARTMENT

STATEMENT OF FINANCIAL INTEREST

Case Number: **SUP-34339** APN: 138-15-310-031, 034, 035

Name of Property Owner: Trinity Peak I, LLC

Name of Applicant: C2 Lofts

Name of Representative: Christopher Stuhmer

To the best of your knowledge, does the Mayor or any member of the City Council or Planning Commission have any financial interest in this or any other property with the property owner, applicant, the property owner or applicant's general or limited partners, or an officer of their corporation or limited liability company?

☐ Yes

☒ No

If yes, please indicate the member of the City Council or Planning Commission who is involved and list the name(s) of the person or persons with whom the City Official holds an interest. Also list the Assessor's Parcel Number if the property in which the interest is held is different from the case parcel.

City Official: _____

Partner(s): _____

APN: _____

Signature of Property Owner: _____

Print Name: Christopher Stuhmer


Subscribed and sworn before me

This 16th day of April, 2009

Notary Public in and for said County and State

RECEIVED

APR 28 2009

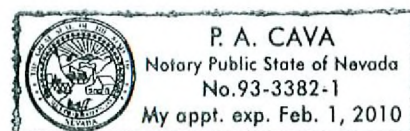



PLANNING & DEVELOPMENT DEPARTMENT

STATEMENT OF FINANCIAL INTEREST

Case Number: **SUP-34339** APN: 138-15-310-031, 034, 035

Name of Property Owner: Trinity Peak II, LLC

Name of Applicant: C2 Lofts

Name of Representative: Christopher Stuhmer

To the best of your knowledge, does the Mayor or any member of the City Council or Planning Commission have any financial interest in this or any other property with the property owner, applicant, the property owner or applicant's general or limited partners, or an officer of their corporation or limited liability company?

☐ Yes

☒ No

If yes, please indicate the member of the City Council or Planning Commission who is involved and list the name(s) of the person or persons with whom the City Official holds an interest. Also list the Assessor's Parcel Number if the property in which the interest is held is different from the case parcel.

City Official: _____

Partner(s): _____

APN: _____

Signature of Property Owner: _____

Print Name: Christopher Stuhmer


RECEIVED

APR 28 2009

Subscribed and sworn before me

This 16th day of April, 2009

Notary Public in and for said County and State

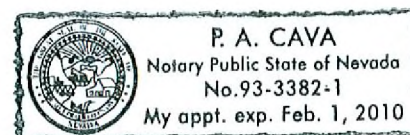



PLANNING & DEVELOPMENT DEPARTMENT

STATEMENT OF FINANCIAL INTEREST

Case Number: **SUP-34339** APN: 138-15-310-031, 034, 035

Name of Property Owner: NORTHWEST III, LLC

Name of Applicant: C2 Lofts

Name of Representative: Christopher Stuhmer

To the best of your knowledge, does the Mayor or any member of the City Council or Planning Commission have any financial interest in this or any other property with the property owner, applicant, the property owner or applicant's general or limited partners, or an officer of their corporation or limited liability company?

☐ Yes

☒ No

If yes, please indicate the member of the City Council or Planning Commission who is involved and list the name(s) of the person or persons with whom the City Official holds an interest. Also list the Assessor's Parcel Number if the property in which the interest is held is different from the case parcel.

City Official: _____

Partner(s): _____

APN: _____

Signature of Property Owner:  _____


Print Name: Christopher Stuhmer


RECEIVED

Subscribed and sworn before me

APR 28 2009


This 16th day of April, 20 09

 
Notary Public in and for said County and State

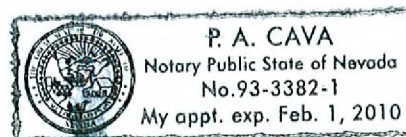

Existing Office Buildings
C-PB Zoning

Existing Office Buildings
C-PB Zoning

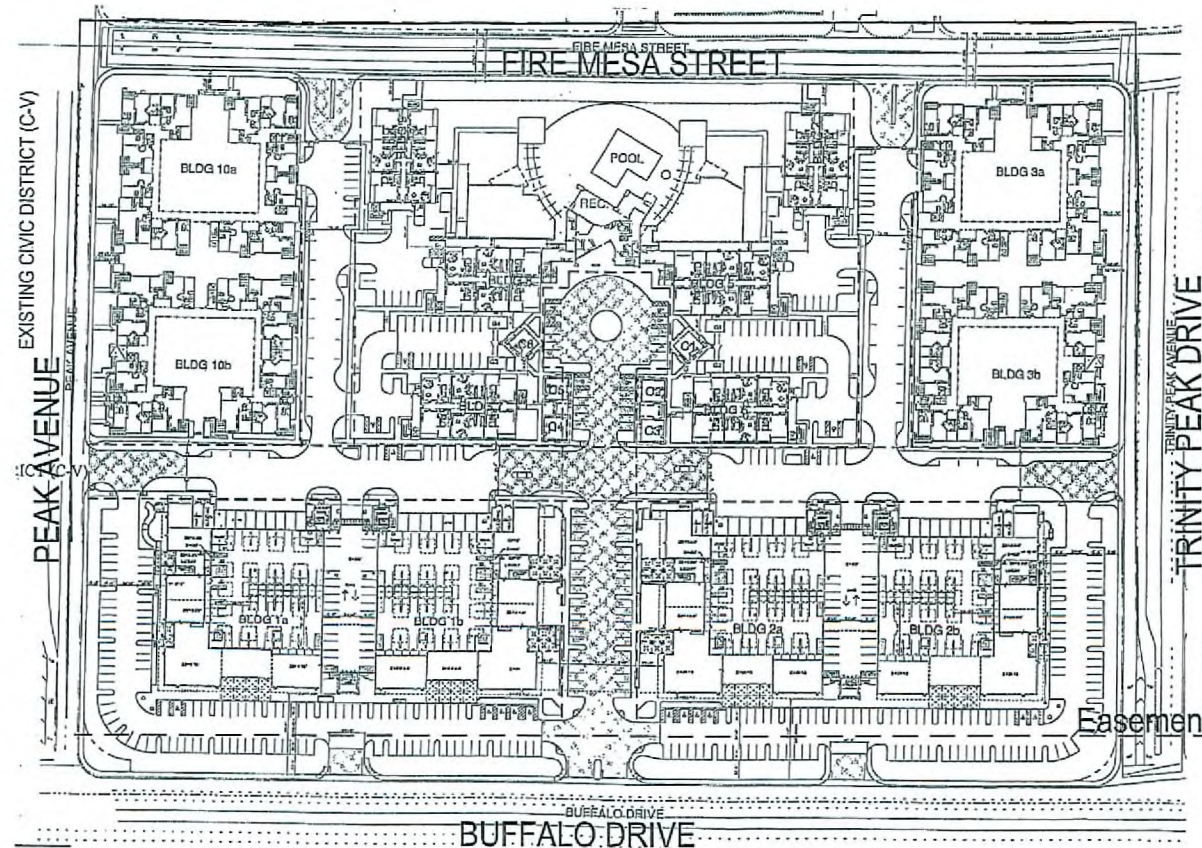

LEGEND

- Property Line
- - - Easement
- ... Accessible Path

VICINITY MAP



EXISTING
COMMERCIAL (C-PB)

Preliminary Site Plan
UPPER WEST SIDE
Las Vegas, Nevada
C2 Lofts, LLC

Existing Residential Homes
R-PDS Zoning

RECEIVED

APR 28 2009




SUP-34339
06/11/09 PC

PROJECT 2 - BUILDING 4, 5, 6, 7, 8, or 9 - LEVEL 4							
UNIT	NO BR	STORIES	NO UNITS	AREA (SQ FT)			UNIT TOTAL SQ FT
				1ST FLOOR	2ND FLOOR	DECK	
P2 MSG A	1	2	4	1070	2571	108	1250
P2 MSG B	2	2	2	1000	140	11	1251
TOTAL			6				2501
COMMON							2502
FLOOR TOTAL							5003


3PA	
LEVEL	TOTAL SQ. FT.
LEVEL 1	5134
TOTAL	5134

A102

Copyright © 2007 by SAS Institute Inc.

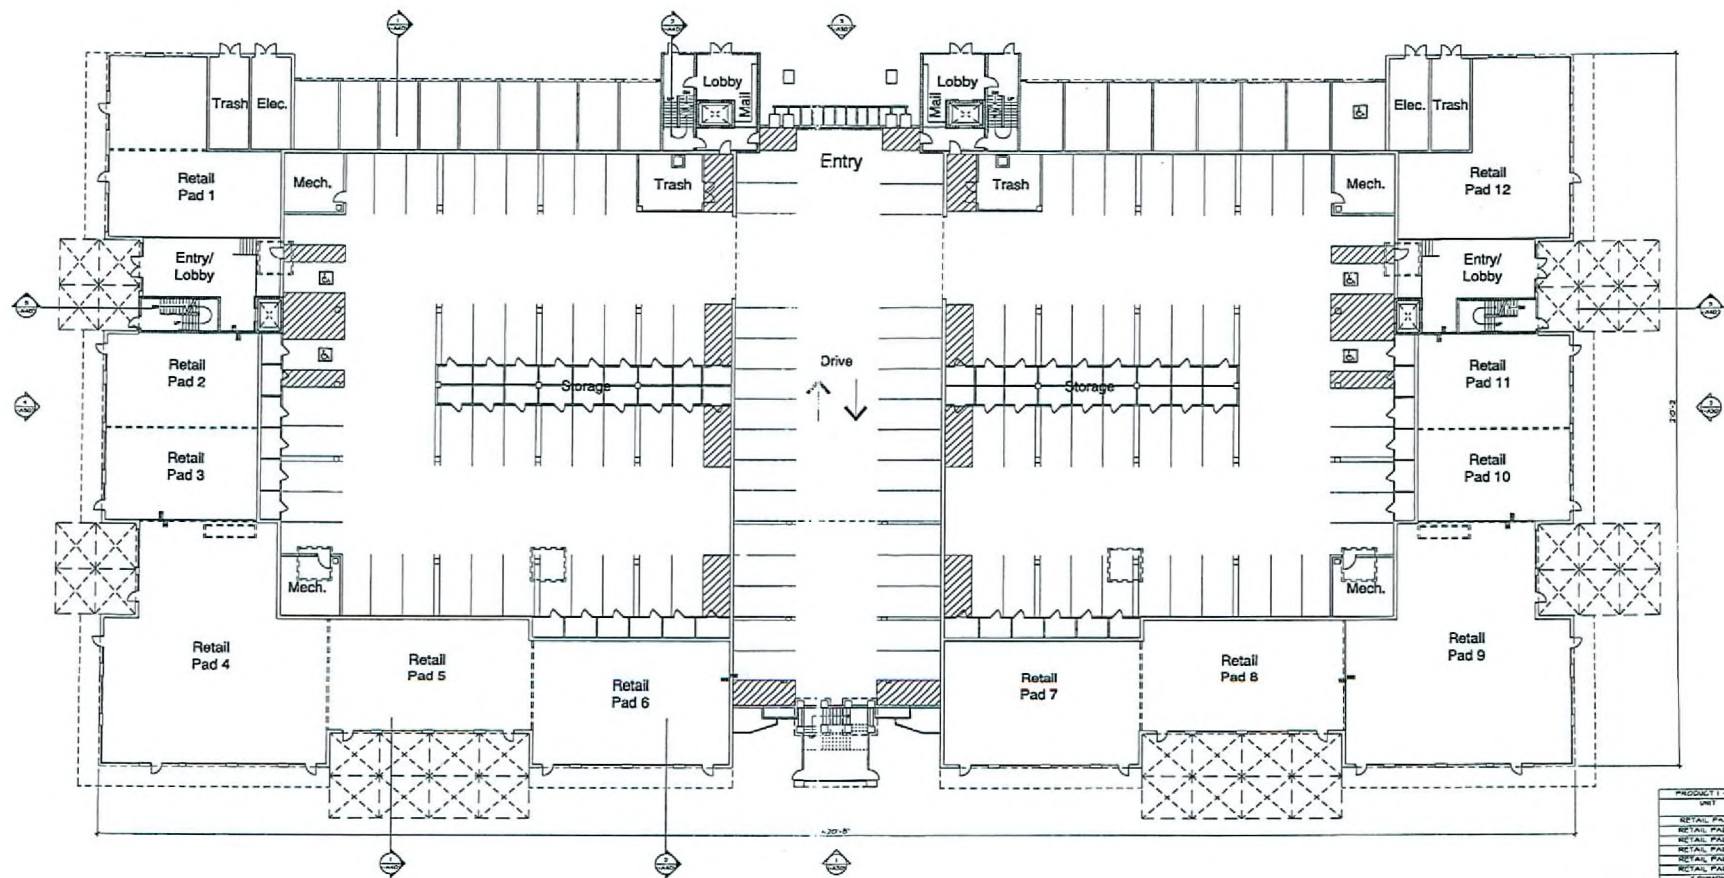

GARAGE LEVEL FLOOR PLAN

 

RECEIVED

APR 28 2009

PROJECT 1 - BARRAGE LEVEL	
NO.	NO.
RETAIL PAD 1	1014
RETAIL PAD 2	1014
RETAIL PAD 3	1014
RETAIL PAD 4	1014
RETAIL PAD 5	1014
RETAIL PAD 6	1014
RETAIL PAD 7	1014
RETAIL PAD 8	1014
RETAIL PAD 9	1014
RETAIL PAD 10	1014
RETAIL PAD 11	1014
RETAIL PAD 12	1014
COMMON	1014
TOTAL FLOOR AREA	12,000
KKE
architects

KKE of Nevada, Inc.
6775 edmond st. suite 260
las vegas, nv 89118

(702) 269-6615
FAX (702) 269-6625

www.kke.com

HFA

minneapolis las vegas phoenix irvine

C2 Lofts
9500 Hillwood Dr., Suite
130
Las Vegas, Nevada 89130
702.240.2469

SUP-34339

06/11/09 PC

No.	Date	Revision Description

Key Plan



Upper West Side Mix Use
S.E.C. of Buffalo & Peak
Las Vegas, Nevada
Product 1


Project 06/11/09
Date April 14, 2009
Drawn by
Checked by

Drawing Number


1-A201

GARAGE LEVEL - BUILDING 1 & 2

Copyright © 2009 by KKE of Nevada, Inc.

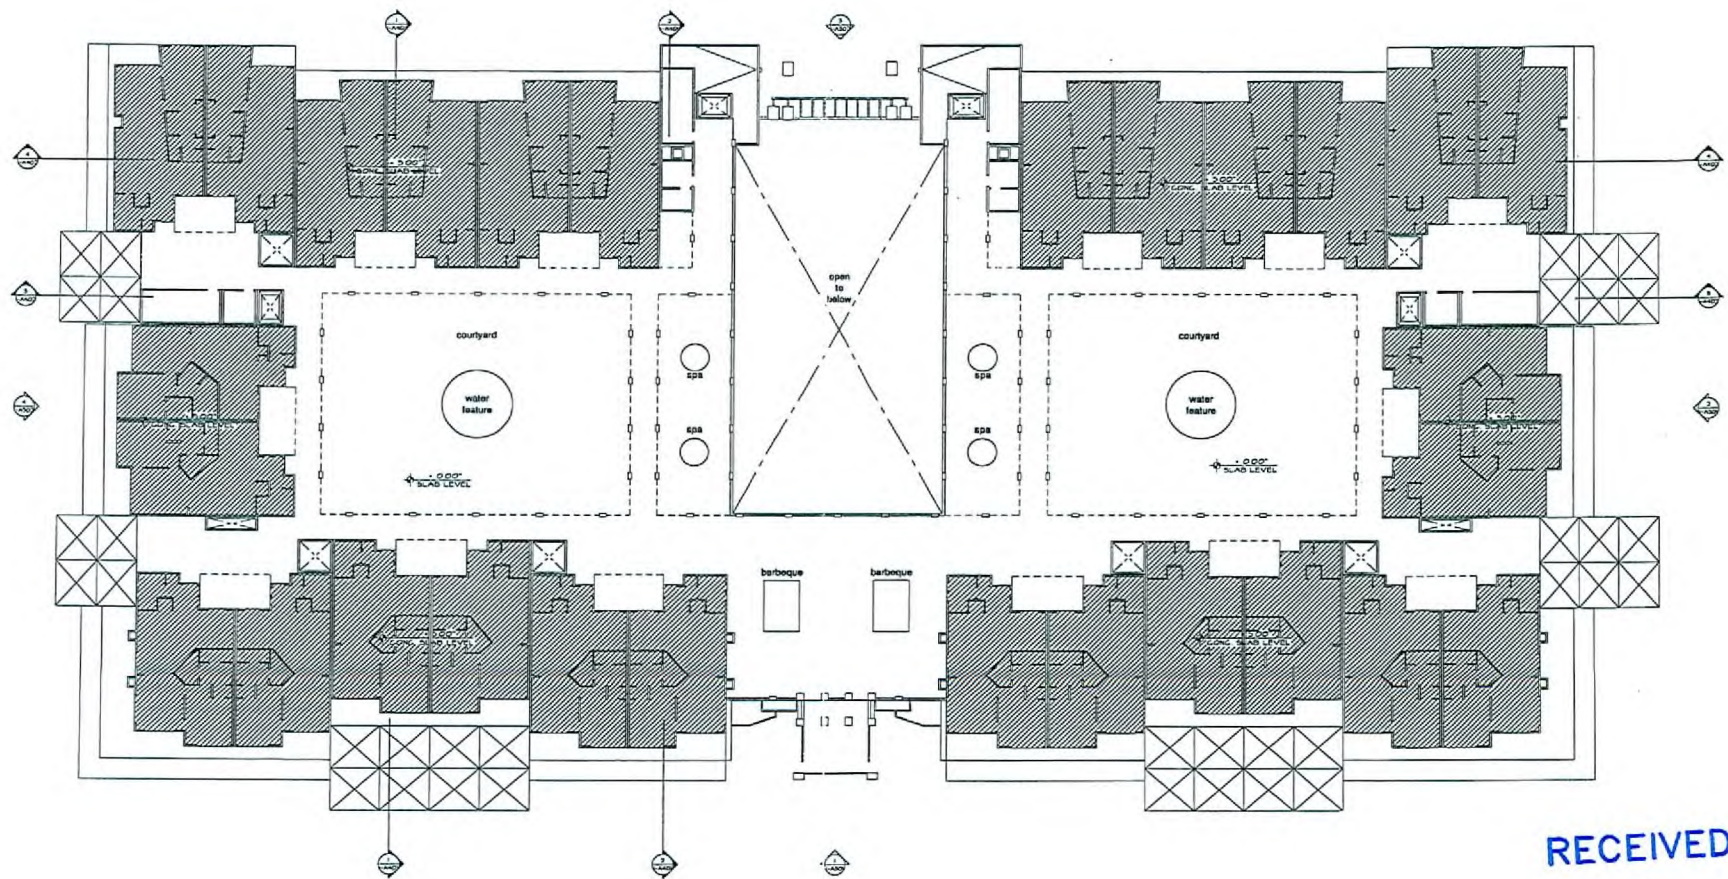

LEVEL 2 SLAB PLAN

 

RECEIVED

APR 28 2009

100-201000




KKE of Nevada, Inc.
6775 edmond st. suite 260
las vegas, nv 89118
(702) 289-6615
FAX (702) 288-6626
www.kke.com

C2 Lofts
9500 Hillwood Dr., Suite
130
Las Vegas, Nevada 89130
702.240.2469

SUP-34339
06/11/09 PC

No.	Date	Revision Description

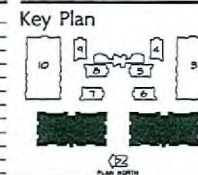


Upper West Side Mix Use
S.E.C. of Buffalo & Peak
Las Vegas, Nevada
Product 1

LEVEL 2 - BUILDING 1 & 2

Project: C201000014.01
Date: April 14, 2007
Drawn by: JLF
Checked by: JLF

Drawing Number


1-A201A

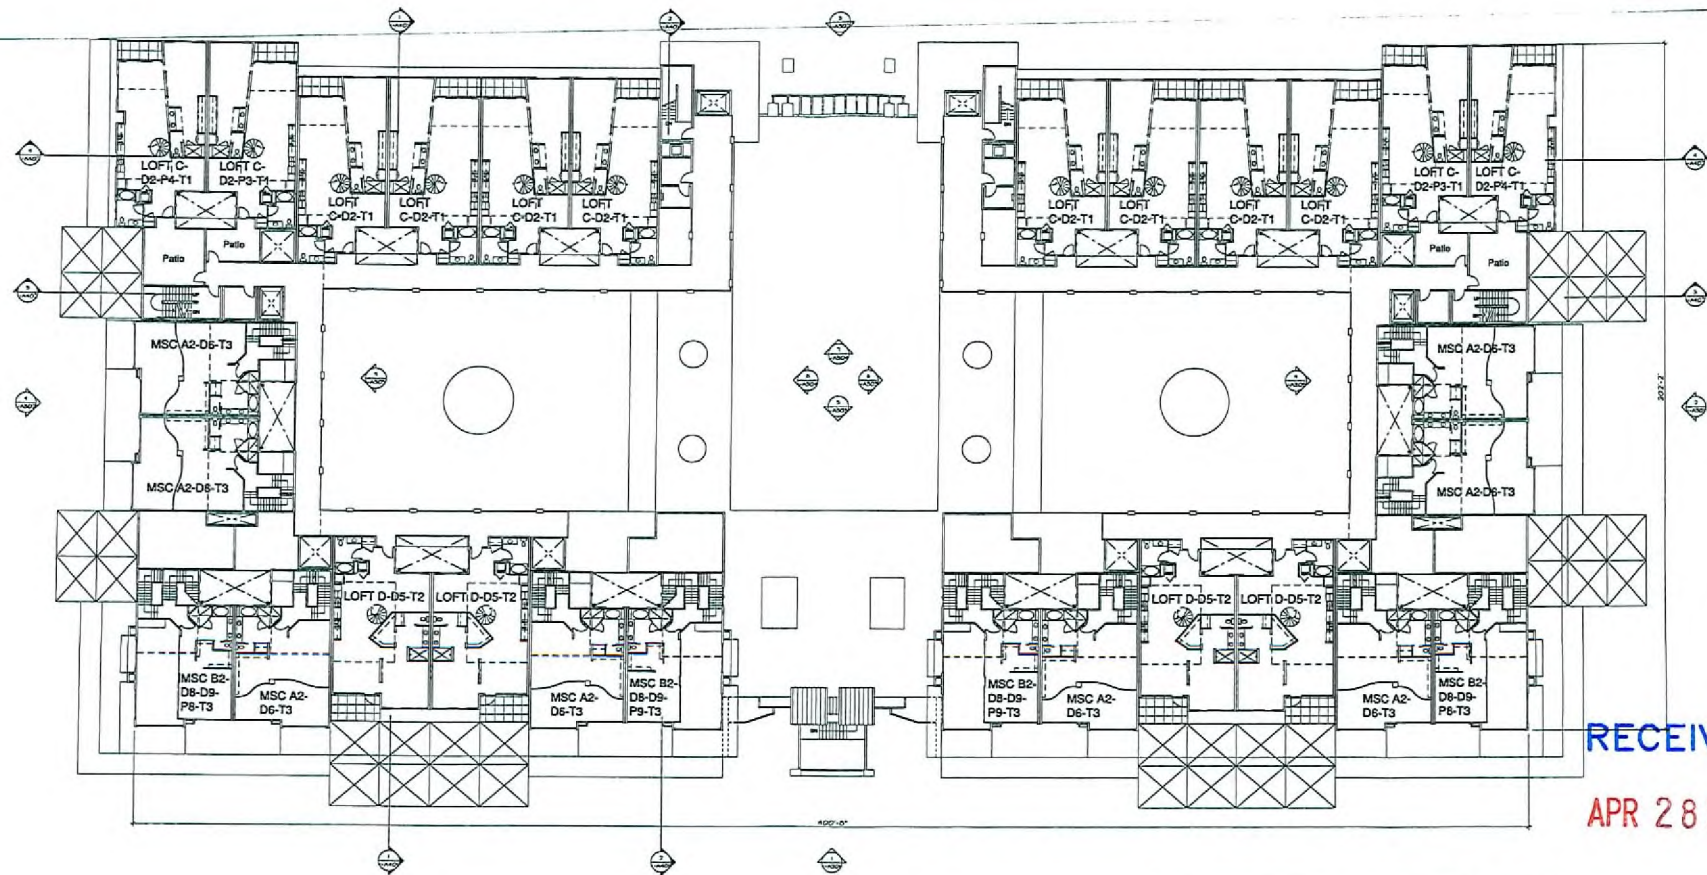

RECEIVED

APR 28 2009

LEVEL 4 FLOOR PLAN

 

PROJECT 1 - BUILDING T - LEVEL 4											
UNIT	NO. ON	STORIES	NO. UNITS	1ST FLOOR	2ND FLOOR	LOFT	DECK	RATIO	TERRACE	UNIT TOTAL SQ. FT.	TOTAL SQ. FT.
PL LOFT C-D2-P4-T1	1	1	8	1241	0	500	11	0	304	1541	1541
PL LOFT C-D2-P4-T1	1	1	2	1241	0	500	11	112	304	1542	1542
PL LOFT C-D2-P4-T1	1	1	2	1241	0	500	11	314	304	1543	1543
PL LOFT D-D5-T2	1	1	4	1254	0	407	110	0	402	1567	1567
TOTAL			16							1567	1567
COMMON										125	125
FLOOR TOTAL										1692	1692

KK
architects

KKE of Nevada, Inc.
6775 edmond st. suite 280
las vegas, nv 89118

(702) 269-6816
FAX (702) 269-6825

www.kke.com

HFA

minneapolis las vegas phoenix houston


C2 Lofts
9500 Hillwood Dr., Suite
130
Las Vegas, Nevada 89130
702.240.2469

SUP-34339

06/11/09 PC

No.	Date	Revision Description

Key Plan

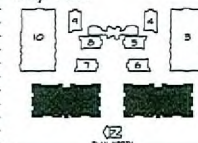


Upper West Side Mix Use
S.E.C. of Buffalo & Peak
Las Vegas, Nevada
Product 1

Project 06/11/09
Date April 14, 2009
Drawn by
Checked by

Drawing Number

1-A204

LEVEL 4 - BUILDING T & 2

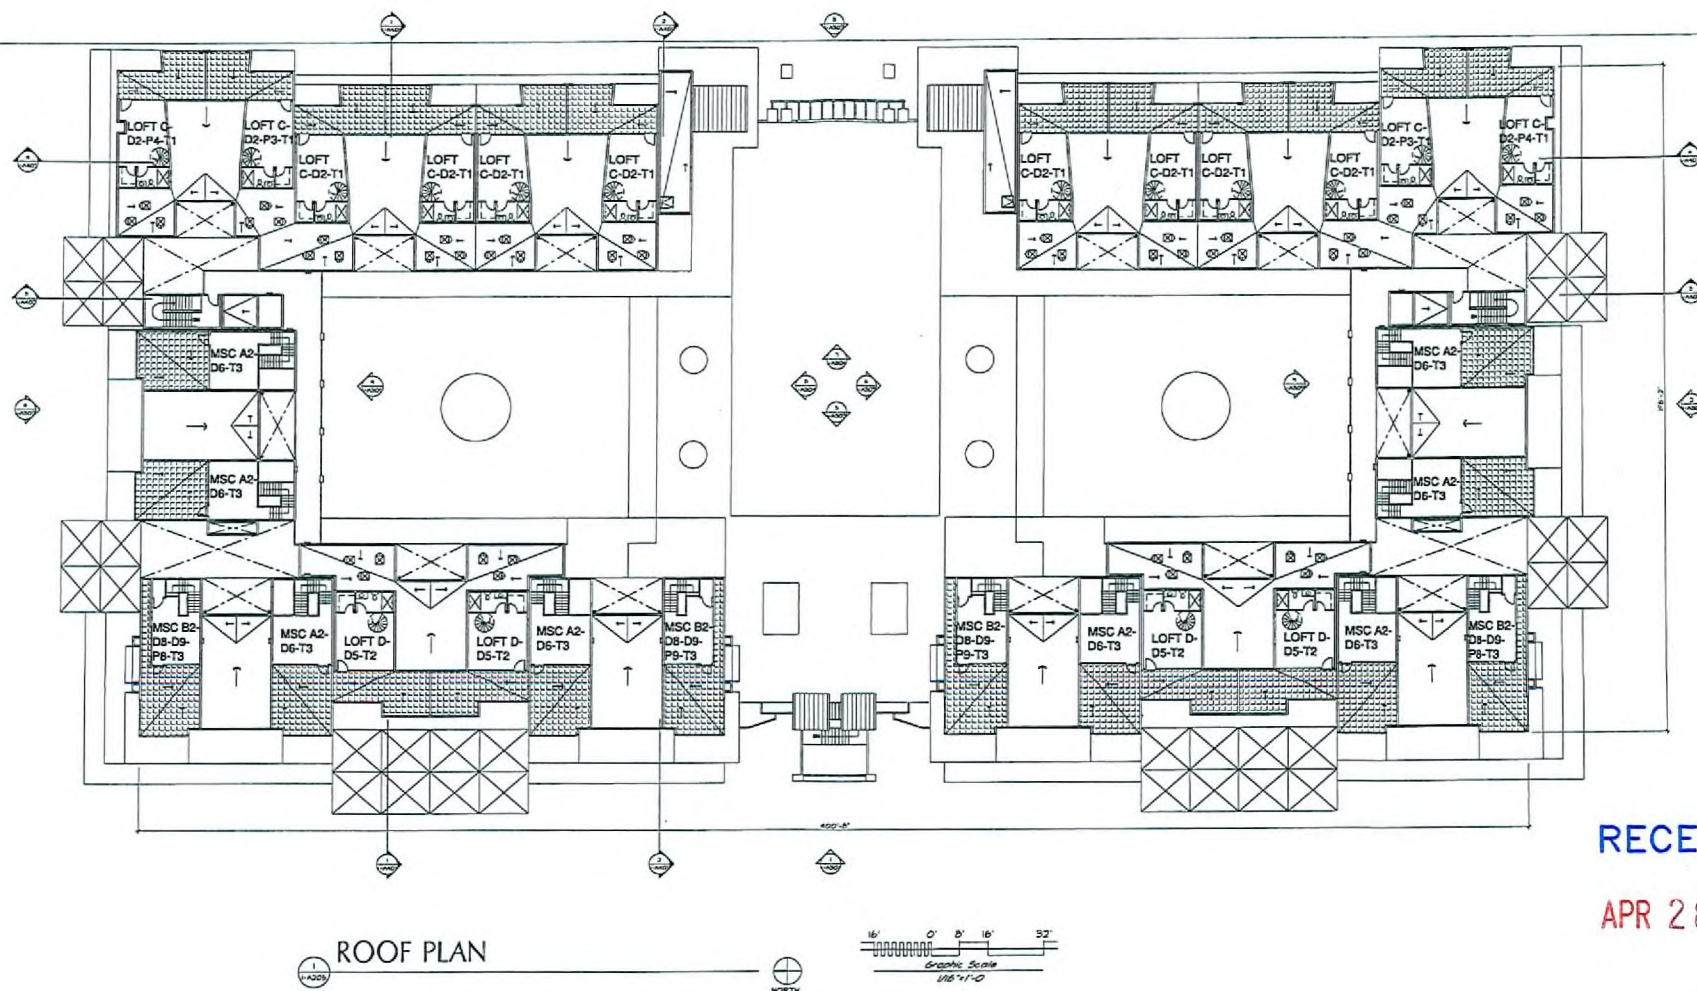

RECEIVED

APR 28 2009



KKE of Nevada, Inc.
6775 edmond st. suite 260
las vegas, nv 89118

(702) 269-6615
FAX (702) 269-0625

www.kke.com


minneapolis las vegas pasadena phoenix

C2 Lofts
9500 Hillwood Dr., Suite 130
Las Vegas, Nevada 89130
702.240.2469

SUP-34339
06/11/09 PC

No.	Date	Revision Description

Key Plan

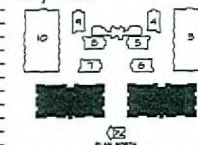


Upper West Side Mix Use
S.E.C. of Buffalo & Peak
Las Vegas, Nevada
Product 1

ROOF PLAN - BUILDING 2


Project: 06/03/04/01
Date: April 14, 2007
Drawn by: [signature]
Checked by: [signature]

Drawing Number

1-A205

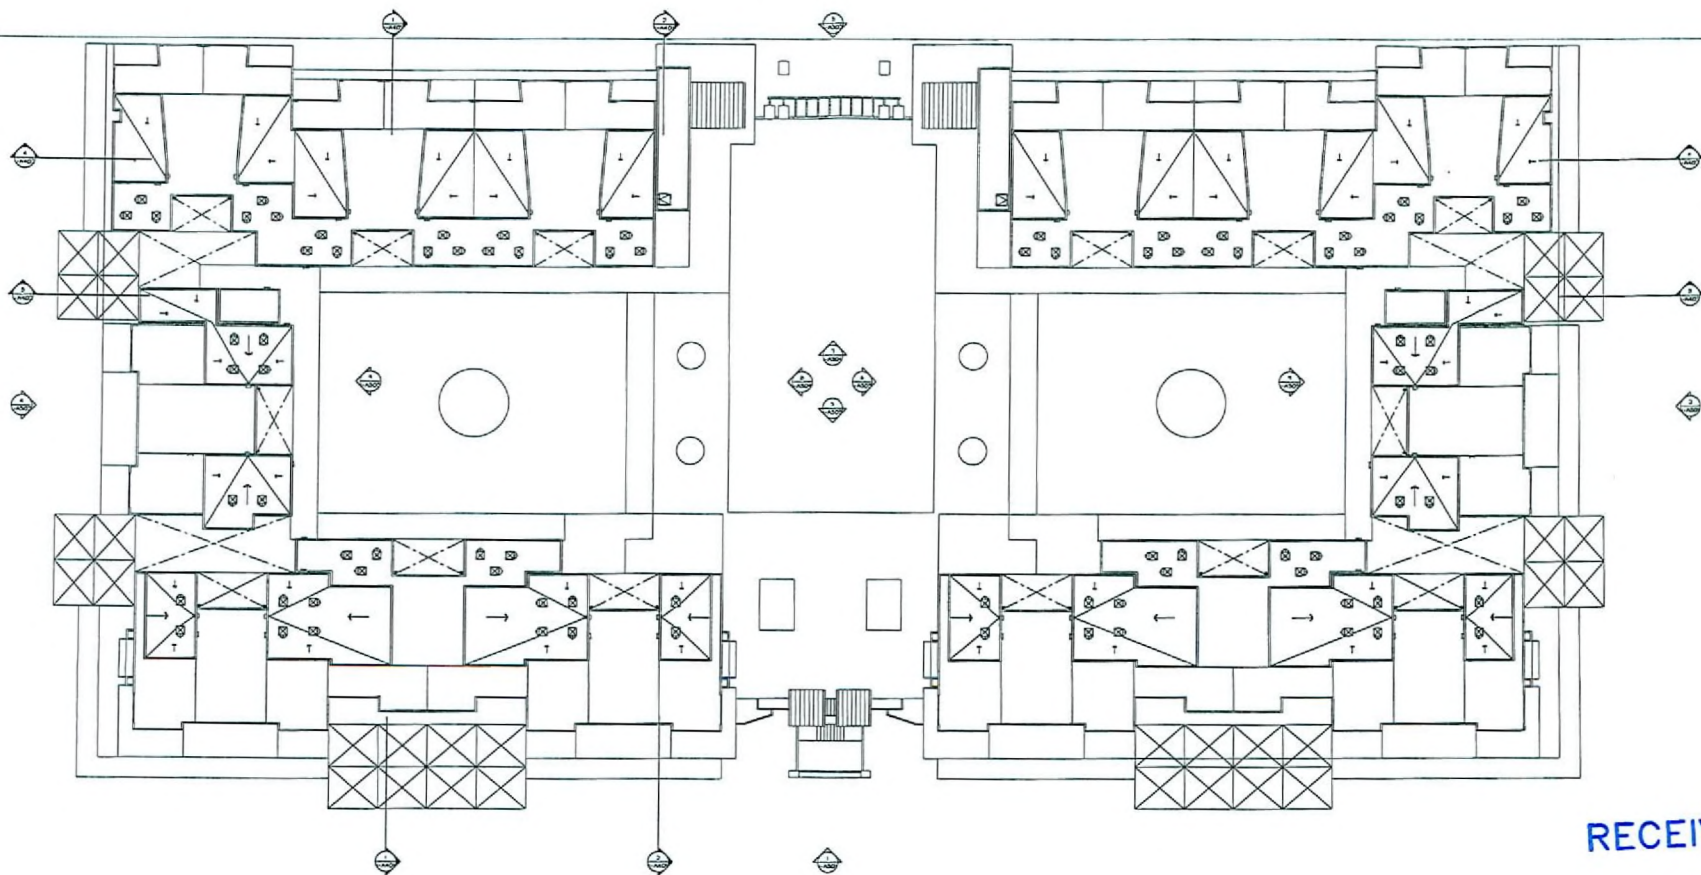

UPPER ROOF PLAN

 


RECEIVED
7 APR 28 2009



KKE of Nevada, Inc.
6775 edmond st. suite 200
las vegas, nv 89118
(702) 269-6615
FAX (702) 269-6625
www.kke.com
C2 Lofts
9500 Hillwood Dr., Suite
130
Las Vegas, Nevada 89130
702.240.2469

No.	Date	Revision Description

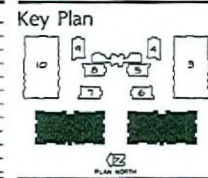


Upper West Side Mix Use
S.E.C. of Buffalo & Peak
Las Vegas, Nevada
Product 1
UPPER ROOF - BUILDING 1 & 2

Project: 08/07/04-01
Date: April 01, 2007
Drawn by: JH
Checked by: JH
Drawing Number: 1-A206
Copyright © 2007 by KKE of Nevada, Inc.







APR 28 2009

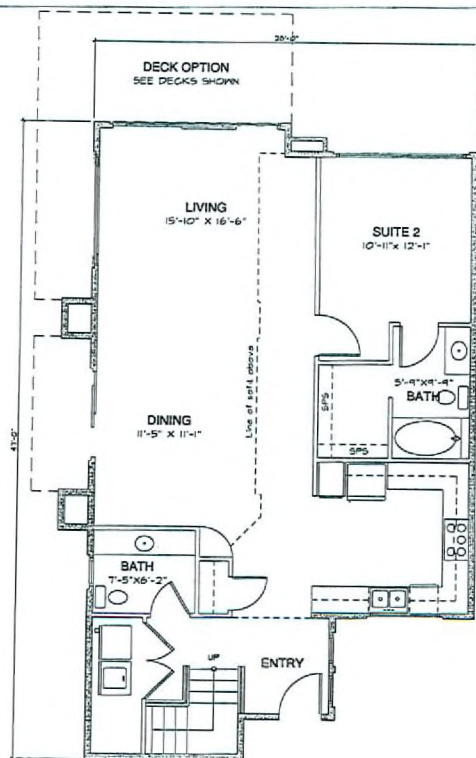

P1 MSC B - Level 1
1164 Sq.Ft.

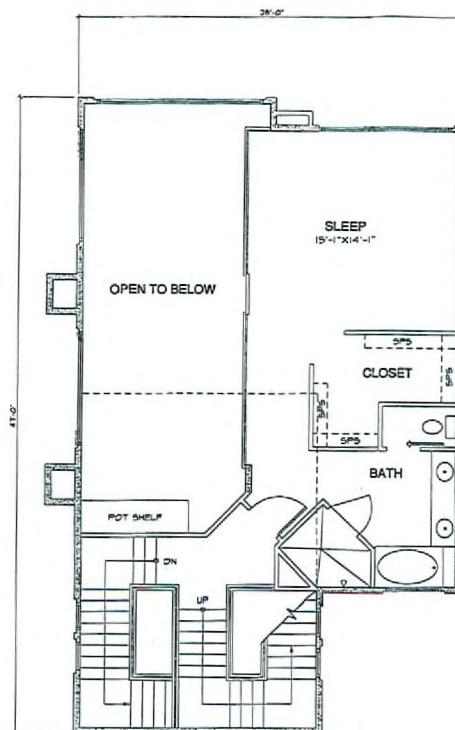


P1 MSC B - Level 2
729 Sq.Ft.

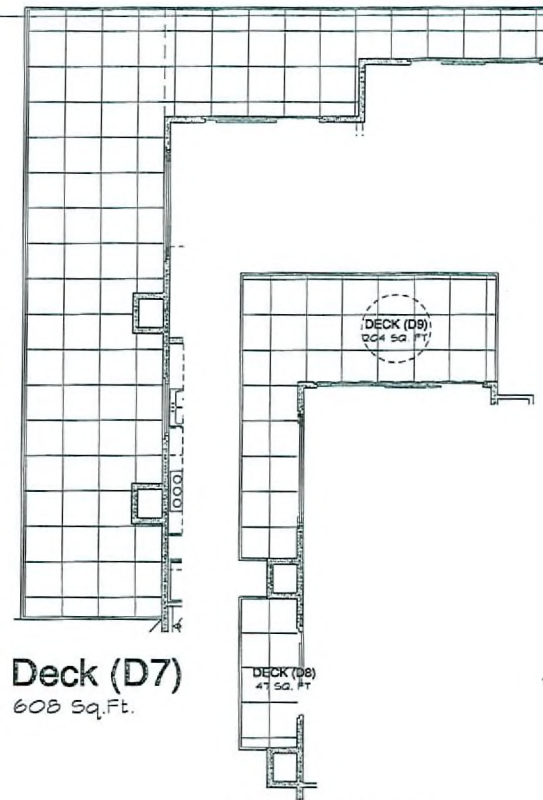

Deck (D7)
608 Sq.Ft.

Deck (D8) & (D9)
251 Sq.Ft.

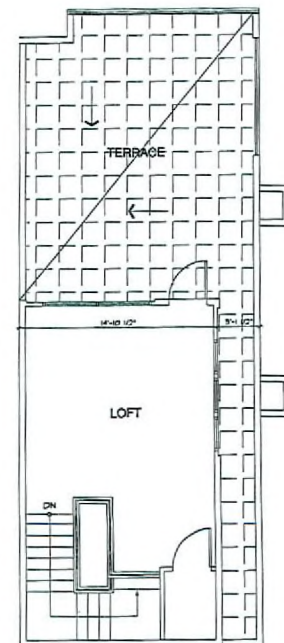

**P1 MSC B - Loft
& Terrace (T3)**
797 Sq.Ft.

APR 28 2009



KKE of Nevada, Inc.
6775 edmond st. suite 260
las vegas, nv 89118

(702) 269-0615
FAX (702) 269-6625

www.kke.com

C2 Lofts
9500 Hillwood Dr, Suite
130
Las Vegas, Nevada 89130
702.240.2469

SUP-34339

06/11/09 PC

No.	Date	Revision Description

Key Plan




Upper West Side Mix Use
S.E.C. of Buffalo & Peak
Las Vegas, Nevada
Product 1
Unit Plans

P1 MSC A


Project: 06/05/11/14.01
Date: April 14, 2009
Drawn by: JH
Checked by: JH

Drawing Number

1-A222-A

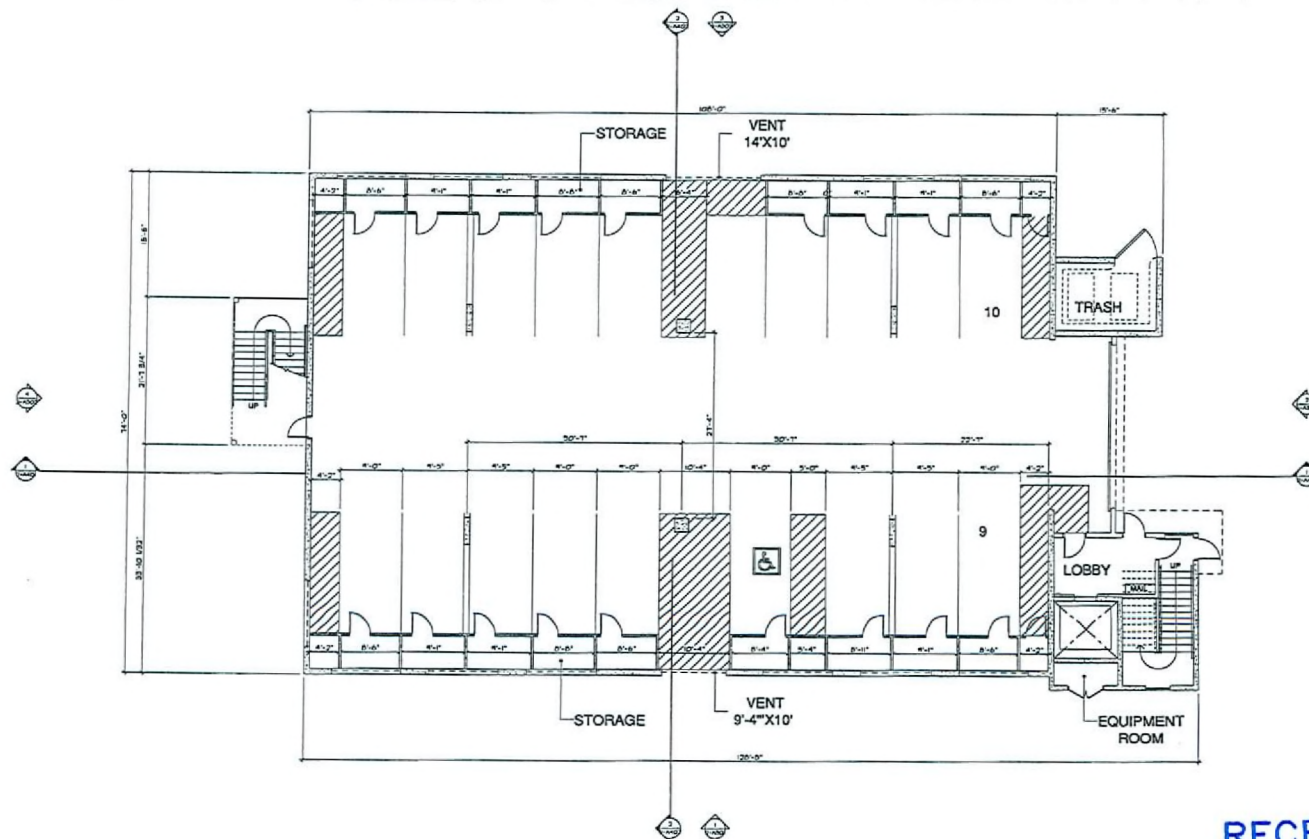

GARAGE PLAN

 

RECEIVED

APR 28 2009

PROPOSED 2" GARAGE LEVEL	
FINISH	10' 0" PL
FINISH	10' 0" PL
FINISH	10' 0" PL
FINISH	10' 0" PL

KKE
architects

HFA

KKE of Nevada, Inc.
6775 edmond st. suite 260
las vegas, nv 89118

(702) 269-6615
FAX (702) 269-6625

www.kke.com

microcapita las vegas pasadena irvine

C2 Lofts
9500 Hillwood Dr, Suite
130
Las Vegas, Nevada 89130
702.240.2469

SUP-34339
06/11/09 PC

No.	Date	Revision Description

Key Plan




Upper West Side Mix Use
S.E.C. of Buffalo & Peak
Las Vegas, Nevada
Product 2

GARAGE- BLDG 4, 5, 6, 7, 8, & 9


Project: 0601174.01
Date: APRIL 14, 2009
Drawn by: JHP
Checked by: JHP

Drawing Number

2-A201

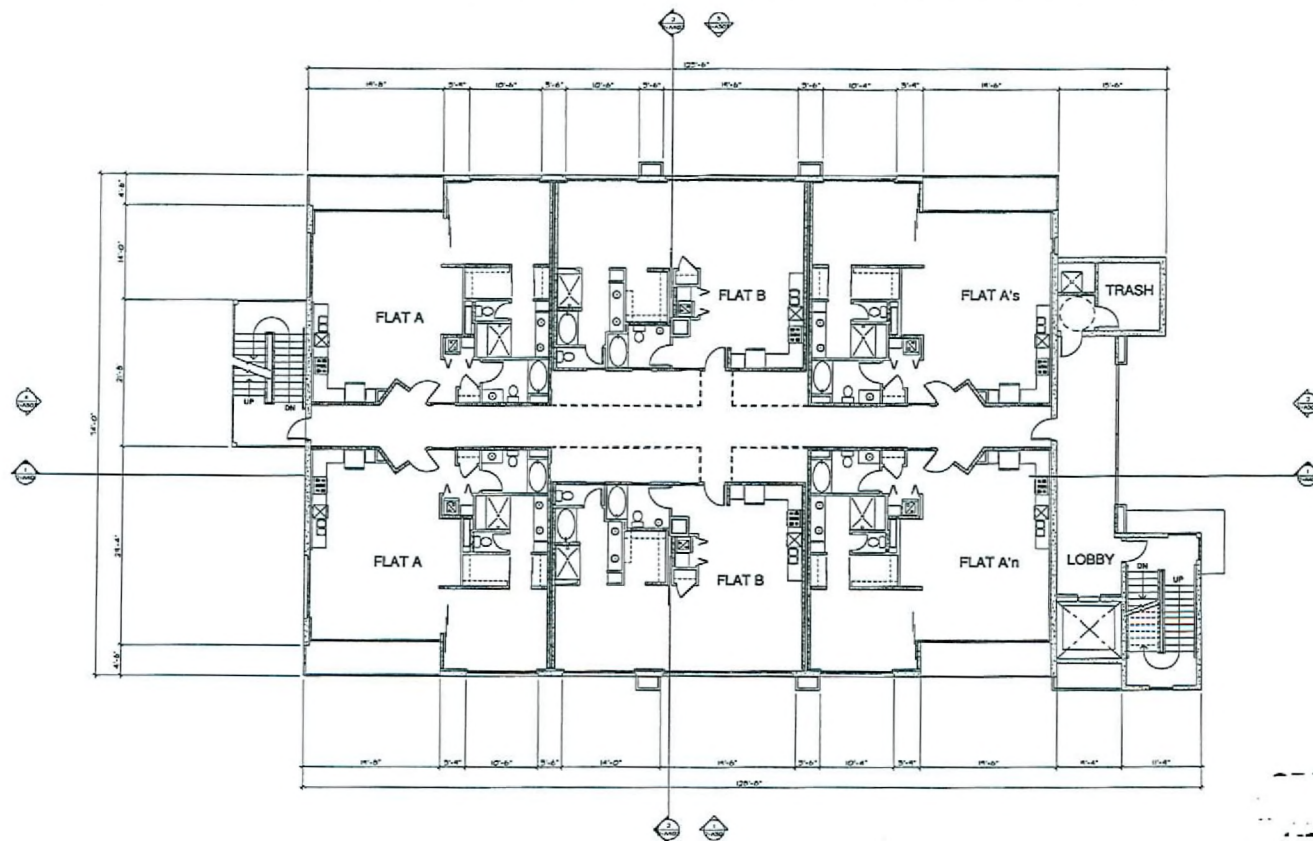

LEVEL 2 FLOOR PLAN

 

RECEIVED

APR 28 2009

PROJECT 2 - BUILDING 4, S.E. 10, 80' x 110' - LEVEL 2									
UNIT	NO. OF STORIES	NO. UNITS	1ST FLM	2ND FLM	DECK	UNIT TOTAL SQ. FT.	COMMON	UNIT TOTAL SQ. FT.	TOTAL NO. FT.
P2 FLAT A	1	1	4			1,024	0	1,024	4,024
P2 FLAT B	1	1	2	1024	0	1,024	0	1,024	3,024
TOTAL		2	6	1024	0	2,048	0	2,048	7,048
COMMON							2400	2400	
FLOOR TOTAL									4,854
NO. STORAGE UNITS									

KKE
architects

KKE of Nevada, Inc.
6775 edmond st. suite 280
las vegas, nv 89118

(702) 260-6615
FAX (702) 269-6625

www.kke.com

HFA

minneapolis las vegas phoenix Irvine


C2 Lofts
9500 Hillwood Dr., Suite
130
Las Vegas, Nevada 89130
702.240.2469

SUP-34339

06/11/09 PC

No.	Date	Revision Description

Key Plan

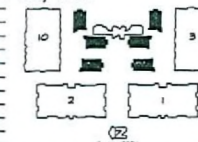


Upper West Side Mix Use
S.E.C. of Buffalo & Peak
Las Vegas, Nevada
Product 2

Project: 06/11/09
Date: APRIL 14, 2009
Drawn by:
Checked by:


Drawing Number:

2-A202

LEVEL 2- BLDG 4, 5, 6, 7, 8, & 9

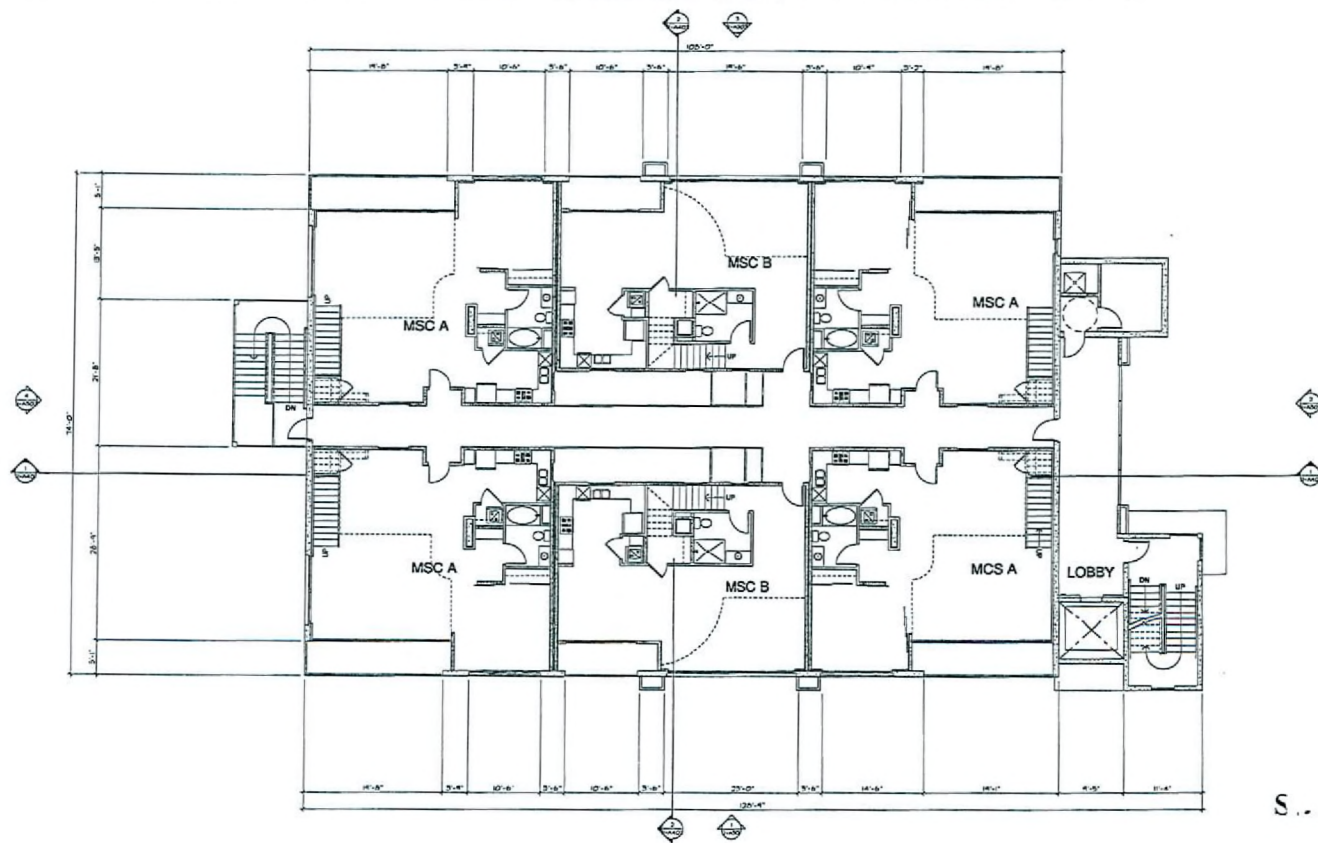

LEVEL 4 FLOOR PLAN

 

RECEIVED

APR 28 2009

S...

J...

PROJECT 2 - BUILDING 4, 5, 6, 7, 8, & 9 - LEVEL 4									
UNIT	NO. DR.	STORIES	NO. UNITS	AREA (SQ. FT.)	1ST FLOOR	2ND FLOOR	3RD FLOOR	4TH FLOOR	TOTAL
P2 PROD. A	1	2	4	1,200	1,200	1,200	1,200	1,200	4,800
P2 PROD. B	2	2	2	1,200	1,200	1,200	1,200	1,200	2,400
TOTAL			6	2,400	2,400	2,400	2,400	2,400	7,200
FLOOR TOTAL									7,200

KKE
architects

KKE of Nevada, Inc.
6775 edmond st. suite 260
las vegas, nv 89118

(702) 289-8815
FAX (702) 268-6625

www.kke.com

HFA

minneapolis las vegas pasadena irvine

C2 Lofts
9500 Hillwood Dr., Suite
130
Las Vegas, Nevada 89130
702.240.2469

SUP-34339

06/11/09 PC

No.	Date	Revision Description




Upper West Side Mix Use
S.E.C. of Buffalo & Peak
Las Vegas, Nevada
Product 2


LEVEL 4- BLDG 4, 5, 6, 7, 8, & 9

Project: 06/11/09
Date: APRIL 14, 2009
Drawn by: [signature]
Checked by: [signature]

Drawing Number
2-A204

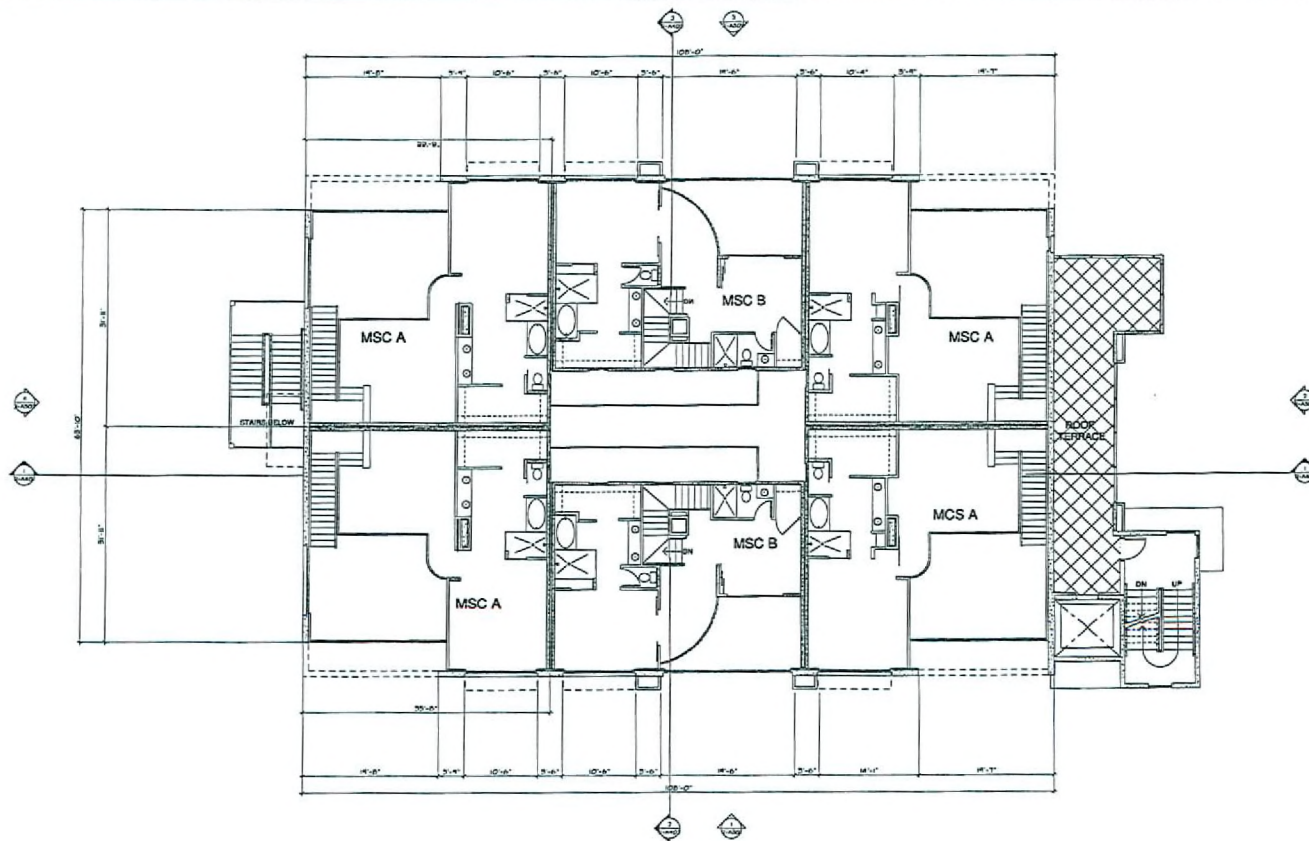

LEVEL 5 FLOOR PLAN

 

RECEIVED

APR 28 2009

KKE
architects

KKE of Nevada, Inc.
6775 edmond st. suite 260
las vegas, nv 89118

(702) 269-6615
FAX (702) 269-6625

www.kke.com

HFA


minneapolis las vegas phoenix Irvine

C2 Lofts
9500 Hillwood Dr, Suite
130
Las Vegas, Nevada 89130
702.240.2469

SUP-34339
06/11/09 PG

Nr.	Date	Revision Description

Key Plan

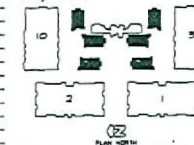


Upper West Side Mix Use
S.E.C. of Buffalo & Peak
Las Vegas, Nevada
Product 2

LEVEL 5 - BLDG 4, 5, 6, 7, 8, & 9

PROJECT 06/11/09
DATE APRIL 14, 2009
DRAWN BY
CHECKED BY

Drawing Number
2-A205

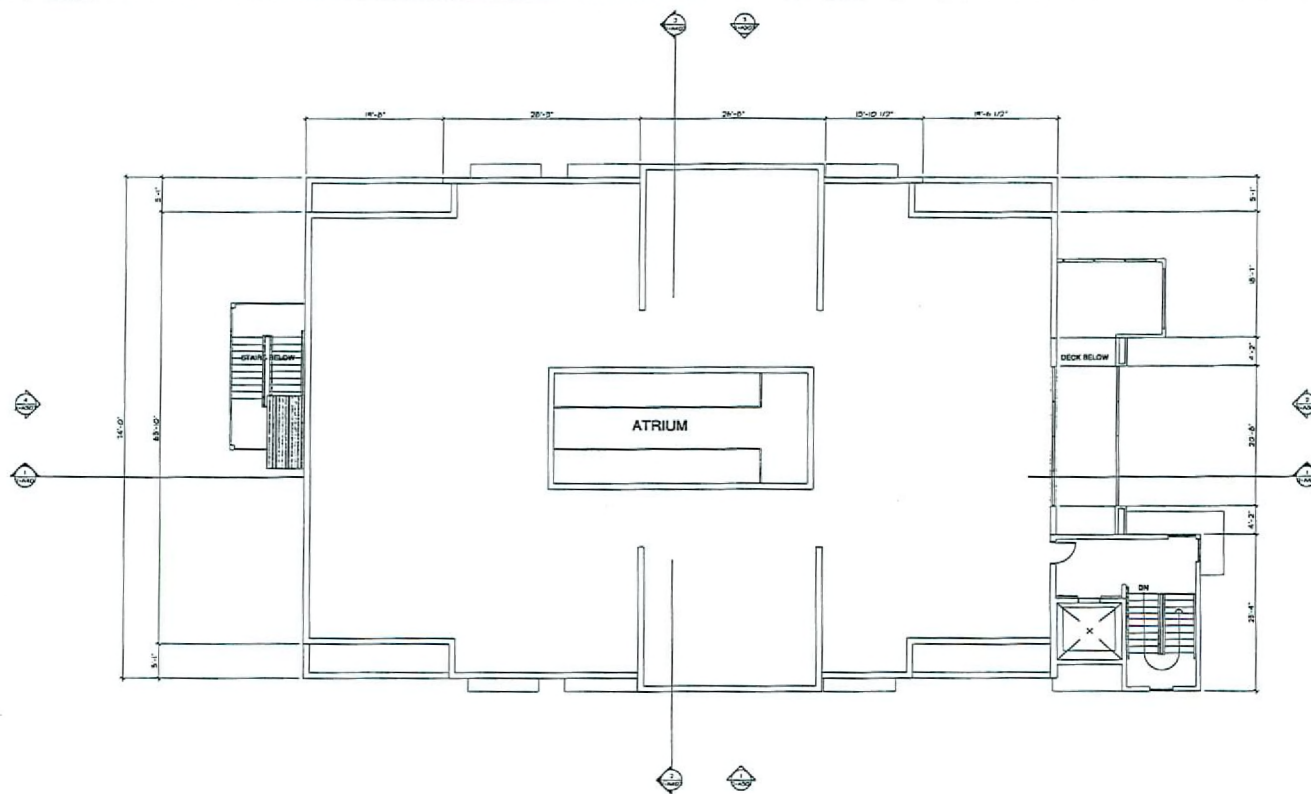

ROOF PLAN



RECEIVED

APR 28 2009

KKE
architects

KKE of Nevada, Inc.
6775 edmond st. suite 260
las vegas, nv 89118

(702) 268-8815
FAX (702) 268-6625

www.kke.com

HFA


minneapolis las vegas phoenix rome

C2 Lofts
9500 Hillwood Dr., Suite
130
Las Vegas, Nevada 89130
702.240.2469

SUP-34339
06/11/09 PC

No.	Date	Revision Description

Key Plan

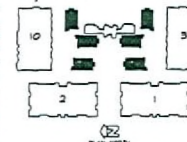


Upper West Side Mix Use
S.E.C. of Buffalo & Peak
Las Vegas, Nevada
Product 2

ROOF- BLDG 4, 5, 6, 7, 8, & 9

Project: 06/15/09
Date: APRIL 14, 2009
Drawn by: JH
Checked by: JH

Drawing Number
2-A206

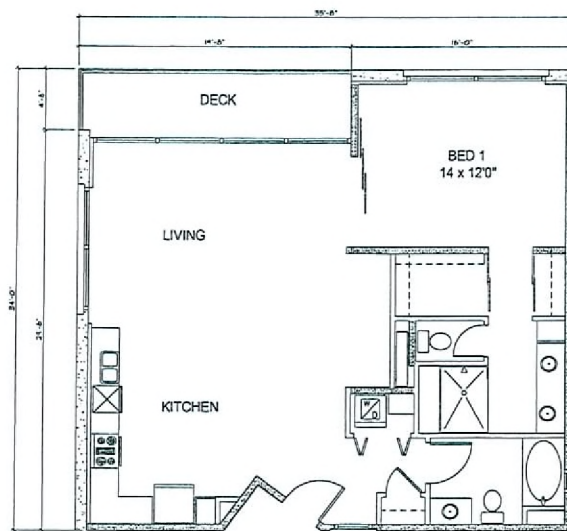

P2 Flat A
1079 Sq.Ft.
Deck 106 Sq.Ft.



P2 Flat A's
@ Exterior Wall



P2 Flat A'n
@ Exterior Wall

RECEIVED

APR 28 2009



KKE of Nevada, Inc.
6775 edmond st, suite 260
las vegas, nv 89118

(702) 269-6615
FAX (702) 269-6625

www.kke.com


minneapolis las vegas pasadena phoenix

C2 Lofts
9500 Hillwood Dr., Suite
130
Las Vegas, Nevada 89130
702.240.2469

SUP-34339
06/11/09 PC

No.	Date	Revision Description

Key Plan

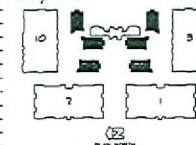


Upper West Side Mix Use
S.E.C. of Buffalo & Peak
Las Vegas, Nevada
Product 2
Unit Plans

P2 FLAT A


Project: 06-0114-01
Date: APRIL 14, 2007
Drawn by: [signature]
Checked by: [signature]

Drawing Number

2-A220

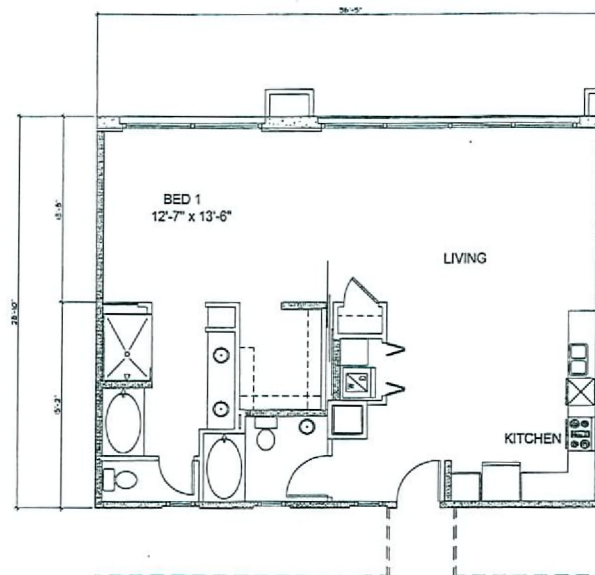

P2 Flat B
1055 Sq.Ft.

 

RECEIVED

APR 28 2009

32

05/12/09 10:14 AM



KKE of Nevada, Inc.
6775 edmond st. suite 260
las vegas, nv 89118

(702) 269-6615
FAX (702) 269-6625

www.kke.com


minneapolis las vegas phoenix Irvine

C2 Lofts
9500 Hillwood Dr., Suite
130
Las Vegas, Nevada 89130
702.240.2469

SUP-34339
06/11/09 PC

No.	Date	Revision Description

Key Plan

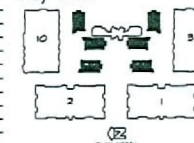


Upper West Side Mix Use
S.E.C. of Buffalo & Peak
Las Vegas, Nevada
Product 2
Unit Plans

P2 FLAT B



Project: 06/15/09
Date: APRIL 14, 2009
Drawn by:
Checked by: JH

Drawing Number
2-A221

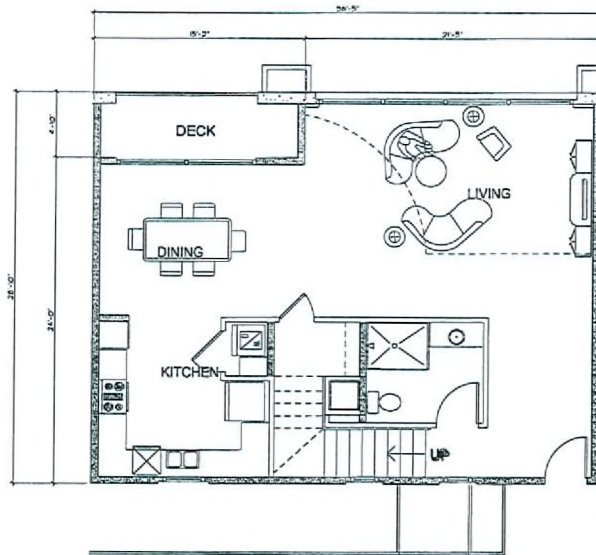

P2 MSC B - LOWER

LOFT MSC B LEVEL 1 949 S.F.
DECK 71 S.F.
TOTAL 1020 S.F.

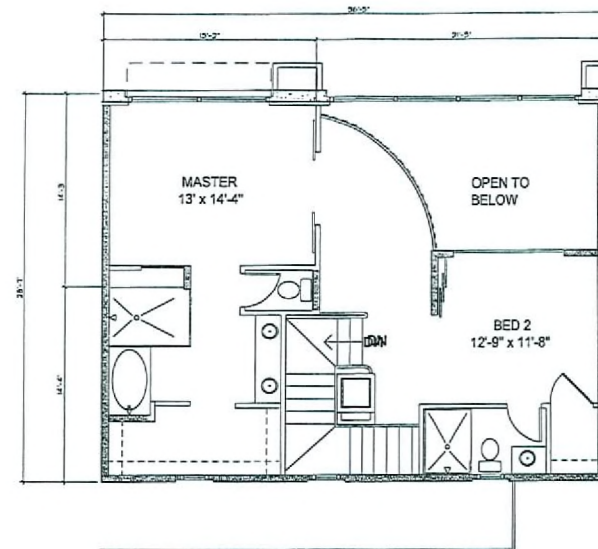 

P2 MSC B - UPPER

LOFT MSC B LEVEL 2 747 S.F.

RECEIVED

APR 28 2009



KKE of Nevada, Inc.
6775 edmond st, suite 260
las vegas, nv 89118

(702) 269-0015
FAX (702) 269-0825


www.kke.com

C2 Lofts
9500 Hillwood Dr., Suite
130
Las Vegas, Nevada 89130
702.240.2469

SUP-34339
06/11/09 PC

No.	Date	Revision Description


Key Plan

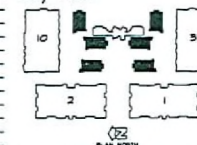

Upper West Side Mix Use
S.E.C. of Buffalo & Peak
Las Vegas, Nevada
Product 2
Unit Plans
P2 MSC B

Project: 06/11/09
Date: APRIL 14, 2009
Drawn by: [signature]
Checked by: [signature]

Drawing Number
2-A224

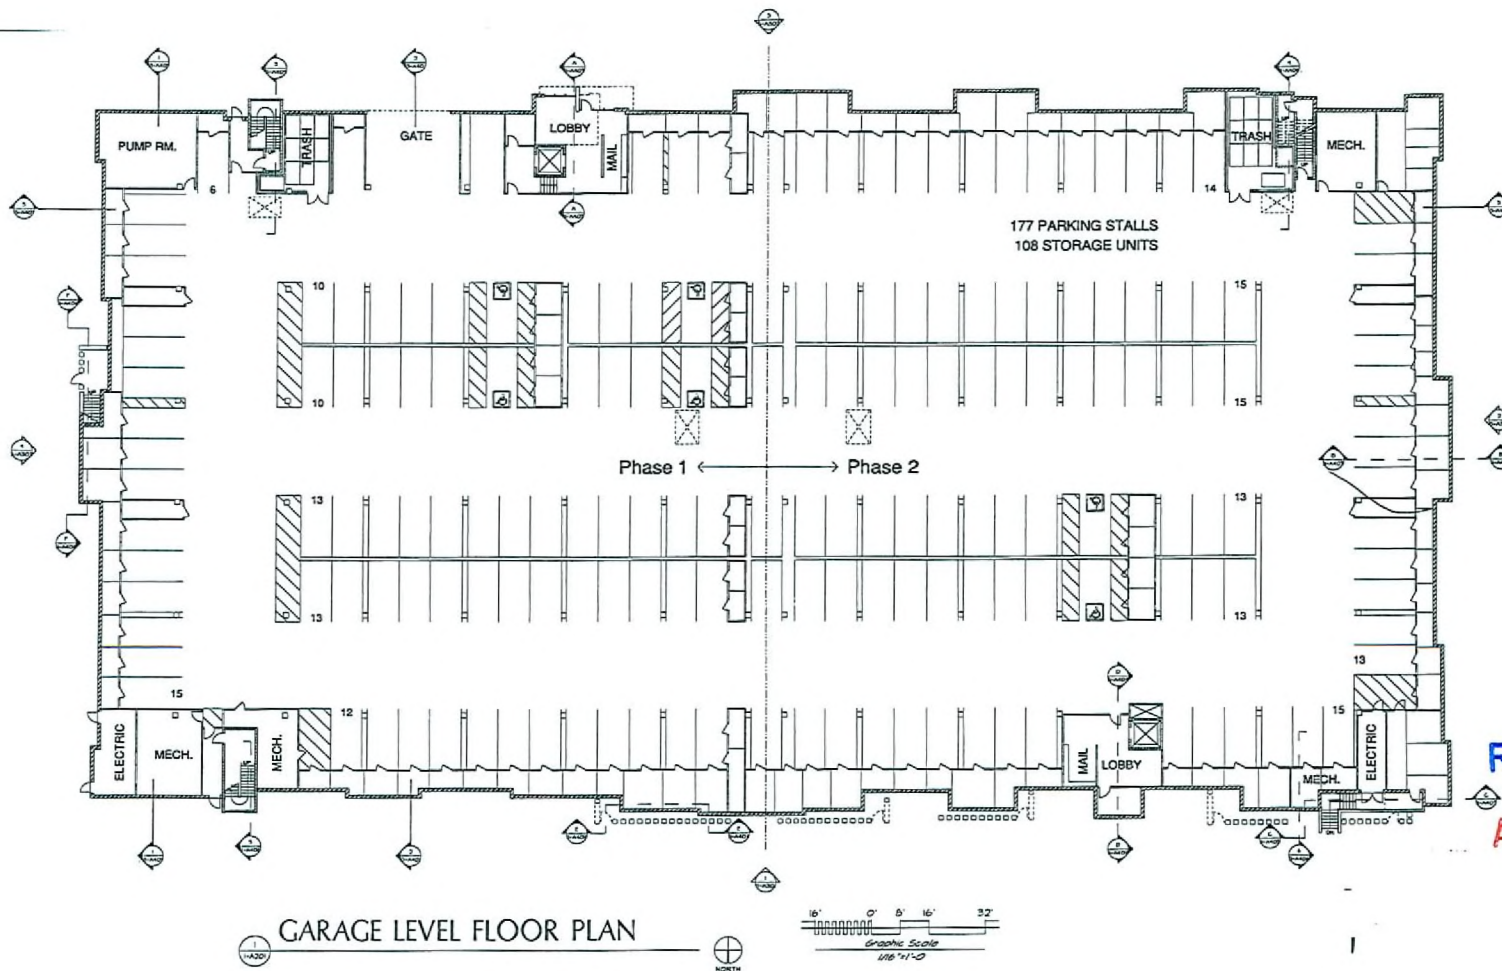

RECEIVED

APR 28 2009

1" = 1/8" = 1'-0"

PRODUCT 3 - GARAGE LEVEL	
SUIT	TOTAL
PARKING	2454
LOBBIES	2454
MECH / ELEC	2454
TOTAL	7362

KK
architects

HFA

KKE of Nevada, Inc.
6775 edmond st. suite 280
las vegas, nv 89118

(702) 269-6615
FAX (702) 269-6625

www.kke.com

minneapolis las vegas pasadena Irvine


C2 Lofts
9500 Hillwood Dr., Suite
130
Las Vegas, Nevada 89130
702.240.2469

SUP-34339

06/11/09 PC

No.	Date	Revision Description

Key Plan

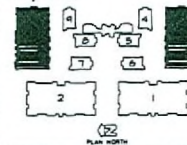


Upper West Side Mix Use
S.E.C. of Buffalo & Peak
Las Vegas, Nevada
Product 3

GARAGE LEVEL - BUILDING 3 & 10

Project: 0605174.01
Date: APRIL 14, 2009
Drawn by: JLP
Checked by: JLP

Drawing Number
3-A201

Copyright © 2009 by KKE of Nevada, Inc.

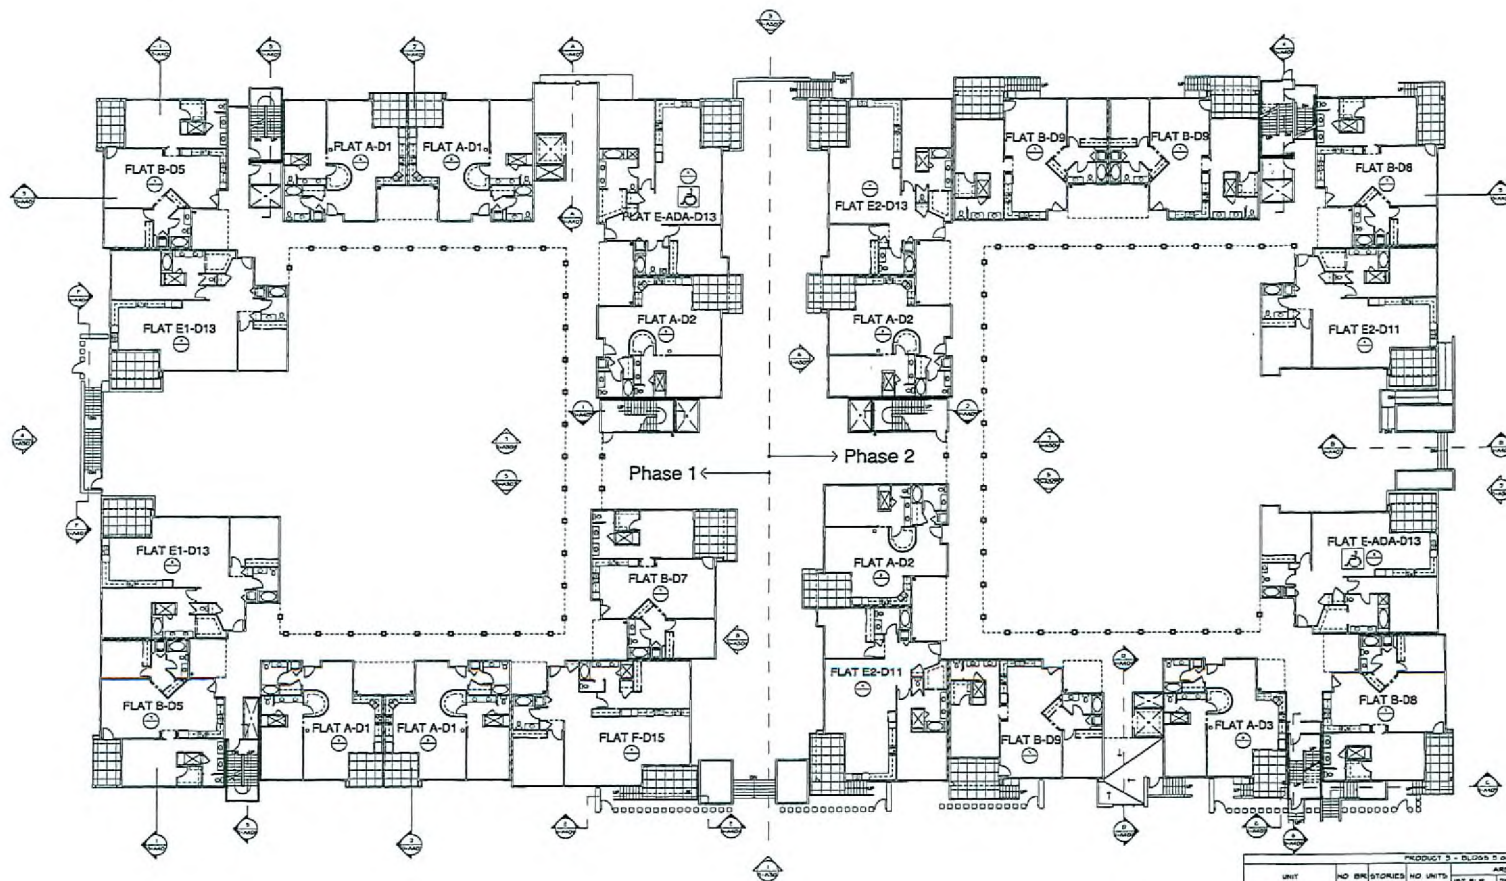

LEVEL 2 FLOOR PLAN

RECEIVED
APR 28 2009

PRODUCT 3 - BUILDING 3 OF 10 - LEVEL 2									
UNIT	NO. BRS	STORIES	NO. UNITS	1ST FLR	2ND FLR	DECK	AREA SQ. FT.	UNIT TOTAL SQ. FT.	TOTAL SQ. FT.
PS LGT A-01	1	1	1	1320	0	0	1320	1320	1320
PS LGT A-02	1	1	1	1320	0	0	1320	1320	2640
PS LGT A-03	1	1	1	1320	0	0	1320	1320	3960
PS LGT B-05	2	1	2	1320	0	0	2640	2640	6580
PS LGT B-06	2	1	2	1320	0	0	2640	2640	9220
PS LGT B-07	2	1	2	1320	0	0	2640	2640	11860
PS LGT B-08	2	1	2	1320	0	0	2640	2640	14500
PS LGT E-01	2	1	2	1320	0	0	2640	2640	17140
PS LGT E-02	2	1	2	1320	0	0	2640	2640	19780
PS LGT E-03	2	1	2	1320	0	0	2640	2640	22420
PS LGT E-100	2	1	2	1320	0	0	2640	2640	278500




KKE of Nevada, Inc.
6775 edmond st. suite 260
las vegas, nv 89118
(702) 268-6615
FAX (702) 269-6625
www.kke.com

C2 Lofts
9500 Hillwood Dr, Suite
130
Las Vegas, Nevada 89130
702.240.2469

SUP-34339
06/11/09 PC


No.	Date	Revision Description

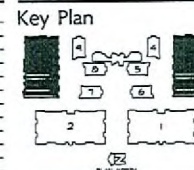

Upper West Side Mix Use
S.E.C. of Buffalo & Peak
Las Vegas, Nevada
Product 3

Project: 06/11/09
Date: APRIL 14, 2009
Drawn by: [Signature]
Checked by: [Signature]
Drawing Number:
3-A202

LEVEL 2 - BUILDING 3 & 10

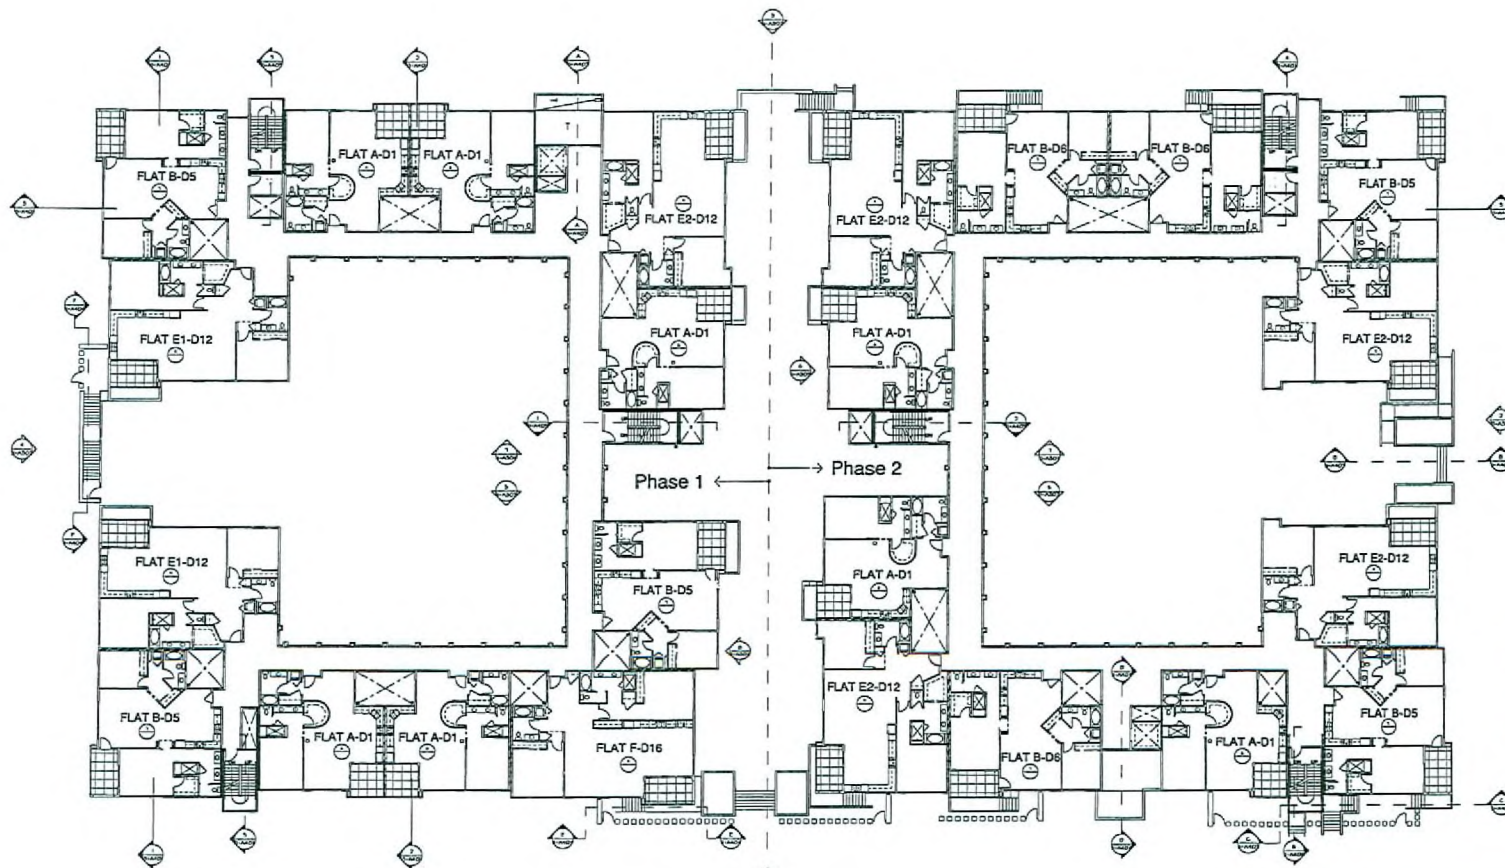

LEVEL 3 FLOOR PLAN

RECEIVED

APR 28 2009

PRODUCT 3 - BUILDING 3 & 10 - LEVEL 3									
UNIT	NO. OF STORIES	NO. UNITS	AREA (SQ. FT.)	1ST FLOOR	2ND FLOOR	3RD FLOOR	4TH FLOOR	5TH FLOOR	TOTAL
PS LOFT A-D1	1	6	1,150	0	0	0	0	0	1,150
PS LOFT B-D5	2	1	1,150	0	0	0	0	0	1,150
PS LOFT E1-D12	2	1	1,150	0	0	0	0	0	1,150
PS LOFT E2-D12	2	1	1,150	0	0	0	0	0	1,150
PS LOFT F-D16	2	1	1,150	0	0	0	0	0	1,150
TOTAL	2	1	1,150	0	0	0	0	0	1,150
FLOOR TOTAL									

KKE
architects

KKE of Nevada, Inc.
6775 edmond st. suite 260
las vegas, nv 89118

(702) 269-0615
FAX (702) 269-0625

www.kke.com

HFA


minneapolis las vegas phoenix

C2 Lofts
9500 Hillwood Dr., Suite
130
Las Vegas, Nevada 89130
702.240.2469

SUP-34339
06/11/09 PC

No.	Date	Revision Description

Key Plan

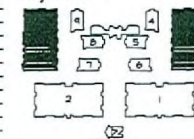


Upper West Side Mix Use
S.E.C. of Buffalo & Peak
Las Vegas, Nevada
Product 3

Project: 0605-1174-01
Date: APRIL 14, 2007
Drawn by: JHP
Checked by: JHP

Drawing Number

3-A203

LEVEL 3 - BUILDING 3 & 10

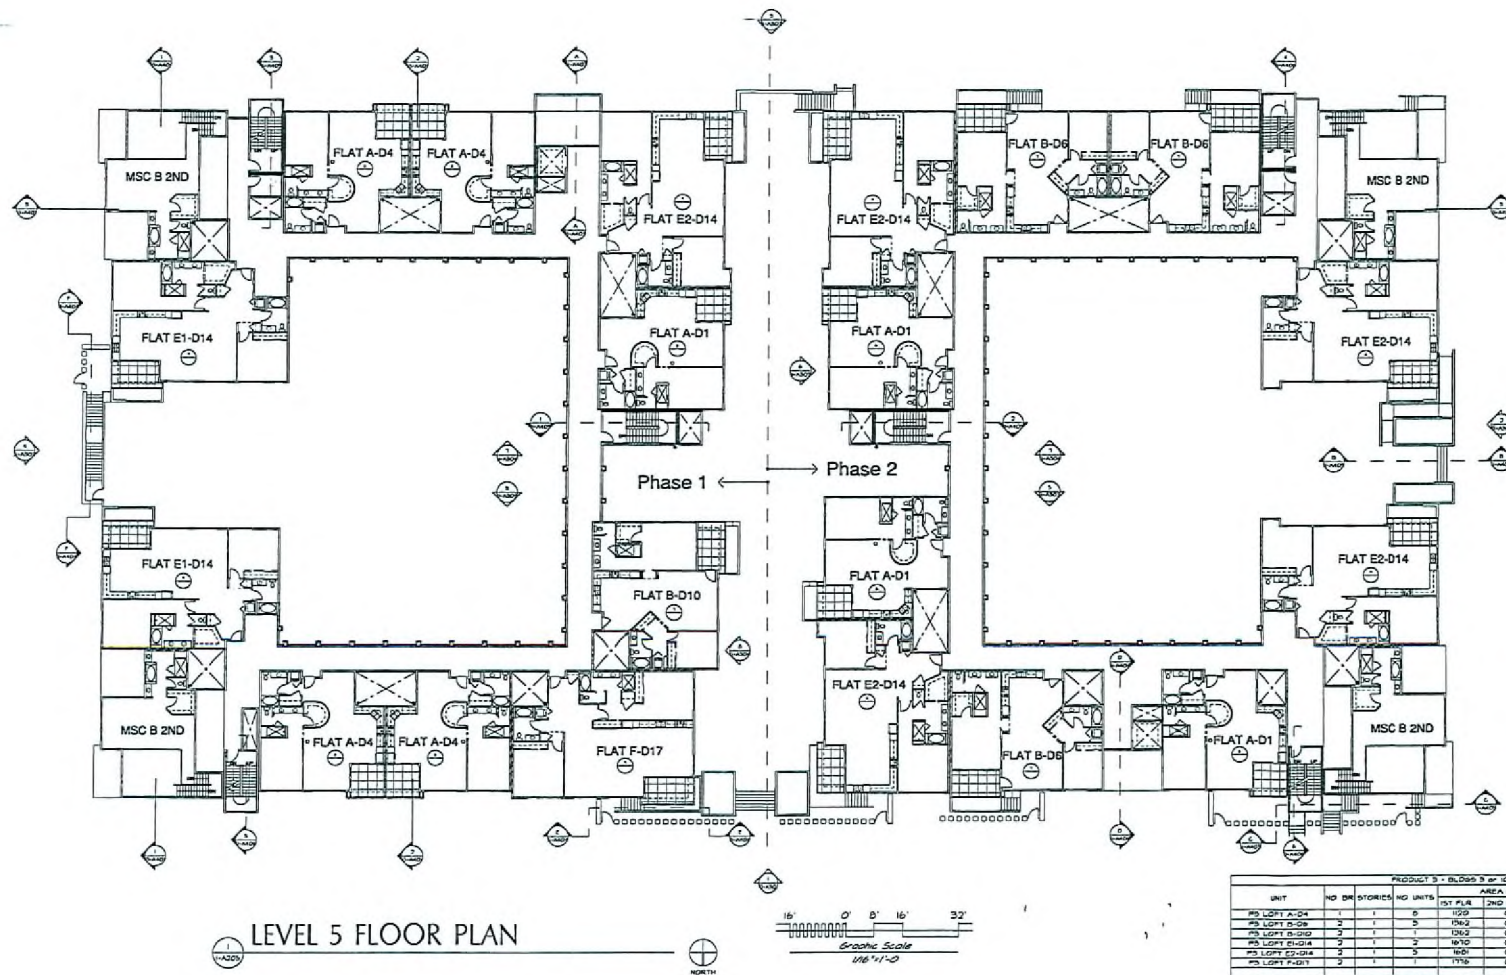

RECEIVED

APR 28 2009

PRODUCT 3 - BUILDING 3 & 10 - LEVEL 5									
UNIT	NO	NO	NO	NO	NO	NO	NO	NO	NO
UNIT	NO	NO	NO	NO	NO	NO	NO	NO	NO
MS LOFT A-D4	1	1	5	1000	0	1000	0	1000	0
MS LOFT B-D6	2	1	5	1000	0	1000	0	1000	0
MS LOFT C-D8	2	1	5	1000	0	1000	0	1000	0
MS LOFT D-E10	2	1	5	1000	0	1000	0	1000	0
MS LOFT E2-D14	2	1	5	1000	0	1000	0	1000	0
MS LOFT F-D17	2	1	5	1000	0	1000	0	1000	0
TOTAL									
COMMON									
FLOOR TOTAL									

KK
architects

KKE of Nevada, Inc.
6775 edmond st, suite 260
las vegas, nv 89118

(702) 269-6615
FAX (702) 269-6625

www.kke.com

HFA


minneapolis las vegas phoenix nyc

C2 Lofts
9500 Hillwood Dr, Suite
130
Las Vegas, Nevada 89130
702.240.2469

SUP-34339
06/11/09 PC

No.	Date	Revision Description

Key Plan

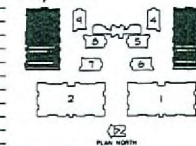


Upper West Side Mix Use
S.E.C. of Buffalo & Peak
Las Vegas, Nevada
Product 3

LEVEL 5 - BUILDING 3 & 10

Project: 060114-01
Date: APRIL 14, 2007
Drawn by: JF
Checked by: JF



Drawing Number

3-A205

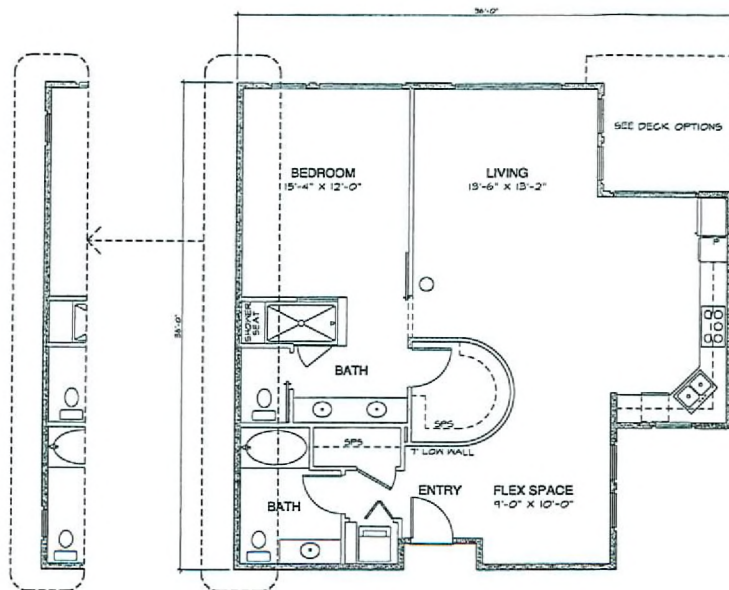


EXTERIOR WALL @
FLAT A (END UNIT)


P3 Flat A
AREA: 1120 Sq.Ft.

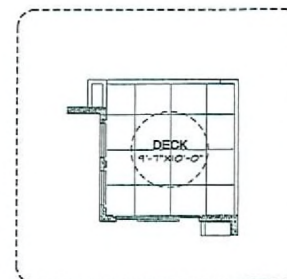 


DECK (D1)
DECK: 95 Sq.Ft.

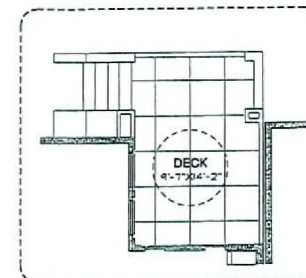

DECK (D3)
DECK: 129 Sq.Ft.

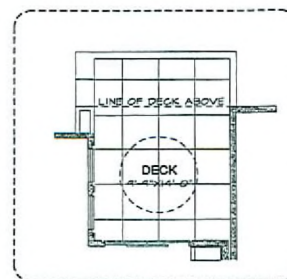

DECK (D2)
DECK: 136 Sq.Ft.

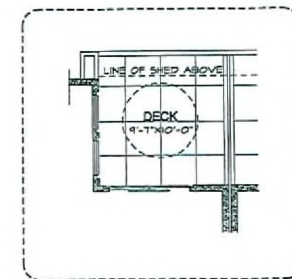

DECK (D4)
DECK: 95 Sq.Ft.

RECEIVED
APR 28 2009

KK&A
architects

HFA

KKE of Nevada, Inc.
6775 edmond st. suite 260
las vegas, nv 89118

(702) 268-0015
FAX: (702) 268-0025

www.kke.com


minneapolis las vegas phoenix irvine

C2 Lofts
9500 Hillwood Dr, Suite
130
Las Vegas, Nevada 89130
702.240.2469

SUP-34339
06/11/09 PC

No.	Date	Revision Description

Key Plan

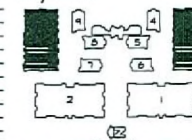


Upper West Side Mix Use
S.E.C. of Buffalo & Peak
Las Vegas, Nevada
Product 3
Unit Plans

P3 FLAT A

Project: CMO-VTA-01
Date: APRIL 14, 2009
Drawn by: JH
Checked by: JH

Drawing Number
3-A220

Copyright © 2009 by KKE of Nevada, Inc.


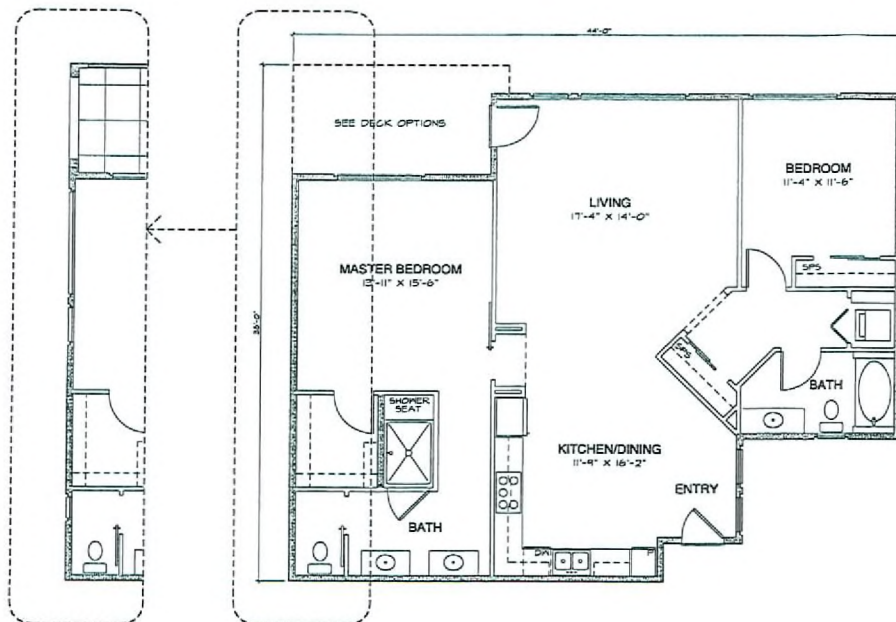


EXTERIOR WALL @
FLAT B (END UNIT)


P3 Flat B
AREA: 1362 Sq.Ft.




DECK (D7)
DECK: 170 Sq.Ft.

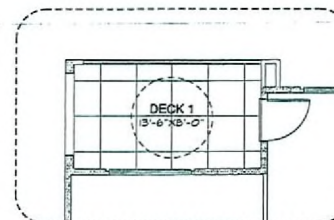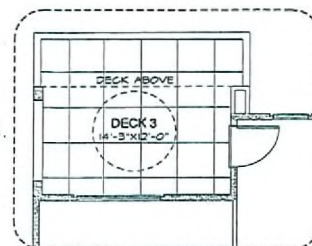

DECK (D5)
DECK: 108 Sq.Ft.

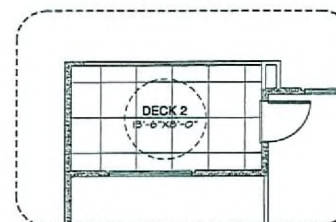

DECK (D6)
DECK: 108 Sq.Ft.

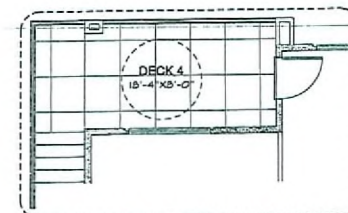


DECK (D8)
DECK: 147 Sq.Ft.



DECK (D9)
DECK: 173 Sq.Ft.

DECK (D10)
DECK: 108 Sq.Ft.

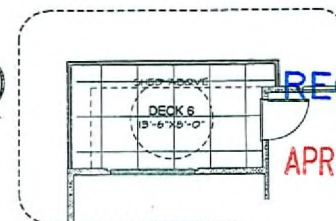

RECEIVED

APR 28 2009



KKE of Nevada, Inc.
6775 edmond st. suite 250
las vegas, nv 89118

(702) 269-6615
FAX (702) 269-6625


www.kke.com

C2 Lofts
9500 Hillwood Dr., Suite
130
Las Vegas, Nevada 89130
702.240.2469

SUP-34339
06/11/09 PC

No.	Date	Revision Description

Key Plan

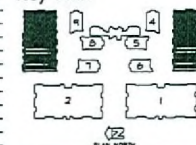

Upper West Side Mix Use
S.E.C. of Buffalo & Peak
Las Vegas, Nevada
Product 3
Unit Plans


P3 FLAT B

Project: C2-10-174-01
Date: APRIL 14, 2009
Drawn by: JH
Checked by: JH

Drawing Number


3-A221

Copyright © 2009 by KKE of Nevada, Inc.

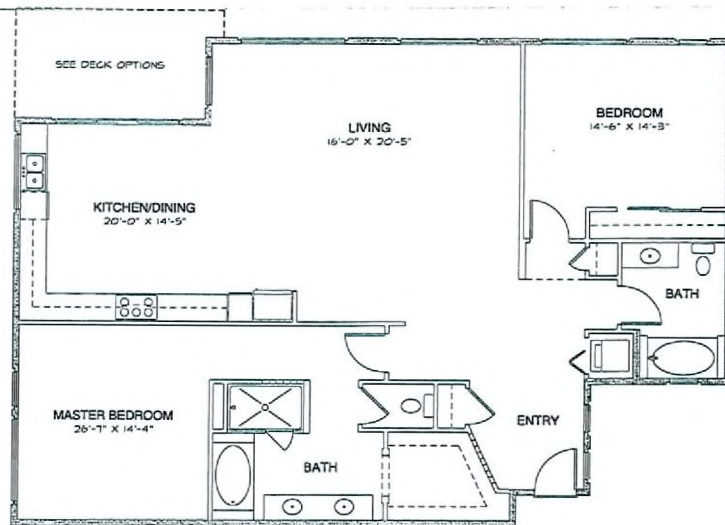


P3 Flat E1

AREA: 1670 Sq.Ft.

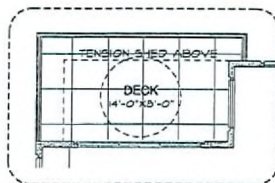


DECK (D14)

AREA: 114 Sq.Ft.

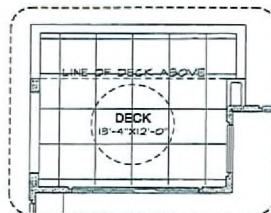



DECK (D13)

AREA: 173 Sq.Ft.

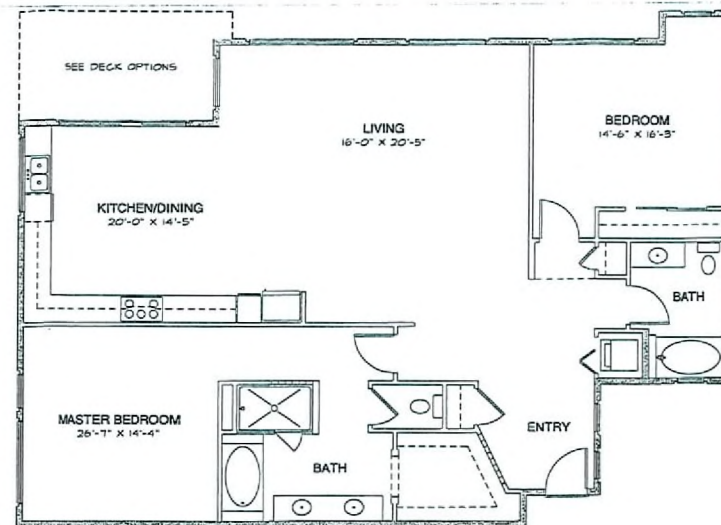


P3 Flat E2

AREA: 1681.5 Sq.Ft.

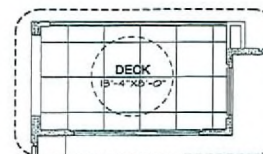 

DECK (D12)

AREA: 106 Sq.Ft.

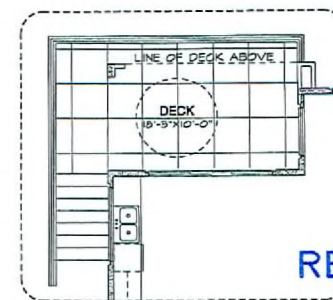

DECK (D11)

AREA: 184 Sq.Ft.

RECEIVED

APR 28 2009



KKE of Nevada, Inc.
6775 edmond st, suite 260
las vegas, nv 89118

(702) 269-0615
FAX (702) 269-0625


www.kke.com

multimedia las vegas pasadena vancouver

C2 Lofts
9500 Hillwood Dr., Suite
130
Las Vegas, Nevada 89130
702.240.2469

SUP-34339
06/11/09 PC

No.	Date	Revision Description

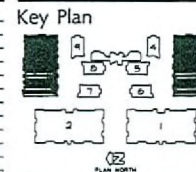


Upper West Side Mix Use
S.E.C. of Buffalo & Peak
Las Vegas, Nevada
Product 3
Unit Plans

P3 FLAT E

Project: 06/11/09
Date: APRIL 14, 2009
Drawn by: JH
Checked by: JH

Drawing Number

3-A222

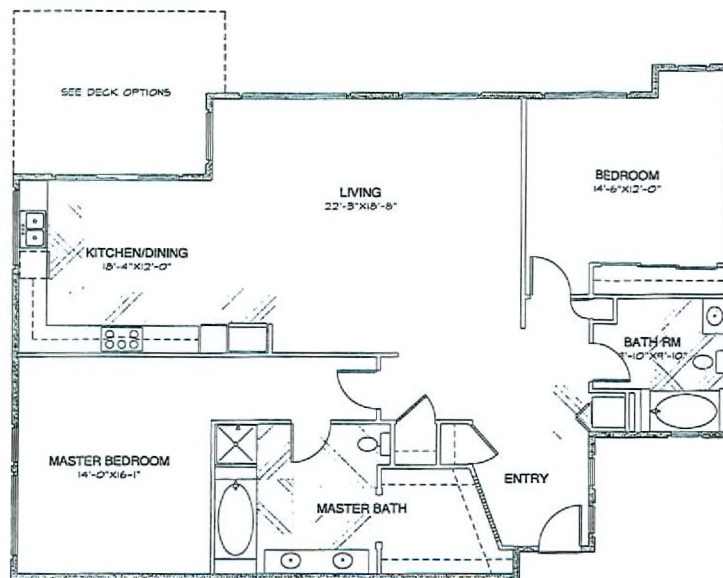


P3 Flat E ADA

AREA: 1681.5 Sq.Ft.



MINIMUM CLEAR FLOOR SPACE AT EACH FIXTURE

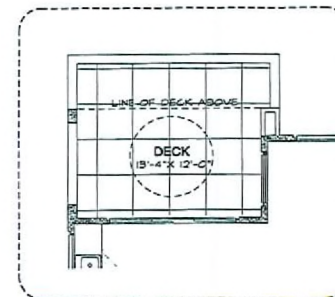

DECK (D13)

DECK: 173 Sq.Ft.

RECEIVED

APR 28 2009

KKE
architects

KKE of Nevada, Inc.
6775 edmond st. suite 260
las vegas, nv 89118

(702) 269-6615
FAX (702) 269-6625

www.kke.com

HFA

minneapolis las vegas pasadena irvine

C2 Lofts
9500 Hillwood Dr., Suite
130
Las Vegas, Nevada 89130
702.240.2469

SUP-34339
06/11/09 PC

No.	Date	Revision Description

Key Plan




Upper West Side Mix Use
S.E.C. of Buffalo & Peak
Las Vegas, Nevada
Product 3
Unit Plans
P3 FLAT E ADA

Project: C2/3-174-01
Date: APRIL 14, 2009
Drawn by: [signature]
Checked by: [signature]



Drawing Number
3-A223

Copyright © 2009 by KKE of Nevada, Inc.

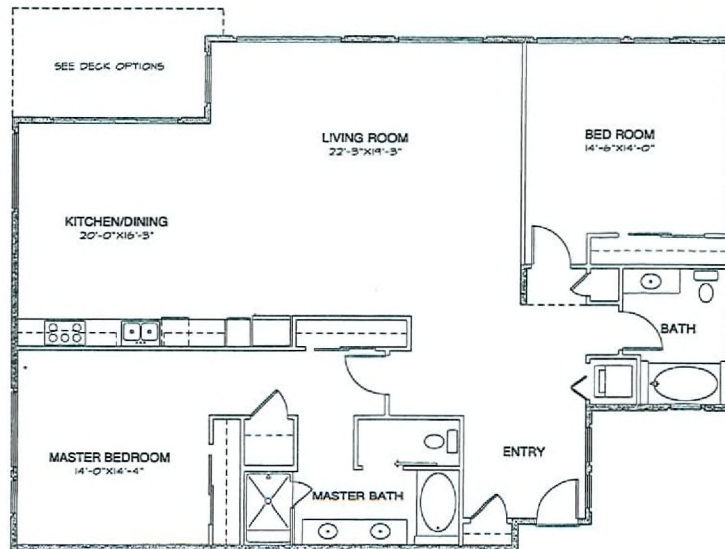


P3 Flat F

AREA: 1776 Sq.Ft.

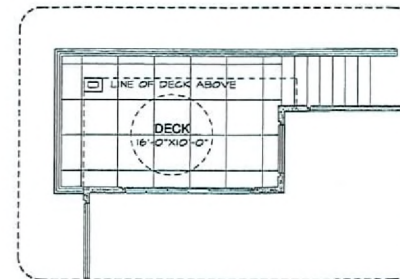 


DECK (D15)

AREA: 162 Sq.Ft.

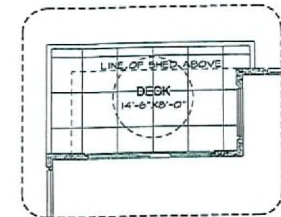

DECK (D17)

AREA: 106 Sq.Ft.

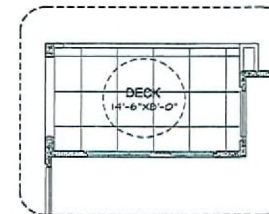

DECK (D16)

AREA: 106 Sq.Ft.

RECEIVED

APR 28 2009



KKE of Nevada, Inc.
6775 edmond st. suite 260
las vegas, nv 89118

(702) 269-0615
FAX (702) 269-0625

www.kke.com



minneapolis las vegas phoenix

C2 Lofts
9500 Hillwood Dr., Suite
130
Las Vegas, Nevada 89130
702.240.2469

SUP-34339
06/11/09 PC


No.	Date	Revision Description



Upper West Side Mix Use
S.E.C. of Buffalo & Peak
Las Vegas, Nevada
Product 3
Unit Plans
P3 FLAT F



Project: 06/11/09
Date: APRIL 14, 2009
Drawn by:
Checked by:
Title:
Unit Plans

Drawing Number
3-A224

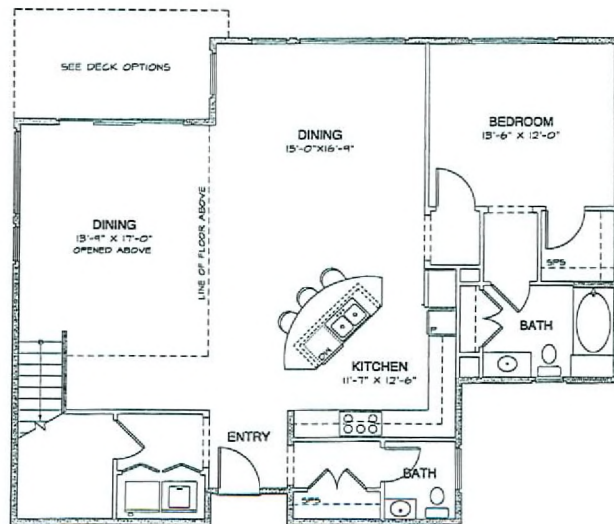


P3 MSC B - LOWER

AREA: 1364 Sq.Ft.
DECK: 114 Sq.Ft.

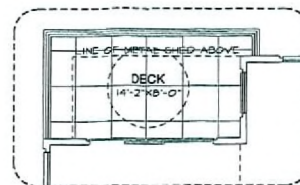 


DECK (D18)
AREA: 114 Sq.Ft.

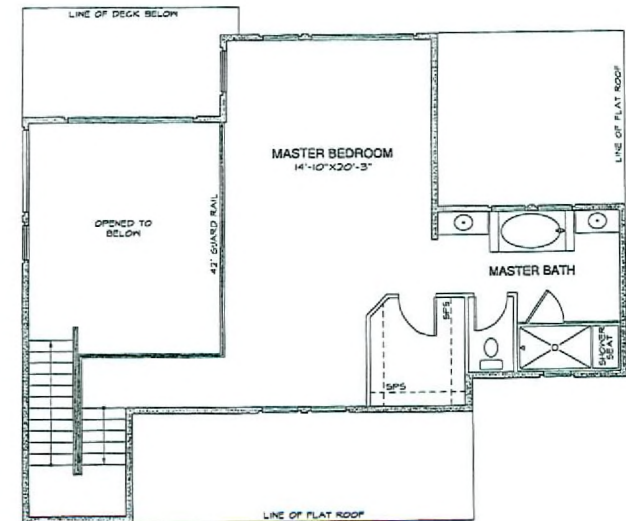

P3 MSC B - UPPER

AREA: 670 Sq.Ft.

 

RECEIVED

APR 28 2009

KKE
architects

HFA

KKE of Nevada, Inc.
6775 edmond st, suite 260
las vegas, nv 89118

(702) 269-6615
FAX (702) 269-6625


www.kke.com

minneapolis las vegas pasadena Irvine

C2 Lofts
9500 Hillwood Dr., Suite
130
Las Vegas, Nevada 89130
702.240.2469

SUP-34339
06/11/09 PC

No.	Date	Revision Description

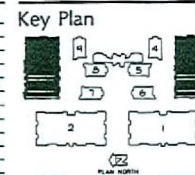


Upper West Side Mix Use
S.E.C. of Buffalo & Peak
Las Vegas, Nevada
Product 3
Unit Plans

P3 FLAT MSC B


Project: C2/17M.D.
Date: APRIL 14, 2009
Drawn by: JPH
Checked by: JPH

Drawing Number
3-A225

Copyright © 2009 by KKE of Nevada, Inc.

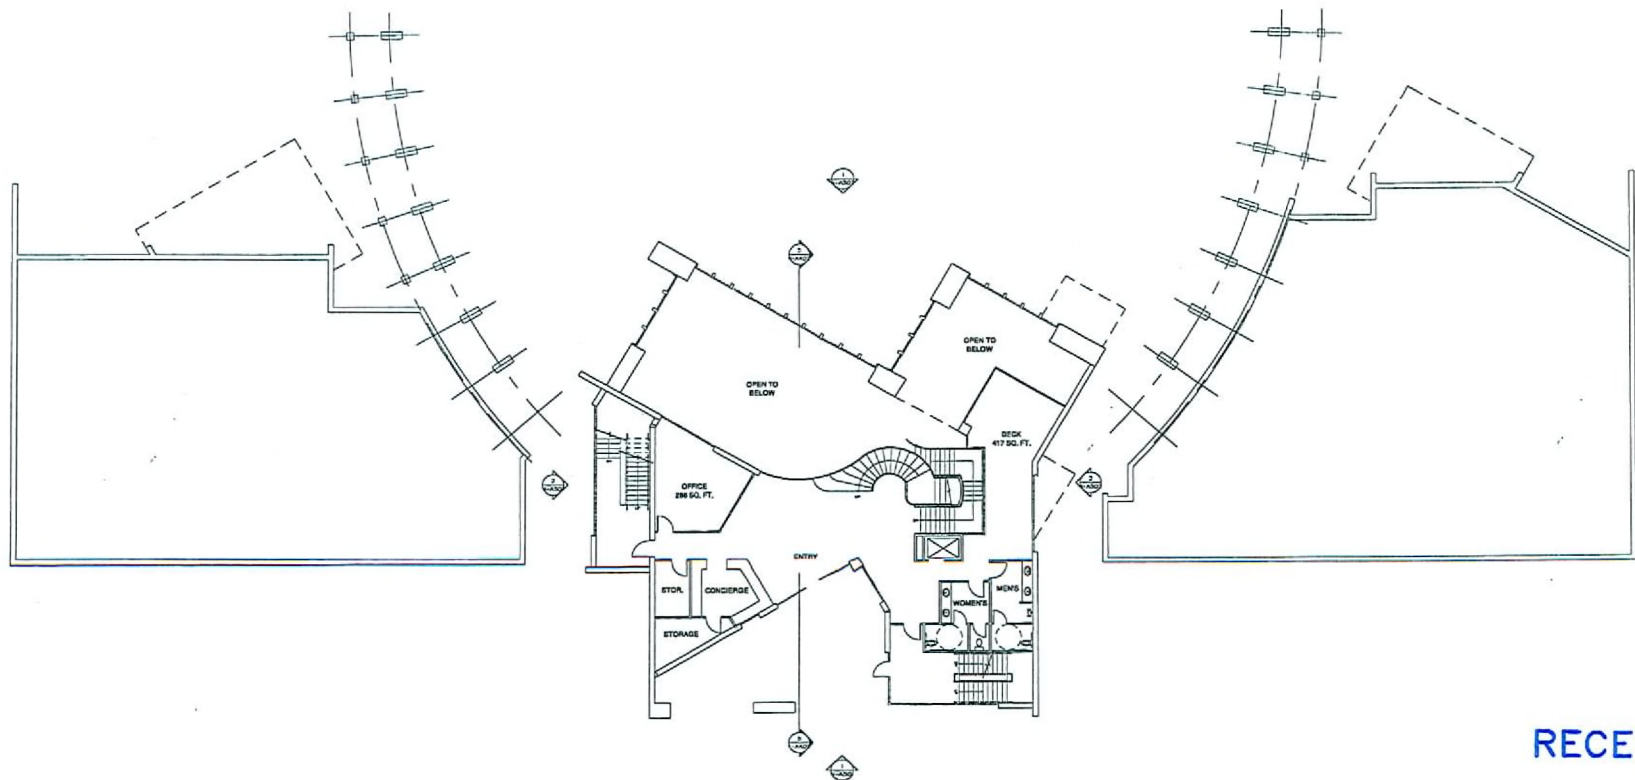

ENTRY LEVEL FLOOR PLAN

 

RECEIVED

APR 28 2009

CLUBHOUSE		
LEVEL	TOTAL SQ. FT.	NET SQ. FT.
ENTRY	2102	110
TOTAL	2102	110

KK&A
architects

HFA

KK&A of Nevada, Inc.
6775 edmond st. suite 260
las vegas, nv 89118

(702) 269-0015
FAX (702) 269-0025
www.kka.com

minneapolis las vegas pasadena julya

C2 Lofts
9500 Hillwood Dr., Suite
130
Las Vegas, Nevada 89130
702.240.2469

SUP-34339
06/11/09 PC

No.	Date	Revision Description

Key Plan



Upper West Side Mix Use
S.E.C. of Buffalo & Peak
Las Vegas, Nevada
Clubhouse
Floor Plans

Entry Level

Project: 060114-01
Date: APRIL 14, 2007
Drawn by: JH
Checked by: JH

Drawing Number
4-A202



WEST ELEVATION



SOUTH ELEVATION



RECEIVED

APR 28 2009

KK
architects

HFA

KKE of Nevada, Inc.
6775 edmond st. suite 260
las vegas, nv 89118

(702) 269-6615
FAX (702) 269-6625
www.kke.com

minneapolis las vegas phoenix ny ny


C2 Lofts
9500 Hillwood Dr., Suite
130
Las Vegas, Nevada 89130
702.240.2469

SUP-34339

06/11/09 PC

No.	Date	Revision Description

Key Plan

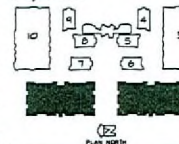


Upper West Side Mix Use
S.E.C. of Buffalo & Peak
Las Vegas, Nevada
Product 1
Exterior Elevations

Elevations - Buildings 1 & 2

Project: 000-1114-01
Date: April 14, 2009
Drawn by: [signature]
Checked by: [signature]

Drawing Number


1-A301

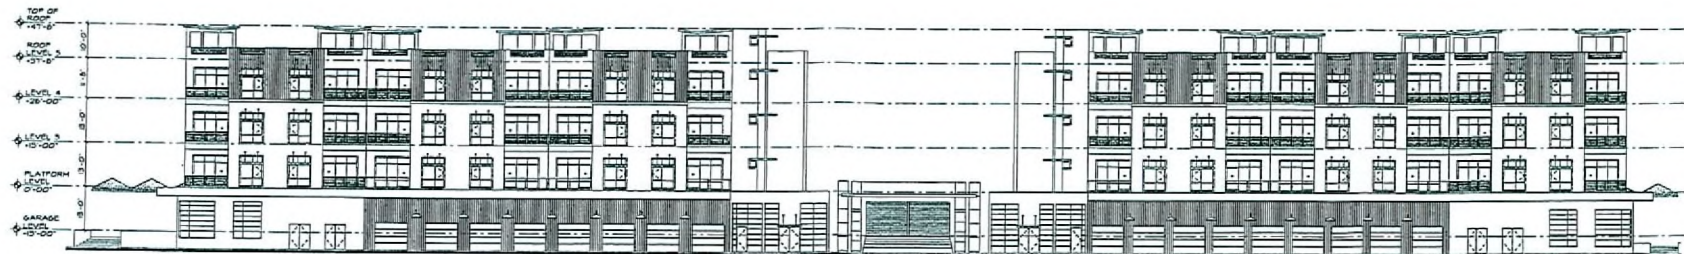

3
EAST ELEVATION



4
NORTH ELEVATION

 

RECEIVED

APR 28 2009

KKE
architects

HFA

KKE of Nevada, Inc.
6775 edmond st. suite 260
las vegas, nv 89118

(702) 269-8815
FAX (702) 269-8825


minneapolis las vegas portland irvine

C2 Lofts
9500 Hillwood Dr., Suite
130
Las Vegas, Nevada 89130
702.240.2469

SUP-34339
06/11/09 PC

No.	Date	Revision Description

Key Plan

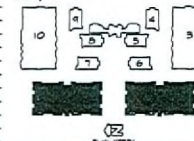

Upper West Side Mix Use
S.E.C. of Buffalo & Peak
Las Vegas, Nevada
Product 1
Exterior Elevations

Elevations - Buildings 1 & 2

Project: SUP-34339-01
Date: April 14, 2009
Drawn by: KKE
Checked by: KKE

Drawing Number


1-A302



COURTYARD ELEVATION



COURTYARD ELEVATION

 

RECEIVED

APR 28 2009

KK
architects

KKE of Nevada, Inc.
6775 edmond st. suite 260
las vegas, nv 89118

(702) 269-8815
FAX (702) 269-8825

www.kke.com

HFA

multispace las vegas phoenix ny ny


C2 Lofts
9500 Hillwood Dr, Suite
130
Las Vegas, Nevada 89130
702.240.2469

SUP-34339

06/11/09 PC

No.	Date	Revision Description

Key Plan

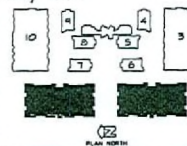


Upper West Side Mix Use
S.E.C. of Buffalo & Peak
Las Vegas, Nevada
Product 1
Courtyard Elevations
Elevations - Building 1 & 2

Project: C2/LT/174-01
Date: April 14, 2007
Drawn by: JH
Checked by: JH

Drawing Number
1-A303




APR 28 2009

 



1
A305
COURTYARD ELEVATION

 

RECEIVED
APR 28 2009




KKE of Nevada, Inc.
6775 edmond st. suite 200
las vegas, nv 89118
(702) 266-6015
FAX (702) 269-6025
www.kke.com

C2 Lofts
9500 Hillwood Dr., Suite
130
Las Vegas, Nevada 89130
702.240.2469

SUP-34339
06/11/09 PC

No.	Date	Revision Description

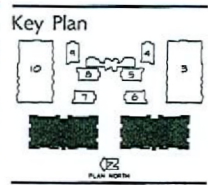

Upper West Side Mix Use
S.E.C. of Buffalo & Peak
Las Vegas, Nevada
Product 1
Courtyard Elevations
Elevations - Buildings 1 & 2

Project: 06/11/09
Date: April 14, 2009
Drawn by: JH
Checked by: JH

Drawing Number
1-A305



SECTION 5



RECEIVED

APR 28 2009



KKE of Nevada, Inc.
6775 edmond st. suite 260
las vegas, nv 89118

(702) 269-8615
FAX (702) 269-8825


www.kke.com
minneapolis las vegas pasadena Irvine

C2 Lofts
9500 Hillwood Dr, Suite
130
Las Vegas, Nevada 89130
702.240.2469

SUP-34339
06/11/09 PC

No.	Date	Revision Description

Key Plan

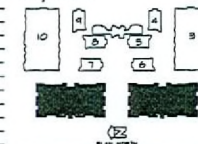


Upper West Side Mix Use
S.E.C. of Buffalo & Peak
Las Vegas, Nevada
Product 1
Building Sections


Section - Building 1 & 2

Project: 06/05/07/08-01
Date: April 14, 2009
Drawn by: [signature]
Checked by: [signature]

Drawing Number
1-A403

 


UNIT WINDOWS

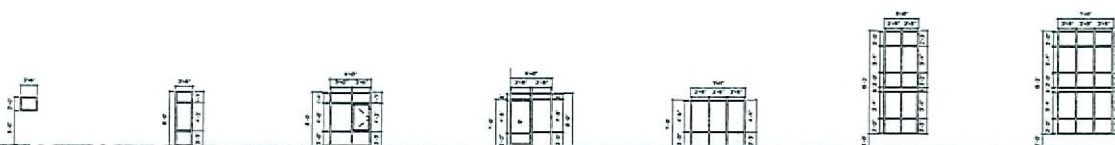

MSC-B UNIT WINDOWS



ENTRY WINDOWS

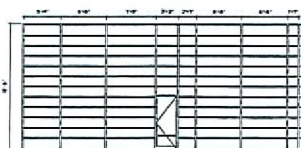

LOBBY WINDOWS



RETAIL WINDOWS

RECEIVED

APR 28 2009




KKE of Nevada, Inc.
6775 edmond st. suite 260
las vegas, nv 89118
(702) 269-6615
FAX (702) 269-8625
www.kke.com

C2 Lofts
9500 Hillwood Dr., Suite 130
Las Vegas, Nevada 89131
702.240.2469

SUP-34339
06/11/09 PC

No.	Date	Revision Description

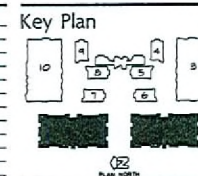

Upper West Side Mix Use
S.E.C. of Buffalo & Peak
Las Vegas, Nevada
Product 1
Window Schedule
Schedules


Project: 06/11/09
Date: April 14, 2009
Drawn by: [signature]
Checked by: [signature]


Drawing Number
1-A801





-APR 28 2009

412 24 7567

 


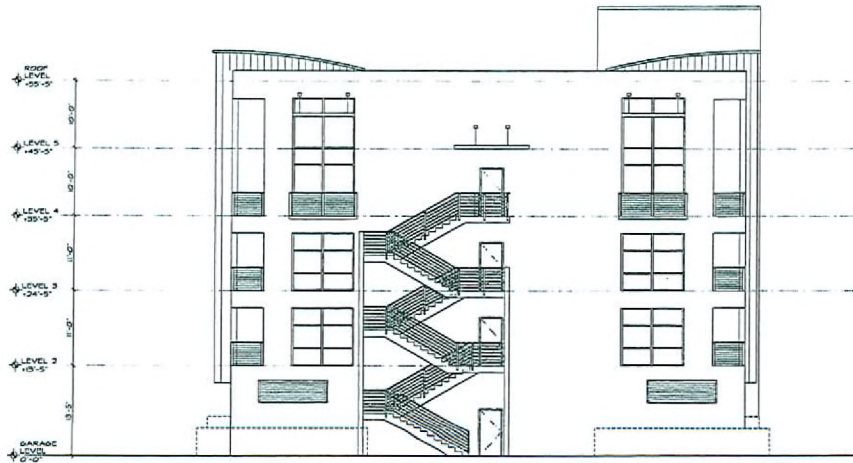

ELEVATION 2

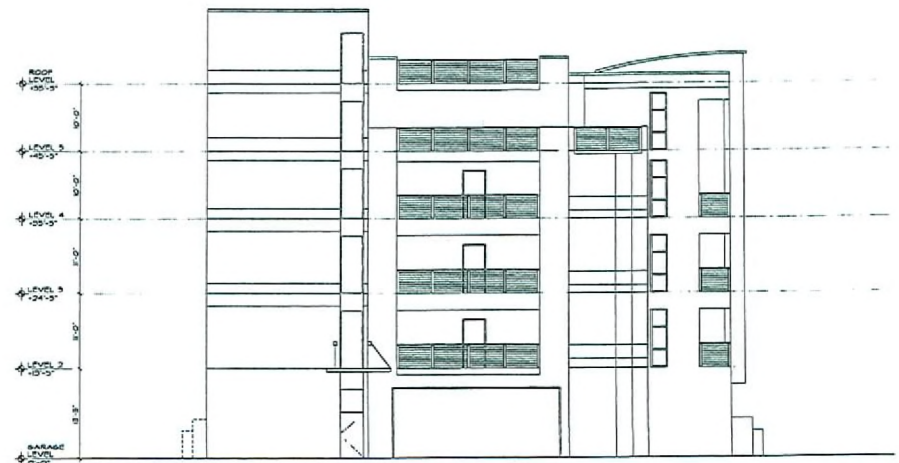 

ELEVATION 4

 

RECEIVED

APR 28 2009



KKE of Nevada, Inc.
6775 edmond st. suite 280
las vegas, nv 89118


(702) 269-6615
FAX (702) 269-6625

www.kke.com

C2 Lofts
9500 Hillwood Dr, Suite
130
Las Vegas, Nevada 89130
702.240.2469

SUP-34339
06/11/09 PG


No.	Date	Revision Description

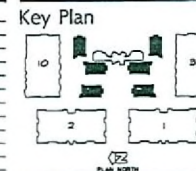


Upper West Side Mix Use
S.E.C. of Buffalo & Peak
Las Vegas, Nevada
Product 2
Exterior Elevations
ELEVS - Bldg 4, 5, 6, 7, 8, & 9

Project: 06/11/09
Date: APRIL 14, 2009
Drawn by: [signature]
Checked by: [signature]

Drawing Number
2-A302

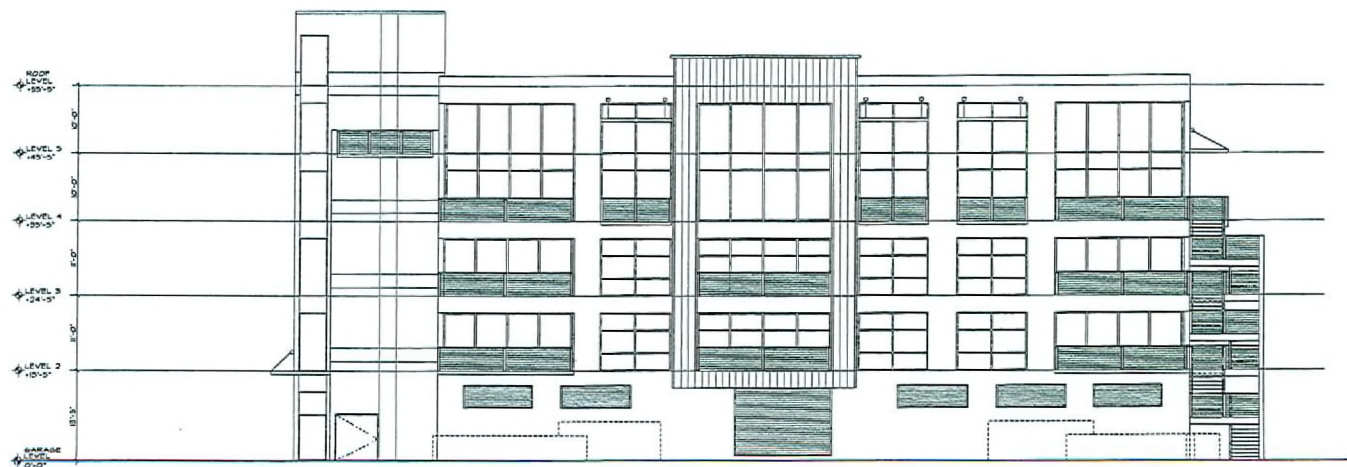

ELEVATION 3

 

RECEIVED

APR 28 2009

KKE
architects

HFA

monte apollo las vegas 8885578 7022402469

KKE of Nevada, Inc.
6775 edmond st. suite 260
las vegas, nv 89118

(702) 269-8615
FAX (702) 269-8625

www.kke.com


C2 Lofts
9500 Hillwood Dr., Suite
130
Las Vegas, Nevada 89130
702.240.2469

SUP-34339

06/11/09 PC

No.	Date	Revision Description

Key Plan

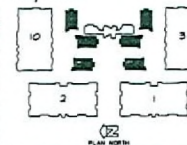

Upper West Side Mix Use
S.E.C. of Buffalo & Peak
Las Vegas, Nevada
Product 2
Exterior Elevation

ELEV - Bldg 4, 5, 6, 7, 8, & 9

Project: 06/05/114.01
Date: APRIL 14, 2009
Drawn by: WPC
Checked by: WPC

Drawing Number

2-A303


Copyright © 2009 by KKE of Nevada, Inc.



NORTH ELEVATION



WEST ELEVATION

 

RECEIVED

APR 28 2009

KK
architects

HFA

KKE of Nevada, Inc.
6775 edmond st. suite 260
las vegas, nv 89118

(702) 269-8815
FAX (702) 269-6625

www.kke.com

minneapolis las vegas phoenix irvine

C2 Lofts
9500 Hillwood Dr., Suite
130
Las Vegas, Nevada 89130
702.240.2469

SUP-34339
06/11/09 PC

No.	Date	Revision Description

Key Plan



Upper West Side Mix Use
S.E.C. of Buffalo & Peak
Las Vegas, Nevada
Product 3
Exterior Elevations

Elevations - Buildings 3 & 10

Project: C2/L5 (174) G2
Date: APRIL 18, 2009
Drawn by: JH
Checked by: JH

Drawing Number

3-A301



3 SOUTH ELEVATION



4 EAST ELEVATION



RECEIVED

APR 28 2009



KKE of Nevada, Inc.
6775 edmond st. suite 280
las vegas, nv 89118

(702) 269-6615
FAX (702) 269-6625

www.kke.com

C2 Lofts
9500 Hillwood Dr., Suite
130
Las Vegas, Nevada 89130
702.240.2469

SUP-34339
06/11/09 PC

No.	Date	Revision Description




Upper West Side Mix Use
S.E.C. of Buffalo & Peak
Las Vegas, Nevada
Product 3
Exterior Elevations

Elevations - Buildings 3 & 10


Project: 06/11/09
Date: APRIL 14, 2009
Drawn by: JAC
Checked by: JAC

Drawing Number
3-A302



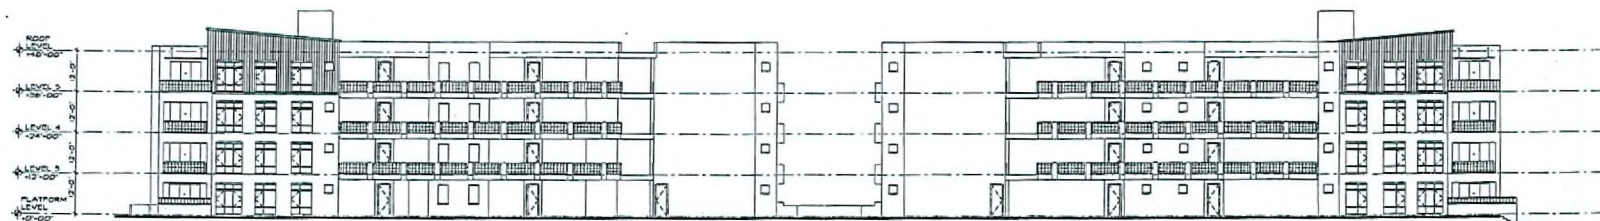

7
COURTYARD ELEVATION

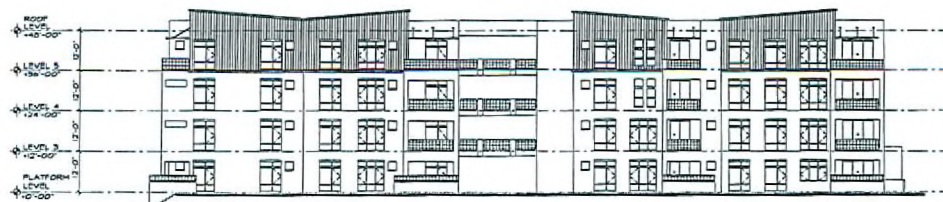

8
COURTYARD ELEVATION



RECEIVED

APR 28 2009

KK
architects

KKE of Nevada, Inc.
6775 edmond st. suite 260
las vegas, nv 89118

(702) 269-6615
FAX (702) 269-6625

www.kke.com

HFA

minneapolis las vegas pasadena irvine

C2 Lofts
9500 Hillwood Dr., Suite
130
Las Vegas, Nevada 89130
702.240.2469

SUP-34339
06/11/09 PC

No.	Date	Revision Description

Key Plan




Upper West Side Mix Use
S.E.C. of Buffalo & Peak
Las Vegas, Nevada
Product 3
Courtyard Elevations

Elevations - Building 3 & 10

Project: 06051114.01
Date: APRIL 14, 2009
Drawn by:
Checked by: HP

Drawing Number

3-A304

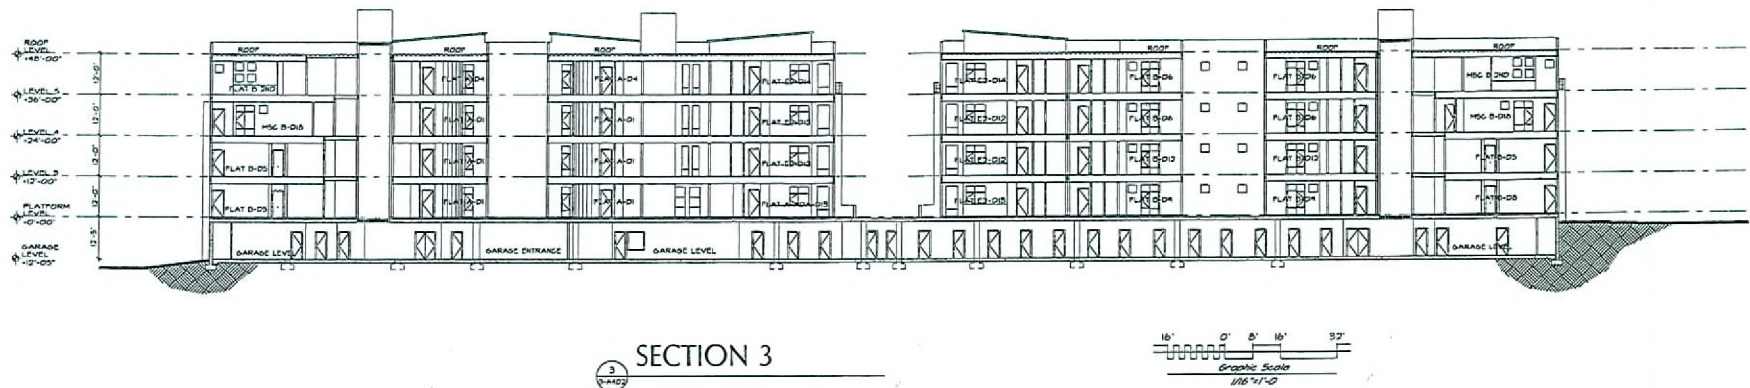

RECEIVED

APR 28 2009



KKE of Nevada, Inc.
6775 edmond st. suite 280
las vegas, nv 89118


(702) 260-8815
FAX (702) 269-6625

www.kke.com

C2 Lofts
9500 Hillwood Dr., Suite
130
Las Vegas, Nevada 89130
702.240.2469

SUP-34339
06/11/09 PC

No.	Date	Revision Description

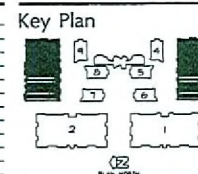

Upper West Side Mix Use
S.E.C. of Buffalo & Peak
Las Vegas, Nevada
Product 3
Building Sections

Section - Building 3 & 10


Project: 06/05/07A-01
Date: APRIL 14, 2007
Drawn by: [signature]
Checked by: [signature]

Drawing Number:
3-A402


SECTION A



SECTION B

 

SECTION C

 

RECEIVED

APR 28 2009



KKE of Nevada, Inc.
6775 edmond st. suite 260
las vegas, nv 89118

(702) 269-6615
FAX (702) 269-8625

www.hike.com

minneapolis las vegas pasadena Irvine


C2 Lofts
9500 Hillwood Dr., Suite
130
Las Vegas, Nevada 89130
702.240.2469

SUP-34339

06/11/09 PC

[illegible]

Key Plan

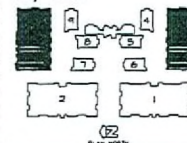


Upper West Side Mix Use
S.E.C. of Buffalo & Peak
Las Vegas, Nevada
Product 3
Building Sections



Partial Sections - Building 3 & 10

Project 0610174.01
Date APRIL 18, 2007
Drawn by
Checked by



Drawing Number
3-A403

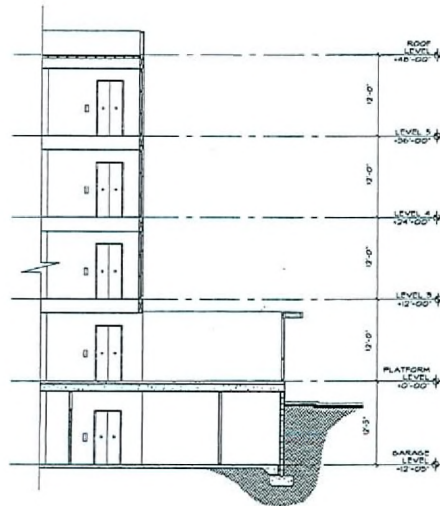


SECTION D

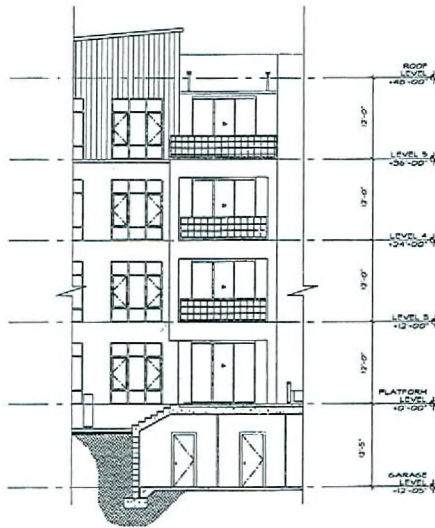 

SECTION E

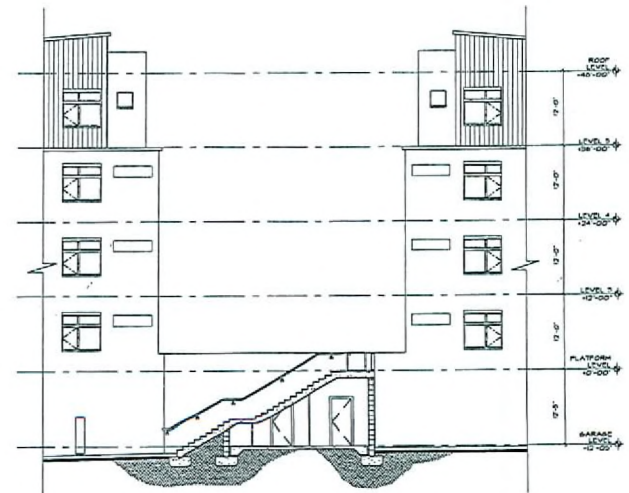 

SECTION F

 

RECEIVED

APR 28 2009



KKE of Nevada, Inc.
6775 edmond st. suite 260
las vegas, nv 89118

(702) 269-0615
FAX (702) 269-0625

www.kke.com


minneapolis las vegas phoenix Irvine

C2 Lofts
9500 Hillwood Dr., Suite
130
Las Vegas, Nevada 89130
702.240.2469

SUP-34339
06/11/09 PC

No.	Date	Revision Description

Key Plan

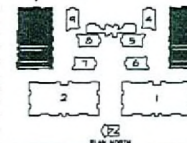



Upper West Side Mix Use
S.E.C. of Buffalo & Peak
Las Vegas, Nevada
Product 3
Building Sections

Partial Sections - Building 3 & 10



Project: 06/07/09
Date: APRIL 14, 2009
Drawn by: HP
Checked by: HP

Drawing Number


3-A404

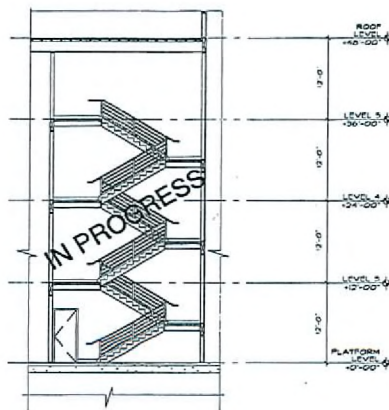 


SECTION 2

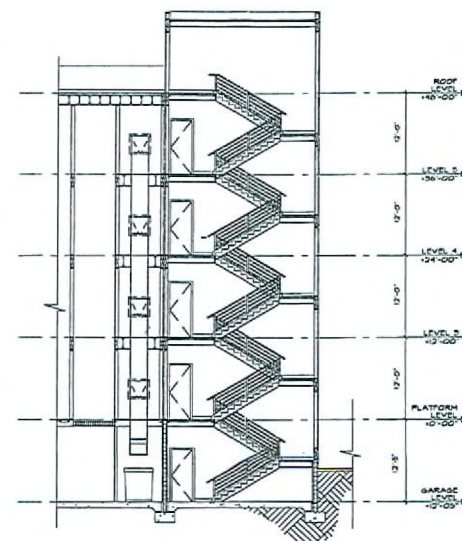 


SECTION 3

 


APR 28 2009

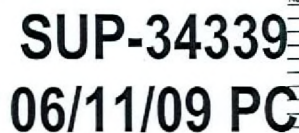
3-A405

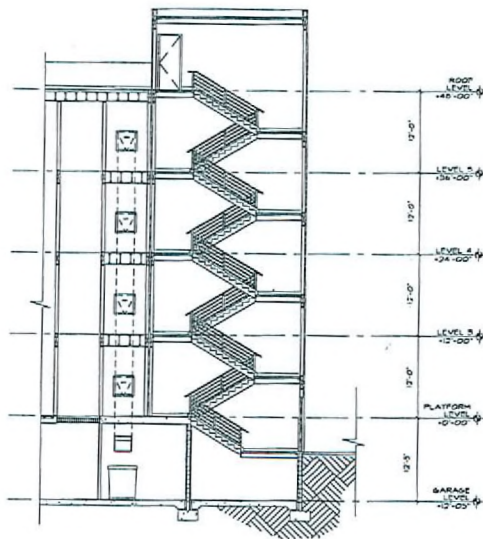

SECTION 4

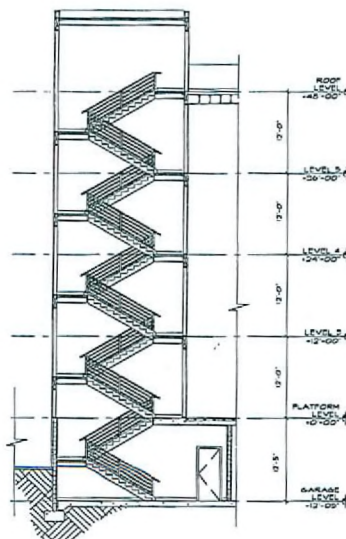

SECTION 5

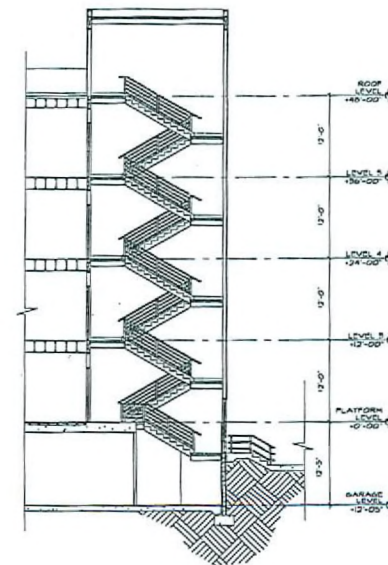

SECTION 6

RECEIVED

APR 28 2009

KK&A
architects

HFA

minneapolis las vegas phoenix irvine

KKE of Nevada, Inc.
6775 edmond st. suite 260
las vegas, nv 89118

(702) 269-6615
FAX (702) 269-6625

www.kke.com


C2 Lofts
9500 Hillwood Dr., Suite
130
Las Vegas, Nevada 89130
702.240.2469

SUP-34339

06/11/09 PC

No.	Date	Revision Description



Key Plan

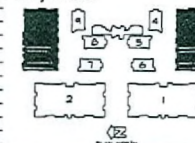

Upper West Side Mix Use
S.E.C. of Buffalo & Peak
Las Vegas, Nevada
Product 3
Building Sections
Stair Sections - Building 3 & 10

Project: 06/11/09
Date: APRIL 14, 2009
Drawn by: JSP
Checked by: JSP

Drawing Number
3-A406

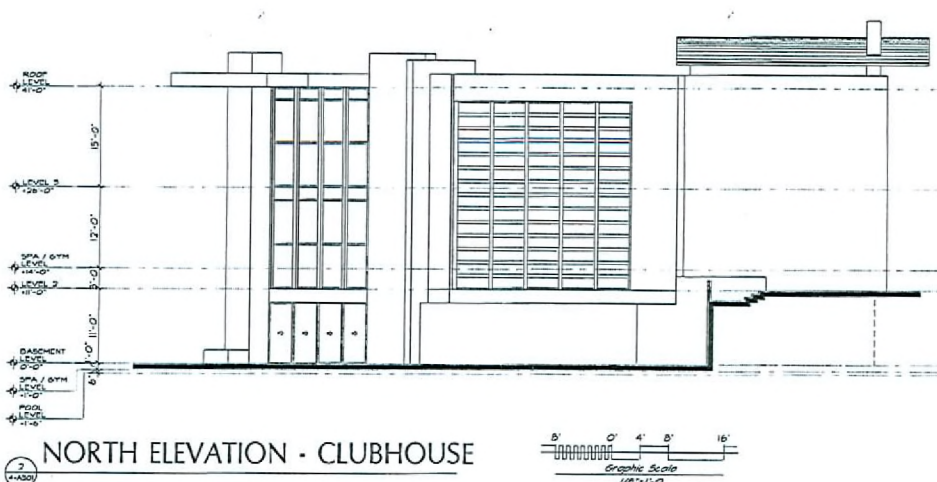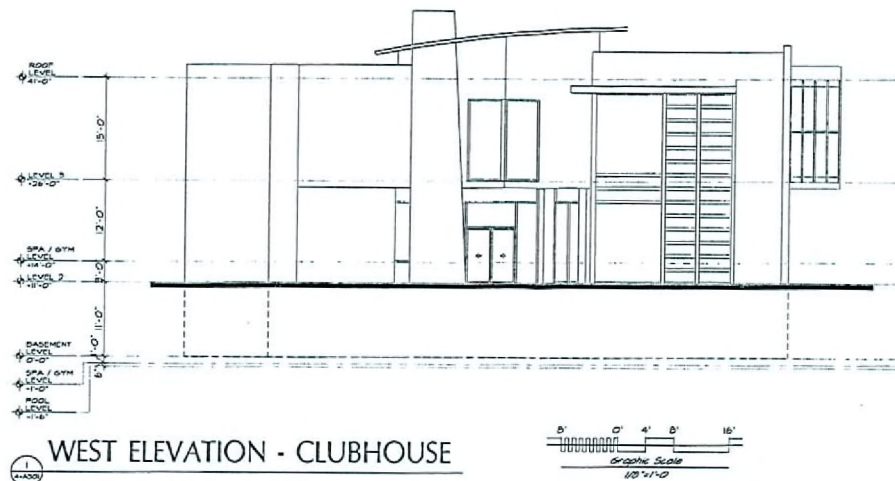

RECEIVED

APR 28 2009



KKE of Nevada, Inc.
6775 edmond st. suite 260
las vegas, nv 89118

(702) 268-6615
FAX (702) 268-6625

www.kke.com

C2 Lofts
9500 Hillwood Dr, Suite
130
Las Vegas, Nevada 89130
702.240.2469

SUP-34339
06/11/09 PC


No.	Date	Revision Description





Upper West Side Mix Use
S.E.C. of Buffalo & Peak
Las Vegas, Nevada
Clubhouse
Exterior Elevations
East and West Elevation

Project: 06/05/09
Date: APRIL 14, 2009
Drawn by: HFA
Checked by: HFA

Drawing Number
4-A301

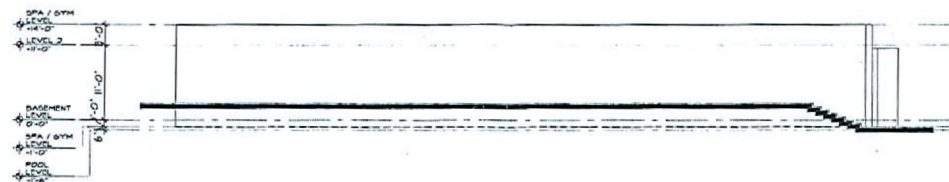

1 WEST ELEVATION - GYM

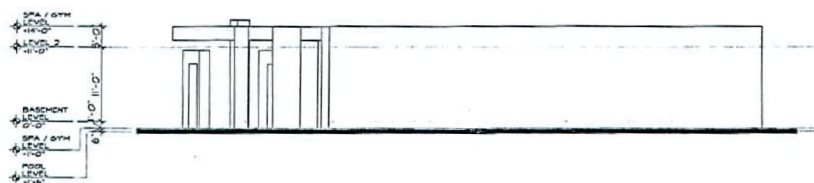 

2 NORTH ELEVATION - GYM



RECEIVED

APR 28 2009



KKE of Nevada, Inc.
6775 edmond st. suite 260
las vegas, nv 89118


(702) 269-6615
FAX (702) 269-6625

www.kke.com

C2 Lofts
9500 Hillwood Dr, Suite
130
Las Vegas, Nevada 89130
702.240.2469

SUP-34339
06/11/09 PC

No.	Date	Revision Description

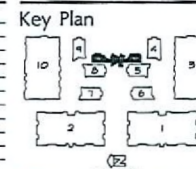


Upper West Side Mix Use
S.E.C. of Buffalo & Peak
Las Vegas, Nevada
Clubhouse
Exterior Elevations
East and West Elevation



Project: 06/11/09
Date: APRIL 14, 2009
Drawn by: JWP
Checked by: JWP

Drawing Number


4-A303

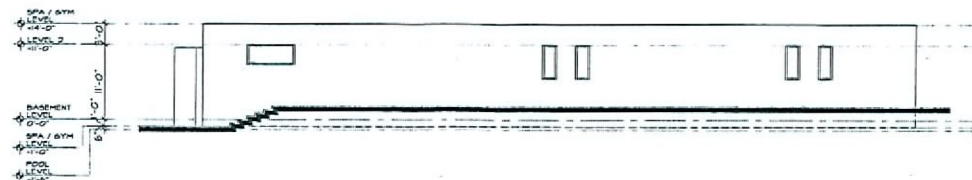

1
WEST ELEVATION - SPA

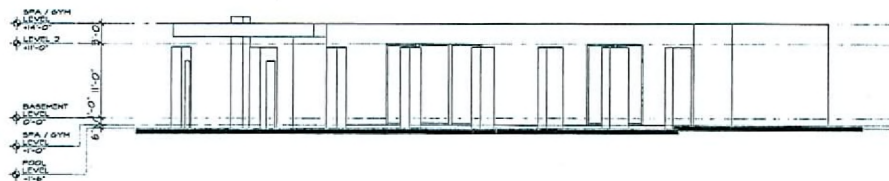 

2
NORTH ELEVATION - SPA

 

RECEIVED

APR 28 2009

KKE
architects

KKE of Nevada, Inc.
6775 edmond st. suite 260
las vegas, nv 89118

(702) 269-6615
FAX (702) 269-6625
www.kke.com

HFA

minneapolis las vegas phoenix vancouver

C2 Lofts
9500 Hillwood Dr., Suite
130
Las Vegas, Nevada 89130
702.240.2469

SUP-34339
06/11/09 PC

No.	Date	Revision Description

Key Plan




Upper West Side Mix Use
S.E.C. of Buffalo & Peak
Las Vegas, Nevada
Clubhouse
Exterior Elevations

East and West Elevation



Project: 06-0174-01
Date: APRIL, 11, 2007
Drawn by: [signature]
Checked by: [signature]

Drawing Number


4-A305

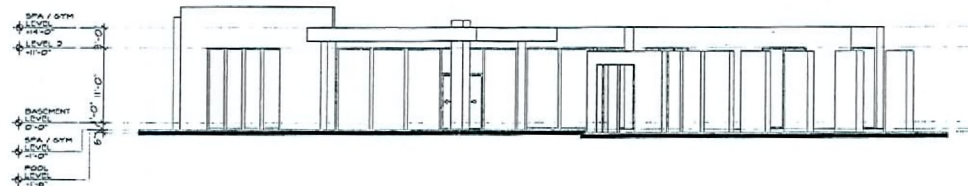

1 EAST ELEVATION - SPA

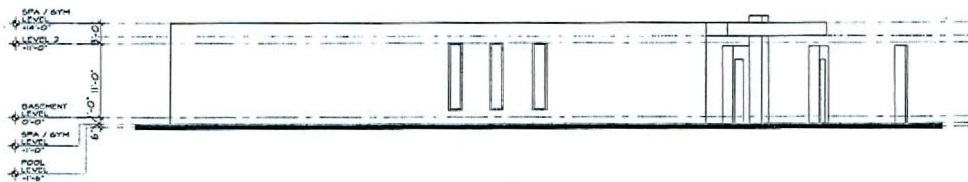 

2 SOUTH ELEVATION - SPA

 

RECEIVED

APR 28 2009

KK
architects

HFA

KKE of Nevada, Inc.
6775 edmond st. suite 280
las vegas, nv 89118

(702) 260-8815
FAX (702) 289-8825

www.kke.com

C2 Lofts
9500 Hillwood Dr., Suite
130
Las Vegas, Nevada 89130
702.240.2469

SUP-34339

06/11/09 PC

No.	Date	Revision Description

Key Plan




Upper West Side Mix Use
S.E.C. of Buffalo & Peak
Las Vegas, Nevada
Clubhouse
Exterior Elevations

North and South Elevation

Project: 06/11/09
Date: APRIL 14, 2009
Drawn by: JH
Checked by: JH

Drawing Number

4-A306

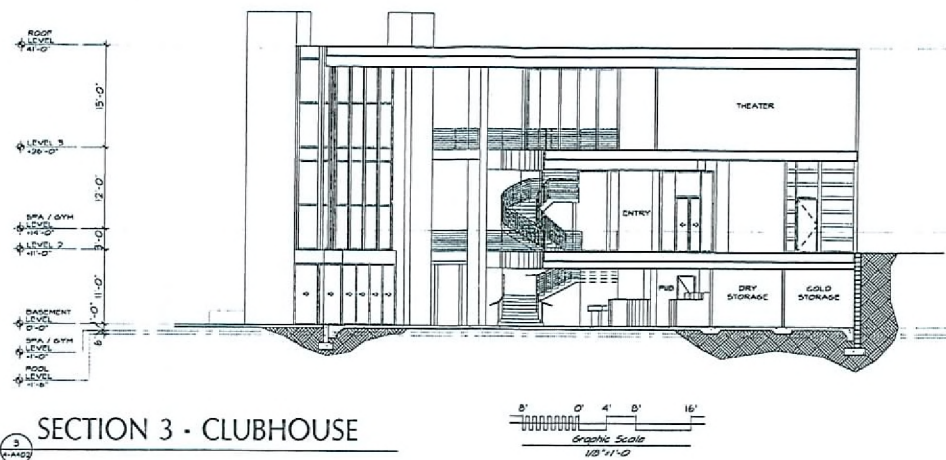

RECEIVED

APR 28 2009

KKe
architects

KKe of Nevada, Inc.
6775 edmond st. suite 260
las vegas, nv 89118

(702) 289-6615

FAX (702) 289-6625

www.kke.com

HFA


minneapolis las vegas pasadena Irvine

C2 Lofts
9500 Hillwood Dr., Suite
130
Las Vegas, Nevada 89130
702.240.2469

SUP-34339
06/11/09 PC

No.	Date	Revision Description

Key Plan

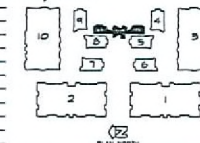


Upper West Side Mix Use
S.E.C. of Buffalo & Peak
Las Vegas, Nevada
Clubhouse
Sections

Sections 3 & 4



Project: 06/03/04-01
Date: APRIL 14, 2007
Drawn by: JLP
Checked by: JLP

Drawing Number


4-A402

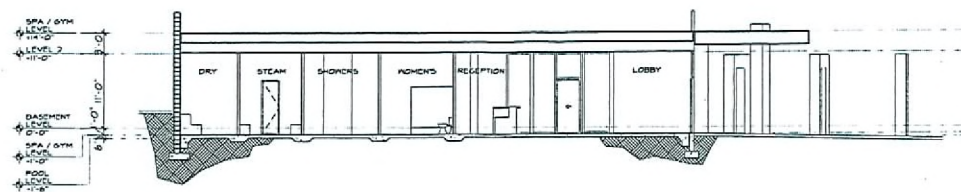

SECTION 5 - SPA

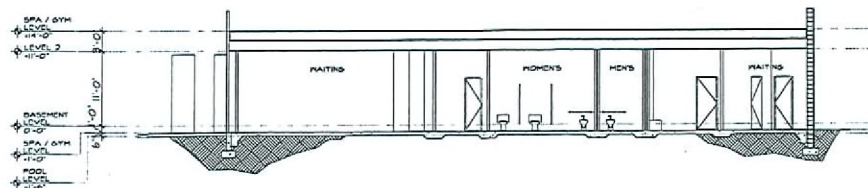 

SECTION 6 - SPA

 

RECEIVED

APR 28 2009

KK&A
architects

KKE of Nevada, Inc.
6775 edmond st. suite 260
las vegas, nv 89118

(702) 269-6615
FAX (702) 269-6625

www.kka.com

HFA

murfreesboro las vegas pasadena houston

C2 Lofts
9500 Hillwood Dr, Suite
130
Las Vegas, Nevada 89130
702.240.2469

SUP-34339
06/11/09 PC

No.	Date	Revision Description



Upper West Side Mix Use
S.E.C. of Buffalo & Peak
Las Vegas, Nevada
Clubhouse
Sections

Sections 5 & 6

Project: C2/US 1/14/01
Date: APRIL 14, 2001
Drawn by: [signature]
Checked by: [signature]


Drawing Number

4-A403

Copyright © 2001 by KKE of Nevada, Inc.



APR 28 2009

 

C2 Lofts
9500 Hillwood Dr., Suite
130
Las Vegas, Nevada 89130
702.240.2469

SUP-34339
06/11/09 PC

[illegible]

Upper West Side Mix Use
S.E.C. of Buffalo & Peak
Las Vegas, Nevada

Kiosk Elevations

Project 06151174.01
Date April 19, 2007
Drawn by
Checked by

Drawing Number

5-A301