



PLANNING & DEVELOPMENT DEPARTMENT

STATEMENT OF FINANCIAL INTEREST

RECEIVED
SEP 07 2010

Case Number: **VAR-39475** APN: 125-26-812-001-032

Name of Property Owner: Richmond American Homes

Name of Applicant: Richmond American Homes

Name of Representative: Thomason Consulting Engineers

To the best of your knowledge, does the Mayor or any member of the City Council or Planning Commission have any financial interest in this or any other property with the property owner, applicant, the property owner or applicant's general or limited partners, or an officer of their corporation or limited liability company?

☐ Yes

☒ No

If yes, please indicate the member of the City Council or Planning Commission who is involved and list the name(s) of the person or persons with whom the City Official holds an interest. Also list the Assessor's Parcel Number if the property in which the interest is held is different from the case parcel.

City Official: _____

Partner(s): _____

APN: _____


Signature of Property Owner: *Leonardo S. Milillo*

Print Name: Leonardo S. Milillo

Subscribed and sworn before me

This 26 day of August, 20 10

Kim M. Green
Notary Public in and for said County and State

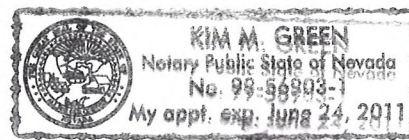



PLANNING & DEVELOPMENT DEPARTMENT

APPLICATION / PETITION FORM

RECEIVED
SEP 07 2010

Application/Petition For: Variance - Deviation from 19.12 for wall heights
Project Address (Location) Ann Road / Mustang Road
Project Name Stonewater Proposed Use SFR
Assessor's Parcel #(s) 125-26-812-001 - 032 Ward # 6
General Plan: existing - proposed - Zoning: existing R-PD3 proposed R-PD3
Commercial Square Footage _____ Floor Area Ratio _____
Gross Acres 10.3 Lots/Units 32 Density 3.1 D.U.A
Additional Information _____

PROPERTY OWNER Richmond American Homes Contact Christine Frazzitta
Address 7770 S. Dean Martin Drive Suite #410 Phone: (702) 617-8400 Fax: (702) 617-8499
City Las Vegas State NV Zip 89139
E-mail Address cfrazzitta@mdch.com

APPLICANT Richmond American Homes Contact Christine Frazzitta
Address 7770 S. Dean Martin Drive Suite #410 Phone: (702) 617-8400 Fax: (702) 617-8499
City Las Vegas State NV Zip 89139
E-mail Address cfrazzitta@mdch.com

REPRESENTATIVE Thomason Consulting Engineers Contact Sonia Macias
Address 3277 E. Warm Springs #400 Phone: (702) 932-6125 Fax: (702) 932-6129
City Las Vegas State NV Zip 89120
E-mail Address smacias@tce-lv.com

Property Owner Signature* [Signature]

* An authorized agent may sign in lieu of the property owner for Final Maps, Tentative Maps, and Parcel Maps.


Print Name LEONARD S. MILLER

Subscribed and sworn before me

This 26 day of AUGUST, 20 10

[Signature]

Notary Public in and for said County and State of

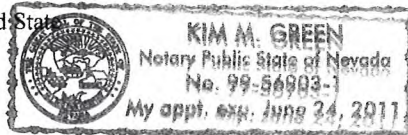

Revised 10/27/08


FOR DEPARTMENT USE ONLY

Case # VAR-39475
Meeting Date: 10.21.10
Total Fee: \$1830.00
Date Received: 9.3.10
Received By: [Signature]

*The application will not be deemed complete until the submitted materials have been reviewed by the Planning and Development Department for consistency with applicable sections of the Zoning Ordinance.

f:\depot\Application Packet\Application Form.pdf

HAHN BETTY K
OR: 00158615; 45470
APN: 125-26-705-005
ZONING: (R-E)
LANDUSE: (RNP)

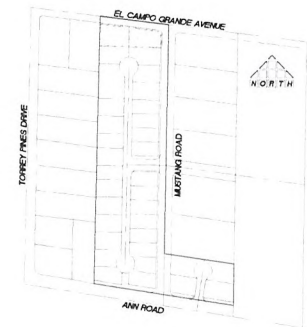

KEYMAP
NOT TO SCALE


[illegible]

T **THOMASON**
C **CONSULTING**
E **ENGINEERS**


3161 E. MARK SPRINGS ROAD, SUITE 200
LAS VEGAS, NEVADA 89120
702-932-6125 FAX 702-932-6129

RICHMOND AMERICAN HOMES STONEWATER	LOTS 8 AND 9 WALL HEIGHT VARIANCE EXHIBIT
---------------------------------------	--

Figure 1 shows a 1D lattice with a central site labeled '1'. The lattice is represented by a horizontal line with vertical lines indicating sites. The central site is labeled '1', and the sites immediately to its left and right are also labeled '1'. Below the central site, the text $(H_A = H_B = \hbar\omega)$ is written.

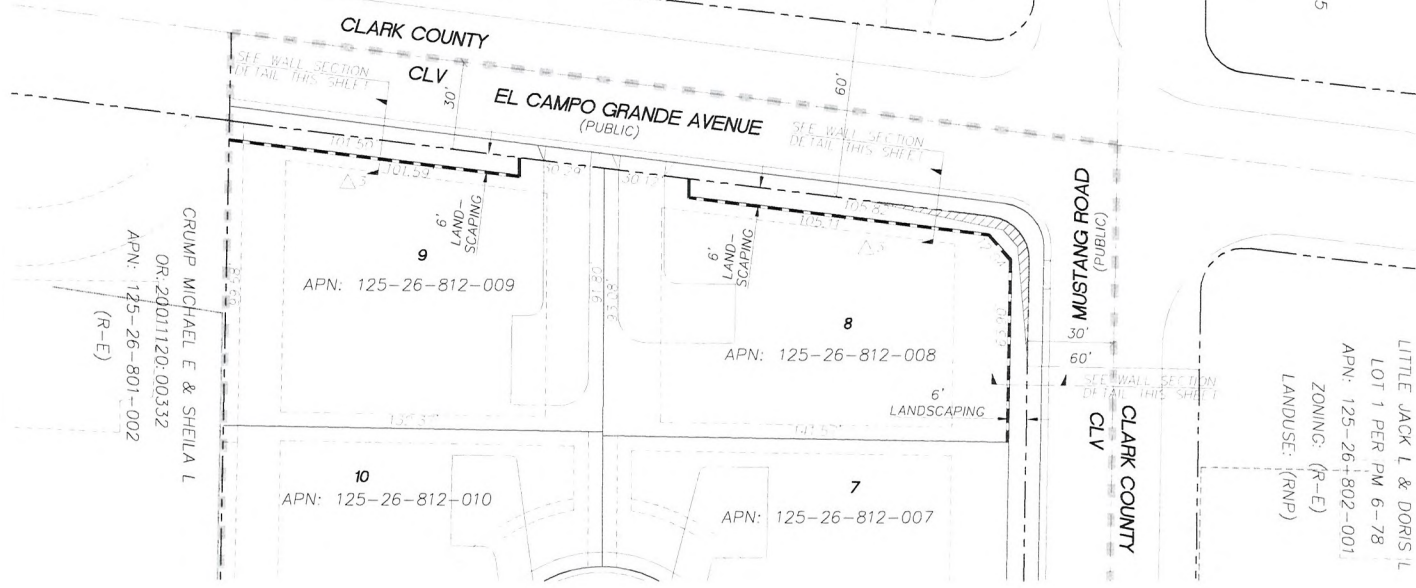

LOT FIT LEGEND


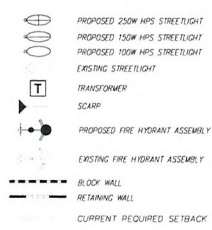


	PAD DIFFERENCE	RET. WALL HEIGHT (in COURSES)
Δ^1	4-7	8" (1 crs)
Δ^2	7 1/2-8 1/2	5" (2 crs)
Δ^3	8 1/2-15	2" (3 crs)
Δ^4	15 1/2-21 1/2	2 1/2" (4 crs)
Δ^5	21 1/2-26 1/2	3 1/4" (5 crs)
Δ^6	26 1/2-33	4" (6 crs)
Δ^7	33 1/2-41 1/2	4 1/2" (7 crs)
Δ^8	41 1/2-48 1/2	5" (8 crs)
Δ^9	48 1/2-55	6" (9 crs)
Δ^{10}	55 1/2-61 1/2	6 1/2" (10 crs)
Δ^{11}	61 1/2-68 1/2	7 1/4" (11 crs)
Δ^{12}	68 1/2-75	8" (12 crs)
Δ^{13}	75 1/2-81 1/2	8 1/2" (13 crs)
Δ^{14}	81 1/2-88 1/2	9 1/4" (14 crs)
Δ^{15}	88 1/2-95	10" (15 crs)
Δ^{16}	95 1/2-101 1/2	10 1/2" (16 crs)


BASIS OF BEARINGS
SOUTH 83°05'03" EAST, BEING THE CENTERLINE OF A PORTION
OF EL CAMPO GRANDE AVENUE AS SHOWN BY MAP IN THE
OFFICE OF THE CLARK COUNTY, NEVADA RECORDER IN FILE
110, PAGE 34 OF SURVEYS.

BENCHMARK
CLARK COUNTY STATION "SLV90 2656"
CITY OF LAS VEGAS RIVET AND POUND PLATE IN CONCRETE
CYLINDER, NORTHWEST CORNER OF TORREY PINE'S DR AND EL
CAMPO GRANDE AVE


ELEVATION
FEET = 2312.35' (NA)
METERS = 704.808

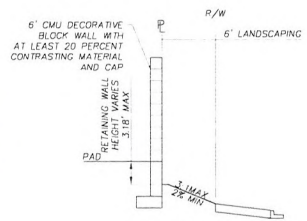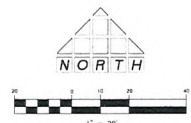

WALL SECTION
NOT TO SCALE

 

 MASONRY WALL
NOT TO SCALE

 

9 WALL SECTION
NOT TO SCALE

NOTE:
PERMITTED MATERIALS ARE:
1 COURSE FLUTED
1 COURSE SPLIT FACE
THE REST ARE BROWN SMOOTH

RECEIVED
SEP 07 2010

VAR-39475
SDR-39474

SEP 07 2010

FLOOD ZONE DESCRIPTION

THIS SITE IS LOCATED IN FLOOD "V" AREAS DETERMINED TO BE OUTSIDE THE 0.2% ANNUAL CHANCE FLOOD PLAIN PER THE 1:000 INSURANCE RATE MAP COMMUNITY PANEL 320030365 (CLARK COUNTY, NEVADA) DATED SEPTEMBER 27, 2000.

FLOOD ZONE DETERMINED BY FEDERAL EMERGENCY MANAGEMENT AGENCY (FEMA)

BASIS OF BEARINGS

SOUTH BEARING EAST BEING THE CONTINUATION OF A PORTION OF EL CAMPO GRANDE AVENUE AS SHOWN BY MAP IN THE OFFICE OF THE CLARK COUNTY, NEVADA

RECORDS DATED SEPTEMBER 27, 2000

BENCHMARK

CLARK COUNTY STATION "34 VIO 2556"

CITY OF LAS VEGAS, NEVADA

ELEVATION (FEET) = 2312.15 (NAVD83)

METERS = 704.800 M (NAVD83)









NOTE

ALL DRIVE STREETS ARE PRIVATE STREETS AND PUBLIC UTILITY EASEMENTS

LEGAL DESCRIPTION

BEING LOTS 1-31, 1002 WEST, WITH COMMON LOTS 4-11 OF THAT CERTAIN FINAL MAP OF "STONEWATER" RECORDED IN BOOK 137 OF PLATS AS PAGE 86, OFFICIAL RECORDS OF CLARK COUNTY, NEVADA, 1990, WITHIN A PORTION OF THE SOUTHWEST QUARTER FOR 81 OF THE SOUTHWEST QUARTER (S1/4) OF SECTION 36, TOWNSHIP 19 SOUTH, RANGE 60 EAST, N.E.1/4, CITY OF LAS VEGAS, CLARK COUNTY, NEVADA

CONTAINING 8 AC. APPROX. MORE OR LESS

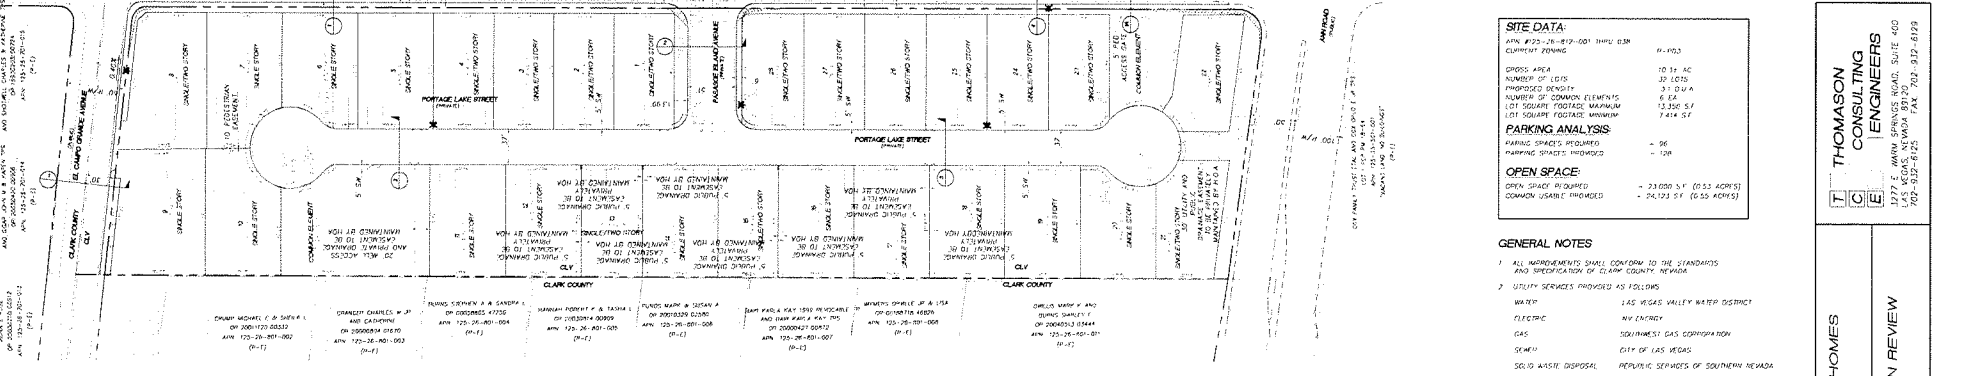       


SITE DATA:	
APN #125-28-001-001 TRP. 03M	8-1033
CLIENT: FORDING	
GRASSY AREA	10.11 AC
NUMBER OF LOTS	32 LOTS
PROPOSED DENSITY	31 D.U./A
NUMBER OF COMMON ELEMENTS	8
LOT SQUARE FOOTAGE MAXIMUM	13,350 S.F.
LOT SQUARE FOOTAGE MINIMUM	7,144 S.F.
PARKING ANALYSIS	
PARKING SPACES REQUIRED	= 96
PARKING SPACES PROVIDED	= 126
OPEN SPACE	
OPEN SPACE REQUIRED	= 23,000 S.F. (0.53 ACRES)
COMMON USABLE PROVIDED	= 24,122 S.F. (0.55 ACRES)

GENERAL NOTES

1. ALL IMPROVEMENTS SHALL CONFORM TO THE STANDARDS AND SPECIFICATIONS OF CLARK COUNTY, NEVADA.
2. UTILITY SERVICES PROVIDED AS FOLLOWS:
WATER: LAS VEGAS VALLEY WATER DISTRICT
ELECTRIC: NV ENERGY
GAS: SOUTHWEST GAS CORPORATION
SEWER: CITY OF LAS VEGAS
SOLID WASTE DISPOSAL: REPUBLIC SERVICES OF SOUTHERN NEVADA
TELEPHONE: CENTURY LINK
3. UTILITY EASEMENTS TO BE DEDICATED TO RESPECTIVE AGENCIES.
4. ESTIMATED SEWER CONTRIBUTION (0.004 MG/D x 32 LOTS) = 0.1280
5. STORM WATER TO SURFACE DRAIN ON STREETS WITH SOME STORM PIPE.
6. THIS DEVELOPMENT IS SHOWN IN ITS ENTIRETY ON THIS SITE PLAN AND IS NOT A PORTION OF A MASTER PLANNED AREA.
7. ALL INTERIOR SEWER AND WATER MAINS ARE 8" UNLESS OTHERWISE SHOWN.
8. THERE ARE NO EXISTING STRUCTURES LOCATED ON THIS SITE.
9. ALL PRIVATELY MAINTAINED RIGHTS-OF-WAY ARE 60' AND 100'.
10. ALL PRIVATELY MAINTAINED RIGHTS-OF-WAY AND P.U.E.'S ARE 33' & 31'.
11. THIS PLAN IS PRELIMINARY AND IS TO BE USED FOR PLANNING PURPOSES ONLY. THIS PLAN WAS PREPARED USING RECORD INFORMATION NO LIABILITY IS ASSUMED.
12. THERE ARE NO KNOWN FAULTS OR FISSURES LOCATED ON-SITE.
13. DISSEMINATED SETTING HAVE NOT BEEN LOCATED WITHIN 20' OF THE EXISTING GROUND SURFACE.
14. OWNER'S WILL BE PROVIDED FOR THIS DEVELOPMENT.
15. ALL LANDSCAPE AREAS TO BE MAINTAINED BY THE HOA.
16. ALL DRIVEWAY STREET INTERSECTION SHALL BE 15' MIN AT BACK OF CURB.
17. DOUBLE FRONTAGE LOTS WILL HAVE ACCESS ONLY TO INTERIOR DRIVEWAYS.
18. THE PROJECT IS NOT ANTICIPATED TO BE CONSTRUCTED IN PHASES.
19. NO RESERVATIONS FOR PARKS, SCHOOLS OR OTHER PUBLIC USE.
20. THERE ARE EXISTING AND PROPOSED IMPLICATION ON DRAINAGE EASEMENTS ON THIS SITE.

LEGEND

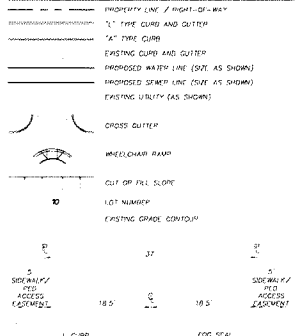


OWNER/DEVELOPER

PROPOSED AMERICAN HOMES
2730 50TH BEAN MARTIN DRIVE
SUITE 410
LAS VEGAS, NV 89133
(702) 671-1400
CONTACT: CHRISTINE FRIZZITTA

SETBACKS

FRONT (GARAGE)
FRONT (GARAGE-COL. OF SACS)
FRONT (HOUSE)
FRONT (HOUSE-COL. OF SACS)
SIDE
REAR (HOUSE)
REAR (HOUSE)
REAR (HOUSE)
REAR (HOUSE)
REAR (HOUSE)
REAR (HOUSE)

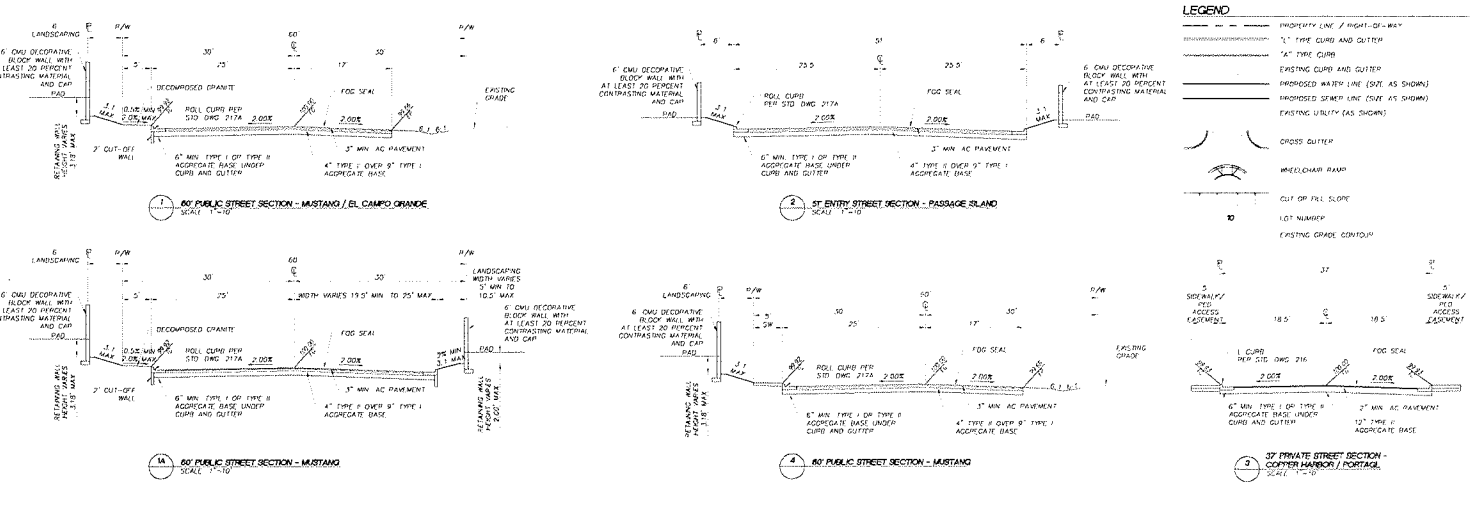

THOMSON
CONSULTING
ENGINEERS

1777 E. MAIN SPRINGS ROAD, SUITE 400
LAS VEGAS, NEVADA 89120
TEL: 702-932-9129
FAX: 702-932-9121

RICHMOND AMERICAN HOMES
STONEWATER


SITE DEVELOPMENT PLAN REVIEW
SITE PLAN

1

VAR-39475
SDR-39474

SEP 07 2010

VAR-39475
SDR-39474

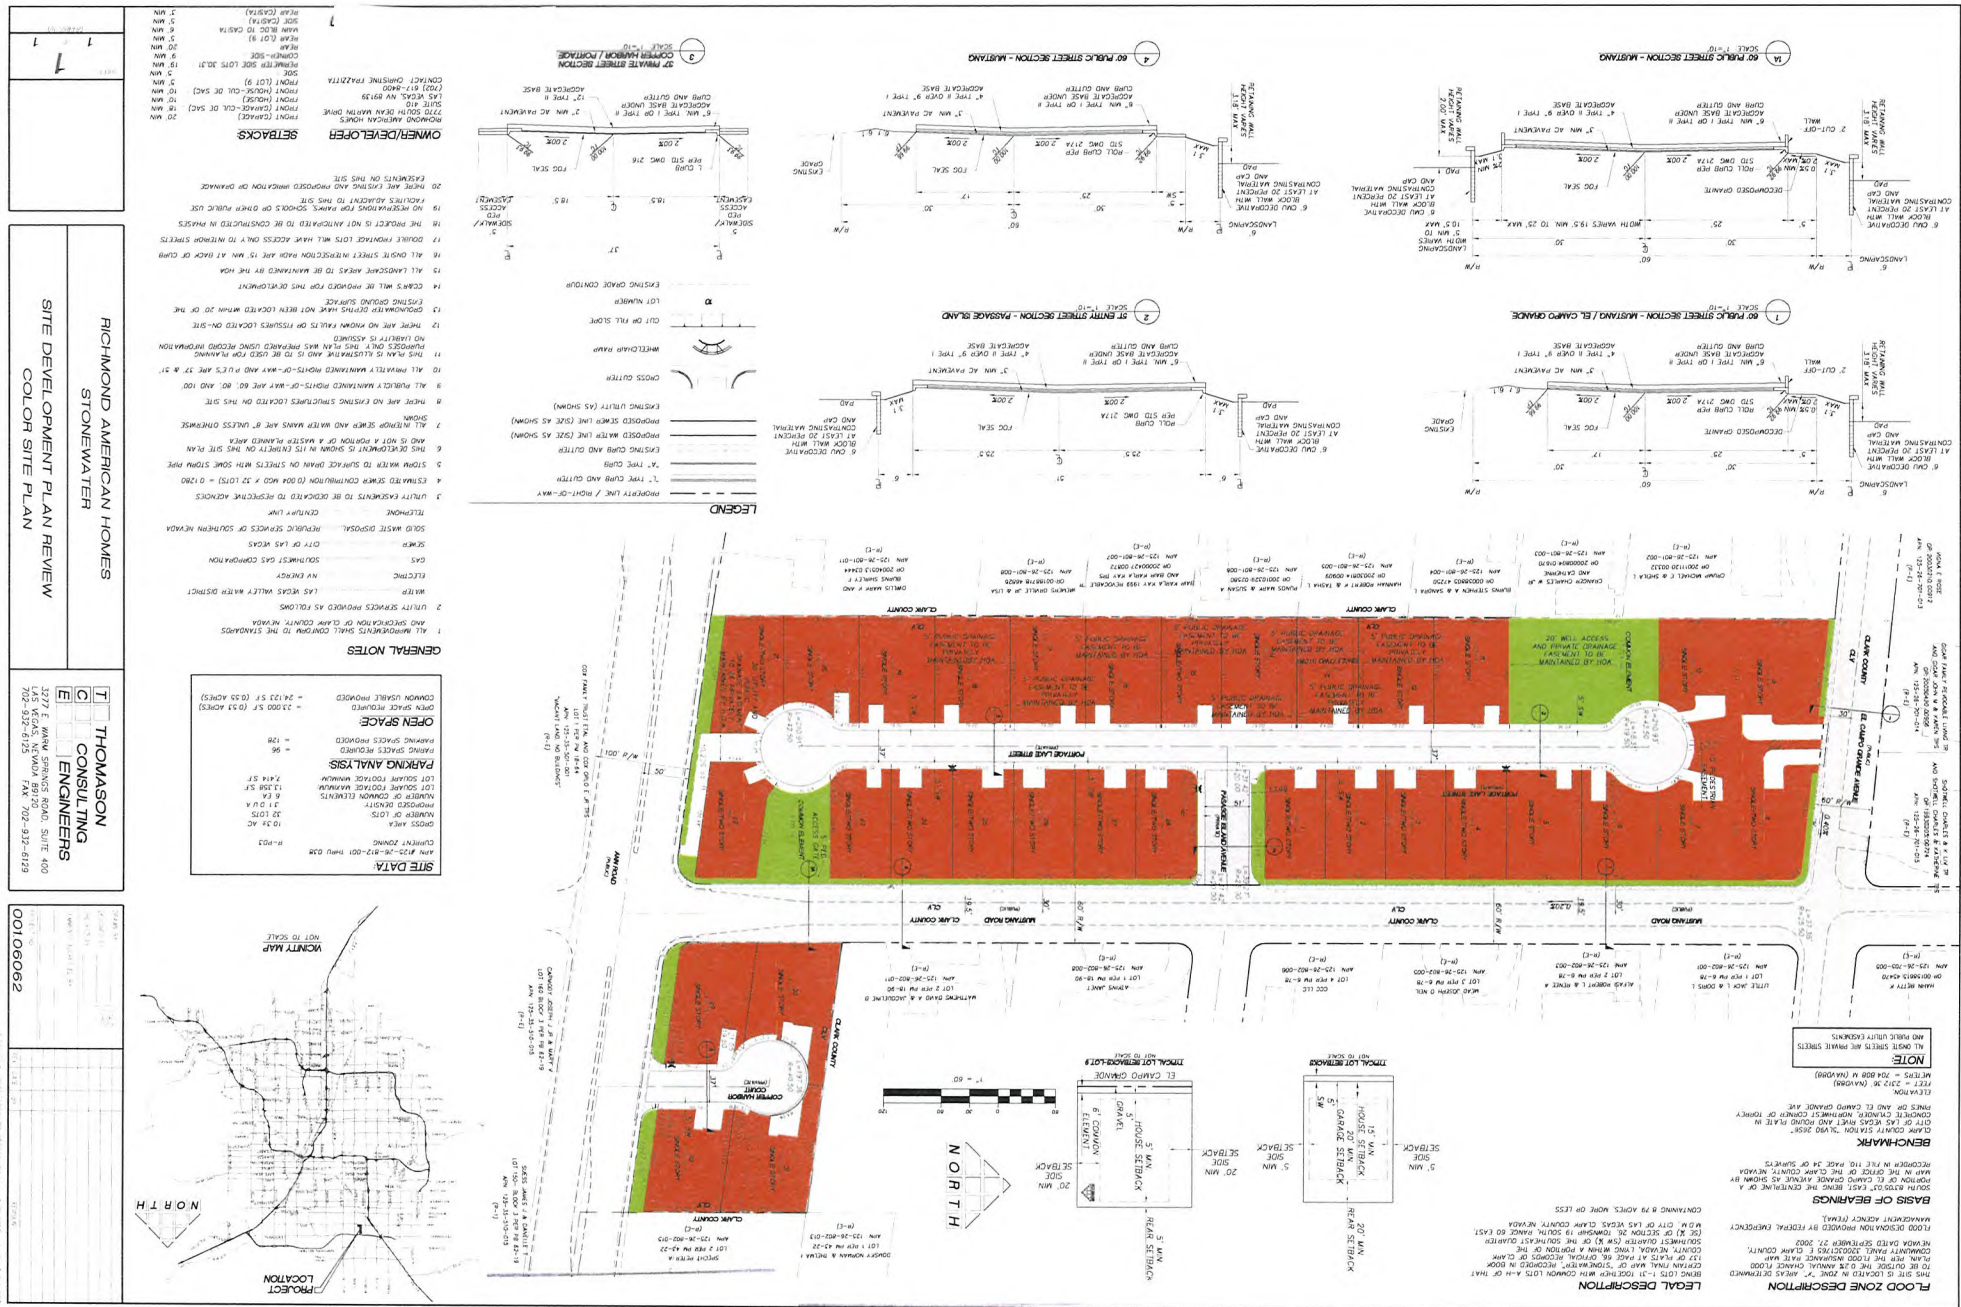

CHLOE
877-420-1868

RECEIVED
SEP 07 2010

ELEVATIONS

L17D



ELEVATION A



ELEVATION B



ELEVATION C

5/24/10

*Floorplans and renderings are conceptual drawings and may vary from actual plans and homes as built. Options and features may not be available on all homes and are subject to change without notice. Actual homes may vary from photos and/or drawings which show upgraded landscaping and may not represent the lowest-priced homes in the community. Features may include optional upgrades and may not be available on all homes. Square footage numbers are approximate and are subject to change without notice. Prices, specifications and availability subject to change without notice. © 2010 Richmond American Homes of Nevada, Inc.



RICHMOND
AMERICAN HOMES

With us, it's personal.™

VAR-39475
SDR-39474

CHLOE


877-420-1868

SEP 07 2010

FLOORPLAN

L17D

Approx. Sq. Ft. 1750

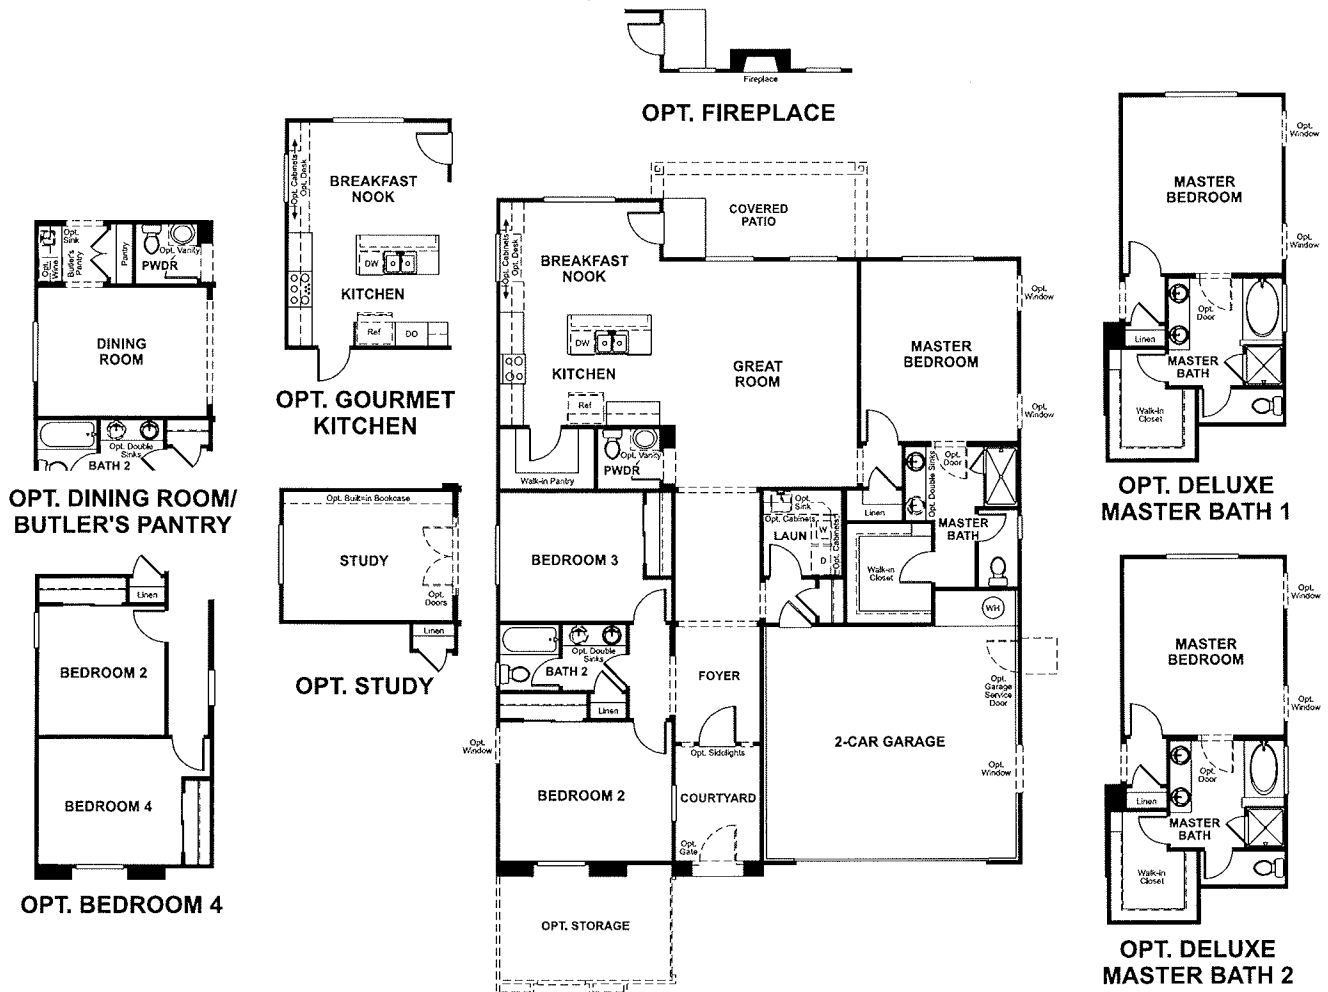

*Floorplans and renderings are conceptual drawings and may vary from actual plans and homes as built. Options and features may not be available on all homes and are subject to change without notice. Actual homes may vary from photos and/or drawings which show upgraded landscaping and may not represent the lowest-priced homes in the community. Features may include optional upgrades and may not be available on all homes. Square footage numbers are approximate and are subject to change without notice. Prices, specifications and availability subject to change without notice. © 2010 Richmond American Homes of Nevada, Inc.

5/24/10



RICHMOND
AMERICAN HOMES

With us, it's personal.™


VAR-39475
SDR-39474

DELANEY
877-420-1868



ELEVATIONS

L22D

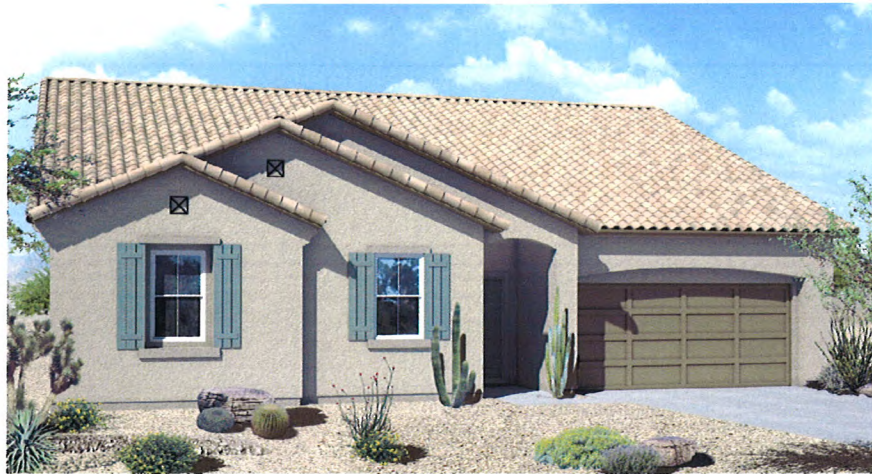

ELEVATION D



ELEVATION E



ELEVATION F

8/13/10

*Floorplans and renderings are conceptual drawings and may vary from actual plans and homes as built. Options and features may not be available on all homes and are subject to change without notice. Actual homes may vary from photos and/or drawings which show upgraded landscaping and may not represent the lowest-priced homes in the community. Features may include optional upgrades and may not be available on all homes. Square footage numbers are approximate and are subject to change without notice. Prices, specifications and availability subject to change without notice. © 2010 Richmond American Homes of Nevada, Inc.



RICHMOND
AMERICAN HOMES

With us, it's personal.™

VAR-39475
SDR-39474

DELANEY

877-420-1868

FLOORPLAN

L22D

Approx. Sq. Ft. 2200

SEP 07 2010



*Floorplans and renderings are conceptual drawings and may vary from actual plans and homes as built. Options and features may not be available on all homes and are subject to change without notice. Actual homes may vary from photos and/or drawings which show upgraded landscaping and may not represent the lowest-priced homes in the community. Features may include optional upgrades and may not be available on all homes. Square footage numbers are approximate and are subject to change without notice. Prices, specifications and availability subject to change without notice. © 2010 Richmond American Homes of Nevada, Inc.

8/13/10



RICHMOND
AMERICAN HOMES

With us, it's personal.™

VAR-39475
SDR-39474

RECEIVED
SEP 07 2010

DENISE
877-420-1868

ELEVATIONS

L23D



ELEVATION D



ELEVATION E



ELEVATION F

8/13/10

*Floorplans and renderings are conceptual drawings and may vary from actual plans and homes as built. Options and features may not be available on all homes and are subject to change without notice. Actual homes may vary from photos and/or drawings which show upgraded landscaping and may not represent the lowest-priced homes in the community. Features may include optional upgrades and may not be available on all homes. Square footage numbers are approximate and are subject to change without notice. Prices, specifications and availability subject to change without notice. © 2010 Richmond American Homes of Nevada, Inc.



RICHMOND
AMERICAN HOMES

With us, it's personal.™

VAR-39475
SDR-39474

DENISE


877-420-1868

SEP 07 2010

FLOORPLAN

L23D

Approx. Sq. Ft. 2350

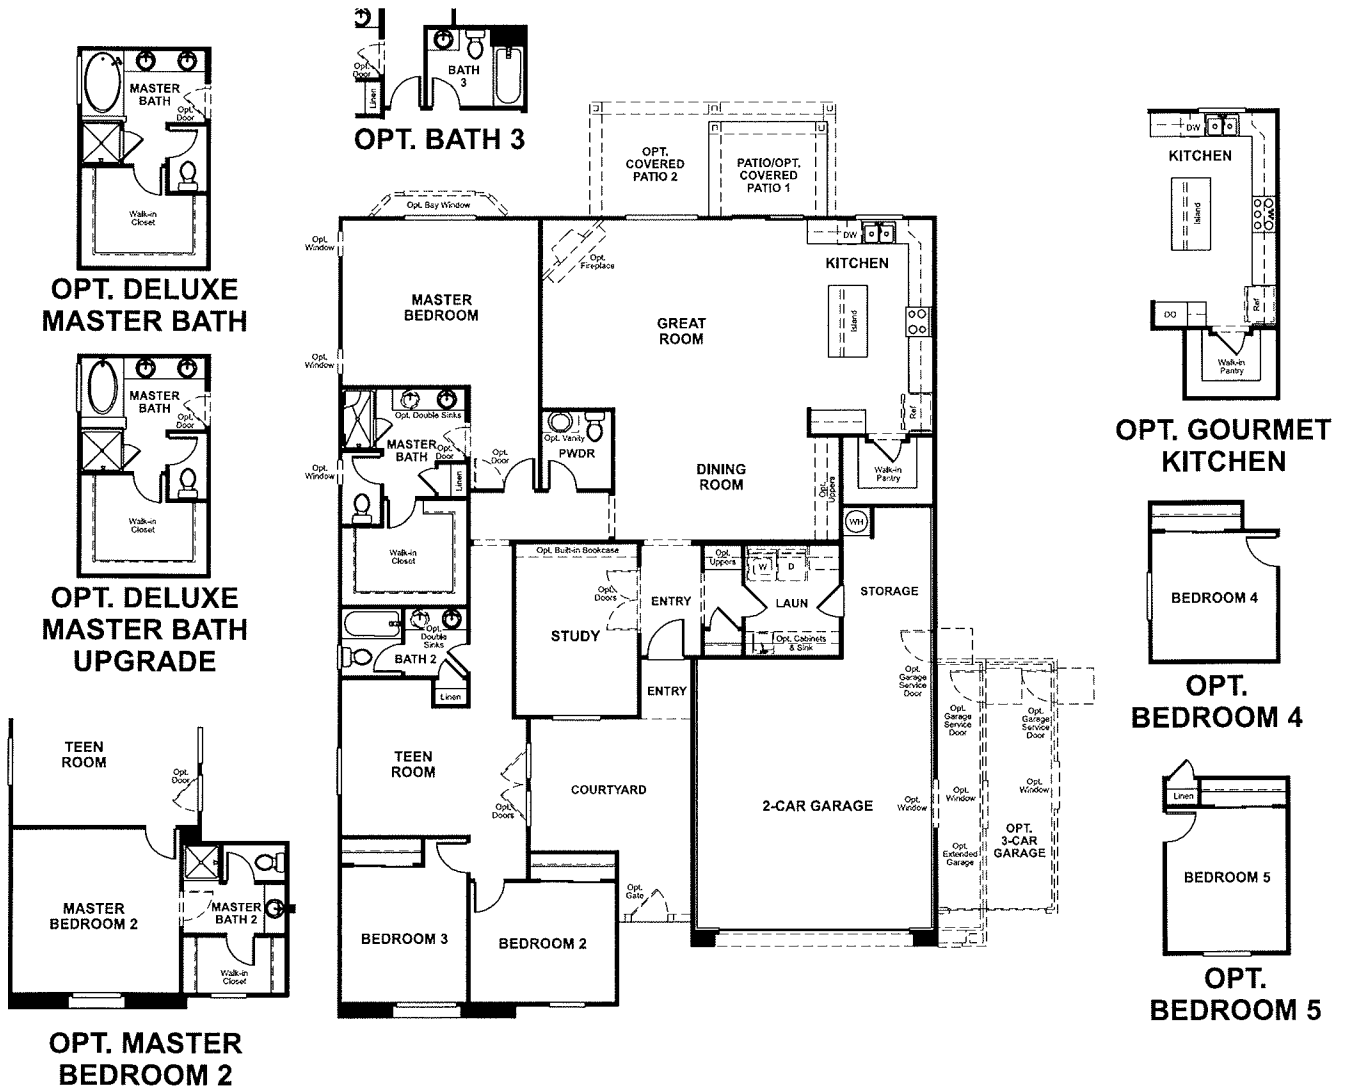

* Floorplans and renderings are conceptual drawings and may vary from actual plans and homes as built. Options and features may not be available on all homes and are subject to change without notice. Actual homes may vary from photos and/or drawings which show upgraded landscaping and may not represent the lowest-priced homes in the community. Features may include optional upgrades and may not be available on all homes. Square footage numbers are approximate and are subject to change without notice. Prices, specifications and availability subject to change without notice. © 2010 Richmond American Homes of Nevada, Inc.

8/13/10



DOMINIC

877-420-1868

RECEIVED
SEP 07 2010

ELEVATIONS

L25B



ELEVATION D



ELEVATION E



ELEVATION F

8/13/10

*Floorplans and renderings are conceptual drawings and may vary from actual plans and homes as built. Options and features may not be available on all homes and are subject to change without notice. Actual homes may vary from photos and/or drawings which show upgraded landscaping and may not represent the lowest-priced homes in the community. Features may include optional upgrades and may not be available on all homes. Square footage numbers are approximate and are subject to change without notice. Prices, specifications and availability subject to change without notice. © 2010 Richmond American Homes of Nevada, Inc.



RICHMOND
AMERICAN HOMES

With us, it's personal.™

VAR-39475
SDR-39474

DOMINIC


877-420-1868

SEP 07 2010

FLOORPLAN

L25B

Approx. Sq. Ft. 2550

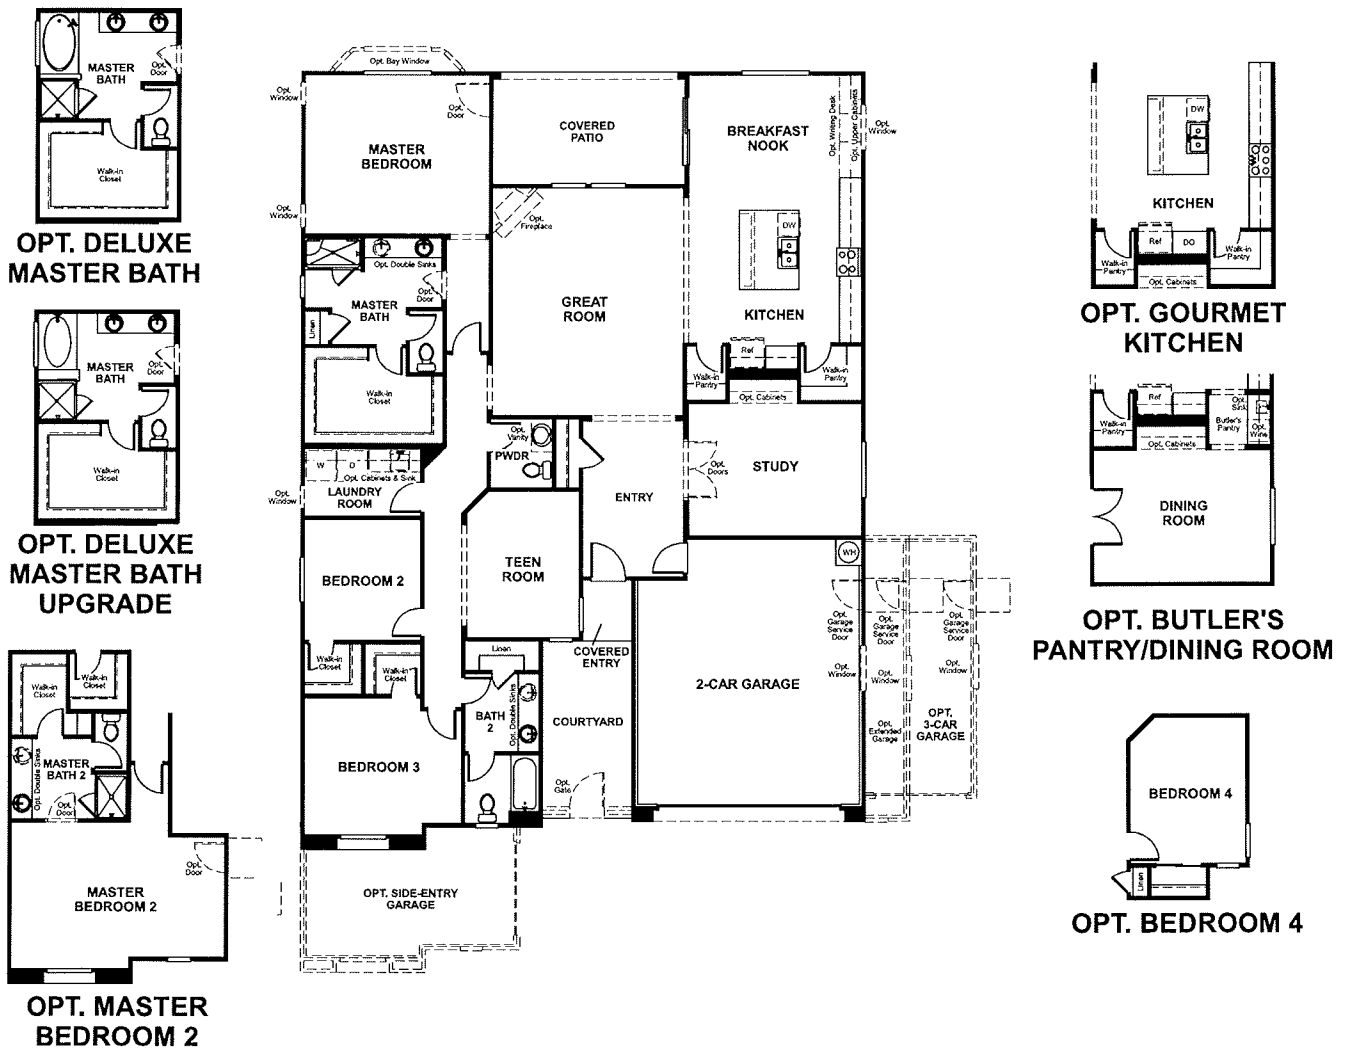

8/13/10

*Floorplans and renderings are conceptual drawings and may vary from actual plans and homes as built. Options and features may not be available on all homes and are subject to change without notice. Actual homes may vary from photos and/or drawings which show upgraded landscaping and may not represent the lowest-priced homes in the community. Features may include optional upgrades and may not be available on all homes. Square footage numbers are approximate and are subject to change without notice. Prices, specifications and availability subject to change without notice. © 2010 Richmond American Homes of Nevada, Inc.





LADERA CANYON IN SUMMERLIN


Mesa Collection – Sales Center: 702-736-6435 • Toll-Free: 877-420-1868

SEP 07 2010

GLENDALE — ELEVATIONS -469



EXTERIOR A

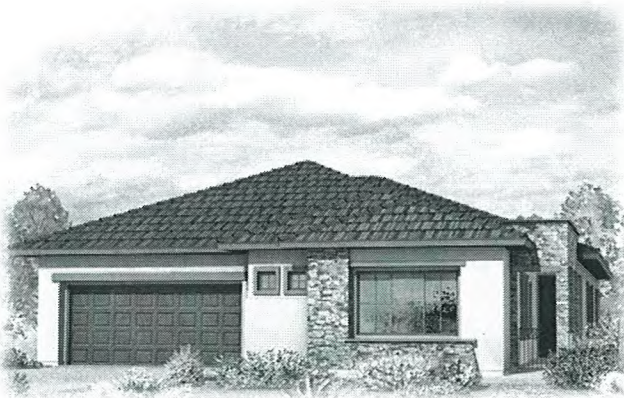

EXTERIOR B



EXTERIOR C


*Floorplans and renderings are conceptual drawings and may vary from actual plans and homes as built. Options and features may not be available on all homes and are subject to change without notice. Actual homes may vary from photos and/or drawings which show upgraded landscaping and may not represent the lowest-priced homes in the community. Features may include optional upgrades and may not be available on all homes. Square footage numbers are approximate and are subject to change without notice. Prices, specifications and availability subject to change without notice. ©2008 Richmond American Homes of Nevada, Inc.

04/02/08




RICHMONDAMERICAN.COM

VAR-39475
SDR-39474

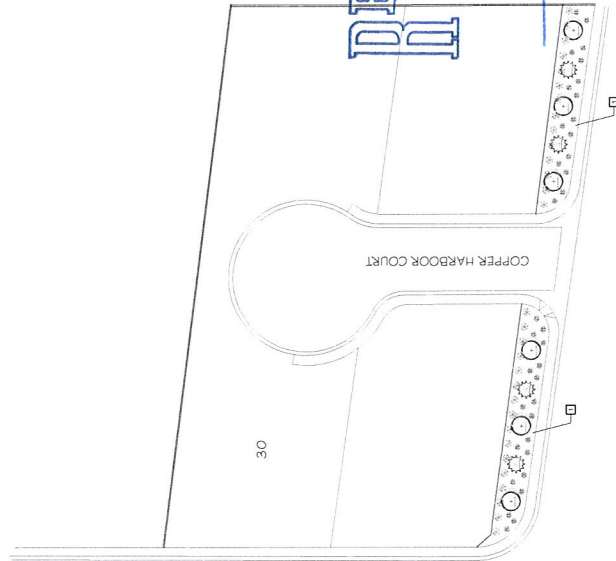


1	3M Mineral Talc, Grade 80, depth (3.52 tons)	500.00
2	1M (1) 35-4000 GC Multi-use Trail, C grade	2800.00
3	Crump Rock Barrier (10 per mile of Trail within 5' of trailhead) Miles 1.05	250.00
4	1" - 3" Mineral Talc (Gold 500 tons)	1200.00
5	3M Gold 325 Talc (2 tons)	50.00
6	Traverse Trail w/44 Concrete Cops (250 ft)	500.00
7	2 x 2 Gold Sillstones, Barred 1/2	17.00
8	Barbed Wire 1/2 2600L	2.00
9	Dog food	1.00
10	Trip Receipts - Maricle 1/2 20L	2.00

RECEIVED
SEP 07 2010

 

SDR-39474

REVISED

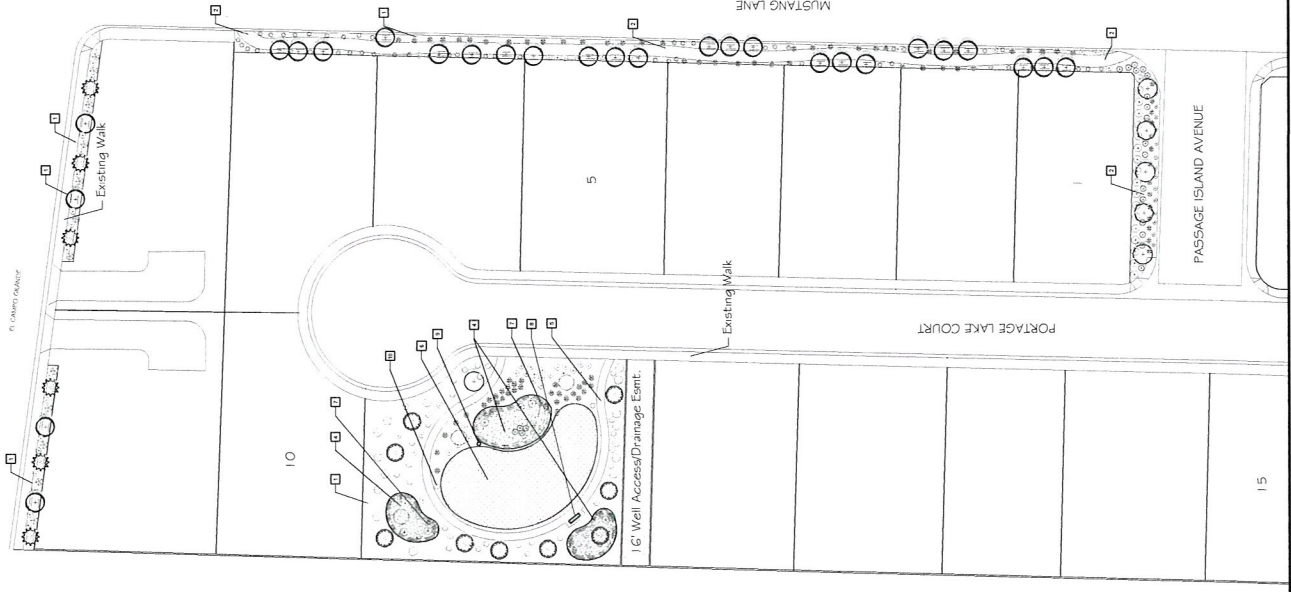


PLANT SCHEDULE

TREES	QTY	BOTANICAL NAME	COMMON NAME	CONT
	3	Chaparral	Pink Dawn	15 gal
	11	Chaparral	Pink Dawn	24" pot
	14	Pinus edulis	Monterey Pine	24" pot
	9	Pinus edulis	Monterey Pine	24" pot
	17	Pinus edulis	Monterey Pine	24" pot
	32	Quercus agrifolia	Shoreland Live Oak	24" pot
	6	Rhus laevis	African Sumac	24" pot
SHRUBS	QTY	BOTANICAL NAME	COMMON NAME	CONT
	49	Celastrus	Santa Monica	5 gal
	27	Eucalyptus	European Eucalyptus	5 gal
	29	Larix laricina	Trailing Larch	5 gal
	110	Larix laricina	New Gold	5 gal
	42	Leucophyllum	Green Cloud	5 gal
	54	Pyracantha	Santa Monica	5 gal
	35	Rapanea	Indian Hawthorne	5 gal
	139	Rapanea	Prostrate Rapanea	5 gal
	14	Taxus	Camden	5 gal
	49	Trident	Star Jasmine	5 gal
	29	Xyris	Shiny Xyris	5 gal

NOTES

1. 3/4" Mineral Tank (Gold Granite) (8' x 12' x 12") (2500 lbs)
2. 1/4" (1) Shapard DS-100 (10' x 10' x 10") (1000 lbs)
3. Direct Root Barrier - 10' per side of Tree within 5' of Trunk (1000 lbs)
4. 1" x 3" Mineral Tank (Gold Granite) (2500 lbs)
5. 3/4" Gold DS-100 (10' x 10' x 10") (1000 lbs)
6. Precast Tilt-Up Concrete (10' x 10' x 10") (1000 lbs)
7. 2' x 2' Gold Shingles - Barrels (10)
8. Benon - Maricopa #1 (1000)
9. Dog Foot
10. Tapered Shingles - Maricopa #1 (100)

RECEIVED
SEP 07 2010

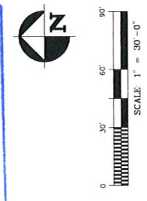

SDR-39474

REVISED

LOMA POINT
at
STONEMASTER
COMMON AREAS LANDSCAPE

RICHMOND AMERICAN HOMES
7770 S. DEAN MARTIN DRIVE
LAS VEGAS, NV 89139

L1.02

DATE: 03-10
DRAWN BY: N
CHECKED BY: N
PROJECT NO: 03-10

422 W. PATTERSON
LAS VEGAS, NV 89103
01/10/10 11:00 AM 01/10/10 11:00 AM

[illegible]


RICHMOND
 AMERICAN HOMES
 LAS VEGAS
 7770 Dean Martin Drive, D-8
 Las Vegas, NV 89129
 Richmond American Homes of Nevada, Inc.
 State Contract License #0026417

Copyright © 2009 Richmond American Homes of Colorado.
 No reproductions or other use of these plans may be made without the express written consent of the copyright holder.
 Date: 10/24/2009
 Drawn By: KHLJA
 Revisions:

LAS VEGAS




Plan Number:
L17D

Plan Name:
CHLOE

Sheet Title:
COVER SHEET & SHEET INDEX

Sheet Number:
A0.0

RECEIVED
SEP - 7 2010

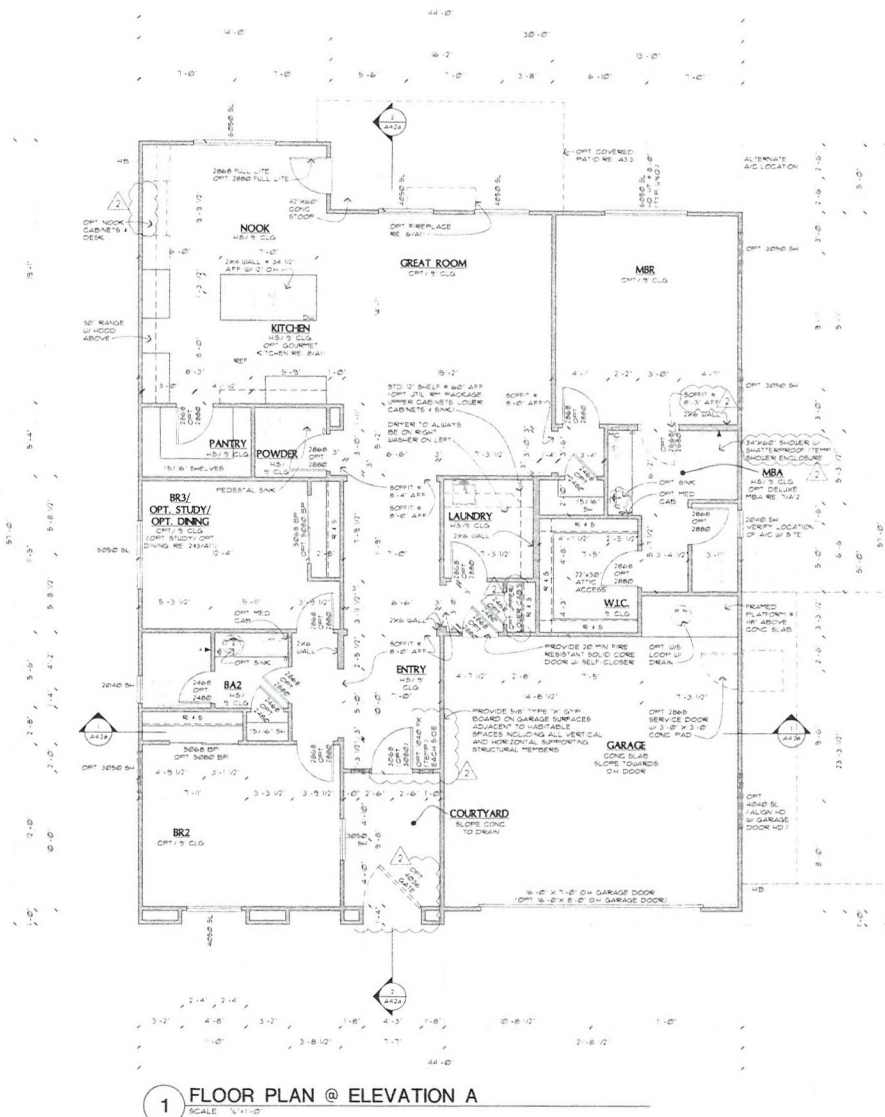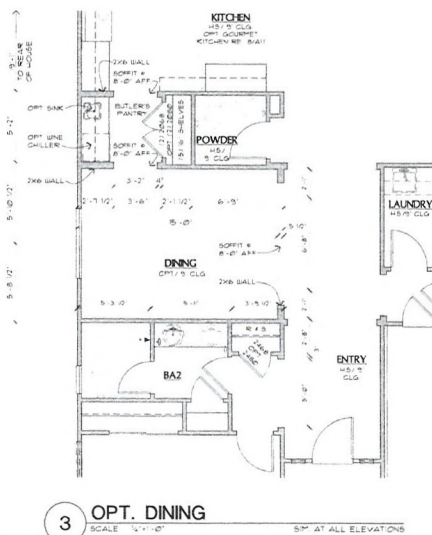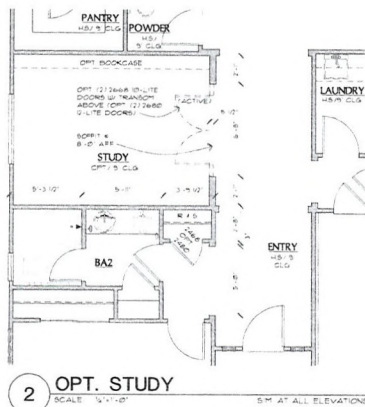

RICHMOND
AMERICAN HOMES
 Las Vegas
 7770 Dean Martin Drive, D-8
 Las Vegas, NV 89139 (702) 638-4400

Copyright © 2009 Richmond American Homes of Nevada, Inc. No reproduction or other use of these plans may be made without the express written consent of the copyright holder.

Date: 10/04/2009

Drawn By: KHJJA

Revisions:

LAS VEGAS

Plan Number:

L17D

Plan Name:

CHLOE

Sheet Title:

FLOOR PLAN & OPTIONS








Sheet Number:

A1.1

a

RECEIVED

SEP - 7 2010

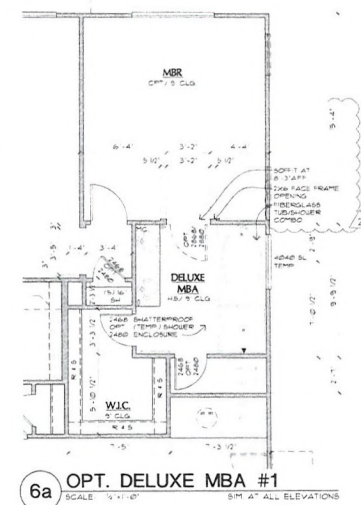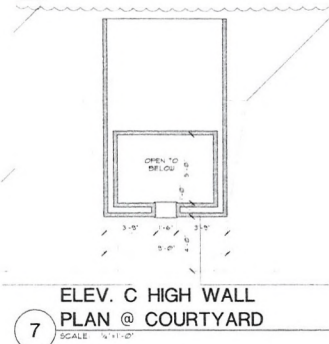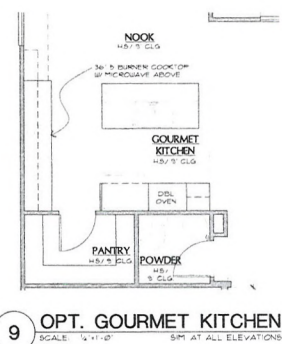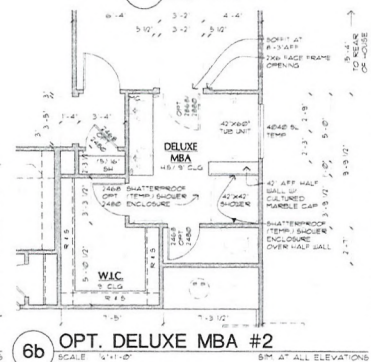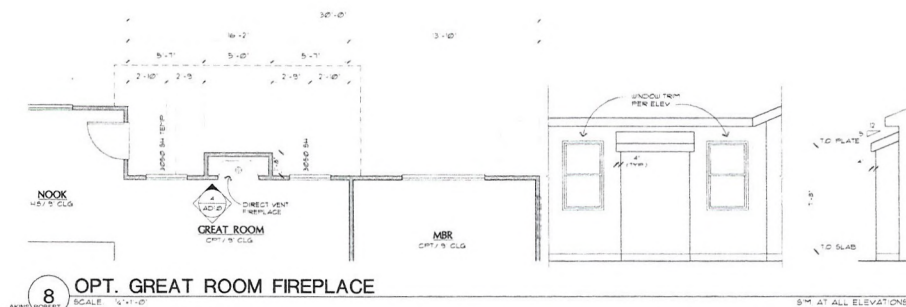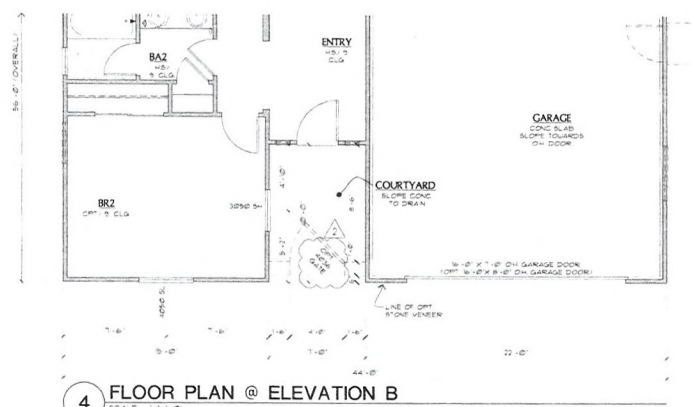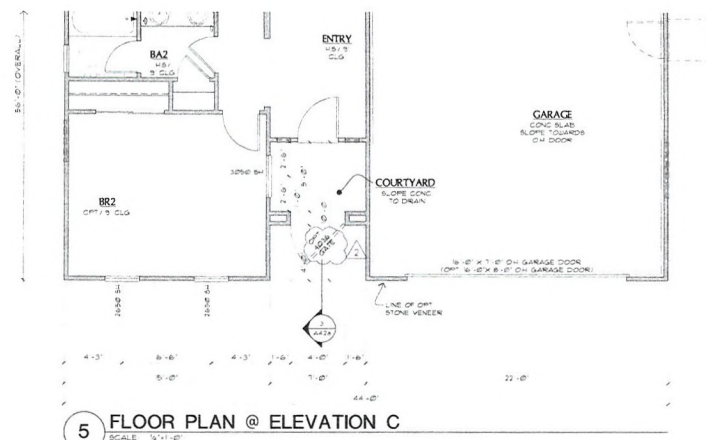


RICHMOND AMERICAN HOMES
Las Vegas
7770 Dean North Drive, D-8
Las Vegas, NV 89139 (702) 638-4400
State Contractor License 19023417

Copyright © 2009 Richmond American Homes of Nevada, Inc.
No reproduction or other use of these plans may be made without the express written consent of the copyright holder.
Date: 10/24/2009
Drawn By: RHJA
Revisions:

LAS VEGAS
Plan Number:
L17D
Plan Name:
CHLOE
Sheet Title:
FLOOR PLAN OPTIONS
Sheet Number:
A11


RECEIVED

SEP - 7 2010

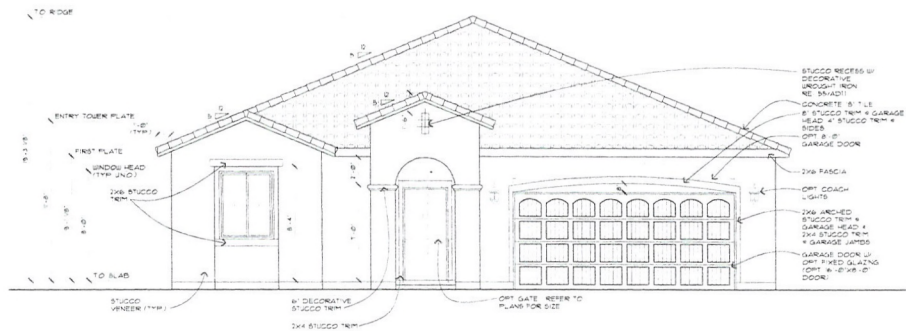


1 FRONT ELEVATION A

SCALE: 1/4" = 1'-0"

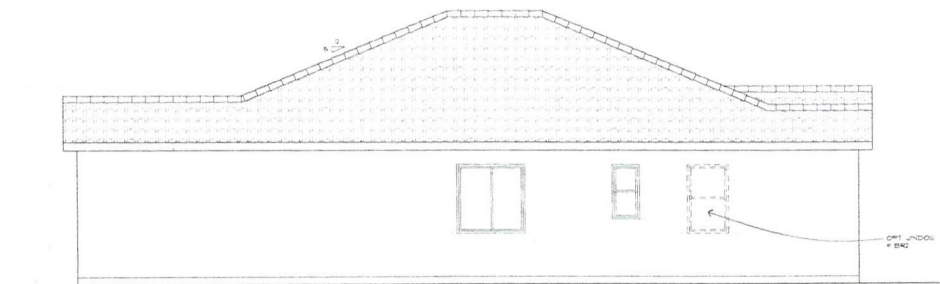

2 LEFT ELEVATION A

SCALE: 1/4" = 1'-0"

 

RICHMOND
AMERICAN HOMES
LAS VEGAS
7770 Dean Martin Drive, D-8
Las Vegas, NV 89139 (702) 638-4400

Copyright © 2009 Richmond American Homes of Nevada, Inc.
No reproductions or other use of these plans may be made without the express written consent of the copyright holder.
Date: 10/24/09
Drawn By: KHAJA
Revisions:

LAS VEGAS

Plan Number:

L17D

Plan Name:

CHLOE

Sheet Title:

ELEVATION A

Sheet Number:

A2.1

a


RECEIVED

SEP - 7 2010


AKINS, ROBERT

5/18/2009 3:31:10 PM


Z:\Architecture\Las Vegas Master Plan Drawings\L17D - Chloe L17D - Elevations.dwg

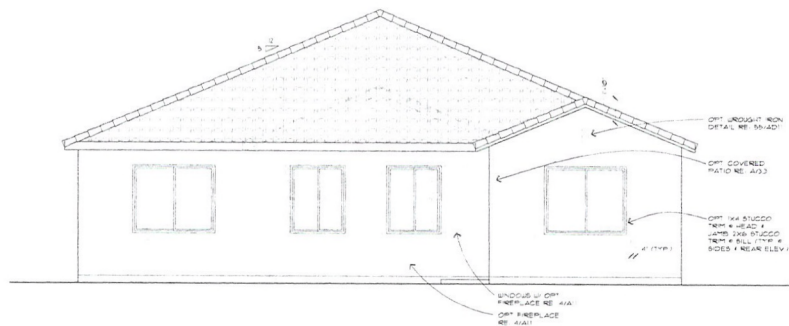

3 REAR ELEVATION A
SCALE: 1/4"=1'-0"

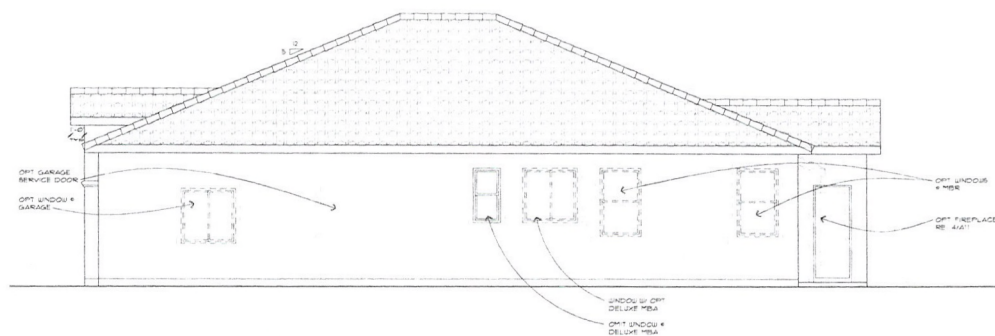

4 RIGHT ELEVATION A
SCALE: 1/4"=1'-0"

 

RICHMOND
AMERICAN HOMES
Las Vegas
7770 Dean Martin Drive, D-8
Las Vegas, NV 89139 702.638-4400

Copyright © 2001 Richmond American Homes of Colorado, Inc. No reproductions or other use of these plans may be made without the express written consent of the copyright holder.

Date: 10/24/2009
Drawn By: R4JJA
Revisions:

LAS VEGAS

Plan Number:
L17D

Plan Name:
CHLOE


Sheet Title:

ELEVATION A


Sheet Number:
A2.1
b

RECEIVED


SEP - 7 2010

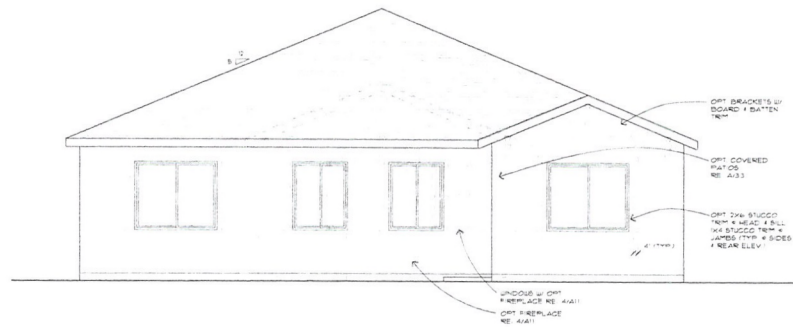

3 REAR ELEVATION B
SCALE: 1/4" = 1'-0"

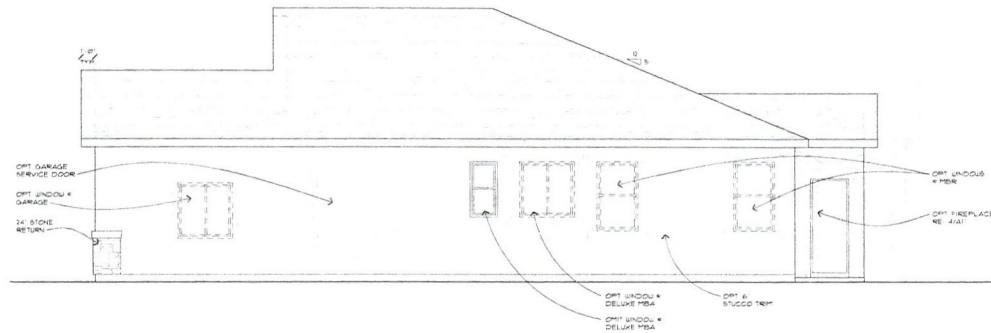

4 RIGHT ELEVATION B
SCALE: 1/4" = 1'-0"

 

**RICHMOND
AMERICAN HOMES**
LAS VEGAS
7770 Dean Martin Drive, D-8
Las Vegas, NV 89139 (702) 638-4400

Copyright © 2009 Richmond American Homes of Colorado, Inc. No reproductions or other use of these plans may be made without the express written consent of the copyright holder.

Date: 11/16/2009

Drawn By: KRUJA

Revisions:

LAS VEGAS

Plan Number:

L17D

Plan Name:

CHLOE

Sheet Title:

ELEVATION B

Sheet Number:

A2.2

b


RECEIVED

SEP - 7 2010


AKINS, ROBERT

5/8/2009 5:51:41 PM

Z:\Architecture\Las Vegas\Main Plan Drawings\17D - Chloe\17D - Elevations.dwg

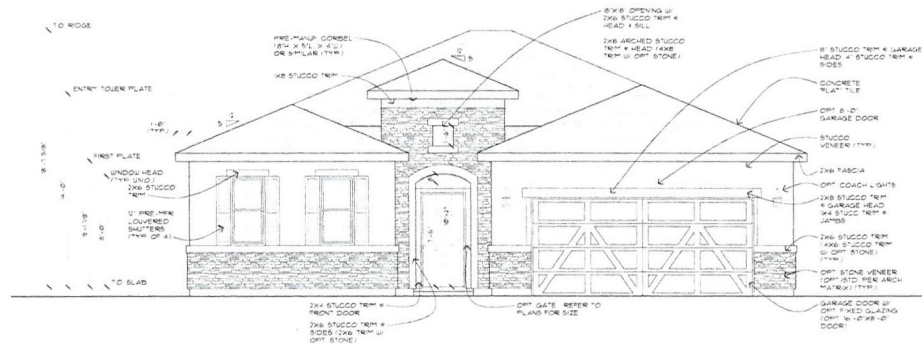

1 FRONT ELEVATION C
SCALE 1/4"=1'-0"

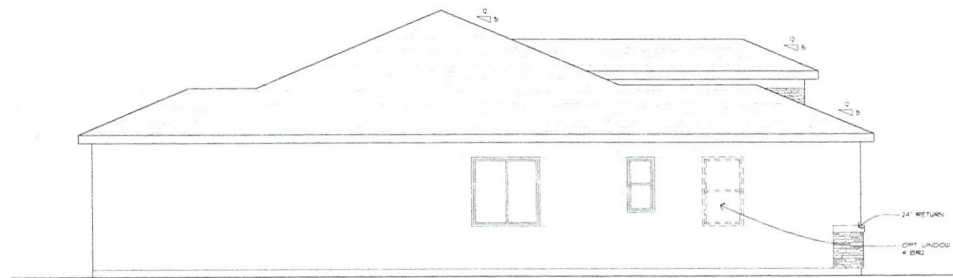

2 LEFT ELEVATION C
SCALE 1/4"=1'-0"



**RICHMOND
AMERICAN HOMES**
LAS VEGAS
7770 Dean Martin Drive, D-8
Las Vegas, NV 89139 (702) 538-4400
State Contractor License #0025417

Copyright © 2009 Richmond American Homes of Nevada, Inc.
No reproduction or other use of these plans may be made without the express written consent of the copyright holder.

Date: 04/24/2009
Drawn By: R.H.J.A.
Revisions:

LAS VEGAS


Plan Number:
L17D

Plan Name:
CHLOE

Sheet Title:
ELEVATION C

Sheet Number:
A2.3
a

RECEIVED
SEP - 7 2010

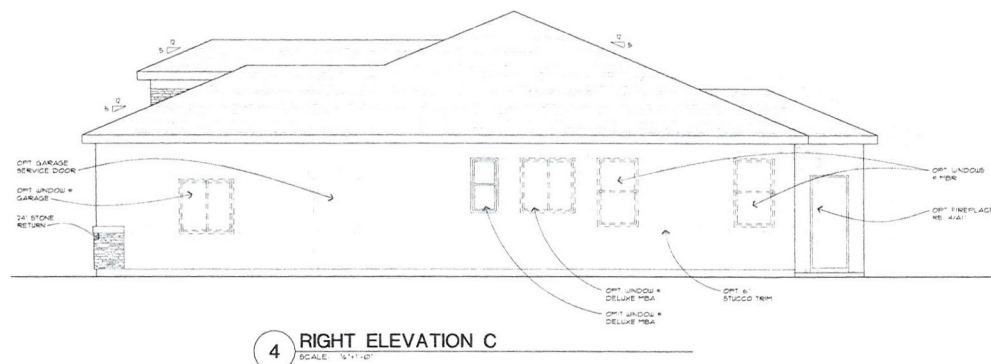

4 RIGHT ELEVATION C
SCALE: 1/4"=1'-0"

SEP - 7 2010



Copyright © 2009 Richmond American Homes of Colorado, Inc.
No reproductions or other use of these plans may be made without the express written consent of the copyright holder.

Date: 11/04/2009

Drawn By: SHJA

Revisions:

LAS VEGAS

Plan Number:

L17D

Plan Name:

CHLOE


Sheet Title:

ELEVATION C


Sheet Number:

A2.3

b

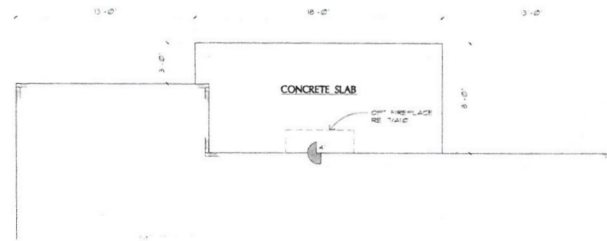

1 ARCH. FDN. PLAN @ OPT. COVERED PATIO
 SCALE: 1/4"=1'-0" SIMILAR AT ALL ELEVATIONS
 RE. WAIT FOR ADDITIONAL NOTES & DIMENSIONS

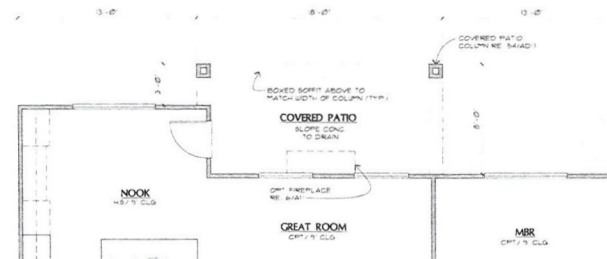

2 FLOOR PLAN @ OPT. COVERED PATIO
 SCALE: 1/4"=1'-0" SIMILAR AT ALL ELEVATIONS
 RE. WAIT FOR ADDITIONAL NOTES & DIMENSIONS



Copyright © 2009 Richmond American Homes of Colorado, Inc.
 No reproductions or other use of these plans may be made without the express written consent of the copyright holder.
 Date: 10/04/2009
 Drawn By: KHJJA
 Revisions:

LAS VEGAS

Plan Number:
L17D

Plan Name:
CHLOE

Sheet Title:

OPT. COVERED
 PATIO PLANS

Sheet Number:
A3.3
a

RECEIVED

SEP - 7 2010


AKINS ROBERT

4/26/2010 3:07:06 PM

Z:\Architecture_Las Vegas\Master Plan Drawings\L17D - Chloe\L17D - Plan.dwg




3 OPT. COVERED PATIO - RIGHT, REAR & LEFT ELEVATION A
SCALE: 1/8"=1'-0"
SEE SHEETS A2 FOR ADDITIONAL NOTES & DIMENSIONS

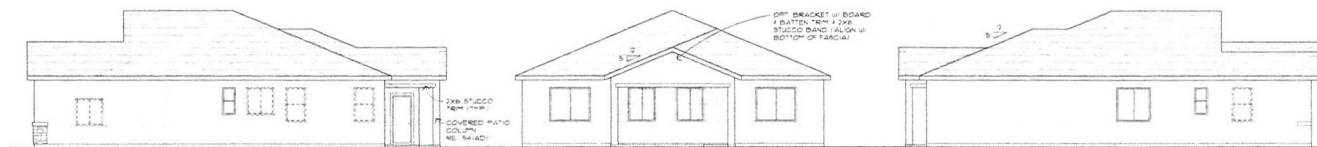

4 OPT. COVERED PATIO - RIGHT, REAR & LEFT ELEVATION B
SCALE: 1/8"=1'-0"
SEE SHEETS A23 FOR ADDITIONAL NOTES & DIMENSIONS



5 OPT. COVERED PATIO - RIGHT, REAR & LEFT ELEVATION C
SCALE: 1/8"=1'-0"
SEE SHEETS A23 FOR ADDITIONAL NOTES & DIMENSIONS

 

**RICHMOND
AMERICAN HOMES**
LAS VEGAS
7770 Dean Martin Drive, D-8
Las Vegas, NV 89139 (702) 638-4400
State Contractor License #0026417

Copyright © 2009 Richmond American Homes of Colorado, Inc.
No reproduction or other use of these plans may be made without the express written consent of the copyright holder.

Date: 10/04/2009
Drawn By: KHJJA
Revisions:

LAS VEGAS

Plan Number:

L17D

Plan Name:

CHLOE

Sheet Title:

OPT. COVERED
PATIO
ELEVATIONS

Sheet Number:

A3.3

b


RECEIVED

SEP - 7 2010

AKINS, ROBERT


5/12/2009 12:18:00 PM

Z:\Architecture_Nevada\Las Vegas\Master Plan Drawings\L17D - Chloe L17D - Elevations.dwg

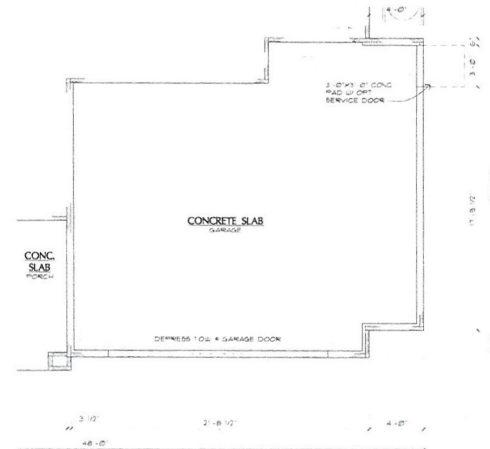

**1 ARCHITECTURAL FOUNDATION
PLAN @ OPTIONAL EXTENDED GARAGE**

SCALE: 1/4"=1'-0" OPT. PLAN AT ALL ELEVATIONS
RE: WALL FOR ADDITIONAL NOTES & DIMENSIONS

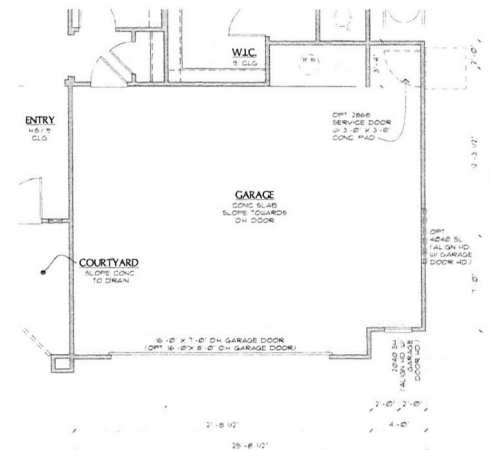

2 FLOOR PLAN @ OPT. EXTENDED GARAGE

SCALE: 1/4"=1'-0" OPT. PLAN AT ALL ELEVATIONS
RE: WALL FOR ADDITIONAL NOTES & DIMENSIONS



Copyright © 2009, Richmond American Homes of Colorado, Inc.
No reproduction or other use of these plans may be made without the express written consent of the copyright holder.

Date: 10/24/2009
Drawn By: KHA/JA
Revisions:

LAS VEGAS

Plan Number:

L17D

Plan Name:

CHLOE

Sheet Title:

OPT.
EXTENDED
GARAGE
FLOOR PLANS

Sheet Number:

A3.4

a

RECEIVED

SEP - 7 2010

AKING ROBERT


4/26/2010 3:07:29 PM

Z:\Architectural\Nevada Las Vegas\Master Plan Drawings\L17D - Chloe\L17D - Floor.dwg




3 OPT. EXTENDED GARAGE - FRONT, RIGHT & REAR ELEVATION A
SCALE: 1/8" = 1'-0"

RE: A21 SHEETS FOR ADDITIONAL NOTES & DIMENSIONS

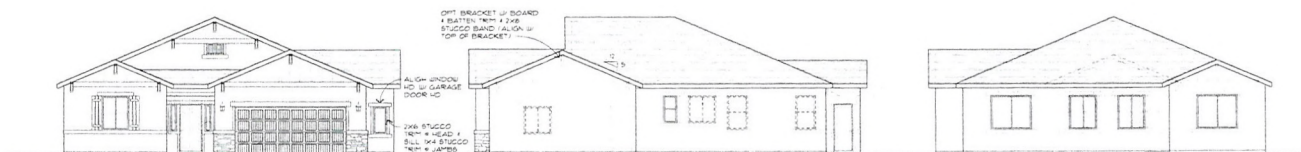


4 OPT. EXTENDED GARAGE - FRONT, RIGHT & REAR ELEVATION B
SCALE: 1/8" = 1'-0"

RE: A22 SHEETS FOR ADDITIONAL NOTES & DIMENSIONS

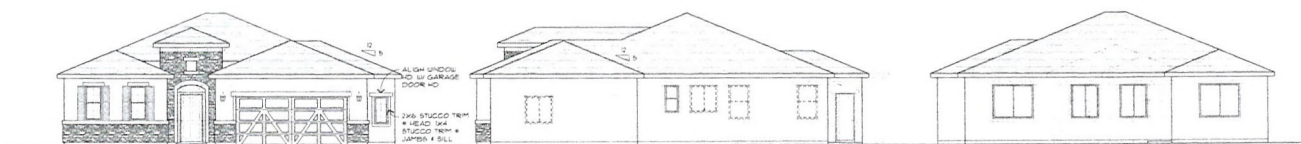

5 OPT. EXTENDED GARAGE - FRONT, RIGHT & REAR ELEVATION C
SCALE: 1/8" = 1'-0"

RE: A23 SHEETS FOR ADDITIONAL NOTES & DIMENSIONS

 

**RICHMOND
AMERICAN HOMES**
LAS VEGAS
7770 Dean Martin Drive, D-9
Las Vegas, NV 89139 702.838.4400

Copyright © 2009 Richmond American Homes of Colorado, Inc.
No reproduction or other use of these plans may be made without the express written consent of the copyright holder.

Date: 10/14/2009

Drawn By: R.H.J.A.

Revisions:

LAS VEGAS

Plan Number:

L17D

Plan Name:

CHLOE

Sheet Title:

OPT.
EXTENDED
GARAGE
ELEVATIONS

Sheet Number:

A3.4

b


RECEIVED

SEP - 7 2010

AKINS, ROBERT

5/19/2009 5:52:50 PM

Z:\Architecture\Nevada\Las Vegas\Master Plan Drawings\L17D - Chloe\L17D - Elevations.dwg

 

(1)

SCALE 1/4"=1'-0" SIMILAR TO ALL ELEVATIONS
SEE VARIOUS ADDITIONAL NOTES & DIMENSIONS

FLOOR PLAN @ OPT. 3-CAR GARAGE

(2)

SCALE: 1/4"=1'-0" SIMILAR AT ALL ELEVATIONS
SEE VALUATOR FOR ADDITIONAL NOTES & DIMENSIONS

RICHMOND
AMERICAN HOMES
LAS VEGAS
Richmond American Homes of Nevada, Inc.

LAS VEGAS
7770 Dean Martin Drive, D-8
Richmond Americas Homes of Nevada, Inc.
State Contractor License #0026417

Copyright © 2009 Richmond American Homes of Colorado, Inc. No reproductions or other use of these plans may be made without the express written consent of the copyright holder.

Date: 11/04/2009

Drawn By: RHJA

Revisions:

LAS VEGAS

Plan Number:

L17D

Plan Name:

CHLOE

Sheet Title:

OPT. 3-CAR GARAGE FLOOR PLANS

Sheet Number:

A3.5

3


AKINS, ROBERT

4/28/2010 3:07:49 PM


Z Architecture, Nevada/Las Vegas/Master Plan Drawings/L, 17D - Chino/L, 17D - Plan view

RECEIVED

SEP - 7 2010

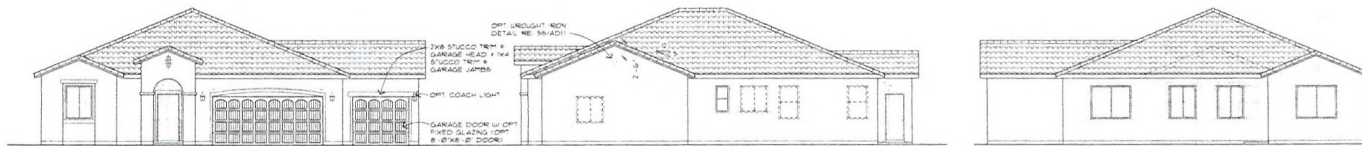


3 OPT. 3-CAR GARAGE - FRONT, RIGHT & REAR ELEVATION A
SCALE: 1/8" = 1'-0" REF. A22 SHEETS FOR ADDITIONAL NOTES & DIMENSIONS

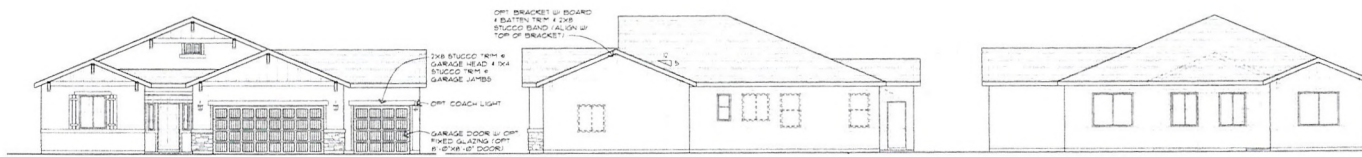

4 OPT. 3-CAR GARAGE - FRONT, RIGHT & REAR ELEVATION B
SCALE: 1/8" = 1'-0" REF. A22 SHEETS FOR ADDITIONAL NOTES & DIMENSIONS



5 OPT. 3-CAR GARAGE - FRONT, RIGHT & REAR ELEVATION C
SCALE: 1/8" = 1'-0" REF. A22 SHEETS FOR ADDITIONAL NOTES & DIMENSIONS

 

**RICHMOND
AMERICAN HOMES**
Las Vegas, NV 89159
State Contractor License #0020417
7770 Dean Martin Drive, D-8
Las Vegas, NV 89159 702.638.4400

Copyright © 2009 Richmond American Homes of Colorado, Inc.
No reproduction or other use of these plans may be made without the express written consent of the copyright holder.

Date: 11/04/2009
Drawn By: KHL/JA
Revisions:

LAS VEGAS

Plan Number:

L17D

Plan Name:

CHLOE

Sheet Title:

**OPT. 3-CAR
GARAGE
ELEVATIONS**


Sheet Number:

A3.5


b

RECEIVED


SEP - 7 2010

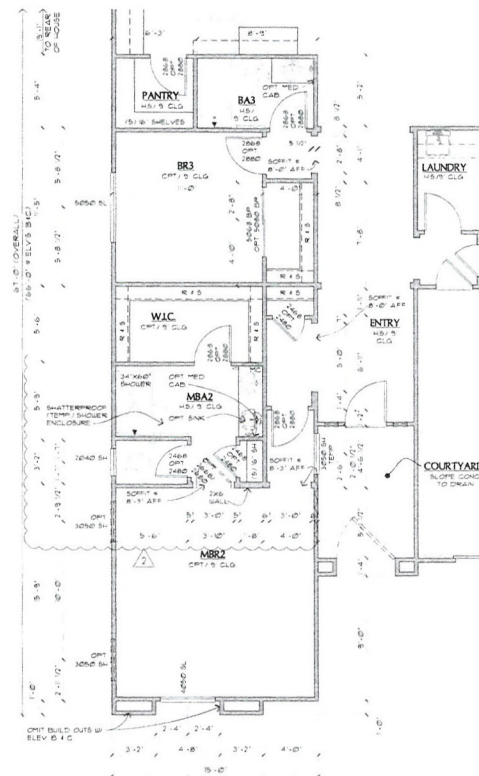


5 OPT. MBR2 W/ BA3
SCALE: 1/4" = 1'-0"
ELEV. A SHOWN - 5' 0" AT ALL ELEV.

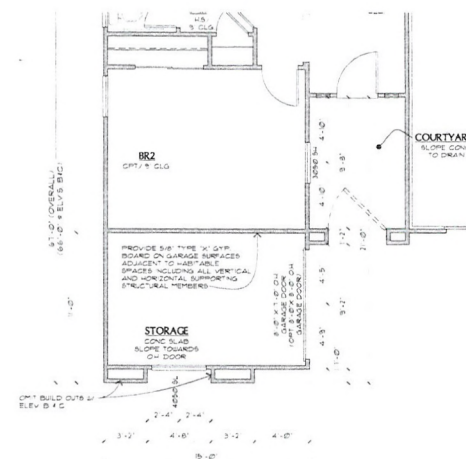

3 OPT. STORAGE AREA
SCALE: 1/4" = 1'-0"
ELEV. A SHOWN - 5' 0" AT ALL ELEV.

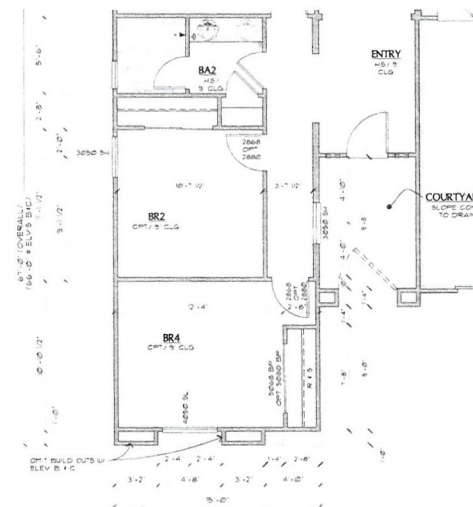

4 OPT. BR4
SCALE: 1/4" = 1'-0"
ELEV. A SHOWN - 5' 0" AT ALL ELEV.

 

**RICHMOND
AMERICAN HOMES**
LAS VEGAS
7770 Dean Martin Drive, D-8
Las Vegas, NV 89139 (702) 638-4400

Copyright © 2009 Richmond American Homes of Colorado, Inc. No reproductions or other use of these plans may be made without the express written consent of the copyright holder.

Date: 10/04/2009
Drawn By: RHLJA
Revisions:

LAS VEGAS

Plan Number:
L17D

Plan Name:
CHLOE

Sheet Title:
OPT. STORAGE/
OPT. BR4/ OPT.
MBR2 & BA3
FLOOR PLANS


Sheet Number:
A3.6
b

RECEIVED


SEP - 7 2010





6 OPT. STORAGE/ BR4/ MBR2 - LEFT, FRONT & RIGHT ELEVATION A
SCALE: 1/4"=1'-0"
RE: A71 SHEETS FOR ADDITIONAL NOTES & DIMENSIONS

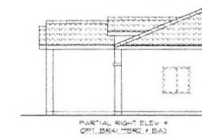

7 OPT. STORAGE/ BR4/ MBR2 - LEFT, FRONT & RIGHT ELEVATION B
SCALE: 1/4"=1'-0"
RE: A77 SHEETS FOR ADDITIONAL NOTES & DIMENSIONS

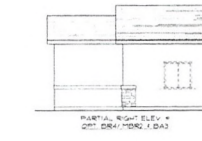

8 OPT. STORAGE/ BR4/ MBR2 - LEFT, FRONT & RIGHT ELEVATION C
SCALE: 1/4"=1'-0"
RE: A23 SHEETS FOR ADDITIONAL NOTES & DIMENSIONS

 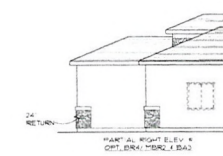

RICHMOND AMERICAN HOMES
LAS VEGAS
7770 Dean Martin Drive, D-8
Las Vegas, NV 89139 702.638.4400

Copyright © 2009 Richmond American Homes of Colorado, Inc.
No reproduction or other use of these plans may be made without the express written consent of the copyright holder.

Date: 10/24/2009
Drawn By: KNUJA
Revised:

LAS VEGAS

Plan Number:
L17D

Plan Name:
CHLOE

Sheet Title:
**OPT. STORAGE/
OPT. BR4/ OPT.
MBR2 & BA3
ELEVATIONS**

Sheet Number:
A3.6
C

RECEIVED
SEP - 7 2010

AKING ROBERT

5/18/2009 3:31:10 PM



PROJECT DATA	
PROJECT:	-
MUNICIPALITY:	-
PLAN:	L23D - DENISE
DATE:	-
ENERGY COMPLIANCE	RECHECK
CONTRACTOR'S NAME	RICHMOND AMERICAN HOMES OF NEVADA, INC.
LICENSE CLASSIFICATION & NUMBER	STATE CONTRACTOR LICENSE #00000000000000000000
DRAWINGS PREPARED BY	RJA
ADOPTED CODES	
BUILDING	2006 INTERNATIONAL RESIDENTIAL CODE
MECHANICAL	2006 CLARK COUNTY AMENDMENTS
ELECTRICAL	2006 NATIONAL ELECTRICAL CODE
PLUMBING	2006 CLARK COUNTY AMENDMENTS
ENERGY	2006 INTERNATIONAL ENERGY CONSERVATION CODE
	2006 CLARK COUNTY AMENDMENTS
NOTE: MUST COMPLY WITH ALL STATE AND LOCAL CODES IN EFFECT IN THE JURISDICTION IN WHICH THE WORK IS TO BE PERFORMED.	
REQUIREMENTS FOR ARCHITECTURAL APPROVAL (ALL LOTS)	
SHEETS DESCRIPTION	
REQUIREMENTS FOR ENHANCED REAR LOTS	
NOTE: THE OPTIONS LISTED ABOVE WILL BE STANDARD AS NOTED TO COMPLY WITH DEVELOPER AND/OR CITY REQUIREMENTS. THERE MAY BE ADDITIONAL OPTIONS AVAILABLE THAT ARE NOT LISTED ABOVE.	

SQUARE FOOTAGE CALC.			
	FINISHED	OPT. FINISHED	UNFINISHED
2 CAR GARAGE			574 SQ. FT.
OPT. EXTENDED GARAGE			742 SQ. FT.
OPT. 3 CAR GARAGE			742 SQ. FT.
FINISHED FLOOR	2,250 SQ. FT.		
OPT. FLOOR			100 SQ. FT.

DATE	DELTA	REVISION

DRAWING SHEET INDEX	
SHEET	DESCRIPTION
A00	A COVER SHEET & SHEET INDEX
A01	A ARCHITECTURAL FOUNDATION PLAN - ELEVATION D & E OPTIONS
A02	A ARCHITECTURAL FOUNDATION PLAN - ELEVATION D & E OPTIONS
A03	A FIRST FLOOR PLAN - ELEVATION D & E OPTIONS
A04	A FIRST FLOOR PLAN - ELEVATION D & E OPTIONS
RICHMOND AMERICAN HOMES

LAS VEGAS
7770 Dean Martin Drive, D-8
Las Vegas, NV 89139 702-338-4400

Copyright © 2006 Richmond American Homes of Colorado, Inc.
No reproduction or other use of these plans may be made without the express written consent of the copyright holder.

Date: 9/7/2010
Drawn By: RJA
Revisions:

LAS VEGAS


Plan Number:
L23D

Plan Name:
DENISE


Sheet Title:
COVER SHEET & SHEET INDEX

Sheet Number:
A00


VAR-39475
SDR-39474

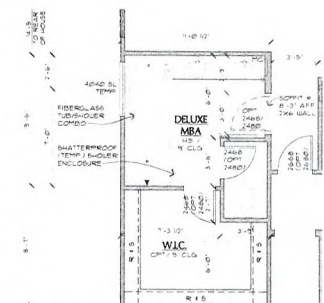


5a OPT. DELUXE MBA #1
SCALE 1/4"=1'-0" SIMILAR AT ALL ELEVATIONS

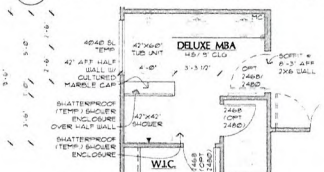


5b OPT. DELUXE MBA #2
SCALE 1/4"=1'-0" SIMILAR AT ALL ELEVATIONS

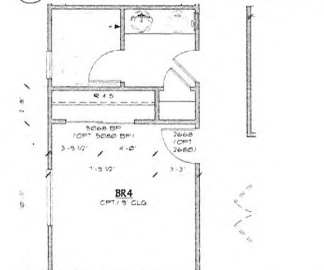

6 OPT. BR4 I.L.O. TEEN ROOM
SCALE 1/4"=1'-0" SIMILAR AT ALL ELEVATIONS

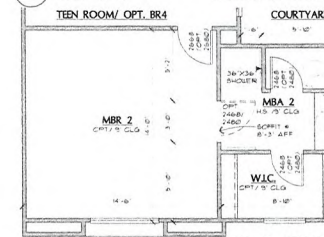


7 OPT. MBR2 ILO BR2 & BR3
SCALE 1/4"=1'-0" SIMILAR AT ALL ELEVATIONS

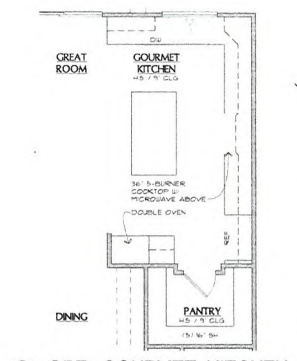


2 OPT. GOURMET KITCHEN
SCALE 1/4"=1'-0" SIMILAR AT ALL ELEVATIONS



3 OPT. BA3 I.L.O. POWDER
SCALE 1/4"=1'-0" SIMILAR AT ALL ELEVATIONS

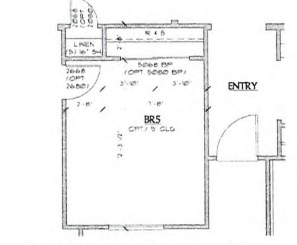

4 OPT. BR5 I.L.O. DEN
SCALE 1/4"=1'-0" SIMILAR AT ALL ELEVATIONS

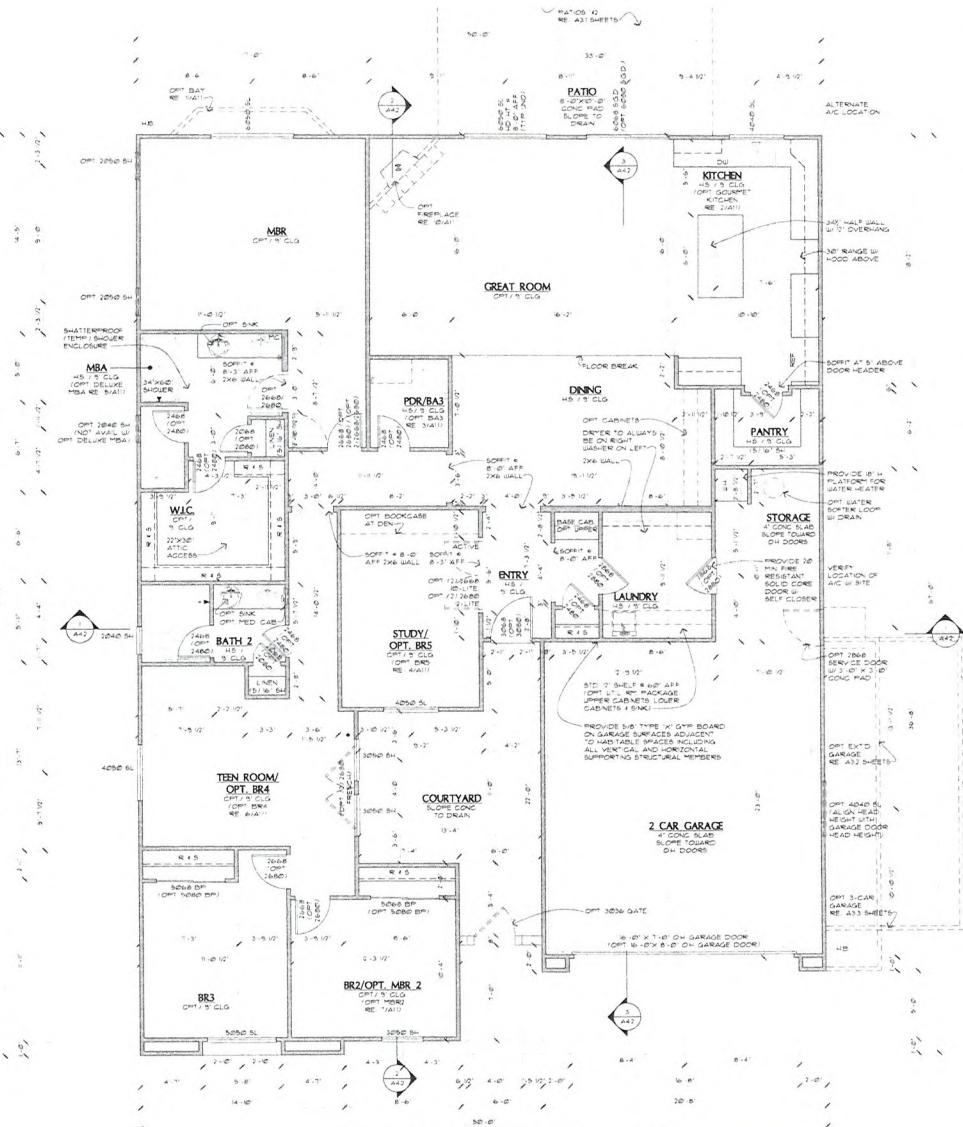

1 FIRST FLOOR PLAN @ ELEVATION D
SCALE 1/4"=1'-0"

RICHMOND
AMERICAN HOMES

Copyright © 2009 Richmond American Homes of Colorado, Inc.
No reproduction or other use of this plan may be made without the express written consent of the copyright holder.

Date: 10/4/2009
Drawn By: RHLJA
Revision:

LAS VEGAS



Plan Number:
L23D

Plan Name:
DENISE



Sheet Title:
FIRST FLOOR PLAN & OPTIONS

Sheet Number:
A1.1


RECEIVED
SEP - 7 2010

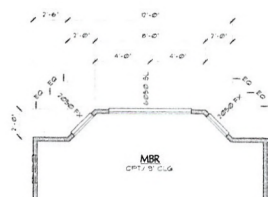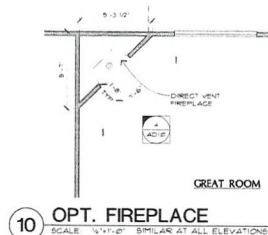

11 OPT. BAY @ MBR
SCALE: 1/4" = 1'-0"

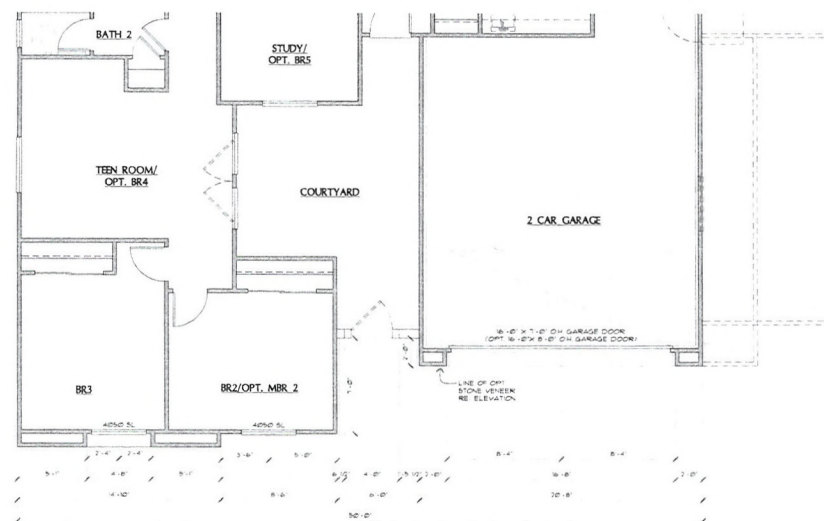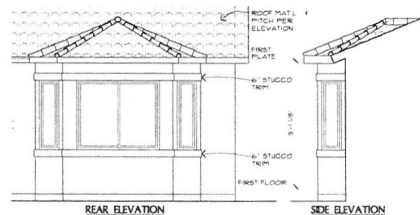

8 PARTIAL FIRST FLOOR PLAN @ ELEVATION E

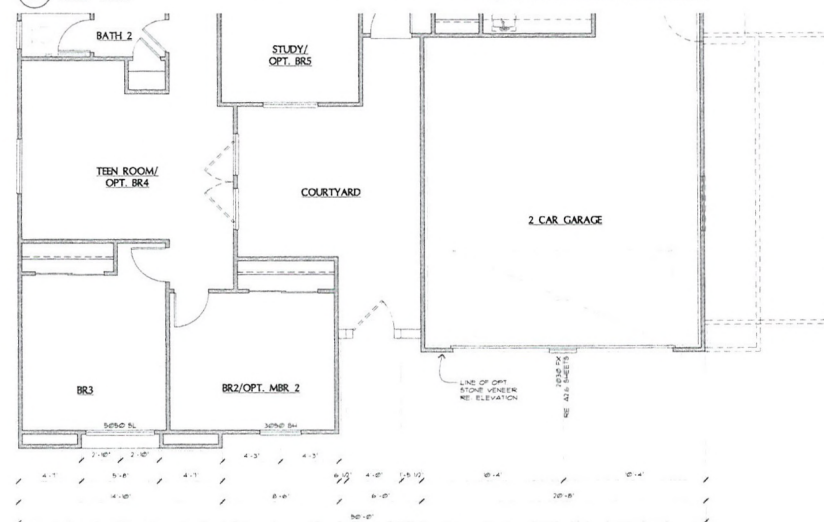

9 PARTIAL FIRST FLOOR PLAN @ ELEVATION F

RECEIVED

SEP - 7 2010



Copyright © 2009 Richmond American Homes of Colorado, Inc.
No reproductions or other use of these plans may be made without the express written consent of the copyright holder.

Date: 1/24/2009

Revisions:

LAS VEGAS

Plan Number:

L23D

Plan Name:

DENISE


Sheet Title:

PARTIAL FIRST FLOOR PLANS & OPTIONS


Sheet Number:

A1.1


b

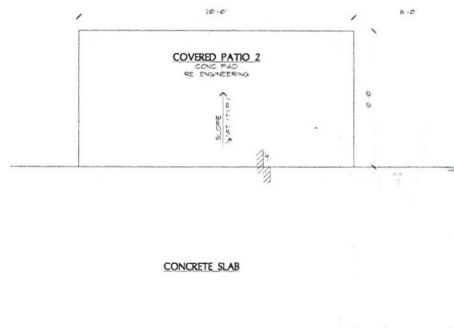


3 OPTIONAL COVERED PATIO 2 ARCHITECTURAL FOUNDATION PLAN
SCALE: 1/4"=1'-0" RE: 11A11A FOR ADDITIONAL NOTES & DIMENSIONS

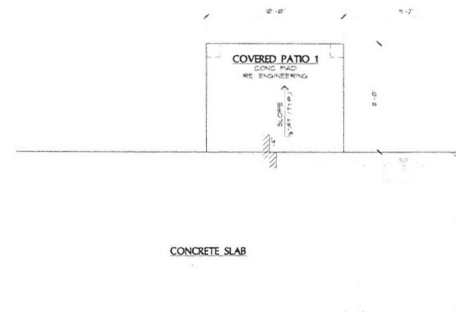


1 OPTIONAL COVERED PATIO 1 ARCHITECTURAL FOUNDATION PLAN
SCALE: 1/4"=1'-0" RE: 11A11A FOR ADDITIONAL NOTES & DIMENSIONS

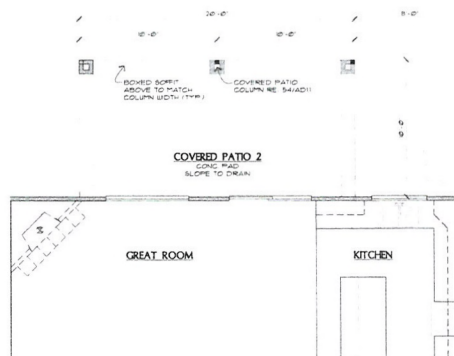

4 OPT. COVERED PATIO 2 FIRST FLOOR PLAN
SCALE: 1/4"=1'-0" RE: 11A11A FOR ADDITIONAL NOTES & DIMENSIONS

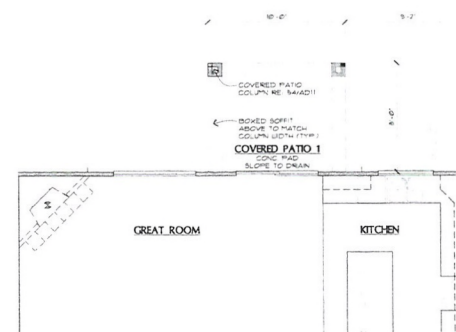

2 OPT. COVERED PATIO 1 FIRST FLOOR PLAN
SCALE: 1/4"=1'-0" RE: 11A11A FOR ADDITIONAL NOTES & DIMENSIONS

 

**RICHMOND
AMERICAN HOMES**
LAS VEGAS
7770 Dean Martin Drive, D-8
Las Vegas, NV 89125
State Contractor License #002417
902.638.4400

Copyright © 2009 Richmond American Homes of Nevada, Inc.
No reproduction or other use of these plans may be made without the express written consent of the copyright holder.

Date: 10/4/2009
Drawn By: RHJA
Revisions:

LAS VEGAS

Plan Number:

L23D

Plan Name:

DENISE

Sheet Title:

OPT. COVERED PATIO PLANS


Sheet Number:

A3.1


a

RECEIVED


SEP - 7 2010

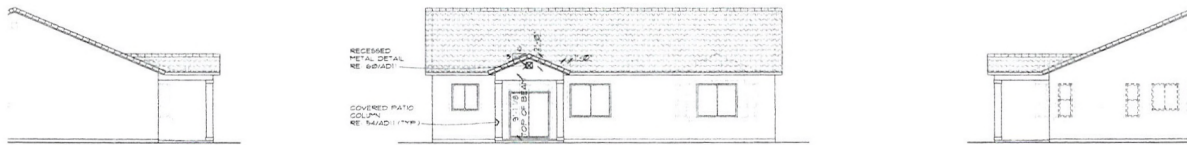


5 OPT. COVERED PATIO 1 - REAR, RIGHT & LEFT ELEVATION D
SCALE 1/4"=1'-0"
NO CHANGE AT FRONT ELEVATION
RE: A2.4 FOR ADDITIONAL NOTES & DIMENSIONS

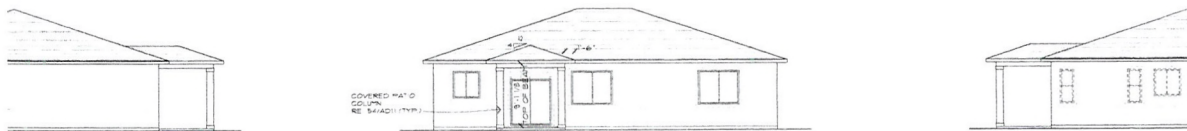

6 OPT. COVERED PATIO 1 - REAR, RIGHT & LEFT ELEVATION E
SCALE 1/4"=1'-0"
RE: A2.5 FOR ADDITIONAL NOTES & DIMENSIONS

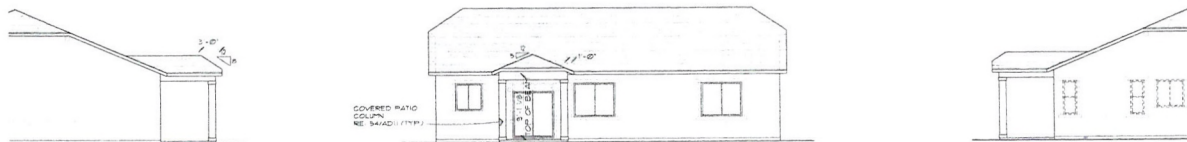

7 OPT. COVERED PATIO 1 - REAR, RIGHT & LEFT ELEVATION F
SCALE 1/4"=1'-0"
RE: A2.6 FOR ADDITIONAL NOTES & DIMENSIONS

 

RICHMOND
AMERICAN HOMES
Las Vegas
7770 Dean Martin Drive, D-8
Las Vegas, NV 89139 702 638-4400
State Contractor License #0026417

Copyright © 2009 Richmond American Homes of Colorado, Inc.
No reproduction or other use of these plans may be made without the express written consent of the copyright holder.

Date: 10/04/2009
Drawn By: KHLJA
Revisions:

LAS VEGAS

Plan Number:
L23D

Plan Name:
DENISE

Sheet Title:

OPT. COVERED PATIO 1 ELEVATIONS

Sheet Number:
A3.1
b

RECEIVED


SEP - 7 2010



8 OPT. COVERED PATIO 2 - REAR, RIGHT & LEFT ELEVATION D
SCALE: 1/4"=1'-0"
NO CHANGE AT FRONT ELEVATION
RE: A2.4 FOR ADDITIONAL NOTES & DIMENSIONS



9 OPT. COVERED PATIO 2 - REAR, RIGHT & LEFT ELEVATION E
SCALE: 1/4"=1'-0"
RE: A2.5 FOR ADDITIONAL NOTES & DIMENSIONS

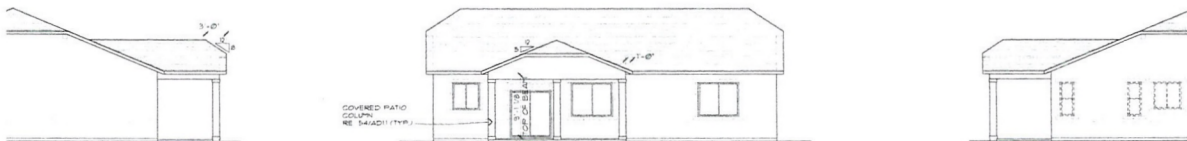

10 OPT. COVERED PATIO 2 - REAR, RIGHT & LEFT ELEVATION F
SCALE: 1/4"=1'-0"
RE: A2.6 FOR ADDITIONAL NOTES & DIMENSIONS

AKINS, ROBERT

4/29/2010 1:43:04 PM

Z:\Architecture\Nevada\Las Vegas\Master Plan Drawings\1.23D - Denise L23D Dns Texts.dwg



Copyright © 2009 Richmond American Homes of Colorado, Inc.
No reproduction or other use of these plans may be made without the express written consent of the copyright holder.
Date: 10/24/2009
Drawn By: KHA/JA
Revisions:

LAS VEGAS

Plan Number:

L23D

Plan Name:

DENISE

Sheet Title:

OPT. COVERED PATIO 2 ELEVATIONS


Sheet Number:

A3.1


C

RECEIVED


SEP - 7 2010

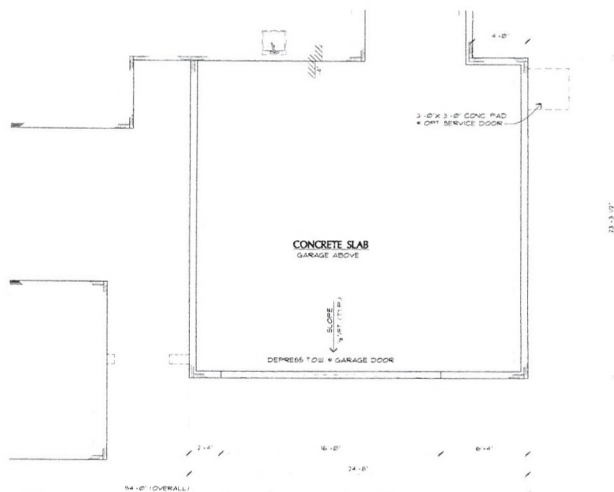


3 OPT. EXTENDED GARAGE ARCHITECTURAL FOUNDATION PLAN - ELV. F
SCALE: 1/4"=1'-0"
RE: (F) AND FOR ADDITIONAL NOTES & DIMENSIONS

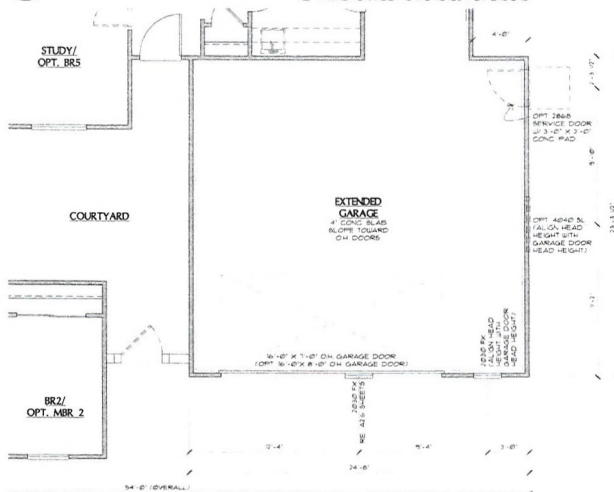

4 OPT. EXTENDED GARAGE FIRST FLOOR PLAN - ELV. F
SCALE: 1/4"=1'-0"
RE: (F) AND FOR ADDITIONAL NOTES & DIMENSIONS

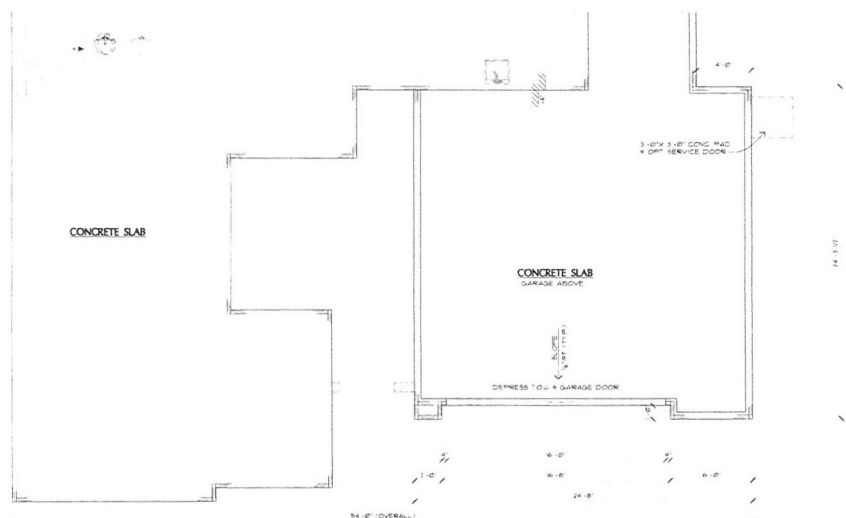

1 OPT. EXTENDED GARAGE ARCHITECTURAL FOUNDATION PLAN - ELV. D (SIM @ E)
SCALE: 1/4"=1'-0"
RE: (D) AND FOR ADDITIONAL NOTES & DIMENSIONS

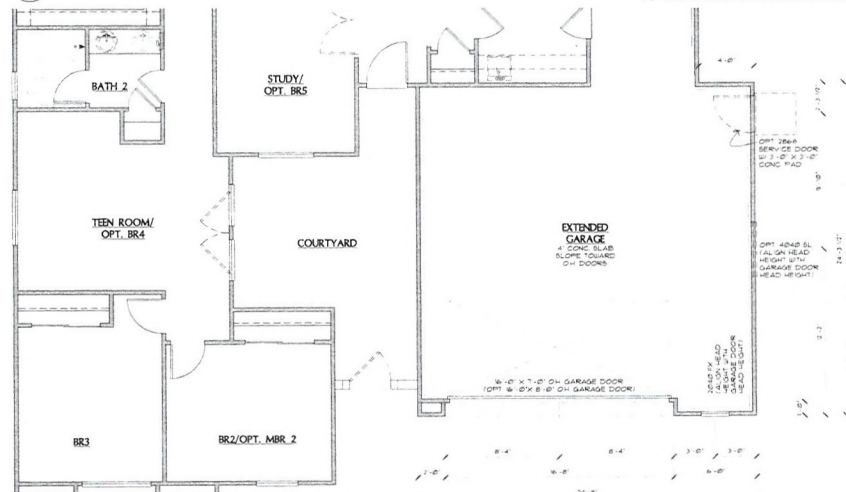

2 OPTIONAL EXTENDED GARAGE FIRST FLOOR PLAN - ELV. D (SIM @ E)
SCALE: 1/4"=1'-0"
RE: (D) AND FOR ADDITIONAL NOTES & DIMENSIONS



Copyright © 2009 Richmond American Homes of Colorado, Inc. No reproduction or other use of these plans may be made without the express written consent of the copyright holder.

Date: 02/24/2009
Drawn By: RHJA
Revisions:

LAS VEGAS

Plan Number:
L23D

Plan Name:
DENISE


Sheet Title:

OPTIONAL
EXTENDED
GARAGE PLANS


Sheet Number:
A3.2
a

RECEIVED


SEP - 7 2010

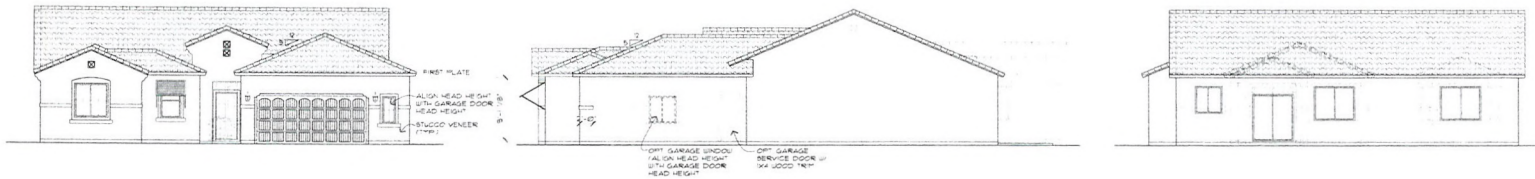


5 OPT. EXTENDED GARAGE - FRONT, RIGHT & REAR ELEVATIONS D
SCALE: 1/4"=1'-0"
NO CHANGE AT LEFT ELEVATION
SEE A2.4 FOR ADDITIONAL NOTES & DIMENSIONS

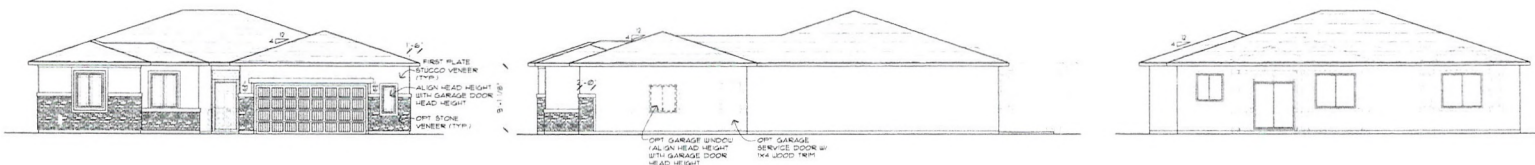

6 OPT. EXTENDED GARAGE - FRONT, RIGHT & REAR ELEVATIONS E
SCALE: 1/4"=1'-0"
NO CHANGE AT LEFT ELEVATION
SEE A2.5 FOR ADDITIONAL NOTES & DIMENSIONS

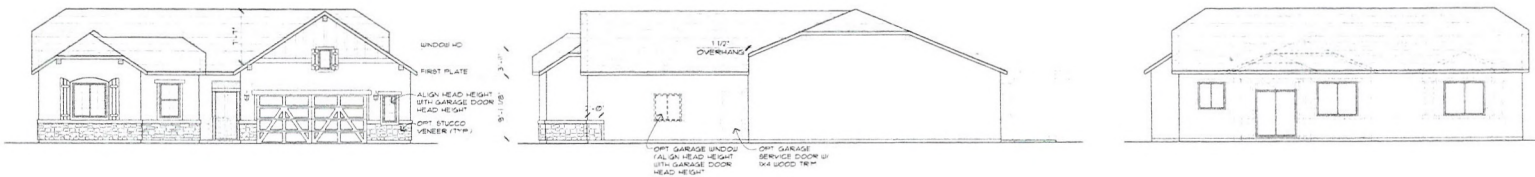

7 OPT. EXTENDED GARAGE - FRONT, RIGHT & REAR ELEVATIONS F
SCALE: 1/4"=1'-0"
NO CHANGE AT LEFT ELEVATION
SEE A2.6 FOR ADDITIONAL NOTES & DIMENSIONS

 

**RICHMOND
AMERICAN HOMES**
Las Vegas
7770 Dean Martin Drive, D-8
Las Vegas, NV 89139
State Contractor License #022417
Copyright © 2009 Richmond American Homes of Colorado, Inc.
No reproduction or other use of these plans may be made without the express written consent of the copyright holder.
Date: 10/24/2009
Drawn By: RHJJA
Revisions:

LAS VEGAS

Plan Number:

L23D

Plan Name:

DENISE

Sheet Title:

OPT. EXTENDED
GARAGE
ELEVATIONS

Sheet Number:

A3.2

b


RECEIVED

SEP - 7 2010


AKRS, ROBERT

4/29/2010 1:43:28 PM


Z:\Architecture_Nevada\Las Vegas\Master Plan Drawings\L23D - Denise\L23D Elev Facts.dwg

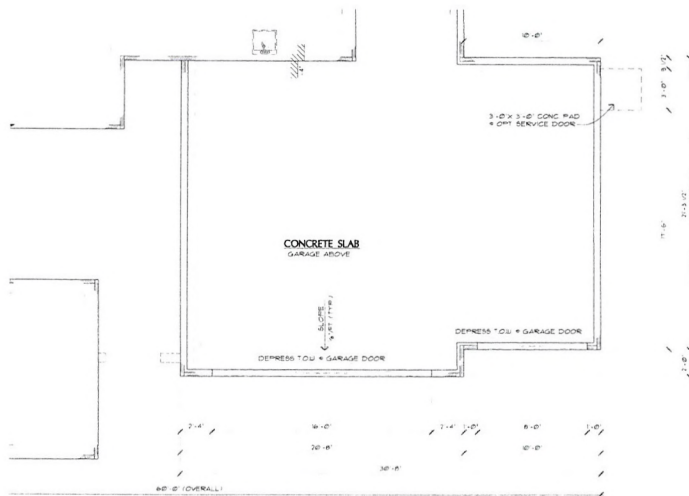


3 OPT. 3-CAR GARAGE ARCHITECTURAL FOUNDATION PLAN - ELV. F
 SCALE: 1/4"=1'-0"
 RE: 11/10/10 FOR ADDITIONAL NOTES & DIMENSIONS
 SIMILAR AT ALL ELEVATIONS

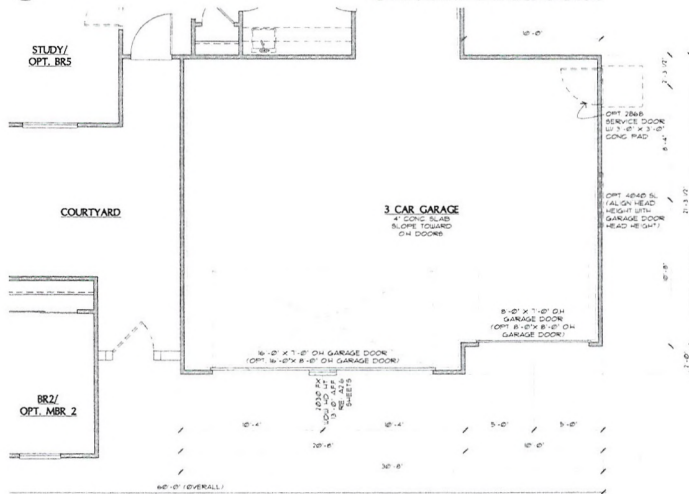

4 OPT. 3-CAR GARAGE FIRST FLOOR PLAN - ELV. F
 SCALE: 1/4"=1'-0"
 RE: 11/10/10 FOR ADDITIONAL NOTES & DIMENSIONS
 SIMILAR AT ALL ELEVATIONS

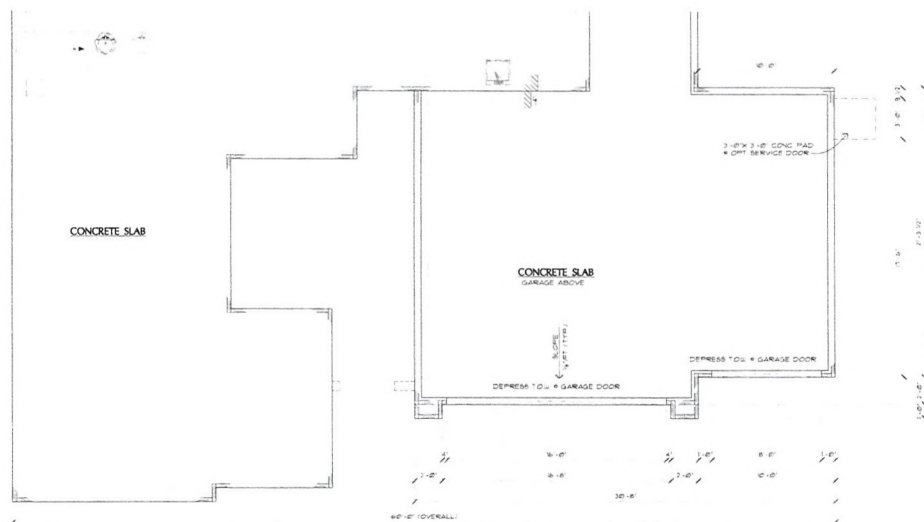

1 OPTIONAL 3-CAR GARAGE ARCHITECTURAL FOUNDATION PLAN - ELV'S. D & E
 SCALE: 1/4"=1'-0"
 RE: 11/10/10 FOR ADDITIONAL NOTES & DIMENSIONS
 SIMILAR AT ALL ELEVATIONS

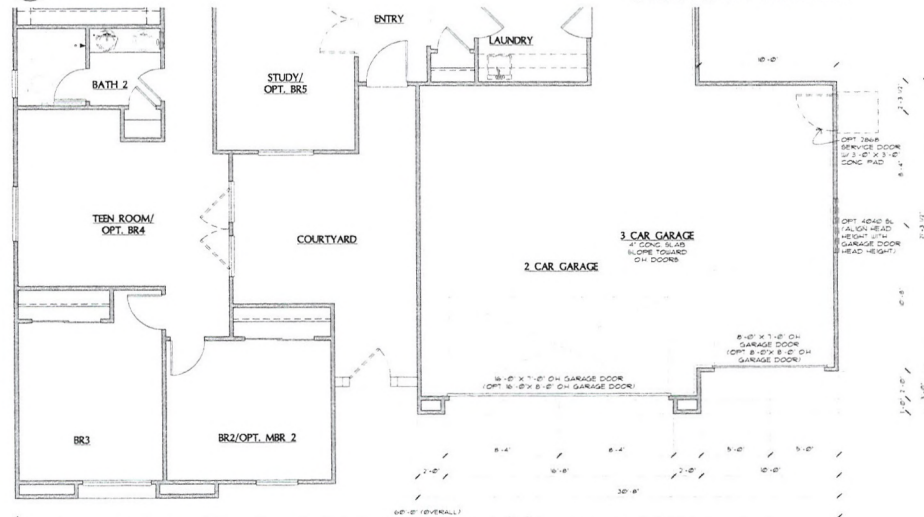

2 OPTIONAL 3-CAR GARAGE FIRST FLOOR PLAN - ELV'S. D & E
 SCALE: 1/4"=1'-0"
 RE: 11/10/10 FOR ADDITIONAL NOTES & DIMENSIONS
 SIMILAR AT ALL ELEVATIONS



Copyright © 2009 Richmond American Homes of Colorado, Inc.
 No reproduction or other use of these plans may be made without the express written consent of the copyright holder.

Date: 8/24/2009
 Drawn By: RHJA
 Revisions:

LAS VEGAS

Plan Number:
L23D


Plan Name:
 DENISE

Sheet Title:


OPTIONAL 3-CAR GARAGE PLANS

Sheet Number:
A3.3
 a


RECEIVED
 SEP - 7 2010

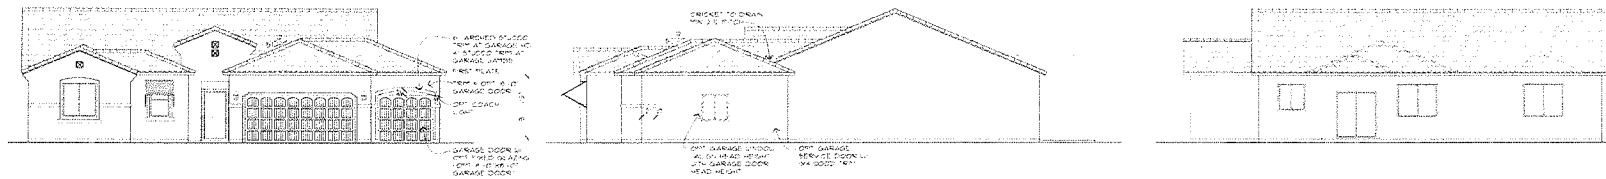


5 OPT. 3-CAR GARAGE - FRONT, RIGHT & REAR ELEVATIONS D
SCALE 1/4" = 1'-0"
RE: A24 FOR ADDITIONAL NOTES & DIMENSIONS

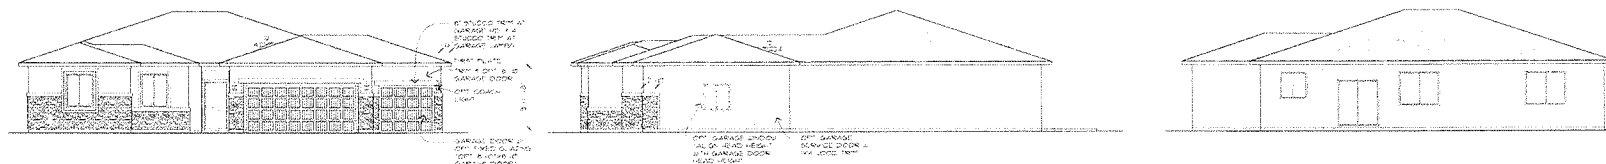

6 OPT. 3-CAR GARAGE - FRONT, RIGHT & REAR ELEVATIONS E
SCALE 1/4" = 1'-0"
RE: A24 FOR ADDITIONAL NOTES & DIMENSIONS

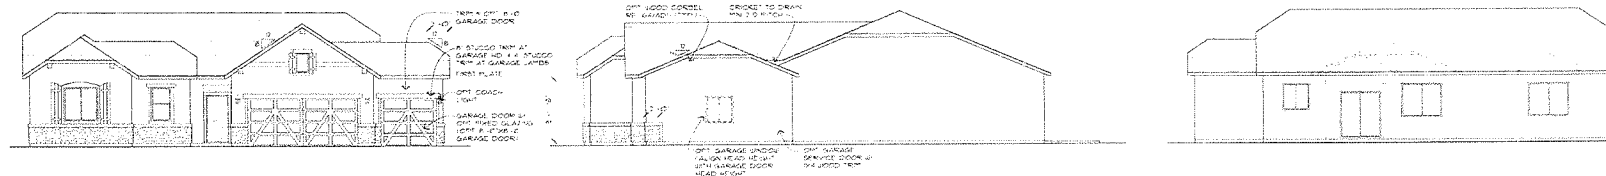

7 OPT. 3-CAR GARAGE - FRONT, RIGHT & REAR ELEVATIONS F
SCALE 1/4" = 1'-0"
RE: A24 FOR ADDITIONAL NOTES & DIMENSIONS

 

**RICHMOND
AMERICAN HOMES**
LAS VEGAS
7770 Dean Martin Drive, D-8
Las Vegas, NV 89139
State Contract License #0026417
800.838.4400

Copyright © 2009 Richmond American Homes of Colorado, Inc.
No reproduction or other use of these plans may be made without the express written consent of the copyright holder.

Date: 06/04/2009
Drawn By: KHAJA
Revision:

LAS VEGAS


Plan Number:
L23D

Plan Name:
DENISE


Sheet Title:
OPT. 3-CAR
GARAGE
ELEVATIONS

Sheet Number:
A3.3
b


RECEIVED
SEP - 7 2010

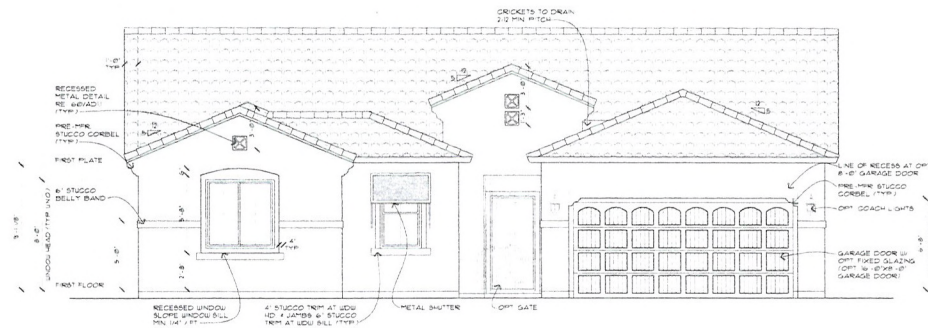

1 FRONT ELEVATION D
SCALE 1/4" = 1'-0"

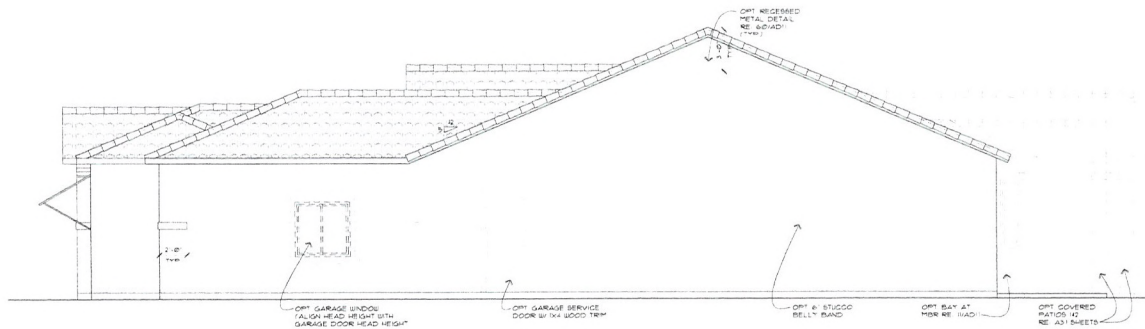

2 LEFT ELEVATION D
SCALE 1/4" = 1'-0"

 

RICHMOND
AMERICAN HOMES
Las Vegas
7770 Dean Martin Drive, D-8
Las Vegas, NV 89139 702.538-4400

Copyright © 2009 Richmond
American Homes of Colorado, Inc.
No reproduction or other use
of these plans may be made
without the express written
consent of the copyright holder.

Date: 04/04/2009

Drawn By: MHAJA

Revisions:

LAS VEGAS

Plan Number:

L23D

Plan Name:

DENISE

Sheet Title:

ELEVATION D

Sheet Number:

A2.4

a


RECEIVED

SEP - 7 2010


AKINS, ROBERT

4/29/2010 1:43:54 PM

Z:\architecture_Nevada\Las Vegas\Master Plan Drawings\L23D - Denise\L23D Elev Sets.dwg

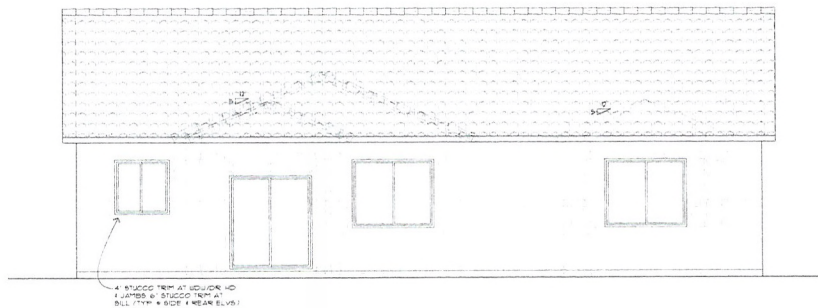

3 REAR ELEVATION D
SCALE: 1/4" = 1'-0"

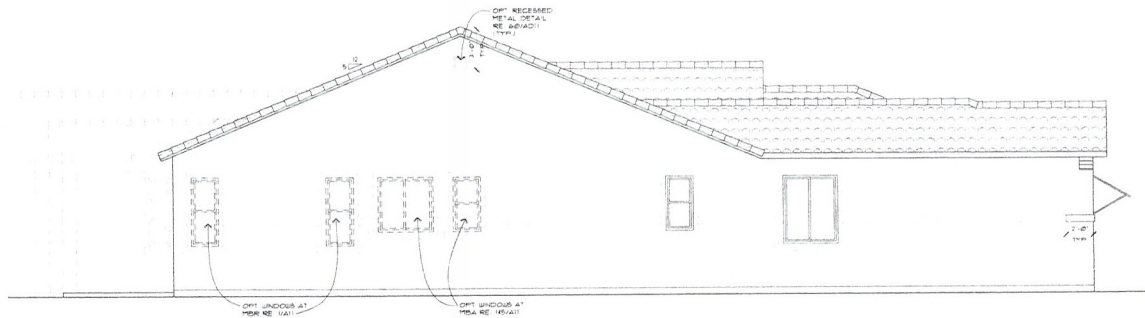


4 RIGHT ELEVATION D
SCALE: 1/4" = 1'-0"

AKIN, ROBERT

4/29/2010 1:43:56 PM

Z:\Architecture\Las Vegas\Master Plan Drawings\L23D - Denise\L23D Elev Sets.dwg

 

RICHMOND
AMERICAN HOMES
Las Vegas
7770 Dean Martin Drive, D-3
Las Vegas, NV 89139
State Contractor License #0025417

Copyright © 2009 Richmond American Homes of Nevada, Inc. No reproduction or other use of these plans may be made without the express written consent of the copyright holder.

Date: 11/24/2009
Drawn By: NHC/JJA

Revisions:

LAS VEGAS

Plan Number:

L23D

Plan Name:

DENISE

Sheet Title:

ELEVATION D


Sheet Number:

A2.4


b

RECEIVED


SEP - 7 2010

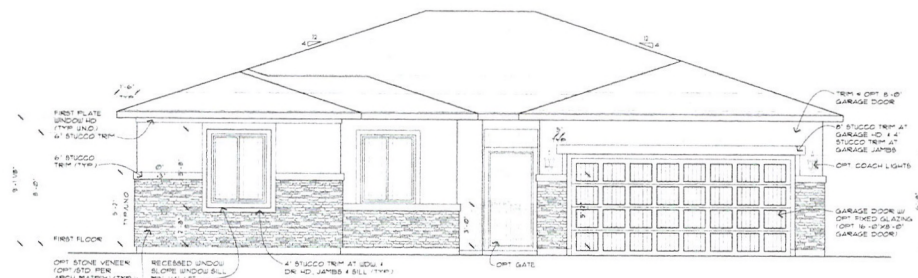

1 FRONT ELEVATION E
SCALE: 1/4"=1'-0"

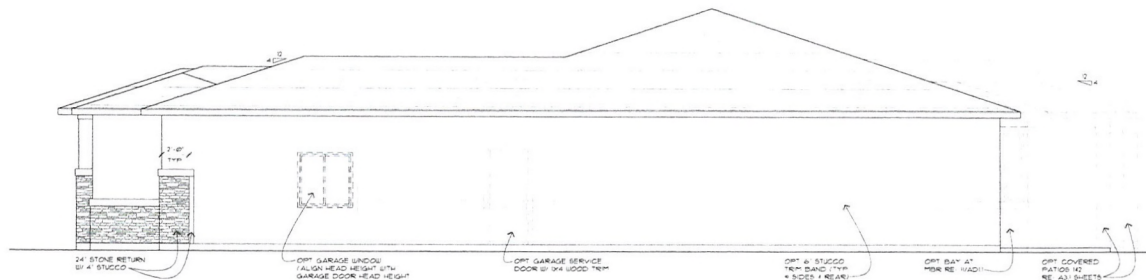

2 LEFT ELEVATION E
SCALE: 1/4"=1'-0"

 

**RICHMOND
AMERICAN HOMES**
LAS VEGAS
7770 Dean Martin Drive, D-8
Las Vegas, NV 89139 702.638-4400

Copyright © 2009 Richmond American Homes of Colorado, Inc. No reproductions or other use of these plans may be made without the express written consent of the copyright holder.

Date: 10/24/2009

Drawn By: RHLJA

Revisions:

LAS VEGAS

Plan Number:

L23D

Plan Name:

DENISE

Sheet Title:

ELEVATION E

Sheet Number:

A2.5

a


RECEIVED

SEP - 7 2010


AKIS, ROBERT

4/29/2010 1:43:59 PM

Z:\Architecture\Nevada\Las Vegas\Master Plan Drawings\L23D - Denise\L23D Elev Sets.dwg

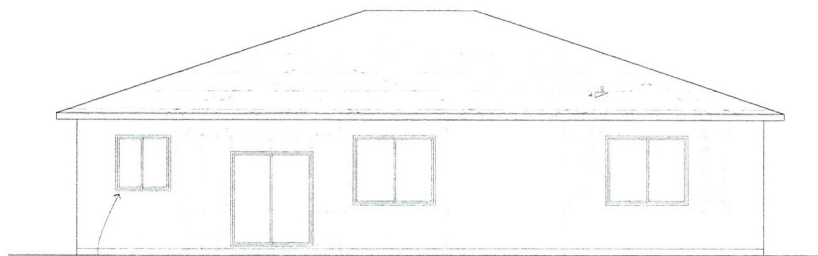

3 REAR ELEVATION E
SCALE: 1/4" = 1'-0"

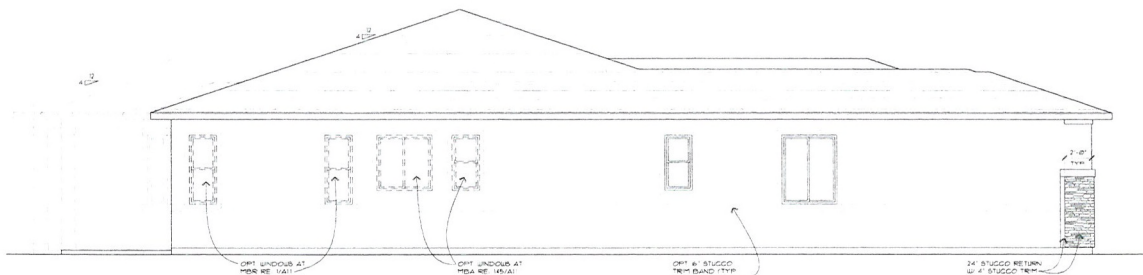

4 RIGHT ELEVATION E
SCALE: 1/4" = 1'-0"

AKINS, ROBERT

4/29/2010 1:44:01 PM

Z:\Architecture\Hawaii\Las Vegas\Master Plan Drawings\230 - Denise\230 Elev Sects.dwg



**RICHMOND
AMERICAN HOMES**
Richmond American Homes of Nevada, Inc.
State Contract License #0026417
LAS VEGAS
7770 Dean Martin Drive, D-8
Las Vegas, NV 89139 702.638-4400

Copyright © 2009, Richmond American Homes of Colorado, Inc.
No reproduction or other use of these plans may be made without the express written consent of the copyright holder.

Date: 10/4/2009

Drawn By: KNUJA

Revisions:

LAS VEGAS

Plan Number:

L23D

Plan Name:

DENISE

Sheet Title:

ELEVATION E


Sheet Number:

A2.5


b

RECEIVED


SEP - 7 2010

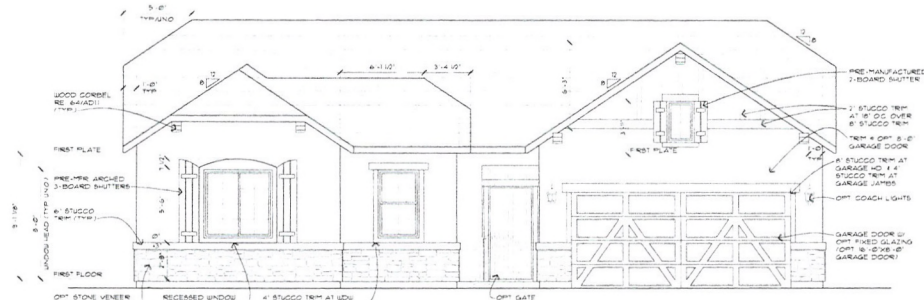

1 FRONT ELEVATION F
SCALE 1/4" = 1'-0"

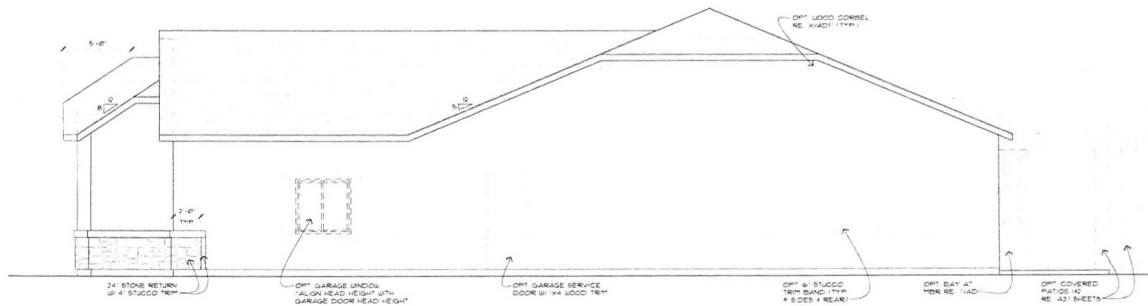

2 LEFT ELEVATION F
SCALE 1/4" = 1'-0"

 

**RICHMOND
AMERICAN HOMES**
Las Vegas
7770 Dean Martin Drive, D-8
Las Vegas, NV 89139 (702) 638-4400

Copyright © 2009 Richmond American Homes of Nevada, Inc.
No reproduction or other use of these plans may be made without the express written consent of the copyright holder.

Date: 10/14/2009
Drawn By: RJJ/A
Revisions:

LAS VEGAS

Plan Number:
L23D

Plan Name:
DENISE


Sheet Title:

ELEVATION F


Sheet Number:
A2.6
a

RECEIVED

SEP - 7 2010

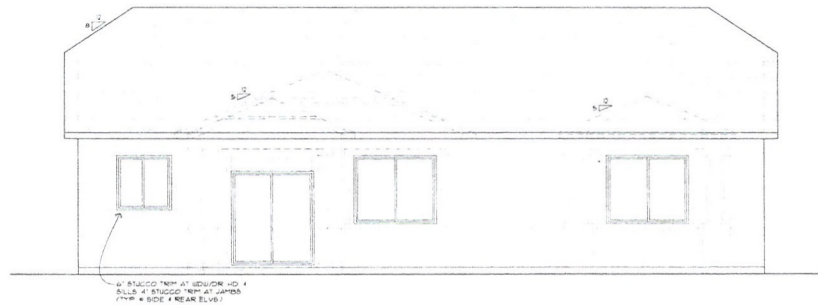

3 REAR ELEVATION F
SCALE 1/4"=1'-0"

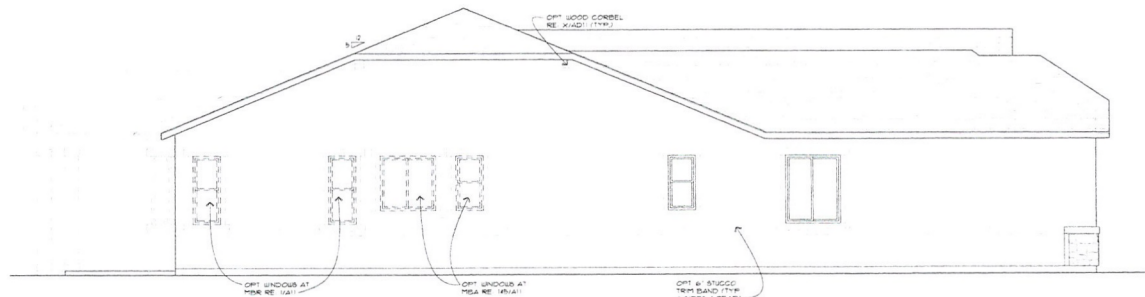


4 RIGHT ELEVATION F
SCALE 1/4"=1'-0"

AKINS, ROBERT

4/29/2010 1:44:06 PM

Z:\Architecture_Nevada\Las Vegas\Master Plan Drawings\L230 - Denise\L230 Elev Texts.dwg

 

**RICHMOND
AMERICAN HOMES**
LAS VEGAS
7770 Dineen Drive, D-8
Las Vegas, NV 89139 (702) 638-4400

Copyright © 2007 Richmond American Homes of Colorado, Inc.
No reproduction or other use of these plans may be made without the express written consent of the copyright holder.

Date: 10/24/2009

Drawn By: K.H.J.A.

Revisions:

LAS VEGAS

Plan Number:

L230

Plan Name:

DENSE

Sheet Title:

ELEVATION F

Sheet Number:

A2.6

b

RECEIVED

SEP - 7 2010



SQUARE FOOTAGE CALC.			
	FINISHED	OPT. FINISHED	UNFINISHED
2 CAR GARAGE	-	-	484 SQ. FT.
OPT. EXTENDED GARAGE	-	-	540 SQ. FT.
OPT. 5 CAR GARAGE	-	-	718 SQ. FT.
OPT. 5 DE TURN GARAGE	-	-	1220 SQ. FT.
FIRST FLOOR	222 SQ. FT.	-	-
OPT. BAY & NOOK	-	+16 SQ. FT.	-
OPT. BAY & MBR	-	+16 SQ. FT.	-
TOTAL	222 SQ. FT.	-	-

[illegible]

SEP 07 2010



RICHMOND
AMERICAN HOMES

Richmond American Homes of Nevada, Inc.
State Contractor License #0026417

770 VEGAS
7770 Dean Martin Drive, D-8

Copyright © 2010 Richmond American Homes of Colorado
No reproductions or other use of these plans may be made without the express written consent of the copyright holder.

Date: 10/04/2009

Drawn By: R.H.J.A.

Revisions:

Plan Number:

Plan Name:

Sheet Title:

L22D

DELANEY

COVER SHEET




Sheet Number:

A0.0

RECEIVED

SEP - 7 2010

VAR-39475
SDR-39474

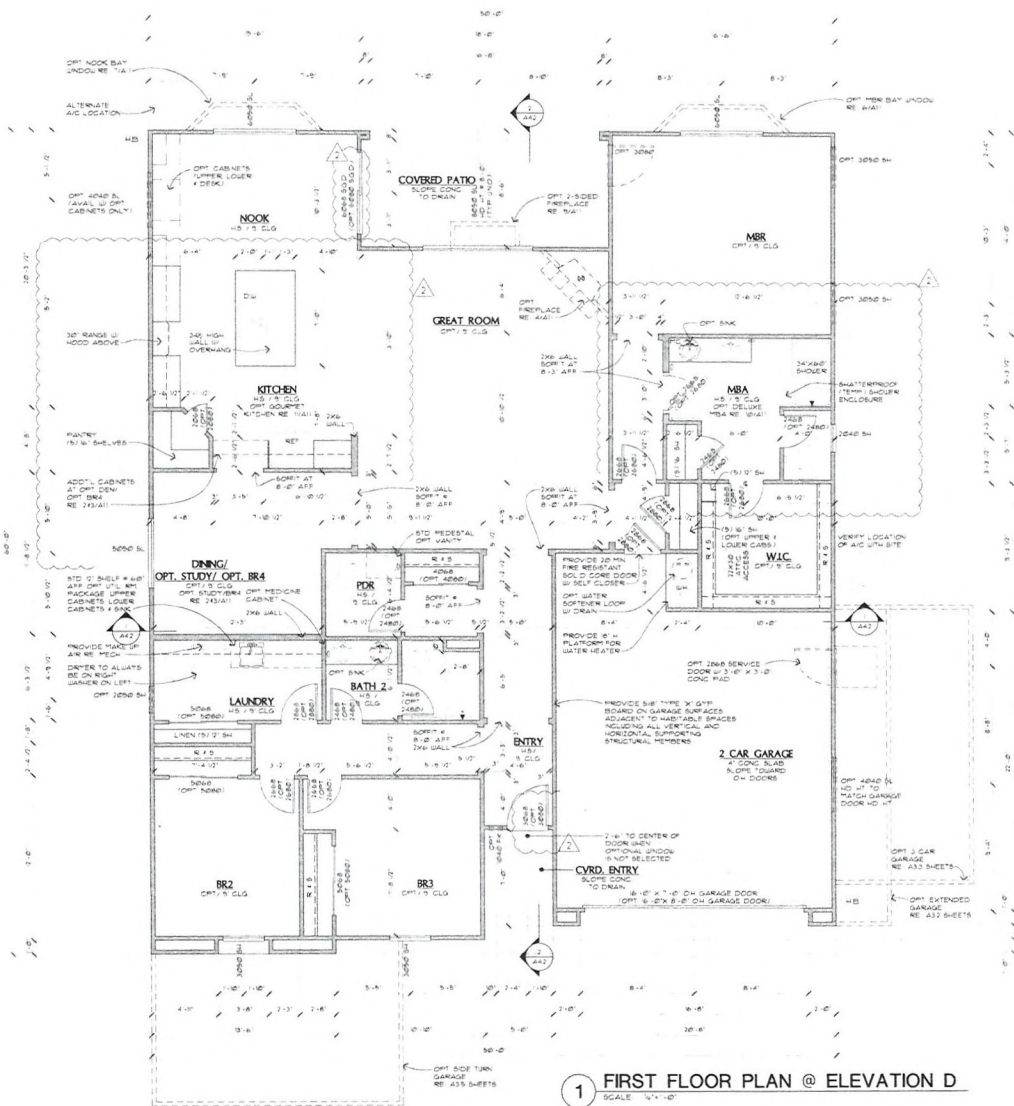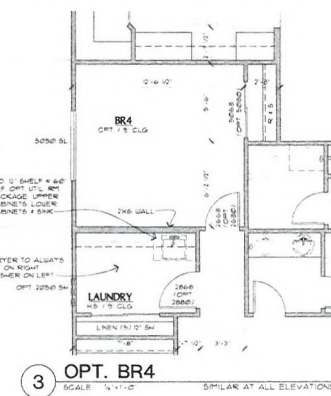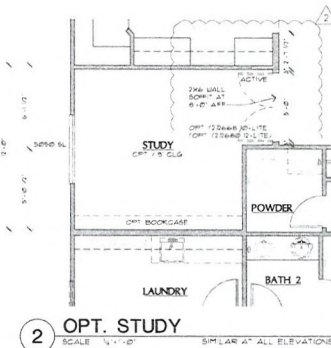

RICHMOND AMERICAN HOMES
Las Vegas, NV 89139 702.638.4400
State Contractor License #0022417

Copyright © 2009 Richmond American Homes of Nevada, Inc.
No reproduction in other form of these plans may be made without the express written consent of the copyright holder.

Date: 08/24/2009
Drawn By: KHJA
Revisions:

LAS VEGAS








Plan Number:
L22D

Plan Name:
DELANEY

Sheet Title:
FIRST FLOOR PLAN & OPTIONS

Sheet Number:
A1.1

RECEIVED
SEP - 7 2010

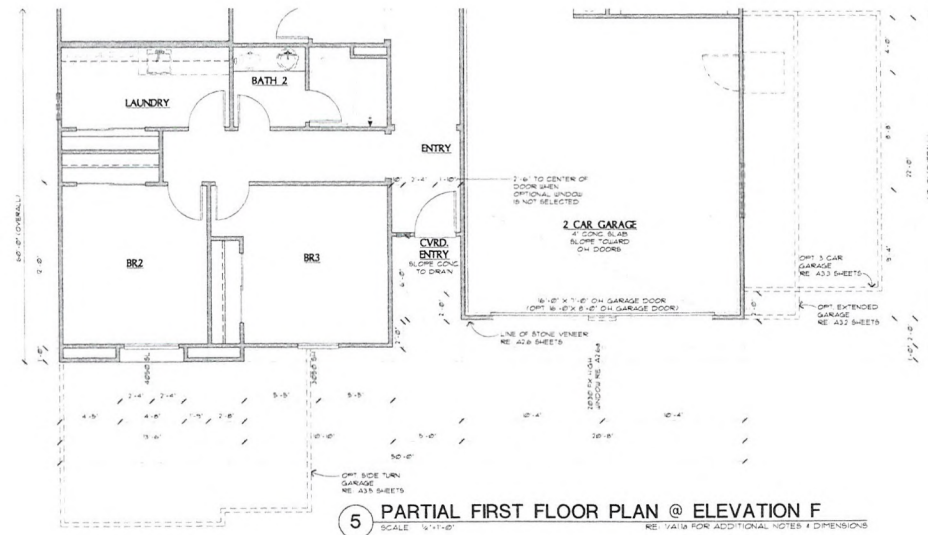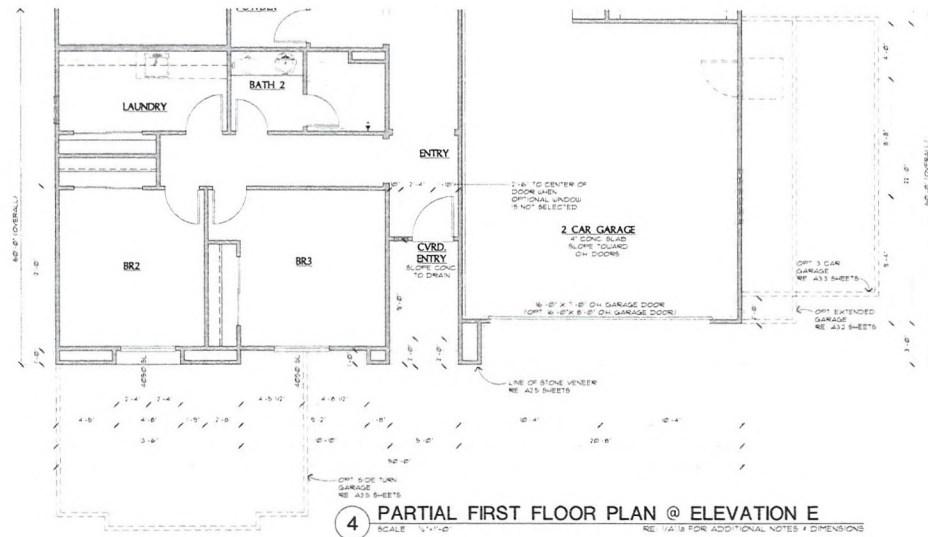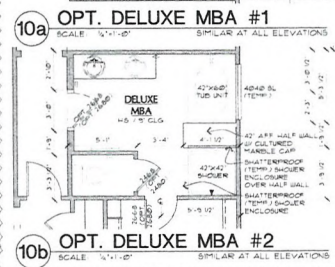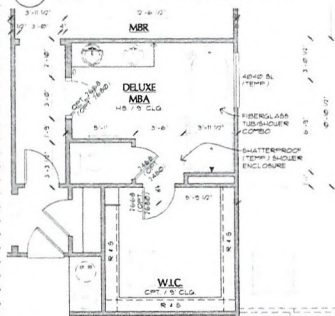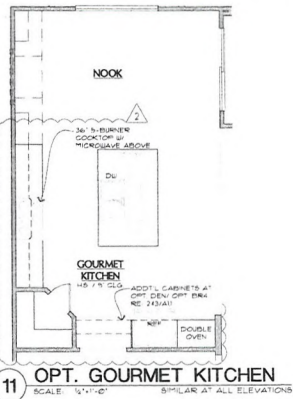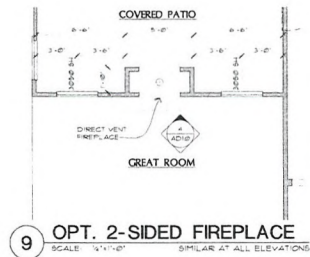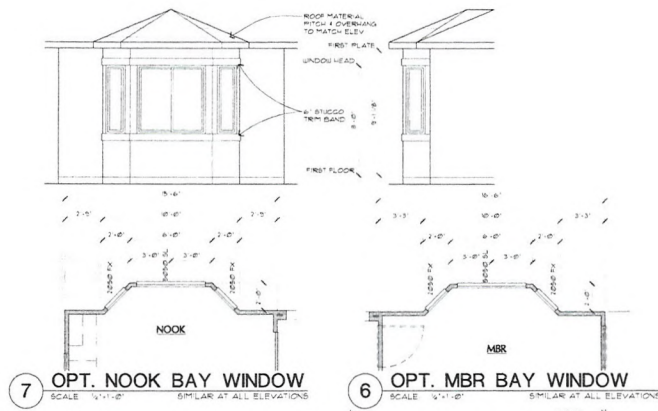


Copyright © 2000 Richmond American Homes of Colorado, Inc.
No reproduction or other use of these plans may be made without the express written consent of the copyright holder.
Date: 10/4/2009
Drawn By: RH/JA
Revisions:

LAS VEGAS
Plan Number:
L22D
Plan Name:
DELANEY
Sheet Title:


PARTIAL FIRST FLOOR PLANS

Sheet Number:
A11
b

RECEIVED
SEP - 7 2010

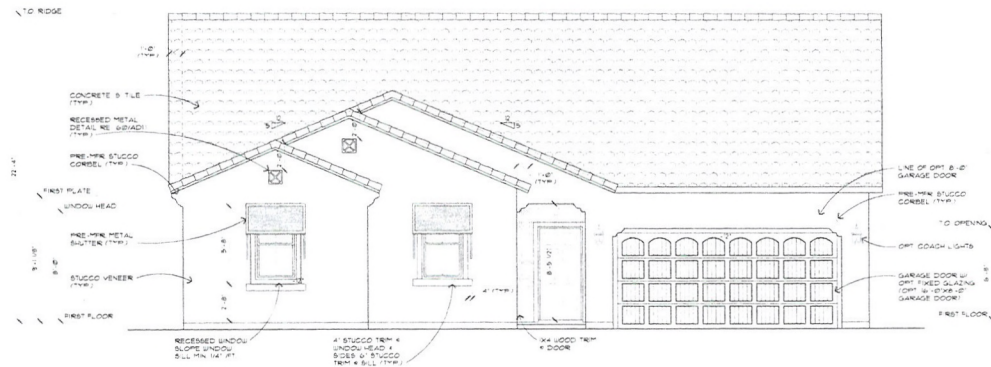

1 FRONT ELEVATION D
SCALE: 3/4"=1'-0"

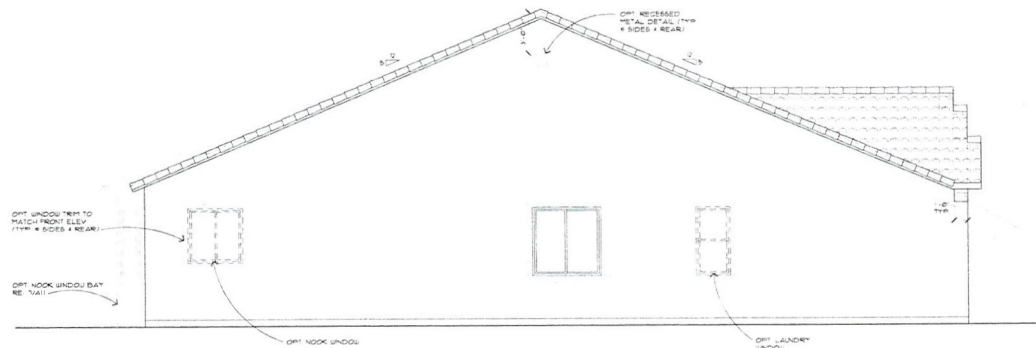

2 LEFT ELEVATION D
SCALE: 3/4"=1'-0"



**RICHMOND
AMERICAN HOMES**
Las Vegas
7770 Dean Martin Drive, D-2
Las Vegas, NV 89155
State Contractor License #0023417
866-838-4400

Copyright © 2008 Richmond American Homes of Colorado, Inc.
No reproduction or other use of these plans may be made without the express written consent of the copyright holder.

Date: 9/24/2009

Drawn By: RH/JJA

Revisions:

LAS VEGAS

Plan Number:

L22D

Plan Name:

DELANEY

Sheet Title:


ELEVATION D

Sheet Number:


A2.4

a


RECEIVED
SEP - 7 2010

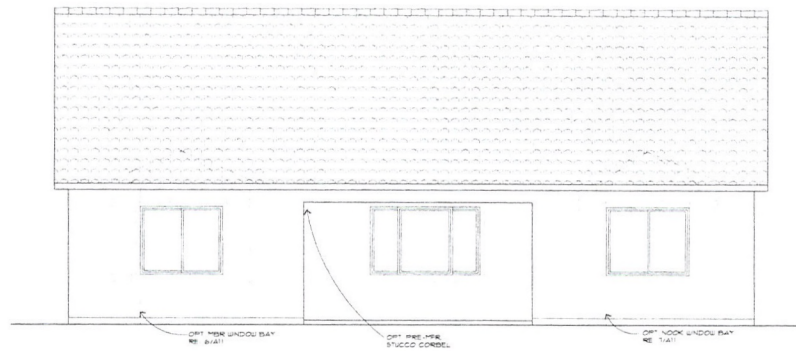

3 REAR ELEVATION D
SCALE: 1/4" = 1'-0" RE: A749 FOR ADDITIONAL NOTES & DIMENSIONS

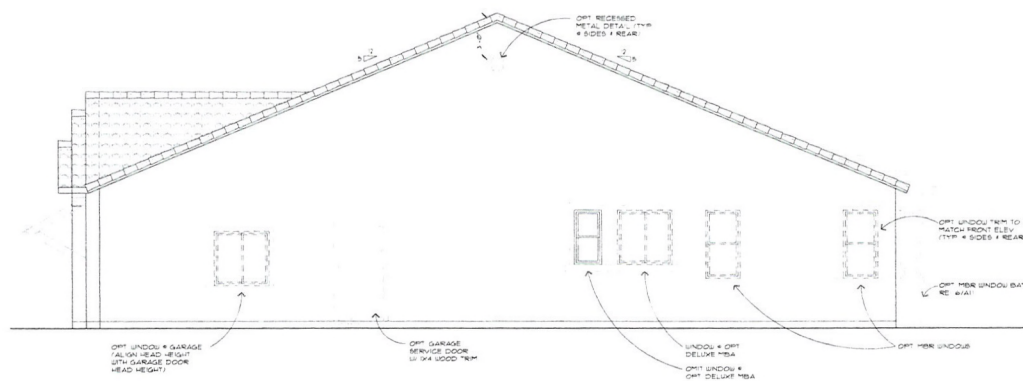

4 RIGHT ELEVATION D
SCALE: 1/4" = 1'-0" RE: A749 FOR ADDITIONAL NOTES & DIMENSIONS

 

RICHMOND
AMERICAN HOMES
LAS VEGAS
7770 Dean Martin Drive, D-8
Las Vegas, NV 89129 (702) 638-4400
Richmond American Homes of Nevada, Inc.
State Contractor License #0026417

Copyright © 2010 Richmond American Homes of Colorado, Inc.
No reproduction or other use of these plans may be made without the express written consent of the copyright holder.

Date: 10/24/2009

Drawn By: RHLJA

Revisions:

LAS VEGAS

Plan Number:

L22D

Plan Name:

DELANEY

Sheet Title:

ELEVATION D

Sheet Number:

A2.4

b


RECEIVED

SEP - 7 2010


AKHS, ROBERT

4/26/2010 1:27:33 PM


Z:\Architectural\Nevada\Las Vegas\Master Plan Drawings\L22D - Delaney\L22D Elev Sheets.dwg

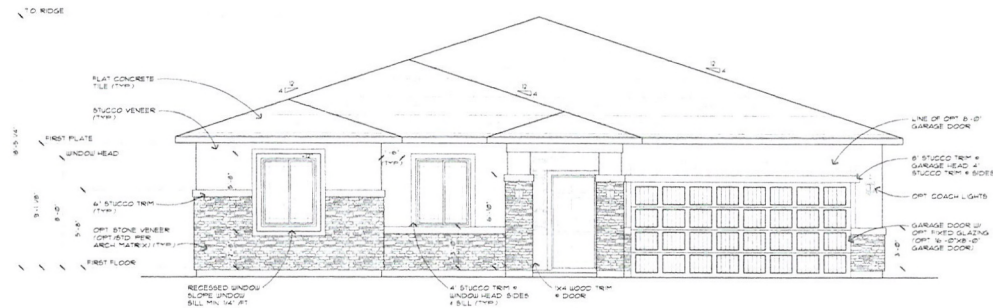

1 FRONT ELEVATION E
SCALE: 1/4" = 1'-0"

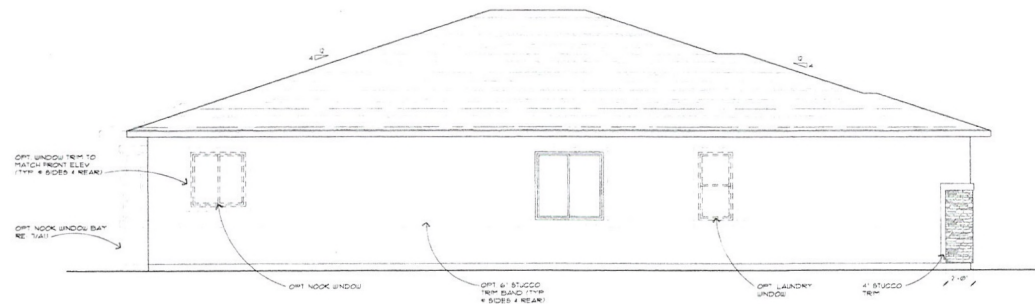

2 LEFT ELEVATION E
SCALE: 1/4" = 1'-0"

 

**RICHMOND
AMERICAN HOMES**
LAS VEGAS
7770 Dean Martin Drive, D-8
Las Vegas, NV 89129 800-838-4400

Copyright © 2010 Richmond American Homes of Colorado, Inc.
No reproduction or other use of these plans may be made without the express written consent of the copyright holder.

Date: 10/14/2010

Drawn By: KHALA

Revisions:

LAS VEGAS

Plan Number:

L22D

Plan Name:

DELANEY

Sheet Title:

ELEVATION E

Sheet Number:

A2.5


a

RECEIVED
SEP - 7 2010


AKINS, ROBERT

4/29/2010 1:27:25 PM


Z:\Architecture_Nevada\Las Vegas\Master Plan Drawings\L22D - Delaney\L22D Elev Sects.dwg

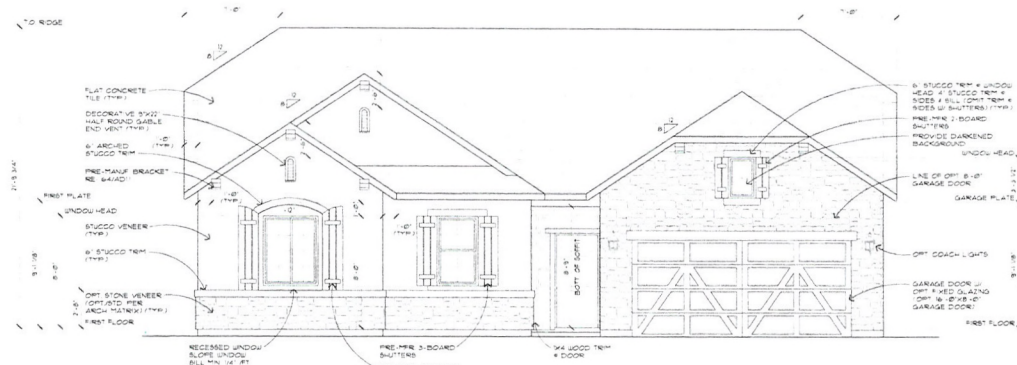

1 FRONT ELEVATION F
SCALE 1/4"=1'-0"

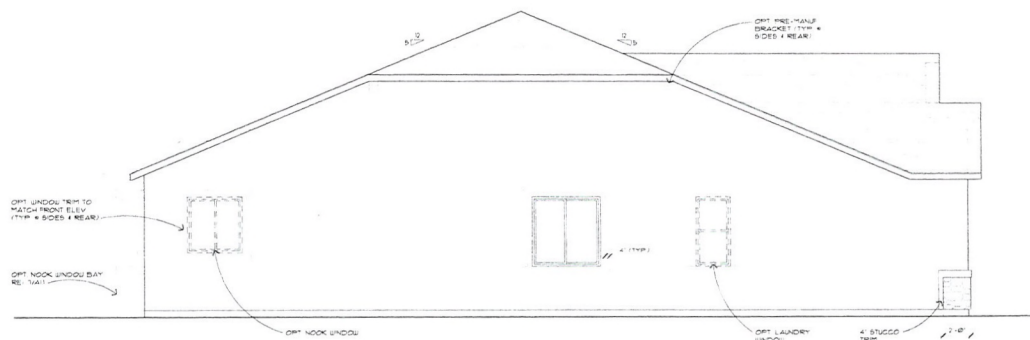

2 LEFT ELEVATION F
SCALE 1/4"=1'-0"

 

**RICHMOND
AMERICAN HOMES**
Las Vegas, NV 89139
State Contractor License #0226417

Copyright © 2006 Richmond American Homes of Colorado, Inc.
No reproduction or other use of these plans may be made without the express written consent of the copyright holder.

Date: 10/24/2009
Drawn By: M.H.A.
Revisions:

LAS VEGAS

Plan Number:

L22D

Plan Name:

DELANEY

Sheet Title:

ELEVATION F


Sheet Number:

A2.6


a

RECEIVED


SEP - 7 2010

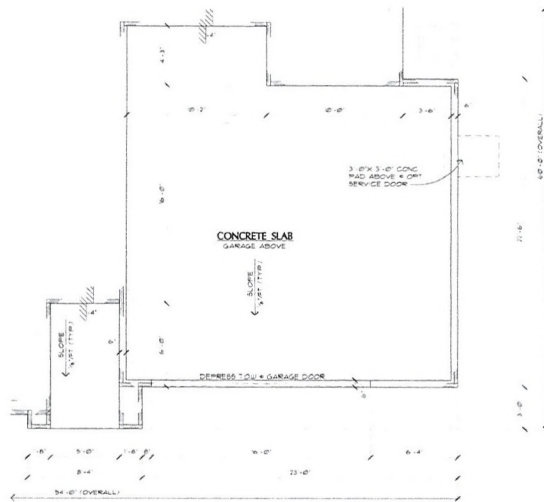


3 OPT. EXTENDED GARAGE ARCH. FND. PLAN @ ELEV. E
SCALE: 1/4"=1'-0" RE: 13(A)12 FOR ADDITIONAL NOTES & DIMENSIONS

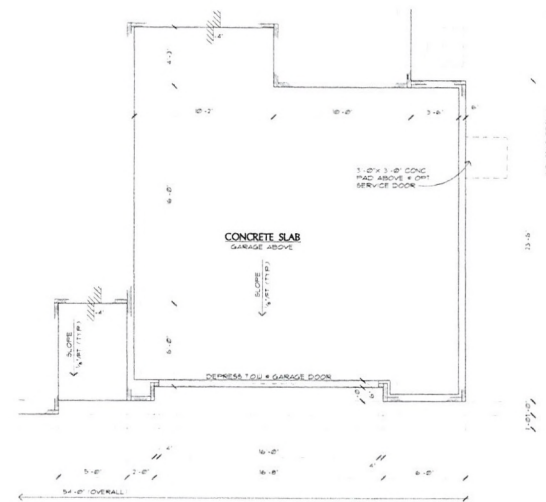

1 OPT. EXTENDED GARAGE ARCH. FND. PLAN @ ELEV. D
SCALE: 1/4"=1'-0" RE: 13(A)12 FOR ADDITIONAL NOTES & DIMENSIONS

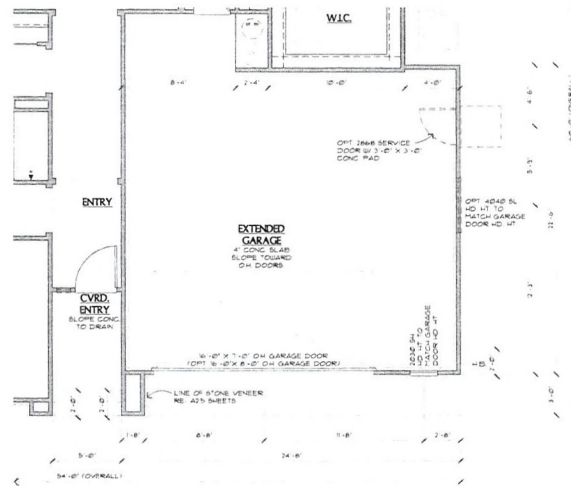

4 OPT. EXTENDED GARAGE FIRST FLOOR PLAN @ ELEV. E
SCALE: 1/4"=1'-0" RE: 14(A)11 FOR ADDITIONAL NOTES & DIMENSIONS

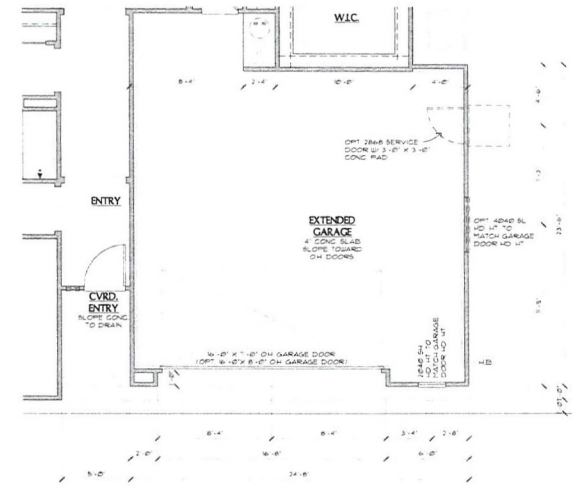

2 OPT. EXTENDED GARAGE FIRST FLOOR PLAN @ ELEV. D
SCALE: 1/4"=1'-0" RE: 14(A)11 FOR ADDITIONAL NOTES & DIMENSIONS



Copyright © 2005 Richmond American Homes of Colorado, Inc.
No reproduction or other use of these plans may be made without the express written consent of the copyright holder.
Date: 10/04/05
Drawn By: RH/JJA
Revisions:

LAS VEGAS

Plan Number:
L22D

Plan Name:
DELANEY

Sheet Title:

OPT. EXTENDED GARAGE FLOOR PLANS

Sheet Number:
A3.2
a

RECEIVED

SEP - 7 2010

AKING ROBERT


4/26/2010 1:27:41 PM

Z:\Architectural\Herrado\Las Vegas\Master Plan Drawings\L22D - Delaney\L22D Floor Plans.dwg


AS/RS: ROBERT

02/2000 1 22 42 PM

Z:\projects\Las Vegas\Master Plan Drawings\L270 - Entry\L270 Plan Plan.dwg

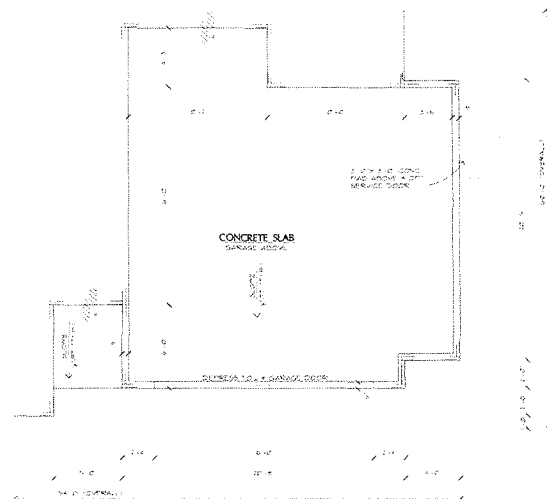

5 OPT. EXTENDED GARAGE ARCH. FND. PLAN @ ELEV. F
SCALE: 1/4" = 1'-0"

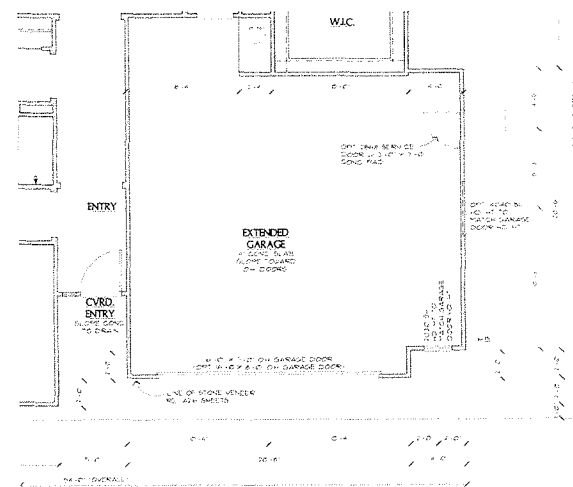

6 OPT. EXTENDED GARAGE FIRST FLOOR PLAN @ ELEV. F
SCALE: 1/4" = 1'-0"



Copyright © 2000 Richmond American Homes of Nevada, Inc. No reproduction or other use of these plans may be made without the express written consent of the copyright holder.
Date: 08/04/2000
Drawn By: RWA
Revised:

LAS VEGAS

Plan Number:

L22D

Plan Name:

DELANEY

Sheet Title:

OPT. EXTENDED GARAGE FLOOR PLANS

Sheet Number:


A3.2

b



SEP - 7 2010




7 OPT. EXTENDED GARAGE - FRONT, RIGHT & REAR ELEVATION D
SCALE: 1/4" = 1'-0" RE: SHEET A2.4 FOR ADDITIONAL NOTES AND DIMENSIONS

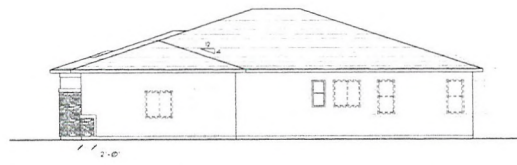

8 OPT. EXTENDED GARAGE - FRONT, RIGHT & REAR ELEVATION E
SCALE: 1/4" = 1'-0" RE: SHEET A2.5 FOR ADDITIONAL NOTES AND DIMENSIONS

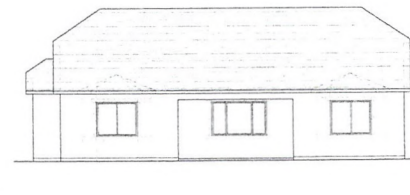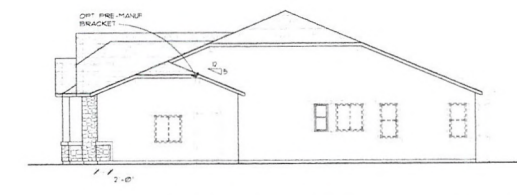

9 OPT. EXTENDED GARAGE - FRONT, RIGHT & REAR ELEVATION F
SCALE: 1/4" = 1'-0" RE: SHEET A2.6 FOR ADDITIONAL NOTES AND DIMENSIONS

 

**RICHMOND
AMERICAN HOMES**
LAS VEGAS
Las Vegas, NV 89139
702.538.4400

Copyright © 2009 Richmond American Homes of Colorado, Inc.
No reproductions or other use of these plans may be made without the express written consent of the copyright holder.

Date: 10/24/2009

Drawn By: KHAJA

Revisions:

LAS VEGAS

Plan Number:

L22D

Plan Name:

DELANEY

Sheet Title:

**OPT.
EXTENDED
GARAGE
ELEVATIONS**

Sheet Number:

A3.2

C


RECEIVED

SEP - 7 2010


AKING, ROBERT

4/29/2010 1:27:54 PM


Z:\Architecture\Nevada\Las Vegas\Master Plan Drawings\L22D - Delaney\L22D Elev Elevation.dwg

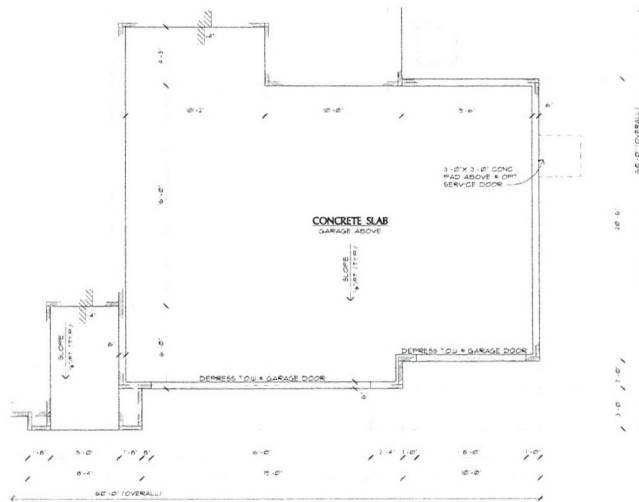


3 OPT. 3 CAR GARAGE ARCH. FND. PLAN @ ELEV. E
SCALE: 1/4"=1'-0"
SEE 143(A) FOR ADDITIONAL NOTES & DIMENSIONS

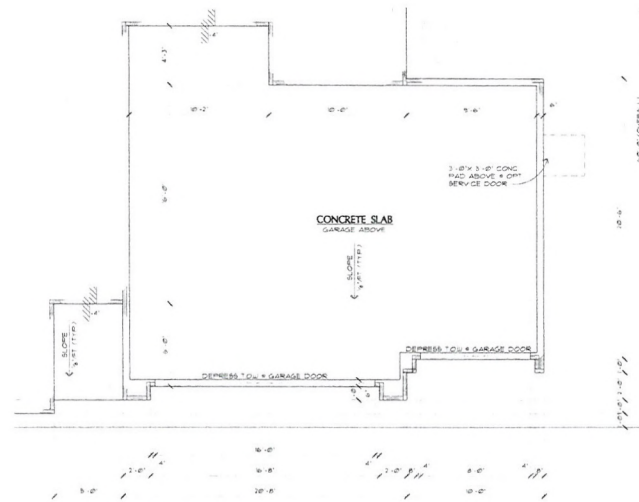

1 OPT. 3 CAR GARAGE ARCH. FND. PLAN @ ELEV. D
SCALE: 1/4"=1'-0"
SEE 143(A) FOR ADDITIONAL NOTES & DIMENSIONS

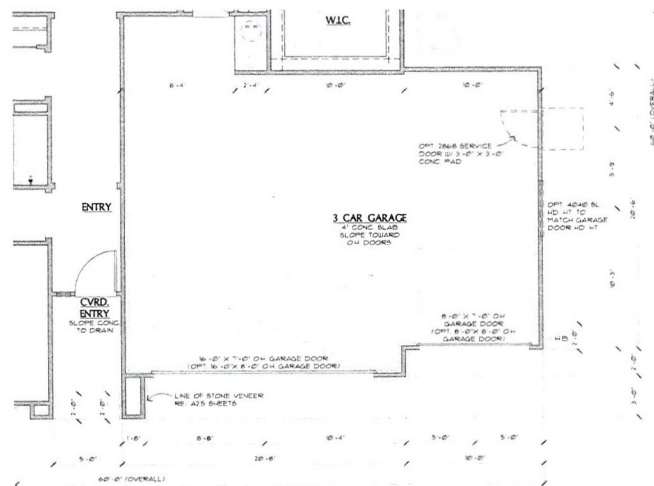

4 OPT. 3 CAR GARAGE FIRST FLOOR PLAN @ ELEV. E
SCALE: 1/4"=1'-0"
SEE 144(A) FOR ADDITIONAL NOTES & DIMENSIONS

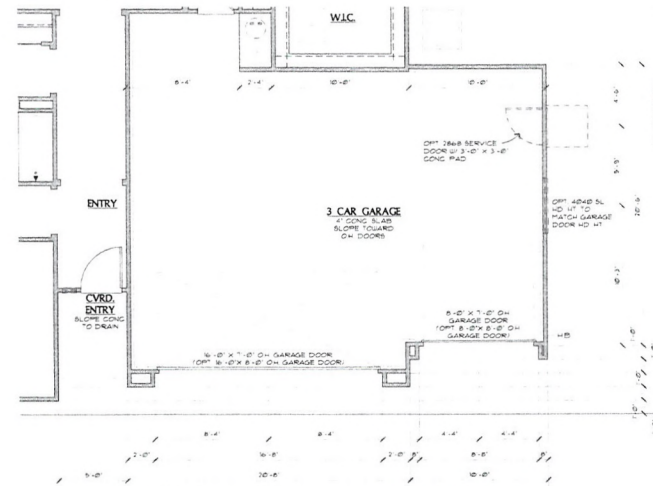

2 OPT. 3 CAR GARAGE FIRST FLOOR PLAN @ ELEV. D
SCALE: 1/4"=1'-0"
SEE 144(A) FOR ADDITIONAL NOTES & DIMENSIONS



**RICHMOND
AMERICAN HOMES**
LAS VEGAS
1700 Dean Avenue, Suite 100
Las Vegas, NV 89139
State Contractor License #00204177
Phone: 702.538.4400

Copyright © 2006 Richmond American Homes of Nevada, Inc.
No reproduction or other use of these plans may be made without the express written consent of the copyright holder.

Date: 10/14/09
Drawn By: RCH/A

Revisions:

LAS VEGAS

Plan Number:

L22D

Plan Name:

DELANEY

Sheet Title:

**OPT. 3 CAR
GARAGE FLOOR
PLANS**

Sheet Number:

A3.3

a

SEP - 7 2010

RECEIVED

SEP - 7 2010

AKINS ROBERT


4292201 1285 PM

Z:\Architecture\Nevada\Las Vegas\Master Plan Drawings\L22D - Delaney\L22D Floor Plans.dwg


AKINS, ROBERT

4/26/2010 1:28:08 PM

Z:\Architecture\Nevada\Las Vegas\Master Plan Drawings\220 - Delaney\220 Floor Plans.dwg

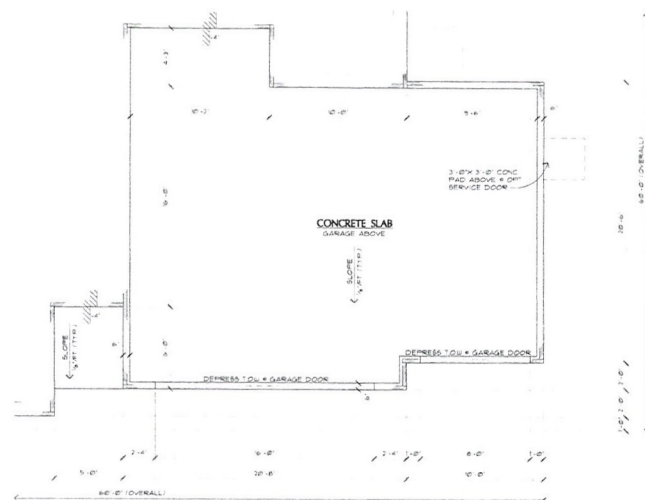

5 OPT. 3 CAR GARAGE ARCH. FND. PLAN @ ELEV. F
SCALE 1/4"=1'-0" RE: 143412 FOR ADDITIONAL NOTES & DIMENSIONS

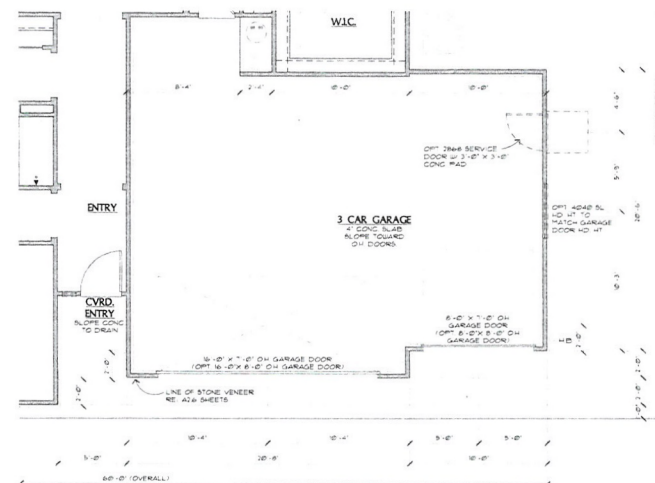

6 OPT. 3 CAR GARAGE FIRST FLOOR PLAN @ ELEV. F
SCALE 1/4"=1'-0" RE: 143412 FOR ADDITIONAL NOTES & DIMENSIONS

RICHMOND
AMERICAN HOMES
LAS VEGAS
Richard American Homes of Nevada, Inc.
Nevada State License #0026417
Las Vegas, NV 89139 (702) 638-4400

Copyright © 2000, Richmond American Homes of Nevada, Inc. No reproduction or other use of these plans may be made without the express written consent of the copyright holder.

Date: 10/24/2009
Drawn By: RHLJA
Revisions:

LAS VEGAS

Plan Number:
L22D


Plan Name:
DELANEY

Sheet Title:
OPT. 3 CAR GARAGE FLOOR PLANS


Sheet Number:
A3.3

RECEIVED


SEP - 7 2010

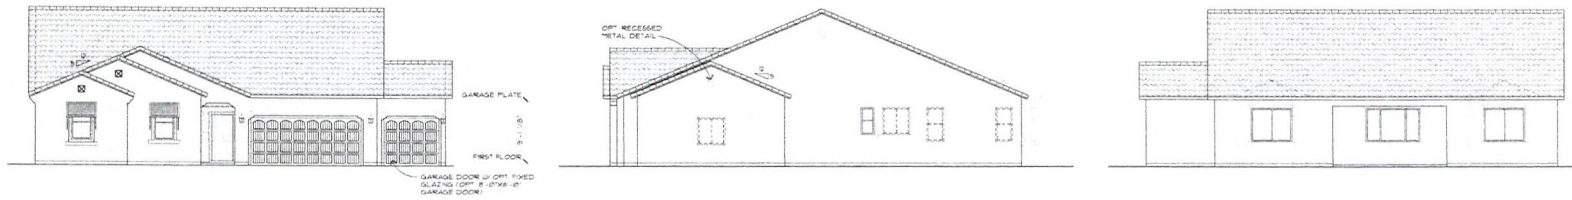


7 OPT. 3 CAR GARAGE - FRONT, RIGHT & REAR ELEVATION D
SCALE: 1/4" = 1'-0"
SEE SHEET A2.4 FOR ADDITIONAL NOTES AND DIMENSIONS

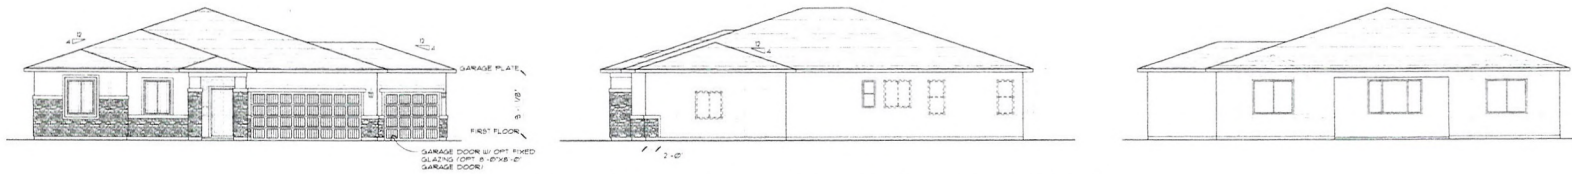

8 OPT. 3 CAR GARAGE - FRONT, RIGHT & REAR ELEVATION E
SCALE: 1/4" = 1'-0"
SEE SHEET A2.5 FOR ADDITIONAL NOTES AND DIMENSIONS

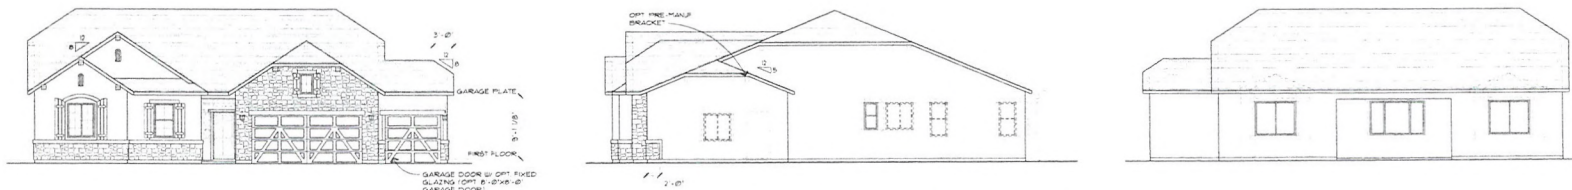

9 OPT. 3 CAR GARAGE - FRONT, RIGHT & REAR ELEVATION F
SCALE: 1/4" = 1'-0"
SEE SHEET A2.6 FOR ADDITIONAL NOTES AND DIMENSIONS

 

**RICHMOND
AMERICAN HOMES**
LAS VEGAS
7770 Dean Martin Drive, D-8
Las Vegas, NV 89139 (702) 338-4400
State Contract License #026417

Copyright © 2008 Richmond American Homes of Colorado, Inc.
No reproduction or other use of these plans may be made without the express written consent of the copyright holder.

Date: 10/24/2009

Drawn By: R.H.J.A.

Revisions:

LAS VEGAS

Plan Number:

L22D

Plan Name:

DELANEY

Sheet Title:

OPT. 3 CAR
GARAGE
ELEVATIONS

Sheet Number:

A3.3

C


RECEIVED

SEP - 7 2010


AKING, ROBERT

4/29/2010 1:28:18 PM

Z:\Architecture\Nevada\Las Vegas\Master Plan Drawings\L22D - Delaney\L22D Elev Seals.dwg

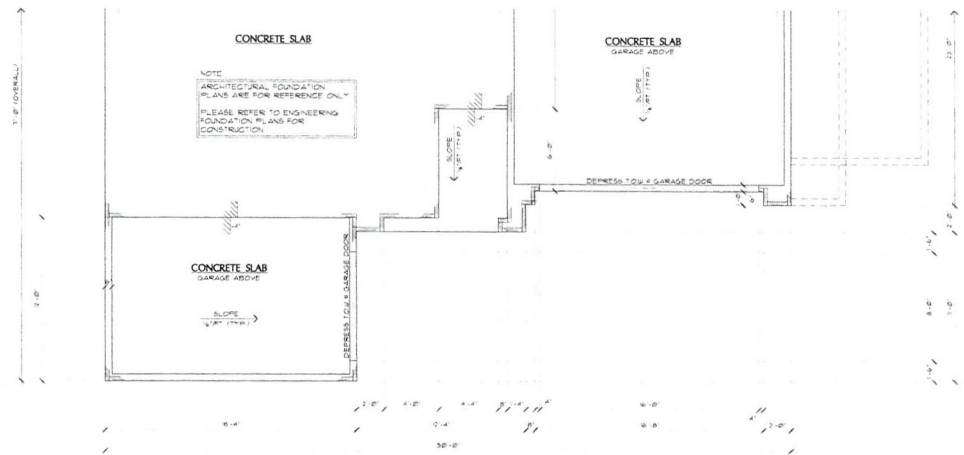

1 OPT. SIDE TURN GARAGE ARCH. FDN. PLAN ELEV. D
SCALE: 1/4\"/>

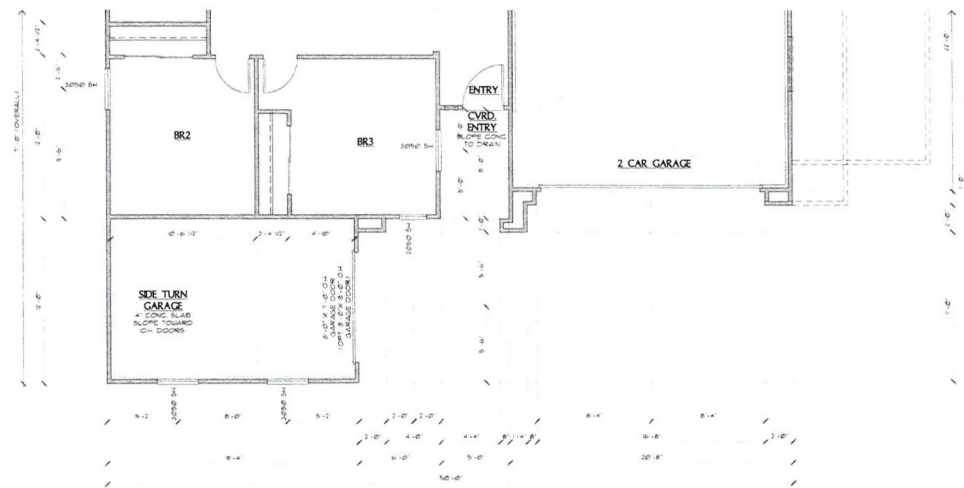

2 OPT. SIDE TURN GARAGE FLOOR PLAN ELEV. D
SCALE: 1/4\"/>

RICHMOND
AMERICAN HOMES
LAS VEGAS
7770 Dorrington Drive, D-8
Las Vegas, NV 89139 702.638.4400

Copyright © 2007 Richmond American Homes of Colorado, Inc.
No reproduction or other use of these plans may be made without the express written consent of the copyright holder.

Date: 10/14/2009
Drawn By: KHLJA
Revisions:

LAS VEGAS

Plan Number:
L22D

Plan Name:
DELANEY

Sheet Title:

OPT. SIDE TURN
GARAGE FLOOR
PLANS @ ELEV. I

Sheet Number:
A3.5
a

RECEIVED

SEP - 7 2010


AKINS, ROBERT

4/29/2010 1:28:29 PM


AKNS, ROBERT

4/29/2010 1:28:31 PM

Z:\Architecture\Nevada\Las Vegas\Master Plan Drawings\L220 - Delaney\L220 Floor Plans.dwg

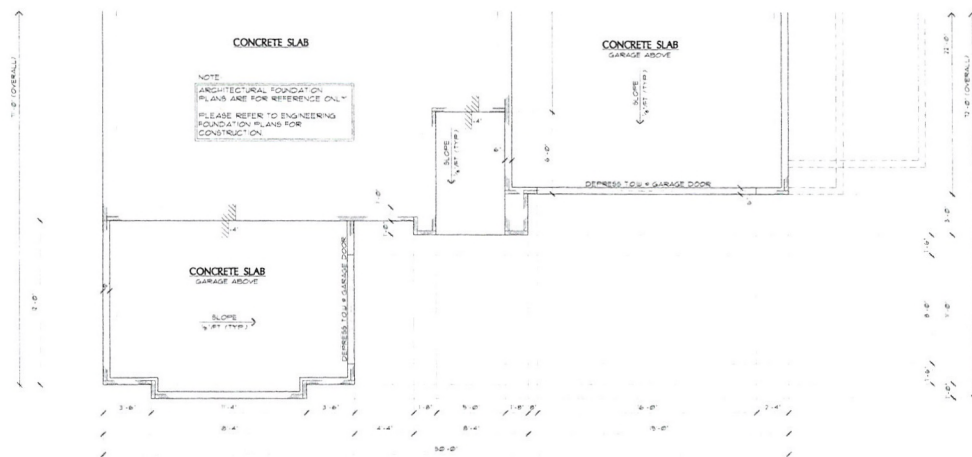

3 OPT. SIDE TURN GARAGE ARCH. FDN. PLAN ELEV. E
SCALE: 1/8"=1'-0" RE: T13(A) FOR ADDITIONAL NOTES & DIMENSIONS

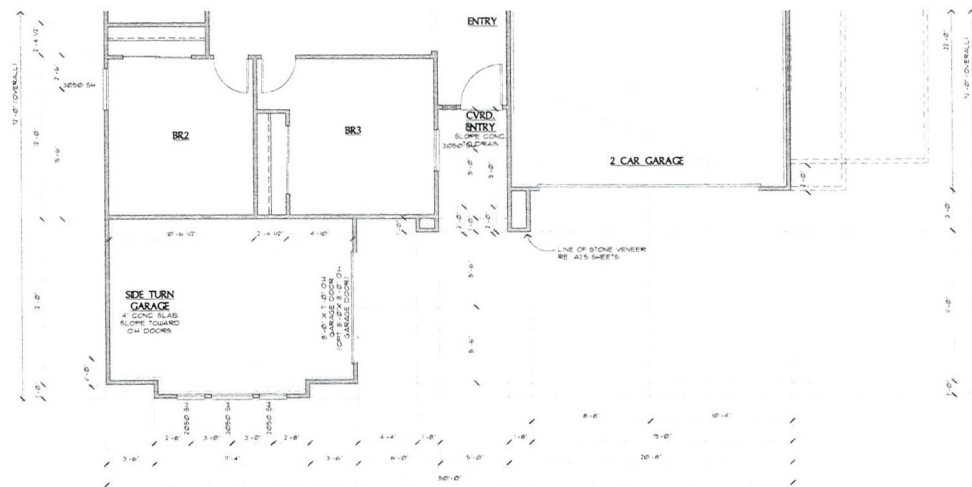

4 OPT. SIDE TURN GARAGE FLOOR PLAN ELEV. E
SCALE: 1/8"=1'-0" RE: T14(A) FOR ADDITIONAL NOTES & DIMENSIONS



Copyright © 2010 Richmond American Homes of Colorado, Inc.
No reproduction or other use of these plans may be made without the express written consent of the copyright holder.

Date: 10/14/2009

Drawn By: RHLJA

Revisions:

LAS VEGAS

Plan Number:

L22D

Plan Name:

DELANEY


Sheet Title:

OPT. SIDE TURN GARAGE FLOOR PLANS @ ELEV. I


Sheet Number:
A3.5
b

RECEIVED

SEP - 7 2010

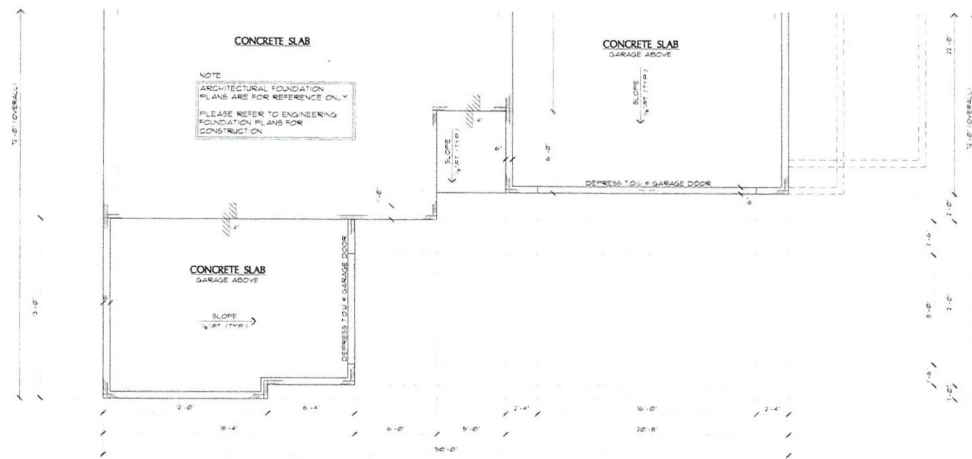

5 OPT. SIDE TURN GARAGE ARCH. FDN. PLAN ELEV. F
SCALE: 1/4"=1'-0"

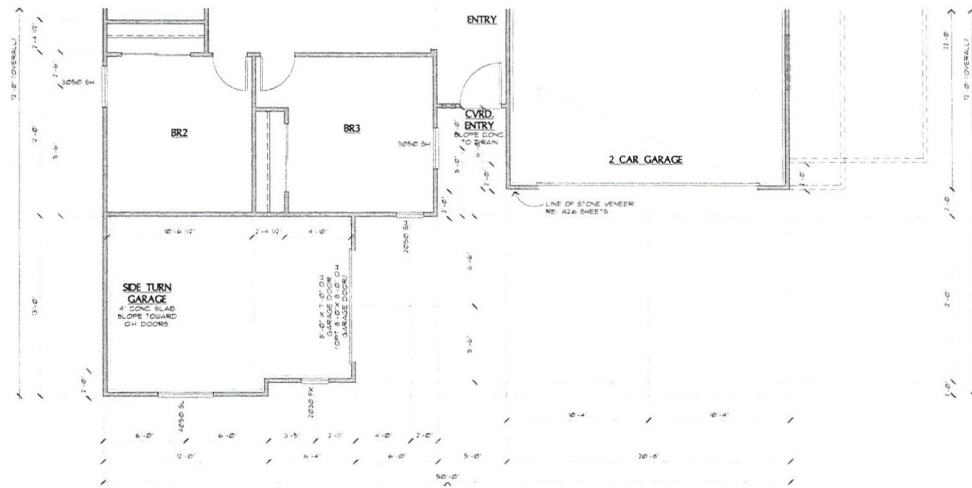

6 OPT. SIDE TURN GARAGE FLOOR PLAN ELEV. F
SCALE: 1/4"=1'-0"

RICHMOND AMERICAN HOMES
LAS VEGAS
1770 Dean Ave., Suite 200
Las Vegas, NV 89101
Tel: 702.838.4400

Copyright © 2005 Richmond American Homes of Nevada, Inc.
No reproduction or other use of these plans may be made without the express written consent of the copyright holder.

Date: 10/4/2005
Drawn By: RCH/A

Revisions:

LAS VEGAS

Plan Number:
L22D

Plan Name:
DELANEY

Sheet Title:

OPT. SIDE TURN GARAGE FLOOR PLANS @ ELEV. I

Sheet Number:
A3.5


AAWS ROBERT

4/29/2010 1:28:33 PM


Z:\Architecture\Las Vegas\Master Plan Drawings\L22D - Delaney\L22D Floor Plans.dwg

RECEIVED


SEP - 7 2010

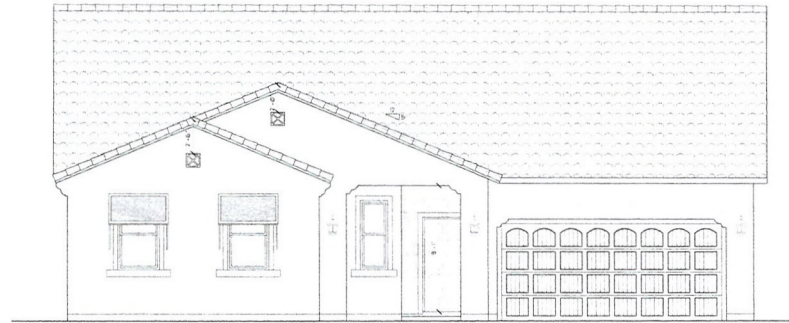


7 OPT. SIDE TURN GARAGE FRONT ELEVATION D
SCALE: 1/4"=1'-0"
RE: A2.4 FOR ADDITIONAL NOTES & DIMENSIONS

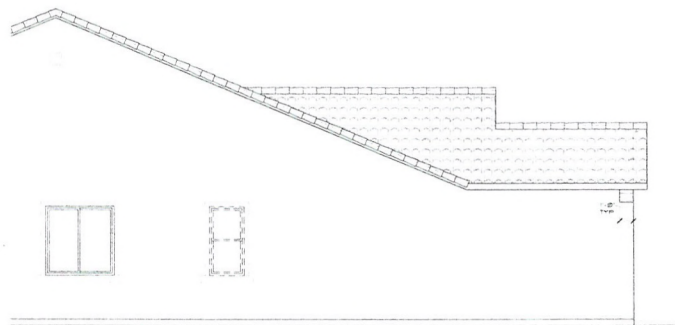

9 OPT. SIDE TURN GARAGE LEFT ELEVATION D
SCALE: 1/4"=1'-0"
RE: A2.4 FOR ADDITIONAL NOTES & DIMENSIONS

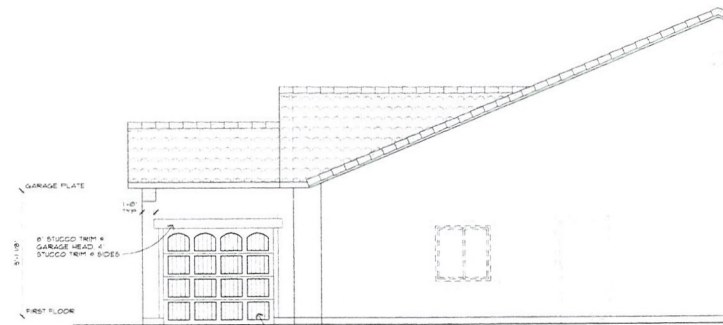

8 OPT. SIDE TURN GARAGE RIGHT ELEVATION D
SCALE: 1/4"=1'-0"
RE: A2.4 FOR ADDITIONAL NOTES & DIMENSIONS

 

**RICHMOND
AMERICAN HOMES**
LAS VEGAS
7770 Dean North Drive, D-1
Las Vegas, NV 89131 702.638-4400

Copyright © 2010 Richmond American Homes of Nevada, Inc.
No reproductions or other use of these plans may be made without the express written consent of the copyright holder.

Date: 08/04/2010

Drawn By: WHAJA

Revisions:

LAS VEGAS

Plan Number:

L22D

Plan Name:

DELANEY

Sheet Title:

**OPT. SIDE
TURN GARAGE
ELEVATION D**

Sheet Number:

A3.5

d


AKING ROBERT

4/29/2010 1:28:43 PM


Z:\Architecture\Nevada\Las Vegas\Master Plan Drawings\L22D - Delaney\L22D Five Sides.dwg

RECEIVED


SEP - 7 2010

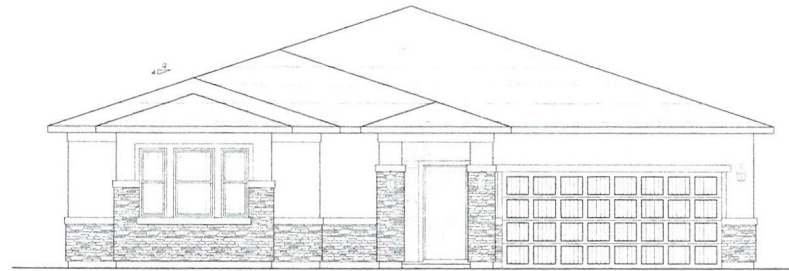


10 OPT. SIDE TURN GARAGE FRONT ELEVATION E
SCALE: 1/4"=1'-0" RE: A25 FOR ADDITIONAL NOTES & DIMENSIONS

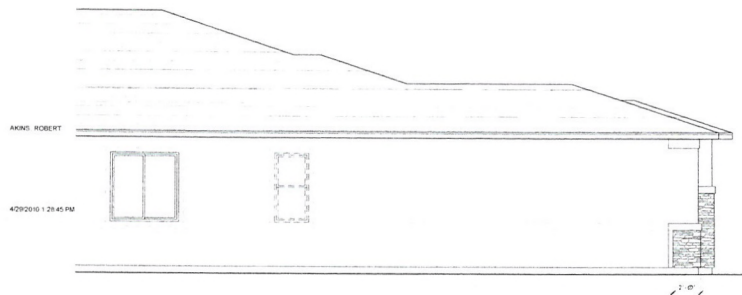

12 OPT. SIDE TURN GARAGE LEFT ELEVATION E
SCALE: 1/4"=1'-0" RE: A25 FOR ADDITIONAL NOTES & DIMENSIONS

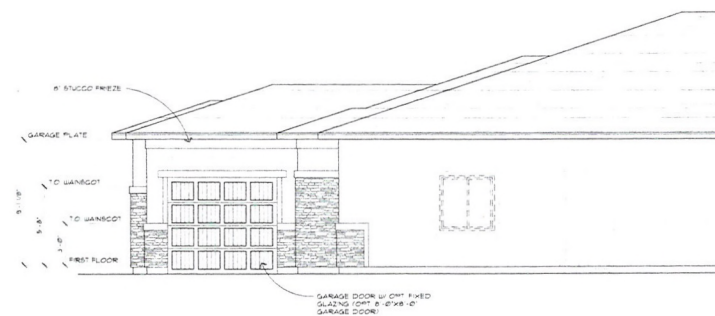

11 OPT. SIDE TURN GARAGE RIGHT ELEVATION E
SCALE: 1/4"=1'-0" RE: A25 FOR ADDITIONAL NOTES & DIMENSIONS

 

**RICHMOND
AMERICAN HOMES**
LAS VEGAS
1770 Dean Martin Blvd., D-3
Las Vegas, NV 89119 702.838-4400
Richmond American Homes of Nevada, Inc.
State Contractor License #9022417

Copyright © 2005 Richmond American Homes of Colorado, Inc.
No reproduction or other use of these plans may be made without the express written consent of the copyright holder.

Date: 10/4/2009

Drawn By: RHA/J.A.

Revisions:

LAS VEGAS

Plan Number:

L22D

Plan Name:

DELANEY

Sheet Title:

OPT. SIDE
TURN GARAGE
ELEVATION E

Sheet Number:

A3.5


e

RECEIVED


SEP -7 2010




13 OPT. SIDE TURN GARAGE FRONT ELEVATION F
SCALE: 1/4" = 1'-0" RE: A2 & FOR ADDITIONAL NOTES & DIMENSIONS

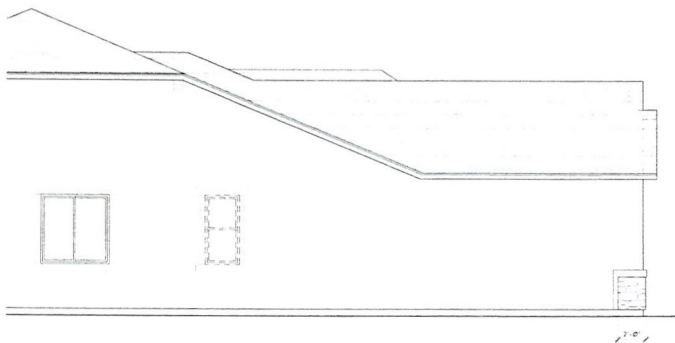

15 OPT. SIDE TURN GARAGE LEFT ELEVATION F
SCALE: 1/4" = 1'-0" RE: A2 & FOR ADDITIONAL NOTES & DIMENSIONS

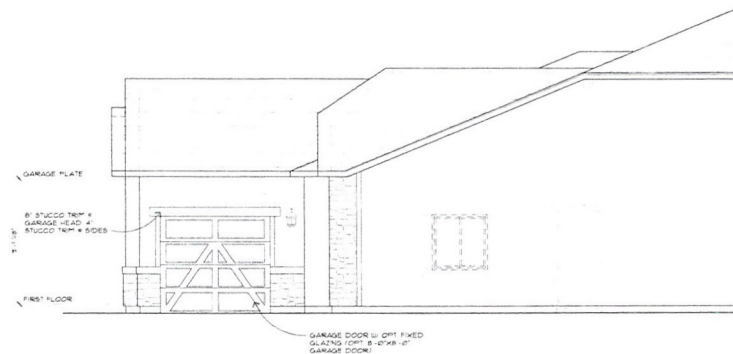

14 OPT. SIDE TURN GARAGE RIGHT ELEVATION F
SCALE: 1/4" = 1'-0" RE: A2 & FOR ADDITIONAL NOTES & DIMENSIONS

 

**RICHMOND
AMERICAN HOMES**
LAS VEGAS
Las Vegas, NV 89139 702.338-4400
State Contractor License #0022417

Copyright © 2009 Richmond American Homes of Colorado, Inc. No reproduction or other use of these plans may be made without the express written consent of the copyright holder.

Date: 10/04/2009
Drawn By: RHA/J.A.
Revisions:

LAS VEGAS

Plan Number:

L22D

Plan Name:

DELANEY

Sheet Title:

OPT. SIDE
TURN GARAGE
ELEVATION F

Sheet Number:

A3.5

f

RECEIVED

SEP - 7 2010

AKRS, ROBERT

4/29/2010 12:47 PM

Z:\Architectural_Nevada\Las Vegas\Master Plan Drawings\L22D - Delaney\L22D Elev Set.dwg



PROJECT DATA	
PROJECT:	-
MUNICIPALITY:	-
PLAN:	L25B - DOMINIC
DATE:	-
ENERGY COMPLIANCE:	RECHECK
CONTRACTOR'S NAME:	RICHMOND AMERICAN HOMES
LICENSE CLASSIFICATION & NUMBER:	STATE CONTRACTOR LICENSE #1332644
DRAWINGS PREPARED BY:	R-101
ADOPTED CODES	
BUILDING	2006 INTERNATIONAL RESIDENTIAL CODE
MECHANICAL	2006 CLARK COUNTY AMENDMENTS
ELECTRICAL	2006 NATIONAL ELECTRICAL CODE
PLUMBING	2006 CLARK COUNTY AMENDMENTS
ENERGY	2006 INTERNATIONAL ENERGY CONSERVATION CODE
NOTE: "AS" COMPLY WITH ALL STATE AND LOCAL CODES & ORDINANCES. THE JURISDICTION IN WHICH THE WORK IS TO BE PERFORMED.	
REQUIREMENTS FOR ARCHITECTURAL APPROVAL (ALL LOTS)	
REQUIREMENTS FOR ENHANCED REAR LOTS	
NOTE: THE OPTIONS LISTED ABOVE WILL BE STANDARD AS NOTED TO COMPLY WITH DEVELOPER AND/OR CITY REQUIREMENTS. THERE MAY BE ADDITIONAL OPTIONS AVAILABLE THAT ARE NOT LISTED ABOVE.	

SQUARE FOOTAGE CALC.			
	FINISHED	OPT. FINISHED	UNFINISHED
2 CAR GARAGE	180 SQ FT		
OPT. EXTENDED GARAGE	180 SQ FT		
OPT. 2 CAR GARAGE	180 SQ FT		
OPT. SIDE LUN GARAGE	180 SQ FT		
COVERED PATIO	180 SQ FT		
1ST FLOOR	2520 SQ FT		
OPT. 1ST FLOOR	180 SQ FT		
1ST FLOOR W/	2700 SQ FT		
OPT. MASTER BEDROOM 2			
1ST FLOOR W/	2700 SQ FT		
OPT. 2 CAR GARAGE	180 SQ FT		
TOTAL	2520 SQ FT		

DATE	DELTA	REVISION

SEP 07 2010

SHEET	DRAWING SHEET INDEX	DESCRIPTION
A100	A	COVER SHEET / DRAWING SHEET INDEX
A101	A	ARCHITECTURAL FOUNDATION PLAN / ELEVATION D / OPTIONS
A102	A	1ST FLOOR PLAN / ELEVATION E
A103	A	2ND FLOOR PLAN / ELEVATION F
A104	A	NOT USED
A105	A	NOT USED
A106	A	NOT USED
A107	A	NOT USED
A108	A	ELEVATION D - FRONT / LEFT ELEVATIONS
A109	A	ELEVATION D - REAR / RIGHT ELEVATIONS
A110	A	ELEVATION E - FRONT / LEFT ELEVATIONS
A111	A	ELEVATION E - REAR / RIGHT ELEVATIONS
A112	A	ELEVATION F - FRONT / LEFT ELEVATIONS
A113	A	ELEVATION F - REAR / RIGHT ELEVATIONS
A114	A	OPT. MASTER BEDROOM 1 - PLAN
A115	A	OPT. MASTER BEDROOM 2 - ELEVATION
A116	A	NOT USED
A117	A	OPT. EXTENDED GARAGE - PLAN
A118	A	OPT. EXTENDED GARAGE - ELEVATIONS
A119	A	OPT. 2 CAR GARAGE - PLAN
A120	A	OPT. 2 CAR GARAGE - ELEVATIONS
A121	A	NOT USED
A122	A	OPT. SIDE LUN GARAGE - PLAN
A123	A	OPT. SIDE LUN GARAGE - ELEVATIONS
A124	A	NOT USED
A125	A	NOT USED
A126	A	NOT USED
A127	A	TYPICAL BUILDING SECTIONS
A128	A	1ST FLOOR FLOORING BREAKS
A129	A	1ST FLOOR OPTIONS - FLOORING BREAKS
A130	A	INTERIOR & EXTERIOR DETAILS
A131	A	INTERIOR DETAILS - DOORS
A132	A	INTERIOR DETAILS - WINDOWS
A133	A	INTERIOR DETAILS - COLUMNS
A134	A	INTERIOR DETAILS - ROOF
A135	A	INTERIOR DETAILS - STAIRS
A136	A	INTERIOR DETAILS - BATHS
A137	A	INTERIOR DETAILS - KITCHEN
A138	A	INTERIOR DETAILS - LIVING
A139	A	INTERIOR DETAILS - BEDROOM
A140	A	INTERIOR DETAILS - HALLS
A141	A	INTERIOR DETAILS - CLOSET
A142	A	INTERIOR DETAILS - PORCH
A143	A	INTERIOR DETAILS - PATIO
A144	A	INTERIOR DETAILS - GARAGE
A145	A	INTERIOR DETAILS - PORCH
A146	A	INTERIOR DETAILS - PATIO
A147	A	INTERIOR DETAILS - GARAGE
A199	A	INTERIOR DETAILS - PORCH
A200	A	INTERIOR DETAILS - PATIO

RICHMOND AMERICAN HOMES

Richmond American Homes of Nevada, Inc.
 10000 S. Durango Drive, D-8
 Las Vegas, NV 89139 702.638.4400

Created: 2/20/2010
 Drawn By: R-101
 Revisions:

LAS VEGAS

Plan Number:
L25B

Sheet Name:
DOMINIC

Sheet Title:
COVER SHEET & SHEET INDEX

Sheet Number:
A0.0

VAR-39475
SDR-39474





NO. _____ FOR ADDITIONAL NOTES & DIMENSIONS




SIMILAR AT ALL ELEVATION



SIMILAR AT ALL ELEVATIONS

  

1999, 2000, 2001,26

 

SIMILAR AT ALL ELEVATION



Copyright © 2010 Richmond American Homes of Colorado, Inc.
No reproductions or other use of these plans may be made without the express written consent of the copyright holder.

Date: 11/04/2009

Drawn By: RUDRA

Revisions:

LAS VEGAS

Plan Number:

L25B

Plan Name:

DOMINIC

Sheet Title:

FIRST FLOOR OPTIONS


Sheet Number:

A1.1


1

RECEIVED


SEP - 7 2010

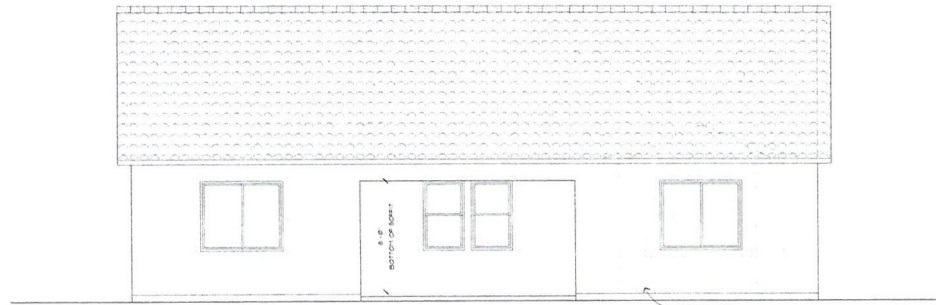

3 REAR ELEVATION D
SCALE: 1/4" = 1'-0" RE: A2.4a FOR ADDITIONAL NOTES & DIMENSIONS

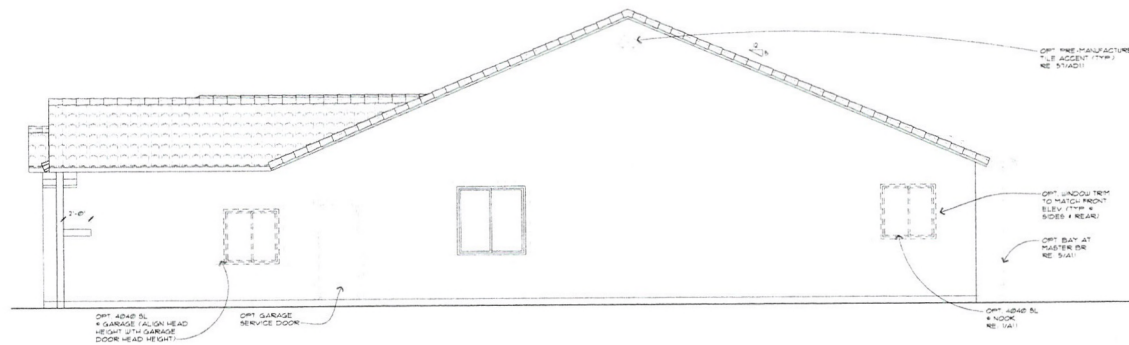

4 RIGHT ELEVATION D
SCALE: 1/4" = 1'-0" RE: A2.4a FOR ADDITIONAL NOTES & DIMENSIONS

 

**RICHMOND
AMERICAN HOMES**
LAS VEGAS
7770 Dean Martin Drive, D-8
Las Vegas, NV 89139 702.638-4400
State Contractor License #0026417

Copyright © 2010 Richmond American Homes of Colorado, Inc.
No reproduction or other use of these plans may be made without the express written consent of the copyright holder.

Date: 09/03/2010
Drawn By: N.H.J.A.
Revisions:

LAS VEGAS

Plan Number:
L25B

Plan Name:
DOMINIC

Sheet Title:

ELEVATION D

Sheet Number:
A2.4

RECEIVED

SEP - 7 2010


AKINS, ROBERT

4/29/2010 2:30:55 PM


Z:\Architecture\Nevada\Las Vegas\Master Plan Drawings\L25B - Dominic\L25B Elev South.dwg



1 FRONT ELEVATION E
SCALE: 1/4" = 1'-0"

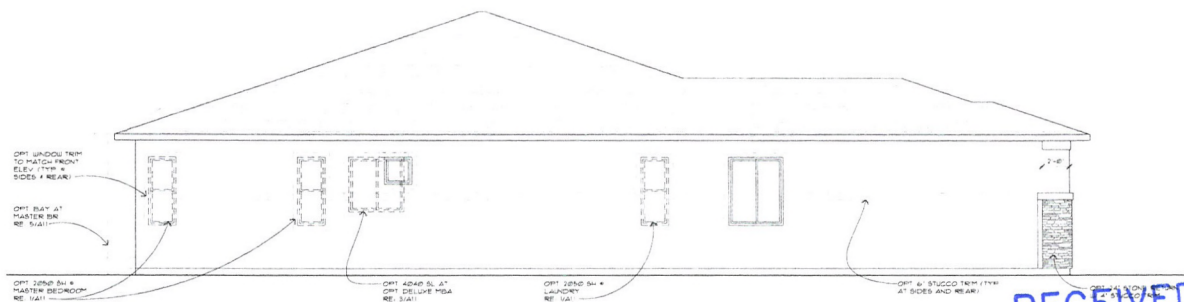

2 LEFT ELEVATION E
SCALE: 1/4" = 1'-0"

 

**RICHMOND
AMERICAN HOMES**
Las Vegas
7770 Dean Martin Drive, D-8
Las Vegas, NV 89139 (702) 638-4400

Copyright © 2010 Richmond American Homes of Colorado, Inc.
No reproduction or other use of these plans may be made without the express written consent of the copyright holder.

Date: 10/24/2009

Drawn By: R.H.J.A.

Revisions:

LAS VEGAS

Plan Number:

L25B

Plan Name:

DOMINIC

Sheet Title:

ELEVATION E

Sheet Number:

A2.5

a

AKINS, ROBERT

4/29/2010 2:30:56 PM


Z:\Architecture\Nevada\Las Vegas\Master Plan Drawings\L25B - Dominic\L25B Elev Sets.dwg

RECEIVED


SEP - 7 2010



3 REAR ELEVATION E
SCALE: 1/4"=1'-0" RE: A2.5A FOR ADDITIONAL NOTES & DIMENSIONS

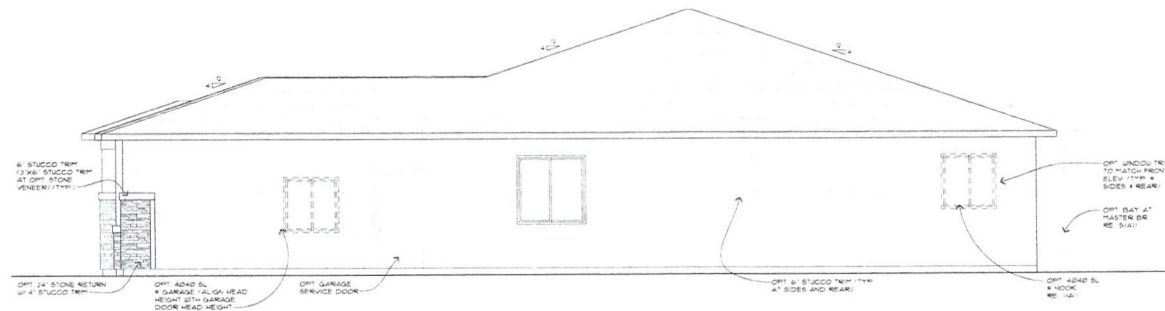

4 RIGHT ELEVATION E
SCALE: 1/4"=1'-0" RE: A2.5A FOR ADDITIONAL NOTES & DIMENSIONS

 

**RICHMOND
AMERICAN HOMES**

Richmond American Homes of Nevada, Inc.
10000 Las Vegas Blvd. S.
Suite 1000 Las Vegas, NV 89135

LAS VEGAS
10000 Las Vegas Blvd. S.
Suite 1000 Las Vegas, NV 89135

Copyright © 2010 Richmond American Homes of Nevada, Inc.
No reproduction or other use of these plans may be made without the express written consent of the copyright holder.

Date: 08/04/2010

Drawn By: RHLJA

Revisions:

LAS VEGAS

Plan Number:

L25B

Plan Name:

DOMINIC

Sheet Title:

ELEVATION E


Sheet Number:

A2.5


b

RECEIVED

SEP - 7 2010

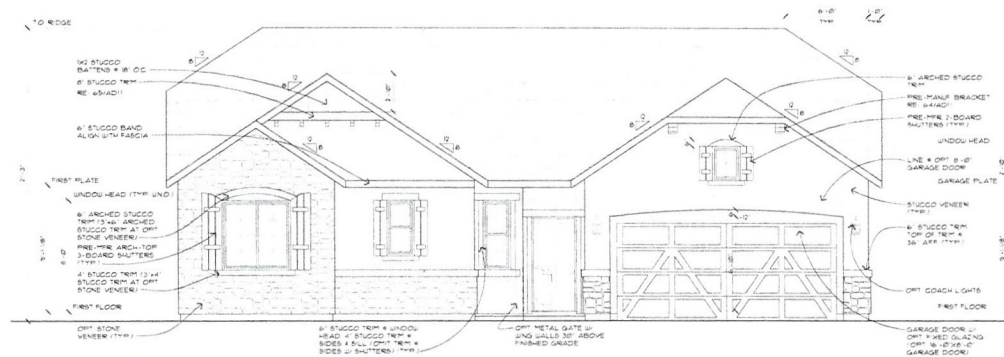

1 FRONT ELEVATION F
SCALE 1/4"=1'-0"

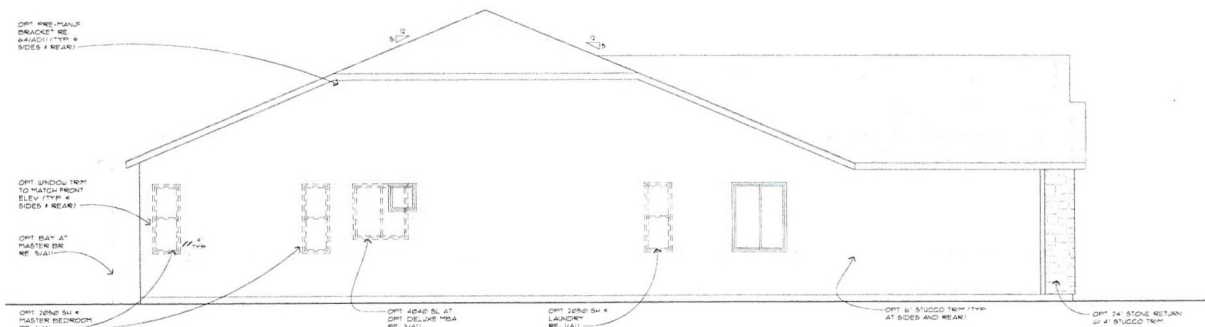

2 LEFT ELEVATION F
SCALE 1/4"=1'-0"

RICHMOND AMERICAN HOMES
Las Vegas, NV 89139 702.538-4400

Copyright © 2008 Richmond American Homes of Nevada, Inc.
No reproduction or other use of these plans may be made without the express written consent of the copyright holder.
Date: 10/24/08
Drawn By: KHALA
Revisions:

LAS VEGAS

Plan Number:
L25B


Plan Name:
DOMINIC

Sheet Title:
ELEVATION F


Sheet Number:
A2.6

RECEIVED
SEP - 7 2010


AKINS, ROBERT
4/26/2010 2:31:05 PM

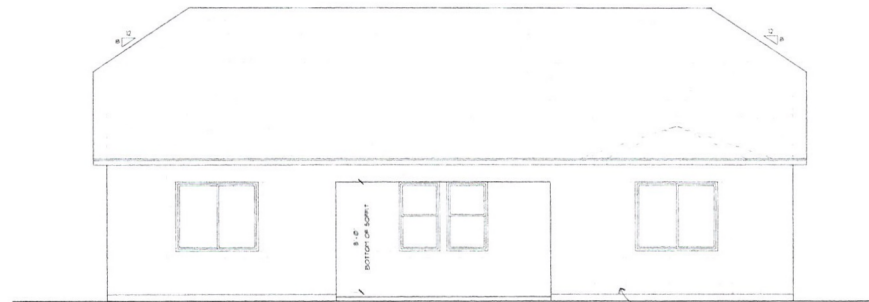

3 REAR ELEVATION F
SCALE 1/4" = 1'-0" REF. A7.6.8 FOR ADDITIONAL NOTES & DIMENSIONS

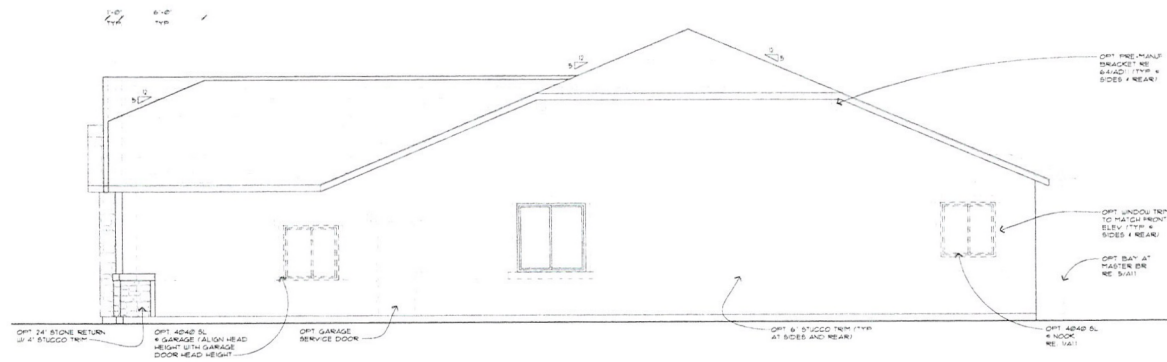

4 RIGHT ELEVATION F
SCALE 1/4" = 1'-0" REF. A7.6.8 FOR ADDITIONAL NOTES & DIMENSIONS

 

RICHMOND
AMERICAN HOMES
LAS VEGAS
7770 Dean Martin Drive, D-8
Las Vegas, NV 89139 (702) 638-4400
Richmond American Homes of Nevada, Inc.
State Contractor License #0026417

Copyright © 2010 Richmond American Homes of Colorado, Inc.
No reproduction or other use of these plans may be made without the express written consent of the copyright holder.

Date: 04/22/09
Drawn By: RALJA
Revisions:

LAS VEGAS

Plan Number:
L25B

Plan Name:
DOMINIC

Sheet Title:

ELEVATION F

Sheet Number:
A2.6

RECEIVED
SEP - 7 2010

AKINS ROBERT

4/29/2010 2:31:08 PM

Z:\Architecture\Las Vegas Master Plan Drawings\L25B - Dominic\L25B Elev. Sects.dwg



4 OPTIONAL MASTER BR2 @ ELEVATION D

SCALE: 1/4" = 1'-0"

REAR ELEVATION DOES NOT CHANGE
RE: SHEETS A24 FOR ADDITIONAL NOTES AND DIMENSIONS



5 OPTIONAL MASTER BR2 @ ELEVATION E

SCALE: 1/4" = 1'-0"


REAR ELEVATION DOES NOT CHANGE
RE: SHEETS A25 FOR ADDITIONAL NOTES AND DIMENSIONS



6 OPTIONAL MASTER BR2 @ ELEVATION F

SCALE: 1/4" = 1'-0"

REAR ELEVATION DOES NOT CHANGE
RE: SHEETS A26 FOR ADDITIONAL NOTES AND DIMENSIONS

 

**RICHMOND
AMERICAN HOMES**
LAS VEGAS
7735 DOWNEY AVE., D-8
LAS VEGAS, NV 89139
State Contract License #00264117
Copyright © 2010 Richmond American Homes of Colorado, Inc.
No reproduction or other use of these plans may be made without the express written consent of the copyright holder.

Date: 08/14/2010
Drawn By: RMLJA
Revisions:

LAS VEGAS

Plan Number:

L25B

Plan Name:

DOMINIC

Sheet Title:

OPTIONAL
MASTER BR2
ELEVATIONS


Sheet Number:

A3.0


b

RECEIVED


SEP - 7 2010

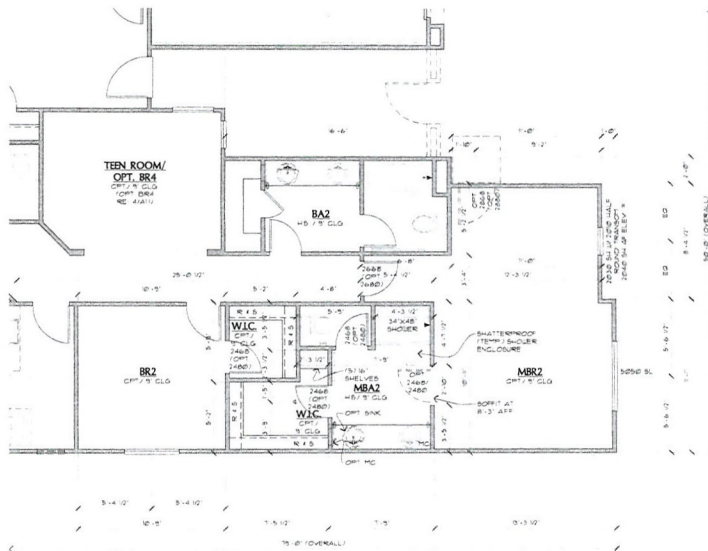

2 OPT. MASTER BR2 FIRST FLOOR PLAN
SCALE: 1/8"=1'-0"
RE: WAIT FOR ADDITIONAL NOTES & DIMENSIONS

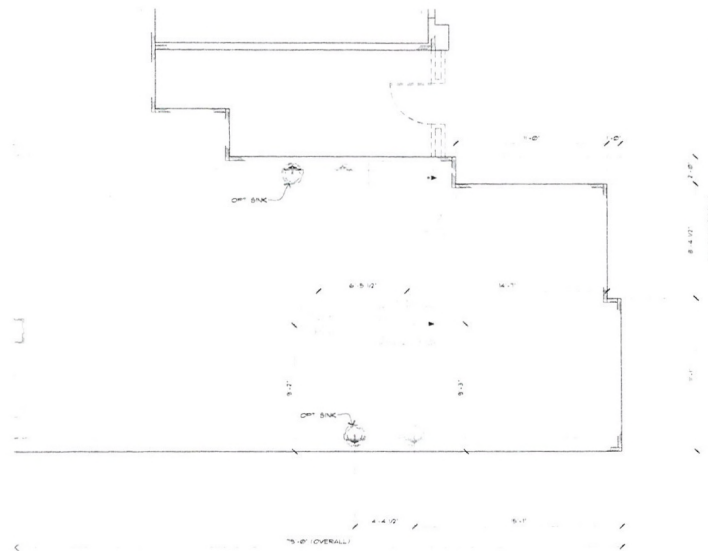

1 OPT. MASTER BR2 ARCH. FOUNDATION
SCALE: 1/8"=1'-0"
RE: WAIT FOR ADDITIONAL NOTES & DIMENSIONS

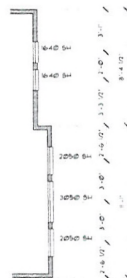

3 OPT. MASTER BR2 - WINDOWS AT ELV. 'E'
SCALE: 1/8"=1'-0"
RE: WAIT FOR ADDITIONAL NOTES & DIMENSIONS



Copyright © 2005 Richmond American Homes of Colorado, Inc.
No reproductions or other use of these plans may be made without the express written consent of the copyright holder.

Date: 10/04/2009

Drawn By: RHJA

Revisions:

LAS VEGAS

Plan Number:

L25B

Plan Name:

DOMINIC

Sheet Title:


OPTIONAL
MASTER BR2
PLANS

Sheet Number:


A3.0

a

RECEIVED
SEP - 7 2010

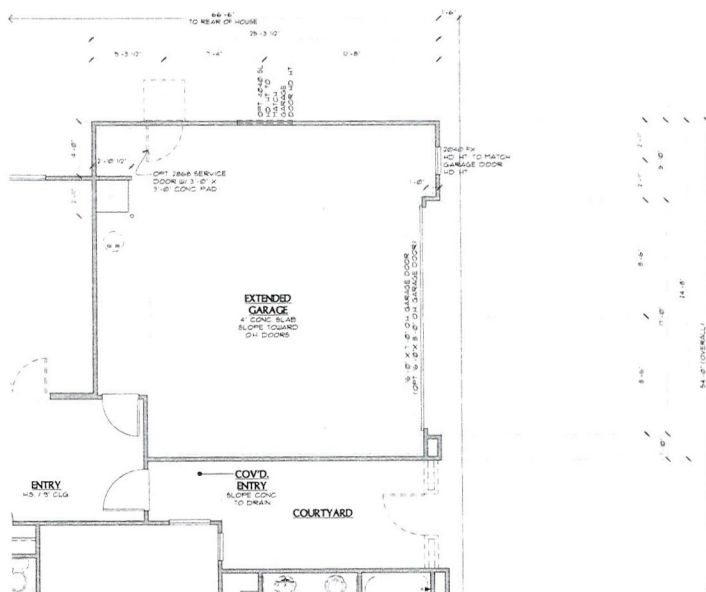

2 OPT. EXTENDED GARAGE - FIRST FLOOR PLAN
SCALE 1/4" = 1'-0" SIMILAR AT ALL ELEVATIONS
RE: MAIN FOR ADDITIONAL NOTES & DIMENSIONS

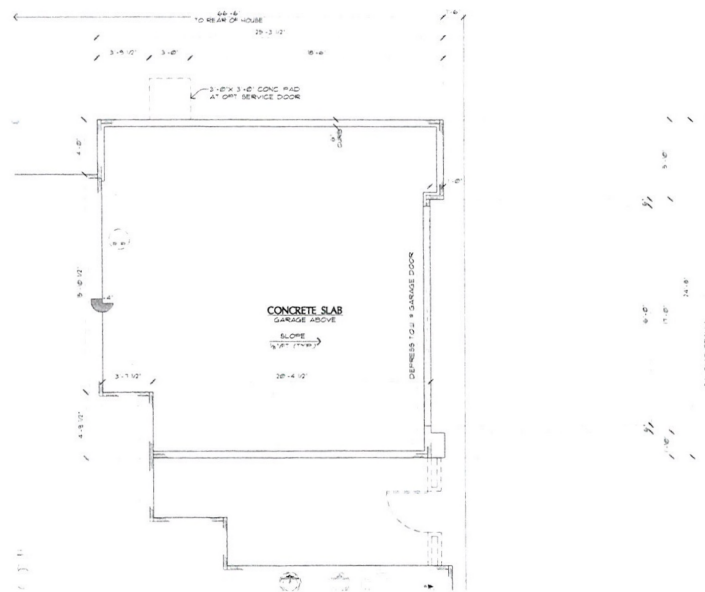

1 OPT. EXTENDED GARAGE - ARCH'L. FND. PLAN
SCALE 1/4"=1'-0"
SPECIAL AT ALL ELEVATIONS
RE: VALID FOR ADDITIONAL NOTES & DIMENSIONS



Copyright © 2010 Richmond American Homes of Colorado, Inc.
No reproductions or other use of these plans may be made without the express written consent of the copyright holder.

Date: 10/4/2009
Drawn By: RHJA
Revisions:

LAS VEGAS

Plan Number:

L25B

Plan Name:

DOMINIC

Sheet Title:

OPTIONAL
EXTENDED
GARAGE PLANS


Sheet Number:

A3.2

3

RECEIVED


SEP - 7 2010

 


Z:\Architecture\Nevada\Las Vegas\Master Plan Drawings\258 - Dominic\258 Elva Sects.dwg

(b)


SEP - 7 2010

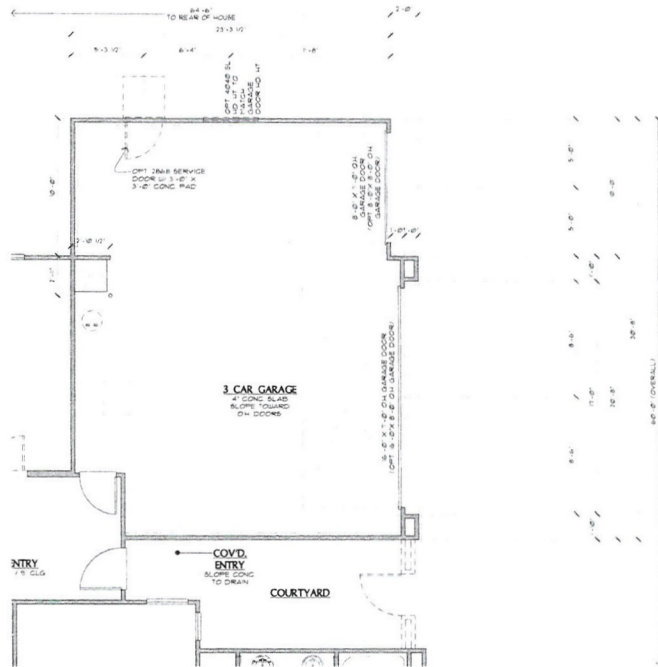

2 OPT. 3 CAR GARAGE - FIRST FLOOR PLAN
SCALE: 1/4"=1'-0"
RE: VALID FOR ADDITIONAL NOTES & DIMENSIONS

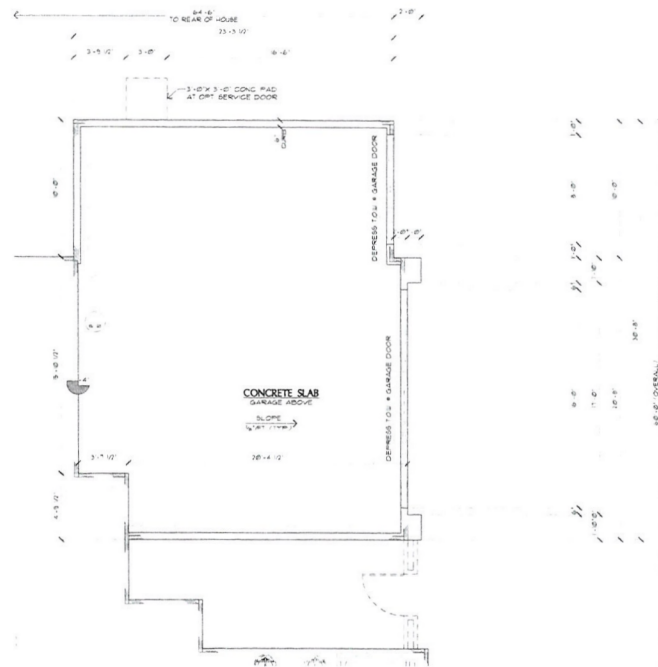

1 OPT. 3 CAR GARAGE - ARCH'L. FND. PLAN
SCALE: 1/4"=1'-0"
RE: VALID FOR ADDITIONAL NOTES & DIMENSIONS

 

**RICHMOND
AMERICAN HOMES**
LAS VEGAS
1770 S. LAS VEGAS BLVD., SUITE 200
LAS VEGAS, NV 89102-3000
702.638-4400

Copyright © 2001 Richmond American Homes of Colorado, Inc. No reproductions or other use of these plans may be made without the express written consent of the copyright holder.

Date: 10/4/2009
Drawn By: MHLA
Revisions:

LAS VEGAS

Plan Number:
L25B

Plan Name:
DOMINIC


Sheet Title:

OPTIONAL 3 CAR
GARAGE PLANS

Sheet Number:
A3.3
a

RECEIVED

SEP - 7 2010

 


Z:\Architecture\ Nevada\Las Vegas\Master Plan Drawings\25B - Domestic\25B Flrs Sects.dwg




Revisions:

□


SEP - 7 2010

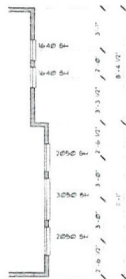

3 OPT. SIDETURN GARAGE - WINDOWS AT ELV. 'E'
SCALE: 1/4" = 1'-0"
RE: 11A/11 FOR ADDITIONAL NOTES & DIMENSIONS

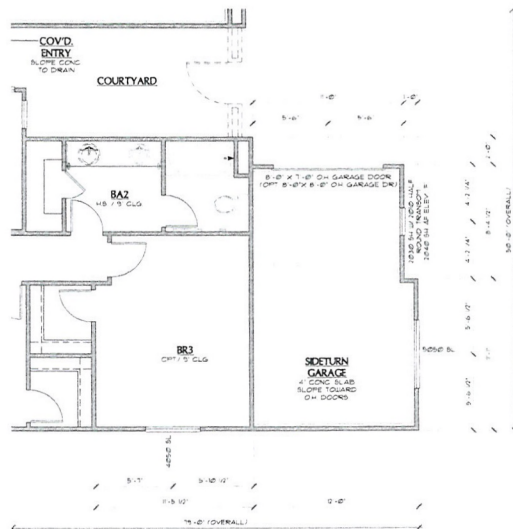

2 OPT. SIDETURN GARAGE - FIRST FLOOR PLAN
SCALE: 1/4" = 1'-0"
RE: 11A/11 FOR ADDITIONAL NOTES & DIMENSIONS

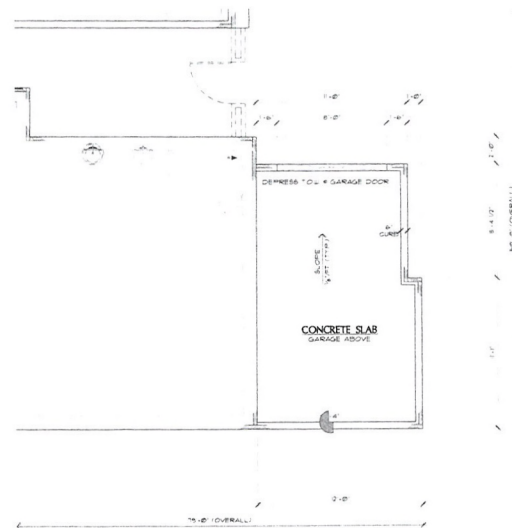

1 OPT. SIDETURN GARAGE - ARCH'L. FND. PLAN
SCALE: 1/4" = 1'-0"
RE: 11A/11 FOR ADDITIONAL NOTES & DIMENSIONS



Copyright © 2008 Richmond American Homes of Colorado, Inc. No reproduction or other use of these plans may be made without the express written consent of the copyright holder.

Date: 10/4/2008

Drawn By: RH/JA

Revisions:

LAS VEGAS

Plan Number:
L25B

Plan Name:
DOMINIC

Sheet Title:
**OPTIONAL
SIDE TURN
GARAGE
PLANS**

Sheet Number:
A3.5

a

RECEIVED
SEP - 7 2010




4 OPTIONAL SIDE TURN CAR GARAGE @ ELEVATION D
SCALE: 1/4" = 1'-0"
REAR ELEVATION DOES NOT CHANGE
RE: SHEETS A24 FOR ADDITIONAL NOTES AND DIMENSIONS



5 OPTIONAL SIDE TURN CAR GARAGE @ ELEVATION E
SCALE: 1/4" = 1'-0"
REAR ELEVATION DOES NOT CHANGE
RE: SHEETS A25 FOR ADDITIONAL NOTES AND DIMENSIONS



6 OPTIONAL SIDETURN CAR GARAGE @ ELEVATION F
SCALE: 1/4" = 1'-0"
REAR ELEVATION DOES NOT CHANGE
RE: SHEETS A26 FOR ADDITIONAL NOTES AND DIMENSIONS

 

**RICHMOND
AMERICAN HOMES**
LAS VEGAS
10000 S. Durango Dr., Suite D-8
Las Vegas, NV 89135 702.638-4400

Copyright © 2009 Richmond American Homes of Colorado, Inc.
No reproduction or other use of these plans may be made without the express written consent of the copyright holder.

Date: 05/24/2009
Drawn By: MHLJA
Revisions:

LAS VEGAS

Plan Number:
L25B


Plan Name:
DOMINIC

Sheet Title:
**OPTIONAL
SIDE TURN
GARAGE
ELEVATIONS**

Sheet Number:
A3.5

RECEIVED

SEP - 7 2010

 

VENT SCHED			
GENPAC ATEC WIND TUNES			
ROOF VENTILATION SHALL COMPLY PER REQ.			
- SEE COVER SHEET FOR INFORMATION ON REQUIRED ATTEC VENTILATION			
1. 12'x12'	2. 12'x18'	3. 18'x18'	4. 18'x24'
5. 18'x30'	6. 18'x36'	7. 24'x36'	8. 30'x36'
9. 30'x36'	10. 36'x36'	11. 36'x48'	12. 48'x48'
13. 24'x24'	14. 24'x30'	15. 24'x36'	16. 30'x30'
17. 30'x30'	18. 30'x36'	19. 36'x36'	20. 36'x48'
21. 48'x48'	22. 48'x60'	23. 60'x60'	24. 60'x72'
25. 72'x72'	26. 72'x96'	27. 96'x96'	28. 96'x120'
29. 120'x120'	30. 120'x144'	31. 144'x144'	32. 144'x168'
33. 168'x168'	34. 168'x192'	35. 192'x192'	36. 192'x216'
193. 2088'x2088'	194. 2088'x2112'	195. 2112'x2112'	196. 2112'x2136'

scale: $1/4" =$

VAR-39475
SDR-39474

LAS VEGAS DIVISION
9970 W. CHEYENNE AVE., Suite 100
LAS VEGAS, NV. 89129 (702) 240-5600

RICHMOND
AMERICAN HOMES
STATE CONTRACTOR LICENSE #0026417
DIVISION PRESIDENT

ERNEST J. BELAIR, JR.

ROOF FRAMING, FRONT, REAR, AND
SIDES OF ELEVATION "A"

DRAWN BY	
E.D.H.	
DATE: 09/11/07	
REV No.	DATE
1	01/03/08
2	
3	
4	
5	
6	

1962

SUBDIVISION:
LADERA CANYON
@ SUMMERLIN
1950-ARCH

A2.A




FRONT ELEVATION - B




REAR STANDARD "B" ELEVATION


LOGGIA

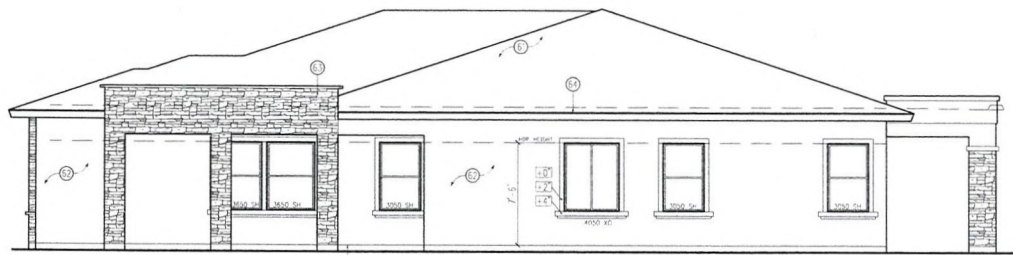

RIGHT ELEVATION - B

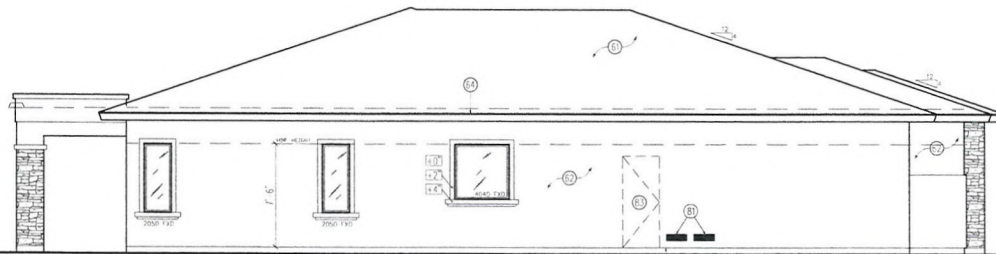

LEFT ELEVATION - B

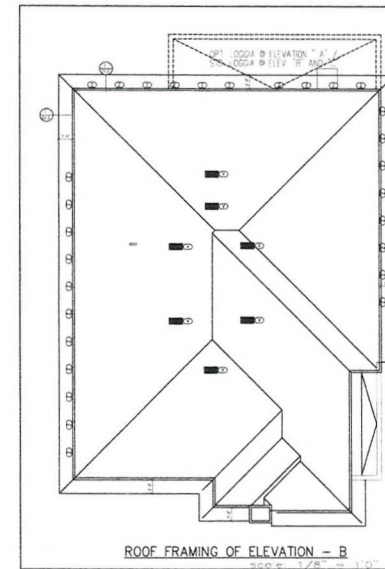

ROOF FRAMING OF ELEVATION - B

scale: 1/4" = 1'0"

© Copyright 2007, RICHMOND AMERICAN HOMES, INC. All rights reserved.
LAS VEGAS DIVISION
 9970 W. CHEYENNE AVE., Suite 100
 LAS VEGAS, NV. 89129 (702) 240-5600

RICHMOND AMERICAN HOMES
 STATE CONTRACTOR LICENSE #0026417
 DIVISION PRESIDENT
 ERNEST DELAIR JR.

FILE
 ROOF FRAMING, FRONT, REAR, AND
 SIDES OF ELEVATION "B"

DATE	BY	CHKD	APP'D
09/11/07			
01/03/08			

PLAN # 1962

SUBDIVISION
 LADERA CANYON
 @ SUMMERLIN
 19500-ARCH

SHEET NO.
A2.B

RECEIVED

SEP - 7 2010


VAR-39475
SDR-39474




FRONT ELEVATION - C




REAR STANDARD "C" ELEVATION
LOGGIA

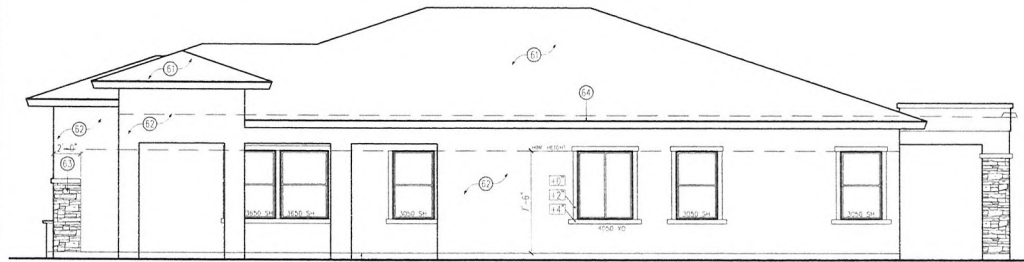

RIGHT ELEVATION - C

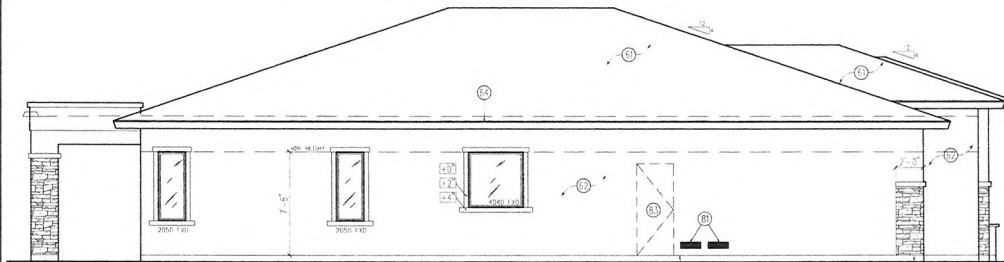

LEFT ELEVATION - C

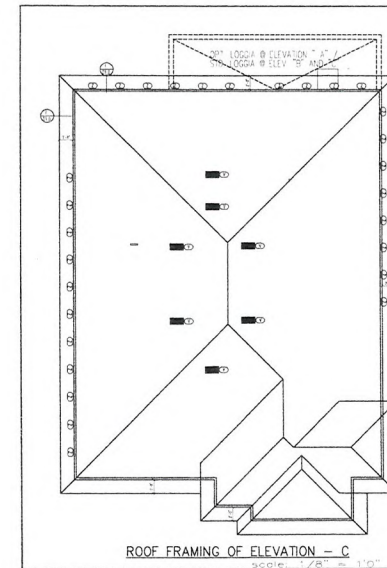

ROOF FRAMING OF ELEVATION - C

scale: 1/4" = 1'0"

LAS VEGAS DIVISION
9970 W. CHEYENNE AVE., Suite 100
LAS VEGAS, NV 89129 (702) 240-5600

RICHMOND
AMERICAN HOMES
STATE CONTRACTOR LICENSE #0026417
DIVISION PRESIDENT
ERNEST J. BELAIR, JR.

FILE
ROOF FRAMING, FRONT, REAR, AND
SIDES OF ELEVATION "C"

REV	DATE	BY	CHK
1	09/11/07	ED	ED
2	01/03/08	ED	ED
3			
4			
5			
6			

PLAN #
1962

CUSTOMER
LADERA CANYON
@ SUMMERLIN
1962 - ARCH

SHEET NO.
A2.C

RECEIVED

SEP - 7 2010

VAR-39475
SDR-39474

RECEIVED
SEP 07 2010

Las Vegas, NV
Exterior Color Selections - November 2009

Elevation A Spanish Colonial Color Schemes	Body	Trim	Garage Door	Fascia	Front Door	Shutters	Roof Tile (s-tile)	Exterior Stone (Environmental)	Rail/Decorative Ironwork if Applicable
#1	6120 Believable Buff	7011 Natural Choice	6122 Camelback	6090 Java	6090 Java	6090 Java	1BCCS0431 Apple Bark	Not Applicable on Elevation A	SW6083 Sable
#2	6133 Muslin	7008 Alabaster	6150 Universal Khaki	7705 Wheat Penny	7705 Wheat Penny	7705 Wheat Penny	1BCCS6676 Desert Sunset	Not Applicable on Elevation A	SW6083 Sable
#3	6101 Sands of Time	6105 Divine White	6102 Portabello	6083 Sable	6083 Sable	6083 Sable	1BCCS0431 Apple Bark	Not Applicable on Elevation A	SW6083 Sable
#4	7513 Sanderling	7556 Crème	7032 Warm Stone	2848 Roycroft Pewter	2848 Roycroft Pewter	2848 Roycroft Pewter	1BCCS0026 Sandstorm	Not Applicable on Elevation A	SW6083 Sable
Elevation B Craftsman Color Schemes	Body	Trim	Garage Door	Fascia	Front Door	Shutters	Roof Tile (shake)	Exterior Stone (Environmental)	Rail/Decorative Ironwork if Applicable
#5	6158 Sawdust	6143 Basket Beige	6158 Sawdust	6160 Best Bronze	6160 Best Bronze	N/A	1FBCF1132 Charcoal Brown Blend	Manzanita Tuscan Ledge	SW6083 Sable
#6	7539 Cork Wedge	6102 Portabello	7539 Cork Wedge	6013 Bitter Chocolate	6013 Bitter Chocolate	N/A	1FBCF3233 Brown Blend	Georgia Southern Ledge	SW6083 Sable
#7	6102 Portabello	6143 Basket Beige	6102 Portabello	7027 Well Bred Brown	7027 Well Bred Brown	N/A	1FBCF3233 Brown Blend	Iroquois Tuscan Ledge	SW6083 Sable
#8	6080 Utterly Beige	6081 Down Home	6080 Utterly Beige	6006 Black Bean	6006 Black Bean	N/A	1FBCF1132 Charcoal Brown Blend	Tudor Mountain Ledge	

VAR-39475
SDR-39474

Las Vegas, NV
Exterior Color Selections - November 2009

Elevation C Prairie Ranch Color Schemes	Body	Trim	Garage Door	Fascia	Front Door	Shutters	Roof Tile (flat)	Exterior Stone (Environmental)	Rail/Decorative Ironwork if Applicable
#9	6150 Universal Khaki	6151 Quiver Tan	6126 Navajo White	7020 Black Fox	7020 Black Fox	N/A	1FACS3233 Brown Blend	Mist Tuscan Ledge	SW6083 Sable
#10	2823 Rookwood Clay	6103 Tea Chest	7526 Maison Blanche	7735 Palm Leaf	7735 Palm Leaf	N/A	1FACS3233 Brown Blend	Tudor Mountain Ledge	SW6083 Sable
#11	6121 Whole Wheat	6123 Baguette	7008 Alabaster	2803 Rookwood Terra Cotta	2803 Rookwood Terra Cotta	N/A	1FACS6464 California Mission Blend	Cascade Southern Ledge	SW6083 Sable
#12	7037 Balanced Beige	7039 Virtual Taupe	7003 Toque White	6069 French Roast	6069 French Roast	N/A	1FACS0024 Desert Sage	Taupe Mountain Ledge	SW6083 Sable

PAINT MANUFACTURER: Sherwin Williams

ROOFING MATERIAL: Monier Lifetile

STONE MANUFACTURER: Environmental Stoneworks

Any Nesco Deco Features - **NATURAL** Color (NO PAINT)

National Merchandising, November 2009

Revised per Developer - December 2009

Revised Roof Colors - December 23, 2009

**VAR-39475
SDR-39474**

BODY
6120 Believable Buff

RECEIVED
SEP 07 2010

TRIM
7011 Natural Choice

**FASCIA, FRONT DOOR
& SHUTTERS**
6090 Java

VAR-39475
SDR-39474

GARAGE DOOR
6122 Camelback

BODY
6133 Muslin

SCHEME 2

TRIM
7008 Alabaster

**FASCIA, FRONT DOOR
& SHUTTERS**
7705 Wheat Penny

RECEIVED
SEP 07 2010

VAR-39475
SDR-39474

GARAGE DOOR
6150 Universal Khaki



TRIM
6105 Divine White

FASCIA, FRONT DOOR
& SHUTTERS
6083 Sable

SEP 07 2010

VAR-39475
SDR-39474


GARAGE DOOR
6102 Portabello

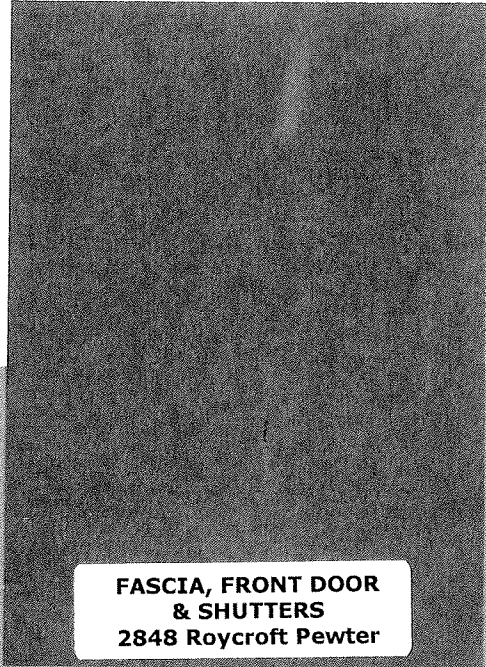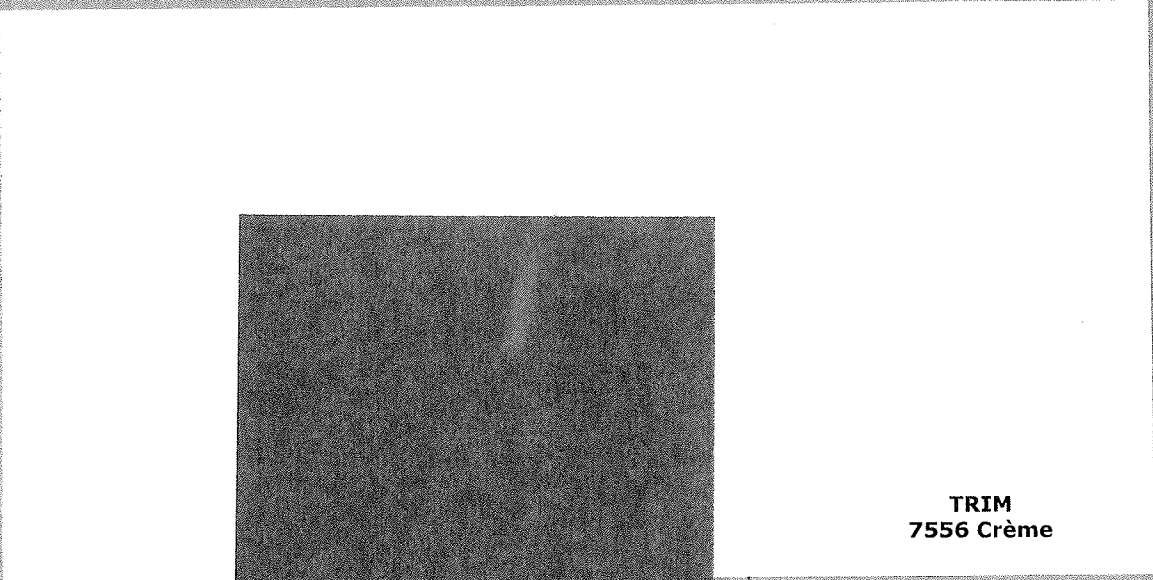

TRIM
7556 Crème

FASCIA, FRONT DOOR
& SHUTTERS
2848 Roycroft Pewter

SEP 07 2010

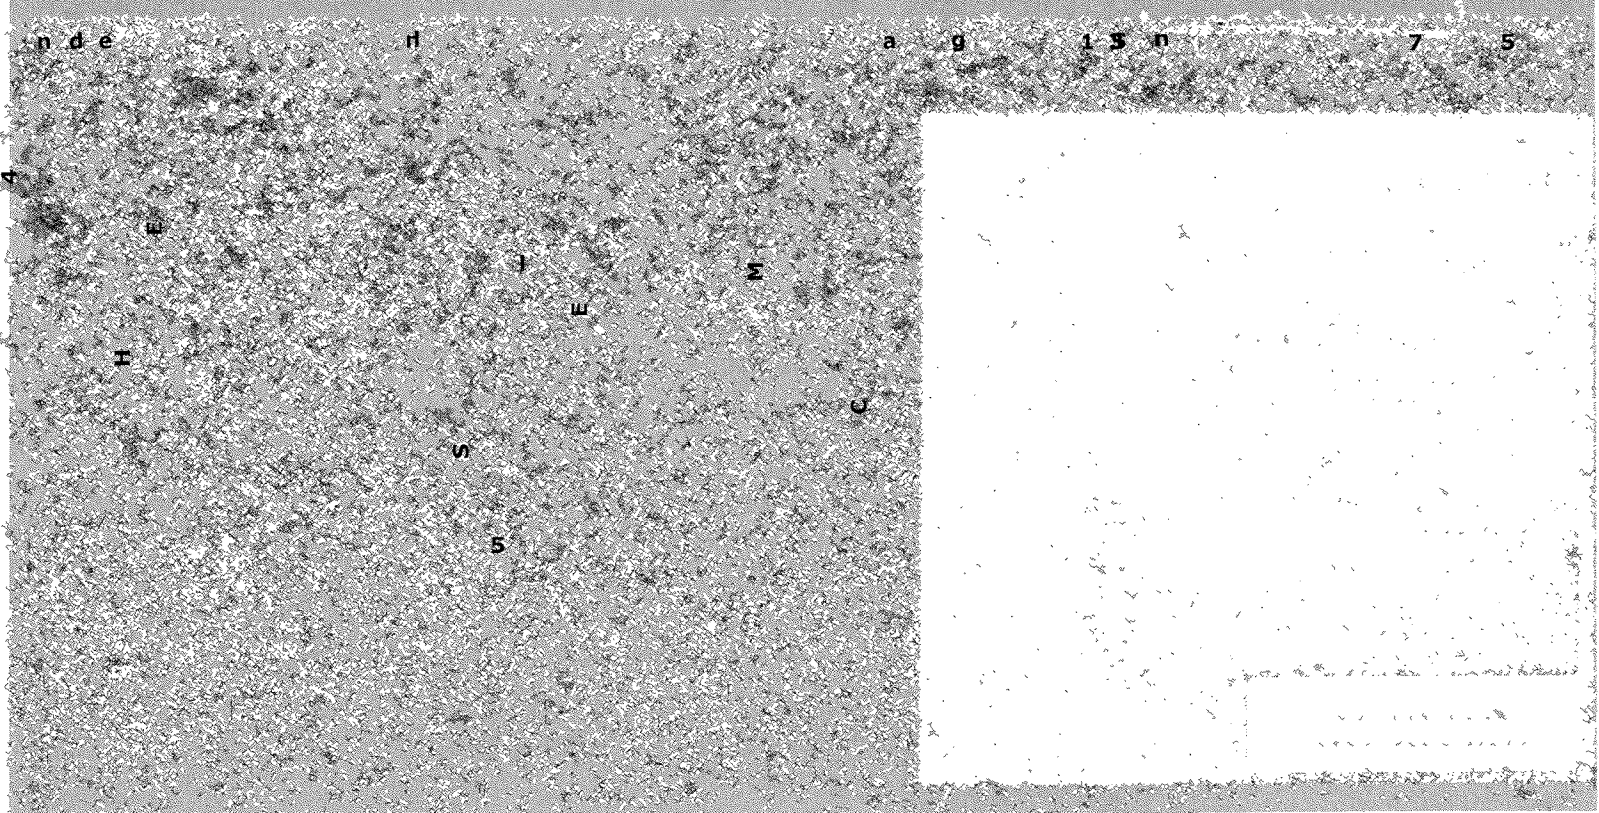

BODY
6158 Sawdust

SCHEME 5

TRIM
6143 Basket Beige

FASCIA & FRONT DOOR
6160 Best Bronze

SEP 07 2010

VAR-39475
SDR-39474

GARAGE DOOR
6158 Sawdust

BODY
7539 Cork Wedge

SCHEME 6

TRIM
6102 Portabello

FASCIA & FRONT DOOR
6013 Bitter Chocolate

RECEIVED
SEP 07 2010

VAR-39475
SDR-39474

GARAGE DOOR
7539 Cork Wedge

BODY
6120 Portabello

SCHEME 7

TRIM
6143 Basket Beige

FASCIA & FRONT DOOR
7027 Well Bred Brown

SEP 07 2010

VAR-39475
SDR-39474

GARAGE DOOR
6120 Portabello

BODY
6080 Utterly Beige

SCHMF R

TRIM
6081 Down Home

FASCIA & FRONT DOOR
6006 Black Bean

SEP 07 2010

VAR-39475
SDR-39474

GARAGE DOOR
6080 Utterly Beige

TRIM
6151 Quiver Tan

FASCIA & FRONT DOOR
7020 Black Fox

SEP 07 2010

VAR-39475
SDR-39474

GARAGE DOOR
6126 Navajo White

BODY
2823 Rookwood Clay

SCHEME 10

TRIM
6103 Tea Chest

FASCIA & FRONT DOOR
7735 Palm Leaf

SEP 07 2010

VAR-39475
SDR-39474

GARAGE DOOR
7526 Maison Blanche

BODY
6121 Whole Wheat

SCHEME 11

TRIM
6123 Baugette

FASCIA & FRONT DOOR
2803 Rookwood
Terra Cotta

RECEIVED
SEP 07 2010

VAR-39475
SDR-39474

GARAGE DOOR
7008 Alabaster

BODY
7037 Balanced Beige

SCHEME 12

TRIM
7039 Virtual Taupe

FASCIA & FRONT DOOR
6069 French Roast

RECEIVED
SEP 07 2010

VAR-39475
SDR-39474

GARAGE DOOR
7003 Toque White