

IMPROVEMENT PLANS FOR IRON MOUNTAIN UNIT 2

CITY OF LAS VEGAS, NEVADA
RESIDENTIAL SUBDIVISION

OWNER/DEVELOPER	ENGINEER
TRI POINTE HOMES NEVADA, INC. 4675 W. TECO AVE., SUITE 115 LAS VEGAS, NV 89118 PH (702) 614-1400 FX (702) 873-6881 CONTACT: JIM JORDANO	WESTWOOD PROFESSIONAL SERVICES 5725 W. BADURA AVE, SUITE 100 LAS VEGAS, NV 89118 PH: (702) 284-5300 FX: (702) 284-5399 CONTACT: DAN POLL

COX COMMUNICATIONS LAS VEGAS, INC. DATE

AVOID HITTING OVERHEAD
POWER LINES. IT'S
COSTLY.

CALL BEFORE
YOU DO
OVERHEAD

1-702-227-2929



Call before you Dig
AVOID CUTTING UNDERGROUND
UTILITY LINES. IT'S COSTLY.
Call
811
OR
1-800-642-2444


tri pointe[®]
HOMES

IRON MOUNTAIN UNIT 2

COVER SHEET

STR 19 SE

PROJECT NO.
TRI2101-002

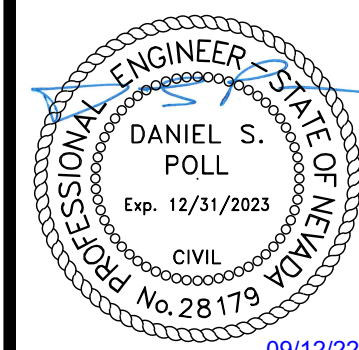

C-1

SHEET 1 OF 49

L22-01857

STORMWATER RUNOFF MANAGEMENT

- STANDARD NOTE NO. 1: THE OWNER, SITE DEVELOPER, CONTRACTOR, AND/OR THEIR AUTHORIZED AGENTS SHALL EACH DAY REMOVE ALL SEDIMENT, MUD, CONSTRUCTION DEBRIS, OR OTHER POTENTIAL POLLUTANTS THAT MAY HAVE BEEN DISCHARGED TO, OR ACCUMULATED IN, THE PUBLIC RIGHTS OF WAY OF THE CITY OF LAS VEGAS AS A RESULT OF CONSTRUCTION ACTIVITIES ASSOCIATED WITH THIS SITE DEVELOPMENT OR CONSTRUCTION PROJECT. SUCH MATERIALS SHALL BE PREVENTED FROM ENTERING THE STORM SEWER SYSTEM.
- STANDARD NOTE NO. 2: ADDITIONAL CONSTRUCTION SITE DISCHARGE BEST MANAGEMENT PRACTICES MAY BE REQUIRED OF THE OWNER, AND HIS OR HER AGENTS DUE TO UNFORESEEN EROSION PROBLEMS OR IF THE SUBMITTED PLAN DOES NOT MEET THE PERFORMANCE STANDARDS SPECIFIED IN THE LVMC 14.18.130 AND CLARK COUNTY REGIONAL FLOOD CONTROL DISTRICTS HYDROLOGIC CRITERIA AND DRAINAGE DESIGN MANUAL, SECTION 1500 AND THE LAS VEGAS VALLEY CONSTRUCTION SITE BMP GUIDANCE MANUAL.
- STANDARD NOTE NO. 3: TEMPORARY OR PERMANENT STABILIZATION PRACTICES WILL BE INSTALLED ON DISTURBED AREAS AS SOON AS PRACTICABLE AND NO LATER THAN 14 DAYS AFTER THE CONSTRUCTION ACTIVITY THAT PORTION OF THE SITE HAS TEMPORARILY OR PERMANENTLY CEASED. SOME EXCEPTIONS MAY APPLY; REFER TO THE NEVADA STORMWATER GENERAL PERMIT FOR CONSTRUCTION ACTIVITY NV100000, SECTION III.A.5.
- STANDARD NOTE NO. 4: AT A MINIMUM, THE CONTRACTOR OR HIS AGENT SHALL INSPECT ALL DISTURBED AREAS, AREAS USED FOR STORAGE OF MATERIALS AND EQUIPMENT THAT ARE EXPOSED TO PRECIPITATION, VEHICLE ENTRANCE AND EXIT LOCATIONS, AND ALL BMPs WEEKLY, AND WITHIN 24 HOURS AFTER ANY RAIN EVENT OF 0.5 INCHES OR MORE. THE CONTRACTOR OR HIS AGENT SHALL UPDATE OR MODIFY THE STORMWATER POLLUTION PREVENTION PLAN AS NECESSARY. SOME EXCEPTIONS TO WEEKLY INSPECTIONS MAY APPLY, SUCH AS SUSPENSION OF LAND DISTURBANCE ACTIVITIES. REFER TO THE NEVADA STORMWATER GENERAL PERMIT FOR CONSTRUCTION ACTIVITY NV100000, SECTION III.A.5.
- STANDARD NOTE NO. 5: ACCUMULATED SEDIMENT IN BMPs SHALL BE REMOVED WITHIN SEVEN DAYS AFTER A STORMWATER RUNOFF EVENT OR PRIOR TO THE NEXT ANTICIPATED STORM EVENT, WHICHEVER IS EARLIER. SEDIMENT MUST BE REMOVED WHEN BMP DESIGN CAPACITY HAS BEEN REDUCED BY 50 PERCENT OR MORE.

REVISED JANUARY 2022

SOUTHWEST GAS CORPORATION GENERAL NOTES

- IN THE EVENT OF NATURAL GAS EMERGENCIES CALL 911 AND 1-877-860-6020.
- MINIMUM HORIZONTAL AND VERTICAL CLEARANCES BETWEEN NATURAL GAS FACILITIES AND ANY UNDERGROUND UTILITIES AND/OR STRUCTURES, INCLUDING BUT NOT LIMITED TO WATER, SEWER, STORM DRAIN, COMMUNICATIONS, AND NO OTHER, SHALL BE AT LEAST 12-INCHES OR GREATER AS DICTATED BY LOCAL CODES AND STANDARDS.
A) ANY DEVIATION FROM SPECIFIED MINIMUM CLEARANCES MUST BE APPROVED BY ALL AFFECTED UTILITIES AND/OR MUNICIPALITIES.
- FOR VALVE ADJUSTMENT CONTACT 702-528-7881 14 DAYS PRIOR TO CONSTRUCTION.
- IN THE EVENT OF A NATURAL GAS CONFLICT WITH PROPOSED UTILITIES AND STRUCTURES CONTACT 702-365-2099.
- FOR STANDBY WHEN EXCAVATING (INCLUDING SAW CUTTING AND PAVEMENT REMOVAL) OVER OR NEAR HIGH PRESSURE GAS LINES CONTACT 702-278-8451 48 HOURS PRIOR TO CONSTRUCTION.
CAUTION: HIGH PRESSURE GAS
CALL SOUTHWEST GAS AT 702-278-8451 FOR STANDBY WHEN EXCAVATING (INCLUDING SAW CUTTING AND PAVEMENT REMOVAL) OVER OR NEAR HIGH PRESSURE GAS LINES 48 HOURS PRIOR TO CONSTRUCTION.

LEGAL DESCRIPTION

(APN: 126-01-801-010):

THE SOUTHWEST QUARTER (NW 1/4) OF THE SOUTHWEST QUARTER (SW 1/4) OF THE SOUTHWEST QUARTER (SW 1/4) OF THE SOUTHEAST QUARTER (SE 1/4) OF SECTION 1, TOWNSHIP 19 SOUTH, RANGE 59 EAST, M.D.M., CITY OF LAS VEGAS, CLARK COUNTY, NEVADA.

EXCEPTING THEREFROM THAT PORTION AS CONVEYED TO CLARK COUNTY BY DEED RECORDED JUNE 5, 1979, IN BOOK 1066 AS DOCUMENT NO. 1025476, OF OFFICIAL RECORDS.

ALSO KNOWN AS LOT ONE (1), AS DELINEATED ON THAT CERTAIN CERTIFICATE OF LAND DIVISION 54-79, RECORDED JUNE 5, 1979, IN BOOK 1066 AS DOCUMENT NO. 1025475, OF OFFICIAL RECORDS.

TOGETHER WITH:

(APN: 126-01-801-011):

THE SOUTHWEST QUARTER (SW 1/4) OF THE SOUTHWEST QUARTER (SW 1/4) OF THE SOUTHWEST QUARTER (SW 1/4) OF THE SOUTHEAST QUARTER (SE 1/4) OF SECTION 1, TOWNSHIP 19 SOUTH, RANGE 59, EAST, M.D.M., CITY OF LAS VEGAS, CLARK COUNTY, NEVADA.

EXCEPTING THEREFROM THOSE PORTIONS AS CONVEYED TO CLARK COUNTY, BY A DEED RECORDED JUNE 5, 1979 IN BOOK 1066 AS DOCUMENT NO. 1025476, OF OFFICIAL RECORDS, CLARK COUNTY, NEVADA.

ALSO KNOWN AS LOT TWO (2), OF THAT CERTAIN CERTIFICATE OF LAND DIVISION RECORDED JUNE 5, 1979 AS DOCUMENT NO. 1025475, OF OFFICIAL RECORDS.

TOGETHER WITH:

(APN: 126-01-801-012):

THE EAST HALF (E 1/2) OF THE SOUTHWEST QUARTER (SW 1/4) OF THE SOUTHWEST QUARTER (SW 1/4) OF THE SOUTHEAST QUARTER (SE 1/4) OF SECTION 1, TOWNSHIP 19 SOUTH, RANGE 59 EAST, M.D.M., CITY OF LAS VEGAS, CLARK COUNTY, NEVADA.

TOGETHER WITH:

(APN: 126-01-801-013):

THE NORTHWEST QUARTER (NW 1/4) OF THE SOUTHEAST QUARTER (SE 1/4) OF THE SOUTHWEST QUARTER (SW 1/4) OF THE SOUTHEAST QUARTER (SE 1/4) OF SECTION 1, TOWNSHIP 19 SOUTH, RANGE 59 EAST, M.D.M., CITY OF LAS VEGAS, CLARK COUNTY, NEVADA.

EXCEPTING THEREFROM THAT PORTION AS CONVEYED TO CLARK COUNTY BY THAT CERTAIN GRANT, BARGAIN, SALE DEED RECORDED AUGUST 1, 1979 IN BOOK 1095 AS INSTRUMENT NO. 1054704, OF OFFICIAL RECORDS.

ALSO KNOWN AS LOT ONE (1) OF THAT CERTAIN CERTIFICATE OF LAND DIVISION RECORDED JULY 25, 1979 AS DOCUMENT NO. 1050600 OF OFFICIAL RECORDS, CLARK COUNTY, NEVADA.

TOGETHER WITH:

(APN: 126-01-801-014):

THE SOUTHWEST QUARTER (SW 1/4) OF THE SOUTHEAST QUARTER (SE 1/4) OF THE SOUTHWEST QUARTER (SW 1/4) OF THE SOUTHEAST QUARTER (SE 1/4) OF SECTION 1, TOWNSHIP 19 SOUTH, RANGE 59 EAST, M.D.M., CITY OF LAS VEGAS, CLARK COUNTY, NEVADA.

EXCEPTING THEREFROM THAT PORTION CONVEYED TO CLARK COUNTY BY THAT CERTAIN GRANT, BARGAIN, SALE DEED RECORDED AUGUST 1, 1979, IN BOOK 1095, AS INSTRUMENT NO. 1054704, IN THE OFFICE OF THE COUNTY RECORDER OF CLARK COUNTY, NEVADA.

TOGETHER WITH:

(APN: 126-01-801-015):

THE EAST HALF (E 1/2) OF THE SOUTHEAST QUARTER (SE 1/4) OF THE SOUTHWEST QUARTER (SW 1/4) OF THE SOUTHWEST QUARTER (SW 1/4) OF SECTION 1, TOWNSHIP 19 SOUTH, RANGE 59 EAST, M.D.M., CITY OF LAS VEGAS, CLARK COUNTY, NEVADA.

TOGETHER WITH:

(APN: 126-01-801-016):

THE WEST HALF (W 1/2) OF THE SOUTHWEST QUARTER (SW 1/4) OF THE SOUTHWEST QUARTER (SW 1/4) OF THE SOUTHEAST QUARTER (SE 1/4) OF SECTION 1, TOWNSHIP 19 SOUTH, RANGE 59 EAST, M.D.M., CITY OF LAS VEGAS, CLARK COUNTY, NEVADA.

TOGETHER WITH:

(APN: 126-01-801-017):

THE WEST HALF (W 1/2) OF THE SOUTHWEST QUARTER (SW 1/4) OF THE SOUTHWEST QUARTER (SW 1/4) OF THE SOUTHEAST QUARTER (SE 1/4) OF SECTION 1, TOWNSHIP 19 SOUTH, RANGE 59 EAST, M.D.M., CITY OF LAS VEGAS, CLARK COUNTY, NEVADA.

TOGETHER WITH:

THE WEST HALF (W 1/2) OF THE SOUTHWEST QUARTER (SW 1/4) OF THE SOUTHWEST QUARTER (SW 1/4) OF THE SOUTHEAST QUARTER (SE 1/4) OF SECTION 1, TOWNSHIP 19 SOUTH, RANGE 59 EAST, M.D.M., CITY OF LAS VEGAS, CLARK COUNTY, NEVADA AS SHOWN BY MAP THEREOF ON FILE IN THE CLARK COUNTY RECORDER'S OFFICE IN BOOK 160, PAGE 72 OF PLATS.

BASIS OF BEARINGS

NORTH 86°52'17" EAST BEING THE BEARING OF THE SOUTH LINE OF THE SOUTHEAST QUARTER (SE 1/4) OF THE SOUTHEAST QUARTER (SE 1/4) OF SECTION 1, TOWNSHIP 19 SOUTH, RANGE 59 EAST, M.D.M., CITY OF LAS VEGAS, CLARK COUNTY, NEVADA AS SHOWN BY MAP THEREOF ON FILE IN THE CLARK COUNTY RECORDER'S OFFICE IN BOOK 160, PAGE 72 OF PLATS.

CITY OF LAS VEGAS SEWER NOTES

- ALL CONSTRUCTION AND MATERIALS SHALL BE IN ACCORDANCE WITH THE LATEST EDITION OF THE DESIGN AND CONSTRUCTION STANDARDS FOR WASTEWATER COLLECTION SYSTEMS AND THE UNIFORM STANDARD SPECIFICATIONS FOR PUBLIC WORKS' CONSTRUCTION OFF-SITE IMPROVEMENTS, CLARK COUNTY AREA, NEVADA, AS AMENDED. IT WILL BE THE RESPONSIBILITY OF THE CONTRACTOR TO BE AWARE OF THE CONTENTS OF THE ABOVE SPECIFICATIONS.
- IT SHALL BE THE CONTRACTOR'S RESPONSIBILITY TO PERFORM CONSTRUCTION AS PER PLANS. ANY ADDITIONS, DELETIONS, OR CHANGES SHALL FIRST MEET WITH THE APPROVAL OF THE CITY ENGINEER.
- CHISEL "S" OR "C" IN CURBS WHERE SEWER OR GAS LATERALS PASS UNDER THE CURB.
- POLYVINYL (PVC) SEWER PIPE SHALL MEET ASTM D-3034 SDR 35 SPECIFICATIONS, INSTALLED WITH SAND BEDDING AND BACKFILL OF TYPE II AGGREGATE BASE.
- ALL MANHOLES PAVED IN STREETS EIGHTY (80) FOOT R/W AND LARGER SHALL HAVE CONCRETE COLLARS. STREETS LESS THAN EIGHTY (80) FOOT R/W WILL REQUIRE RETROFIT IF PAVING DOES NOT CONFORM TO CITY STANDARDS AT THE MANHOLE.
- TEE SADDLES SHALL BE USED TO CONNECT SEWER LATERALS TO EXISTING MAIN LINES UP TO TWELVE INCH (12") DIAMETER. CONNECTIONS TO FIFTEEN INCH (15") OR LARGER MAINS SHALL REQUIRE SPECIAL PROCEDURES. IN LINE "Y" S SHALL BE USED ON LINES TWELVE INCHES (12") OR ABOVE.
- WATER MAINS SHALL BE PROTECTED IN ACCORDANCE WITH LVWD STANDARDS WHENEVER A SEWER MAIN CROSSES OVER A WATER MAIN OR THE SEWER IS LESS THAN EIGHTEEN INCH (18") UNDER A WATER MAIN.
- ALL CONTRACTORS INSTALLING SEWER MAINS THAT WILL BE UNDER THE JURISDICTION OF THE CITY OF LAS VEGAS MUST BE STATE OF NEVADA CLASS "A" CONTRACTORS.
- THE CITY OF LAS VEGAS WILL NOT ACCEPT ANY SEWER MAINS WHICH HAVE A VERTICAL DEFLECTION OF MORE THAN ONE TENTH (0.1) OF A FOOT FROM THE APPROVED CONSTRUCTION PLANS AT ANY LOCATION. SEWER MAINS FOUND TO EXCEED THIS TOLERANCE WILL HAVE TO BE REPAIRED OR REMOVED OR REPLACED TO THE SATISFACTION OF THE CITY ENGINEER PRIOR TO ACCEPTANCE BY THE CITY OF LAS VEGAS.
- INSTALLATION OF CURVED SEWER REQUIRES THE USE OF C-900 PIPE WHICH ALLOWS FOR PIPE DEFLECTION AT THE JOINTS.
- SEWER SERVICES AS APPROVED ON THIS PLAN, ARE INTENDED SPECIFICALLY FOR THE LOT AND USE SHOWN, AND ARE NOT INTENDED TO SERVE ADJACENT PARCELS OR STRUCTURES WHICH MAY BE CREATED IN THE FUTURE. IN THE EVENT THAT THE PARCEL AND/OR LOTS SHOWN ON THIS PLAN ARE FURTHER DIVIDED TO CREATE ADDITIONAL PARCELS OR LOTS, THE OWNER IS REQUIRED TO PROVIDE SEPARATE SEWER SERVICES TO EACH.

REVISED 09/16/20

LAS VEGAS VALLEY WATER DISTRICT (LVVWD) STANDARD NOTES

LVVWD PROJECT # ADD FIELD (REVISED 01/27/2021)

- NO WORK SHALL BEGIN UNTIL THE WATER PLANS HAVE BEEN APPROVED FOR CONSTRUCTION BY THE LVVWD. FOLLOWING WATER PLAN APPROVAL, NOTICE SHALL BE GIVEN TO THE LVVWD COMMUNICATIONS SUPPORT CENTER (248-7171) TWO (2) WORKING DAYS PRIOR TO THE START OF CONSTRUCTION. FOR FUTURE INSPECTIONS, NOTICE MUST BE GIVEN BY 2:00 P.M. THE BUSINESS DAY PRIOR TO THE REQUESTED LVVWD INSPECTION. WHEN REQUESTING INSPECTIONS, PLEASE REFER TO THE PROJECT # IDENTIFIED ABOVE.
- ALL WORK SHALL CONFORM TO LVVWD STANDARD PLATES, DRAWINGS, AND SPECIFICATIONS, AND TO THE 2010 EDITION OF THE UNIFORM DESIGN AND CONSTRUCTION STANDARDS FOR POTABLE WATER SYSTEMS (UDACS). THE LATEST EDITION OF UDACS SHALL SUPERSEDE ANY CONFLICTS CONTAINED IN THE APPROVED DRAWINGS AND/OR SPECIFICATIONS.
- ALL WORK, EXCEPT AS MODIFIED BY THESE PLANS OR BY NOTE 2 ABOVE, SHALL BE DONE IN ACCORDANCE WITH THE MOST RECENT DRAFT OR EDITION OF THE UNIFORM STANDARD SPECIFICATIONS FOR PUBLIC WORKS CONSTRUCTION OFFSITE IMPROVEMENT, CLARK COUNTY AREA.
- A SINGLE PIPE MATERIAL SHALL BE USED THROUGHOUT THE PROJECT UNLESS OTHERWISE APPROVED BY THE LVVWD.
- ALL SERVICE LATERALS TWO (2) INCHES IN DIAMETER AND SMALLER SHALL BE TYPE K COPPER TUBING WITH LVVWD APPROVED SERVICE SADDLES.
- ALL WATER METER BOXES SHALL BE LOCATED OUTSIDE OF DRIVEWAYS AND ALLEYS.
- ALL VALVES SHALL BE LOCATED OUTSIDE OF DRIVEWAYS, VALLEY AND CURB CUTTERS.
- ALL WATER AND STORM DRAIN OR SANITARY SEWER CROSSEINGS SHALL CONFORM TO SECTION 2.22 OF THE 2010 EDITION OF THE UDACS.
- ALL WATER FACILITIES AND APPURTENANCES SHALL BE DISINFECTED, PRESSURE TESTED, AND HAVE AN ACCEPTABLE PASSING HEALTH WATER SAMPLE OBTAINED, PRIOR TO OPERATION AND USE.
- THE CONTRACTOR MUST OBTAIN ALL METERS TWO (2) INCHES AND SMALLER FROM LVVWD CENTRAL STORES. TELEPHONE 258-3152 OR 258-3802, TWO (2) WORKING DAYS PRIOR TO METER PICKUP.
- ANY INTERRUPTION OF SERVICE MUST BE PERFORMED IN ACCORDANCE WITH UDACS SECTION 3.14.01, AND APPROVED BY THE LVVWD INSPECTION DIVISION PRIOR TO SHUTDOWN. PROPER WRITTEN NOTIFICATION MUST BE GIVEN TO ALL AFFECTED CUSTOMERS.
- ALL WATER FACILITY CONSTRUCTION MATERIALS USED MUST BE AS LISTED ON THE LVVWD APPROVED PRODUCTS LIST FOR NEW FACILITIES, LATEST REVISION, OR SPECIFICALLY APPROVED ON THESE PLANS BY SUBMITTING SHOP DRAWINGS.
- TELEPHONE USA NORTH 811 "CALL BEFORE YOU DIG" AT "811" OR 1-800-642-2444.
- THE INSTALLATION OF LVVWD MUNICIPAL WATER FACILITIES WITHIN ALL STREETS IS ASSUMED TO BE IN COMPLIANCE WITH THE UNIFORM STANDARD SPECIFICATIONS, INCLUDING THE PLACEMENT OF ASPHALT PAVING STREET SURFACES. ANY REPAIR WORK DONE BY THE LVVWD TO THE MUNICIPAL WATER FACILITIES WILL INCLUDE THE PLACEMENT OF AN APPROPRIATELY SIZED ASPHALT REPAIR PATCH ON THE STREET SURFACE.

ANY DECORATIVE PAVING SURFACE WITHIN THE STREET IS THE RESPONSIBILITY OF THE OWNER'S ASSOCIATION, OR THE INDIVIDUAL PROPERTY OWNERS IF NO OWNER'S ASSOCIATION IS IN EXISTENCE, OR THE AGENCY HAVING JURISDICTION. DECORATIVE SURFACE MATERIALS PLACED WITHIN THE TEN FOOT EASEMENT ADJUTING A PUBLIC OR PRIVATE STREET, IF DISTURBED BY THE LVVWD DURING THE REPAIR OR OPERATION OF ITS FACILITIES, WILL BE REPLACED BY LVVWD WITH AN APPROPRIATELY SIZED PLAIN FINISH CONCRETE PATCH. THE LVVWD WILL NOT RESTORE, AND WILL NOT BE RESPONSIBLE FOR THE RESTORATION OF, ANY DECORATIVE PAVING SURFACE WITHIN THE STREET. THE LVVWD WILL NOT ATTEMPT TO MATCH COLOR OR FINISH OF ANY ADJACENT MATERIALS.

IS NO LEAD COMPLIANCE NOTE TO COMPLY WITH THE FEDERAL SAFE DRINKING WATER ACT, ALL WATER WORKS BRASS PRODUCTS PROPOSED TO BE RELOCATED OR INSTALLED AS NEW MUST BE INSTALLED WITH THE LEAD FREE APPROVED PRODUCT. THE OLD LEADED PRODUCT MAY NOT BE REUSED.

GRADING NOTES

- INDICATED GRADES OTHER THAN T.C., F.G. & GUTTER F.L. ARE ROUGH GRADES.
- THE ROUGH GRADING PLANS SHALL BE ON THE JOB SITE AT ALL TIMES. THE ROUGH GRADING SHALL BE FINISHED IN CONFORMANCE WITH THE LINES AND GRADES SHOWN ON THE PLANS. THE GRADING QUANTITIES ARE BASED ON THE ELEVATION AND DETAILS SHOWN ON THE PLANS. ANY DEVIATIONS FROM THE PLANS WILL RESULT IN QUANTITY CHANGES.
- CARE SHALL BE EXERCISED IN GRADING CORNER LOTS.
- ROUGH PAD ELEVATIONS SHALL BE GRADED TO WITHIN 0.1' OF THE PAD ELEVATIONS SHOWN ON THE PLANS, WHEN "PAVING" IS COMPLETED PER THE PLANS, THE CONTRACTOR SHALL NOTIFY THE ENGINEER SO THAT THE LOTS CAN BE INSPECTED. AT THAT TIME THE ENGINEER SHALL ALSO DECIDE IF ANY ADDITIONAL DITCHES OR BERMS ARE REQUIRED. THE CONTRACTOR IS REQUESTED NOT TO REMOVE ANY OF HIS ROUGH GRADING EQUIPMENT UNTIL HE RECEIVES GRADING APPROVAL FROM THE ENGINEER.
- SOILS REPORT PREPARED BY GEOTEK RESIDENTIAL/LC, PROJECT NO. 16100-LVR, DATED 04/06/2021.
- EARTHWORK QUANTITIES (RAW):
- CUT = 0.124 CUBIC YARDS
- FILL = 20.283 CUBIC YARDS

A) THE ABOVE QUANTITIES DO NOT REFLECT LOSSES DUE TO SUBSIDENCE OR SHRINKAGE.
B) THE ABOVE QUANTITIES DO REFLECT USING NATIVE MATERIAL IN LIEU OF TYPE I GRAVEL BASE MATERIAL FOR STREET SECTIONS.
C) THE ABOVE QUANTITIES DO NOT REFLECT ANY EARTHWORK WHICH MAY BE REQUIRED BY THE ENGINEER TO CONSTRUCT ADDITIONAL PROTECTIVE DITCHES OR BERMS NOT SHOWN ON THESE DRAWINGS.

RTC FAST NOTES

- CONTRACTOR IS TO MAINTAIN AND KEEP OPERATIONAL ALL EXISTING ITS INFRASTRUCTURE WITHIN THE CONSTRUCTION LIMITS. IF ANY EXISTING ITS INFRASTRUCTURE IS DAMAGED OR DESTROYED PRIOR TO COMMENCING CONSTRUCTION, NO REPRESENTATION IS MADE THAT ALL EXISTING UTILITIES ARE SHOWN HEREON. THE ENGINEER ASSUMES NO RESPONSIBILITY FOR UTILITIES NOT SHOWN OR UTILITIES NOT SHOWN IN THEIR PROPER LOCATIONS. CALL BEFORE YOU DIG: 1 (800) 227-2600; SOUTHWEST GAS CORPORATION: 702-278-8451 (STANDBY CONTACT NUMBER)
- IF ANY EXISTING FIBER OPTIC CABLE IS TO BE CUT, SPLICED AND OR PULLED, ALONG OR ADJACENT TO THE PROJECT LIMITS, THE CONTRACTOR IS TO CONTACT MR. LONNIE BROWN TWO (2) WEEKS IN ADVANCE FOR SYSTEM SHUTDOWN COORDINATION.
- CONTRACTOR MUST NOTIFY MR. LONNIE BROWN AT 702-290-1979 CELL, 702-432-5300 GENERAL, OR AT BROWN@RTCSNV.COM, ONCE ALL PROJECT ITS FIBER OPTIC WORK IS COMPLETE.

REVISED 05/01/2020

CITY OF LAS VEGAS FIRE AND RESCUE GENERAL NOTES

- ALL WORK SHALL BE DONE IN STRICT ACCORDANCE WITH THE LAS VEGAS FIRE AND RESCUE ADOPTED FIRE CODE (ORDINANCE # 663) FOR HYDRANT SPECIFICATIONS AND HYDRANT INSTALLATION SPECIFICATIONS.
- ONLY FIRE HYDRANTS THAT ARE ON THE LAS VEGAS VALLEY WATER DISTRICTS' - APPROVED PRODUCTS LIST ARE ALLOWED TO BE INSTALLED.
- A PERMIT IS REQUIRED FROM LAS VEGAS FIRE AND RESCUE FOR THE INSTALLATION OF ON-SITE WATER LINES AND FIRE HYDRANTS. THE PERMIT AND CONTRACTORS MATERIAL TEST CERTIFICATE FOR UNDERGROUND PIPING FORM SHALL BE OBTAINED FROM THE FIRE PROTECTION ENGINEER BEFORE COMMENCEMENT OF WORK. IF \$105.0-15 PER HOUR INCLUDING THE FIRE PROTECTION ENGINEER BEFORE COMMENCEMENT OF WORK.
- ON ANY RESIDENTIAL OR COMMERCIAL INSTALLATIONS, FIRE HYDRANTS SHALL BE INSTALLED WITH FIRE APPARATUS ACCESS ROADS SHALL BE MAINTAINED BEFORE COMMENCEMENT OF ANY CONSTRUCTION. ALL FIRE HYDRANTS SHALL BE IN GOOD WORKING ORDER AND SHALL BE CAPABLE OF DELIVERING THE REQUIRED FIRE FLOW. IFC §5310, §5312.
- TO IDENTIFY THE FIRE HYDRANT LOCATIONS, THE CONTRACTOR SHALL PLACE A BLUE REFLECTIVE MARKER AT THE CENTER LINE OF THE STREET ADJACENT TO THE FIRE HYDRANTS. IFC §5307.3.7.
- ALL UNDERGROUND INSPECTIONS, PRESSURE AND FLUSH VERIFICATIONS OF ALL FIRE HYDRANTS AND FIRE LINES, SHALL BE CONDUCTED BEFORE COVERING THE LINES. CENTER LOADING IS ACCEPTABLE FOR THE HYDRO TESTS WITH PRIOR FIRE PREVENTION APPROVAL. IFC §106.3.
- ALL ON-SITE UNDERGROUND WATER MAINS AND MATERIALS SHALL BE U.L. LISTED, A.W.W.A. APPROVED AND SHALL BE RATED FOR THE APPROPRIATE WORKING PRESSURE. IFC §507.2.1, NFPA 24.
- PAINTING OF CURBS, FIRE HYDRANTS, PODS, PROTECTION OF FIRE HYDRANTS FROM PHYSICAL DAMAGE, AND ALL OTHER WORK NECESSARY PER PLANS SHALL BE COMPLETED BEFORE APPROVAL BY LAS VEGAS FIRE AND RESCUE, FIRE PREVENTION DIVISION. IFC §507.
- PRIVATE HYDRANTS SHALL BE PAINTED RED. IFC §507.5.1.
- PRIOR TO THE FINAL OCCUPANCY, A FIRE FLOW TEST SHALL BE WITNESSED BY LAS VEGAS FIRE AND RESCUE, FIRE PREVENTION DIVISION TO VERIFY AVAILABILITY OF THE REQUIRED FIRE FLOW. IFC §507.
- FIRE HYDRANT SPACING SHALL BE AS FOLLOWS: IFC §102.
• RESIDENTIAL - 500 FT UNSPRINKLERED; 600 FT SPINKLERED.
• COMMERCIAL - 300 FT UNSPRINKLERED; 400 FT SPINKLERED.
- WHERE THE WATER MAINS ARE EXTENDED ALONG STREETS OR NEW STREETS ARE INSTALLED WHERE FIRE HYDRANTS ARE NOT NEEDED FOR PROTECTION OF THE STRUCTURES, FIRE HYDRANTS SHALL BE INSTALLED AT A MAXIMUM OF 1000 FT SPACING, TO PROVIDE FOR TRANSPORTATION HAZARDS, WHERE STREETS ARE PROVIDED WITH MEDIAN DIVIDERS OR HAVE FOUR (4) OR MORE TRAFFIC LANES AND HAVE A TRAFFIC COUNT OF MORE THAN 30,000 PER DAY. HYDRANTS ARE REQUIRED ON EACH SIDE OF THE STREET SPACED AT 500 FT ON AN ALTERNATING BASIS. IFC §102.8.
- NO FIRE HYDRANTS SHALL BE LOCATED WITHIN THE RADIUS OF A CUL-DE-SAC OR WITHIN 20 FT OF THE PERIMETER OF THE RADIUS OF THE CUL-DE-SAC.
- NO FIRE HYDRANTS SHALL BE LOCATED WITHIN 6 FT OF ANY CURB RETURN, DRIVEWAY, POWER POLE, STREETLIGHT OR ANY OTHER OBSTRUCTION. IFC §102.10.
- A MAXIMUM DISTANCE FROM A FIRE HYDRANT TO A ONE-TWO FAMILY DWELLING SHALL NOT EXCEED 300 FT, AS MEASURED BY AN APPROVED ROUTE. IFC §102.4.
- THE MAXIMUM DISTANCE FROM A FIRE HYDRANT TO A FIRE DEPARTMENT CONNECTION (FDC) SHALL NOT EXCEED 100 FT, AS MEASURED BY AN APPROVED ROUTE. IFC §102.7.
- THE MAXIMUM DISTANCE FROM A HYDRANT TO THE END OF A DEAD-END STREET SHALL NOT EXCEED 200 FT. IFC §102.6.
- TWO (2) SOURCES OF SUPPLY ARE REQUIRED WHENEVER THERE IS 4 OR MORE FIRE HYDRANTS/SPRINKLER LEAD-INS ARE INSTALLED ON A SINGLE SYSTEM FOR SYSTEMS REQUIRED TO HAVE TWO (2) SOURCES OF WATER SUPPLY. SECTIONAL CONTROL VALVES SHALL BE INSTALLED SO THAT NO MORE THAN 2 FIRE HYDRANTS AND/OR FIRE SPRINKLER LEAD-INS CAN BE OUT OF SERVICE DUE TO A SERVICE INTERRUPTION. FOR SYSTEMS PERMITTED TO HAVE ONE SOURCE OF WATER SUPPLY, SECTIONAL CONTROL VALVES SHALL BE INSTALLED SO THAT NO MORE THAN 3 FIRE HYDRANTS AND/OR FIRE SPRINKLER LEAD-INS CAN BE OUT OF SERVICE DUE TO A SERVICE INTERRUPTION. IFC §104.
- ALL FIRE APPARATUS ACCESS ROADS SHALL BE PAVED TO PROVIDE ALL-WEATHER DRIVING CAPABILITIES, AND SHALL BE DESIGNED AND MAINTAINED TO SUPPORT THE IMPOSED LOADS OF THE FIRE APPARATUS. IFC §503.2.3.
- THE GRADIENT FOR THE FIRE APPARATUS ACCESS ROADS SHALL NOT EXCEED 12% ANGLES OF APPROACH AND ANGLES OF DEPARTURE SHALL NOT EXCEED 10% FOR 25' LATERALS AND 10% FOR THE GRADE CHANGE. ADJACENT TO THE STRUCTURES GRADIENT SHALL NOT EXCEED 6%. IFC §503.2.7, §503.2.8.
- THE TURNING RADIUS OF THE FIRE APPARATUS ACCESS ROADS SHALL BE NO LESS THAN 52 FT OUTSIDE AND 28 FT INSIDE TURNING RADIUS. IFC §503.2.4.
- VERTICAL CLEARANCE OF ALL FIRE APPARATUS ACCESS ROADS SHALL NOT BE LESS THAN 13FT 6 INS. IFC § 503.2.1.
- FIRE DEPARTMENT ACCESS ROADS SHALL HAVE A MINIMUM UNOBSTRUCTED WIDTH OF NOT LESS THAN 33 FT WITH PARKING ON BOTH SIDES MEASURED TO FACE OF CURB. NOT LESS THAN 10' CLEARANCE TO THE CURB MEASURING TO ONE SIDE MEASURED TO FACE OF CURB. NOT LESS THAN 24 FT WIDE WITH NO PARKING ON EITHER SIDE. MEASURED TO FACE OF CURB. FIRE LINES THROUGH PARKING LOTS SHALL BE NOT LESS THAN 24 FT. IFC § 503.2.1.1.
- A FIRE APPARATUS ACCESS ROAD SHALL BE REQUIRED WHEN ANY PORTION OF AN EXTERIOR WALL OF THE FIRST STORY IS LOCATED MORE THAN 150 FT FROM A FIRE DEPARTMENT VEHICLE ACCESS. IFC §503.1.1.
- APPROVED SECONDARY FIRE APPARATUS ACCESS SHALL BE PROVIDED FOR 200 OR MORE DWELLING UNITS, ROAD(S) WITH DEAD- ENDS OR A SINGLE POINT OF ACCESS IN EXCESS OF 600 FT, CLV REGULATION AND MOU.
- ALL DEAD-END FIRE APPARATUS ROADS AND/OR FIRE LINES, PUBLIC OR PRIVATE, IN EXCESS OF 150 FT IN LENGTH SHALL BE PROVIDED WITH AN APPROVED TURN AROUND HAVING A MINIMUM DIAMETER OF 81 FT. CLV REGULATION.
- ALL FIRE APPARATUS ACCESS ROADS SHALL BE MARKED BY PLACING APPROVED SIGNS AT THE START OF THE DESIGNATED FIRE LANE. ONE SIGN AT THE END OF THE FIRE LANE AND WITH SIGNS AT INTERVALS OF 100 FT ALONG THE DESIGNATED FIRE LINES. SIGNS TO BE PLACED ON BOTH SIDES OF AN ACCESS ROADWAY IF NEEDED TO PREVENT PARKING ON EITHER SIDE. SIGNS TO BE INSTALLED NO HIGHER THAN 10 FT OR LESS THAN 6 FT FROM THE ROADWAY LEVEL. THE CURB ALONG OR OVER THE PAVEMENT OR CURB (IF CURB IS PROVIDED) SHALL BE PAINTED WITH A RED WEATHER RESISTANT PAINT IN ADDITION TO THE SIGNS. IFC §503.3.
- ELECTRICALLY CONTROLLED ACCESS GATES SHALL BE PROVIDED WITH AN APPROVED EMERGENCY VEHICLE DETECTOR/RECEIVER SYSTEM. IFC §503.6.
- WHERE STREETS ARE PROVIDED WITH MEDIAN DIVIDERS, OR HAVING FOUR OR MORE TRAVEL LANES AND A TRAFFIC COUNT OF MORE THAN 30,000 VEHICLES PER DAY, ALL HYDRANTS BEHIND THE MEDIAN DIVIDER TO THE PROPOSED LOCATION SHALL BE LOCATED ON THE SAME SIDE OF THE STREET AS THE PROPOSED DEVELOPMENT. CLV REGULATION.

CITY OF LAS VEGAS GRADING NOTES

- IN THE EVENT THAT ANY UNFORESEEN CONDITIONS NOT COVERED BY THESE NOTES ARE ENCOUNTERED DURING GRADING OPERATIONS, THE OWNER/ENGINEER SHALL BE IMMEDIATELY NOTIFIED FOR DIRECTION.
- IT SHALL BE THE RESPONSIBILITY OF THE CONTRACTOR TO PERFORM ALL NECESSARY CUTS AND FILLS WITHIN THE LIMITS OF THIS PROJECT AND THE RELATED OFF-SITE WORK, SO AS TO GENERATE THE DESIRED SUBGRADE, FINISH GRADES AND SLOPES SHOWN.
- CONTRACTOR SHALL TAKE FULL RESPONSIBILITY FOR ALL EXCAVATION. ADEQUATE SHORING SHALL BE DESIGNED AND PROVIDED BY THE CONTRACTOR TO PREVENT UNDERMINING OF ANY ADJACENT FEATURES OR FACILITIES AND/OR CAVING OF THE EXCAVATION.
- THE CONTRACTOR IS WARNED THAT AN EARTHWORK BALANCE WAS NOT NECESSARILY THE INTENT OF THIS PROJECT. ANY ADDITIONAL MATERIAL REQUIRED OR LEFTOVER MATERIAL FOLLOWING EARTHWORK OPERATIONS BECOMES THE RESPONSIBILITY OF THE CONTRACTOR.
- THE GRADING CONTRACTOR IS RESPONSIBLE TO COORDINATE WITH THE OWNER TO PROVIDE FOR THE REQUIREMENTS OF THE PROJECT STORM WATER POLLUTION PREVENTION PLAN (SWPPP) AND ASSOCIATED PERMIT.
- CONTRACTOR SHALL GRADE TO THE LINES AND ELEVATIONS SHOWN ON THE PLANS WITHIN THE FOLLOWING HORIZONTAL AND VERTICAL TOLERANCES AND DEGREES OF COMPACTION, IN THE AREAS INDICATED:

	HORIZONTAL	VERTICAL	COMPACTION
A.PAVEMENT AREA SUBGRADE	0.1+ "	+0.0' TO -0.1"	SEE SOILS REPORT
B.ENGINEERED FILL	0.5+ "	+0.1' TO -0.1"	SEE SOILS REPORT
- CONSTRUCTION TESTING WILL BE PERFORMED BY THE OWNER OR HIS REPRESENTATIVE.
- ALL CUT AND FILL SLOPES SHALL BE PROTECTED UNTIL EFFECTIVE EROSION CONTROL HAS BEEN ESTABLISHED.
- THE USE OF POTABLE WATER WITHOUT A SPECIAL PERMIT FOR BUILDING OR CONSTRUCTION PURPOSES INCLUDING CONSOLIDATION OF BACKFILL OR DUST CONTROL IS PROHIBITED. THE CONTRACTOR SHALL OBTAIN ALL NECESSARY PERMITS FOR CONSTRUCTION WATER.
- THE CONTRACTOR SHALL MAINTAIN THE STREETS, SIDEWALKS AND ALL OTHER PUBLIC RIGHT-OF-WAY IN A CLEAN, SAFE AND USABLE CONDITION. ALL SPILLS OF SOIL, ROCK OR CONSTRUCTION DEBRIS SHALL BE PROMPTLY REMOVED FROM THE PUBLICLY OWNED PROPERTY DURING CONSTRUCTION AND UPON COMPLETION OF THE PROJECT. ALL ADJACENT PROPERTY, PRIVATE OR PUBLIC SHALL BE MAINTAINED IN A CLEAN, SAFE AND USABLE CONDITION.
- IN THE EVENT THAT ANY TEMPORARY CONSTRUCTION ITEM IS REQUIRED THAT IS NOT SHOWN ON THESE DRAWINGS, THE OWNER AGREES TO PROVIDE AND INSTALL SUCH ITEM AT HIS OWN EXPENSE AND AT THE DIRECTION OF THE CITY ENGINEER. TEMPORARY CONSTRUCTION INCLUDES DITCHES, BERMS, ROAD SIGNS AND BARRICADES, ETC.

REVISED 04/15/10

UTILITY LOCATION NOTE TO CONTRACTOR

EXISTING UTILITY LOCATIONS SHOWN HEREIN ARE APPROXIMATE ONLY. IT SHALL BE THE CONTRACTOR'S RESPONSIBILITY TO DETERMINE THE EXACT VERTICAL AND HORIZONTAL LOCATION OF ALL EXISTING UNDERGROUND UTILITIES PRIOR TO COMMENCING CONSTRUCTION. NO REPRESENTATION IS MADE THAT ALL EXISTING UTILITIES ARE SHOWN HEREON. THE ENGINEER ASSUMES NO RESPONSIBILITY FOR UTILITIES NOT SHOWN OR UTILITIES NOT SHOWN IN THEIR PROPER LOCATIONS. CALL BEFORE YOU DIG: 1 (800) 227-2600; SOUTHWEST GAS CORPORATION: 702-278-8451 (STANDBY CONTACT NUMBER)

CITY OF LAS VEGAS GENERAL NOTES

- ALL CONSTRUCTION AND MATERIALS SHALL BE IN ACCORDANCE WITH THE "UNIFORM STANDARD SPECIFICATIONS FOR PUBLIC WORKS' CONSTRUCTION OFF-SITE IMPROVEMENTS, CLARK COUNTY AREA, NEVADA", LATEST ISSUE, THE "UNIFORM STANDARD DRAWINGS FOR PUBLIC WORKS CONSTRUCTION, CLARK COUNTY AREA, NEVADA", LATEST REVISED EDITION; THE "SUMMERLIN IMPROVEMENT STANDARDS" FOR WORK IN THE SUMMERLIN AREA; AND OTHER APPLICABLE APPROVED STANDARDS ISSUED BY THE CONTROLLING AGENCY; THE UNIFORM BUILDING CODE; AND ALL LOCAL CITY CODES AND ORDINANCES APPLICABLE, EXCEPT AS NOTED ON THIS SHEET AS "DEVIATIONS FROM STANDARDS".
- THE EXISTENCE AND LOCATION OF ANY OVERHEAD OR UNDERGROUND UTILITY LINES, PIPES, OR STRUCTURES SHOWN ON THESE PLANS ARE OBTAINED BY A RESEARCH OF THE AVAILABLE RECORDS. EXISTING UTILITIES AS SHOWN FROM CLV PLANS LIBRARY ARE APPROXIMATE AND FOR RECORD PURPOSES. EXISTING UTILITIES LOCATED ON PLANS ONLY FOR THE CONVENIENCE OF THE CONTRACTOR. EXISTING UTILITY SERVICE LATERALS MAY NOT BE SHOWN ON THE PLANS. THE CONTRACTOR SHALL, AT HIS OWN EXPENSE, LOCATE ALL UNDERGROUND AND OVERHEAD INTERFERENCE WHICH MAY AFFECT HIS OPERATION DURING CONSTRUCTION AND SHALL TAKE ALL NECESSARY PRECAUTIONS TO AVOID DAMAGE TO SAME. THE CONTRACTOR SHALL USE EXTREME CAUTION WHEN WORKING NEAR OVERHEAD UTILITIES SO AS TO SAFELY PROTECT ALL PERSONNEL AND EQUIPMENT, AND SHALL BE RESPONSIBLE FOR ALL COST AND LIABILITY IN CONNECTION THEREWITH.
- THE CONTRACTOR SHALL TAKE ALL PRECAUTIONARY MEASURES NECESSARY TO PROTECT EXISTING UTILITY LINES, STRUCTURES AND STREET IMPROVEMENTS WHICH ARE TO REMAIN IN PLACE, FROM DAMAGE, AND ALL SUCH IMPROVEMENTS OR STRUCTURES DAMAGED BY THE CONTRACTOR'S OPERATIONS SHALL BE REPAIRED OR REPLACED SATISFACTORY TO THE CITY ENGINEER AND OWNING UTILITY COMPANY AT THE EXPENSE OF THE CONTRACTOR.
- ALL CONSTRUCTION SHALL BE AS SHOWN ON THESE PLANS, ANY REVISIONS SHALL HAVE THE PRIOR WRITTEN APPROVAL OF THE CITY ENGINEER.
- TYPE V CEMENT SHALL BE USED IN ALL OFF-SITE CONCRETE WORK. CONCRETE TO BE 3000 P.S.I. MINIMUM @ 28 DAYS. MIX DESIGNS TO BE APPROVED BY THE CITY, PRIOR TO THE USE ON THE PROJECT.
- PERMITS ARE REQUIRED FOR ANY WORK IN THE PUBLIC RIGHT-OF-WAY. THE CONTRACTOR SHALL SECURE ALL PERMITS AND INSPECTIONS REQUIRED FOR THIS CONSTRUCTION.
- EXPANSION JOINTS REQUIRED, MAXIMUM EVERY 300' IN EXTRUDED-TYPE CURB.
- AC PAVEMENT TO BE ONE-HALF INCH (½") ABOVE UL OF ALL GUTTERS AFTER COMPACTION, EXCEPT AT SIDEWALK RAMPS AND CROSS GUTTERS.
- CURB AND GUTTER FOUND TO BE UNACCEPTABLE TO THE CITY OF LAS VEGAS SHALL BE REMOVED AND REPLACED PER STANDARD DRAWING 216.
- SIDEWALK RAMPS SHALL BE CONSTRUCTED IN EACH QUADRANT OF AN INTERSECTION PER STANDARD DRAWING 235. EXACT LOCATION OF RAMPS MAY BE ADJUSTED IN THE FIELD BY A CITY INSPECTOR.
- CONTRACTOR SHALL PROVIDE ALL NECESSARY HORIZONTAL AND VERTICAL TRANSITIONS BETWEEN NEW CONSTRUCTION AND EXISTING SURFACES TO PROVIDE FOR PROPER DRAINAGE AND FOR INGRESS AND EGRESS TO NEW CONSTRUCTION. THE EXTENT OF THE TRANSITIONS TO BE AS SHOWN ON PLANS.
- ALL GRADING WORK SHALL CONFORM TO THE SOILS REPORT AS PREPARED BY GEOTEK STANDARD DRAWING 235, PROJECT NO. 16100-LVR, DATED 09/17/2021 APPROVED BY THE CITY ENGINEER, AND AS SHOWN ON THESE PLANS.
- EXACT LOCATION OF ALL SAWCUT LINES MAY BE ADJUSTED OR DETERMINED IN THE FIELD BY A CITY OF LAS VEGAS ENGINEER IF LOCATION ON PLANS IS NOT CLEARLY SHOWN, OR EXISTING PAVEMENT CONDITION requires RELOCATIONS.
- THE CONTRACTOR SHALL TAKE ALL PRECAUTIONS NECESSARY TO PROTECT EXISTING PERMANENT SURVEY MONUMENTS. ANY MONUMENTS DISTURBED SHALL BE REPLACED AND ADJUSTED PER AVAILABLE RECORDS IN THE FIELD. DRAWINGS WITH N.R.S. STATUTE NO. 625.380 & CITY OF LAS VEGAS TITLE 18, APPENDIX D.
- UTILITY COMPANY METER BOXES, MANHOLE LIDS, VALVE COVERS, ETC., SHALL BE LOCATED OUT OF DRIVEWAYS, DRIVEWAY APRONS, FLOWLINES, AND CROSS GUTTERS UNLESS WRITTEN APPROVAL IS GRANTED BY THE UTILITY COMPANY AND THE CITY ENGINEER.

REVISED 06/04/2018

- ALL WALLS, NEW OR EXISTING, ARE ONLY SHOWN ON CIVIL PLANS FOR THE PURPOSE OF REVIEWING GRADING RELATIONSHIPS. FLOOD CONTROL AND SIGHT DISTANCE AT INTERSECTIONS NEW WALLS REQUIRE A SEPARATE PERMIT AND INSPECTION BY THE BUILDING DEPARTMENT.
- ASPHALT MIX DESIGN MUST BE SUBMITTED AND APPROVED BY THE CITY ENGINEER PRIOR TO THE PLACEMENT OF ASPHALT WITHIN CITY RIGHT OF WAY.
- CONTRACTOR SHALL ADJUST ALL NEW AND EXISTING LINES, VALVE BOXES, MANHOLE RIMS, AND SEWER CLEAN OUTS, ETC. TO FINISH GRADE AS APPLICABLE WHETHER OR NOT THEY ARE SHOWN ON THE PLANS.
- MATERIALS, HANDLING AND PLACEMENT OF PORTLAND CEMENT CONCRETE SHALL BE IN ACCORDANCE WITH APPLICABLE SECTIONS OF MDOOT OR THE CLARK COUNTY AREA SPECIFICATIONS (AS APPLICABLE) AND THE PLANS AND DETAILS SHOWN HEREON.
- WHEN INSTALLING UNDERGROUND FACILITIES THAT REQUIRE UNDERGROUND LOCATING DEVICES SUCH AS MARKER BALLS, LOCATING RIBBON, ETC., THE CONTRACTOR SHALL PROVIDE WRITTEN DOCUMENTATION TO OHSITE INSPECTION AND TESTING CERTIFYING THAT ALL DEVICES HAVE BEEN PLACED AND VERIFIED TO BE IN GOOD WORKING CONDITION PRIOR TO THE CONSTRUCTION OF ANY ROAD BASE.
- AFTER HAUNCHING AND PRIOR TO BACKFILL OPERATIONS WHICH WOULD COVER SANITARY SEWER AND STORM DRAIN FACILITIES, CONTRACTOR IS REQUIRED TO SCHEDULE CLV OPEN-FRENCH UTILITY SURVEY INSPECTION FOR DETERMINATION OF FINAL LOCATION COORDINATES. FACILITIES TO BE LOCATED BY CLV SHALL INCLUDE AT A MINIMUM THE HORIZONTAL AND VERTICAL (INVERT) LOCATION OF PUBLIC SEWER MANHOLES, STORM DRAIN MANHOLES AND TRANSITION STRUCTURES, STORM DRAIN LATERALS AT THE CONNECTION TO THE STORM DRAIN MAIN AND AT THE CONNECTION TO A DROP INLET, THE CONNECTION OF SEWER SERVICE LATERALS TO THE SEWER MAIN AND WHERE THE SEWER SERVICE LATERAL EXIT THE PUBLIC RIGHT-OF-WAY, SEWER AND STORM DRAIN MAIN ALIGNMENT, INCLUDING DEFLECTION POINTS.

(MAY BE USED ONLY ON PROJECTS ASSOCIATED WITH A TENTATIVE MAP CONTAINING 5 OR MORE LOTS)

- CONTRACTOR

J:\Vr2101-000 Iron Mountain\wg\Improv\unit 2\vr2101-002_civ.dwg 9/12/2022 10:56 AM Kenneth Lee

ABBREVIATIONS			
AC	ASPHALTIC CONCRETE OR ACRE	FL	FLOWLINE
AGG	AGGREGATE BASE	FT	FEET OR FOOT
APN	ASSESSORS PARCEL NUMBER	FUT	FUTURE
APPROX OR ~	APPROXIMATE	GRD	GRADE OR GROUND
AVE	AVENUE	GB	GRADE BREAK OR GRADE CHANGE
@	AT	GV	GATE VALVE
BC	BEGIN CURVE OR BACK OF CURB	HDPE	HIGH DENSITY POLYETHYLENE
BOR	BEGINNING OF CURB RETURN	HOA	HOME OWNERS ASSOCIATION
BHW	BOTTOM OF HEADWALL	HORIZ	HORIZONTAL
BLDG	BUILDING	HP	HIGH POINT
BLVD	BOULEVARD	HWL	HIGH WATER LEVEL
BM	BENCHMARK	HOWL OR HW	HEADWALL
BVC	BEGIN VERTICAL CURVE	HYD	HYDRAULIC OR HYDRANT
BWV	BACK WATER VALVE	ID	INSIDE DIAMETER
CC	CLARK COUNTY	IN	INCH
CCAUSD	CLARK COUNTY AREA UNIFORM STANDARD DRAWINGS	INT	INTERSECTION
CCPW	CLARK COUNTY PUBLIC WORKS	INV	INVERT ELEVATION
CORFCD	CLARK COUNTY REGIONAL FLOOD DISTRICT	IP	IRON PIPE
CCWRD	CLARK COUNTY WATER RECLAMATION DISTRICT	IRRG	IRRIGATION
CE	COMMON ELEMENT	LF	LINEAR FEET
CLC/LC	CENTERLINE	LMC	LANDSCAPE MAINTENANCE CORPORATION
CLR	CLEAR OR CLEARANCE	LP	LOW POINT
CLSM	CONTROLLED LOW STRENGTH MATERIAL	LT OR L	LEFT
CLV	CITY OF LAS VEGAS	LVWWD	LAS VEGAS VALLEY WATER DISTRICT
CML&C	CEMENT MORTAR LINED AND COATED	LWL	LOW WATER LEVEL
CMU	CONCRETE MASONRY UNIT	MAX	MAXIMUM
CONV	CITY OF NORTH LAS VEGAS	MECH	MECHANICAL
COH	CITY OF HENDERSON	MH	MANHOLE
CONC	CONCRETE	MIN	MINIMUM
CT	COURT	MISC	MISCELLANEOUS
CY OR CU YD	CUBIC YARD	MUE	MUNICIPAL UTILITY EASEMENT
DCWCS	DESIGN AND CONSTRUCTION FOR WASTEWATER COLLECTION SYSTEMS	NDOT	NEVADA DEPARTMENT OF TRANSPORTATION
DE	DRAINAGE EASEMENT	NTS	NOT TO SCALE
DET	DETAIL	NUE	NONEXCLUSIVE UTILITY EASEMENT
DI	DUCTILE IRON OR DRAIN INLET	NVE	NV ENERGY
DIA, Ø	DIAMETER	ON C	ON CENTER
DIP	DUCTILE IRON PIPE	OD	OUTSIDE DIAMETER OR OVERALL DIMENSION
DR	DRIVE	OFF	OFFSET
DWG(S)	DRAWING	ORIG	ORIGINAL
DWY	DRIVEWAY	PAC	PUBLIC OR PEDESTRIAN ACCESS EASEMENT
EA	EACH	PB	PULL BOX
EOR	END CURB RETURN	PC	POINT OF CURVE
EG	EXISTING GROUND	PCC	POINT OF COMPOUND CURVE
ELEV	ELEVATION	PDE	PUBLIC DRAINAGE EASEMENT
ESMT	EASEMENT	PL	PROPERTY LINE
EP	EDGE OF PAVEMENT	POB	POINT OF BEGINNING
ERU	EQUIVALENT RESIDENTIAL UNIT	POC	POINT OF CURVATURE
EVC	END VERTICAL CURVE	POE	POINT OF ENDING
EX	EXISTING	PRC	POINT OF REVERSE CURVATURE
EX OR EXIST	EXISTING	PRELIM	PRELIMINARY
FC	FACE OF CURB	PROP	PROPOSED
FF	FINISHED FLOOR	PRV	PRESSURE REDUCING VALVE
FG	FINISHED GRADE	PUE	PUBLIC UTILITY EASEMENT
FGH	FINISHED GRADE, HIGH SIDE	PI	POINT OF TANGENT OR POINT
FGL	FINISHED GRADE, LOW SIDE	PVC	POLYVINYL CHLORIDE
FH	FIRE HYDRANT		
PVI	POINT OF VERTICAL INTERSECTION		
QTY	QUANTITY		
R	RADIUS		
RCA	REINFORCED CONCRETE ARCH		
RCB	REINFORCED CONCRETE BOX		
RCP	REINFORCED CONCRETE PIPE		
RD	ROAD		
RDWY ESMT	ROADWAY EASEMENT		
REQD	REQUIRED		
REV	REVISION		
RG	ROUGH GRADE		
RT OR R	RIGHT		
ROW	RIGHT OF WAY		
S	SLOPE		
SF	SCHEDULE		
SD	STORM DRAIN		
SDDI	STORM DRAIN DROP INLET		
SDMH	STORM DRAIN MANHOLE		
SEC	SECTION		
SH	SHEET		
SHT	SANITARY SEWER MANHOLE		
SLTC	STREET LIGHT & TRAFFIC CONTROL ESMT		
SNWA	SOUTHERN NEVADA WATER AUTHORITY		
SPECS	SPECIFICATIONS		
ST	STREET		
SMH	SANITARY SEWER MANHOLE		
STA	STATION		
STAND	STANDARD		
STL	STEEL		
STLT	STREET LIGHT		
SW	SIDEWALK		
SWC	SOUTHWEST GAS		
SWR OR SS	SANITARY SEWER		
SY	SQUARE YARD		
TAN	TANGENT		
TC	TOP OF CURB		
TF	TOP OF FLOOR OR TOP OF FOOTING		
TG	TOP OF GRADE		
THRU	THROUGH		
TP	TOP OF PIPE		
TW	TOP OF WALL		
TRW	TOP OF RETAINING WALL		
TSW	TOP OF SCREEN WALL		
TYP	TYPICAL		
UDACS	UNIFORM DESIGN AND CONSTRUCTION STANDARDS		
UE	UTILITY EASEMENT		
VC	VERTICAL CURVE		
VERT	VERTICAL		
VC	VALLEY CUTTER		
WI	WROUGHT IRON		
WL	WATER LINE		
WPZ	WATER PRESSURE ZONE		
WT	WEIGHT		
WTR	WATER LINE		

SPECIAL NOTE

IN THE EVENT THAT ANY TEMPORARY CONSTRUCTION ITEM IS REQUIRED WHICH IS NOT SHOWN ON THESE DRAWINGS, THE OWNER AGREES TO PROVIDE AND INSTALL SUCH ITEM AT HIS OWN EXPENSE AND AT THE DIRECTION OF THE CITY OF LAS VEGAS DEPT. OF PUBLIC WORKS. TEMPORARY CONSTRUCTION ITEMS INCLUDE: PAVEMENT TRANSITIONS, PROTECTIVE DITCHES AND BERMS, ROAD SIGNS AND BARRICADES, ETC.

NOTICE TO CONTRACTOR

-QUANTITIES SHOWN ARE ESTIMATES ONLY AND ARE INTENDED TO ILLUSTRATE SCOPE OF WORK. THE CONTRACTOR SHALL BE RESPONSIBLE FOR VERIFYING THE EXACT QUANTITIES INVOLVED.

-EXISTING UTILITY LOCATIONS SHOWN HEREIN ARE APPROXIMATE ONLY. IT SHALL BE THE CONTRACTOR'S RESPONSIBILITY TO DETERMINE THE EXACT VERTICAL AND HORIZONTAL LOCATION OF ALL EXISTING UNDERGROUND UTILITIES PRIOR TO COMMENCING CONSTRUCTION. NO REPRESENTATION IS MADE THAT ALL EXISTING UTILITIES ARE SHOWN HEREON. THE ENGINEER ASSUMES NO RESPONSIBILITY FOR UTILITIES NOT SHOWN OR UTILITIES NOT SHOWN IN THEIR PROPER LOCATIONS. CALL BEFORE YOU DIG. (800) 227-2600

LEGEND


EXISTING	PROPOSED	DESCRIPTION
		5' CONTOUR
		1' CONTOUR
		STRIPING
		SEWER MANHOLE
		CURB AND GUTTER
		SANITARY SEWER PIPE AND FLOW ARROW
		WATER PIPE
		WATER GATE VALVE
		FIRE HYDRANT
		WATER BLOW-OFF
		WATER LATERAL W/ METER
		SANITARY SEWER LATERAL
		STREETLIGHT
		EDGE OF PAVEMENT
		TRAFFIC SIGN
		PAD ELEVATION
		FINISHED FLOOR ELEVATION
		ELEVATION
		RETAINING WALL
		STORM DRAIN W/ MANHOLE
		EXISTING GAS GATE VALVE PROPOSED SCARP AREA
		EXISTING UNKNOWN MANHOLE DRIVEWAY
		EXISTING GAS, SIZE PER PLAN PROPOSED RIP RAP
		EXISTING POWER POLE SIGHT VISIBILITY ZONE PER STD DWG NO. 201.2
		EXISTING TRAFFIC SIGNAL HANDICAP RAMP
		EXISTING WALL
		WATER PIPE FITTING
		WATER POINT OF CONNECTION
		SEWER POINT OF CONNECTION
		DAYLIGHT LINE
		STREET CENTERLINE
		RIGHT-OF-WAY
		MATCHLINE
		BOUNDARY LINE
		PHASE LINE
		PROPERTY LINE
		FLOWLINE
		SAWCUT
		CUT/FILL TRANSITION LINE
		SIDEWALK
		EX STRIPING TO BE OBLITERATED
		GRADE BREAK LINE
		REFLECTIVE RAISED PAVEMENT MARKERS
		BACK WATER VALVE
		WROUGHT IRON FENCE
		PONY WALL
		DECORATIVE PERIMETER WALL
		DECORATIVE PERIMETER RETAINING WALL
		PROPOSED CURB AND GUTTER WITH RIGHT-OF-WAY AT BACK OF CURB
		EXISTING CURB AND GUTTER WITH RIGHT-OF-WAY AT BACK OF CURB
		FUTURE CURB AND GUTTER WITH RIGHT-OF-WAY AT BACK OF CURB

QUANTITIES

	PRIVATE	PUBLIC
DRAINAGE		
1. 48" TYPE I STORM DRAIN MANHOLE	EA 2	6
2. 5' TYPE "CM2" DROP INLET	EA 2	-
3. 10' TYPE "CM2" DROP INLET	EA 1	-
4. 18" RCP CLASS III STORM DRAIN	LF 141	1,500
5. 18" C900 STORM DRAIN	LF -	138
6. RIPRAP D50=6", THK=12"	CY -	15
7. 8" WIDE CONCRETE VALLEY GUTTER	SF 1,180	-
8. SIDEWALK UNDERDRAIN	EA 1	-
SEWER SYSTEM		
1. 4" PVC SEWER LATERAL (PRIVATE)	LF 4,070	-
2. 8" PVC SEWER PIPE (PUBLIC)	LF -	3,290
3. STANDARD 48" SEWER MANHOLE (PUBLIC)	EA -	14
4. BACK WATER VALVE	EA 57	-
WATER SYSTEM		
1. FIRE HYDRANT ASSEMBLY W/6" GATE VALVE PER UDACS PLATE NO. 40	EA -	9
2. 6" PVC WATER PIPE	LF -	77
3. 8" PVC WATER PIPE	LF -	4,145
4. 8" GATE VALVE WITH VALVE BOX PER UDACS PLATE NO. 30 & 39	EA 13	-
5. 8" x 8" TEE PER UDACS PLATE NO. 31	EA 10	-
6. 8" x 8" DEGREE BEND PER UDACS PLATE NO. 31	EA -	2
7. 8" 11.25 DEGREE BEND PER UDACS PLATE NO. 31	EA -	2
8. CAP AND 2" BLOW-OFF ASSEMBLY W/CAP PER UDACS PLATE NO. 36	EA -	2
9. 1" COPPER SERVICE W/ 3/4" METER PER UDACS PLATE NO. 1	EA -	169
10. 1" COPPER SERVICE W/ 3/4" METER & 1" RPPA PER UDACS PLATE NO. 3, 4 & 8	EA -	2
11. IRRIGATION SLEEVES	LF 695	-
STREET IMPROVEMENTS		
1. 2" A.C. PAVEMENT W/ 4" TYPE II OVER 6" TYPE I AGGREGATE BASE	SY 14,700	-
2. 4.5" A.C. PAVEMENT W/ 4" TYPE II OVER 6" TYPE I AGGREGATE BASE	SY -	6,240
3. STANDARD 18" TYPE "L" CURB & GUTTER W/6" TYPE I AGGREGATE BASE	LF -	565
4. STANDARD 24" TYPE "L" CURB & GUTTER W/6" TYPE I AGGREGATE BASE	LF 391	1,775
5. STANDARD 8" TYPE "A" ISLAND CURB W/6" TYPE I AGGREGATE BASE	LF 500	-
6. STANDARD 24" TYPE "R" CURB & GUTTER W/6" TYPE I AGGREGATE BASE	LF 7,554	-
7. 5' WIDE CONCRETE SIDEWALK W/5" TYPE II AGGREGATE BASE	SF 18,850	11,700
8. TYPE I CENTERLINE (FILM) PAVEMENT STRIPING	LF -	2,400
9. 6-INCH SOLID WHITE LINE PAVEMENT STRIPING	LF -	570
TRAFFIC SIGNALS		
1. 30" STOP SIGN WITH POST (R1-1)	EA 10	1
2. 9" STREET NAME SIGN (D-3, BROWN W/ WHITE LETTERS)(20 POLES x 2 PER POLE=40)	EA 20	2
3. BLUE COLORED REFLECTIVE RAISED PAVEMENT MARKER	EA 8	1
DRY UTILITIES		
1. 100W H.P.S. LUMINAIRE STREET LIGHT W/DECORATIVE POLE	EA 10	-
2. 150W H.P.S. LUMINAIRE STREET LIGHT W/DECORATIVE POLE	EA -	14
3. 1-1/4" PVC STREET LIGHT CONDUIT WITH (2) #4 AND (1) #8 CONDUCTORS	LF 1,870	-
4. 2" PVC STREET LIGHT CONDUIT WITH (2) #4 AND (1) #8 CONDUCTORS	LF -	2,380
5. NO. 3-1/2 PULL BOX W/METAL COVER	EA 21	3
6. 125 AMP SERVICE PEDESTAL (IRR)	EA 2	-

APPROVED FOR CONSTRUCTION

LAS VEGAS VALLEY WATER DISTRICT PLANNING & ENGINEERING SERVICES
PROJECT NO. FIRST APPROVED DATE:
LVWWD APPROVED FIRE FLOW 1,500 GPM AT 20 PSI RESIDUAL
MAXIMUM AVAILABLE FIRE SPRINKLER FLOW 20 GPM

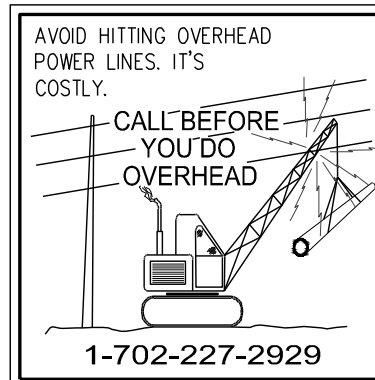

Westwood

5725 W. Badura Ave.
Suite 100
Las Vegas, NV 89118
Phone (702) 284-5300

westwoodps.com
Westwood Professional Services, Inc.

CITY OF LAS VEGAS, NV

DESCRIPTION

DATE

BY

APPROVED

DATE


DRAFTER: LVM

DESIGNER: ND

CHECKED: DSP

PROJECT NO.



TRI2101-002

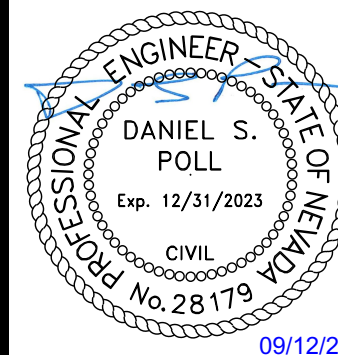

C-3

SHEET 3 OF 49

L22-01857

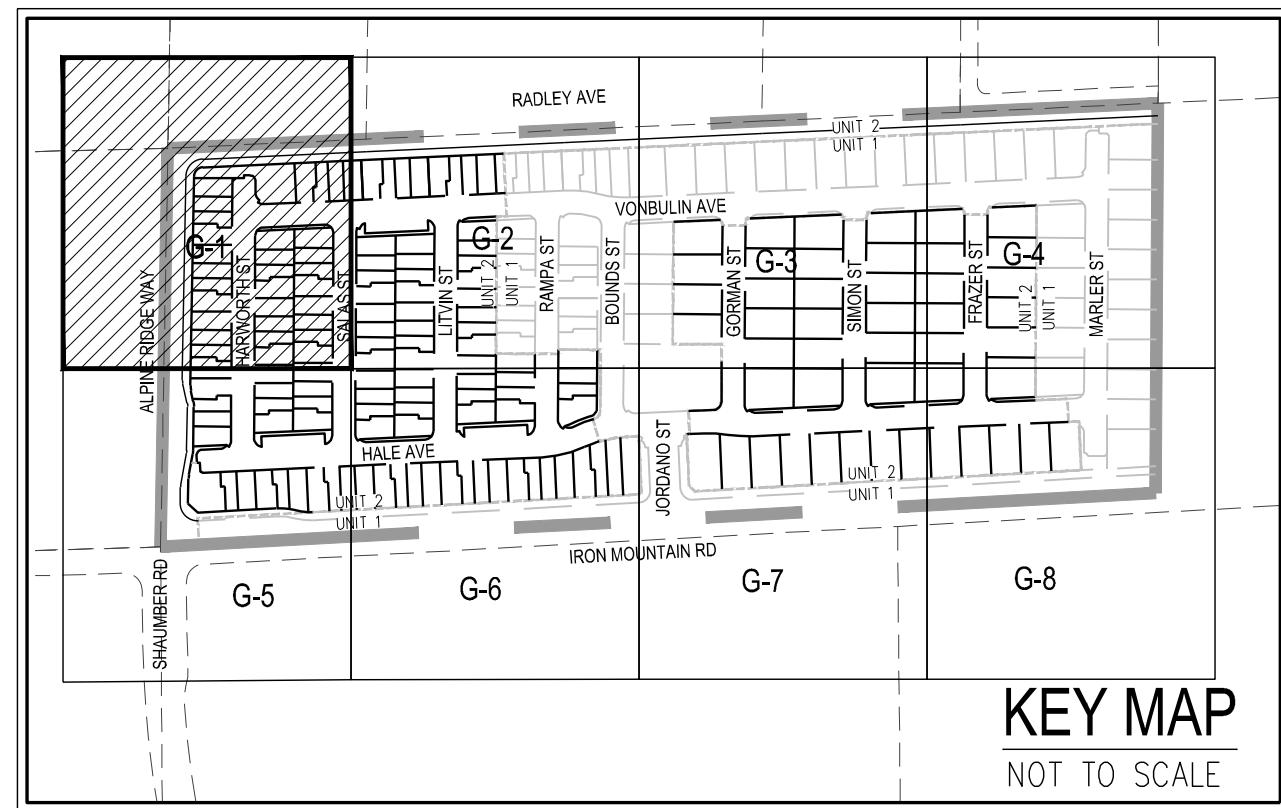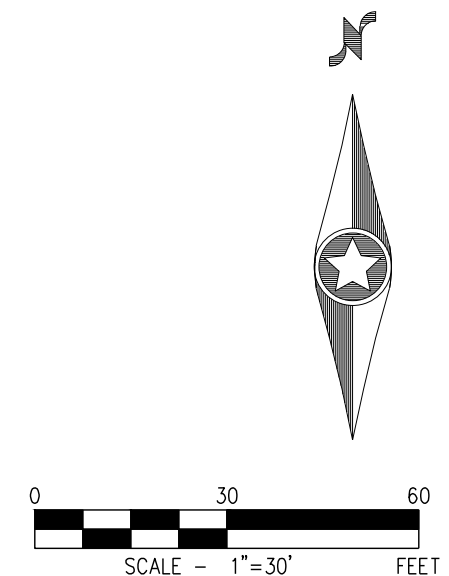

ALL ONSITE STORM DRAIN FACILITIES WITHIN THIS DEVELOPMENT SHALL BE PRIVATELY MAINTAINED BY THE HOA. ALL PRIVATE STREETS ARE P.U.E., PUBLIC SEWER EASEMENT AND PUBLIC DRAINAGE EASEMENT TO BE PRIVATELY MAINTAINED BY HOA.

OWNER RESPONSIBLE TO PROVIDE SURVEY MONUMENTATION AS SHOWN AND TO REPLACE ALL SURVEY MONUMENTATION DAMAGED, DISTURBED, DESTROYED, OR OBSCURED DURING CONSTRUCTION.

ADD 2800 TO ALL SPOT GRADES WHERE THE HUNDREDS AND THOUSANDS PLACES ARE OMITTED FOR ACTUAL ELEVATION (I.E. 01.00 REPRESENTS 2801.00)

1) EXISTING UTILITY LOCATIONS SHOWN HEREON ARE APPROXIMATE ONLY. IT SHALL BE THE CONTRACTOR'S RESPONSIBILITY TO DETERMINE THE EXACT VERTICAL AND HORIZONTAL LOCATION OF ALL EXISTING UNDERGROUND UTILITIES PRIOR TO COMMENCING CONSTRUCTION. NO REPRESENTATION IS MADE THAT ALL EXISTING UTILITIES ARE SHOWN HEREON. THE ENGINEER ASSUMES NO RESPONSIBILITY FOR UTILITIES NOT SHOWN IN THEIR PROPER LOCATION.

2) FOR ROADWAY WIDENING AND HALF STREET IMPROVEMENTS THE CONTRACTOR SHALL VERIFY CROSS SLOPES FROM EXISTING PAVEMENT SAWCUT LINE TO PROPOSED EDGE OF PAVEMENT OR PROJECTED LIP OF CURB PRIOR TO SUBGRADE PREPARATION AND CONSTRUCTION OF PROPOSED CURB LINE. IF MINIMUM OR MAXIMUM CROSS SLOPES DO NOT MEET AGENCY STANDARDS THE CONTRACTOR SHALL NOTIFY THE ENGINEER.

1. THE CONTRACTOR SHALL VERIFY ALL CONDITIONS AND DIMENSIONS AND REPORT ALL DISCREPANCIES TO THE ENGINEER.

2. ALL IMPROVEMENTS TO BE PROTECTED FROM EROSION BY SMPP.
3. MAXIMUM/MINIMUM SLOPES AND MINIMUM STREET SECTIONS NOT TO EXCEED THAT SHOWN ON GEOTECH REPORT.
4. SEE DETAIL SHEET FOR STREET SECTIONS AND DETAILS.
5. ALL PUBLIC AND PRIVATE DRAINAGE IMPROVEMENTS TO BE BONDED FOR AND INSPECTED.
6. CONSTRUCTION OF BLOCK WALLS REQUIRES A SEPARATE BUILDING PERMIT AND APPROVAL BY THE CITY OF LAS VEGAS BUILDING DEPARTMENT.
7. CONTRACTOR TO VERIFY LOCATION AND ELEVATION OF EXISTING UTILITY STRUCTURES AND FACILITIES AND NOTIFY ENGINEER OF ANY DISCREPANCIES PRIOR TO CONSTRUCTION. CONTRACTOR TO PROTECT IN PLACE DURING CONSTRUCTION. ENGINEER/OWNER SHALL BE NOTIFIED OF PRIOR DAMAGE TO EXISTING FACILITIES PRIOR TO CONSTRUCTION. CONTRACTOR WILL BE RESPONSIBLE FOR REPAIR/REPLACING FACILITIES IF ENGINEER/OWNER IS NOT NOTIFIED OF EXISTING DAMAGE PRIOR TO CONSTRUCTION COMMENCING.
8. NO STRUCTURE, VEGETATION, OR OBJECTS OF ANY KIND IS PERMITTED OVER TWENTY-FOUR (24) INCHES IN HEIGHT (MEASURED FROM THE TOP OF THE ADJACENT CURB IF CURB EXIST) WITHIN THE

(REQUIRED FOR ALL SITES GREATER THAN 1 ACRE (43,560 SQ.FT.))

1. THE OWNER, SITE DEVELOPER, CONTRACTOR, AND/OR THEIR AUTHORIZED AGENTS SHALL EACH DAY REMOVE ALL SEDIMENT, MUD, CONSTRUCTION DEBRIS, OR OTHER POTENTIAL POLLUTANTS THAT MAY HAVE BEEN DISCHARGED TO, OR ACCUMULATED IN, THE PUBLIC RIGHTS OF WAY OF CLARK COUNTY AS A RESULT OF CONSTRUCTION ACTIVITIES ASSOCIATED WITH THIS SITE DEVELOPMENT OR CONSTRUCTION PROJECT. SUCH MATERIALS SHALL BE PREVENTED FROM ENTERING THE STORM SEWER SYSTEM.

2. ADDITIONAL CONSTRUCTION SITE DISCHARGE BEST MANAGEMENT PRACTICES MAY BE REQUIRED OF THE OWNER AND HIS OR HER AGENTS DUE TO UNFORESEEN EROSION PROBLEMS OR IF THE SUBMITTED PLAN DOES NOT MEET THE PERFORMANCE STANDARDS SPECIFIED IN CLARK COUNTY TITLE 24.40 AND IN THE LAS VEGAS VALLEY CONSTRUCTION SITE BMP GUIDANCE MANUAL.

3. TEMPORARY OR PERMANENT STABILIZATION PRACTICES WILL BE INSTALLED ON DISTURBED AREAS AS SOON AS PRACTICABLE AND NO LATER THAN 14 DAYS AFTER THE CONSTRUCTION ACTIVITY IN THAT PORTION OF THE SITE HAS TEMPORARILY OR PERMANENTLY CEASED. SOME EXCEPTIONS MAY APPLY; REFER TO THE NEVADA STORMWATER GENERAL PERMIT FOR CONSTRUCTION ACTIVITY NVR100000, SECTION III.A.5.

4. AT A MINIMUM, THE CONTRACTOR OR HIS AGENT SHALL INSPECT ALL DISTURBED AREAS, AREAS USED FOR STORAGE OF MATERIALS AND EQUIPMENT THAT ARE EXPOSED TO PRECIPITATION, VEHICLE ENTRANCE AND EXIT LOCATIONS, AND ALL BMPs WEEKLY, AND WITHIN 24 HOURS AFTER A RAIN EVENT OF 0.5 INCHES OR MORE. THE CONTRACTOR OR HIS AGENT SHALL UPDATE OR MODIFY THE STORMWATER POLLUTION PREVENTION PLAN AS NECESSARY. SOME EXCEPTIONS TO WEEKLY INSPECTIONS MAY APPLY, SUCH AS SUSPENSION OF LAND DISTURBANCE ACTIVITIES, REFER TO THE NEVADA STORMWATER GENERAL PERMIT FOR CONSTRUCTION ACTION ACTIVITY NVRI000000, SECTION III.A.12.

5. ACCUMULATED SEDIMENT IN BMPs SHALL BE REMOVED WITHIN SEVEN DAYS AFTER A STORMWATER RUNOFF EVENT OR PRIOR TO THE NEXT ANTICIPATED STORM EVENT, WHICHEVER IS EARLIER. SEDIMENT MUST BE REMOVED WHEN BMP DESIGN CAPACITY HAS BEEN REDUCED BY 50 PERCENT OR MORE.

POST-CONSTRUCTION BMP'S (PCBMP'S)/CONTROL MEASURES NOTED ON THE GRADING PLANS ARE MANDATORY PERMANENT REGULATORY STORMWATER POLLUTION CONTROLS. THESE PCBMP'S MUST BE INSTALLED PER THE APPROVED PLANS AND MUST BE PERMANENTLY MAINTAINED.

AVOID HITTING OVERHEAD
POWER LINES. IT'S
COSTLY.

CALL BEFORE
YOU DO
OVERHEAD

1-702-227-2929

FAST
Call before you
Underground
1-702-432-5300
FREeway & ARterial SYSTEM
OF TRANSPORTATION (F.A.S.T.)

Call before you Dig
AVOID CUTTING UNDERGROUND
UTILITY LINES. IT'S COSTLY.

Call
811
OR
1-800-642-2444

2	MATCH EXISTING IMPROVEMENTS PER CCAUSD NO. 503, 500.4 & 500.5
3	INSTALL ASPHALT PAVEMENT WITH TYPE I AGGREGATE BASE PER STREET
4	DETAILS ON SHEET D-0
5	INSTALL 8" 74" TYPE CURB PER CCAUSD NO. 219
6	INSTALL 24" 74" TYPE CURB PER CCAUSD NO. 216
7	INSTALL 24" 76" TYPE CURB PER CCAUSD NO. 217.35.1
8	CONSTRUCT 10' L-CURB TO L-CURB TRANSITION PER DETAIL ON SHEET D-2
9	CONSTRUCT 5" WIDE SIDEWALK PER CCAUSD NO. 234 (5" THICK W/ 5" TYPE
10	I AGGREGATE BASE)
11	CONSTRUCT 5" WIDE SIDEWALK PER CCAUSD NO. 234 (4" THICK W/ 5" TYPE
12	I AGGREGATE BASE)
13	CONSTRUCT ADA SIDEWALK RAMP USING ARMOR RITE TRUNCATED DOMES OR
14	EQUIVALENT (CAUSED NO. 235, C.A.S.E. 1 AND 8) D-0
15	CONSTRUCT MODIFIED 8" WIDE CROSS CUTTER PER CCAUSD NO. 228
16	INSTALL WROUGHT IRON FENCE WITH PEDESTRIAN ACCESS GATE
17	INSTALL TEMPORARY FENCE FOR PEDESTRIAN FALL PROTECTION
18	5' PUBLIC DRAINAGE EASEMENT TO BE PRIVATELY MAINTAINED BY
19	HOMEOWNER
20	INSTALL 48" TYPE I SDMH PER CCAUSD NO. 403 & 403.1
21	INSTALL 5.0" TYPE "CM2" DROP INLET PER CCAUSD NO. 412.1 AND STORM DRAIN
22	WATER QUALITY MANAGEMENT STAMP PER CCAUSD NO. 421 (PRIVATE)
23	INSTALL 5" TYPE "CM2" DROP INLET PER CCAUSD NO. 412.1 AND STORM DRAIN
24	WATER QUALITY MANAGEMENT STAMP PER CCAUSD NO. 421 (PRIVATE)
25	INSTALL 18" CLASS III RCP STORM DRAIN (PUBLIC)
26	INSTALL 18" CLASS III RCP STORM DRAIN (PRIVATE)
27	INSTALL 18" C900 STORM DRAIN (PUBLIC)
28	INSTALL 18" C900 STORM DRAIN (PRIVATE)
29	INSTALL 6" THICK COMPACTED DECOMPOSED GRANITE
30	INSTALL 6" 18" TYPE CURB PER CCAUSD NO. 216.5.1
31	CONSTRUCT 10' 18" L-CURB TO 24" L-CURB TRANSITION PER DETAIL ON
32	SHEET D-0
33	INSTALL SIDEWALK UNDERLAY PER CCAUSD NO. 236

CITY OF LAS VEGAS BENCHMARK 0C991S6

RIVET AND 2" ROUND ALUMINUM DISK IN CONCRETE CYLINDER AT THE SW CORNER OF ALPINE RIDGE WAY & KYLE CANYON RD

ELEVATION=2928.24 US FEET, 892.53 METERS NAVD'88 DATUM

NORTH 86°52'17" EAST BEING THE BEARING OF THE SOUTH LINE OF THE SOUTHEAST QUARTER (SE 1/4) OF THE SOUTHEAST QUARTER (SE 1/4) OF SECTION 1, TOWNSHIP 19 SOUTH, RANGE 59 EAST, M.D.M., CITY OF LAS VEGAS, CLARK COUNTY, NEVADA AS SHOWN BY MAP THEREOF ON FILE IN THE CLARK COUNTY RECORDER'S OFFICE IN BOOK 160, PAGE 72 OF PLATS.

PER THE FEMA FIRM PANEL MAP 32003C1750E, DATED SEPTEMBER 27, 2002. THE PROJECT SITE IS LOCATED WITHIN A FEMA DESIGNATED UNSHADED ZONE 'X'. AN UNSHADED ZONE 'X' IS LOCATED OUTSIDE THE 0.20% ANNUAL CHANCE FLOODPLAIN.

I CERTIFY THAT THIS GRADING PLAN IS IN CONFORMANCE WITH THE APPROVED DRAINAGE STUDY ON FILE AT CITY OF LAS VEGAS FOR THIS SUBJECT PROJECT (DS5508).

 09/12/22
DANIEL S. POLL, P.E. 28179 DATE

CALL SOUTHWEST GAS AT 702-651-2111 FOR
STANDBY WHEN EXCAVATING OVER OR NEAR HIGH
PRESSURE GAS LINES

SOILS REPORT

SOILS REPORT BY: GEOTEK RESIDENTIAL, LLC
ADDRESS: 8635 S. ESCOBEDO ST, STE B LAS VEGAS, NV 89119
PHONE: (702) 971-1424
PROJECT NO: 16100-LVR DATED 09/17/2021


EARTHWORKS

EARTHWORK QUANTITIES (RAW):
CUH: 9,124 CU YDS
FILL: 20,283 CU YDS

EXPORTED MATERIAL TO BE DISPOSED OF AT AN APPROVED
LICENSED DISPOSAL FACILITY OR AT A SITE WITH AN APPROVED
AND ACTIVE GRADING PERMIT

DRAINAGE IMPROVEMENT QUANTITIES			
		PRIVATE	PUBLIC
1	48" TYPE I STORM DRAIN MANHOLE	EA	6
2	5" TYPE "CM2" DROP INLET	EA	2
3	10" TYPE "CM2" DROP INLET	EA	1
4	18" RCP CLASS III STORM DRAIN	LF	1,500
5	18" C900 STORM DRAIN	LF	138
6	RIPRAP D50=6", THK=12"	CY	15
7	8" WIDE CONCRETE VALLEY GUTTER	SF	1,180
8	SIDEWALK UNDERDRAIN	EA	1

J:\192101-000 Iron Mountain\Iron Mountain\Unit 2\192101-002.grd.dwg 9/12/2022 10:57 AM Karwan Lee

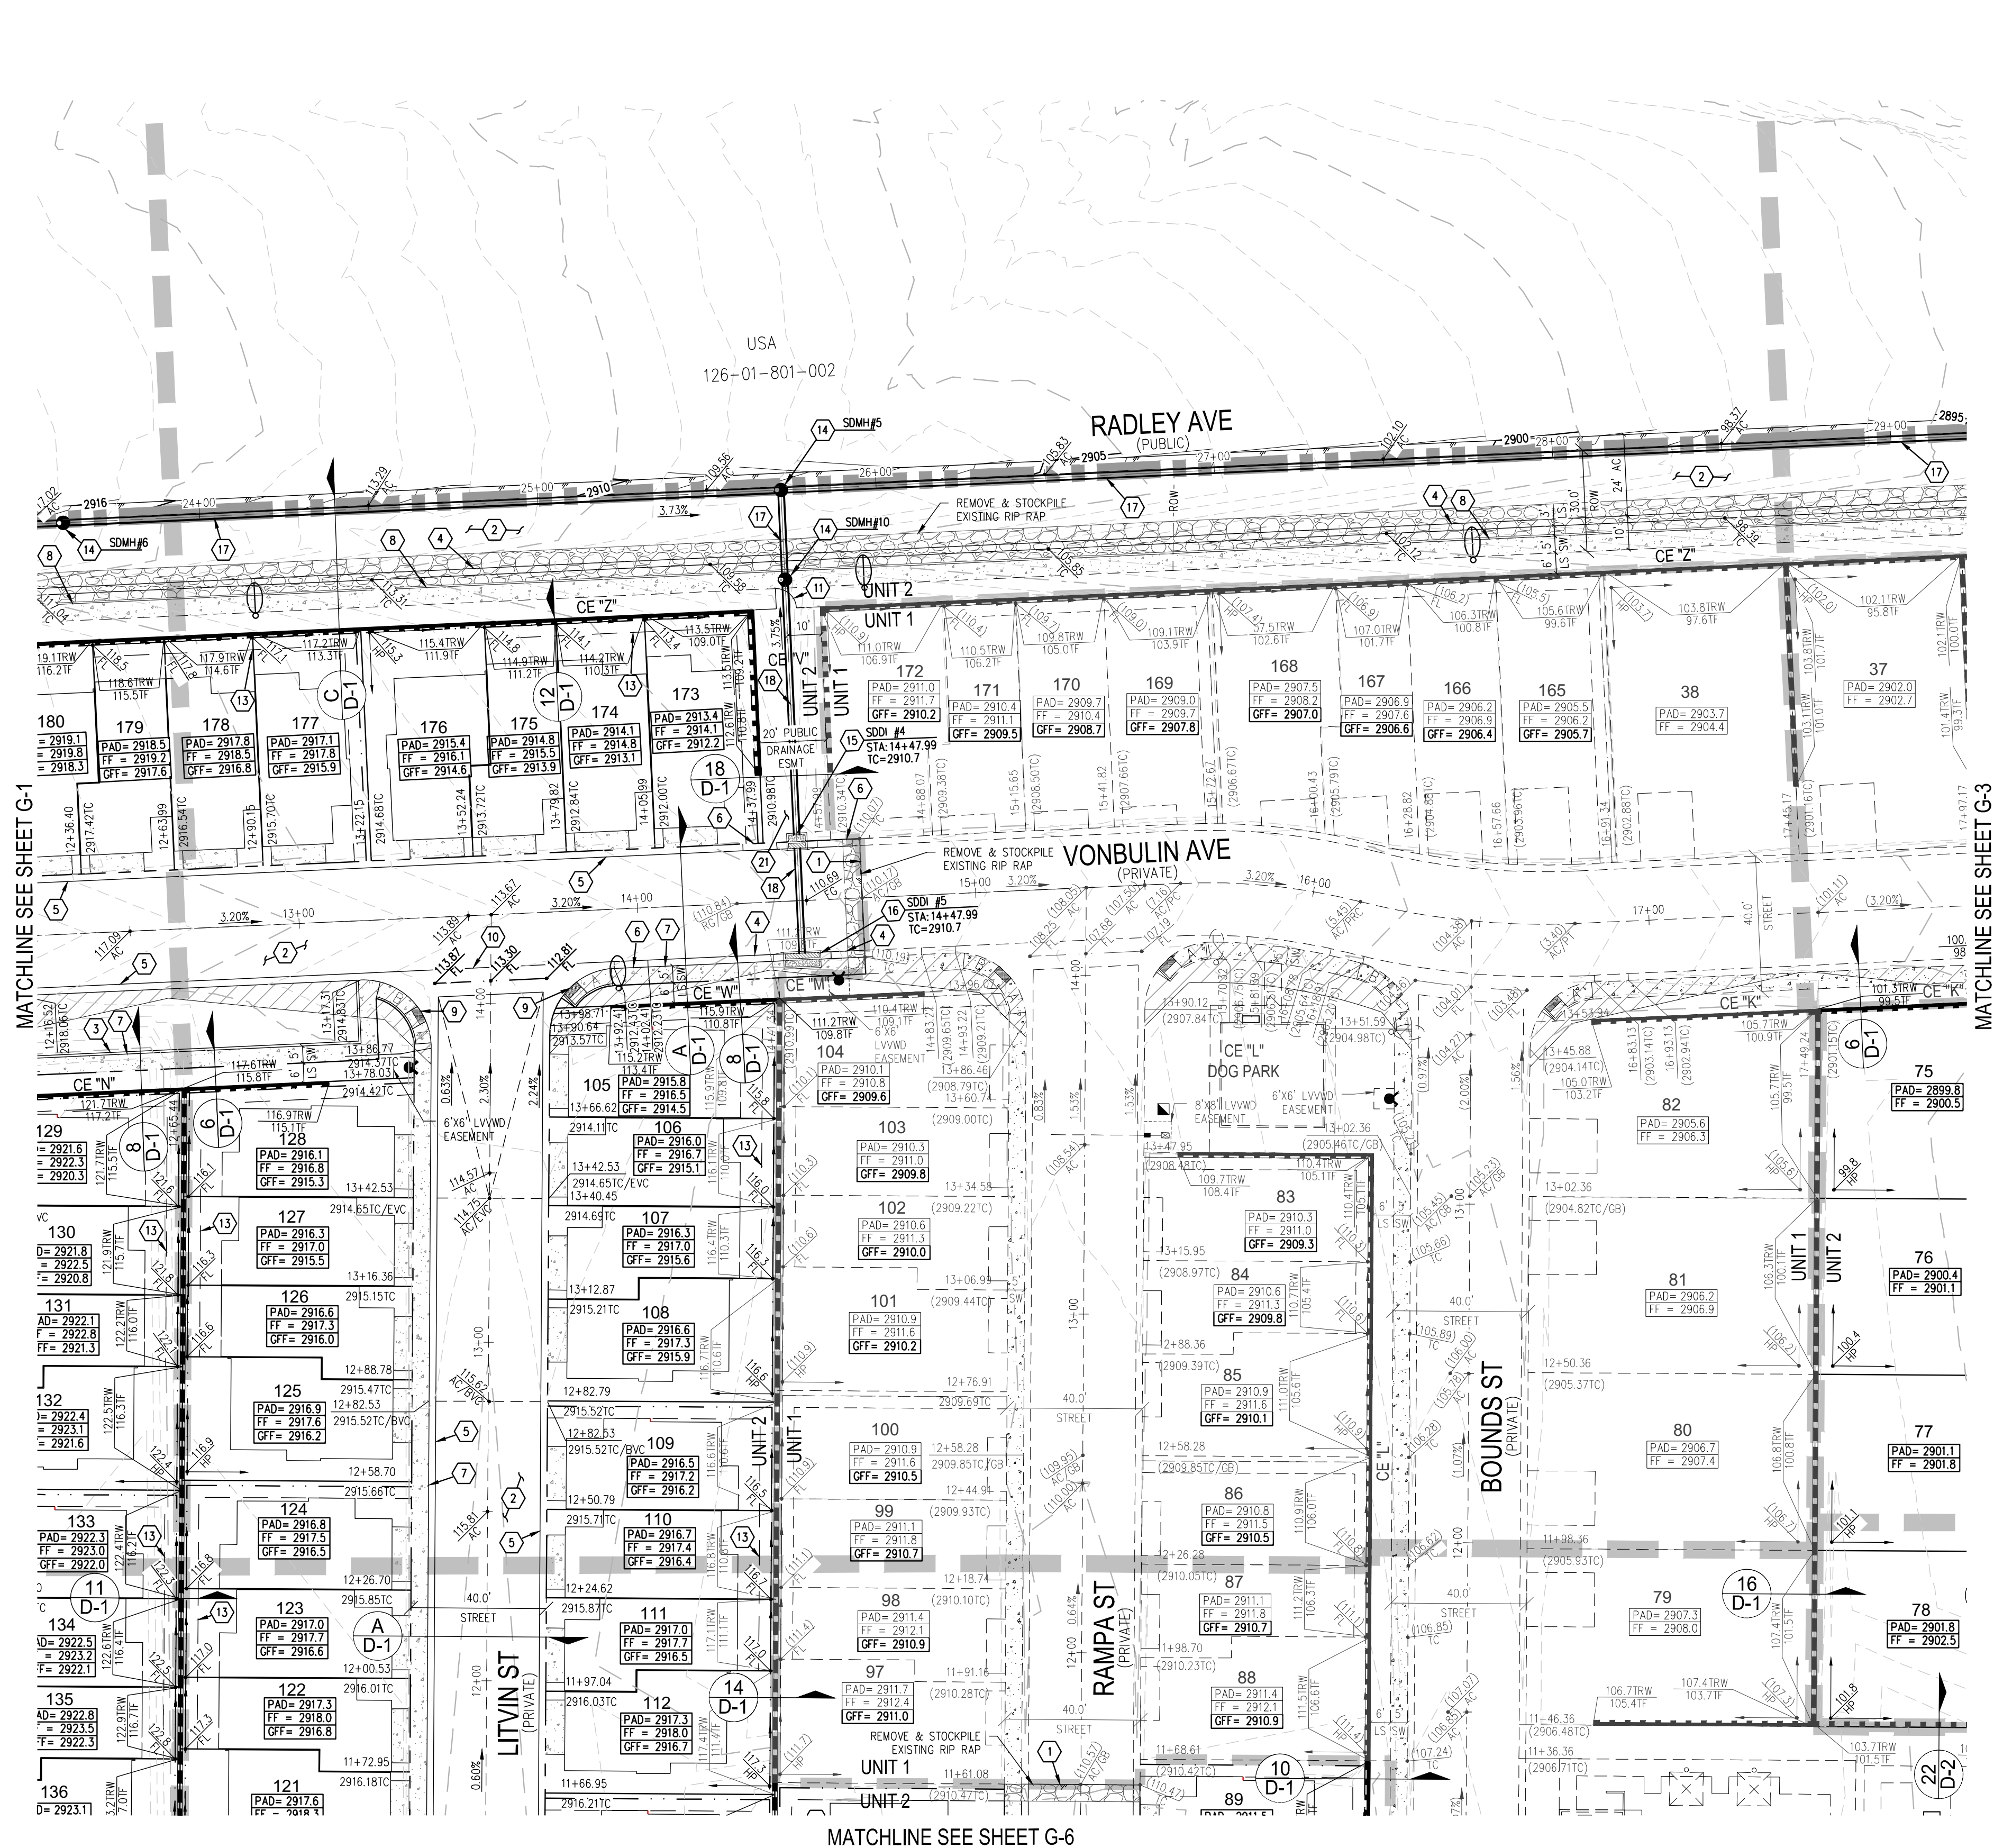

HOA NOTE
ALL ON-SITE STORM DRAIN FACILITIES WITHIN THIS DEVELOPMENT SHALL BE PRIVATELY MAINTAINED BY THE HOA. ALL PRIVATE STREETS ARE P.U.E., PUBLIC SEWER EASEMENT AND PUBLIC DRAINAGE EASEMENT TO BE PRIVATELY MAINTAINED BY HOA.

SURVEY NOTE
OWNER RESPONSIBLE TO PROVIDE SURVEY MONUMENTATION AS SHOWN AND TO REPLACE ALL SURVEY MONUMENTATION DAMAGED, DISTURBED, DESTROYED, OR OBSCURED DURING CONSTRUCTION.

ELEVATION NOTE
ADD 2800 TO ALL SPOT GRADES WHERE THE HUNDREDS AND THOUSANDS PLACES ARE OMITTED FOR ACTUAL ELEVATION (I.E. 01.00 REPRESENTS 2801.00)

DISCLAIMER NOTE
1) EXISTING UTILITY LOCATIONS SHOWN HEREON ARE APPROXIMATE ONLY. IT SHALL BE THE CONTRACTOR'S RESPONSIBILITY TO DETERMINE THE EXACT VERTICAL AND HORIZONTAL LOCATION OF ALL EXISTING UNDERGROUND UTILITIES PRIOR TO COMMENCING CONSTRUCTION. NO REPRESENTATION IS MADE THAT ALL EXISTING UTILITIES ARE SHOWN HEREON. THE ENGINEER ASSUMES NO RESPONSIBILITY FOR UTILITIES NOT SHOWN IN THEIR PROPER LOCATION.
2) FOR ROADWAY WIDENING AND HALF STREET IMPROVEMENTS THE CONTRACTOR SHALL VERIFY CROSS SLOPES FROM EXISTING PAVEMENT SAWCUT LINE TO PROPOSED EDGE OF PAVEMENT OR PROJECTED LIP OF CURB PRIOR TO SUBGRADE PREPARATION AND CONSTRUCTION OF PROPOSED CURB LINE. IF MINIMUM OR MAXIMUM CROSS SLOPES DO NOT MEET AGENCY STANDARDS THE CONTRACTOR SHALL NOTIFY THE ENGINEER.

GRADING NOTES
1. THE CONTRACTOR SHALL VERIFY ALL CONDITIONS AND DIMENSIONS AND REPORT ALL DISCREPANCIES TO THE ENGINEER.
2. ALL IMPROVEMENTS TO BE PROTECTED FROM EROSION BY SWPPP.
3. MAXIMUM/MINIMUM SLOPES AND MINIMUM STREET SECTIONS NOT TO EXCEED THAT SHOWN ON GEOTECH REPORT.
4. SEE DETAIL SHEET FOR STREET SECTIONS AND DETAILS.
5. ALL PUBLIC AND PRIVATE DRAINAGE IMPROVEMENTS TO BE BONDED FOR AND INSPECTED.
6. CONSTRUCTION OF BLOCK WALLS REQUIRES A SEPARATE BUILDING PERMIT AND APPROVAL BY THE CITY OF LAS VEGAS BUILDING DEPARTMENT.
7. CONTRACTOR TO VERIFY LOCATION AND ELEVATION OF EXISTING UTILITY STRUCTURES AND FACILITIES AND NOTIFY ENGINEER OF ANY DISCREPANCIES PRIOR TO CONSTRUCTION. CONTRACTOR TO PROTECT IN PLACE DURING CONSTRUCTION. ENGINEER/OWNER SHALL BE NOTIFIED OF PRIOR DAMAGE TO EXISTING FACILITIES PRIOR TO CONSTRUCTION. CONTRACTOR WILL BE RESPONSIBLE FOR REPAIR/REPLENISHING FACILITIES IF ENGINEER/OWNER IS NOT NOTIFIED OF EXISTING DAMAGE PRIOR TO CONSTRUCTION COMMENCING.
8. NO STRUCTURE, VEGETATION, OR OBJECTS OF ANY KIND IS PERMITTED OVER TWENTY-FOUR (24) INCHES IN HEIGHT (MEASURED FROM THE TOP OF THE ADJACENT CURB IF CURB EXISTS) WITHIN THE SIGHT VISIBILITY ZONES.

LAS VEGAS VALLEY CONSTRUCTION SITE BMP GUIDELINES
(REQUIRED FOR ALL SITES GREATER THAN 1 ACRE (43,560 SQ.FT.))
1. THE OWNER, SITE DEVELOPER, CONTRACTOR, AND/OR THEIR AUTHORIZED AGENTS SHALL EACH DAY REMOVE ALL SEDIMENT, MUD, CONSTRUCTION DEBRIS, OR OTHER POTENTIAL POLLUTANTS THAT MAY HAVE BEEN DISCHARGED TO, OR ACCUMULATED IN, THE PUBLIC RIGHTS OF WAY OF CLARK COUNTY AS A RESULT OF CONSTRUCTION ACTIVITIES ASSOCIATED WITH THIS SITE DEVELOPMENT OR CONSTRUCTION PROJECT. SUCH MATERIALS SHALL BE PREVENTED FROM ENTERING THE STORM SEWER SYSTEM.
2. ADDITIONAL CONSTRUCTION SITE DISCHARGE BEST MANAGEMENT PRACTICES MAY BE REQUIRED OF THE OWNER AND HIS OR HER AGENTS DUE TO UNFORESEEN EROSION PROBLEMS OR IF THE SUBMITTED PLAN DOES NOT MEET THE PERFORMANCE STANDARDS SPECIFIED IN CLARK COUNTY TITLE 24.40 AND IN THE LAS VEGAS VALLEY CONSTRUCTION SITE BMP GUIDANCE MANUAL.
3. TEMPORARY OR PERMANENT STABILIZATION PRACTICES WILL BE INSTALLED ON DISTURBED AREAS AS SOON AS PRACTICABLE AND NO LATER THAN 14 DAYS AFTER THE CONSTRUCTION ACTIVITY IN THAT PORTION OF THE SITE HAS TEMPORARILY OR PERMANENTLY CEASED. SOME EXCEPTIONS MAY APPLY; REFER TO THE NEVADA STORMWATER GENERAL PERMIT FOR CONSTRUCTION ACTIVITY NV100000, SECTION III.A.5.
4. AT A MINIMUM, THE CONTRACTOR OR HIS AGENT SHALL INSPECT ALL DISTURBED AREAS, AREAS USED FOR STORAGE OF MATERIALS AND EQUIPMENT THAT ARE EXPOSED TO PRECIPITATION, VEHICLE ENTRANCE AND EXIT LOCATIONS, AND ALL BMPs WEEKLY, AND WITHIN 24 HOURS AFTER A RAIN EVENT OF 0.5 INCHES OR MORE. THE CONTRACTOR OR HIS AGENT SHALL UPDATE OR MODIFY THE STORMWATER POLLUTION PREVENTION PLAN, AS NECESSARY. SOME EXCEPTIONS TO WEEKLY INSPECTIONS MAY APPLY, SUCH AS SUSPENSION OF LAND DISTURBANCE ACTIVITIES. REFER TO THE NEVADA STORMWATER GENERAL PERMIT FOR CONSTRUCTION ACTIVITY NV100000, SECTION III.A.12.
5. ACCUMULATED SEDIMENT IN BMPs SHALL BE REMOVED WITHIN SEVEN DAYS AFTER A STORMWATER RUNOFF EVENT OR PRIOR TO THE NEXT ANTICIPATED STORM EVENT, WHICHEVER IS EARLIER. SEDIMENT MUST BE REMOVED WHEN BMP DESIGN CAPACITY HAS BEEN REDUCED BY 50 PERCENT OR MORE.



POST-CONSTRUCTION BMP'S NOTE
POST-CONSTRUCTION BMP'S (PCBMP'S)/CONTROL MEASURES NOTED ON THE GRADING PLANS ARE MANDATORY PERMANENT REGULATORY STORMWATER POLLUTION CONTROLS. THESE PCBMP'S MUST BE INSTALLED PER THE APPROVED PLANS AND MUST BE PERMANENTLY MAINTAINED.

SOILS REPORT
SOILS REPORT BY: GEOTEK RESIDENTIAL, LLC
ADDRESS: 6835 S. ESCONCADO ST. STE. B LAS VEGAS, NV 89119
PHONE: (702) 897-1424
PROJECT NO. 16100-LVR DATED 09/17/2021

EARTHWORKS
EARTHWORK QUANTITIES (RAW):
CUT: 9,124 CU YDS
FILL: 20,283 CU YDS
EXPORTED MATERIAL TO BE DISPOSED OF AT AN APPROVED LICENSED DISPOSAL FACILITY OR AT A SITE WITH AN APPROVED AND ACTIVE GRADING PERMIT

DRAINAGE IMPROVEMENT QUANTITIES

	PRIVATE	PUBLIC
1. 48" TYPE I STORM DRAIN MANHOLE	EA 2	6
2. 5" TYPE "CM2" DROP INLET	EA 2	-
3. 10" TYPE "CM2" DROP INLET	EA 1	-
4. 18" RCP CLASS III STORM DRAIN	LF 141	1,500
5. 18" C900 STORM DRAIN	LF -	138
6. RIPRAP D50=6", THK=12"	CY -	15
7. 8" WIDE CONCRETE VALLEY CUTTER	SF 1,180	-
8. SIDEWALK UNDERDRAIN	EA 1	-

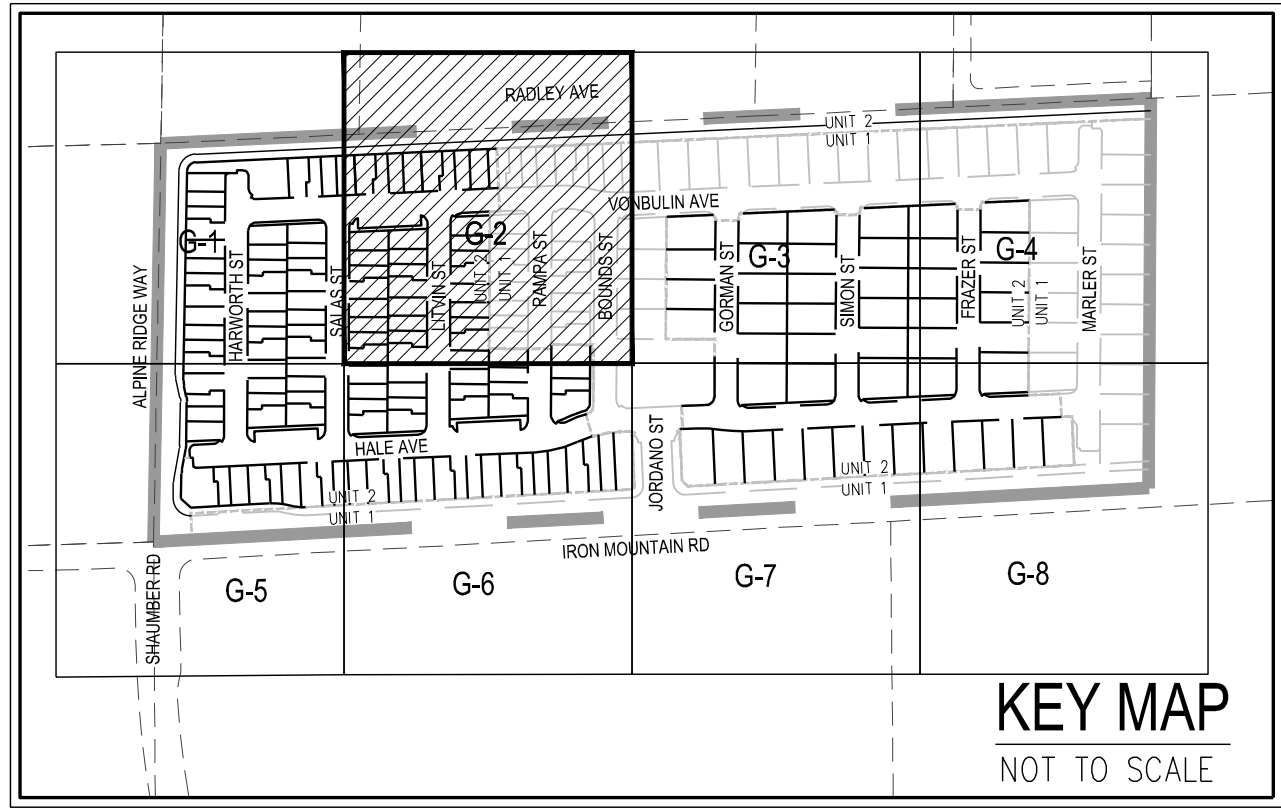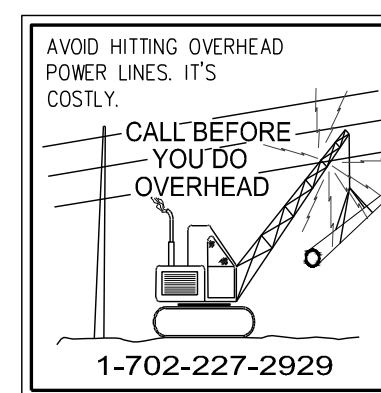

GRADING NOTES
1) MATCH EXISTING IMPROVEMENTS PER CCAUSD NO. 503, 500.4 & 500.5
2) INSTALL ASPHALT PAVEMENT WITH TYPE II AGGREGATE BASE PER STREET DETAILS ON SHEET D-1
3) INSTALL 8" TYPE I CURB PER CCAUSD NO. 219
4) INSTALL 24" "L" TYPE CURB PER CCAUSD NO. 216
5) INSTALL 24" "R" TYPE CURB PER CCAUSD NO. 217.3.51
6) CONSTRUCT 10' L-CURB TO R-CURB TRANSITION PER DETAIL ON SHEET D-2
7) CONSTRUCT 5' WIDE SIDEWALK PER CCAUSD NO. 234 (5" THICK W/ 5" TYPE II AGGREGATE BASE)
8) CONSTRUCT 5' WIDE SIDEWALK PER CCAUSD NO. 234 (4" THICK W/ 5" TYPE II AGGREGATE BASE)
9) CONSTRUCT ADA SIDEWALK RAMP USING ARMOR TILE TRUNCATED DOMES OR EQUIVALENT PER CCAUSD NO. 235, CASE 1, A-B=8.0'
10) CONSTRUCT MODIFIED 8" WIDE CROSS CUTTER PER CCAUSD NO. 228
11) INSTALL WROUGHT IRON FENCE WITH PEDESTRIAN ACCESS GATE
12) INSTALL TEMPORARY FENCE FOR PEDESTRIAN FALL PROTECTION
13) 5' PUBLIC DRAINAGE EASEMENT TO BE PRIVATELY MAINTAINED BY HOMEOWNER
14) INSTALL 48" TYPE I SDMH PER CCAUSD NO. 403 & 403.1
15) INSTALL 5.0' TYPE "CM2" DROP INLET PER CCAUSD NO. 412.1 AND STORM DRAIN WATER QUALITY MANAGEMENT STAMP PER CCAUSD NO. 421 (PRIVATE)
16) INSTALL 10.0' TYPE "CM2" DROP INLET PER CCAUSD NO. 412.1 AND STORM DRAIN WATER QUALITY MANAGEMENT STAMP PER CCAUSD NO. 421 (PRIVATE)
17) INSTALL 18" CLASS III RCP STORM DRAIN (PRIVATE)
18) INSTALL 18" CLASS III RCP STORM DRAIN (PUBLIC)
19) INSTALL 18" C900 STORM DRAIN (PUBLIC)
20) INSTALL RIP RAP OVER 12" TYPE II AGGREGATE BASE D50=6", T=12"
21) INSTALL 6" THICK COMPACTED DECOMPOSED GRANITE
22) INSTALL 18" "L" TYPE CURB PER CCAUSD NO. 216.1.51
23) CONSTRUCT 10' 18" L-CURB TO 24" L-CURB TRANSITION PER DETAIL ON SHEET D-2
24) INSTALL SIDEWALK UNDERDRAIN PER CCAUSD 236

BENCHMARK
CITY OF LAS VEGAS BENCHMARK 0C99156
RIVET AND 2" ROUND ALUMINUM DISK IN CONCRETE CYLINDER AT THE SW CORNER OF ALPINE RIDGE WAY & KYLE CANYON RD
ELEVATION=2928.24 US FEET, 892.53 METERS NAVD'83 DATUM

BASIS OF BEARINGS
NORTH 66°52'17" EAST BEING THE BEARING OF THE SOUTH LINE OF THE SOUTHEAST QUARTER (SE 1/4) OF THE SOUTHWEST QUARTER (SE 1/4) OF SECTION 1, TOWNSHIP 19 SOUTH, RANGE 59 EAST, M.D.M., CITY OF LAS VEGAS, CLARK COUNTY, NEVADA AS SHOWN BY MAP THEREOF ON FILE IN THE CLARK COUNTY RECORDER'S OFFICE IN BOOK 160, PAGE 72 OF PLATS.

FLOOD ZONE
PER THE FEMA FIRM PANEL MAP 32003C1750E, DATED SEPTEMBER 27, 2002, THE PROJECT SITE IS LOCATED WITHIN A FEMA DESIGNATED UNSHADED ZONE "X". AN UNSHADED ZONE "X" IS LOCATED OUTSIDE THE 0.2% ANNUAL CHANCE FLOODPLAIN.

FLOOD CERTIFICATION
I CERTIFY THAT THIS GRADING PLAN IS IN CONFORMANCE WITH THE APPROVED DRAINAGE STUDY ON FILE AT CITY OF LAS VEGAS FOR THIS SUBJECT PROJECT (0555508).
DANIEL S. POLL, P.E. 28179 09/12/22 DATE

CALL SOUTHWEST GAS AT 702-651-2111 FOR STANDBY WHEN EXCAVATING OVER OR NEAR HIGH PRESSURE GAS LINES.

Westwood
5725 W. Badura Ave.
Suite 100
Las Vegas, NV 89118
Phone (702) 284-5300
westwoodps.com
Westwood Professional Services, Inc.

tri pointe
HOMES
IRON MOUNTAIN UNIT 2
GRADING PLAN II

DATE: 08/22/2022
DRAFTER: LVM
DESIGNER: ND
CHECKED: DSP
PROJECT NO. TRI2101-002
PROFESSIONAL ENGINEER - STATE OF NEVADA
DANIEL S. POLL
Exp. 12/31/2022
CIVIL
No. 28179
09/12/22
G-2
SHEET 5 OF 49
L22-01857

J:\Vr2101-000 Iron Mountain\Iron Mountain\Unit 2\12101-002.grd.dwg 9/12/2022 10:57 AM Karwan Lee

MATCHLINE SEE SHEET G-2

MATCHLINE SEE SHEET G-4

MATCHLINE SEE SHEET G-7

SOILS REPORT

SOILS REPORT BY: GEOTEK RESIDENTIAL, LLC
ADDRESS: 6835 S. ESCONCIDO ST., STE. B LAS VEGAS, NV 89119
PHONE: (702) 897-1424
PROJECT NO. 16100-LVR DATED 09/17/2021

EARTHWORKS

EARTHWORK QUANTITIES (RAW):
CUT= 9,124 CU YDS
FILL= 20,283 CU YDS

EXPORTED MATERIAL TO BE DISPOSED OF AT AN APPROVED
LICENSED DISPOSAL FACILITY OR AT A SITE WITH AN APPROVED
AND ACTIVE GRADING PERMIT

DRAINAGE IMPROVEMENT QUANTITIES

	PRIVATE	PUBLIC
1. 48" TYPE I STORM DRAIN MANHOLE	EA 2	6
2. 5" TYPE "CM2" DROP INLET	EA 2	-
3. 10" TYPE "CM2" DROP INLET	EA 1	-
4. 18" RCP CLASS III STORM DRAIN	LF 141	1,500
5. 18" C900 STORM DRAIN	LF -	138
6. RIPRAP D50=6", THK=12"	CY -	15
7. 8" WIDE CONCRETE VALLEY GUTTER	SF 1,180	-
8. SIDEWALK UNDERDRAIN	EA 1	-

HOA NOTE

ALL ON-SITE STORM DRAIN FACILITIES WITHIN THIS DEVELOPMENT SHALL BE PRIVATELY MAINTAINED BY THE HOA. ALL PRIVATE STREETS ARE P.U.E., PUBLIC SEWER EASEMENT AND PUBLIC DRAINAGE EASEMENT TO BE PRIVATELY MAINTAINED BY HOA.

SURVEY NOTE

OWNER RESPONSIBLE TO PROVIDE SURVEY MONUMENTATION AS SHOWN AND TO REPLACE ALL SURVEY MONUMENTATION DAMAGED, DISTURBED, DESTROYED, OR OBSCURED DURING CONSTRUCTION.

ELEVATION NOTE

ADD 2800 TO ALL SPOT GRADES WHERE THE HUNDREDS AND THOUSANDS PLACES ARE OMITTED FOR ACTUAL ELEVATION (I.E. 01.00 REPRESENTS 2801.00)

DISCLAIMER NOTE

- EXISTING UTILITY LOCATIONS SHOWN HEREON ARE APPROXIMATE ONLY. IT SHALL BE THE CONTRACTOR'S RESPONSIBILITY TO DETERMINE THE EXACT VERTICAL AND HORIZONTAL LOCATION OF ALL EXISTING UNDERGROUND UTILITIES PRIOR TO COMMENCING CONSTRUCTION. NO REPRESENTATION IS MADE THAT ALL EXISTING UTILITIES ARE SHOWN HEREON. THE ENGINEER ASSUMES NO RESPONSIBILITY FOR UTILITIES NOT SHOWN IN THEIR PROPER LOCATION.
- FOR ROADWAY WIDENING AND HALF STREET IMPROVEMENTS THE CONTRACTOR SHALL VERIFY CROSS SLOPES FROM EXISTING PAVEMENT SAWCUT LINE TO PROPOSED EDGE OF PAVEMENT OR PROJECTED LIP OF CURB PRIOR TO SUBGRADE PREPARATION AND CONSTRUCTION OF PROPOSED CURB LINE. IF MINIMUM OR MAXIMUM CROSS SLOPES DO NOT MEET AGENCY STANDARDS THE CONTRACTOR SHALL NOTIFY THE ENGINEER.

GRADING NOTES

- THE CONTRACTOR SHALL VERIFY ALL CONDITIONS AND DIMENSIONS AND REPORT ALL DISCREPANCIES TO THE ENGINEER.
- ALL IMPROVEMENTS TO BE PROTECTED FROM EROSION BY SWPPP.
- MAXIMUM/MINIMUM SLOPES AND MINIMUM STREET SECTIONS NOT TO EXCEED THAT SHOWN ON GEOTECH REPORT.
- SEE DETAIL SHEET FOR STREET SECTIONS AND DETAILS.
- ALL PUBLIC AND PRIVATE DRAINAGE IMPROVEMENTS TO BE BONDED FOR AND INSPECTED.
- CONSTRUCTION OF BLOCK WALLS REQUIRES A SEPARATE BUILDING PERMIT AND APPROVAL BY THE CITY OF LAS VEGAS BUILDING DEPARTMENT.
- CONTRACTOR TO VERIFY LOCATION AND ELEVATION OF EXISTING UTILITY STRUCTURES AND FACILITIES AND NOTIFY ENGINEER OF ANY DISCREPANCIES PRIOR TO CONSTRUCTION. CONTRACTOR TO PROTECT IN PLACE DURING CONSTRUCTION. ENGINEER/OWNER SHALL BE NOTIFIED OF PRIOR DAMAGE TO EXISTING FACILITIES PRIOR TO CONSTRUCTION. CONTRACTOR WILL BE RESPONSIBLE FOR REPAIR/REPLENISHING FACILITIES IF ENGINEER/OWNER IS NOT NOTIFIED OF EXISTING DAMAGE PRIOR TO CONSTRUCTION COMMENCING.
- NO STRUCTURE, VEGETATION, OR OBJECTS OF ANY KIND IS PERMITTED OVER TWENTY-FOUR (24) INCHES IN HEIGHT (MEASURED FROM THE TOP OF THE ADJACENT CURB IF CURB EXISTS) WITHIN THE SIGHT VISIBILITY ZONES.



LAS VEGAS VALLEY CONSTRUCTION SITE BMP GUIDELINES

(REQUIRED FOR ALL SITES GREATER THAN 1 ACRE (43,560 SQ.FT.))

- THE OWNER, SITE DEVELOPER, CONTRACTOR, AND/OR THEIR AUTHORIZED AGENTS SHALL EACH DAY REMOVE ALL SEDIMENT, MUD, CONSTRUCTION DEBRIS, OR OTHER POTENTIAL POLLUTANTS THAT MAY HAVE BEEN DISCHARGED TO, OR ACCUMULATED IN, THE PUBLIC RIGHTS OF WAY OF CLARK COUNTY AS A RESULT OF CONSTRUCTION ACTIVITIES ASSOCIATED WITH THIS SITE DEVELOPMENT OR CONSTRUCTION PROJECT. SUCH MATERIALS SHALL BE PREVENTED FROM ENTERING THE STORM SEWER SYSTEM.
- ADDITIONAL CONSTRUCTION SITE DISCHARGE BEST MANAGEMENT PRACTICES MAY BE REQUIRED OF THE OWNER AND HIS OR HER AGENTS DUE TO UNFORESEEN EROSION PROBLEMS OR IF THE SUBMITTED PLAN DOES NOT MEET THE PERFORMANCE STANDARDS SPECIFIED IN CLARK COUNTY TITLE 24.40 AND IN THE LAS VEGAS VALLEY CONSTRUCTION SITE BMP GUIDANCE MANUAL.
- TEMPORARY OR PERMANENT STABILIZATION PRACTICES WILL BE INSTALLED ON DISTURBED AREAS AS SOON AS PRACTICABLE AND NO LATER THAN 14 DAYS AFTER THE CONSTRUCTION ACTIVITY IN THAT PORTION OF THE SITE HAS TEMPORARILY OR PERMANENTLY CEASED. SOME EXCEPTIONS MAY APPLY; REFER TO THE NEVADA STORMWATER GENERAL PERMIT FOR CONSTRUCTION ACTIVITY NVRI00000, SECTION III.A.5.
- AT A MINIMUM, THE CONTRACTOR OR HIS AGENT SHALL INSPECT ALL DISTURBED AREAS, AREAS USED FOR STORAGE OF MATERIALS AND EQUIPMENT THAT ARE EXPOSED TO PRECIPITATION, VEHICLE ENTRANCE AND EXIT LOCATIONS, AND ALL BMPs WEEKLY, AND WITHIN 24 HOURS AFTER A RAIN EVENT OF 0.5 INCHES OR MORE. THE CONTRACTOR OR HIS AGENT SHALL UPDATE OR MODIFY THE STORMWATER POLLUTION PREVENTION PLAN, AS NECESSARY. SOME EXCEPTIONS TO WEEKLY INSPECTIONS MAY APPLY, SUCH AS SUSPENSION OF LAND DISTURBANCE ACTIVITIES; REFER TO THE NEVADA STORMWATER GENERAL PERMIT FOR CONSTRUCTION ACTIVITY NVRI00000, SECTION III.A.12.
- ACCUMULATED SEDIMENT IN BMPs SHALL BE REMOVED WITHIN SEVEN DAYS AFTER A STORMWATER RUNOFF EVENT OR PRIOR TO THE NEXT ANTICIPATED STORM EVENT, WHICHEVER IS EARLIER. SEDIMENT MUST BE REMOVED WHEN BMP DESIGN CAPACITY HAS BEEN REDUCED BY 50 PERCENT OR MORE.

POST-CONSTRUCTION BMP'S NOTE

POST-CONSTRUCTION BMP'S (PCBMP'S)/CONTROL MEASURES NOTED ON THE GRADING PLANS ARE MANDATORY PERMANENT REGULATORY STORMWATER POLLUTION CONTROLS. THESE PCBMP'S MUST BE INSTALLED PER THE APPROVED PLANS AND MUST BE PERMANENTLY MAINTAINED.

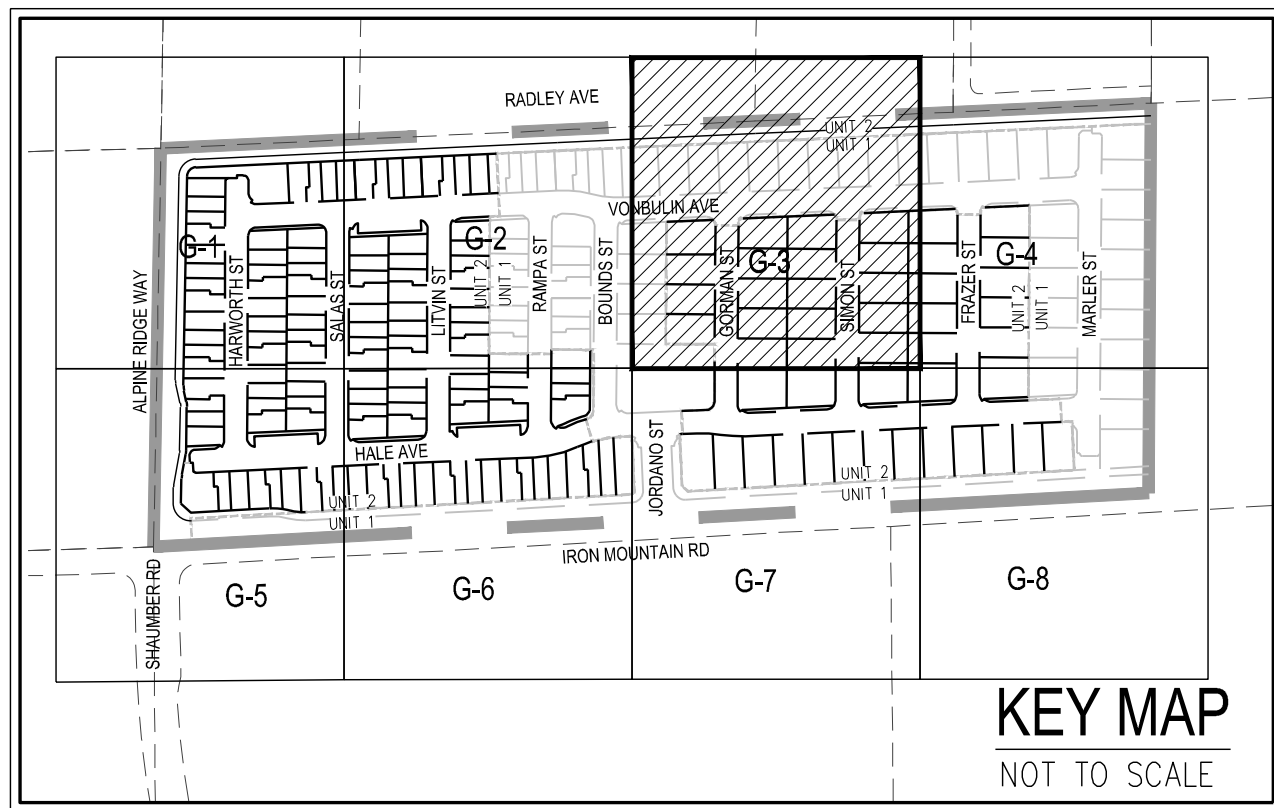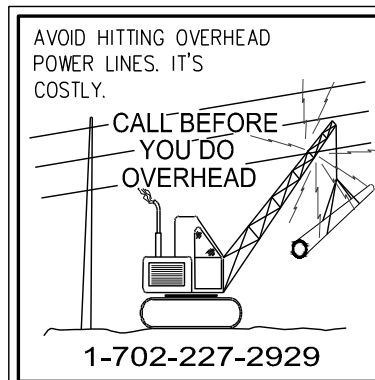

GRADING NOTES

- MATCH EXISTING IMPROVEMENTS PER CCAUSD NO. 503, 500.4 & 500.5
- INSTALL ASPHALT PAVEMENT WITH TYPE II AGGREGATE BASE PER STREET DETAILS ON SHEET D-1
- INSTALL 8" TYPE I CURB PER CCAUSD NO. 219
- INSTALL 24" "L" TYPE CURB PER CCAUSD NO. 216
- INSTALL 24" "R" TYPE CURB PER CCAUSD NO. 217.3.51
- CONSTRUCT 10" L-CURB TO R-CURB TRANSITION PER DETAIL ON SHEET D-2
- CONSTRUCT 5' WIDE SIDEWALK PER CCAUSD NO. 234 (5" THICK W/ 5" TYPE II AGGREGATE BASE)
- CONSTRUCT 5' WIDE SIDEWALK PER CCAUSD NO. 234 (4" THICK W/ 5" TYPE II AGGREGATE BASE)
- CONSTRUCT ADA SIDEWALK RAMP USING ARMOR TILE TRUNCATED DOMES OR EQUIVALENT PER CCAUSD NO. 235, CASE 1 A-B=8.0'
- CONSTRUCT MODIFIED 8" WIDE CROSS GUTTER PER CCAUSD NO. 228
- ADD 2800 TO ALL SPOT GRADES WHERE THE HUNDREDS AND THOUSANDS PLACES ARE OMITTED FOR ACTUAL ELEVATION (I.E. 01.00 REPRESENTS 2801.00)
- INSTALL WROUGHT IRON FENCE WITH PEDESTRIAN ACCESS GATE
- INSTALL TEMPORARY FENCE FOR PEDESTRIAN FALL PROTECTION
- 5' PUBLIC DRAINAGE EASEMENT TO BE PRIVATELY MAINTAINED BY HOMEOWNER
- INSTALL 48" TYPE I SDMH PER CCAUSD NO. 403 & 403.1
- INSTALL 5.0' TYPE "CM2" DROP INLET PER CCAUSD NO. 412.1 AND STORM DRAIN WATER QUALITY MANAGEMENT STAMP PER CCAUSD NO. 421 (PRIVATE)
- INSTALL 10.0' TYPE "CM2" DROP INLET PER CCAUSD NO. 412.1 AND STORM DRAIN WATER QUALITY MANAGEMENT STAMP PER CCAUSD NO. 421 (PRIVATE)
- INSTALL 18" CLASS III RCP STORM DRAIN (PRIVATE)
- INSTALL 18" CLASS III RCP STORM DRAIN (PUBLIC)
- INSTALL 18" C900 STORM DRAIN (PUBLIC)
- INSTALL RIP RAP OVER 12" TYPE II AGGREGATE BASE D50=6", T=12"
- INSTALL 6" THICK COMPACTED DECOMPOSED GRANITE
- INSTALL 18" "L" TYPE CURB PER CCAUSD NO. 216.1.51
- CONSTRUCT 10" 18" L-CURB TO 24" L-CURB TRANSITION PER DETAIL ON SHEET D-2
- INSTALL SIDEWALK UNDERDRAIN PER CCAUSD 236

BENCHMARK

CITY OF LAS VEGAS BENCHMARK 0C99156
RIVET AND 2" ROUND ALUMINUM DISK IN CONCRETE CYLINDER AT THE SW CORNER OF ALPINE RIDGE WAY & KYLE CANYON RD
ELEVATION=2928.24 US FEET, 892.53 METERS NAVD'88 DATUM

BASIS OF BEARINGS

NORTH 66°52'17" EAST BEING THE BEARING OF THE SOUTH LINE OF THE SOUTHEAST QUARTER (SE 1/4) OF THE SOUTHEAST QUARTER (SE 1/4) OF SECTION 1, TOWNSHIP 19 SOUTH, RANGE 59 EAST, M.D.M., CITY OF LAS VEGAS, CLARK COUNTY, NEVADA AS SHOWN BY MAP THEREOF ON FILE IN THE CLARK COUNTY RECORDER'S OFFICE IN BOOK 160, PAGE 72 OF PLATS.

FLOOD ZONE

PER THE FEMA FIRM PANEL MAP 32003C1750E, DATED SEPTEMBER 27, 2002, THE PROJECT SITE IS LOCATED WITHIN A FEMA DESIGNATED UNSHADED ZONE "X". AN UNSHADED ZONE "X" IS LOCATED OUTSIDE THE 0.20% ANNUAL CHANCE FLOODPLAIN.

FLOOD CERTIFICATION

I CERTIFY THAT THIS GRADING PLAN IS IN CONFORMANCE WITH THE APPROVED DRAINAGE STUDY ON FILE AT CITY OF LAS VEGAS FOR THIS SUBJECT PROJECT (055558).

DSP
DANIEL S. POLL, P.E. 28179
DATE 09/12/22

CALL SOUTHWEST GAS AT 702-651-2111 FOR STANDBY WHEN EXCAVATING OVER OR NEAR HIGH PRESSURE GAS LINES.

Westwood

5725 W. Badura Ave.
Suite 100
Las Vegas, NV 89118
Phone (702) 284-5300
westwoodps.com
Westwood Professional Services, Inc.

CITY OF LAS VEGAS, NV

tri pointe
HOMES
IRON MOUNTAIN UNIT 2
GRADING PLAN III

9/12/22


DATE: 08/22/2022

DRAFTER: LVM



DESIGNER: ND

CHECKED: DSP

PROJECT NO.
TRI2101-002

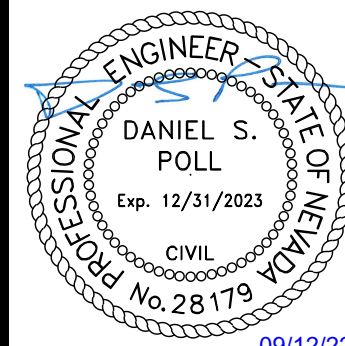

G-3
SHEET 6 OF 49
L22-01857

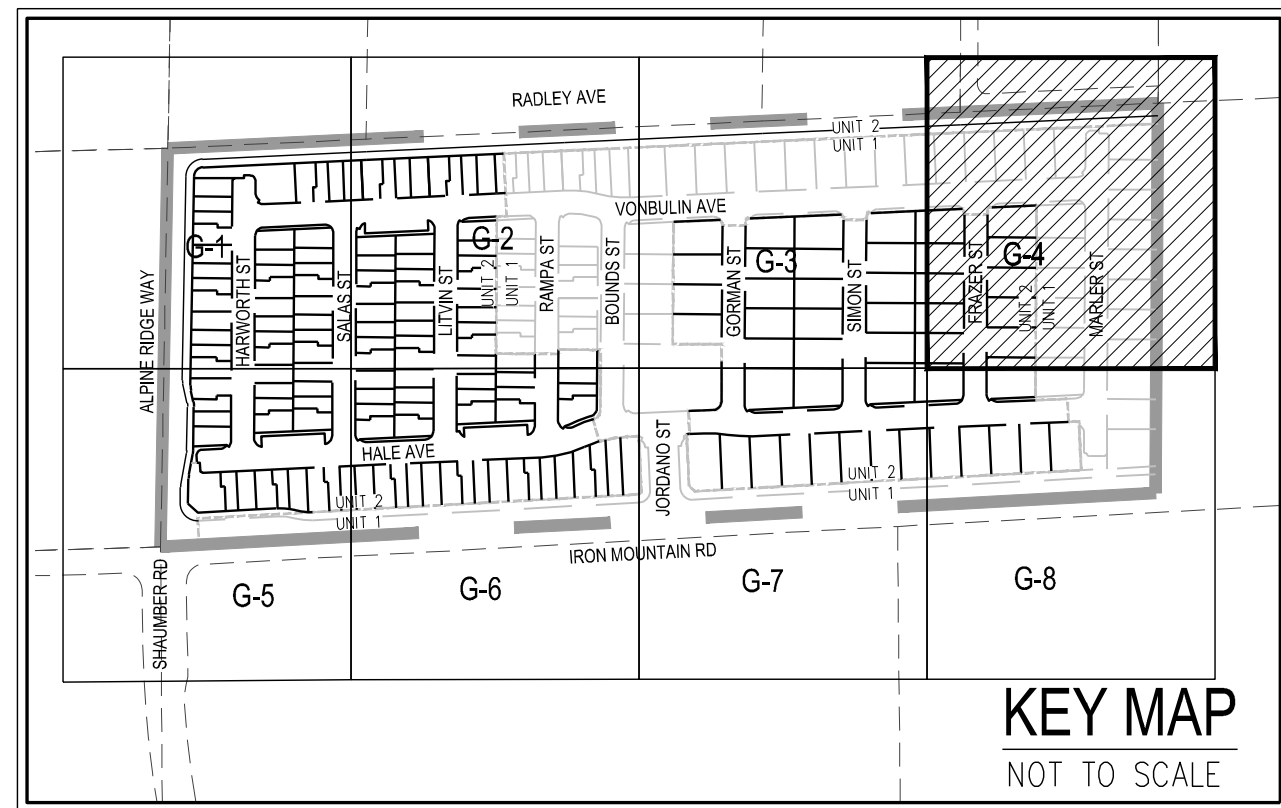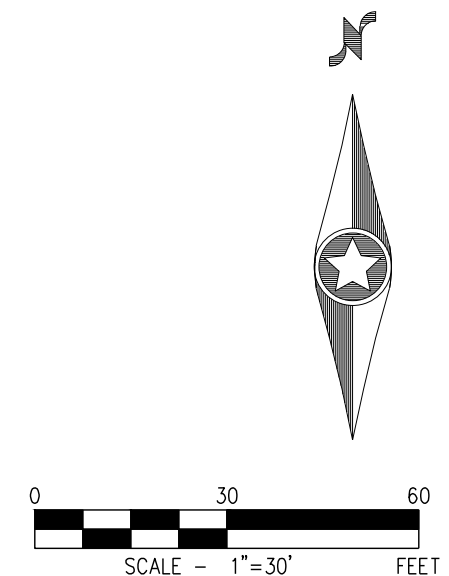

ALL ONSITE STORM DRAIN FACILITIES WITHIN THIS DEVELOPMENT SHALL BE PRIVATELY MAINTAINED BY THE HOA. ALL PRIVATE STREETS ARE P.U.E., PUBLIC SEWER EASEMENT AND PUBLIC DRAINAGE EASEMENT TO BE PRIVATELY MAINTAINED BY HOA.

OWNER RESPONSIBLE TO PROVIDE SURVEY MONUMENTATION AS SHOWN AND TO REPLACE ALL SURVEY MONUMENTATION DAMAGED, DISTURBED, DESTROYED, OR OBSCURED DURING CONSTRUCTION.

ADD 2800 TO ALL SPOT GRADES WHERE THE HUNDREDS AND THOUSANDS PLACES ARE OMITTED FOR ACTUAL ELEVATION (I.E. 01.00 REPRESENTS 2801.00)

1) EXISTING UTILITY LOCATIONS SHOWN HEREON ARE APPROXIMATE ONLY IT SHALL BE THE CONTRACTOR'S RESPONSIBILITY TO DETERMINE THE APPROXIMATE VERTICAL AND HORIZONTAL LOCATION OF ALL UNDERGROUND UTILITIES PRIOR TO COMMENCING CONSTRUCTION NO REPRESENTATION IN MADE THAT ALL EXISTING UTILITIES ARE SHOWN HEREON. THE ENGINEER ASSUMES NO RESPONSIBILITY FOR UTILITIES NOT SHOWN IN THEIR PROPER LOCATION.

2) FOR ROADWAY WIDENING AND HALF STREET IMPROVEMENTS THE CONTRACTOR SHALL VERIFY CROSS SLOPES FROM EXISTING PAVEMENT SAWCUT LINE TO PROPOSED EDGE OF PAVEMENT OR PROJECTED LIP OF CURB PRIOR TO SUBGRADE PREPARATION AND CONSTRUCTION OF PROPOSED CURB LINE. IF MINIMUM OR MAXIMUM CROSS SLOPES DO NOT MEET AGENCY STANDARDS THE CONTRACTOR SHALL NOTIFY THE ENGINEER.

1. THE CONTRACTOR SHALL VERIFY ALL CONDITIONS AND DIMENSIONS AND REPORT ALL DISCREPANCIES TO THE ENGINEER.
2. ALL IMPROVEMENTS TO BE PROTECTED FROM EROSION BY SMPPP.
3. MAXIMUM/MINIMUM SLOPES AND MINIMUM STREET SECTIONS NOT TO EXCEED THAT SHOWN ON GEOTECH REPORT.
4. SEE DETAIL SHEET FOR STREET SECTIONS AND DETAILS.
5. ALL PUBLIC AND PRIVATE DRAINAGE IMPROVEMENTS TO BE BONDED FOR AND INSPECTED.
6. CONSTRUCTION OF BLOCK WALLS REQUIRES A SEPARATE BUILDING PERMIT AND APPROVAL BY THE CITY OF LOS ANGELES BUILDING DEPARTMENT.
7. CONTRACTOR TO VERIFY LOCATION AND ELEVATION OF EXISTING UTILITY STRUCTURES AND FACILITIES AND NOTIFY ENGINEER OF ANY DISCREPANCIES PRIOR TO CONSTRUCTION. CONTRACTOR TO PROTECT IN PLACE DURING CONSTRUCTION. ENGINEER/OWNER SHALL BE NOTIFIED OF PRIOR DAMAGE TO EXISTING FACILITIES PRIOR TO CONSTRUCTION. CONTRACTOR WILL BE RESPONSIBLE FOR REPAIR/REPLENISHING FACILITIES IF ENGINEER/OWNER IS NOT NOTIFIED OF EXISTING DAMAGE PRIOR TO CONSTRUCTION COMMENCING.
8. NO STRUCTURE, VESSEL, OR OBJECTS OF ANY KIND IS PERMITTED OVER TWENTY-FOUR (24) INCHES IN HEIGHT (MEASURED FROM THE TOP OF THE ADJACENT CURB IF CURB EXIST) WITHIN THE SIDEWALK, SLOPE, OR RIGHT-OF-WAY.

(REQUIRED FOR ALL SITES GREATER THAN 1 ACRE (43,560 SQ.FT.))

1. THE OWNER, SITE DEVELOPER, CONTRACTOR, AND/OR THEIR AUTHORIZED AGENTS SHALL EACH DAILY REMOVE ALL SEDIMENT, MUD, CONSTRUCTION DEBRIS, OR OTHER POTENTIAL POLLUTANTS THAT MAY ACCUMULATE ON THE SITE. THE CONTRACTOR SHALL BE RESPONSIBLE FOR REMOVING ANY SEDIMENT OR AS A RESULT OF CONSTRUCTION ACTIVITIES ASSOCIATED WITH THIS SITE DEVELOPMENT OR CONSTRUCTION PROJECT. SUCH MATERIALS SHALL BE PREVENTED FROM ENTERING THE STORM SEWER SYSTEM.
2. ADDITIONAL CONSTRUCTION SITE DECONTAMINATION BEST MANAGEMENT PRACTICES MAY BE REQUIRED BY THE OWNER AND HIS OR HER AGENTS DUE TO UNFORESEEN EROSION PROBLEMS OR IF THE SUBMITTED PLAN DOES NOT MEET THE PERFORMANCE STANDARDS SPECIFIED IN CLARK COUNTY TITLE 24.40 AND IN THE LAS VEGAS VALLEY CONSTRUCTION SITE BMP GUIDANCE MANUAL.
3. TEMPORARY OR PERMANENT STABILIZATION PRACTICES WILL BE INSTALLED ON DISTURBED AREAS AS SOON AS PRACTICABLE AND NO LATER THAN 14 DAYS AFTER THE CONSTRUCTION ACTIVITY IN THAT AREA OF THE SITE HAS TEMPORARILY OR PERMANENTLY CEASED. SOME EXCEPTIONS MAY APPLY. REFER TO THE NEVADA STORMWATER GENERAL PERMIT FOR CONSTRUCTION ACTIVITY NVRI00000, SECTION III.A.5.
4. AT A MINIMUM, THE CONTRACTOR OR HIS AGENT SHALL INSPECT ALL DISTURBED AREAS USED FOR STORAGE OF MATERIALS AND EQUIPMENT THAT ARE EXPOSED TO PRECIPITATION, VEHICLE TRAFFIC, AND EXHAUST FROM EQUIPMENT. INSPECTIONS SHALL BE CONDUCTED AFTER ANY RAIN EVENT OF 0.5 INCHES OR MORE. THE CONTRACTOR OR HIS AGENT SHALL UPDATE OR MODIFY THE STORMWATER POLLUTION PREVENTION PLAN AS NECESSARY. SOME EXCEPTIONS TO WEEKLY INSPECTIONS MAY APPLY. REFER TO THE NEVADA STORMWATER GENERAL PERMIT FOR CONSTRUCTION ACTIVITY NVRI00000, SECTION III.A.12.
5. ACCUMULATED SEDIMENT IN BMP'S SHALL BE REMOVED WITHIN SEVEN DAYS AFTER A STORMWATER RUNOFF EVENT OR PRIOR TO THE NEXT ANTICIPATED STORM EVENT, WHICHEVER IS EARLIER. SEDIMENT MUST BE REMOVED WHEN BMP DESIGN CAPACITY HAS BEEN REDUCED BY 50 PERCENT OR

POST-CONSTRUCTION BMP'S (PCBMP'S)/CONTROL MEASURES NOTED ON THE GRADING PLANS ARE MANDATORY PERMANENT REGULATORY STORMWATER POLLUTION CONTROLS. THESE PCBMP'S MUST BE INSTALLED PER THE APPROVED PLANS AND MUST BE PERMANENTLY MAINTAINED.

- 1 MATCH EXISTING IMPROVEMENTS PER CAUSO NO. 503, 500.4 & 500.5
- 2 INSTALL ASPHALT PAVEMENT WITH TYPE I AGGREGATE BASE PER STREET
- 3 DETAILS ON SHEET D-2
- 4 INSTALL 8" 74" TYPE CURB PER CAUSO NO. 219
- 5 INSTALL 24" 1" TYPE CURB PER CAUSO NO. 216
- 6 INSTALL 24" 76" TYPE CURB PER CAUSO NO. 217.351
- 7
- 8 CONSTRUCT 10'-L CURB TO 8'-CURB TRANSITION PER DETAIL ON SHEET D-2
- 9 CONSTRUCT 5' SIDE WALK PER CAUSO NO. 234 (5'4" THICK W/ 5" TYPE
- 10 I AGGREGATE BASE)
- 11 CONSTRUCT 5' SIDE WALK PER CAUSO NO. 234 (4"3" THICK W/ 5" TYPE
- 12 I AGGREGATE BASE)
- 13 CONSTRUCT ADA SIDEWALK RAMP USING ARMER RAIL, TRUNCATED DOMES OR
- 14 EQUIVALENT PER CAUSO NO. 235 (4"3" I A+B=8'-0")
- 15 CONSTRUCT MODIFIED 8' WIDE CROSS GUTTER PER CAUSO NO. 228
- 16
- 17 INSTALL WROUGHT IRON FENCE WITH PEDESTRIAN ACCESS GATE
- 18
- 19 INSTALL TEMPORARY FENCE FOR PEDESTRIAN FALL PROTECTION
- 20 5" PUBLIC DRAINAGE EASEMENT TO BE PRIVATELY MAINTAINED BY
- 21 HOMEOWNER
- 22 INSTALL 48" TYPE I SDHM PER CAUSO NO. 403 & 403.1
- 23 INSTALL 5.0" TYPE 2 CM2 DROP INLET PER CAUSO NO. 412.1 AND STORM DRAIN
- 24 WATER QUALITY MANAGEMENT STAMP PER CAUSO NO. 421 (PRIVATE)
- 25 INSTALL TYPE 2 CM2 DROP INLET PER CAUSO NO. 412.1 AND STORM DRAIN
- 26 WATER QUALITY MANAGEMENT STAMP PER CAUSO NO. 421 (PRIVATE)
- 27 INSTALL 18" CLASS III RCP STORM DRAIN (PUBLIC)
- 28
- 29 INSTALL 18" CLASS III RCP STORM DRAIN (PUBLIC)
- 30
- 31 INSTALL 18" C900 STORM DRAIN (PUBLIC)
- 32
- 33 INSTALL RIP RAP OVER 12" II AGGREGATE BASE D50#6, T=12"
- 34
- 35 INSTALL 6" THICK COMPACTED DECOMPOSED GRANITE
- 36
- 37 INSTALL 18" 1" TYPE CURB PER CAUSO NO. 216.151
- 38
- 39 CONSTRUCT 10' 18" 1'-L CURB TO 24" 1'-L CURB TRANSITION PER DETAIL ON
- 40 SHEET D-2
- 41
- 42 INSTALL SIDEWALK UNDERBAY PER CAUSO 236

CITY OF LAS VEGAS BENCHMARK 0C991S6

RIVET AND 2" ROUND ALUMINUM DISK IN CONCRETE CYLINDER AT THE SW CORNER OF
ALPINE RIDGE WAY & KYLE CANYON RD

ELEVATION=2928.24 US FEET, 892.53 METERS NAVD'88 DATUM

NORTH 86°52'17" EAST BEING THE BEARING OF THE SOUTH LINE OF THE SOUTHEAST QUARTER (SE 1/4) OF THE SOUTHEAST QUARTER (SE 1/4) OF SECTION 1, TOWNSHIP 19 SOUTH, RANGE 59 EAST, M.D.M., CITY OF LAS VEGAS, CLARK COUNTY, NEVADA AS SHOWN BY MAP THEREOF ON FILE IN THE CLARK COUNTY RECORDER'S OFFICE IN BOOK 160, PAGE 72 OF PLATS.

PER THE FEMA FIRM PANEL MAP 32003C1750E, DATED SEPTEMBER 27, 2002. THE PROJECT SITE IS LOCATED WITHIN A FEMA DESIGNATED UNSHADED ZONE 'X'. AN UNSHADED ZONE 'X' IS LOCATED OUTSIDE THE 0.20% ANNUAL CHANCE FLOODPLAIN.

I CERTIFY THAT THIS GRADING PLAN IS IN CONFORMANCE WITH THE APPROVED DRAINAGE STUDY ON FILE AT CITY OF LAS VEGAS FOR THIS SUBJECT PROJECT (PS5508).


DANIEL S. POLL, P.E. 28179

CALL SOUTHWEST GAS AT 702-651-2111 FOR
STANDBY WHEN EXCAVATING OVER OR NEAR HIGH
PRESSURE GAS LINES

SOILS REPORT


SOILS REPORT BY: GEOTEK RESIDENTIAL, LLC
ADDRESS: 6835 S. ESCONCIDO ST., STE. B LAS VEGAS, NV 89119
PHONE: (702) 897-1424
PROJECT NO. 16100-LVR DATED 09/17/2021



EARTHWORKS

EARTHWORK QUANTITIES (RAW):
CUT= 9124 CU YDS
FILL= 20,283 CU YDS

EXPORTED MATERIAL TO BE DISPOSED OF AT AN APPROVED
LICENSED DISPOSAL FACILITY OR AT A SITE WITH AN APPROVED
AND ACTIVE GRADING PERMIT

DRAINAGE IMPROVEMENT QUANTITIES			
		PRIVATE	PUBLIC
1.	48" TYPE 1 STORM DRAIN MANHOLE	EA	6
2.	5" TYPE "CM2" DROP INLET	EA	2
3.	10" TYPE "CM2" DROP INLET	EA	1
4.	18" RCP CLASS III STORM DRAIN	LF	1,500
5.	18" C900 STORM DRAIN	LF	138
6.	RIPRAP D50=6", THK=12"	CY	15
7.	8" WIDE CONCRETE VALLEY GUTTER	SF	1,180
8.	SIDEWALK UNDERDRAIN	EA	1

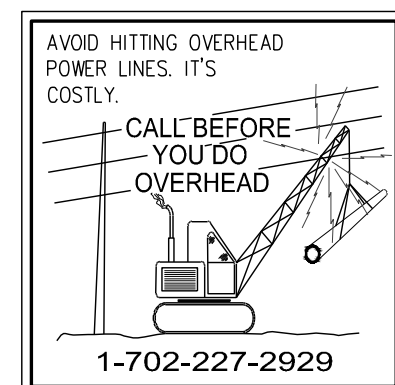

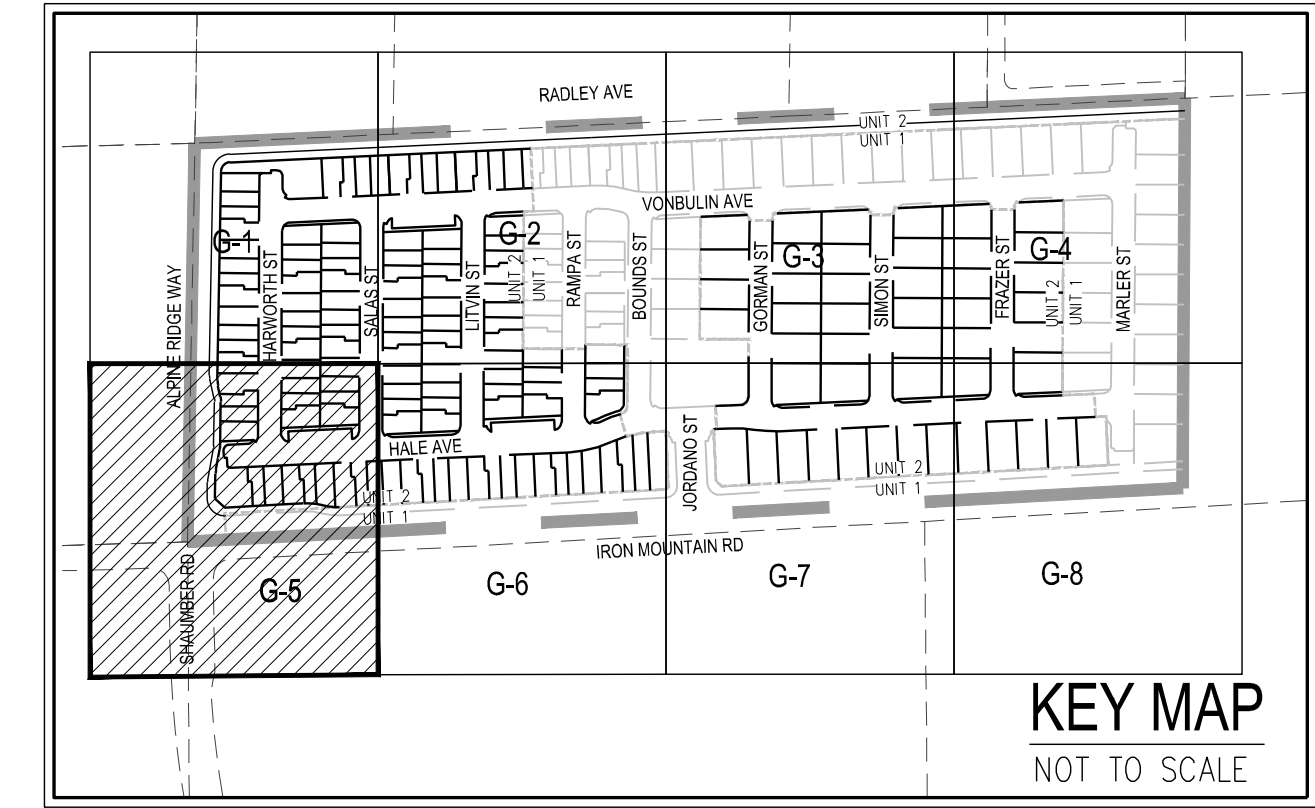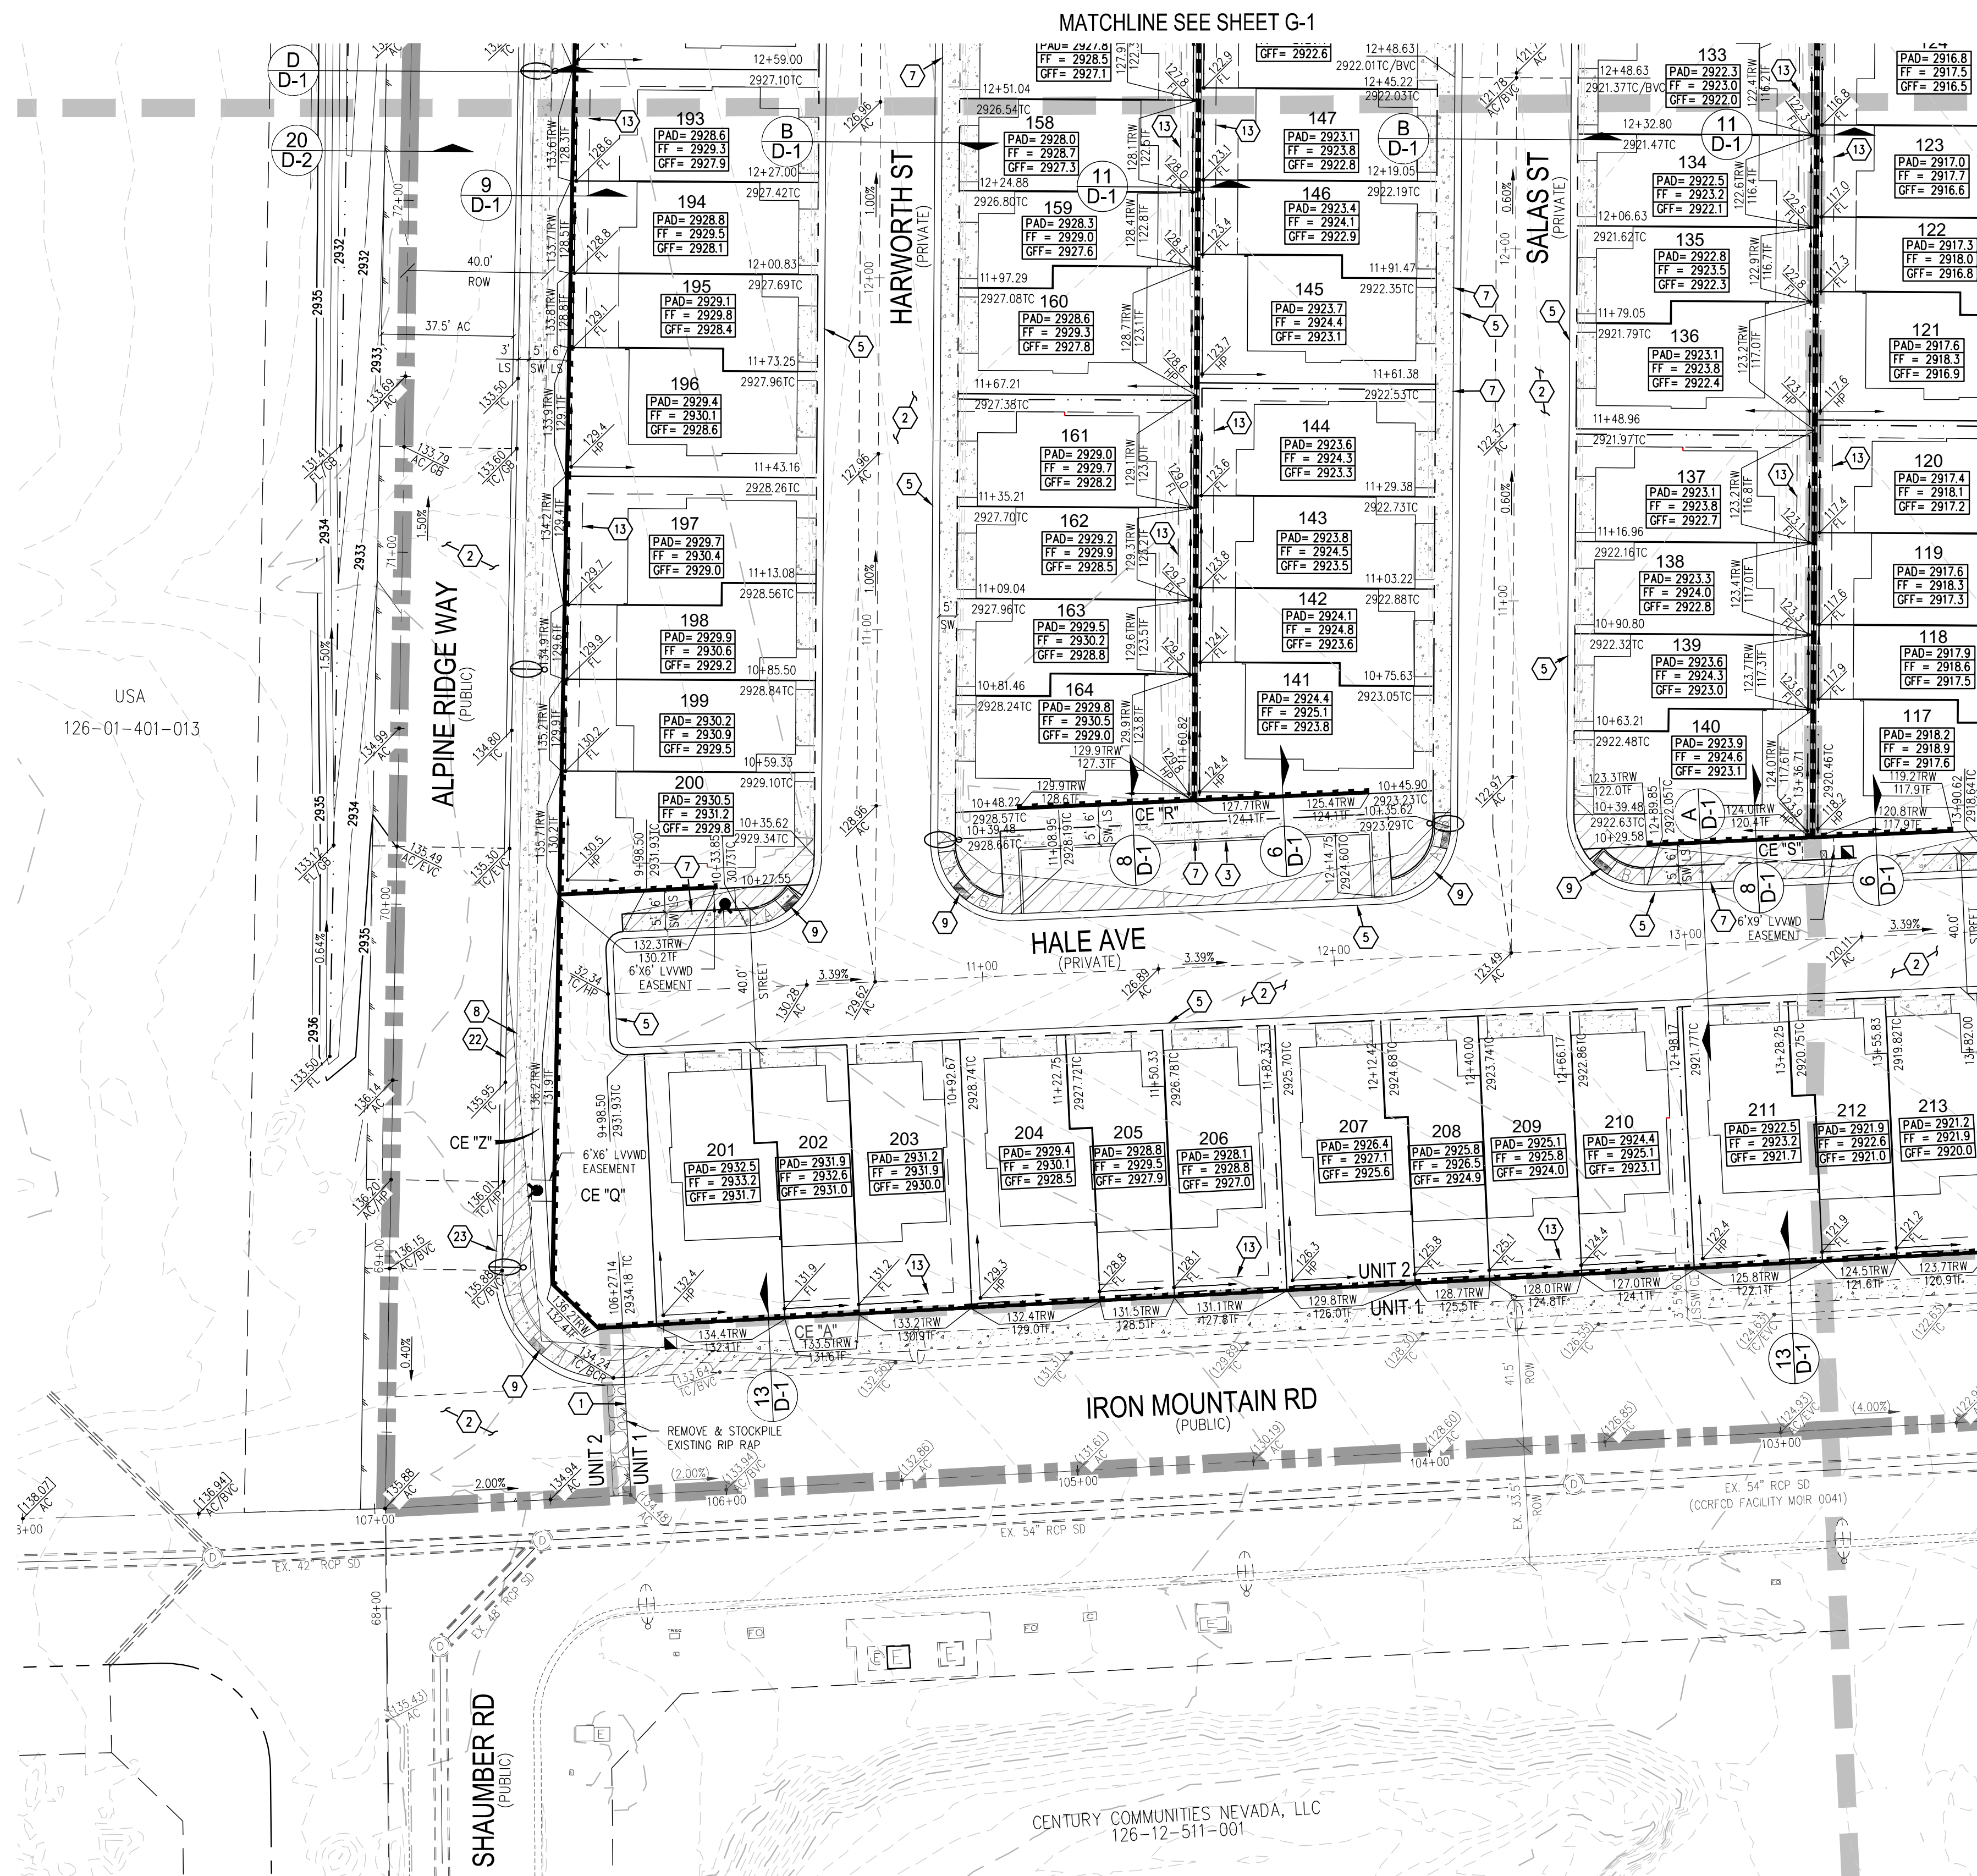

HOA NOTE

ALL ONSITE STORM DRAIN FACILITIES WITHIN THIS DEVELOPMENT SHALL BE PRIVATELY MAINTAINED BY THE HOA. ALL PRIVATE STREETS ARE P.U.E., PUBLIC SEWER EASEMENT AND PUBLIC DRAINAGE EASEMENT TO BE PRIVATELY MAINTAINED BY HOA.

SURVEY NOTE

OWNER RESPONSIBLE TO PROVIDE SURVEY MONUMENTATION AS SHOWN AND TO REPLACE ALL SURVEY MONUMENTATION DAMAGED, DISTURBED, DESTROYED, OR OBFUSCATED DURING CONSTRUCTION.

ELEVATION NOTE
 ADD 2800 TO ALL SPOT GRADES WHERE THE HUNDREDS AND THOUSANDS PLACES ARE OMITTED FOR ACTUAL ELEVATION (I.E. 01.00 REPRESENTS 2801.00)

DISCLAIMER NOTE

- 1) EXISTING UTILITY LOCATIONS SHOWN HEREON ARE APPROXIMATE ONLY. IT SHALL BE THE CONTRACTOR'S RESPONSIBILITY TO DETERMINE THE EXACT VERTICAL AND HORIZONTAL LOCATION OF ALL EXISTING UNDERGROUND UTILITIES PRIOR TO COMMENCING CONSTRUCTION. NO REPRESENTATION IS MADE THAT ALL EXISTING UTILITIES ARE SHOWN HEREON. THE ENGINEER ASSUMES NO RESPONSIBILITY FOR UTILITIES NOT SHOWN IN THEIR PROPER LOCATION.
- 2) FOR ROADWAY WIDENING AND HALF STREET IMPROVEMENTS THE CONTRACTOR SHALL VERIFY CROSS SLOPES FROM EXISTING PAVEMENT SAWCUT LINE TO PROPOSED EDGE OF PAVEMENT OR PROJECTED TOP OF CURB PRIOR TO SUBGRADE PREPARATION AND CONSTRUCTION OF PROPOSED CURB LINE. IF MINIMUM OR MAXIMUM CROSS SLOPES DO NOT MEET AGENCY STANDARDS THE CONTRACTOR SHALL NOTIFY THE ENGINEER.

GRADING NOTES

- 1 MATCH EXISTING IMPROVEMENTS PER CEAUSD NO. 503, 500.4 & 500.5
- 2 INSTALL ASPHALT PAVEMENT WITH TYPE II AGGREGATE BASE PER STREET
- 3 DETAILS ON SHEET D-1
- 4 INSTALL 8" "A" TYPE CURB PER CEAUSD NO. 219
- 5 INSTALL 24" "L" TYPE CURB PER CEAUSD NO. 216
- 6 INSTALL 24" "R" TYPE CURB PER CEAUSD NO. 217.3.51
- 7 CONSTRUCT 10' L-CURB TO R-CURB TRANSITION PER DETAIL ON SHEET D-2
- 8 CONSTRUCT 5' WIDE SIDEWALK PER CEAUSD NO. 234 (5" THICK W/ 5" TYPE II AGGREGATE BASE)
- 9 CONSTRUCT 5' WIDE SIDEWALK PER CEAUSD NO. 234 (5" THICK W/ 5" TYPE II AGGREGATE BASE)
- 10 CONSTRUCT 5' WIDE SIDEWALK RAMP USING ARMOR LITE TRUNCATED DOMES OR EQUIVALENT PER CEAUSD NO. 235, CSE 1-A-B=8.0'
- 11 CONSTRUCT MODIFIED 8" WIDE CROSS GUTTER PER CEAUSD NO. 228
- 12 INSTALL WROUGHT IRON FENCE WITH PEDESTRIAN ACCESS GATE
- 13 INSTALL TEMPORARY FENCE FOR PEDESTRIAN FALL PROTECTION
- 14 5' PUBLIC MANAGEMENT EASEMENT TO BE PRIVATELY MAINTAINED BY HOMEOWNER
- 15 INSTALL 48" 18" TYPE I SDWM PER CEAUSD NO. 403 & 403.1
- 16 INSTALL 18" TYPE II SDWM PER CEAUSD NO. 403 & 403.1 AND STORM DRAIN WATER QUALITY MANAGEMENT STAMP PER CEAUSD NO. 4121 (PRIVATE)
- 17 INSTALL 100" TYPE "CM2" DROP INLET PER CEAUSD NO. 4121 AND STORM DRAIN WATER QUALITY MANAGEMENT STAMP PER CEAUSD NO. 4121 (PRIVATE)
- 18 INSTALL 18" CLASS II RCP STORM DRAIN (PUBLIC)
- 19 INSTALL 18" CLASS III RCP STORM DRAIN (PRIVATE)
- 20 INSTALL 18" C900 STORM DRAIN (PUBLIC)
- 21 INSTALL RIP RAP COVERED 12" TYPE II AGGREGATE BASE D50=6", T=12"
- 22 INSTALL 6" RCP THICK COMPACTED DECOMPOSED GRANITE
- 23 INSTALL 18" "L" TYPE CURB PER CEAUSD NO. 216.1.51
- 24 CONSTRUCT 10' 18" L-CURB TO 24" L-CURB TRANSITION PER DETAIL ON SHEET D-2
- 25 INSTALL SIDEWALK UNDERDRAIN PER CEAUSD 236

BENCHMARK

CITY OF LAS VEGAS BENCHMARK OC99156

RIVET AND 2" ROUND ALUMINUM DISK IN CONCRETE CYLINDER AT THE SW CORNER OF
ALPINE RIDGE WAY & KYLE CANYON RD

ELEVATION=2928.24 US FEET, 892.53 METERS NAVD'88 DATUM

BASIS OF BEARINGS

NORTH 86°52'17" EAST BEING THE BEARING OF THE SOUTH LINE OF THE SOUTHEAST QUARTER, SECTION 1(A) OF THE SOUTHEAST QUARTER (SW 1/4) OF SECTION 3, TOWNSHIP 19 SOUTH, RANGE 95 EAST, M.D.M., CITY OF LAS VEGAS, CLARK COUNTY, NEVADA AS SHOWN BY MAP THEREON ON FILE IN THE CLARK COUNTY RECORDER'S OFFICE IN BOOK 160, PAGE 72 OF PLATS.

FLOOD ZONE

PER THE FEMA FIRM PANEL MAP 32003C1750E, DATED SEPTEMBER 27, 2002. THE PROJECT SITE IS LOCATED WITHIN A FEMA DESIGNATED UNSHADED ZONE "X". AN UNSHADED ZONE "X" IS LOCATED OUTSIDE THE 0.20% ANNUAL CHANCE FLOODPLAIN.

FLOOD CERTIFICATION

I CERTIFY THAT THIS GRADING PLAN IS IN CONFORMANCE WITH THE APPROVED DRAINAGE STUDY ON FILE AT CITY OF LAS VEGAS FOR THIS SUBJECT PROJECT (055500).

 09/12/22

DANIEL S. POLL, P.E. 28179 DATE

CALL SOUTHWEST GAS AT 702-651-2111 FOR
STANDBY WHEN EXCAVATING OVER OR NEAR HIGH
PRESSURE GAS LINES

LAS VEGAS VALLEY CONSTRUCTION SITE BMP GUIDELINES

(REQUIRED FOR ALL SITES GREATER THAN 1 ACRE (43,560 SQ. FT.))

1. THE OWNER, SITE DEVELOPER, CONTRACTOR, AND/OR THEIR AUTHORIZED AGENTS SHALL, EACH DAY REMOVE ALL SEDIMENT, MUD, CONSTRUCTION DEBRIS, OR OTHER POTENTIAL POLLUTANTS THAT MAY HAVE BEEN DISCHARGED, TO, OR ACCUMULATED IN, THE PUBLIC RIGHTS OF WAY OF CLARK COUNTY AS A RESULT OF CONSTRUCTION ACTIVITIES ASSOCIATED WITH THIS SITE DEVELOPMENT OR CONSTRUCTION PROJECT. SUCH MATERIALS SHALL BE PREVENTED FROM ENTERING THE STORM SEWER SYSTEM.
2. ADDITIONAL CONSTRUCTION SITE DISCHARGE BEST MANAGEMENT PRACTICES MAY BE REQUIRED OF THE OWNER AND HIS OR HER AGENTS DUE TO UNFORESEEN EROSION PROBLEMS OR IF THE OWNER CAN DO BETTER THAN THE MINIMUM REQUIREMENTS SPECIFIED IN CLARK COUNTY TITLE 24.40 AND IN THE LAS VEGAS VALLEY CONSTRUCTION SITE BMP GUIDANCE MANUAL.
3. TEMPORARY OR PERMANENT STABILIZATION PRACTICES WILL BE INSTALLED ON DISTURBED AREAS AS SOON AS PRACTICABLE AND NO LATER THAN 14 DAYS AFTER THE CONSTRUCTION ACTIVITY IN THAT PORTION OF THE SITE HAS TEMPORARILY OR PERMANENTLY CEASED. SOME EXCEPTIONS MAY APPLY; HOWEVER, THE NEVADA STORMWATER GENERAL PERMIT FOR CONSTRUCTION ACTIVITY NW1000000, SECTION II.4.5.
4. AT A MINIMUM, THE CONTRACTOR OR HIS AGENT SHALL INSPECT ALL DISTURBED AREAS, AREAS USED FOR STORAGE OF MATERIALS AND EQUIPMENT THAT ARE EXPOSED TO PRECIPITATION, VEHICLE ENTRANCE AND EXIT LOCATIONS, AND ALL BMPs WEEKLY, AND WITHIN 24 HOURS AFTER A RAIN EVENT OF 0.5 INCHES OR MORE. THE CONTRACTOR OR HIS AGENT SHALL UPDATE OR MODIFY THE STORMWATER POLLUTION PREVENTION PLAN AS NECESSARY. ADDITIONAL INSPECTION AND INSPECTION METHODS MAY APPLY, SUCH AS SUSPENSION OF LAND DISTURBANCE ACTIVITIES. REFER TO THE NEVADA STORMWATER GENERAL PERMIT FOR CONSTRUCTION ACTIVITY NW1000000, SECTION II.4.12.
5. ACCUMULATED SEDIMENT IN BMPs SHALL BE REMOVED WITHIN SEVEN DAYS AFTER A STORMWATER RUNOFF EVENT PRIOR OR BEFORE TO THE NEXT ANTICIPATED STORM EVENT, WHICHEVER IS EARLIER. SEDIMENT MUST BE REMOVED WHEN BMP DESIGN CAPACITY HAS BEEN REDUCED BY 50 PERCENT OR MORE.

POST-CONSTRUCTION BMP'S NOTE

POST-CONSTRUCTION BMP'S (PCBMP'S)/CONTROL MEASURES NOTED ON THE GRADING PLANS ARE MANDATORY PERMANENT REGULATORY STORMWATER POLLUTION CONTROLS. THESE PCBMP'S MUST BE INSTALLED PER THE APPROVED PLANS AND MUST BE PERMANENTLY MAINTAINED.

SOILS REPORT


SOILS REPORT BY GEOTECH RESIDENTIAL, LLC
ADDRESS: 6835 S. ESCOBEDO ST. STE. B LAS VEGAS, NV 89119
PHONE: (702) 897-1424
PROJECT NO. 16100-LWR DATED 09/17/2021


EARTHWORKS

EARTHWORK QUANTITIES (RAW):
CUF= 5124 CU YDS
FILL= 20,283 CU YDS

EXPORTED MATERIAL TO BE DISPOSED OF AT AN APPROVED
LICENSED DISPOSAL FACILITY OR AT A SITE WITH AN APPROVED
AND ACTIVE GRADING PERMIT.

DRAINAGE IMPROVEMENT QUANTITIES			
		PRIVATE	PUBLIC
1.	48" TYPE I STORM DRAIN MANHOLE	EA	2
2.	5" TYPE "CM2" DROP INLET	EA	2
3.	10" TYPE "CM2" DROP INLET	EA	1
4.	18" RCP CLASS III STORM DRAIN	LF	141
5.	18" C900 STORM DRAIN	LF	--
6.	R/RPAP D50=6", THK=12"	CY	--
7.	8" WIDE CONCRETE VALLEY CUTTER	SF	1,180
8.	SIDEWALK UNDERDRAIN	EA	1

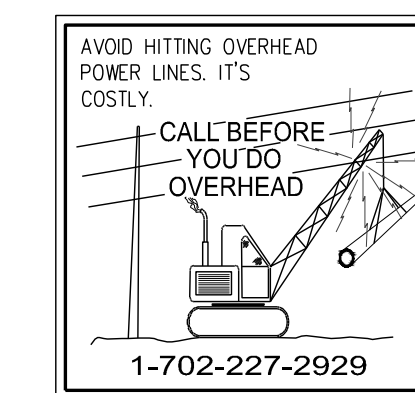

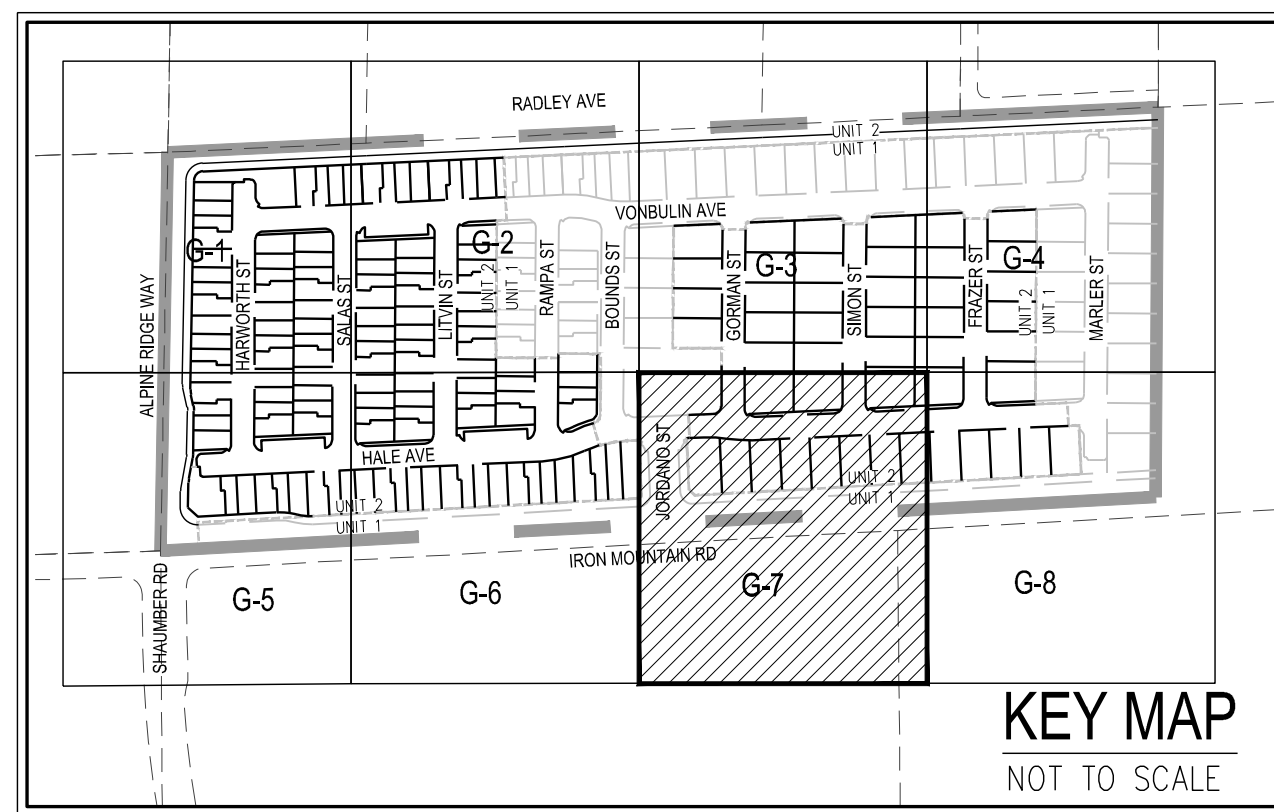

Call before you Dig
AVOID CUTTING UNDERGROUND
UTILITY LINES. IT'S COSTLY

Call
811
OR
1-800-642-2444

CALL SOUTHWEST GAS AT 702-651-2111 FOR
STANDBY WHEN EXCAVATING OVER OR NEAR HIGH
PRESSURE GAS LINES

DRAINAGE IMPROVEMENT QUANTITIES			
		PRIVATE	PUBLIC
1.	48" TYPE I STORM DRAIN MANHOLE	EA	2 6
2.	5" TYPE "CM2" DROP INLET	EA	2 --
3.	10" TYPE "CM2" DROP INLET	EA	1 --
4.	18" RCP CLASS III STORM DRAIN	LF	141 1,500
5.	18" C900 STORM DRAIN	LF	-- 138
6.	RIPRAP D50=6", THK=12"	CY	-- 15
7.	8" WIDE CONCRETE VALLEY GUTTER	SF	1,180 --
8.	SIDEWALK UNDERDRAIN	EA	1 --



SOILS REPORT BY GEOTEK RESIDENTIAL, LLC
ADDRESS: 6835 S. ESCONDIDO ST., STE. B LAS VEGAS, NV 89119
PHONE: (702) 897-1424
PROJECT NO. 16100-LVR DATED 09/17/2021

EARTHWORK QUANTITIES (RAW):
CUT= 9,124 CU YDS
FILL= 20,283 CU YDS

EXPORTED MATERIAL TO BE DISPOSED OF AT AN APPROVED
LICENSED DISPOSAL FACILITY OR AT A SITE WITH AN APPROVED
AND ACTIVE GRADING PERMIT.

	PRIVATE	PUBLIC
1. 48" TYPE I STORM DRAIN MANHOLE	EA 2	6
2. 5' TYPE "CM2" DROP INLET	EA 2	--
3. 10' TYPE "CM2" DROP INLET	EA 1	--
4. 18" RCP CLASS III STORM DRAIN	LF 141	1,500
5. 18" C900 STORM DRAIN	LF --	138
6. RIRAP DSD=6", THK=12"	CY --	15
7. 8" WIDE CONCRETE VALLEY GUTTER	SF 1,180	--
8. SIDEWALK UNDERDRAIN	EA 1	--

ALL ONSITE STORM DRAIN FACILITIES WITHIN THIS DEVELOPMENT SHALL BE PRIVATELY MAINTAINED BY THE HOA. ALL PRIVATE STREETS ARE P.U.E., PUBLIC SEWER EASEMENT AND PUBLIC DRAINAGE EASEMENT TO BE PRIVATELY MAINTAINED BY HOA.

OWNER RESPONSIBLE TO PROVIDE SURVEY MONUMENTATION AS SHOWN AND TO REPLACE ALL SURVEY MONUMENTATION DAMAGED, DISTURBED, DESTROYED, OR OBSCURED DURING CONSTRUCTION.

ADD 2800 TO ALL SPOT GRADES WHERE THE HUNDREDS AND THOUSANDS PLACES ARE OMITTED FOR ACTUAL ELEVATION (I.E. 01.00 REPRESENTS 2801.00)

- 1) EXISTING UTILITY LOCATIONS SHOWN HEREON ARE APPROXIMATE ONLY. IT SHALL BE THE CONTRACTOR'S RESPONSIBILITY TO DETERMINE THE EXACT VERTICAL AND HORIZONTAL LOCATION OF ALL UNDERGROUND UTILITIES PRIOR TO COMMENCING CONSTRUCTION. NO REPRESENTATION IS MADE THAT ALL EXISTING UTILITIES ARE SHOWN HEREON. THE ENGINEER ASSUMES NO RESPONSIBILITY FOR UTILITIES NOT SHOWN IN THEIR PROPER LOCATION.
- 2) FOR ROADWAY WIDENING AND HALF STREET IMPROVEMENTS THE CONTRACTOR SHALL VERIFY CROSS SLOPES FROM EXISTING PAVEMENT SAWCUT LINE TO PROPOSED EDGE OF PAVEMENT OR PROJECTED TOP OF CURB PRIOR TO SUBGRADE PREPARATION AND CONSTRUCTION OF PROPOSED CURB LINE. IF MINIMUM OR MAXIMUM CROSS SLOPES DO NOT MEET AGENCY STANDARDS THE CONTRACTOR SHALL NOTIFY THE ENGINEER.

1. THE CONTRACTOR SHALL VERIFY ALL CONDITIONS AND DIMENSIONS AND REPORT ALL DISCREPANCIES TO THE ENGINEER.
2. ALL IMPROVEMENTS TO BE PROTECTED FROM EROSION BY SWPPP.
3. MAXIMUM/MINIMUM SLOPES AND MINIMUM STREET SECTIONS NOT TO EXCEED THAT SHOWN ON GEOGRAPHIC REPORT.
4. SEE DETAIL SHEET FOR STREET SECTIONS AND DETAILS.
5. ALL PUBLIC AND PRIVATE DRAINAGE IMPROVEMENTS TO BE BONDED FOR AND INSPECTED.
6. CONSTRUCTION OF BLOCK WALLS REQUIRES A SEPARATE BUILDING PERMIT AND APPROVAL BY THE CITY OF LAS VEGAS BUILDING DEPARTMENT.
7. CONTRACTOR TO VERIFY LOCATION AND ELEVATION OF EXISTING UTILITY STRUCTURES AND FACILITIES AND NOTIFY ENGINEER OF ANY DISCREPANCIES PRIOR TO CONSTRUCTION. CONTRACTOR TO PROTECT IN PLACE DURING CONSTRUCTION. ENGINEER/OWNER SHALL BE NOTIFIED OF PRIOR DAMAGE TO EXISTING FACILITIES PRIOR TO CONSTRUCTION. CONTRACTOR WILL BE RESPONSIBLE FOR REPAIR/REPLEF FACILITIES. ENGINEER/OWNER IS NOT NOTIFIED OF EXISTING DAMAGE PRIOR TO CONSTRUCTION COMMENCING.
8. NO STRUCTURE, VEGETATION, OR OBJECTS OF ANY KIND IS PERMITTED OVER TWENTY-FOUR (24) INCHES IN HEIGHT (MEASURED FROM THE TOP OF THE ADJACENT CURB IF CURB EXISTS) WITHIN THE SIGHT VISIBILITY ZONES.

(REQUIRED FOR ALL SITES GREATER THAN 1 ACRE (43,560 SQ.FT.))

I. THE OWNER, SITE DEVELOPER, CONTRACTOR, AND/OR THEIR AUTHORIZED AGENTS SHALL EACH DAY REMOVE ALL SEDIMENT, MUD, CONSTRUCTION DEBRIS, OR OTHER POTENTIAL POLLUTANTS THAT MAY HAVE BEEN DISCHARGED TO OR ACCUMULATED ON THE PUBLIC RIGHTS OF WAY OF CLARK COUNTY AS A RESULT OF CONSTRUCTION ACTIVITIES ASSOCIATED WITH THIS SITE DEVELOPMENT OR CONSTRUCTION PROJECT. SUCH MATERIALS SHALL BE PREVENTED FROM ENTERING THE STORM SEWER SYSTEM.

POST-CONSTRUCTION BMP'S (PCBMP'S)/CONTROL MEASURES NOTED ON THE GRADING PLANS ARE MANDATORY PERMANENT REGULATORY STORMWATER POLLUTION CONTROLS. THESE PCBMP'S MUST BE INSTALLED PER THE APPROVED PLANS AND MUST BE PERMANENTLY MAINTAINED.



CALL SOUTHWEST GAS AT 702-651-2111 FOR
STANDBY WHEN EXCAVATING OVER OR NEAR HIGH
PRESSURE GAS LINES

2	MATCH EXISTING IMPROVEMENTS PER CAUSO NO. 503, 500.4 & 500.5
3	INSTALL ASPHALT PAVEMENT WITH TYPE II AGGREGATE BASE PER STREET DETAILS ON SHEET D-1
4	INSTALL 18" L- CURB TYPE C/URB PER CAUSO NO. 219
5	INSTALL 24" L-1" TYPE C/URB PER CAUSO NO. 216
6	INSTALL 24" L-1" TYPE C/URB PER CAUSO NO. 217,3,51
7	CONSTRUCT 10' L-CURB TO L-CURB TRANSITION PER DETAIL ON SHEET D-2
8	CONSTRUCT 5' WIDE SIDEWALK PER CAUSO NO. 234 (15" THICK W/ 5" TYPE II AGGREGATE BASE)
9	CONSTRUCT SIDEWALK PER CAUSO NO. 234 (4" THICK W/ 5" TYPE II AGGREGATE BASE)
10	CONSTRUCT ADA SIDEWALK RAMP USING ANKOR TIE, TRUNCATED DOWNS OR EQUIVALENT PER CAUSO NO. 235, CASE A
11	CONSTRUCT MIDDLED 8" WIDE CROSS CUTTER PER CAUSO NO. 228
12	INSTALL WROUGHT IRON FENCE WITH PEDESTRIAN ACCESS GATE
13	INSTALL TEMPORARY FENCE FOR PEDESTRIAN FALL PROTECTION
14	5' PUBLIC DRAINAGE EASEMENT TO BE PRIVATELY MAINTAINED BY HOMEOWNER
15	INSTALL 48" RCP 1" SLOPE PER CAUSO NO. 403 & 403.1
16	INSTALL 5.0" TYPE II C/DM# DROP INLET PER CAUSO NO. 412.1 AND STORM DRAIN
17	WATER QUALITY MANAGEMENT STAMP PER CAUSO NO. 421 (PRIVATE)
18	INSTALL 18" L- CURB TYPE C/URB NO. 412.1 AND STORM DRAIN
19	WATER QUALITY MANAGEMENT STAMP PER CAUSO NO. 421 (PRIVATE)
20	INSTALL 18" L- CLASS III RCP STORM DRAIN (PUBLIC)
21	INSTALL 18" L- CLASS III RCP STORM DRAIN (PRIVATE)
22	INSTALL 18" C/DM STORM DRAIN (PUBLIC)
23	INSTALL RIP RAP OVER 12" TYPE I AGGREGATE BASE D50-60, T=12"
24	INSTALL 6" THICK COMPACTED DECOMPOSED GRANITE
25	INSTALL 18" L-1" TYPE C/URB PER CAUSO NO. 216.51
26	CONSTRUCT 10' L- CURB TO 24" L- CURB TRANSITION PER DETAIL ON SHEET D-2
27	INSTALL SIDEWALK W/ SIDEWALK PER CAUSO 236

CITY OF LAS VEGAS BENCHMARK OC99156

RIVET AND 2" ROUND ALUMINUM DISK IN CONCRETE CYLINDER AT THE SW CORNER OF
ALPINE RIDGE WAY & KYLE CANYON RD

ELEVATION=2928.24 US FEET, 892.53 METERS NAVD'88 DATUM


NORTH 86°52'17" EAST BEING THE BEARING OF THE SOUTH LINE OF THE SOUTHEAST QUARTER (SE 1/4) OF THE SOUTHEAST QUARTER (SE 1/4) OF SECTION 1, TOWNSHIP 19 SOUTH, RANGE 59 EAST, M.D.M., CITY OF LAS VEGAS, CLARK COUNTY, NEVADA AS SHOWN BY MAP THEREOF ON FILE IN THE CLARK COUNTY RECORDER'S OFFICE IN BOOK 160, PAGE 72 OF PLATS.

PER THE FEMA FIRM PANEL MAP 32003C1750E, DATED SEPTEMBER 27, 2002. THE PROJECT SITE IS LOCATED WITHIN A FEMA DESIGNATED UNSHADED ZONE 'X'. AN UNSHADED ZONE 'X' IS LOCATED OUTSIDE THE 0.20% ANNUAL CHANCE FLOODPLAIN.

I CERTIFY THAT THIS GRADING PLAN IS IN CONFORMANCE WITH THE APPROVED DRAINAGE STUDY ON FILE AT CITY OF LAS VEGAS FOR THIS SUBJECT PROJECT (D55508).

 09/12/22

DANIEL S. POLL, P.E. 28179 DATE

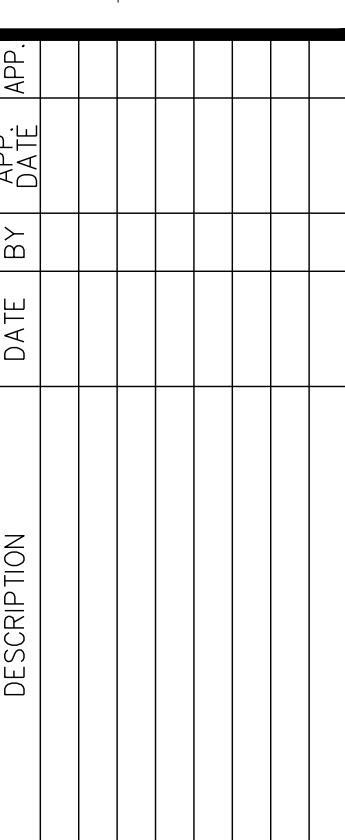

CITY OF LAS VEGAS, NV

tri pointe[®]
HOMES

IRON MOUNTAIN UNIT 2

GRADING PLAN VIII

ST 19 SE


DATE: 08/22/2022

DRAFTER: LVM

DESIGNER: ND

CHECKED: DS


PROJECT NO.
TRI2101-002

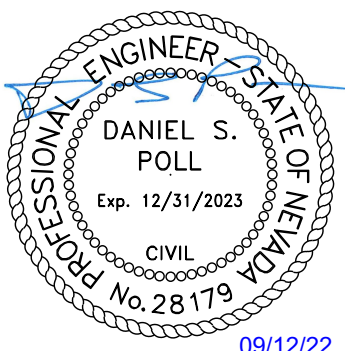



G-8

SHEET 11 OF 49


L22-01857

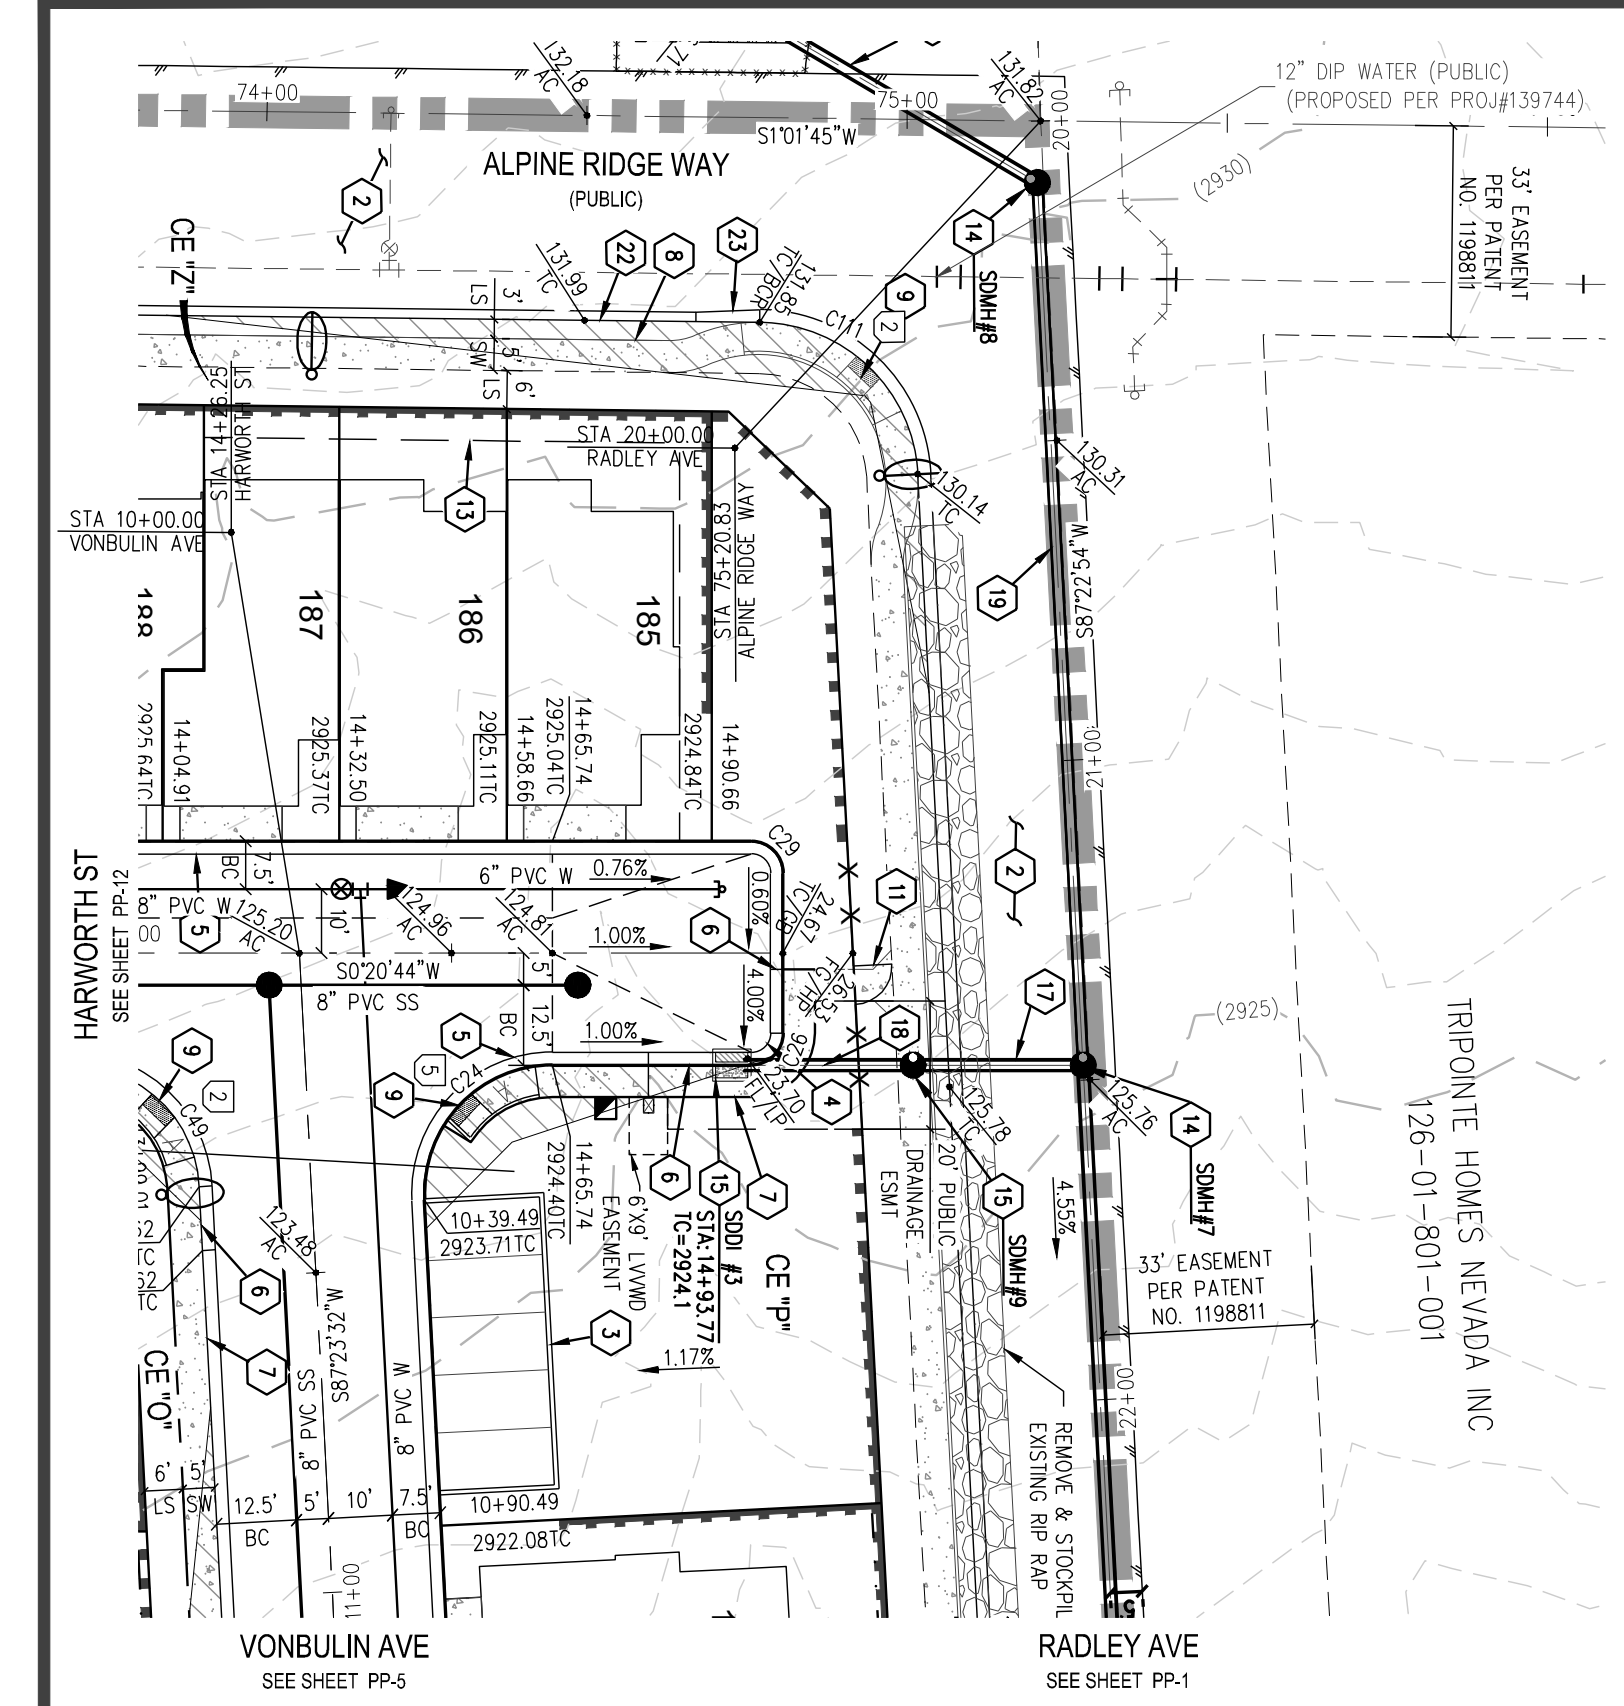



SDDI#3 - PLAN VIEW
(PRIVATE)

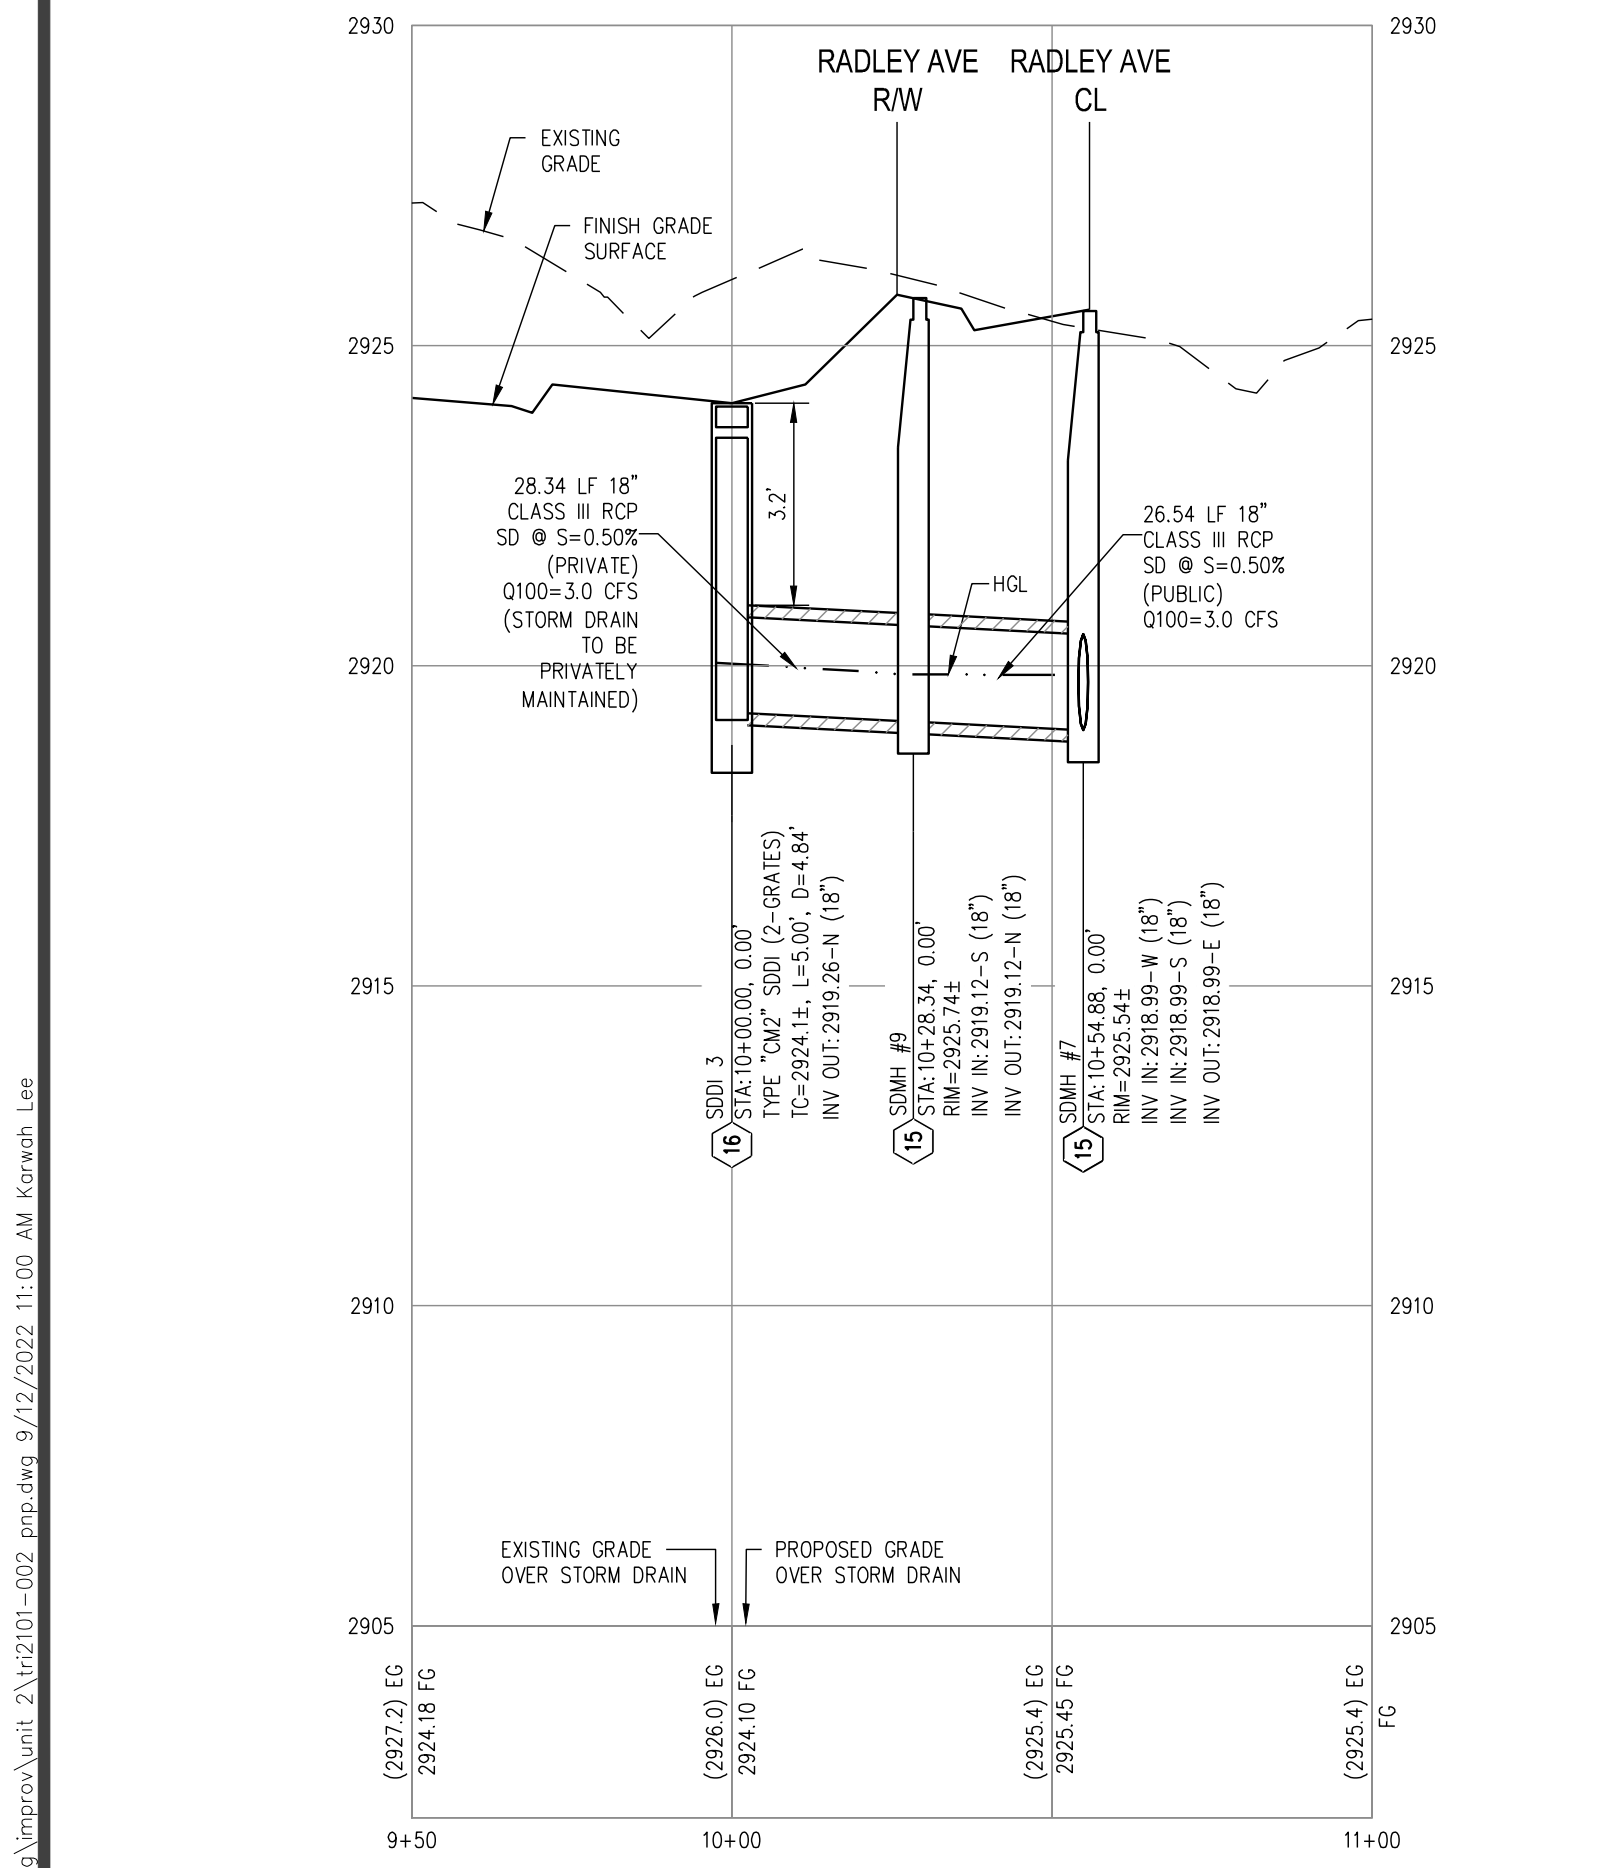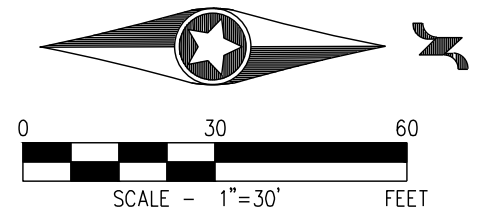


SDDI#3 - PROFILE VIEW
HORIZ: 1" = 30'
VERT: 1" = 30'

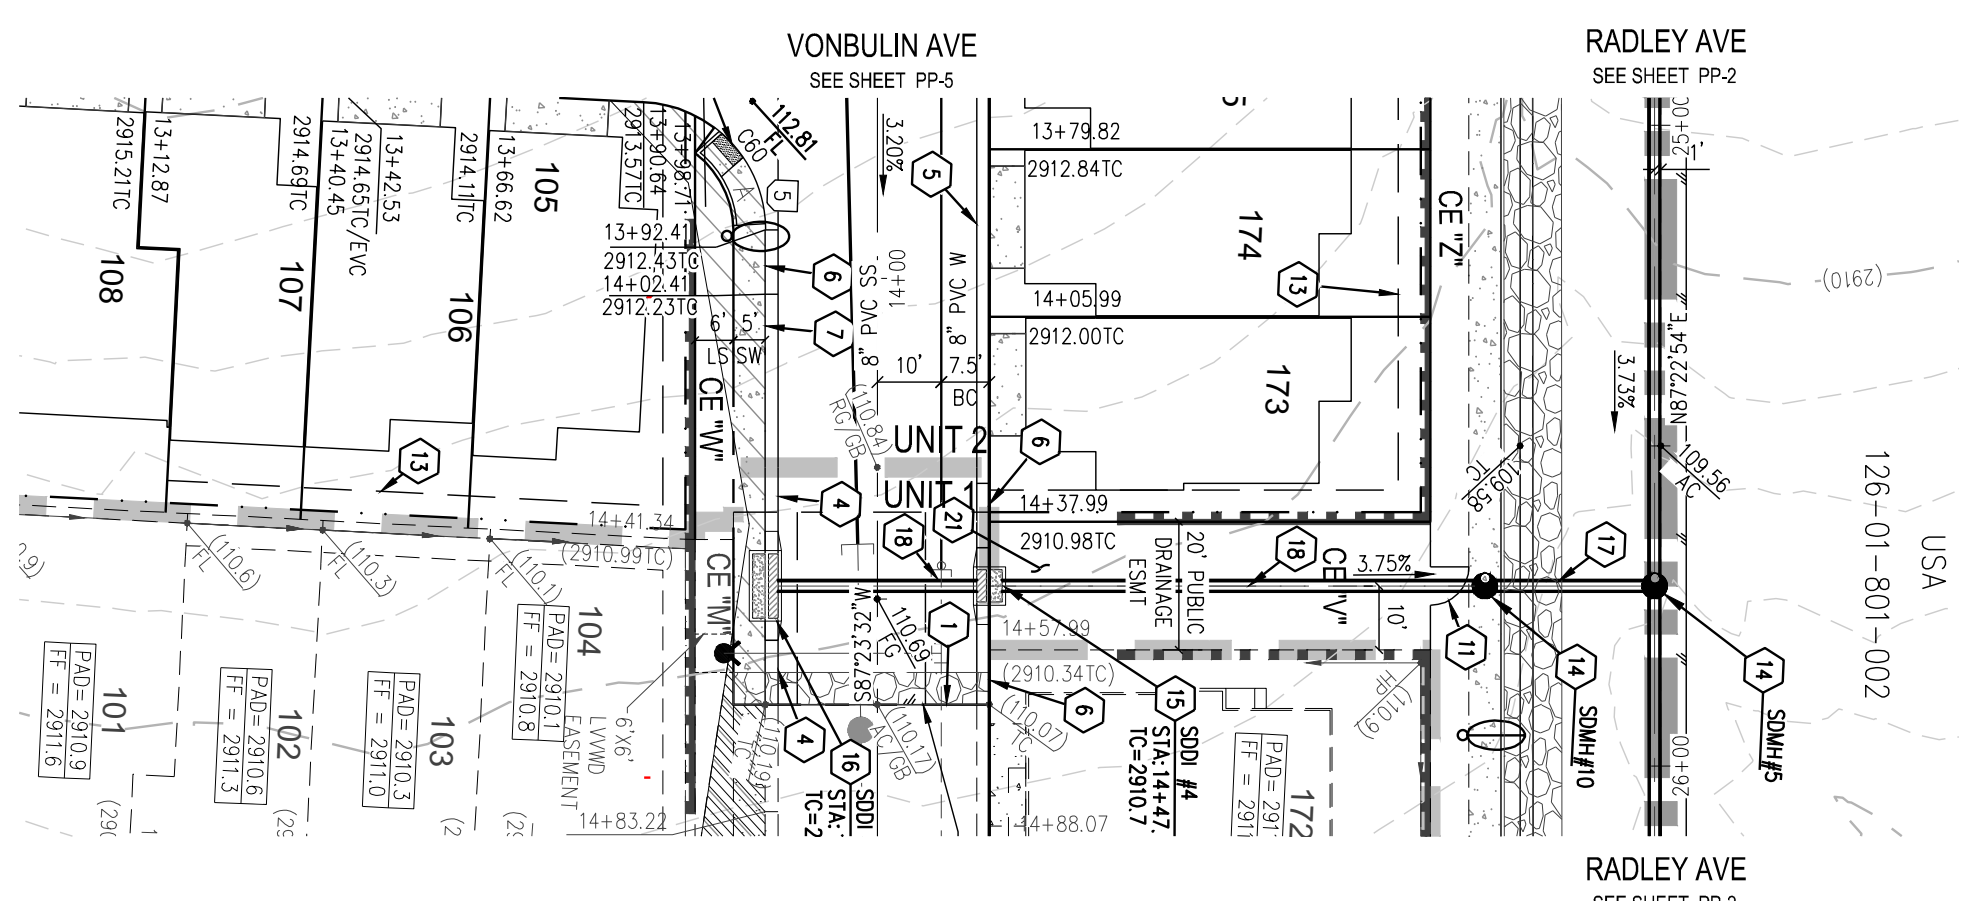

SDDI#4 - PLAN VIEW
(PRIVATE)

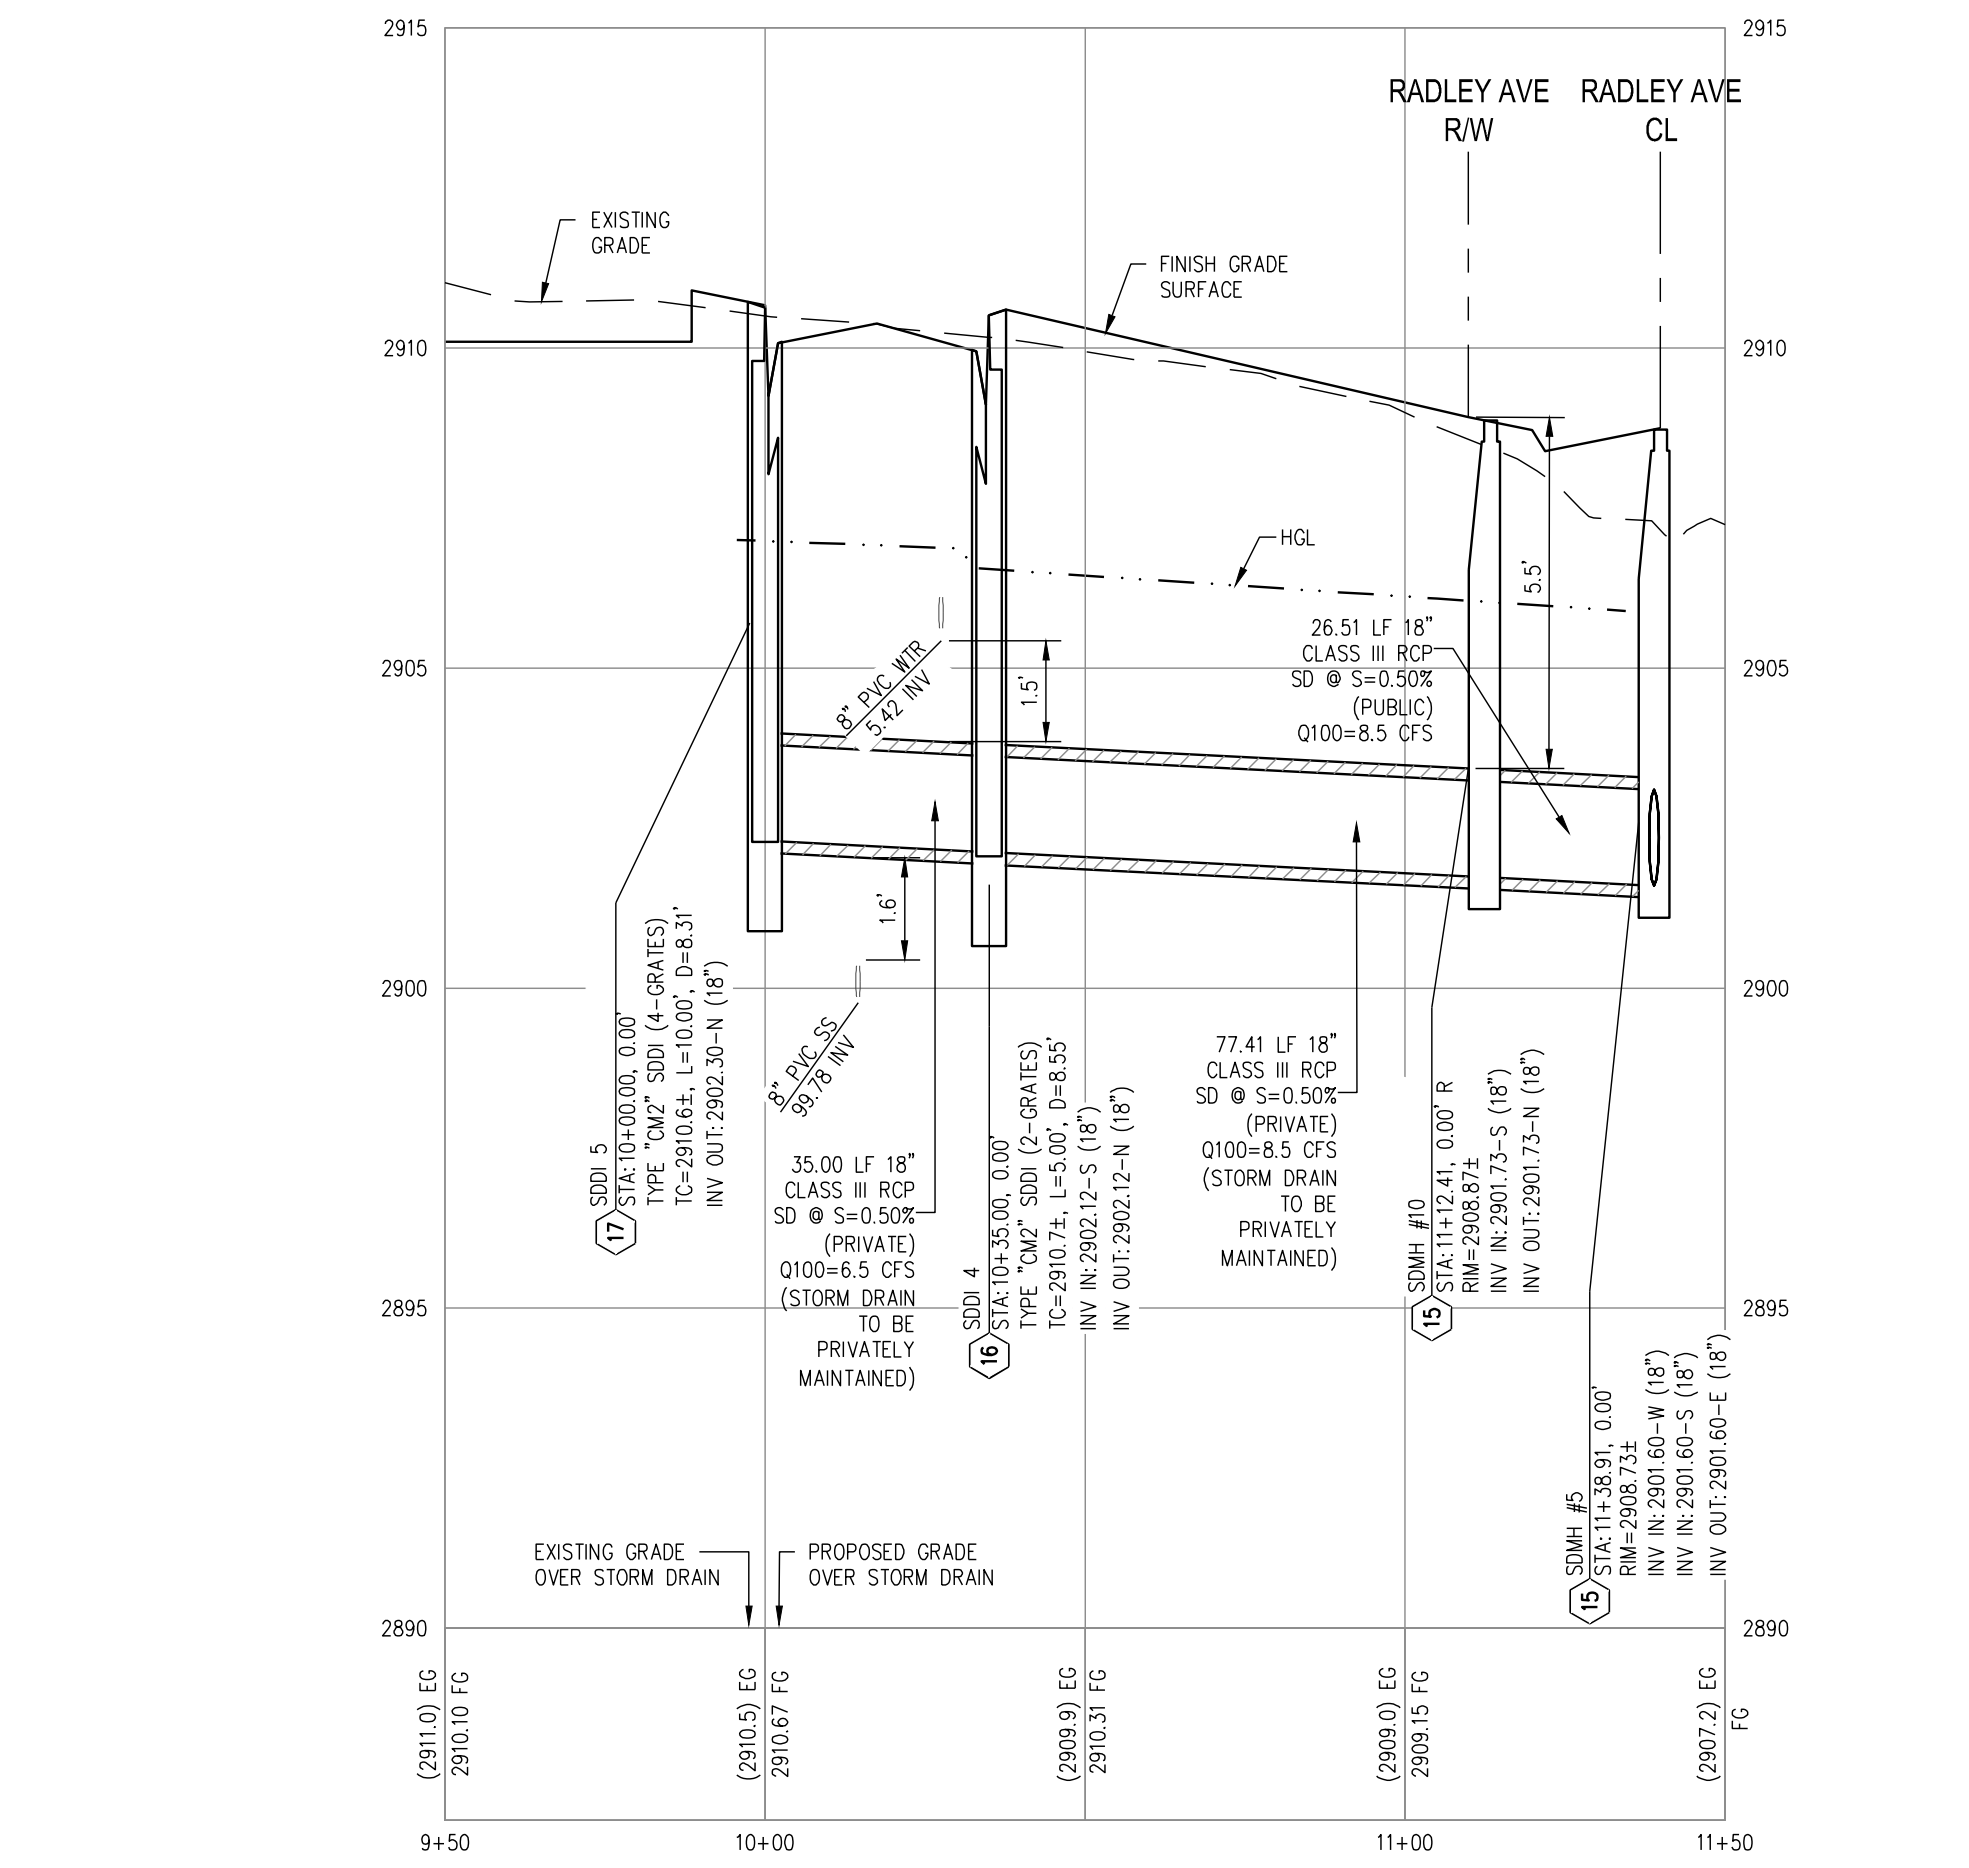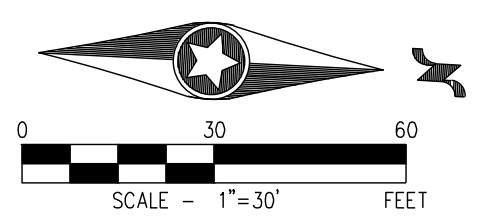

SDDI#4 - PROFILE VIEW
HORIZ: 1" = 30'
VERT: 1" = 30'

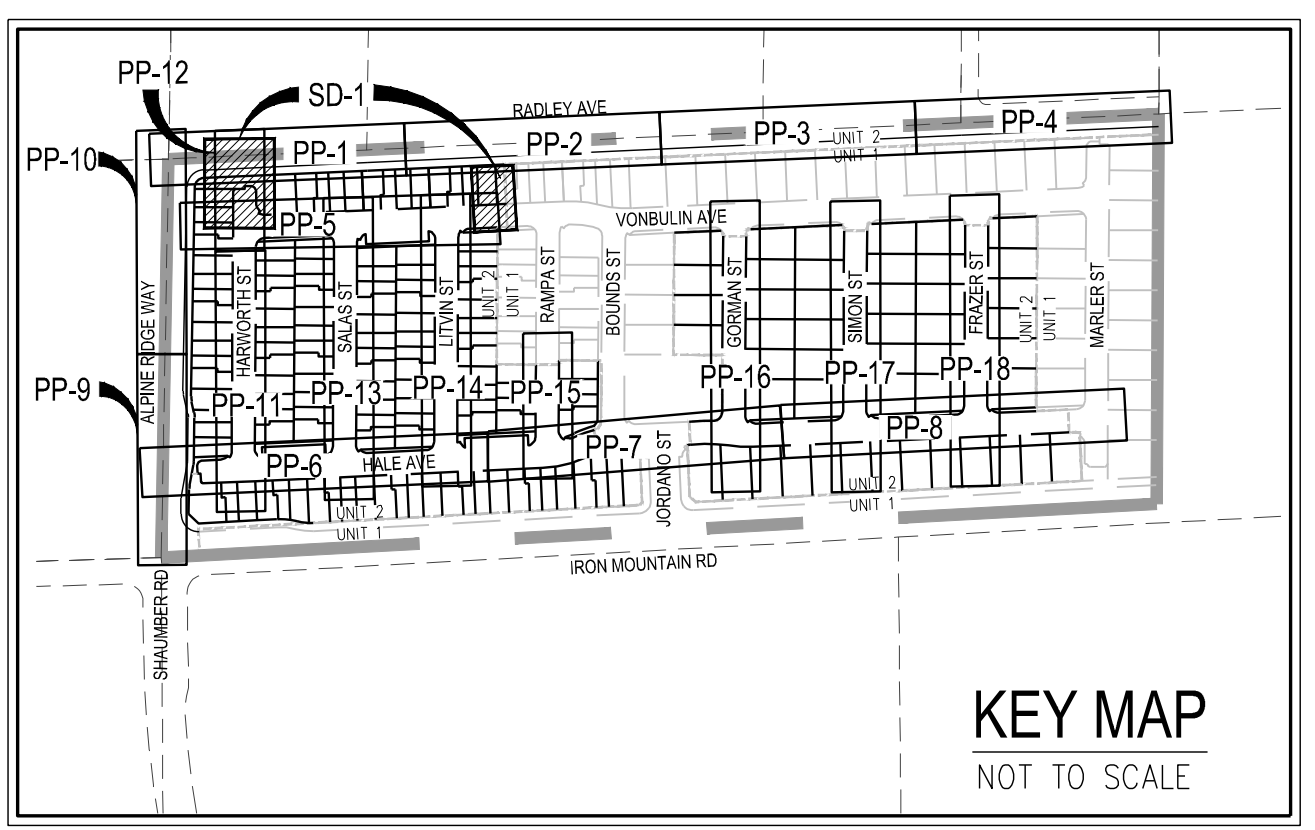

KEY MAP
NOT TO SCALE

SURVEY NOTE
OWNER RESPONSIBLE TO PROVIDE SURVEY MONUMENTATION AS SHOWN AND TO REPLACE ALL SURVEY MONUMENTATION DAMAGED, DISTURBED, DESTROYED, OR OBSCURED DURING CONSTRUCTION.

ELEVATION NOTE
ADD 2800 TO ALL SPOT GRADES WHERE THE HUNDREDS AND THOUSANDS PLACES ARE OMITTED FOR ACTUAL ELEVATION (I.E. 01.00 REPRESENTS 2801.00).

DISCLAIMER NOTE
1) EXISTING UTILITY LOCATIONS SHOWN HEREON ARE APPROXIMATE ONLY. IT SHALL BE THE CONTRACTOR'S RESPONSIBILITY TO DETERMINE THE EXACT VERTICAL AND HORIZONTAL LOCATION OF ALL EXISTING UNDERGROUND UTILITIES PRIOR TO COMMENCING CONSTRUCTION. NO REPRESENTATION IS MADE THAT ALL EXISTING UTILITIES ARE SHOWN HEREON. THE ENGINEER ASSUMES NO RESPONSIBILITY FOR UTILITIES NOT SHOWN IN THEIR PROPER LOCATION.
2) FOR ROADWAY WIDENING AND HALF STREET IMPROVEMENTS THE CONTRACTOR SHALL VERIFY CROSS SLOPES FROM EXISTING PAVEMENT SAWCUT LINE TO PROPOSED EDGE OF PAVEMENT OR PROJECTED LIP OF CURB PRIOR TO SUBGRADE PREPARATION AND CONSTRUCTION OF PROPOSED CURB LINE. IF MINIMUM OR MAXIMUM CROSS SLOPES DO NOT MEET AGENCY STANDARDS THE CONTRACTOR SHALL NOTIFY THE ENGINEER.

SEWER CONNECTION NOTE
ONE OR MORE SEGMENTS OF THE DOWNSTREAM SEWER SYSTEM THAT WILL SERVE THIS PROJECT HAS NOT BEEN COMPLETED AND/OR ACCEPTED FOR MAINTENANCE BY THE CITY OF LAS VEGAS. ANY WORKDONE ON THIS PROJECT PRIOR TO THE COMPLETION AND/OR ACCEPTANCE OF THE DOWNSTREAM SEWER SYSTEM(S) SHALL BE DONE AT THE DEVELOPER'S OWN RISK. THE CITY OF LAS VEGAS RESERVES THE RIGHT TO PREVENT THE PHYSICAL CONNECTION OF THIS PROJECT INTO THE DOWNSTREAM SEWER SYSTEM UNTIL ALL SEGMENTS HAVE BEEN COMPLETED AND ACCEPTED FOR MAINTENANCE, OR UNTIL SUCH TIME AS THEY ARE DEEMED AVAILABLE FOR SERVICE.

LVVWD NOTE
1. THE LVVWD CANNOT GUARANTEE A WATERTIGHT SHUTDOWN WHERE CONNECTIONS OR REPAIRS TO EXISTING FACILITIES ARE REQUIRED. THE CONTRACTOR SHALL ENSURE ALL LABOR AND EQUIPMENT IS AVAILABLE TO REMOVE REMAINING WATER. COORDINATION WITH INSPECTION DIVISION MUST TAKE PLACE PRIOR TO ANY TRIAL SHUTDOWN. CONTRACTOR TO INSTALL TEMPORARY SERVICE TO ENSURE PROPER SHUTDOWN IN THE EVENT NO OTHER APPROPRIATEVEANCES ARE AVAILABLE.
2. MAINTAIN MINIMUM TWENTY-FOUR(24) INCH COVER PER UDACS SECTION 2.08.04. GRADING MUST BE COMPLETED PRIOR TO WATERLINE INSTALLATION.

SEWER NOTES
1. FIELD VERIFY INVERT, SAWCUT & CONNECT TO EXISTING SEWER LINE
2. INSTALL WATERTIGHT 48" STANDARD MANHOLE PER DCSWCS SD-1, SD-3, SD-4, SD-5 WITH SINGLE 24" LID.
3. INSTALL 8" PVC SANITARY SEWER PIPE (PUBLIC)
4. INSTALL 4" SDR35 PVC SEWER LATERAL PER DCSWCS SD-20, SD-21, AND SD-23
5. INSTALL SANITARY SEWER CLEANOUT WITH TRAFFIC RATED LID IN DRIVEWAY PER DCSWCS SD-24
6. CONNECT SS LATERAL TO IRON MOUNTAIN UNIT 1 WYE FITTING

SIDEWALK RAMP TABLE			
RAMP NUMBER	GRADE (%) "B" TO "A"	"A" (FT) MIN.	"B" (FT) MIN.
1	-6 TO -5.01	4.5	21.5
2	-5 TO -4.01	4.5	15.0
3	-4 TO -3.01	4.5	12.0
4	-3 TO -2.01	4.5	9.5
5	-2 TO 2	8.0	8.0
6	2.01 TO 3	9.5	4.5
7	3.01 TO 4	12.0	4.5
8	4.01 TO 5	15.0	4.5
9	5.01 TO 6	21.5	4.5

CURVE TABLE				
CURVE	LENGTH	RADIUS	DELTA	TANGENT
C24	32.45'	20.00'	92°5'11"	21.06'
C26	7.85'	5.00'	90°00'00"	5.00'
C29	7.85'	5.00'	90°00'00"	5.00'
C49	30.39'	20.00'	87°02'49"	18.99'
C60	30.39'	20.00'	87°02'49"	18.99'

GRADING NOTES
1. MATCH EXISTING IMPROVEMENTS PER CCAUSD NO. 503, 500.4 & 500.5
2. INSTALL ASPHALT PAVEMENT WITH TYPE II AGGREGATE BASE PER STREET DETAILS ON SHEET D-1
3. INSTALL 8" "A" TYPE CURB PER CCAUSD NO. 219
4. INSTALL 24" "L" TYPE CURB PER CCAUSD NO. 216
5. INSTALL 24" "R" TYPE CURB PER CCAUSD NO. 217.3S1
6. CONSTRUCT 10' L-CURB TO R-CURB TRANSITION PER DETAIL ON SHEET D-2
7. CONSTRUCT 5' WIDE SIDEWALK PER CCAUSD NO. 234 (5" THICK W/ 5" TYPE II AGGREGATE BASE)
8. CONSTRUCT 5' WIDE SIDEWALK PER CCAUSD NO. 234 (4" THICK W/ 5" TYPE II AGGREGATE BASE)
9. CONSTRUCT ADA SIDEWALK RAMP USING ARMOR TILE TRUNCATED DOMES OR EQUIVALENT PER CCAUSD NO. 235, CASE I A=8-8.0
10. CONSTRUCT MODIFIED 8' WIDE CROSS GUTTER PER CCAUSD NO. 228
11. INSTALL WROUGHT IRON FENCE WITH PEDESTRIAN ACCESS GATE
12. INSTALL TEMPORARY FENCE FOR PEDESTRIAN FALL PROTECTION
13. PUBLIC DRAINAGE EASEMENT TO BE PRIVATELY MAINTAINED BY HOMEOWNER
14. INSTALL 48" TYPE I SDMM PER CCAUSD NO. 403 & 403.1
15. INSTALL 5.0' TYPE "CM2" DROP INLET PER CCAUSD NO. 412.1 AND STORM DRAIN
16. WATER QUALITY MANAGEMENT STAMP PER CCAUSD NO. 421 (PRIVATE)
17. INSTALL 10.0' TYPE "CM2" DROP INLET PER CCAUSD NO. 412.1 AND STORM DRAIN
18. WATER QUALITY MANAGEMENT STAMP PER CCAUSD NO. 421 (PRIVATE)
19. INSTALL 18" CLASS III RCP STORM DRAIN (PUBLIC)
20. INSTALL 18" CLASS III RCP STORM DRAIN (PRIVATE)
21. INSTALL 18" C900 STORM DRAIN (PUBLIC)
22. INSTALL RIP RAP OVER 12" TYPE II AGGREGATE BASE D50=6", T=12"
23. INSTALL 6" THICK COMPACTED DECOMPOSED GRANITE
24. INSTALL 18" "L" TYPE CURB PER CCAUSD NO. 216.1.S1
25. CONSTRUCT 10' 18" L-CURB TO 24" L-CURB TRANSITION PER DETAIL ON SHEET D-2
26. INSTALL SIDEWALK UNDERDRAIN PER CCAUSD 236

BENCHMARK
CITY OF LAS VEGAS BENCHMARK 0699156
RIVET AND 2" ROUND ALUMINUM DISK IN CONCRETE CYLINDER AT THE SW CORNER OF ALPINE RIDGE WAY & KYLE CANYON RD
ELEVATION=2928.24 US FEET, 892.53 METERS NAVD83 DATUM

BASIS OF BEARINGS
NORTH 86°52'17" EAST BEING THE BEARING OF THE SOUTH LINE OF THE SOUTHEAST QUARTER (SE 1/4) OF THE SOUTHEAST QUARTER (SE 1/4) OF SECTION 1, TOWNSHIP 19 SOUTH, RANGE 59 EAST, M.D.M., CITY OF LAS VEGAS, CLARK COUNTY, NEVADA AS SHOWN BY MAP THEREOF ON FILE IN THE CLARK COUNTY RECORDER'S OFFICE IN BOOK 160, PAGE 72 OF PLATS.

APPROVED FOR CONSTRUCTION
LAS VEGAS VALLEY WATER DISTRICT PLANNING AND ENGINEERING SERVICES
PROJECT NO. 138879 FIRST APPROVED DATE: _____



Westwood
5725 W. Badura Ave.
Suite 100
Las Vegas, NV 89118
Phone (702) 284-5300
westwoodps.com
Westwood Professional Services, Inc.



DATE	BY	DESCRIPTION
08/22/2022	LVM	DRAFTER
	ND	DESIGNER
	DSP	CHECKED
		PROJECT NO. TRI2101-002

SD-1
SHEET 14 OF 49
L22-01857

tri pointe
HOMES
IRON MOUNTAIN UNIT 2
PLAN AND PROFILE - SDDI 3 & 4

DATE: 08/22/2022
DRAFTER: LVM
DESIGNER: ND
CHECKED: DSP
PROJECT NO. TRI2101-002

SD-1
SHEET 14 OF 49
L22-01857

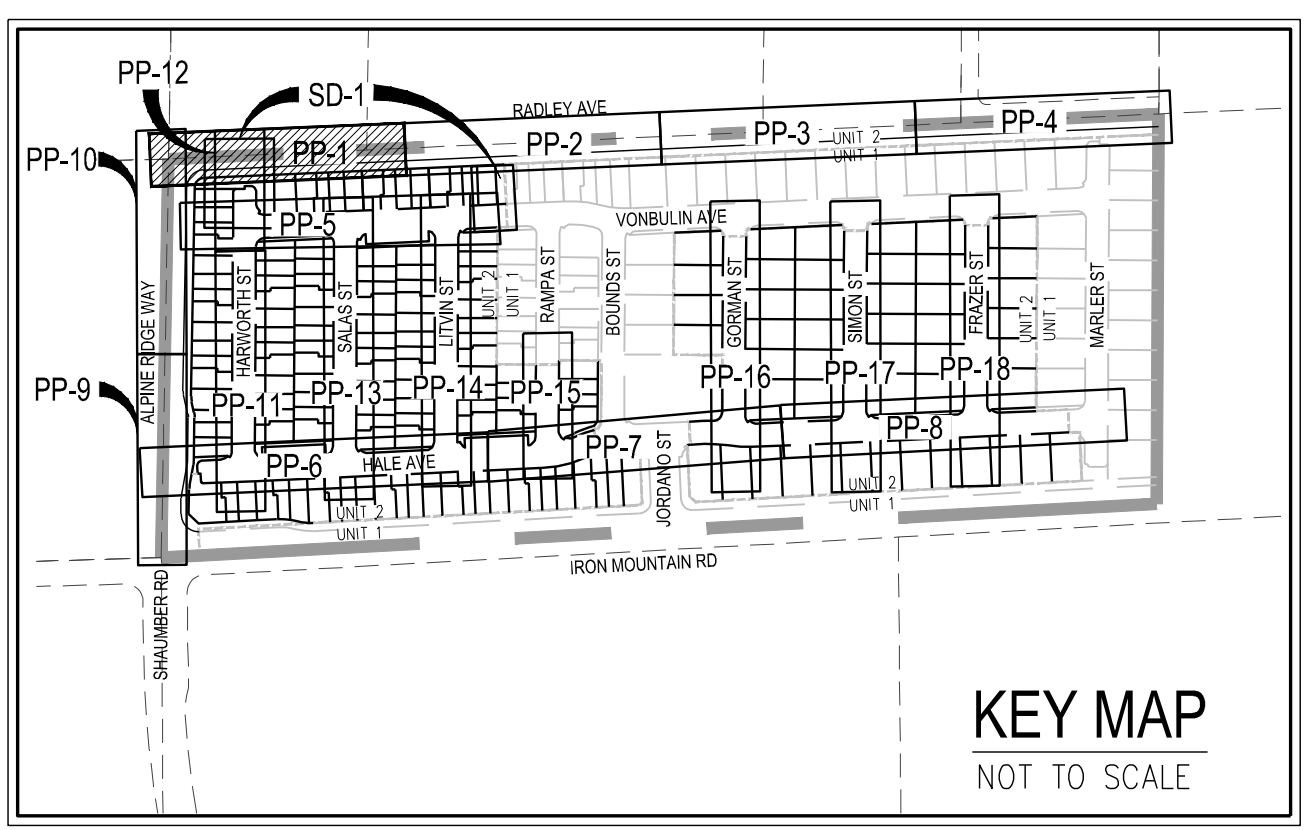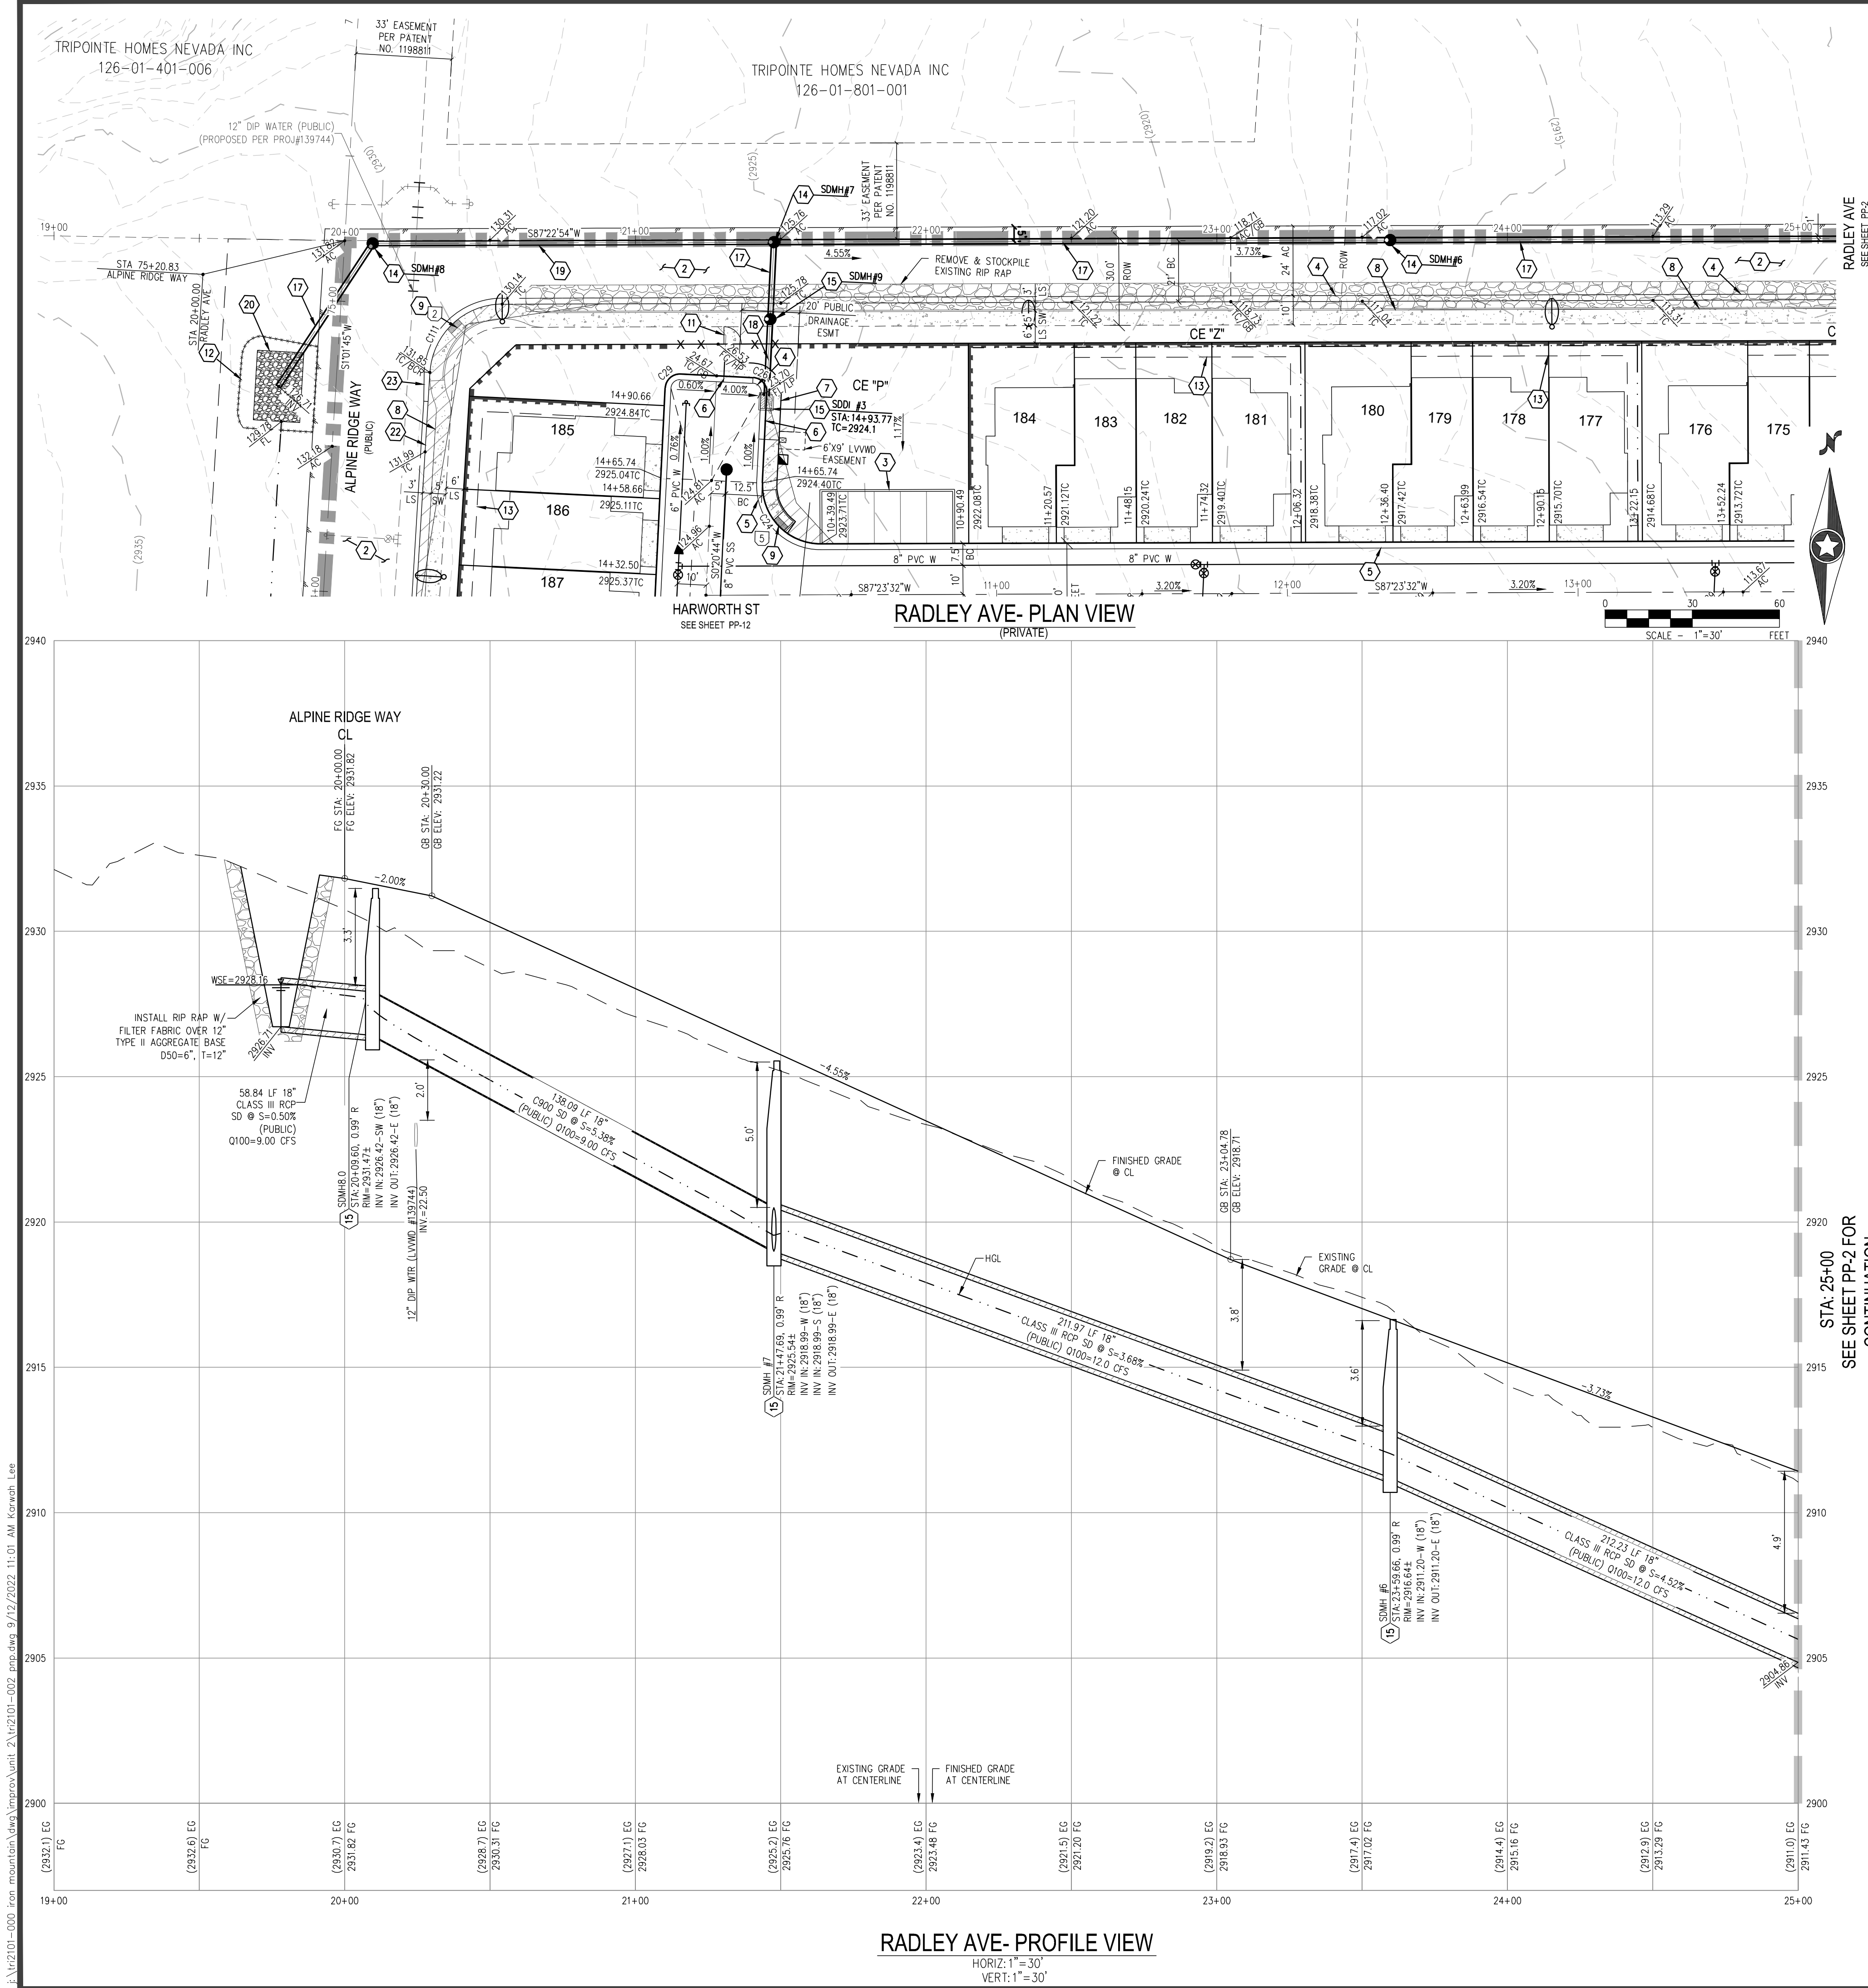

SURVEY NOTE
OWNER RESPONSIBLE TO PROVIDE SURVEY MONUMENTATION AS SHOWN AND TO REPLACE ALL SURVEY MONUMENTATION DAMAGED, DISTURBED, DESTROYED, OR OBSCURED DURING CONSTRUCTION.

ELEVATION NOTE
ADD 2800 TO ALL SPOT GRADES WHERE THE HUNDREDS AND THOUSANDS PLACES ARE OMITTED FOR ACTUAL ELEVATION (I.E. 01.00 REPRESENTS 2801.00).

DISCLAIMER NOTE

1) EXISTING UTILITY LOCATIONS SHOWN HEREON ARE APPROXIMATE ONLY. IT SHALL BE THE CONTRACTOR'S RESPONSIBILITY TO DETERMINE THE EXACT VERTICAL AND HORIZONTAL LOCATION OF ALL EXISTING UNDERGROUND UTILITIES PRIOR TO COMMENCING CONSTRUCTION. NO REPRESENTATION IS MADE THAT ALL EXISTING UTILITIES ARE SHOWN HEREON. THE ENGINEER ASSUMES NO RESPONSIBILITY FOR UTILITIES NOT SHOWN IN THEIR PROPER LOCATION.

2) FOR ROADWAY WIDENING AND HALF STREET IMPROVEMENTS THE CONTRACTOR SHALL VERIFY CROSS SLOPES FROM EXISTING PAVEMENT SAWCUT LINE TO PROPOSED EDGE OF PAVEMENT OR PROJECTED LIP OF CURB PRIOR TO SUBGRADE PREPARATION AND CONSTRUCTION OF PROPOSED CURB LINE. IF MINIMUM OR MAXIMUM CROSS SLOPES DO NOT MEET AGENCY STANDARDS THE CONTRACTOR SHALL NOTIFY THE ENGINEER.

SEWER CONNECTION NOTE

ONE OR MORE SEGMENTS OF THE DOWNSTREAM SEWER SYSTEM THAT WILL SERVE THIS PROJECT HAS NOT BEEN COMPLETED AND/OR ACCEPTED FOR MAINTENANCE BY THE CITY OF LAS VEGAS. ANY WORKDONE ON THIS PROJECT PRIOR TO THE COMPLETION AND/OR ACCEPTANCE OF THE DOWNSTREAM SEWER SYSTEM(S) SHALL BE DONE AT THE DEVELOPER'S OWN RISK. THE CITY OF LAS VEGAS RESERVES THE RIGHT TO PREVENT THE PHYSICAL CONNECTION OF THIS PROJECT INTO THE DOWNSTREAM SEWER SYSTEM UNTIL ALL SEGMENTS HAVE BEEN COMPLETED AND ACCEPTED FOR MAINTENANCE, OR UNTIL SUCH TIME AS THEY ARE DEEMED AVAILABLE FOR SERVICE.

LVVWD NOTE

1. THE LVVWD CANNOT GUARANTEE A WATERTIGHT SHUTDOWN WHERE CONNECTIONS OR REPAIRS TO EXISTING FACILITIES ARE REQUIRED. THE CONTRACTOR SHALL ENSURE ALL LABOR AND EQUIPMENT IS AVAILABLE TO REMOVE REMAINING WATER. COORDINATION WITH INSPECTION DIVISION MUST TAKE PLACE PRIOR TO ANY TRIAL SHUTDOWN. CONTRACTOR TO INSTALL TEMPORARY SERVICE TO ENSURE PROPER SHUTDOWN IN THE EVENT NO OTHER APPROPRIATEANCES ARE AVAILABLE.

2. MAINTAIN MINIMUM TWENTY-FOUR(24) INCH COVER PER UDACS SECTION 2.08.04. GRADING MUST BE COMPLETED PRIOR TO WATERLINE INSTALLATION.

SEWER NOTES

1. FIELD VERIFY INVERT, SAWCUT & CONNECT TO EXISTING SEWER LINE

2. INSTALL WATER TIGHT 48" STANDARD MANHOLE PER DCSWCS 30-1, 30-3, 30-4, 30-5 WITH SINGLE 24" LID.

3. INSTALL 8" PVC SANITARY SEWER PIPE (PUBLIC)

4. INSTALL 4" SDR35 PVC SEWER LATERAL PER DCSWCS 30-20, 30-21, AND 30-23

5. INSTALL SANITARY SEWER CLEANOUT WITH TRAFFIC RATED LID IN DRIVEWAY PER DCSWCS 30-24

6. CONNECT SS LATERAL TO IRON MOUNTAIN UNIT 1 WYE FITTING

SIDEWALK RAMP TABLE			
RAMP NUMBER	GRADE (%) "B" TO "A"	"A" (FT) MIN.	"B" (FT) MIN.
1	-6 TO -5.01	4.5	21.5
2	-5 TO -4.01	4.5	15.0
3	-4 TO -3.01	4.5	12.0
4	-3 TO -2.01	4.5	9.5
5	-2 TO 2	8.0	8.0
6	2.01 TO 3	9.5	4.5
7	3.01 TO 4	12.0	4.5
8	4.01 TO 5	15.0	4.5
9	5.01 TO 6	21.5	4.5

CURVE TABLE				
CURVE	LENGTH	RADIUS	DELTA	TANGENT
C24	32.45'	20.00'	92°5'11"	21.06'
C26	7.85'	5.00'	90°00'00"	5.00'
C29	7.85'	5.00'	90°00'00"	5.00'


- GRADING NOTES**
1. MATCH EXISTING IMPROVEMENTS PER CCAUSD NO. 503, 500.4 & 500.5
 2. INSTALL ASPHALT PAVEMENT WITH TYPE II AGGREGATE BASE PER STREET DETAILS ON SHEET D-1
 3. INSTALL 8" "A" TYPE CURB PER CCAUSD NO. 219
 4. INSTALL 24" "L" TYPE CURB PER CCAUSD NO. 216
 5. INSTALL 24" "R" TYPE CURB PER CCAUSD NO. 217.3.S1
 6. CONSTRUCT 10' L-CURB TO R-CURB TRANSITION PER DETAIL ON SHEET D-2
 7. CONSTRUCT 5' WIDE SIDEWALK PER CCAUSD NO. 234 (5" THICK W/ 5" TYPE II AGGREGATE BASE)
 8. CONSTRUCT 5' WIDE SIDEWALK PER CCAUSD NO. 234 (4" THICK W/ 5" TYPE II AGGREGATE BASE)
 9. CONSTRUCT ADA SIDEWALK RAMP USING ARMOR TILE TRUNCATED DOMES OR EQUIVALENT PER CCAUSD NO. 235, CASE 1 A-B-8-0
 10. CONSTRUCT MODIFIED 8' WIDE CROSS GUTTER PER CCAUSD NO. 228
 11. INSTALL WROUGHT IRON FENCE WITH PEDESTRIAN ACCESS GATE
 12. INSTALL TEMPORARY FENCE FOR PEDESTRIAN FALL PROTECTION
 13. PUBLIC DRAINAGE EASEMENT TO BE PRIVATELY MAINTAINED BY HOMEOWNER
 14. INSTALL 48" TYPE I SDMH PER CCAUSD NO. 403 & 403.1
 15. INSTALL 5.0' TYPE "CM2" DROP INLET PER CCAUSD NO. 412.1 AND STORM DRAIN
 16. WATER QUALITY MANAGEMENT STAMP PER CCAUSD NO. 421 (PRIVATE)
 17. WATER QUALITY MANAGEMENT STAMP PER CCAUSD NO. 421 (PRIVATE)
 18. INSTALL 18" CLASS III RCP STORM DRAIN (PUBLIC)
 19. INSTALL 18" CLASS III RCP STORM DRAIN (PRIVATE)
 20. INSTALL 18" C900 STORM DRAIN (PUBLIC)
 21. INSTALL RIP RAP OVER 12" TYPE II AGGREGATE BASE D50=6", T=12"
 22. INSTALL 6" THICK COMPACTED DECOMPOSED GRANITE
 23. INSTALL 18" "L" TYPE CURB PER CCAUSD NO. 216.1.S1
 24. CONSTRUCT 10' 18" L-CURB TO 24" L-CURB TRANSITION PER DETAIL ON SHEET D-2
 25. INSTALL SIDEWALK UNDERDRAIN PER CCAUSD 236

BENCHMARK
CITY OF LAS VEGAS BENCHMARK 0C99156
RIVET AND 2" ROUND ALUMINUM DISK IN CONCRETE CYLINDER AT THE SW CORNER OF ALPINE RIDGE WAY & KYLE CANYON RD
ELEVATION=2928.24 US FEET, 892.53 METERS NAVD83 DATUM

BASIS OF BEARINGS
NORTH 86°52'17" EAST BEING THE BEARING OF THE SOUTH LINE OF THE SOUTHEAST QUARTER (SE 1/4) OF THE SOUTHEAST QUARTER (SE 1/4) OF SECTION 1, TOWNSHIP 19 SOUTH, RANGE 59 EAST, M.D.M., CITY OF LAS VEGAS, CLARK COUNTY, NEVADA AS SHOWN BY MAP THEREOF ON FILE IN THE CLARK COUNTY RECORDER'S OFFICE IN BOOK 160, PAGE 72 OF PLATS.

APPROVED FOR CONSTRUCTION

LAS VEGAS VALLEY WATER DISTRICT PLANNING AND ENGINEERING SERVICES
PROJECT NO. 139879 FIRST APPROVED DATE:

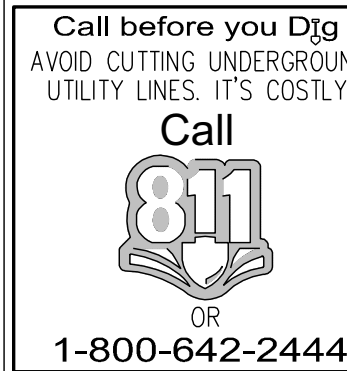

Westwood
5725 W. Badura Ave.
Suite 100
Las Vegas, NV 89118
Phone (702) 284-5300
westwoodps.com
Westwood Professional Services, Inc.

CITY OF LAS VEGAS, NV




IRON MOUNTAIN UNIT 2
PLAN AND PROFILE - RADLEY AVE STA 19+00 TO 25+00

PP-1
SHEET 15 OF 49
L22-01857

DATE: 08/22/2022
DRAFTER: LVM
DESIGNER: ND
CHECKED: DSP
PROJECT NO. TRI2101-002

PROFESSIONAL ENGINEER - STATE OF NEVADA
DANIEL S. POLL
Exp. 12/31/2023
No. 28179

09/12/22

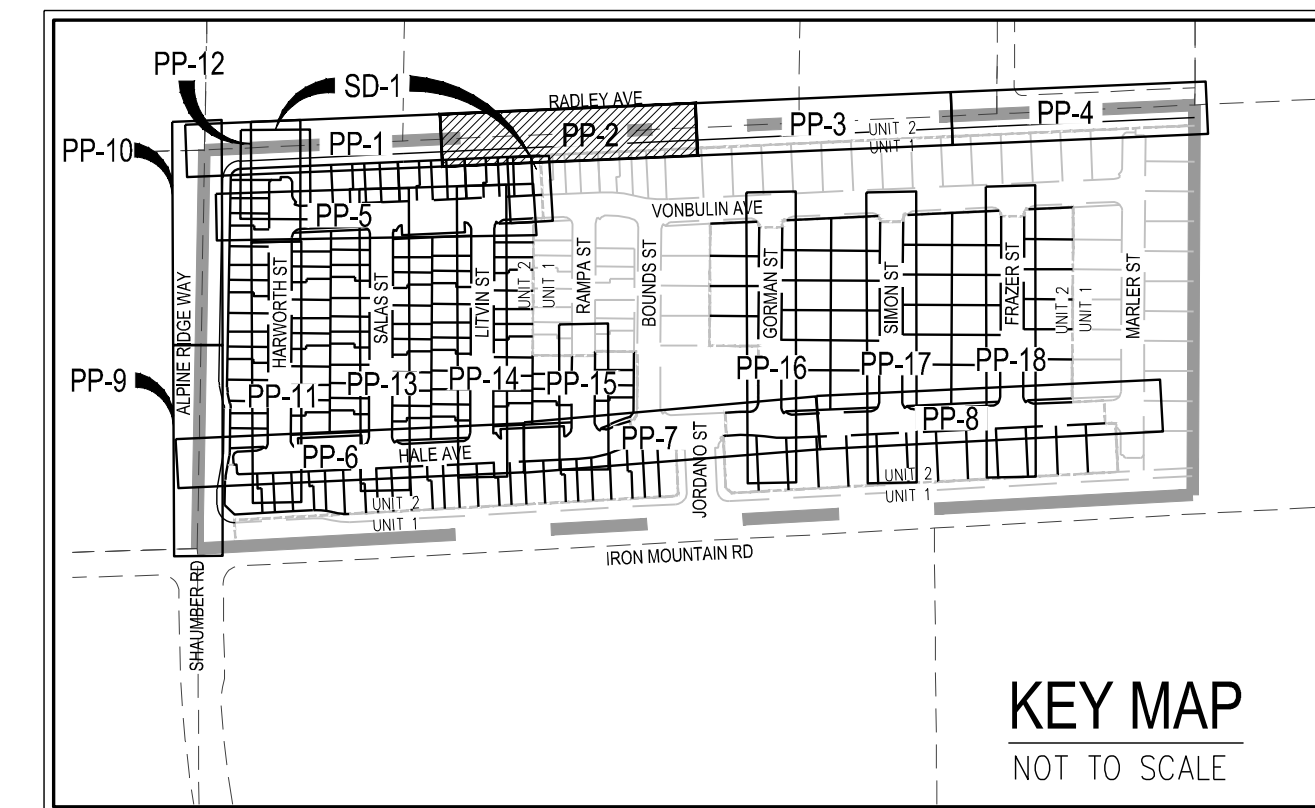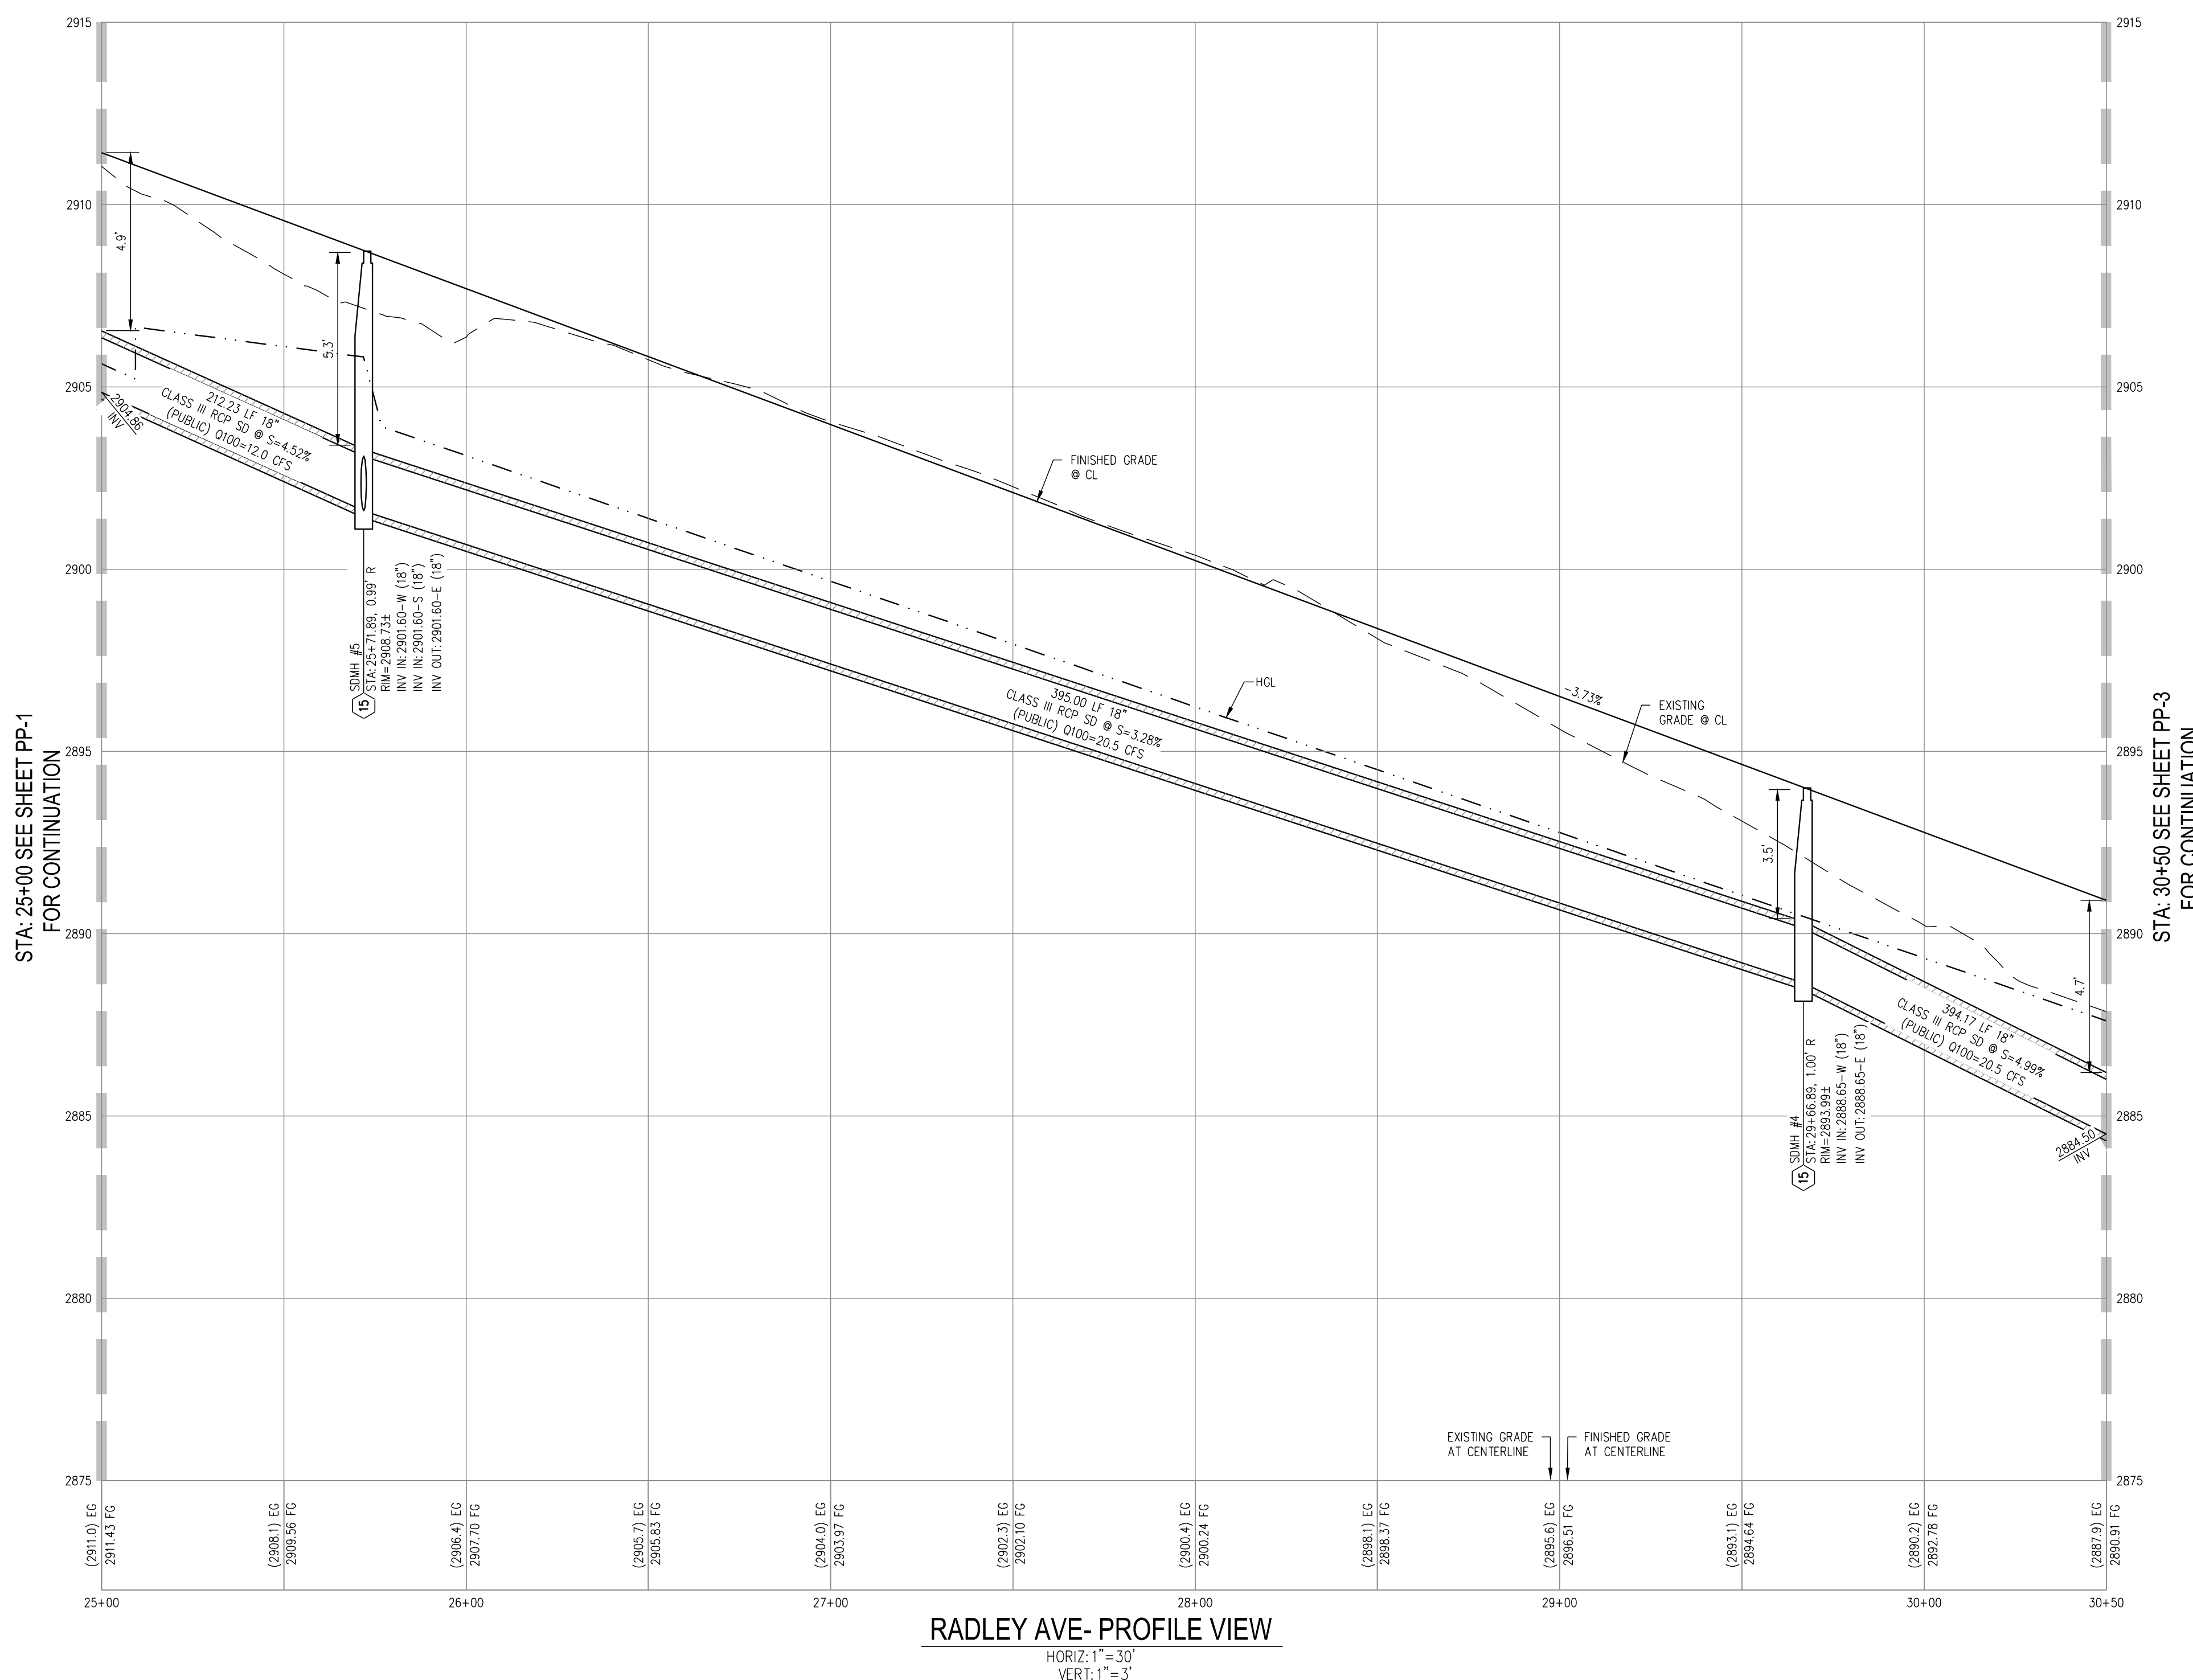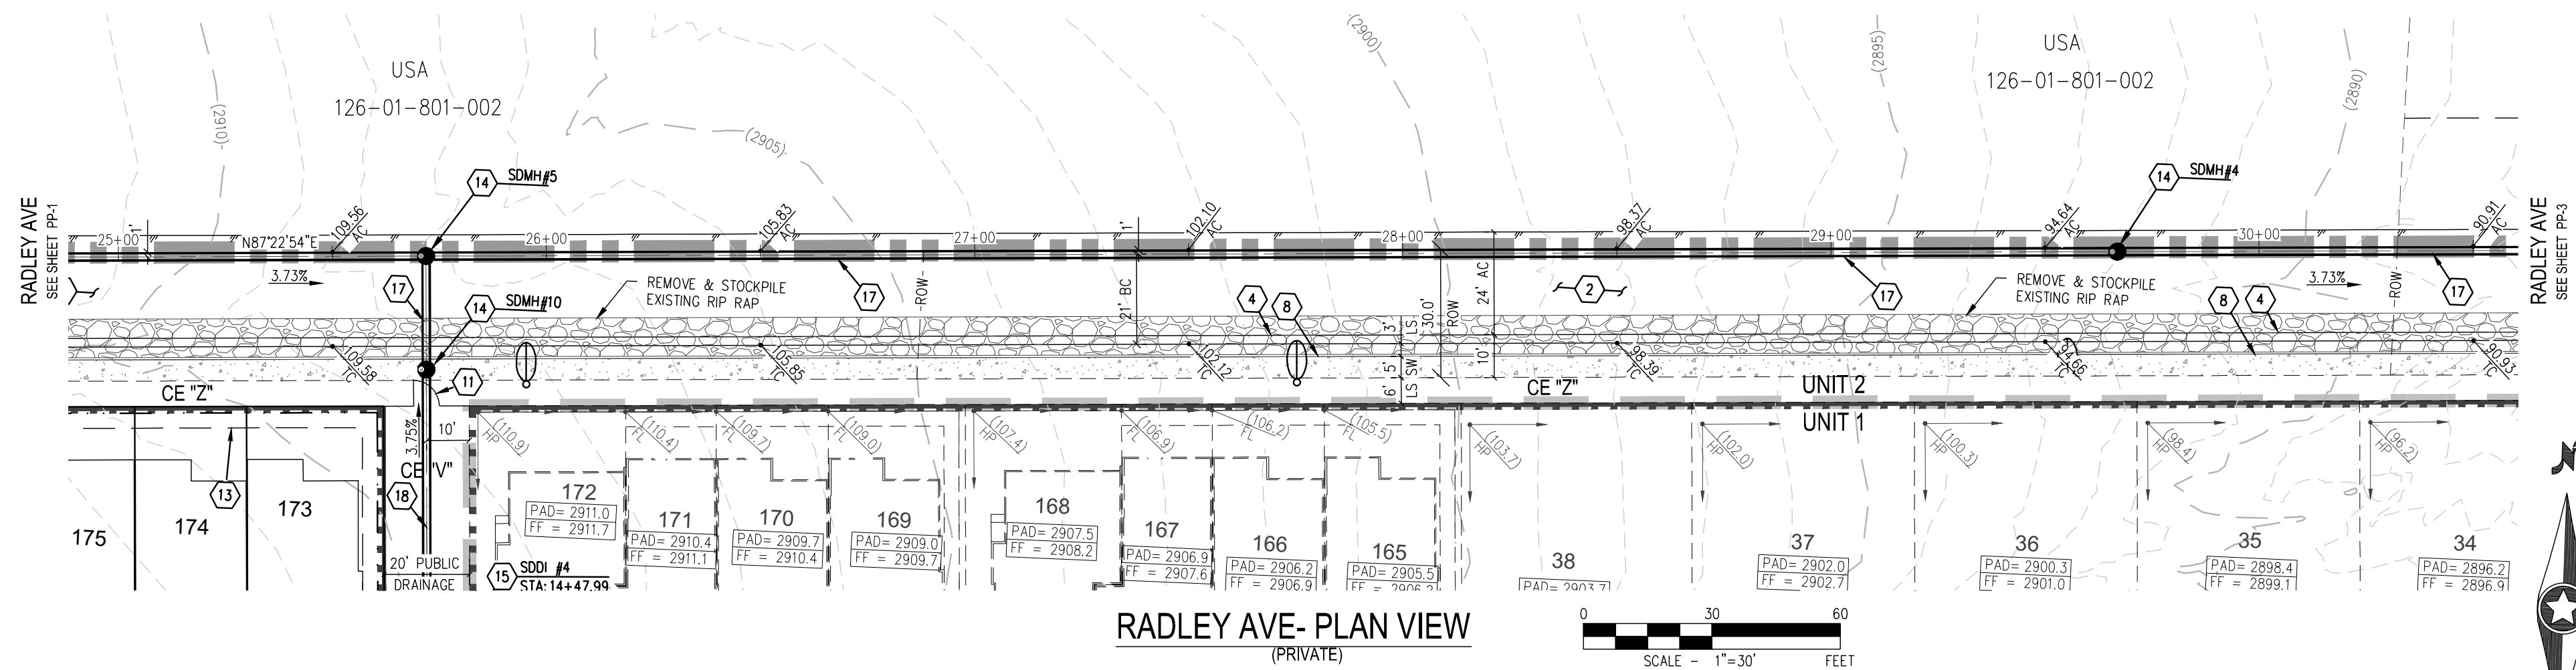

- ## GRADING NOTES

- 1 MATCH EXISTING IMPROVEMENTS PER CCAUSD NO. 503, 500.4 & 500.5
- 2
- 3 INSTALL ASPHALT PAVEMENT WITH TYPE II AGGREGATE BASE PER STREET
- 4 DETAILS ON SHEET D-1
- 5 INSTALL 8" "A" TYPE CURB PER CCAUSD NO. 219
- 6
- 7 INSTALL 24" "L" TYPE CURB PER CCAUSD NO. 216
- 8
- 9 INSTALL 24" "R" TYPE CURB PER CCAUSD NO. 217.3.51
- 10
- 11 CONSTRUCT 10' L-CURB TO R-CURB TRANSITION PER DETAIL ON SHEET D-2
- 12 CONSTRUCT 5" WIDE SIDEWALK PER CCAUSD NO. 234 (5" THICK W/ 5" TYPE II AGGREGATE BASE)
- 13 CONSTRUCT 5" WIDE SIDEWALK PER CCAUSD NO. 234 (4" THICK W/ 5" TYPE II AGGREGATE BASE)
- 14 CONSTRUCT ADA SIDEWALK RAMP USING ARMOR TILE, TRUNCATED DOMES OR EQUIVALENT PER CCAUSD NO. 412 (1'-4'-8"=8")
- 15 CONSTRUCT MODIFIED 8" WIDE CROSS GUTTER PER CCAUSD NO. 228
- 16
- 17 INSTALL WROUGHT IRON FENCE WITH PEDESTRIAN ACCESS GATE
- 18
- 19 INSTALL TEMPORARY FENCE FOR PEDESTRIAN FALL PROTECTION
- 20 5' PUBLIC DRAINAGE EASEMENT TO BE PRIVATELY MAINTAINED BY HOMEOWNER
- 21
- 22 INSTALL 48" TYPE I SDWP PER CCAUSD NO. 403 & 403.1
- 23 INSTALL 5.0" TYPE "CM2" DROP INLET PER CCAUSD NO. 412.1 AND STORM DRAIN
- 24 WATER QUALITY MANAGEMENT STAMP PER CCAUSD NO. 421 (PRIVATE)
- 25
- 26 INSTALL 16" CLASS II RCP STORM DRAIN NO. 412.1 AND STORM DRAIN
- 27 WATER QUALITY MANAGEMENT STAMP PER CCAUSD NO. 421 (PRIVATE)
- 28
- 29 INSTALL 18" CLASS III RCP STORM DRAIN (PUBLIC)
- 30
- 31 INSTALL 18" CLASS III RCP STORM DRAIN (PRIVATE)
- 32
- 33 INSTALL 18" "C900 STORM DRAIN (PUBLIC)
- 34
- 35 INSTALL RIP RAP OVER 12" TYPE II AGGREGATE BASE B50+6", T=12"
- 36
- 37 INSTALL 6" THICK COMPACTED DECOMPOSED GRANITE
- 38
- 39 INSTALL 18" "L" TYPE CURB PER CCAUSD NO. 216.151
- 40
- 41 CONSTRUCT 10' 18" L-CURB TO 24" L-CURB TRANSITION PER DETAIL ON SHEET D-1
- 42
- 43 INSTALL SIDEWALK UNDERCURL PER CCAUSD 236

- ## BASIS OF BEARINGS

- ## SURVEY NOTE

- OWNER RESPONSIBLE TO PROVIDE SURVEY MONUMENTATION AS SHOWN AND TO REPLACE ALL SURVEY MONUMENTATION DAMAGED, DISTURBED, DESTROYED, OR OBSCURED DURING CONSTRUCTION.

- DISCLAIMER NOTE

- 1) EXISTING UTILITY LOCATIONS SHOWN HEREON ARE APPROXIMATE ONLY. IT SHALL BE THE CONTRACTOR'S RESPONSIBILITY TO DETERMINE THE VERTICAL AND HORIZONTAL LOCATION OF ALL EXISTING UNDERGROUND UTILITIES PRIOR TO COMMENCING CONSTRUCTION. NO REPRESENTATION IS MADE THAT ALL EXISTING UTILITIES ARE SHOWN HEREON. THE ENGINEER ASSUMES NO RESPONSIBILITY FOR UTILITIES NOT SHOWN IN THEIR PROPER LOCATION.
- 2) FOR ROADWAY WIDENING AND HALF STREET IMPROVEMENTS THE CONTRACTOR SHALL VERIFY CROSS SLOPES FROM EXISTING PAVEMENT SAWCUT LINE TO PROPOSED EDGE OF PAVEMENT OR PROJECTED CURB PRIOR TO SUBGRADE PREPARATION AND CONSTRUCTION OF PROPOSED CURB LINE. IF MINIMUM OR MAXIMUM CROSS SLOPES DO NOT MEET AGENCY STANDARDS THE CONTRACTOR SHALL NOTIFY THE ENGINEER.


- SEWER CONNECTION NOTE



- ONE OR MORE SEGMENTS OF THE DOWNSTREAM SEWER SYSTEM THAT WILL SERVE THIS PROJECT HAS NOT BEEN COMPLETED AND/OR ACCEPTED FOR MAINTENANCE BY THE CITY OF LAS VEGAS. ANY WORKDONE ON THIS PROJECT PRIOR TO THE COMPLETION AND/OR ACCEPTANCE OF THE DOWNSTREAM SEWER SYSTEM(S) SHALL BE DONE AT THE DEVELOPER'S OWN RISK. THE CITY OF LAS VEGAS RESERVES THE RIGHT TO PREVENT THE PHYSICAL CONNECTION OF THIS PROJECT INTO THE DOWNSTREAM SEWER SYSTEM UNTIL ALL SEGMENTS HAVE BEEN COMPLETED AND ACCEPTED FOR MAINTENANCE, OR UNTIL SUCH TIME AS THEY ARE DEEMED AVAILABLE FOR SERVICE.

RAMP NUMBER	GRADE (%) "B" TO "A"	"A" (FT) MIN.	"B" (FT) MIN.
1	-6 TO -5.01	4.5	21.5
2	-5 TO -4.01	4.5	15.0
3	-4 TO -3.01	4.5	12.0
4	-3 TO -2.01	4.5	9.5
5	-2 TO 2	8.0	8.0
6	2.01 TO 3	9.5	4.5
7	3.01 TO 4	12.0	4.5
8	4.01 TO 5	15.0	4.5
9	5.01 TO 6	21.5	4.5

APPROVED FOR CONSTRUCTION

LAS VEGAS VALLEY WATER DISTRICT PLANNING AND ENGINEERING SERVICES
PROJECT NO. 139879 FIRST APPROVED DATE: _____

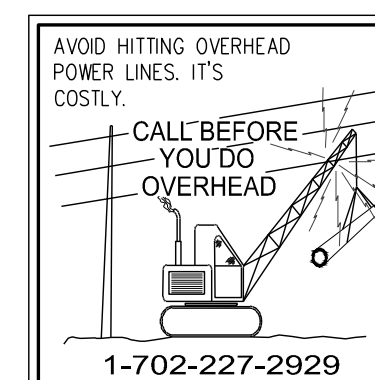

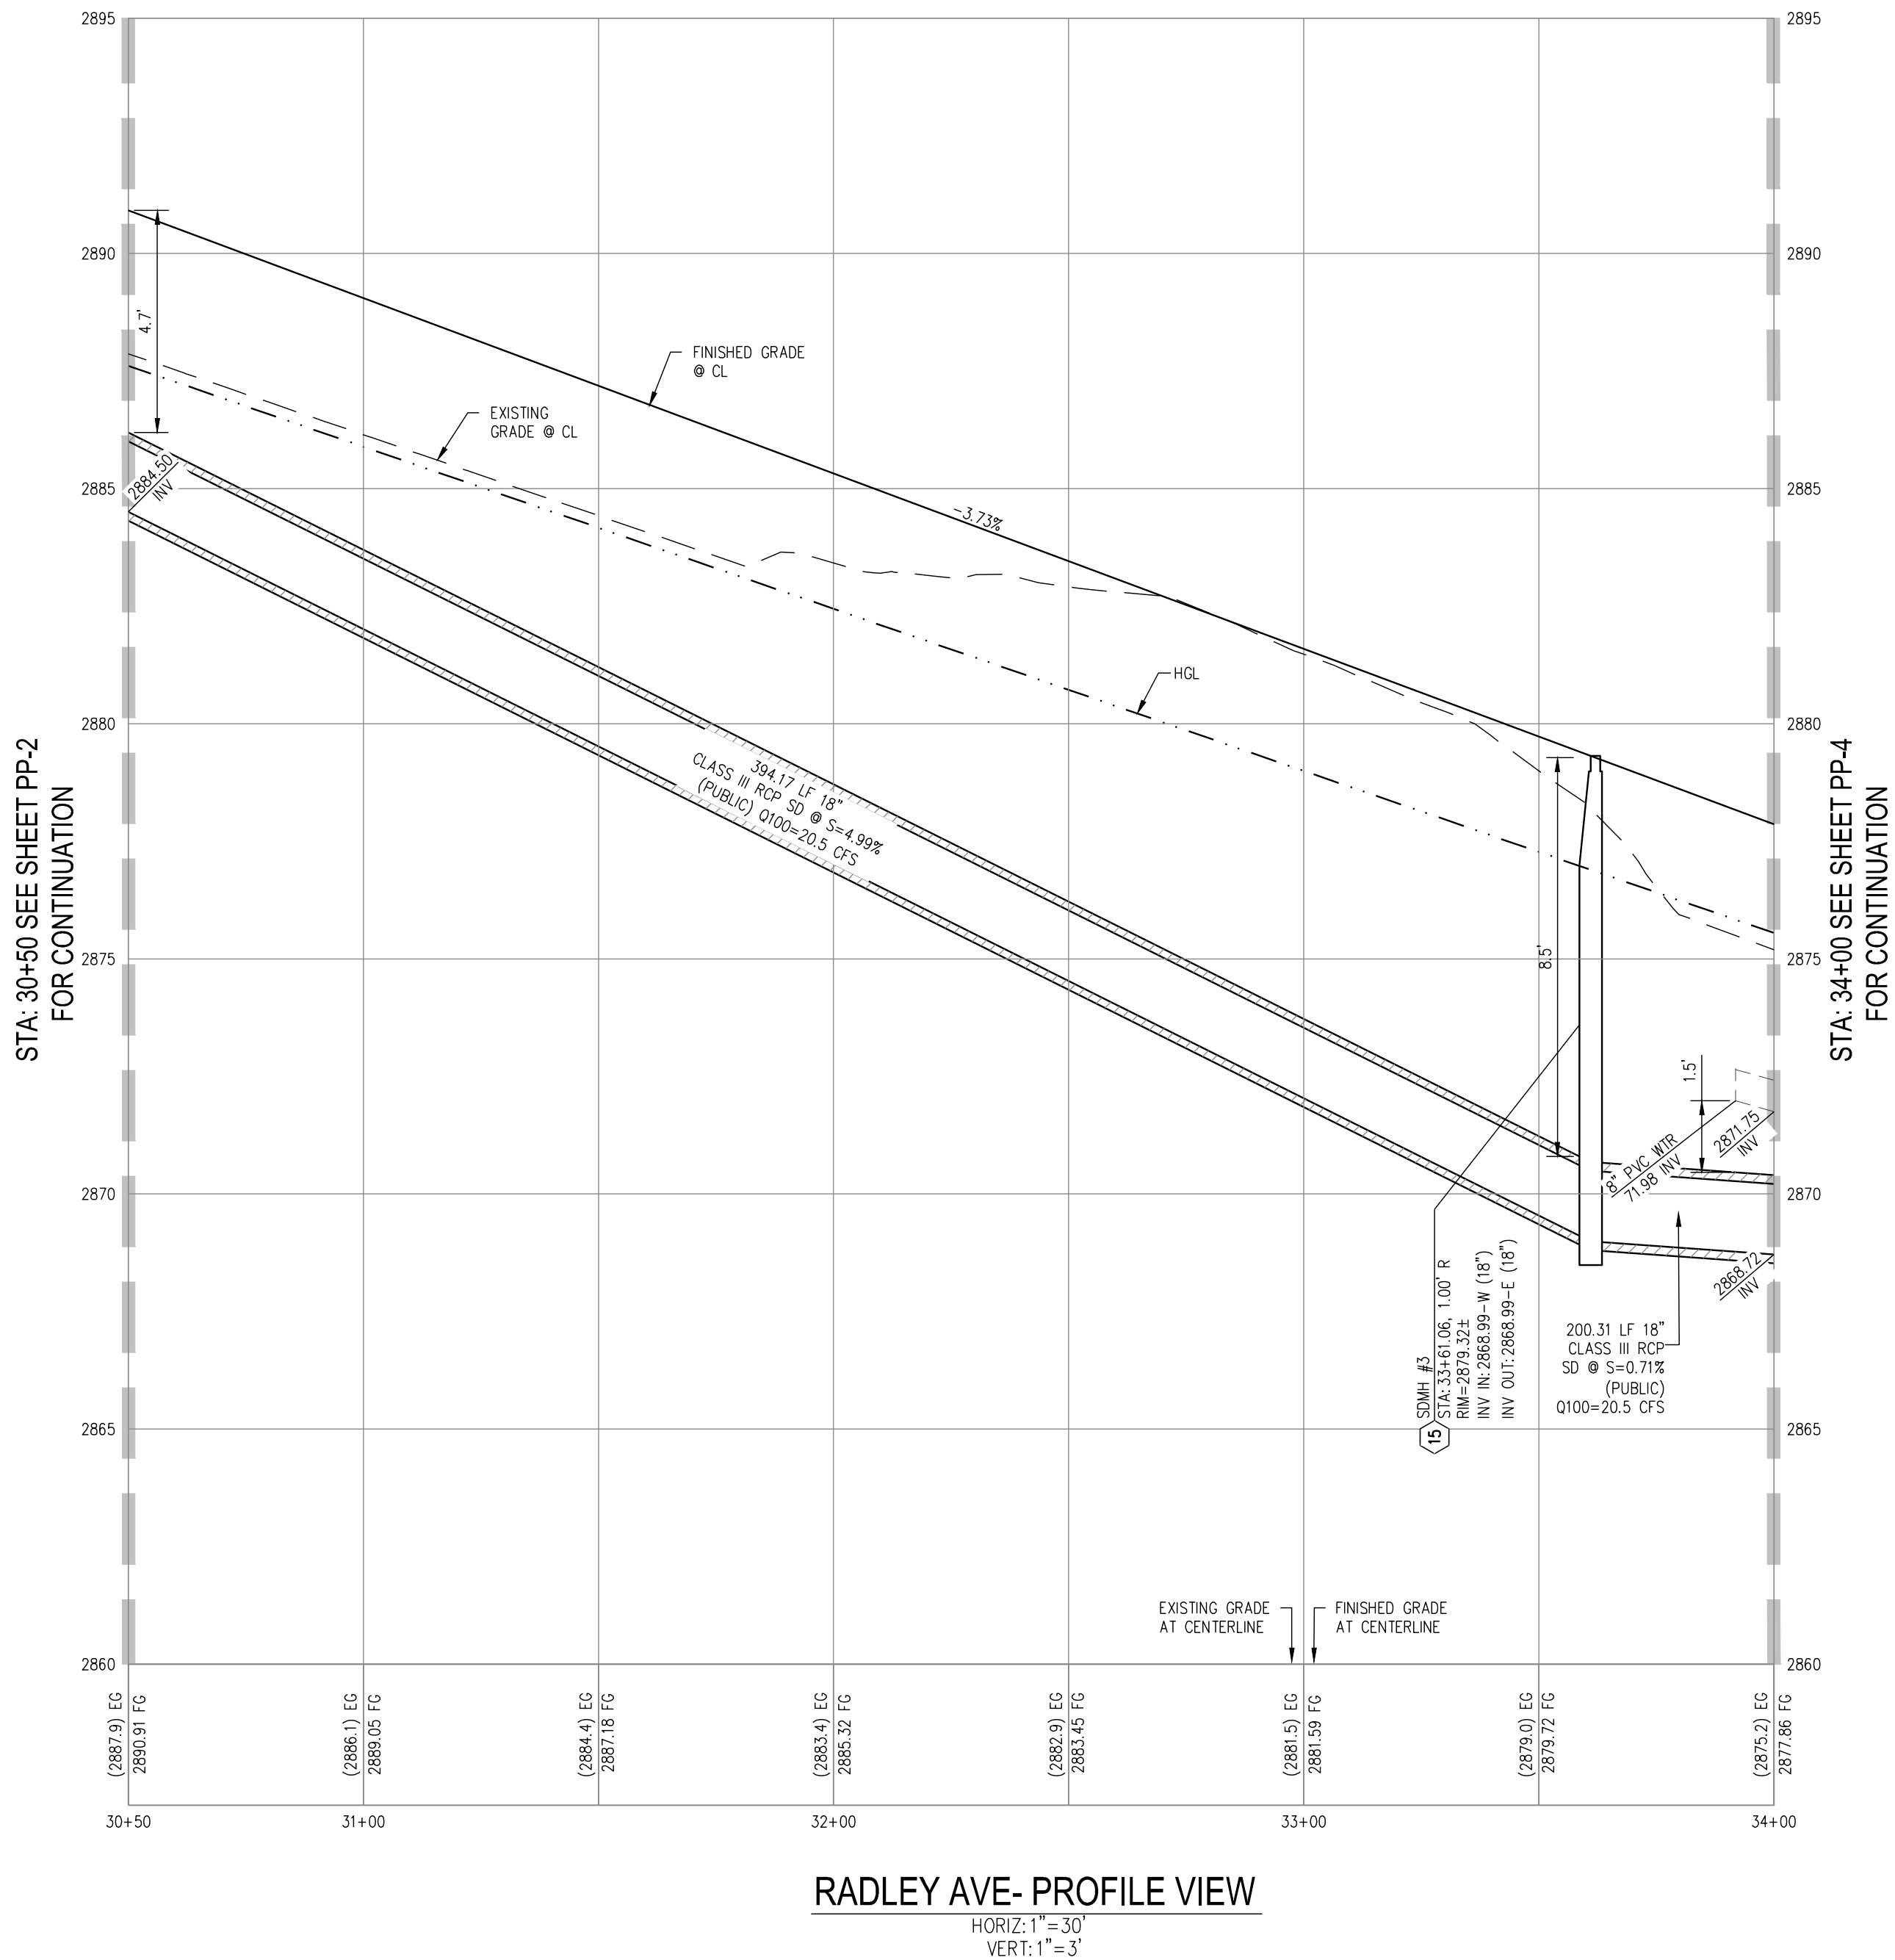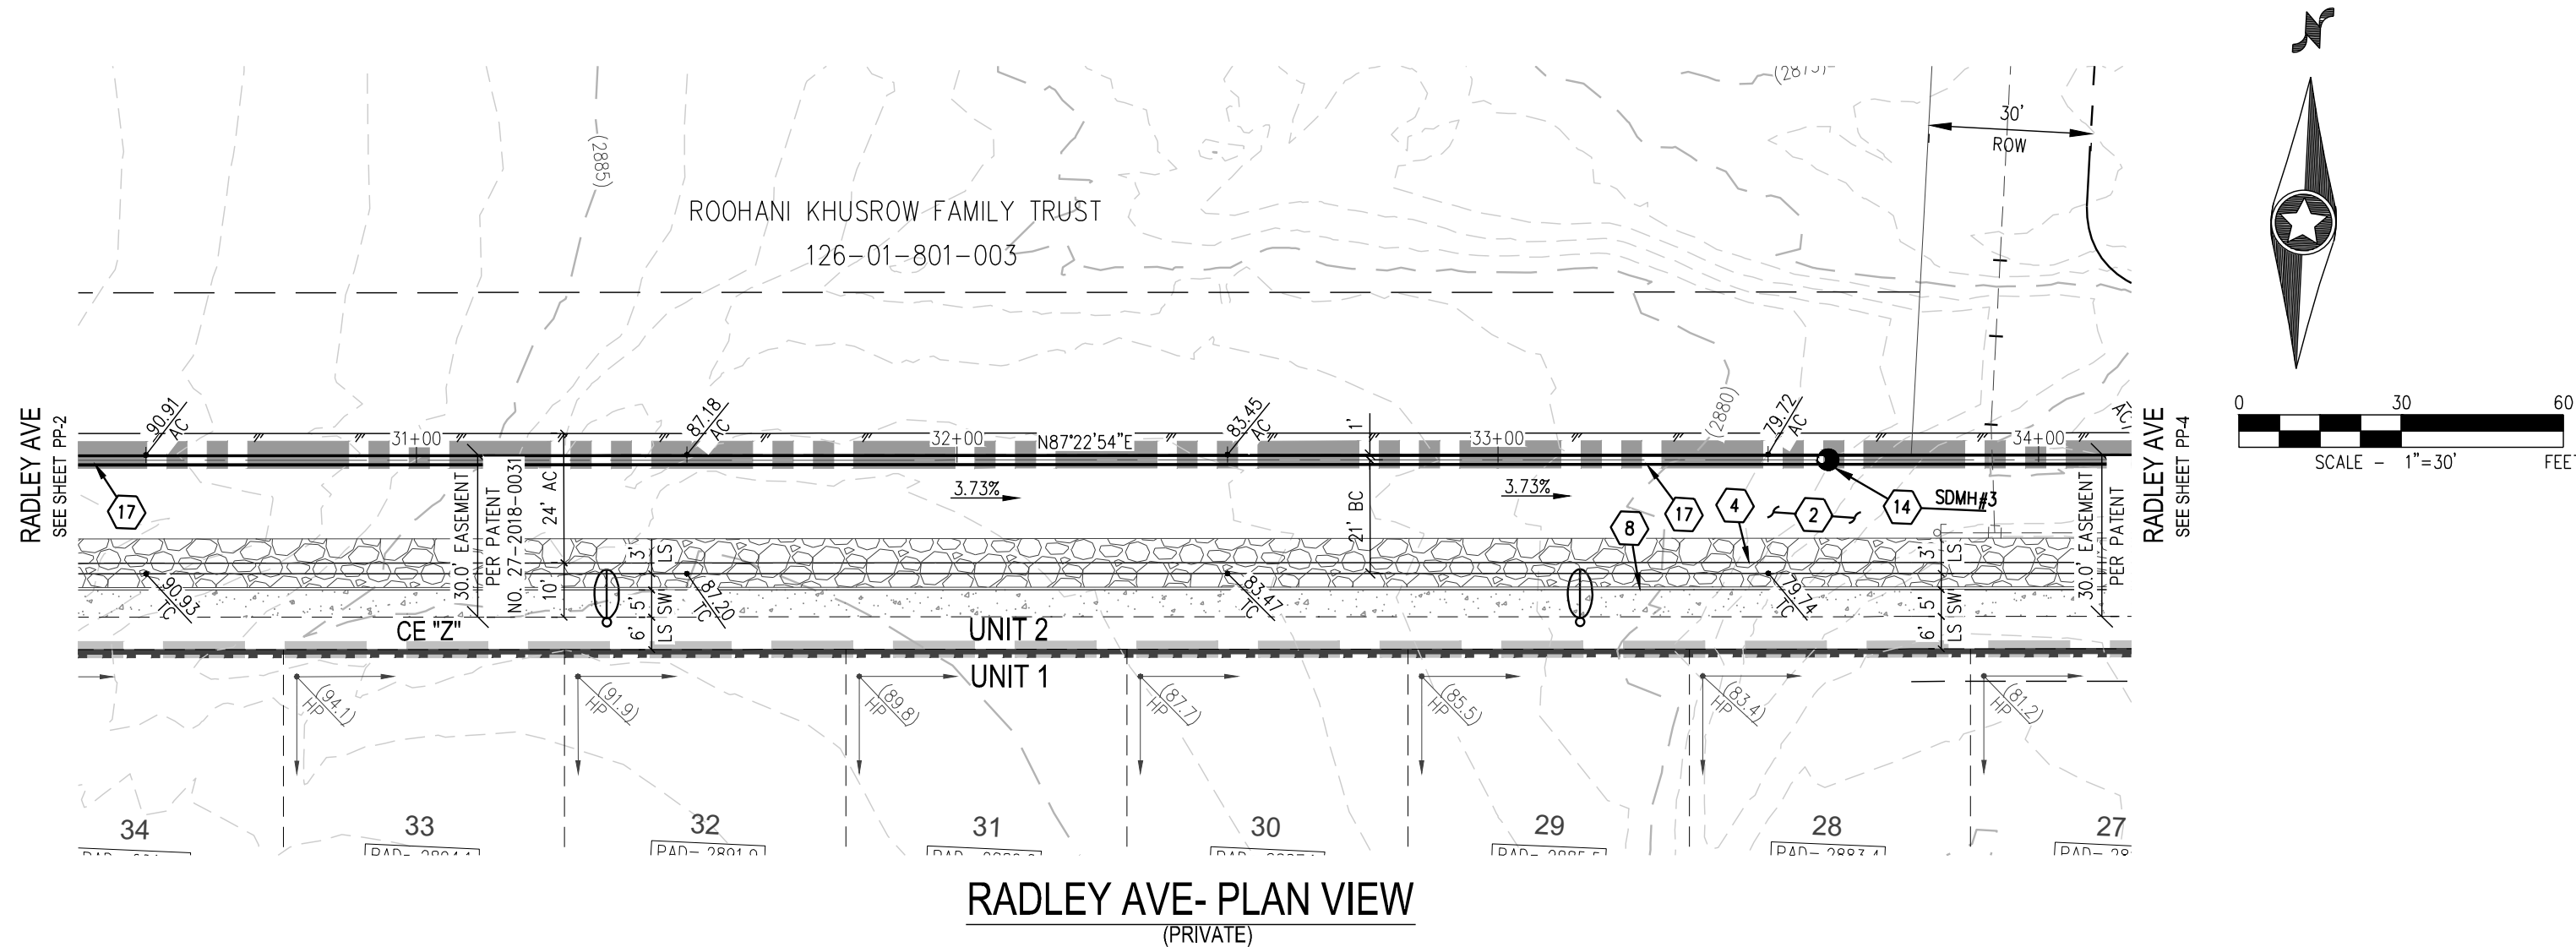

SURVEY NOTE

OWNER RESPONSIBLE TO PROVIDE SURVEY MONUMENTATION AS SHOWN AND TO REPLACE ALL SURVEY MONUMENTATION DAMAGED, DISTURBED, DESTROYED, OR OBSCURED DURING CONSTRUCTION.

ELEVATION NOTE

ADD 2800 TO ALL SPOT GRADES WHERE THE HUNDREDS AND THOUSANDS PLACES ARE OMITTED FOR ACTUAL ELEVATION (I.E. 01.00 REPRESENTS 2801.00).

DISCLAIMER NOTE

- EXISTING UTILITY LOCATIONS SHOWN HEREON ARE APPROXIMATE ONLY. IT SHALL BE THE CONTRACTOR'S RESPONSIBILITY TO DETERMINE THE EXACT VERTICAL AND HORIZONTAL LOCATION OF ALL EXISTING UNDERGROUND UTILITIES PRIOR TO COMMENCING CONSTRUCTION. NO REPRESENTATION IS MADE THAT ALL EXISTING UTILITIES ARE SHOWN HEREON. THE ENGINEER ASSUMES NO RESPONSIBILITY FOR UTILITIES NOT SHOWN IN THEIR PROPER LOCATION.
- FOR ROADWAY WIDENING AND HALF STREET IMPROVEMENTS THE CONTRACTOR SHALL VERIFY CROSS SLOPES FROM EXISTING PAVEMENT SAWCUT LINE TO PROPOSED EDGE OF PAVEMENT OR PROJECTED LIP OF CURB PRIOR TO SUBGRADE PREPARATION AND CONSTRUCTION OF PROPOSED CURB LINE. IF MINIMUM OR MAXIMUM CROSS SLOPES DO NOT MEET AGENCY STANDARDS THE CONTRACTOR SHALL NOTIFY THE ENGINEER.

SEWER CONNECTION NOTE


ONE OR MORE SEGMENTS OF THE DOWNSTREAM SEWER SYSTEM THAT WILL SERVE THIS PROJECT HAS NOT BEEN COMPLETED AND/OR ACCEPTED FOR MAINTENANCE BY THE CITY OF LAS VEGAS. ANY WORKDONE ON THIS PROJECT PRIOR TO THE COMPLETION AND/OR ACCEPTANCE OF THE DOWNSTREAM SEWER SYSTEM(S) SHALL BE DONE AT THE DEVELOPER'S OWN RISK. THE CITY OF LAS VEGAS RESERVES THE RIGHT TO PREVENT THE PHYSICAL CONNECTION OF THIS PROJECT INTO THE DOWNSTREAM SEWER SYSTEM UNTIL ALL SEGMENTS HAVE BEEN COMPLETED AND ACCEPTED FOR MAINTENANCE, OR UNTIL SUCH TIME AS THEY ARE DEEMED AVAILABLE FOR SERVICE.

LVVWD NOTE

- THE LVVWD CANNOT GUARANTEE A WATERTIGHT SHUTDOWN WHERE CONNECTIONS OR REPAIRS TO EXISTING FACILITIES ARE REQUIRED. THE CONTRACTOR SHALL ENSURE ALL LABOR AND EQUIPMENT IS AVAILABLE TO REMOVE REMAINING WATER. COORDINATION WITH INSPECTION DIVISION MUST TAKE PLACE PRIOR TO ANY TRIAL SHUTDOWN. CONTRACTOR TO INSTALL TEMPORARY SERVICE TO ENSURE PROPER SHUTDOWN IN THE EVENT NO OTHER APPROPRIATEVENUES ARE AVAILABLE.
- MAINTAIN MINIMUM TWENTY-FOUR(24) INCH COVER PER UDACS SECTION 2.08.04. GRADING MUST BE COMPLETED PRIOR TO WATERLINE INSTALLATION.

SEWER NOTES

- FIELD VERIFY INVERT, SAWCUT & CONNECT TO EXISTING SEWER LINE
- INSTALL WATERTIGHT 48" STANDARD MANHOLE PER DCSWCS 50-1, 50-3, 50-4, 50-5 WITH SINGLE 24" LID
- INSTALL 8" PVC SANITARY SEWER PIPE (PUBLIC)
- INSTALL 4" SDR35 PVC SEWER LATERAL PER DCSWCS 50-20, 50-21, AND 50-23
- INSTALL SANITARY SEWER CLEANOUT WITH TRAFFIC RATED LID IN DRIVEWAY PER DCSWCS 50-24
- CONNECT SS LATERAL TO IRON MOUNTAIN UNIT 1 WYE FITTING

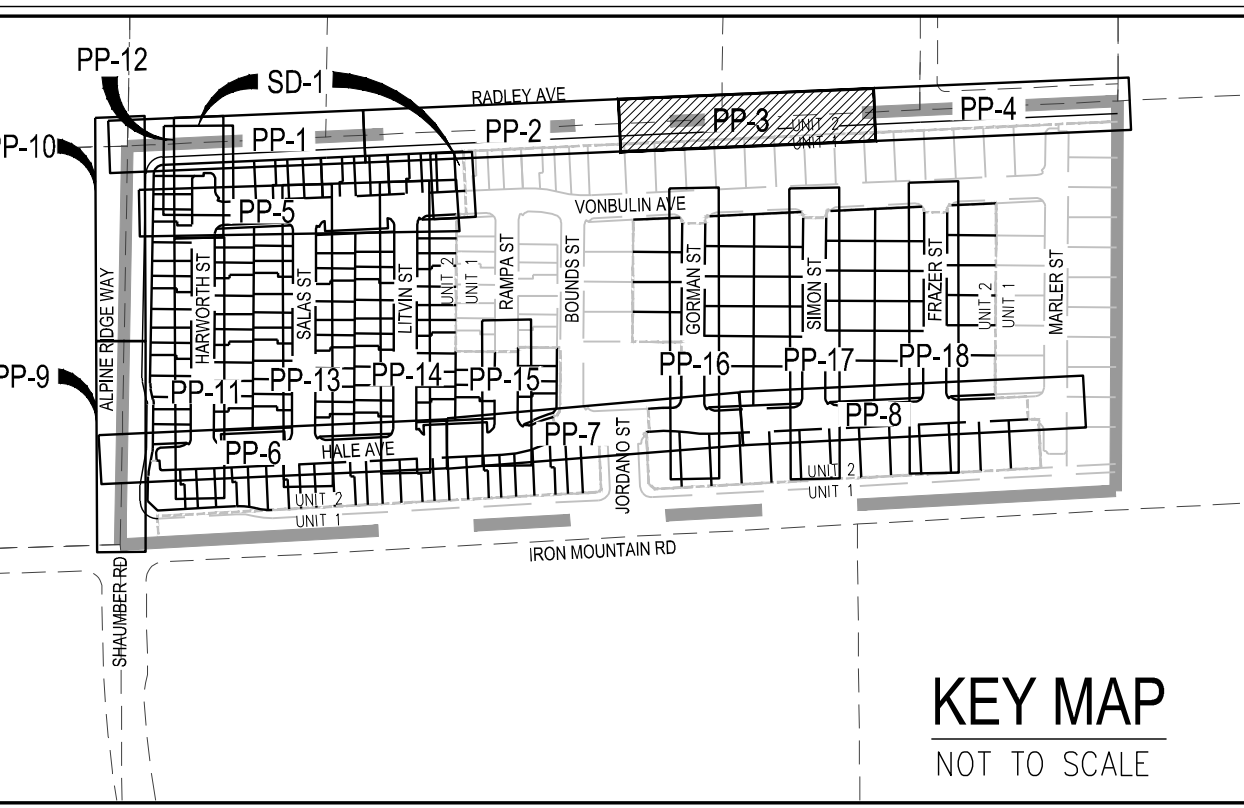

GRADING NOTES

- MATCH EXISTING IMPROVEMENTS PER CCAUSD NO. 503, 500.4 & 500.5
- INSTALL ASPHALT PAVEMENT WITH TYPE II AGGREGATE BASE PER STREET DETAILS ON SHEET D-1
- INSTALL 8" "A" TYPE CURB PER CCAUSD NO. 219
- INSTALL 24" "A" TYPE CURB PER CCAUSD NO. 216
- INSTALL 24" "R" TYPE CURB PER CCAUSD NO. 217.3.S1
- CONSTRUCT 10' L-CURB TO R-CURB TRANSITION PER DETAIL ON SHEET D-2
- CONSTRUCT 5' WIDE SIDEWALK PER CCAUSD NO. 234 (5" THICK W/ 5" TYPE II AGGREGATE BASE)
- CONSTRUCT 5' WIDE SIDEWALK PER CCAUSD NO. 234 (4" THICK W/ 5" TYPE II AGGREGATE BASE)
- CONSTRUCT ADA SIDEWALK RAMP USING ARMOR TILE TRUNCATED DOMES OR EQUIVALENT PER CCAUSD NO. 235, CASE 1 A+B=8.0'
- CONSTRUCT MODIFIED 8' WIDE CROSS GUTTER PER CCAUSD NO. 228
- INSTALL WROUGHT IRON FENCE WITH PEDESTRIAN ACCESS GATE
- INSTALL TEMPORARY FENCE FOR PEDESTRIAN FALL PROTECTION
- PUBLIC DRAINAGE EASEMENT TO BE PRIVATELY MAINTAINED BY HOMEOWNER
- INSTALL 48" TYPE I SDMH PER CCAUSD NO. 403 & 403.1
- INSTALL 5.0' TYPE "CM2" DROP INLET PER CCAUSD NO. 412.1 AND STORM DRAIN
- WATER QUALITY MANAGEMENT STAMP PER CCAUSD NO. 421 (PRIVATE)
- INSTALL 10.0' TYPE "CM2" DROP INLET PER CCAUSD NO. 412.1 AND STORM DRAIN
- WATER QUALITY MANAGEMENT STAMP PER CCAUSD NO. 421 (PRIVATE)
- INSTALL 18" CLASS III RCP STORM DRAIN (PUBLIC)
- INSTALL 18" CLASS III RCP STORM DRAIN (PRIVATE)
- INSTALL 18" C900 STORM DRAIN (PUBLIC)
- INSTALL RIP RAP OVER 12" TYPE II AGGREGATE BASE D50=6", T=12"
- INSTALL 6" THICK COMPACTED DECOMPOSED GRANITE
- INSTALL 18" "L" TYPE CURB PER CCAUSD NO. 216.1.S1
- CONSTRUCT 10' 18" L-CURB TO 24" L-CURB TRANSITION PER DETAIL ON SHEET D-2
- INSTALL SIDEWALK UNDERDRAIN PER CCAUSD 236

BENCHMARK

CITY OF LAS VEGAS BENCHMARK 0699156

RIVET AND 2" ROUND ALUMINUM DISK IN CONCRETE CYLINDER AT THE SW CORNER OF ALPINE RIDGE WAY & KYLE CANYON RD

ELEVATION=2928.24 US FEET, 892.53 METERS NAVD'88 DATUM

BASIS OF BEARINGS


NORTH 86°52'17" EAST BEING THE BEARING OF THE SOUTH LINE OF THE SOUTHEAST QUARTER (SE 1/4) OF THE SOUTHEAST QUARTER (SE 1/4) OF SECTION 1, TOWNSHIP 19 SOUTH, RANGE 59 EAST, M.D.M., CITY OF LAS VEGAS, CLARK COUNTY, NEVADA AS SHOWN BY MAP THEREOF ON FILE IN THE CLARK COUNTY RECORDER'S OFFICE IN BOOK 160, PAGE 72 OF PLATS.

SIDEWALK RAMP TABLE

RAMP NUMBER	GRADE (%) "B" TO "A"	"A" (FT) MIN.	"B" (FT) MIN.
1	-6 TO -5.01	4.5	21.5
2	-5 TO -4.01	4.5	15.0
3	-4 TO -3.01	4.5	12.0
4	-3 TO -2.01	4.5	9.5
5	-2 TO 2	8.0	8.0
6	2.01 TO 3	9.5	4.5
7	3.01 TO 4	12.0	4.5
8	4.01 TO 5	15.0	4.5
9	5.01 TO 6	21.5	4.5

APPROVED FOR CONSTRUCTION

LAS VEGAS VALLEY WATER DISTRICT PLANNING AND ENGINEERING SERVICES
PROJECT NO. 138879 FIRST APPROVED DATE:

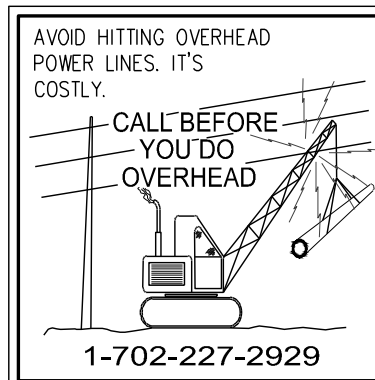

Westwood

5725 W. Badura Ave.
Suite 100
Las Vegas, NV 89118
Phone (702) 284-5300
westwoodpas.com
Westwood Professional Services, Inc.

CITY OF LAS VEGAS, NV

tri pointe
HOMES

IRON MOUNTAIN UNIT 2

PLAN AND PROFILE - RADLEY AVE STA 30+50 TO 34+00


DATE: 08/22/2022

DRAFTER: LVM

DESIGNER: ND

CHECKED: DSP


PROJECT NO.
TRI2101-002

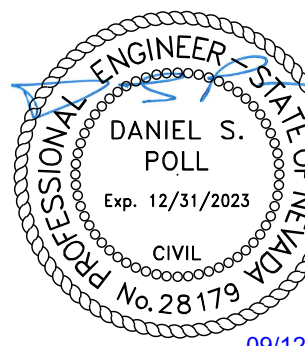

PP-3

SHEET 17 OF 49

L22-01857

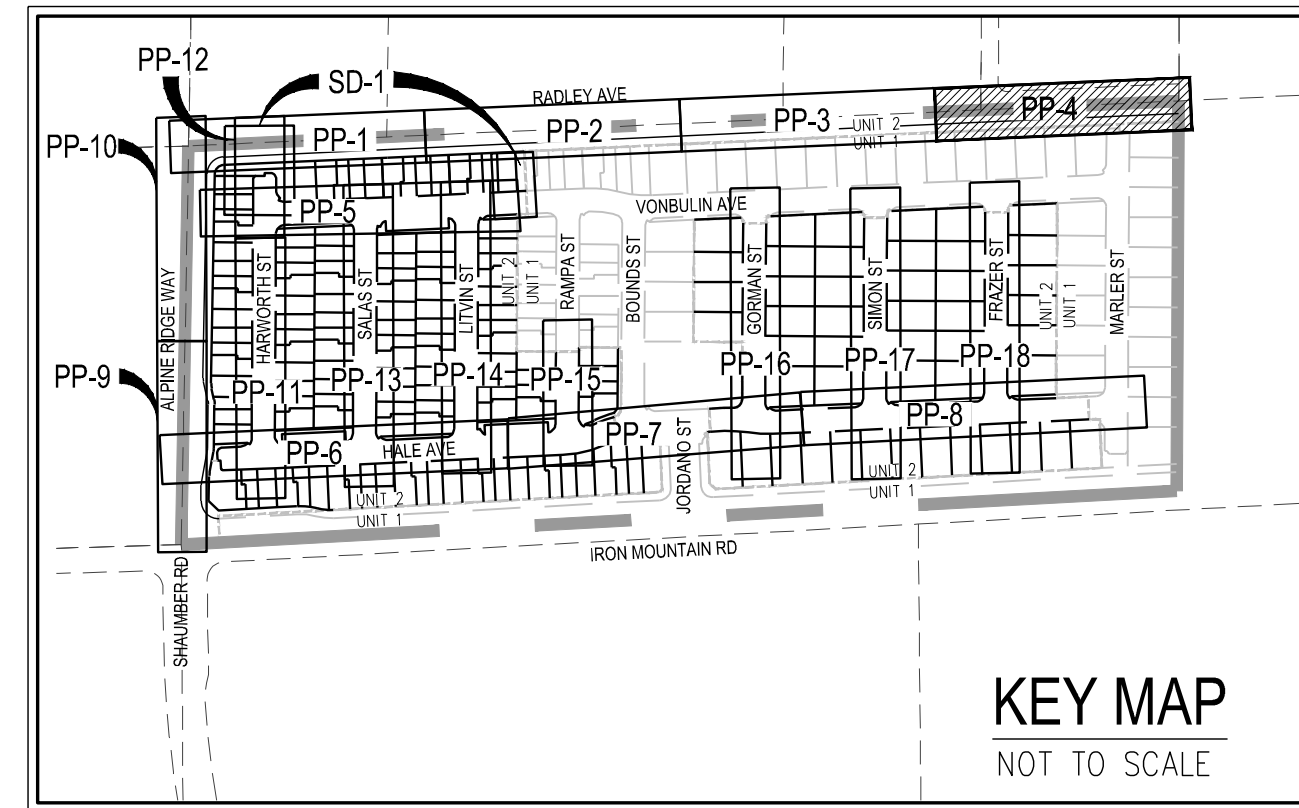

- 1 MATCH EXISTING IMPROVEMENTS PER CAUSAD NO. 500, 500.4 & 500.5
- 2 INSTALL ASPHALT PAVEMENT WITH TYPE II AGGREGATE BASE PER STREET
- 3 DETAILS ON SHEET D-1
- 4 INSTALL 6" "A" TYPE CURB PER CAUSAD NO. 219
- 5 INSTALL 24" "A" TYPE CURB PER CAUSAD NO. 216
- 6 INSTALL 24" "B" TYPE CURB PER CAUSAD NO. 217,31.51
- 7 CONSTRUCT 10' L-CURB TO 10'-R CURB TRANSITION PER DETAIL ON SHEET D-2
- 8 CONSTRUCT 5' SIDEWALK PER CAUSAD NO. 234 (5" THICK W/ 5" TYPE I
- 9 I AGGREGATE BASE)
- 10 CONSTRUCT 4" WIDE SIDEWALK PER CAUSAD NO. 234 (4" THICK W/ 5" TYPE I
- 11 AGGREGATE BASE)
- 12 CONSTRUCT ADA SIDEWALK RAMP USING ARMOR TILE TRUNCATED DUMES OR
- 13 EQUIVALENT PER OR CURET 25.5, 02 (10' X 10' X 8")
- 14 CONSTRUCT MODIFIED 8" WIDE CROSS GUTTER PER CAUSAD NO. 228
- 15 INSTALL WROUGHT IRON FENCE WITH PEDESTRIAN ACCESS GATE
- 16 INSTALL TEMPORARY FENCE FOR PEDESTRIAN FALL PROTECTION
- 17 5' PUBLIC DRAINAGE EASEMENT TO BE PRIVATELY MAINTAINED BY
- 18 HOMEOWNER.
- 19 INSTALL 48" TYPE I SDMH PER CAUSAD NO. 403 & 403.1
- 20 INSTALL 5.0" TYPE "CM2" DROP INLET PER CAUSAD NO. 412.1 AND STORM DRAIN
- 21 WATER QUALITY MANAGEMENT STAMP PER CAUSAD NO. 421 (PRIVATE)
- 22 INSTALL 5.0" TYPE "CM2" DROP INLET PER CAUSAD NO. 412.1 AND STORM DRAIN
- 23 WATER QUALITY MANAGEMENT STAMP PER CAUSAD NO. 421 (PRIVATE)
- 24 INSTALL 18" CLASS III RCP STORM DRAIN (PUBLIC)
- 25 INSTALL 18" CLASS III RCP STORM DRAIN (PRIVATE)
- 26 INSTALL 18" R900 STORM DRAIN (PUBLIC)
- 27 INSTALL 18" CIP RAMP OVER 12" TYPE II AGGREGATE BASE D50#6, T=12"
- 28 INSTALL 6" THICK COMPACTED DECOMPOSED GRANITE
- 29 INSTALL 18" "L" TYPE CURB PER CAUSAD NO. 216.151
- 30 CONSTRUCT 10' 18" L-CURB TO 24" L-CURB TRANSITION PER DETAIL ON
- 31 SHEET D-2
- 32 INSTALL SIDEWALK UNDERCURB PER CAUSAD 236

OWNER RESPONSIBLE TO PROVIDE SURVEY MONUMENTATION AS SHOWN AND TO REPLACE ALL SURVEY MONUMENTATION DAMAGED, DISTURBED, DESTROYED, OR OBSCURED DURING CONSTRUCTION.

ADD 2800 TO ALL SPOT GRADES WHERE THE HUNDREDS AND THOUSANDS PLACES ARE OMITTED FOR ACTUAL ELEVATION (I.E. 01.00 REPRESENTS 2801.00)

- 1) EXISTING UTILITY LOCATIONS SHOWN HEREON ARE APPROXIMATE ONLY. IT SHALL BE THE CONTRACTOR'S RESPONSIBILITY TO DETERMINE THE EXACT VERTICAL AND HORIZONTAL LOCATION OF ALL EXISTING UNDERGROUND UTILITIES PRIOR TO COMMENCING CONSTRUCTION. NO REPRESENTATION IS MADE THAT ALL EXISTING UTILITIES ARE SHOWN HEREON. THE ENGINEER ASSUMES NO RESPONSIBILITY FOR UTILITIES NOT SHOWN IN THEIR PROPER LOCATION.
- 2) FOR ROADWAY WIDENING AND HALF STREET IMPROVEMENTS THE CONTRACTOR SHALL VERIFY CROSS SLOPES FROM EXISTING PAVEMENT SAWCUT LINE TO PROPOSED EDGE OF PAVEMENT OR PROJECTED LINE OF CURB PRIOR TO SUBGRADE PREPARATION AND CONSTRUCTION OF PROPOSED CURB LINE. IF MINIMUM OR MAXIMUM CROSS SLOPES DO NOT MEET AGENCY STANDARDS THE CONTRACTOR SHALL NOTIFY THE ENGINEER.

ONE OR MORE SEGMENTS OF THE DOWNSTREAM SEWER SYSTEM THAT WILL SERVE THIS PROJECT HAS NOT BEEN COMPLETED AND/OR ACCEPTED FOR MAINTENANCE BY THE CITY OF LAS VEGAS. ANY WORKDONE ON THIS PROJECT PRIOR TO THE COMPLETION AND/OR ACCEPTANCE OF THE DOWNSTREAM SEWER SYSTEM(S) SHALL BE DONE AT THE DEVELOPER'S OWN RISK. THE CITY OF LAS VEGAS RESERVES THE RIGHT TO PREVENT THE PHYSICAL CONNECTION OF THIS PROJECT INTO THE DOWNSTREAM SEWER SYSTEM UNTIL ALL SEGMENTS HAVE BEEN COMPLETED AND ACCEPTED FOR MAINTENANCE, OR UNTIL SUCH TIME AS THEY ARE DEEMED AVAILABLE FOR SERVICE.

1. THE LVWDV CANNOT GUARANTEE A WATERTIGHT SHUTDOWN WHERE CONNECTIONS OR REPAIRS TO EXISTING FACILITIES ARE REQUIRED. THE CONTRACTOR SHALL ENSURE ALL LABOR AND EQUIPMENT IS AVAILABLE TO REMOVE REMAINING WATER. COORDINATION WITH INSPECTION DIVISION MUST TAKE PLACE PRIOR TO ANY TRIAL SHUTDOWN. CONTRACTOR TO INSTALL TEMPORARY SERVICE TO ENSURE PROPER SHUTDOWN IN THE EVENT NO OTHER APPOINTMENTS ARE AVAILABLE.
2. MAINTAIN MINIMUM TWENTY-FOUR(24) INCH COVER PER UDACS SECTION 2.08.04. GRADING MUST BE COMPLETED PRIOR TO WATERLINE INSTALLATION.

1	FIELD VERIFY INVERT, SAWCUT & CONNECT TO EXISTING SEWER LINE
2	INSTALL WATERTIGHT 48" STANDARD MANHOLE PER DCSWCS SD-1, SD-3, SD-4, SD-5 WITH SINGLE 24" LID.
3	INSTALL 8" PVC SANITARY SEWER PIPE (PUBLIC)
4	INSTALL 4" SDR35 PVC SEWER LATERAL PER DCSWCS SD-20, SD-21, AND SD-23
5	INSTALL SANITARY SEWER CLEANOUT WITH TRAFFIC RATED LID IN DRIVEWAY PER DCSWCS SD-24
6	CONNECT SS LATERAL TO IRON MOUNTAIN UNIT 1 WYE FITTING

RAMP NUMBER	GRADE (%) "B" TO "A"	"A" (FT) MIN.	"B" (FT) MIN.
1	-6 TO -5.01	4.5	21.5
2	-5 TO -4.01	4.5	15.0
3	-4 TO -3.01	4.5	12.0
4	-3 TO -2.01	4.5	9.5
5	-2 TO 2	8.0	8.0
6	2.01 TO 3	9.5	4.5
7	3.01 TO 4	12.0	4.5
8	4.01 TO 5	15.0	4.5
9	5.01 TO 6	21.5	4.5

CITY OF LAS VEGAS BENCHMARK OC99156

RIVET AND 2" ROUND ALUMINUM DISK IN CONCRETE CYLINDER AT THE SW CORNER OF
ALPINE RIDGE WAY & KYLE CANYON RD


ELEVATION=2928.24 US FEET, 892.53 METERS NAVD'88 DATUM

NORTH 86°52'17" EAST BEING THE BEARING OF THE SOUTH LINE OF THE SOUTHEAST QUARTER (SE 1/4) OF THE SOUTHEAST QUARTER (SE 1/4) OF SECTION 1, TOWNSHIP 19 SOUTH, RANGE 59 EAST, M.D.M., CITY OF LAS VEGAS, CLARK COUNTY, NEVADA AS SHOWN BY MAP THEREOF ON FILE IN THE CLARK COUNTY RECORDER'S OFFICE IN BOOK 160, PAGE 72 OF PLATS.



HORIZ: 1"=30'
VERT: 1"=3'

LAS VEGAS VALLEY WATER DISTRICT PLANNING AND ENGINEERING SERVICES

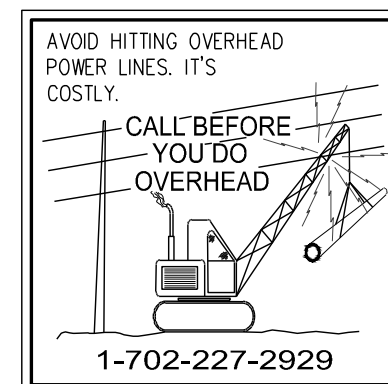

Phone (702) 284-5300
5725 W. Badura Ave.
Suite 100
Las Vegas, NV 89118
westwoodps.com
Westwood Professional Services, Inc.

tri pointe[®]
HOMES

IRON MOUNTAIN UNIT 2

PLAN AND PROFILE - RADLEY AVE STA 34+00 TO 37+50


DATE: 08/22/2022

DRAFTER: LVM

DESIGNER: ND

CHECKED: DSP

PROJECT NO.
TRI2101-002

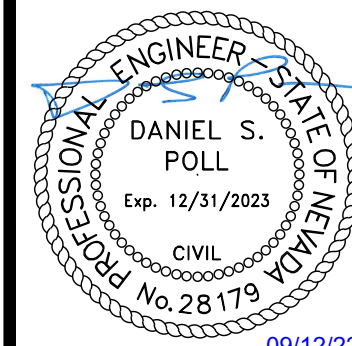

PP-4

SHEET 18 OF 49

L22-01857