

Project Checklist



PROJECT CHECKLIST

Separator Sheet

Pre-Application Conference		CITY OF LAS VEGAS Planning & Development Department SUBMITTAL CHECKLIST		Additional Notes
Item Required				
YES	NO			

APPLICATION			
☒	☐	Signed and notarized by <i>all</i> property owners or authorized agent(s)	
☒	☐	Grant deed and legal description	
☒	☐	<i>Detailed</i> justification letter	
☒	☐	Reduced 8.5" x 11" copy of <i>all</i> plans and elevations	
☒	☐	Full size, rolled, color copy of <i>all</i> plans and elevations	
☒	☐	Correct fee(s): \$ _____ \$ _____ \$ _____ Total = \$ _____	
☒	☐	Assessor Parcel Map	
☒	☐	Statement of Financial Interest	
☐	☒	Development Impact Notice and Assessment (DINA)	
☐	☒	Project of Regional Significance	

SITE PLAN		Folded Plans: <u>2</u>	Rolled/Colored Plans:
☒	☐	11" x 17" min. to 24" x 36" max. page size	
☒	☐	North arrow, scale, and vicinity map	
☒	☐	<i>All</i> property lines and present dimensions labeled	
☒	☐	<i>All</i> building setbacks labeled	
☒	☐	<i>All</i> adjacent existing land uses and street names labeled	
☒	☐	<i>All</i> points of ingress and egress shown	
☒	☐	ADA accessibility requirements shown/labeled	
☒	☐	Parking standard(s) utilized: _____	
☒	☐	Parking space count and typical dimensions labeled #regular _____ #compact _____ #handicap _____ Total _____	
☒	☐	<i>All</i> free-standing sign locations shown and heights and sizes noted	

LANDSCAPE PLAN		Folded Plans: <u>2</u>	Rolled/Colored Plans:
☒	☐	11" x 17" min. to 24" x 36" max. page size	
☒	☐	North arrow, scale, and vicinity map	
☒	☐	<i>All</i> property lines and present dimensions labeled	
☒	☐	<i>All</i> required perimeter landscape planters shown	
☒	☐	<i>All</i> required parking lot fingers/islands shown	
☒	☐	Quantity, size, species/variety of <i>all</i> trees, shrubs, and ground cover	

BUILDING ELEVATIONS		Folded Plans: <u>1</u>	Rolled/Colored Plans:
☒	☐	11" x 17" min. to 24" x 36" max. page size	
☒	☐	Scale and building dimensions labeled	
☒	☐	North, south, east, and west elevations of <i>all</i> buildings	
☒	☐	<i>All</i> building materials and colors noted	
☒	☐	8" x 10" photo of original color and material board	
☒	☐	<i>All</i> wall sign locations shown and sizes noted	

FLOOR PLANS		Folded Plans: <u>1</u>	Rolled Plans:
☒	☐	11" x 17" min. to 24" x 36" max. page size	
☒	☐	Scale and building dimensions labeled	
☒	☐	<i>All</i> building entrances/exits shown	
☒	☐	Use of <i>all</i> rooms noted/labeled	

THIS FORM **MUST** ACCOMPANY THE APPLICATION SUBMITTAL and is valid for no more than 60 days after the Pre-App date.

Applicant: CITY OF LAS VEGAS Application Type: SDR

APN: 139-34-501-007 Location: 300 STEWART AVE LV MUSEUM

Planner: F. SOUS Pre-App Meeting Date: _____ Earliest PC Date: _____

City of Las Vegas
ADMINISTRATIVE ACTIONS

☒ Action: Revised Site Plan

Date: 5-5-08

Staff: F. Solis

Notes: Due to budget constraints, the Museum will remain in its existing state with the addition of a cooling Bldg & trash enclosure. The ~~previous~~ previous plan including Bunker has changed. Ok. per Doug R.

See Horizontal Control Plan Dated ~~5-5-08~~ 5-5-08

☒ Action: 11x17 Revised Plans Submitted

Date: 7/16/08

Staff: D. HARRIS

Notes: Due to budget constraints plans were revised and I requested updated plans to include in the SDR File. Date Stamped 7/16/08

☐ Action: _____

Date: _____

Staff: _____

Notes: _____


☐ Action: _____

Date: _____

Staff: _____

Notes: _____

MEMORANDUM

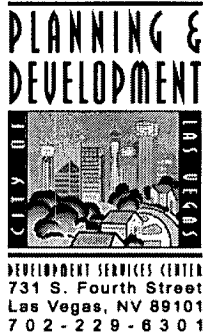

To: Land Development
From: Fred Solis, AICP
Phone: (702) 229-5409 Fax: (702) 385-7268
CC: Land Development Civil Plan Ref. # 26498
Date: 05/06/08 2nd Review
Re: Las Vegas Museum (SDR-27014)

STATUS:

- ☒ Cond. Appr.
☐ Denied

The Planning Department has reviewed the aforementioned plans and has the following comments:

1. On the detail sheet, add the height to all existing and proposed walls and retaining walls.
2. *Civil plan redlines must be returned with mylars for planning signature.*

NOTE: Please be aware that it is the applicant's responsibility to ensure that all plans submitted for permit improvement plans, building permit submittals and final maps, must be identical in terms of site design.

Action Letter



Separator Sheet

PLANNING & DEVELOPMENT



DEVELOPMENT SERVICES CENTER

731 S. Fourth Street
Las Vegas, NV 89101

Voice: 702-229-6301

Fax: 702-474-0352

TTY: 702-386-9108

www.lasvegasnevada.gov

March 25, 2008

Ms. Courtney Mooney
City of Las Vegas
Planning and Development Department
731 South Fourth Street, 2nd Floor
Las Vegas, Nevada 89101

RE: SDR-27014 - ADMINISTRATIVE SITE DEVELOPMENT PLAN REVIEW

Dear Ms. Mooney:

Your request for a Site Development Plan Review FOR PROPOSED ON-SITE IMPROVEMENTS AND MECHANICAL ROOM ADDITION on 2.0 acres at 300 Stewart Avenue (APN 139-34-501-007), C-V (Civic) Zone, Ward 5 (Barlow), has been administratively considered by the Planning and Development Department.

The Planning and Development Department staff has administratively **APPROVED** your request subject to:

Planning and Development

1. This approval shall be void two years from the date of final approval, unless a building permit has been issued for the principal building on the site. An Extension of Time may be filed for consideration by the City of Las Vegas.
2. All development shall be in conformance with the site plan, landscape plan, and building elevations, date stamped 02/22/08, except as amended by conditions herein.
3. A Waiver from Downtown Centennial Plan – Casino Center Core District Streetscape Standards is hereby approved; to allow a zero-foot amenity zone where five feet would otherwise be required.
4. A technical landscape plan, signed and sealed by a Registered Architect, Landscape Architect, Residential Designer or Civil Engineer, must be submitted prior to or at the same time application is made for a building permit. A permanent underground sprinkler system is required, and shall be permanently maintained in a satisfactory manner; the landscape plan shall include irrigation specifications.

Mayor
Oscar B. Goodman

City Council
Gary Reese

(Mayor Pro Tem)

Larry Brown
Steve Wolfson
Lois Tarkanian
Steven D. Ross
Ricki Y. Barlow

City Manager
Douglas A. Selby




5. No turf shall be permitted in the non-recreational common areas, such as medians and amenity zones in this development.
6. Pre-planting and post-planting landscape inspections are required to ensure the appropriate plant material, location, size of planters, and landscape plans are being utilized. The Planning and Development Department must be contacted to schedule an inspection prior to the start of the landscape installation and after the landscape installation is completed. A certificate of occupancy will not be issued or the final inspection will not be approved until the landscape inspections have been completed.
7. Reflective glazing at the pedestrian level is prohibited. Glazing above the pedestrian level shall be limited to a maximum reflectance rating of 22% (as defined by the National Institute of Standards and Technology).
8. All mechanical equipment, air conditioners and trash areas shall be fully screened in views from the abutting streets.
9. All utility boxes exceeding 27 cubic feet in size shall meet the standards of LVMC Title 19.12.040.
10. Parking lot lighting standards shall be no more than 30 feet in height and shall utilize downward-directed lights with full cut-off luminaries. Lighting on the exterior of buildings shall be shielded and shall be downward-directed. Non-residential property lighting shall be directed away from residential property or screened, and shall not create fugitive lighting on adjacent properties.
11. A fully operational fire protection system, including fire apparatus roads, fire hydrants and water supply, shall be installed and shall be functioning prior to construction of any combustible structures.
12. This property is listed on the Las Vegas Historic Property Register and is therefore subject to additional review by the City of Las Vegas Historic Preservation Commission per LVMC Title 19.06.090.
13. All City Code requirements and design standards of all City Departments must be satisfied, except as modified herein.

Ms. Courtney Mooney
SDR-27014 - Page Three
March 25, 2008

This action by the Planning and Development Department staff is final.

Sincerely,

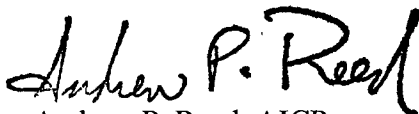A handwritten signature in black ink, reading "Andrew P. Reed". The signature is written in a cursive style with a large, stylized "A" and "R".

Andrew P. Reed, AICP
Planning Supervisor
Current Planning Division

AR:clb

Comments



Separator Sheet

Memorandum

City of Las Vegas
Department of Public Works
Development Coordination

To: Department of Planning and Development
From: Bart Anderson, Manager, Development Coordination, Department of Public Works *BA*
CC: Ed Byrge, Right-of-Way; Wayne Dowdey, Land Development; O. C. White, Traffic Engineering; Alan R. Riecki, Survey (FM, PM, & A's only)
Date: March 24, 2008
Re: **SDR-27014** City of Las Vegas 300 Stewart Avenue
Request for a Site Development Plan Review for a mechanical room addition

COMMENTS:

We have no objection to the request for a Site Development Plan Review for property located at 300 Stewart Avenue for proposed on-site improvements and a mechanical room addition to an existing historical building.

Route Form



Separator Sheet

CITY OF LAS VEGAS

INTER-OFFICE MEMORANDUM

REQUEST FOR COMMENT

FROM: PLANNING AND DEVELOPMENT

SDR-27014

HAND DELIVERED

*DEVELOPMENT COORDINATION (DPW)	GARY REID	DSC
FIRE ENGINEERING	OZZIE MIRKHAH	DSC
*FLOOD CONTROL (DPW)	RAUL CRUZ	DSC
*LAND DEVELOPMENT (DPW)	KEVIN BERG	DSC
PERMITS/ INSPECTIONS	ROD CLARK	DSC
*RIGHT-OF-WAY (DPW)	CAROLYN CAVINESS	DSC
*SANITARY SEWERS (DPW)	TIM PARKS	DSC
*TRAFFIC ENGINEERING (DPW)	RICK SCHROEDER	DSC

SENT VIA COURIER/ US MAIL OR INTER-OFFICE MAIL

<CCSD>	LINDA PERRI	4212 EUCALYPTUS ANNEX
METRO	SGT. ROBERT ROSHACK	7 th FLOOR CITY HALL
OFFICE OF BUSINESS DEVELOPMENT	DAVID BRATCHER	2 nd FLOOR CITY HALL EXPANSION
NEIGHBORHOOD SERVICES	ANNE KILPONEN	2 nd FLOOR CITY HALL
*TEFO (DPW)	TOM WILKING	3104 BONANZA ROAD
*STREETS & SANITATION (DPW)	JERRY WALKER	2900 RONEMUS
*PARKS & OPEN SPACES (DPW)	JOHN BLACK	2900 RONEMUS
*SID (DPW)	T. McDANIEL	4 th FLOOR CITY HALL
*SURVEY (DPW)	ALAN RIEKKI	WEST YARD
<EMBARQ> (SDPR only)	SANDRA HOLLEY	330 VALLEY VIEW BOULEVARD
LAS VEGAS VALLEY WATER DISTRICT (NO PLANS)	DOA J. MEADE, ENGINEERING DESIGN DIVISION	1001 S. VALLEY VIEW BLVD.

*** ONLY THOSE INDICATED WITH A STAR ARE TO BE ROUTED TO GARY REID, SR. ENG. ASSOC. ALL OTHER DIVISIONS PLEASE ROUTE YOUR COMMENTS DIRECTLY TO THE PLANNING AND DEVELOPMENT DEPARTMENT <US MAIL DELIVERY>**

**** REVISED - THE POSITION OF THE BUILDINGS AND THE ACCESS TO THE SITE HAS BEEN MODIFIED.**

SDPR
03/20/2008

Final DRT



Separator Sheet

CITY OF LAS VEGAS

DEVELOPMENT REVIEW COMMENT FORM



Planning and Development Department
Current Planning Division
731 South Fourth Street
Las Vegas, Nevada 89101
(702) 229-6301 phone (702) 385-7268 fax

SDR-27014 - SITE DEVELOPMENT PLAN REVIEW RELATED- ADMINISTRATIVE -
APPLICANT/OWNER: CITY OF LAS VEGAS - Request for a Site Development Plan Review FOR
PROPOSED ON-SITE IMPROVEMENTS AND MECHANICAL ROOM ADDITION on 2.0 acres at 300 Stewart
Avenue (APN: 139-34-501-007), C-V (Civic) Zone, Ward 5 (Barlow).

PLANNING COMMISSION: **MARCH 27, 2008**

CASE PLANNER: **ANDY REED**



ADMINISTRATIVE

Comments Due: **ASAP**

Comments not returned by the due date will not be incorporated into the staff report for this case. Comments may be submitted either on this sheet and routed via interoffice mail, U.S. mail, fax, or e-mailed to Carman Burney (cburney@lasvegasnevada.gov), the Agenda Tech responsible for this case. If you desire to meet with the case planner you may schedule an appointment by calling (702) 229-6301.

LIST COMMENTS BELOW:

Andy Reed

From: Carman Burney
Sent: Wednesday, March 19, 2008 5:04 PM
To: Andy Reed
Subject: RE: downtown post office site review

Very good! I will handle it tomorrow....

-----Original Message-----

From: Andy Reed
Sent: Wednesday, March 19, 2008 5:00 PM
To: Carman Burney
Subject: RE: downtown post office site review

I know, Courtney and Flinn were just trying to be helpful. I'll make the copies and have to you tomorrow, thanks

-----Original Message-----

From: Carman Burney
Sent: Wednesday, March 19, 2008 4:54 PM
To: Andy Reed
Subject: RE: downtown post office site review

If we are to do a complete routing, we will need 19 copies. There were none submitted which is why it was never routed.

Carman Burney
City of Las Vegas
Planning and Development Department
Case Planning Division
731 South Fourth Street
Las Vegas, Nevada 89101
702.229.6897 phone
cburney@lasvegasnevada.gov

"Diversity is about inclusion and engagement~ leaving no one behind." #1 Cornerstone of Diversity - Guardian Quest

-----Original Message-----

From: Andy Reed
Sent: Wednesday, March 19, 2008 4:33 PM
To: Carman Burney
Subject: Fw: downtown post office site review

Carman, I think we need to make a full distribution. Please tell me how many copies you'll need, and I'll make them. Sorry for the mix-up, thanks.

----- Original Message -----

From: Tim Parks
To: Andy Reed
Cc: Bart Anderson
Sent: Wed Mar 19 16:25:32 2008
Subject: RE: downtown post office site review

We'll need one for each of the standard hand delivered group, 8 total. It doesn't appear that any of the remote site reviewers have commented either, so they may need a copy as well.

Hansen Sheet



Separator Sheet

City of Las Vegas400 Stewart Ave
Las Vegas, NV 89101-2927**SDR Application****Report Date** 02/22/2008 09:09 AM**Submitted By**

Page 1

A/P # 27014 **SITE DEVELOPMENT PLAN REVIEW****Property/Site Information****Parcel** 13934501007**Location****Owner/Tenant**

Contact ID	AC1301961	Name	CITY OF LAS VEGAS	Profession	
Organization	% REAL EST & ASSET MGT	Position			
Mailing Address	400 E STEWART				
City	LAS VEGAS	State/Province	NV	ZIP/PC	89101-2913
Country		☐ Foreign		Reference #	
Day Phone		Evening Phone		Fax	
Pager		PIN #		Mobile #	
		E-Mail			
Owner From	11/02/2006	☒ Primary	100.00 %		

Contact ID	AC1018914	Name	CITY OF LAS VEGAS	Profession	
Organization	% REAL EST & ASSET MGT	Position			
Mailing Address	400 E STEWART				
City	LAS VEGAS	State/Province	NV	ZIP/PC	89101-2927
Country		☐ Foreign		Reference #	
Day Phone		Evening Phone		Fax	
Pager		PIN #		Mobile #	
		E-Mail			
Owner From	08/25/2005	☐ Primary	0.00 %		

Linked Addresses

No Addresses are linked to this Application

AP Linked Addresses301 STEWART AVE
LAS VEGAS, 89101-**Linked Parcels**

No Parcels are linked to this Application

AP Linked Parcels

13934501007

Review Activities

Act#	Act Type	Status	Waived	Issued	Started	Completed
Comp By	Comments					
257400	B&S PLAN	0	N	02/21/2008 16:35		
257399	DEVCO	0	N	02/21/2008 16:35		
257409	FIRE ENG	0	N	02/21/2008 16:35		

Report Date 02/22/2008 09:09 AM

Submitted By

Page 2

Review Activities Act# Comp By	Act Type Comments	Status	Waived	Issued	Started	Completed
257401	FLOOD	0	N	02/21/2008 16:35		
257408	LAND DEV	0	N	02/21/2008 16:35		
257402	ROW	0	N	02/21/2008 16:35		
257407	SEWER	0	N	02/21/2008 16:35		
257406	SID	0	N	02/21/2008 16:35		
257405	SURVEY	0	N	02/21/2008 16:35		
257404	TEFO	0	N	02/21/2008 16:35		
257403	TRAFFIC	0	N	02/21/2008 16:35		

Activity Review Details

Detail SUBMITTAL CHECKLIST (SDR)

Modified By FSOLIS

Modified Date/Time 02/21/2008 16:34

Comments

No Comments

SUBMITTAL CHECKLIST

Indicate if item is being submitted

- | | |
|--|---|
| Y Pre-Application Conference Checklist | Y Site Plans (19 Folded Blue Lines, 1 Rolled Color) |
| Y Application/Petition Form | Y Landscape Plan |
| Y Deed and Legal Description | Y Building Elevations (2 Folded, 1 Rolled Color) |
| Y Justification Letter | Y Floor Plan (1 Folded, 1 Rolled) |
| Y Color and Material Board | Y Laser Print Site Plan |
| Y DINA (Not Always Required) | Y Laser Print Floor Plan |
| Y Statement of Financial Interest | Y Laser Print Elevation |

Check Conditions Condition Supervisor Required	Approval Comments	Approved By	Approved Date	Applied By	Applied Date	Assigned
--	----------------------	-------------	---------------	------------	--------------	----------

No Conditions

Report Date 02/22/2008 09:09 AM

Submitted By

Page 3

SITE PLAN REVIEW

N DINA Required? N Project of Regional Significance?

Final City Council letter received

N Parent Project link required?

Annotated minutes recieved

N Will this go to the City Council?

Is there a condition of approval for a Required Review?

Hearing Type

Public, Non-Public, AdminADMIN

If yes, when does it need to be reviewed?

Staff RecommendationAPPROVAL

Meeting Information

Meeting Info Meeting Date Comments Added By	Meeting Type Add Date	Meeting Status Modified By Modified Date	YES Votes	NO Votes	ABSTENTIONS
02/21/2008	ADMIN	SCHEDULED	0	0	0
FSOLIS	02/21/2008				

Template Type/AP #	AP Type	Status	Stage
--------------------	---------	--------	-------

No children exist for this project

Employee Employee ID	Last	First	MI	Comments
-------------------------	------	-------	----	----------

No Employee Entries

Log Action Comments	Description	Entered By	Start	Stop	Hours
---------------------------	-------------	------------	-------	------	-------

No Log Entries

Application



Separator Sheet



PLANNING & DEVELOPMENT DEPARTMENT

APPLICATION / PETITION FORM

Application/Petition For: LAS Vegas Museum
Project Address (Location) 300 Stewart
Project Name LAS Vegas Museum Proposed Use Museum
Assessor's Parcel #(s) 139-34-501-007 Ward # 5
General Plan: existing PF proposed _____ Zoning: existing CV proposed _____
Commercial Square Footage _____ Floor Area Ratio _____
Gross Acres 2.00 Lots/Units _____ Density _____
Additional Information _____

PROPERTY OWNER City of Las Vegas Contact Courtney Mooney
Address 400 Stewart Phone 729-5260 Fax: _____
City Las Vegas NV State _____ Zip 89101

APPLICANT SAME Contact _____
Address _____ Phone: _____ Fax: _____
City _____ State _____ Zip _____

REPRESENTATIVE _____ Contact _____
Address _____ Phone: _____ Fax: _____
City _____ State _____ Zip _____

Property Owner Signature* Courtney Mooney


* An authorized agent may sign in lieu of the property owner for Final Maps, Tentative Maps, and Parcel Maps.

Print Name COURTNEY MOONEY

Subscribed and sworn before me

This 22nd day of February, 2008
Teresa K Morrell

Notary Public in and for said County and State

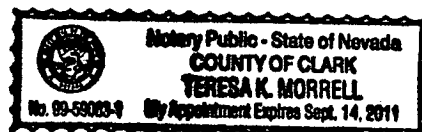

FOR DEPARTMENT USE ONLY

Case #	<u>S02-27014</u>
Meeting Date:	<u>Admin</u>
Total Fee:	<u>_____</u>
Date Accepted:	<u>2-21-08</u>
Accepted By:	<u>F. Sols</u>

*The application will not be deemed complete until the submitted materials have been reviewed by the Planning and Development for consistency with applicable sections for the Zoning Ordinance.

SOFI



Separator Sheet



PLANNING & DEVELOPMENT DEPARTMENT

STATEMENT OF FINANCIAL INTEREST

Case Number: SDR-27014 APN: 139-34-501-007

Name of Property Owner: City of Las Vegas

Name of Applicant: City of Las Vegas

Name of Representative: Courtney Mooney, Planning & Development

To the best of your knowledge, does the Mayor or any member of the City Council or Planning Commission have any financial interest in this or any other property with the property owner, applicant, the property owner or applicant's general or limited partners, or an officer of their corporation or limited liability company?

☐ Yes

☒ No

If yes, please indicate the member of the City Council or Planning Commission who is involved and list the name(s) of the person or persons with whom the City Official holds an interest. Also list the Assessor's Parcel Number if the property in which the interest is held is different from the case parcel.

City Official: _____

Partner(s): _____

APN: _____


Signature of Property Owner: *C. Mooney*

Print Name: Courtney Mooney

Subscribed and sworn before me

This 22nd day of February, 2008

Teresa K. Morrell
Notary Public in and for said County and State

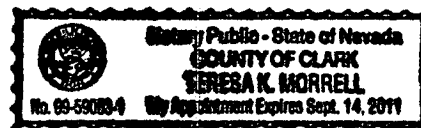


Plans (Approved Site Plan)



Separator Sheet

Issued / Revised		
No.	Date	Description
	02/27/08	50% CD OWNER REVIEW

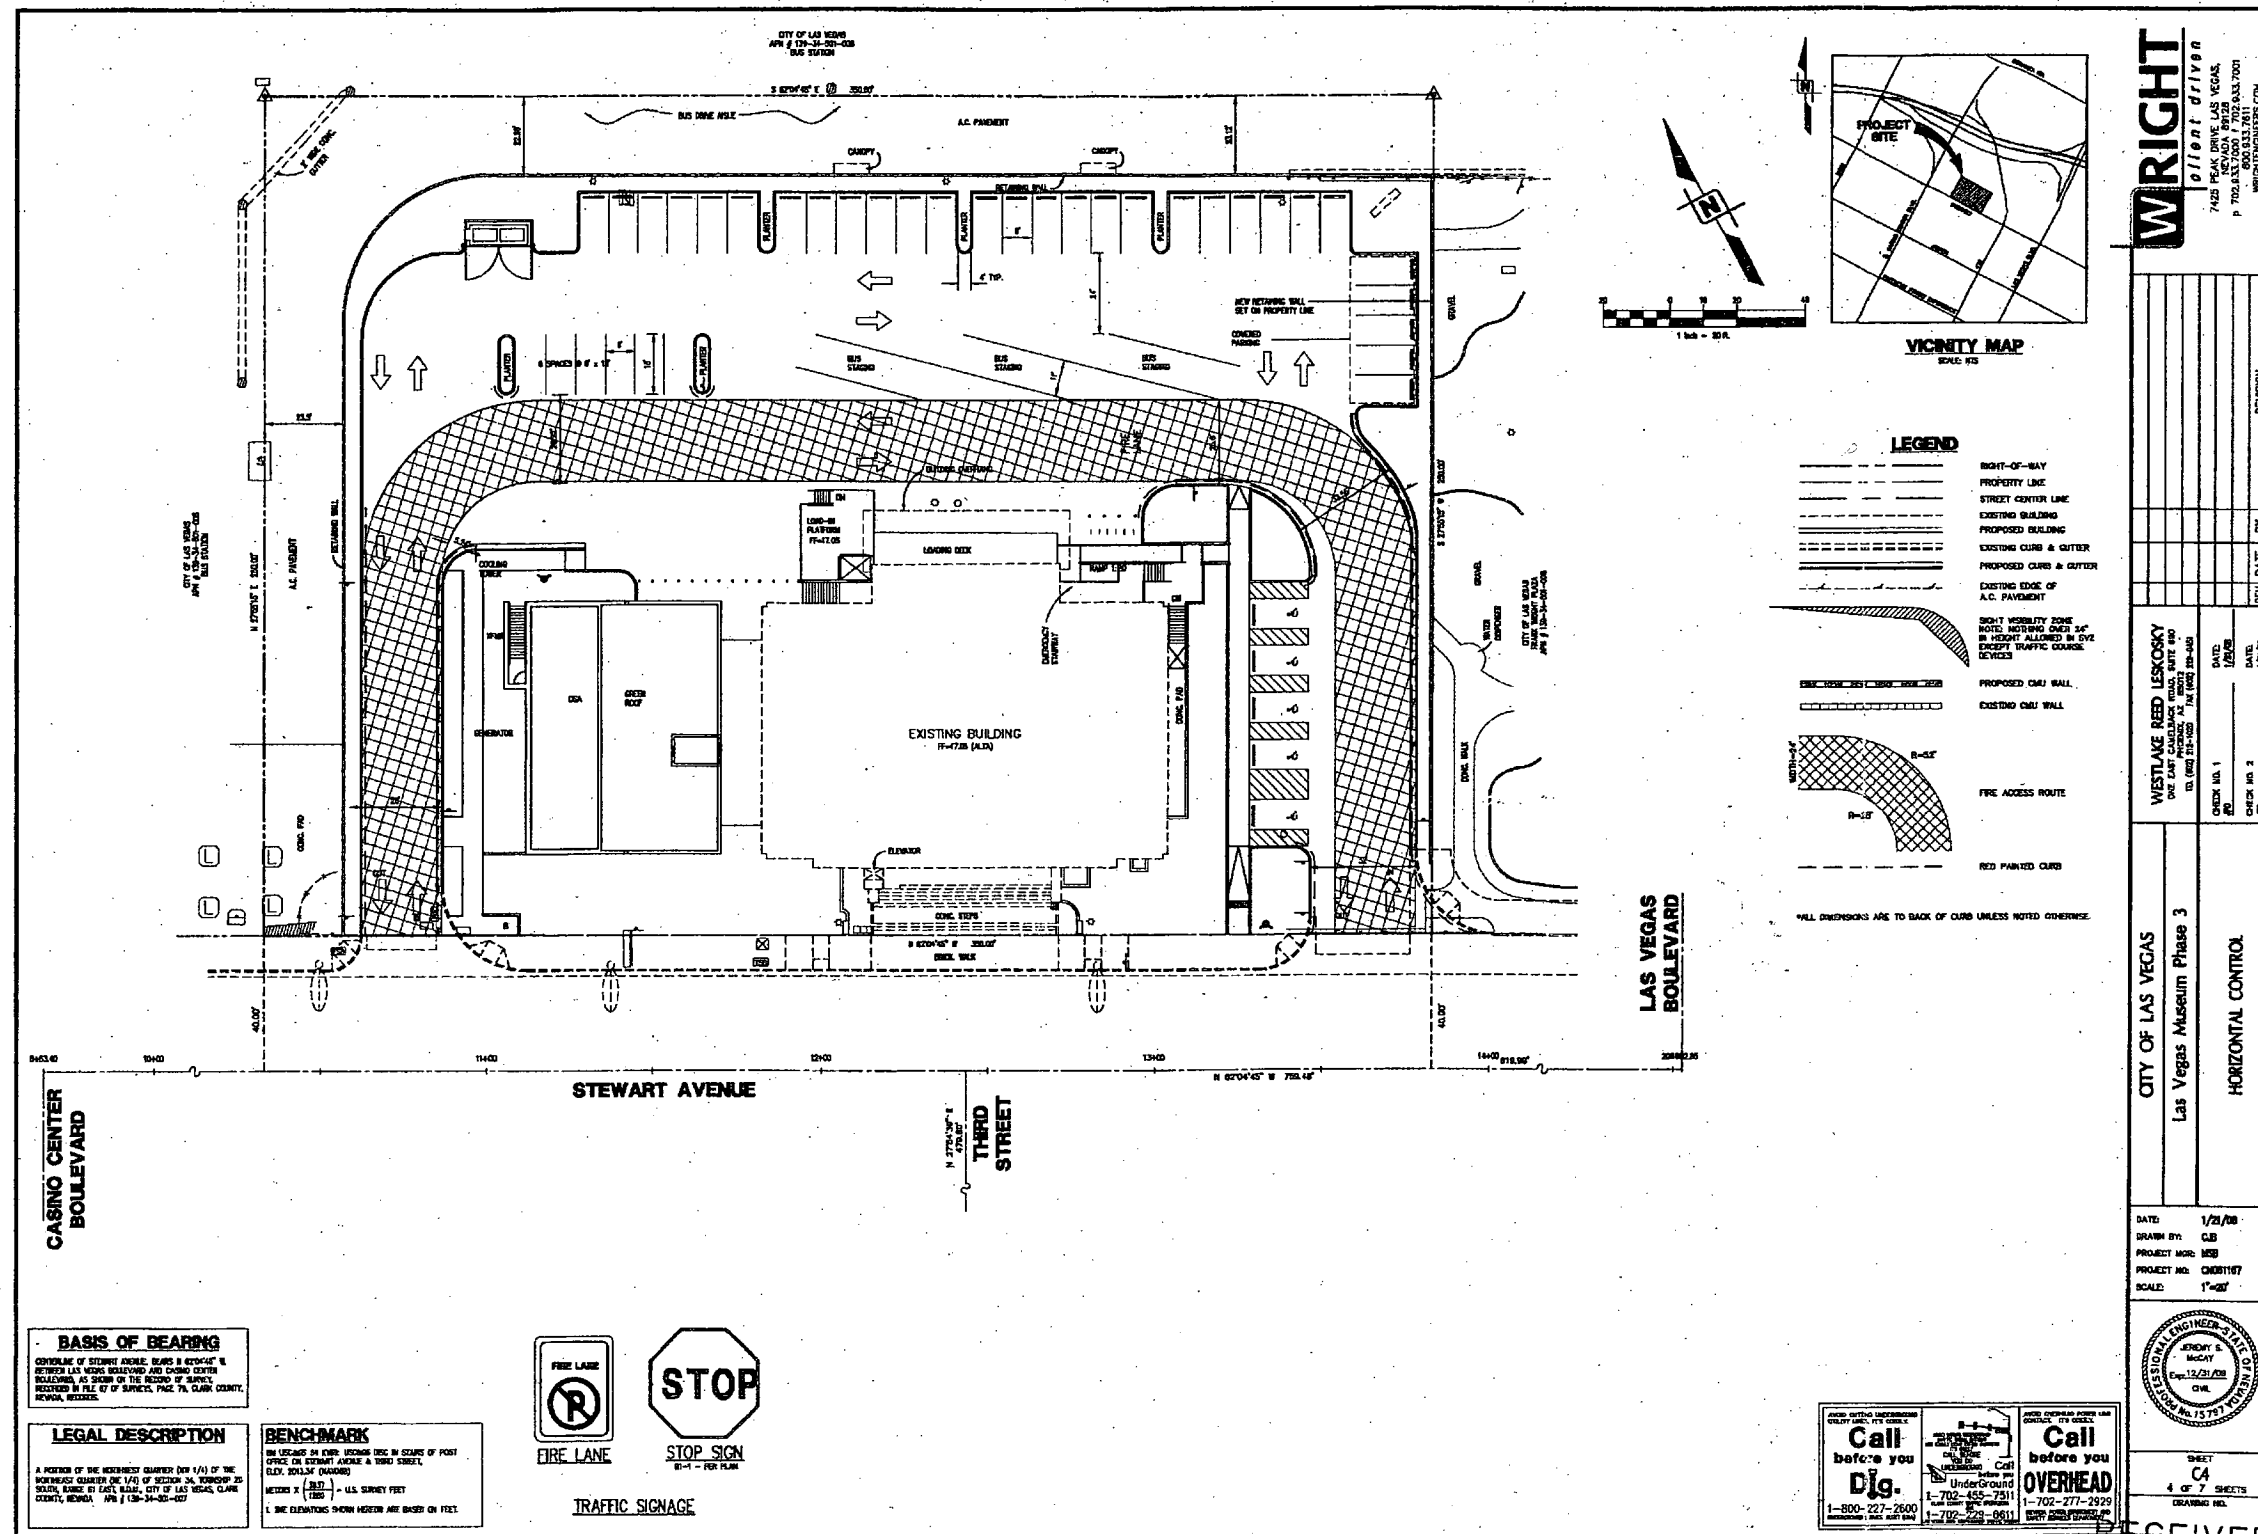

PRELIMINARY
NOT FOR CONSTRUCTION
OR RECORDING

City of Las Vegas
Las Vegas Museum - Phase 3
Building Rehabilitation
Commission #06079.00
City of Las Vegas Project #C-82-07
Project Bld # 0000000
Plans Library # 521-179-14
300 Stewart Avenue
Las Vegas, Nevada 89101
Westlake Reed Leskosky

One East Camelback Road, Suite 690
Phoenix, Arizona
85012-1668
602.212.0451

NOTE: ALL WORK MUST CONFORM TO THE SECRETARY OF THE INTERIOR'S STANDARDS FOR REHABILITATION AND GUIDELINES FOR REHABILITATING HISTORIC BUILDINGS. REFER TO SPECIFICATIONS FOR MORE INFORMATION.

Issued / Revised		
No.	Date	Description
5/30/07		50% Design Development
08/03/07		100% DD Estimate
08/24/07		100% Design Development
02/08/08		50% CD Owner Review

General Notes:

- CONTRACTOR TO MAKE THE ARCHITECT AWARE OF ANY DISCREPANCIES WITH EXISTING CONDITIONS.
- EXERCISE EXTREME CARE TO PROTECT HISTORIC BUILDING FABRIC, SPACES AND ELEMENTS. COORDINATE PROTECTIVE MEASURES WITH ARCHITECT BEFORE PROCEEDING WITH WORK INSIDE AND ADJACENT TO HISTORIC AREAS AND ELEMENTS.
- COORDINATE ALL SITE WORK WITH LANDSCAPE, CIVIL, STRUCTURAL, MECHANICAL & ELECTRICAL DRAWINGS.
- PARKING LOT TO RECEIVE NEW STRIPING.

Key Notes:

- NEW ASPHALT PAVING W/ CONCRETE CURBS. REFER TO CIVIL.
- NEW CONCRETE SIDEWALK. REFER TO CIVIL.
- NEW ACCESSIBLE RAMP.
- NEW CONCRETE LOADING DOCK.
- NEW LANDSCAPING. REFER TO LANDSCAPE.
- NEW UTILITY AREA HELL.
- NOT USED.
- NEW CONCRETE STAIR.
- NEW CMU RETAINING WALL WITH A 4" SOLID CMU CAP BLOCK.
- STEEL REFUSE ENCLOSURE GATES.
- NOT USED.
- NEW OFF-SITE LANDSCAPING BY OTHERS.
- RELOCATED MONUMENT SIGN PER OWNERS DIRECTION.
- RELOCATED PARK BENCH PER OWNERS DIRECTION.
- CMU REFUSE ENCLOSURE WALL 8'-4" HIGH.
- BASE RACK, TYP. OF A (INDIVIDUAL INGROUND MOUNTED). SEE DETAILS #10 BY SHEET AS-101.
- NEW SIDEWALK TO BE PROVIDED BY OTHERS AND BY SEPARATE PROJECT. SEE KEYNOTE 25 ON THIS SHEET.
- EXISTING PALM TREES, PROTECT THROUGHOUT DEMOLITION AND NEW CONSTRUCTION. SEE LANDSCAPE.
- DOMESTIC WATER BACKFLOW WITH PROTECTIVE ENCLOSURE. SEE CIVIL.
- FIRE LINE BACKFLOW. SEE CIVIL.
- FIRE HYDRANT. SEE CIVIL.
- IRRIGATION BACKFLOW. SEE LANDSCAPE AND CIVIL.
- STEEL BOLLARD.
- STREET LIGHTING BY OTHERS.
- EXPOSED BASEMENT RETAINING WALL.
- SCULPTURE OUTLET.
- LANDSCAPE RETAINING WALL.
- CENTRELINE MARKER AND TRAILHEAD BY OTHERS.
- ELECTRICAL PULL BOX. SEE ELECTRICAL.
- IRRIGATION CONTROLLER. SEE LANDSCAPE AND ELECTRICAL.
- GAS METER. SEE PLUMBING.
- NOT USED.
- NOT USED.
- NOT USED.
- OFF-SITE STEWART STREET IMPROVEMENTS TO OCCUR ALONG THE SOUTH EDGE OF THE PROPERTY. NEW SIDEWALKS, CURBS, BUS PULL-UP, STREET LIGHTING AND CURB CUTS WILL BE INSTALLED. OFF-SITE STREET IMPROVEMENTS BY OTHERS.

NOTE: NEW DOMESTIC WATER, FIRE WATER, SANITARY, GAS, ELECTRIC AND IRRIGATION CONNECTIONS BETWEEN STEWART AND THE BUILDING ARE CONSIDERED PART OF THE BUILDING REHABILITATION SCOPE OF WORK. COORDINATE NEW WORK WITH CIVIL, LANDSCAPE AND THE CITY OF LAS VEGAS ENGINEERING DEPARTMENT RESPONSIBLE FOR THE STEWART STREET IMPROVEMENTS.

PRELIMINARY NOT FOR CONSTRUCTION OR RECORDING


City of Las Vegas
Las Vegas Museum - Phase 3
Building Rehabilitation

Commission #06079.00
City of Las Vegas Project #C-62-07
Project Bid # xxxxxx
Plans Library # 521-179-14
300 Stewart Avenue
Las Vegas, Nevada 89101



Westlake Reed Leskosky

One East Camelback Road, Suite 690
Phoenix, Arizona
85012-1668
602.212.0451

Proposed Site Plan
SDR-27014 CD
03/27/08 PC
AS-102

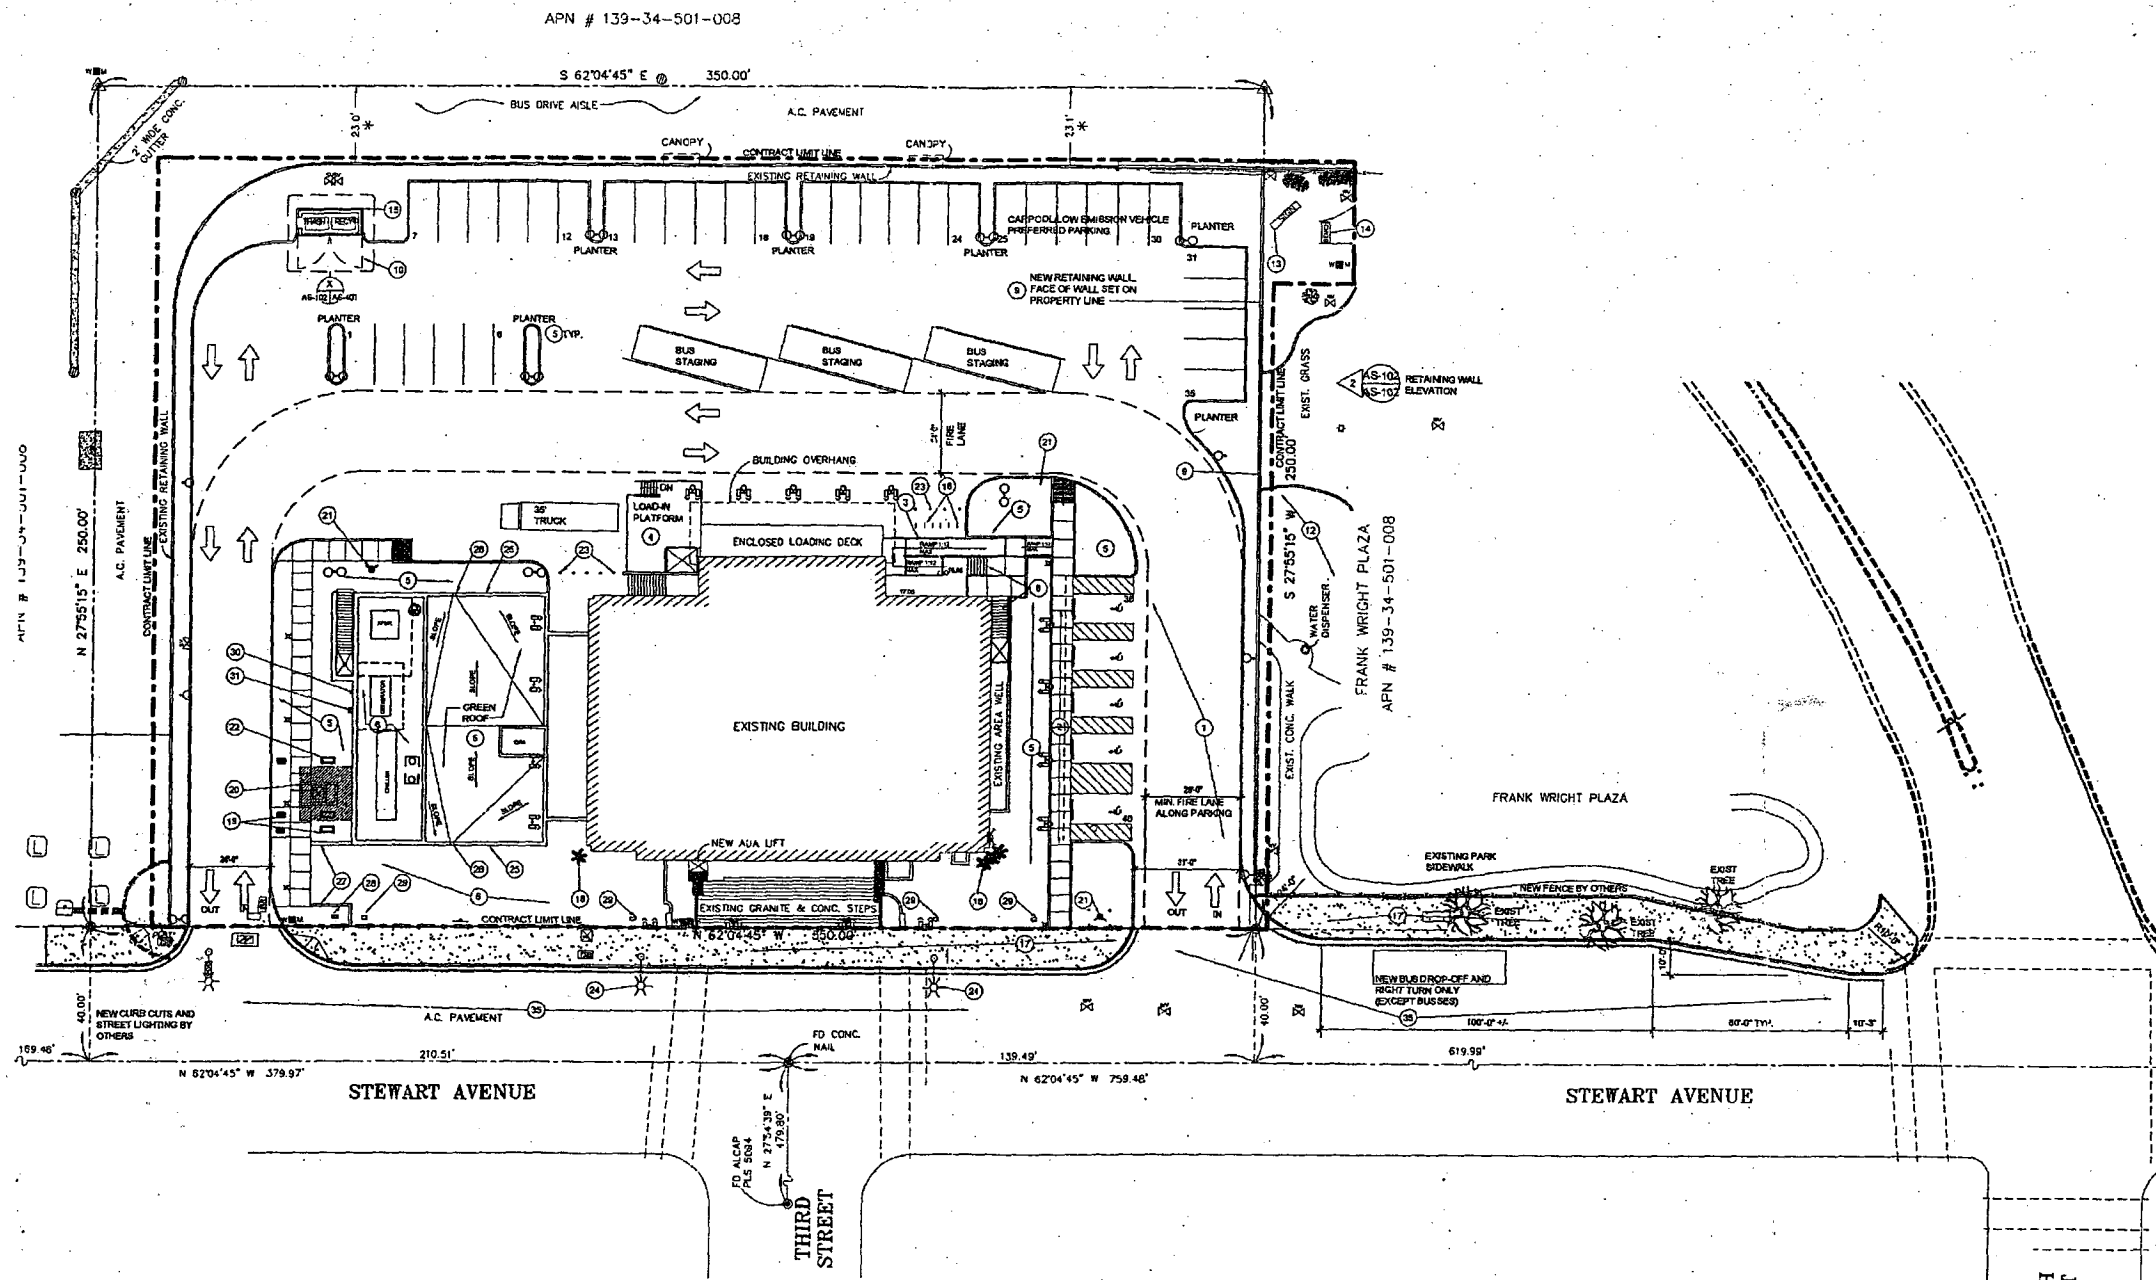

PROPOSED SITE PLAN

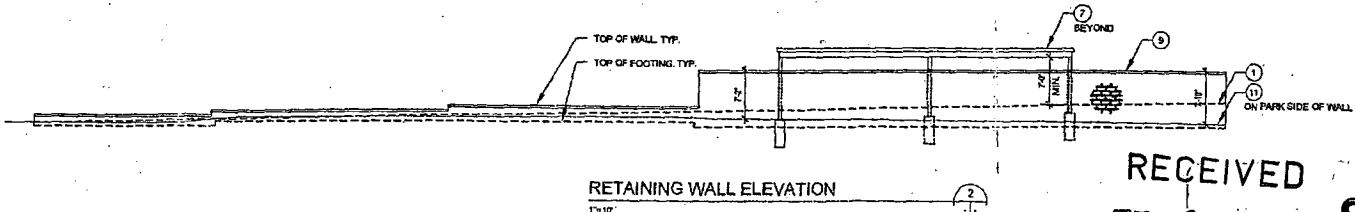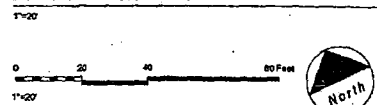

RETAINING WALL ELEVATION

NOTE: ALL WORK MUST CONFORM TO THE SECRETARY OF THE INTERIOR'S STANDARDS FOR REHABILITATION AND GUIDELINES FOR REHABILITATING HISTORIC BUILDINGS. REFER TO SPECIFICATIONS FOR MORE INFORMATION.



RECEIVED
FEB 22 2008

Plans (Landscape Plans)



Separator Sheet

Issued / Revised		
No.	Date	Description
02/28/07	100% Schematic Design	
08/24/07	100% DD Owner Review	
02/08/08	50% CD Owner Review	

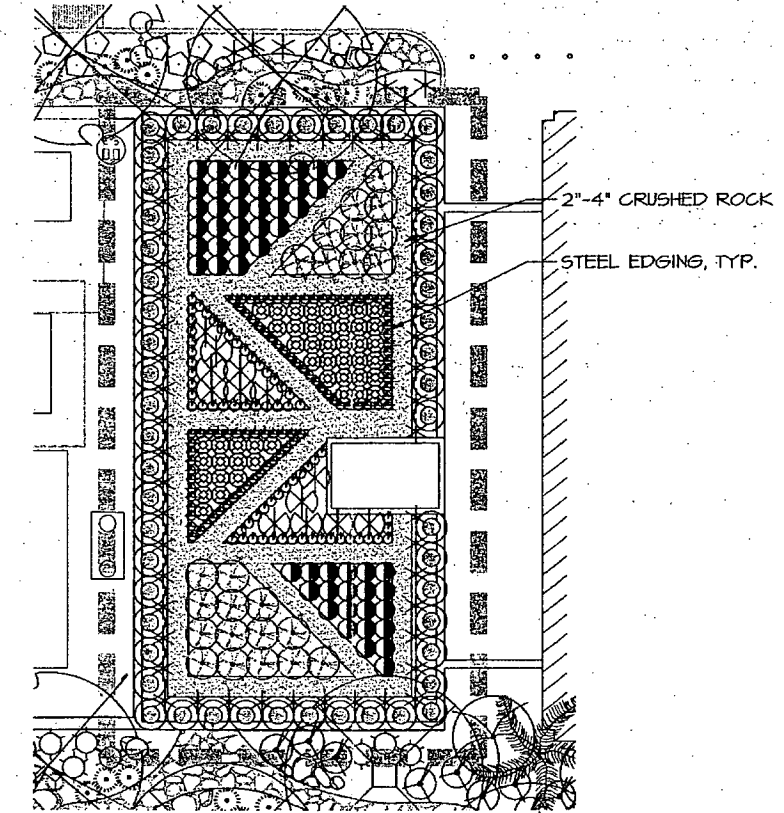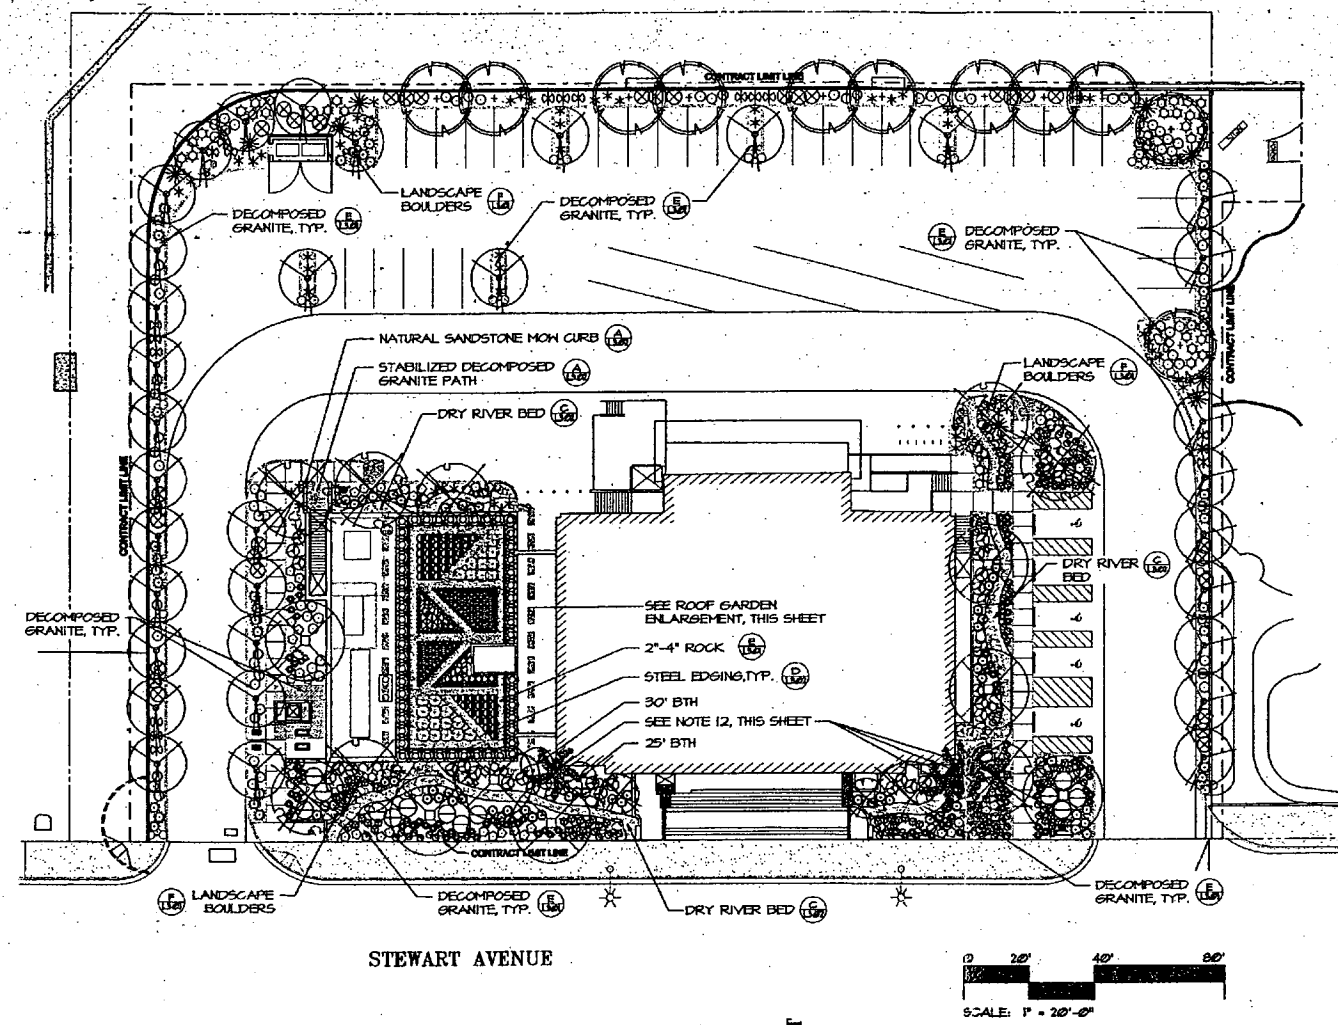

RECEIVED
FEB 22 2008

PLANT SCHEDULE				
SYMBOL	PLANT NAME	COMMON NAME	QTY.	SIZE
TREES				
⊙	ACACIA SENECIOIDES	SHRUBBY ACACIA	25	30\"/>

- GENERAL NOTES:**
1. ALL EXISTING PALMS TO BE SKINNED AND TRIMMED.
 2. CONTRACTOR IS RESPONSIBLE TO VERIFY ALL PLANT QUANTITIES. THE PLANT SCHEDULE IS INTENDED AS A REFERENCE ONLY.
 3. LANDSCAPE ARCHITECT IS TO APPROVE ALL PLANT MATERIAL PRIOR TO INSTALLATION WITH PRIOR NOTICE OF 48 HOURS.
 4. PLANT MATERIAL IS TO HAVE IDENTIFICATION TAGS ON 10% OF THE TOTAL QUANTITY OF EACH SPECIES, SHOWING BRAND, SPECIES, VARIETY, ETC.
 5. CONTRACTOR TO PROVIDE MATCHING SIZES AND FORMS OF LIKE SHRUB SPECIES AS SHOWN ON DRAWINGS.
 6. CONTRACTOR TO PROVIDE POSITIVE DRAINAGE AWAY FROM ALL STRUCTURES, WALLS, AND ON ALL SIDEWALKS ACCORDING TO ALL CODES, REGULATIONS, AND REQUIREMENTS.
 7. DECOMPOSED GRANITE, 1/2\"/>

WJZUNINO & ASSOCIATES
LANDSCAPE ARCHITECTURE
LAND PLANNING
2801 South Jones Blvd.
Las Vegas, Nevada 89146
Phone (702) 253-4790
Fax (702) 253-4796
Email: wjzunino@wjzunino.com
NCEP CERTIFIED LANDSCAPE ARCHITECT
NCEP CERTIFIED LAND PLANNER

PRELIMINARY
NOT FOR CONSTRUCTION
OR RECORDING
02/08/08

City of Las Vegas
Las Vegas Museum - Phase 3
Building Rehabilitation
Commission #08079.00
City of Las Vegas Project #C-82-07
Project Bld # 000000
Plans Library # 621-179-14
300 Stewart Avenue
Las Vegas, Nevada 89101

Westlake Reed Leskosky
SDR-27014
03/27/08 PC
1000 West Las Vegas Blvd Suite 690
Phoenix, Arizona
85012-1668
602 212-0451

RESCAPER DAN
FEB 22 2008 CD

LP-1.01



Call before you OVERHEAD
1-702-593-6111
www.callbeforeyou.com

Call before you Dig.
1-800-227-2600
www.callbeforeyoudig.com

GREEN BUILDING COUNCIL MEMBER

NOTE: ALL WORK MUST CONFORM TO THE SECRETARY OF THE INTERIORS STANDARDS FOR REHABILITATION AND GUIDELINES FOR REHABILITATING HISTORIC BUILDINGS. REFER TO SPECIFICATIONS FOR MORE INFORMATION.

Issued / Revised		
No.	Date	Description
	6/7/08	ISSUED FOR PERMIT

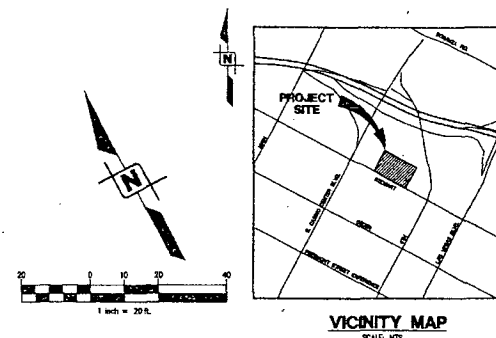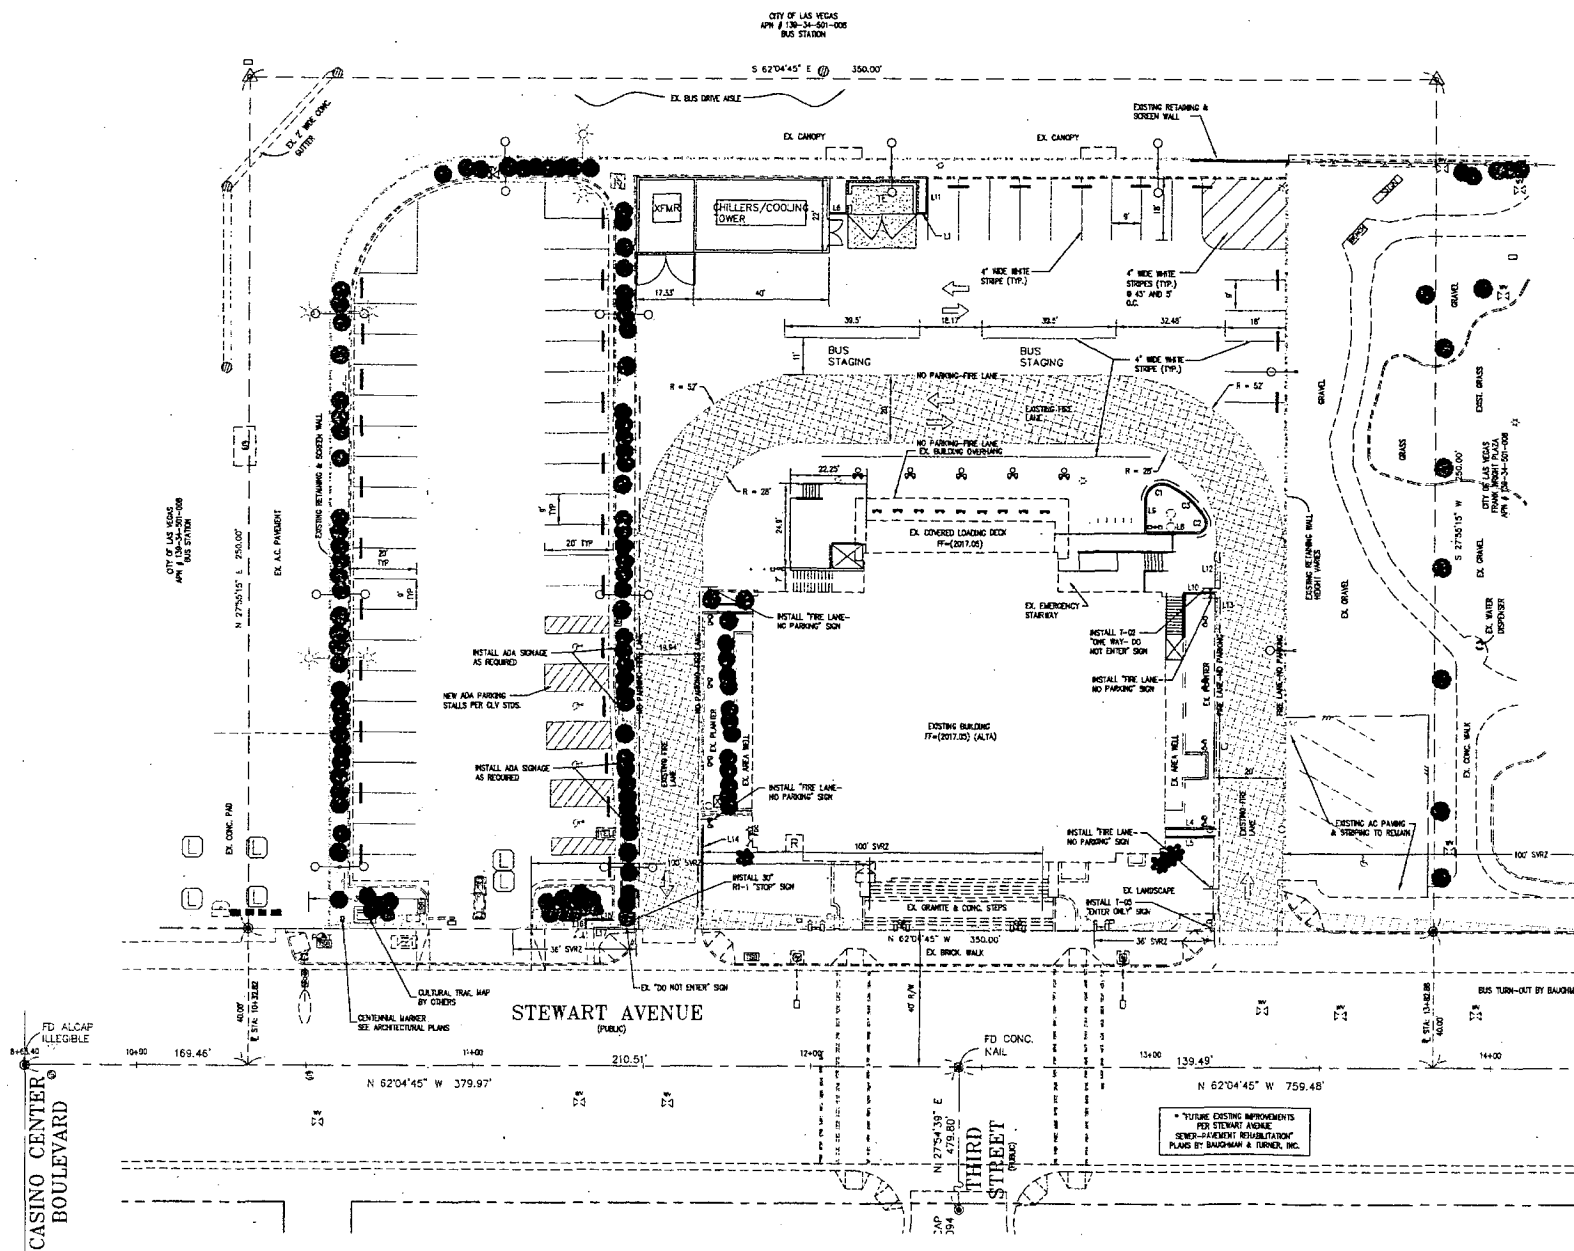

LEGEND

- RIGHT-OF-WAY
- PROPERTY LINE
- STREET CENTER LINE
- EXISTING BUILDING
- PROPOSED BUILDING
- EXISTING CURB & GUTTER
- PROPOSED CURB & GUTTER
- EXISTING EDGE OF A.C. PAVEMENT
- SIGHT VISIBILITY ZONE
NOTE: NOTHING OVER 24" IN HEIGHT ALLOWED IN SVZ EXCEPT TRAFFIC COURSE DEVICES
- PROPOSED CMU WALL
- EXISTING CMU WALL
- FIRE ACCESS ROUTE
NOTE: NOTHING OVER 24" IN HEIGHT ALLOWED IN SVZ EXCEPT TRAFFIC COURSE DEVICES
- RED PAINTED CURB

*ALL DIMENSIONS ARE TO BACK OF CURB UNLESS NOTED OTHERWISE

BACK OF CURB TABLES

LINE	LENGTH	BEARING
L1	2.18	S67°04'45"E
L2	11.54	N72°04'45"W
L3	11.62	N87°14'42"W
L4	14.5	S87°14'42"E
L5	14.5	S87°14'42"E
L6	2.71	N87°14'42"E
L7	14.94	N87°14'42"E
L8	15.54	S87°14'42"E
L9	8.33	N87°14'42"E
L10	8.79	S87°14'42"E
L11	8.95	N87°14'42"E
L12	10.74	N87°14'42"E
L13	8.18	N87°14'42"E
L14	18.05	N87°14'42"E
L15	7.95	S87°14'42"E
L16	1.07	N87°14'42"E
L17	5.47	S87°14'42"E

CURVE	LENGTH	RADIUS	TANGENT	DELTA
C1	8.82	4.50	6.87	113°34'42"
C2	3.25	2.50	4.38	102°32'42"
C3	14.63	23.50	1.87	26°50'32"

BASIS OF BEARING
CONTINUED OF STEWART AVENUE BEARING 11°04'45" N
BETWEEN LAS VEGAS BOULEVARD AND CASINO CENTER
BOULEVARD, AS SHOWN ON THE RECORD OF SURVEY.
RECORDED IN FILE #1 OF SURVEY, PAGE 10, CLARK COUNTY,
NEVADA, RECORDS.

LEGAL DESCRIPTION
A PORTION OF THE NORTHWEST QUARTER (NW 1/4) OF THE
NORTHEAST QUARTER (NE 1/4) OF SECTION 34, TOWNSHIP 20
SOUTH, RANGE 11 EAST, NEVADA, CITY OF LAS VEGAS, CLARK
COUNTY, NEVADA. APN # 125-34-501-007

BENCHMARK
BN USGARS 34 K98 USGARS USED IN STARS OF POST
OFFICE ON STEWART AVENUE & THIRD STREET,
CLARK COUNTY, NEVADA
ELEVATION: 2253.34' (MUNDO)
METERS 1 (3937) - U.S. SURVEY FEET
1. THE ELEVATIONS SHOWN HEREIN ARE BASED ON FEET.



Call before you Dig.


1-800-227-2600

Call before you OVERHEAD

1-702-277-2928



NOTE: ALL WORK MUST CONFORM TO THE SECRETARY OF THE INTERIOR'S STANDARDS FOR REHABILITATION AND GUIDELINES FOR REHABILITATING HISTORIC BUILDINGS. REFER TO SPECIFICATIONS FOR MORE INFORMATION.

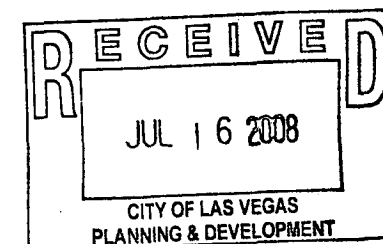

City of Las Vegas
Las Vegas Museum - Phase 3
Building Rehabilitation
Commission #06079.00
City of Las Vegas Plan Check #26498
Project Bid # 07.15314.08
Plans Library # 521-179-14
300 Stewart Avenue
Las Vegas, Nevada 89101
Westlake Reed Leskosky


One East Camelback Road, Suite 690
Phoenix, Arizona
85012-1668
602 212-0451

Horizontal Control & Traffic Plan


CD

CI-101

Issued / Revised		
No.	Date	Description
	06.26.08	Issued for Permit

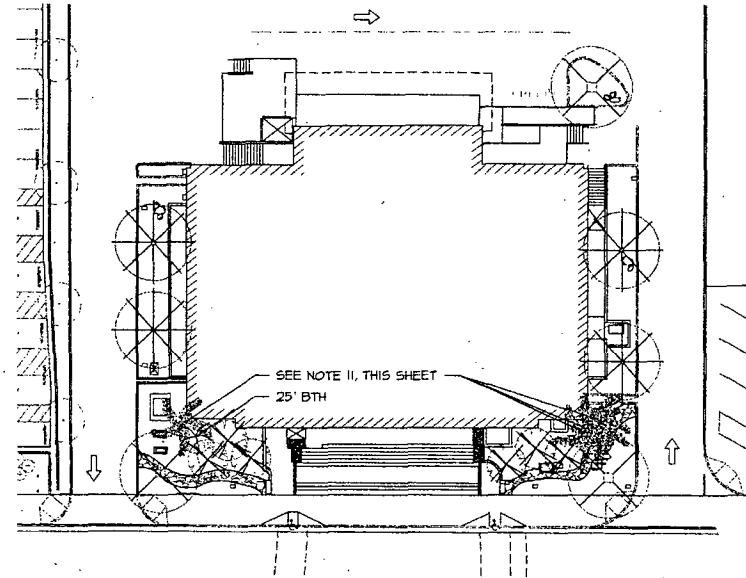

TREE PLANTING PLAN

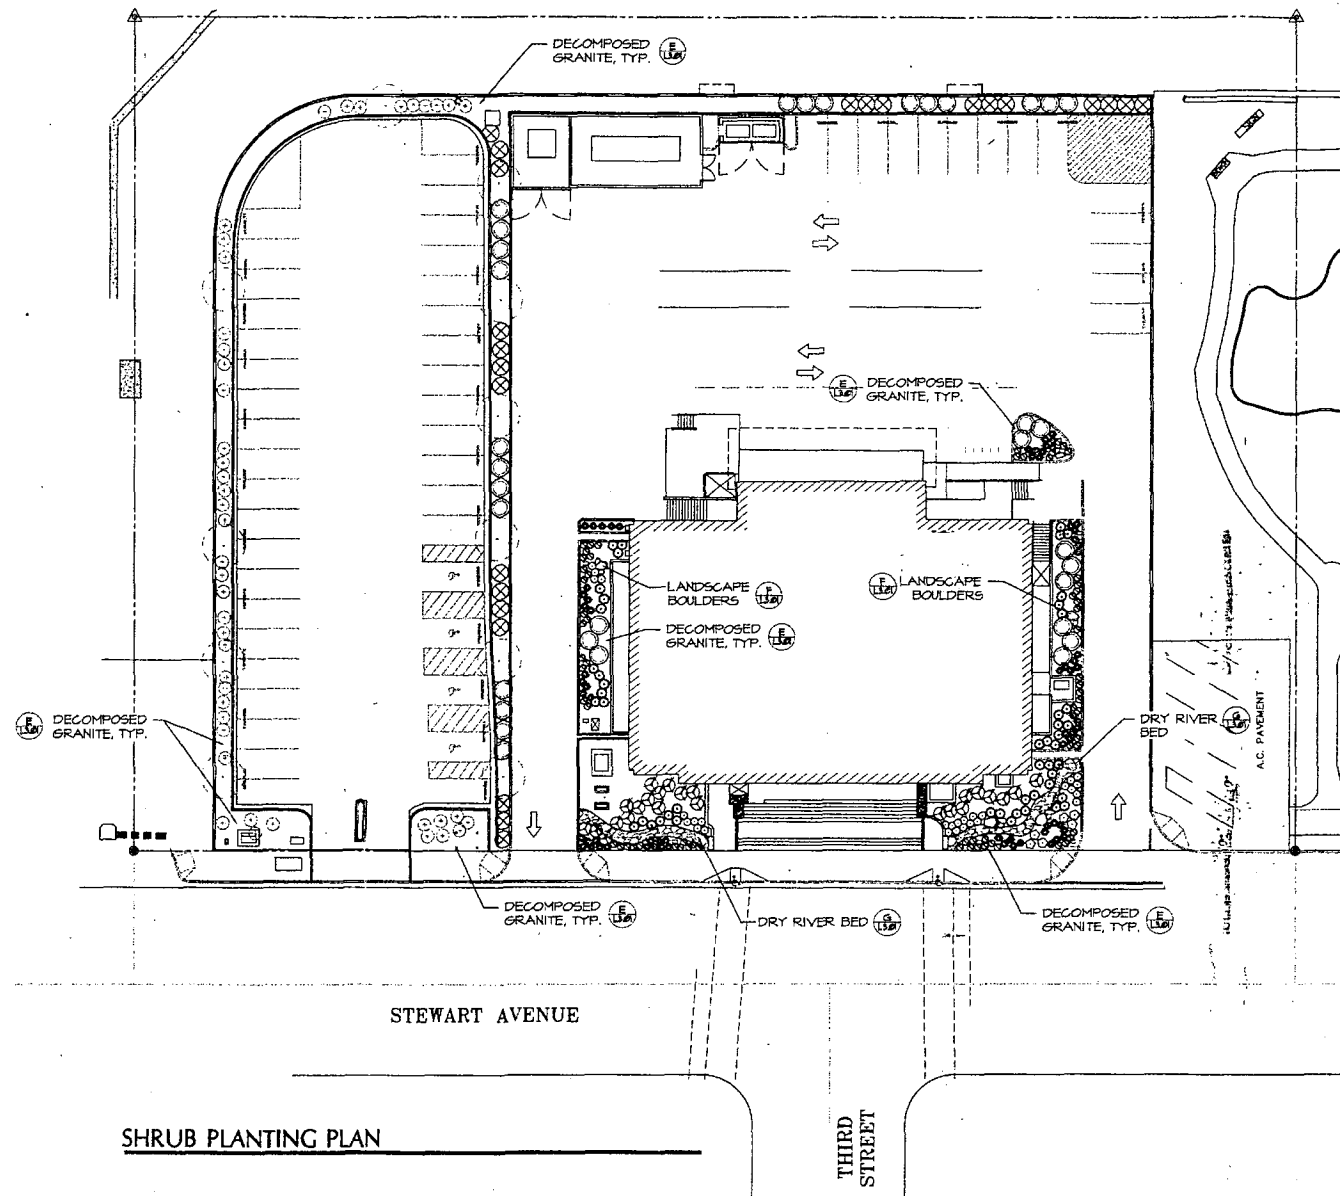


SHRUB PLANTING PLAN

PLANT SCHEDULE					
SYMBOL	BOTANICAL NAME	COMMON NAME	QTY.	SIZE	REMARKS
TREES					
	LAGERSTROEMIA INDICA 'CATAWBA'	CATAWBA GRAPE MYRTLE	6	36" BOX	MULTI-TRUNK
	PARKINSONIA (CERCIDIUM) X DESERT HYSBRY	DESERT HYSBRY PALM VERDE	4	36" BOX	STANDARD TRUNK
	PISTACIA CHINENSIS	RED FISH PISTACHE	3	36" BOX	
	WASHINGTONIA ROBUSTA	MEXICAN FAN PALM	1	SEE PLANS	SEE NOTE 10, TYP.
	EXISTING PALM TREE		4		SEE NOTE 14, TYP.
	EXISTING TREE		1		
SHRUBS					
	LAGERSTROEMIA INDICA 'GREEN CLOUD'	GREEN TEXAS RANGER	30	5 GAL	
	SENECIO (CASSIA) PYRAMIDALIS	SILVERY CASSIA	24	5 GAL	
	XYLOSMA CONGESTUM 'COMPACTA'	COMPACT XyLOSMA	24	5 GAL	
GROUNDCOVERS					
	LANTANA SPECIES 'NEH GOLD'	NEH GOLD LANTANA	6	5 GAL	
	TECOMA GNAMPTOCYTIS	GERMANICER	64	5 GAL	
ACCENTS					
	DRYASACTIA MEOCANA	DANLANTA	60	5 GAL	
	DIETES BICOLOR	EVERGREEN IRIS	20	5 GAL	
	MUHLENBERGIA CAPILLARIS 'REGAL MIST'	REGAL MIST DEER GRASS	40	5 GAL	
	2-4" ARIZONA RIVER ROCK, SEE NOTE 12 BELOW				

- GENERAL NOTES:**
- ALL EXISTING PALMS TO BE SKINNED AND TRIMMED.
 - CONTRACTOR IS RESPONSIBLE TO VERIFY ALL PLANT QUANTITIES. THE PLANT SCHEDULE IS INTENDED AS A REFERENCE ONLY.
 - LANDSCAPE ARCHITECT IS TO APPROVE ALL PLANT MATERIAL PRIOR TO INSTALLATION WITH PRIOR NOTICE OF 48 HOURS.
 - PLANT MATERIAL IS TO HAVE IDENTIFICATION TAGS ON 10% OF THE TOTAL QUANTITY OF EACH SPECIES, SHOWING GENUS, SPECIES, VARIETY, ETC.
 - CONTRACTOR TO PROVIDE MATCHING SIZES AND FORMS OF LIKE SHRUB SPECIES AS SHOWN ON DRAWINGS.
 - CONTRACTOR TO PROVIDE POSITIVE DRAINAGE AWAY FROM ALL STRUCTURES, WALLS, AND ON ALL SIDEWALKS ACCORDING TO ALL CODES, REGULATIONS, AND REQUIREMENTS.
 - DECOMPOSED GRANITE, 1/2" MINUS, COLOR, "MOJAVE GOLD", 2" DEPTH TYPICAL IN ALL PLANTING BEDS. DECOMPOSED GRANITE SHALL CONTAIN THE FOLLOWING: 25% - 3/4" SCREENED, 25% - 3/4" SCREENED AND 50% - 1 1/2" MINUS. CONTRACTOR TO RECEIVE VERIFICATION FROM ROCK SUPPLIER AND PRESENT VERIFICATION TO THE OWNER PRIOR TO ANY CONSTRUCTION.
- WHOLESALE DEALER:
KALAHAZZO MATERIALS, INC.
6476 NORTH ORACLE ROAD
TUCSON, AZ 85704
TELEPHONE: (520) 246-4135
CONTACT: CARRISA D'ALESSIO
- LANDSCAPE BOULDERS ARE TO BE GRANITE AND ROUND IN SHAPE. COLOR TO MATCH MOJAVE GOLD. GROUND COVER CONTRACTOR TO SET 1/4" OF ROCK DIAMETER INTO FINISH GRADE. BOULDERS TO BE 2' TO 4' IN DIAMETER, SIZED ACCORDING TO THE FOLLOWING PERCENTAGES:
- | | | |
|-----|---------------------|--------------------------------|
| 20% | 4" LARGEST DIAMETER | TOTAL QUANTITY OF BOULDERS: 14 |
| 40% | 8" LARGEST DIAMETER | |
| 40% | 2" LARGEST DIAMETER | |
- CONTRACTOR TO COORDINATE AESTHETIC GRADING WITH ENGINEERING GRADING TO PROVIDE SITE DRAINAGE AS DESIGNED BY THE ENGINEER.
 - ALL PALM HEIGHTS ARE BROWN TRUNK HEIGHTS. ALL PALMS SHALL HAVE STRAIGHT TRUNKS WITH NO CURVES. ALL FAN PALMS SHALL BE SKINNED WITHIN 3 FEET OF THE LAST FROND. ALL PALM TREE HEIGHTS TO BE MEASURED FROM TOP OF ROOT BALL TO THE LOWEST GREEN FROND.
 - SEE SPECS FOR TREE PROTECTION MEASURES FOR ALL EXISTING PALM TREES.
 - ARIZONA RIVER ROCK, 2'-4" SIZE, 6" MIN. DEPTH SHALL BE LOCATED AT ROOF DRAIN EXITS LOCATED IN LANDSCAPE PLANTERS. THE AREA OF ROCK SHALL BE A MINIMUM OF 3' WIDE X 5' LONG EXCEPT FOR WHERE HARDSCAPE DOES NOT PERMIT.



NOTE: ALL WORK MUST CONFORM TO THE SECRETARY OF THE INTERIOR'S STANDARDS FOR REHABILITATION AND GUIDELINES FOR REHABILITATING HISTORIC BUILDINGS. REFER TO SPECIFICATIONS FOR MORE INFORMATION.

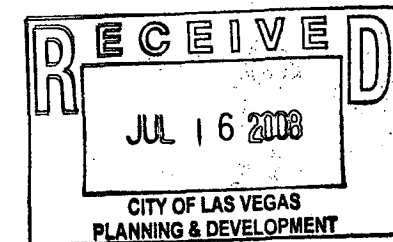

City of Las Vegas
Las Vegas Museum - Phase 3
Building Rehabilitation
Commission #06079.00
City of Las Vegas Plan Check #26498
Project Bid # 07.15314.08
Plans Library # 521-179-14
300 Stewart Avenue
Las Vegas, Nevada 89101

Westlake Reed Leskosky

One East Camelback Road, Suite 690
Phoenix, Arizona
85012-1668
602 212-0451

LANDSCAPE PLAN

CD

LP-1.01

Checked by:

Drawn by:


PRINTED ON RECYCLED PAPER

Plans (Floor Plans)



PLANS - FLOOR PLANS

Separator Sheet

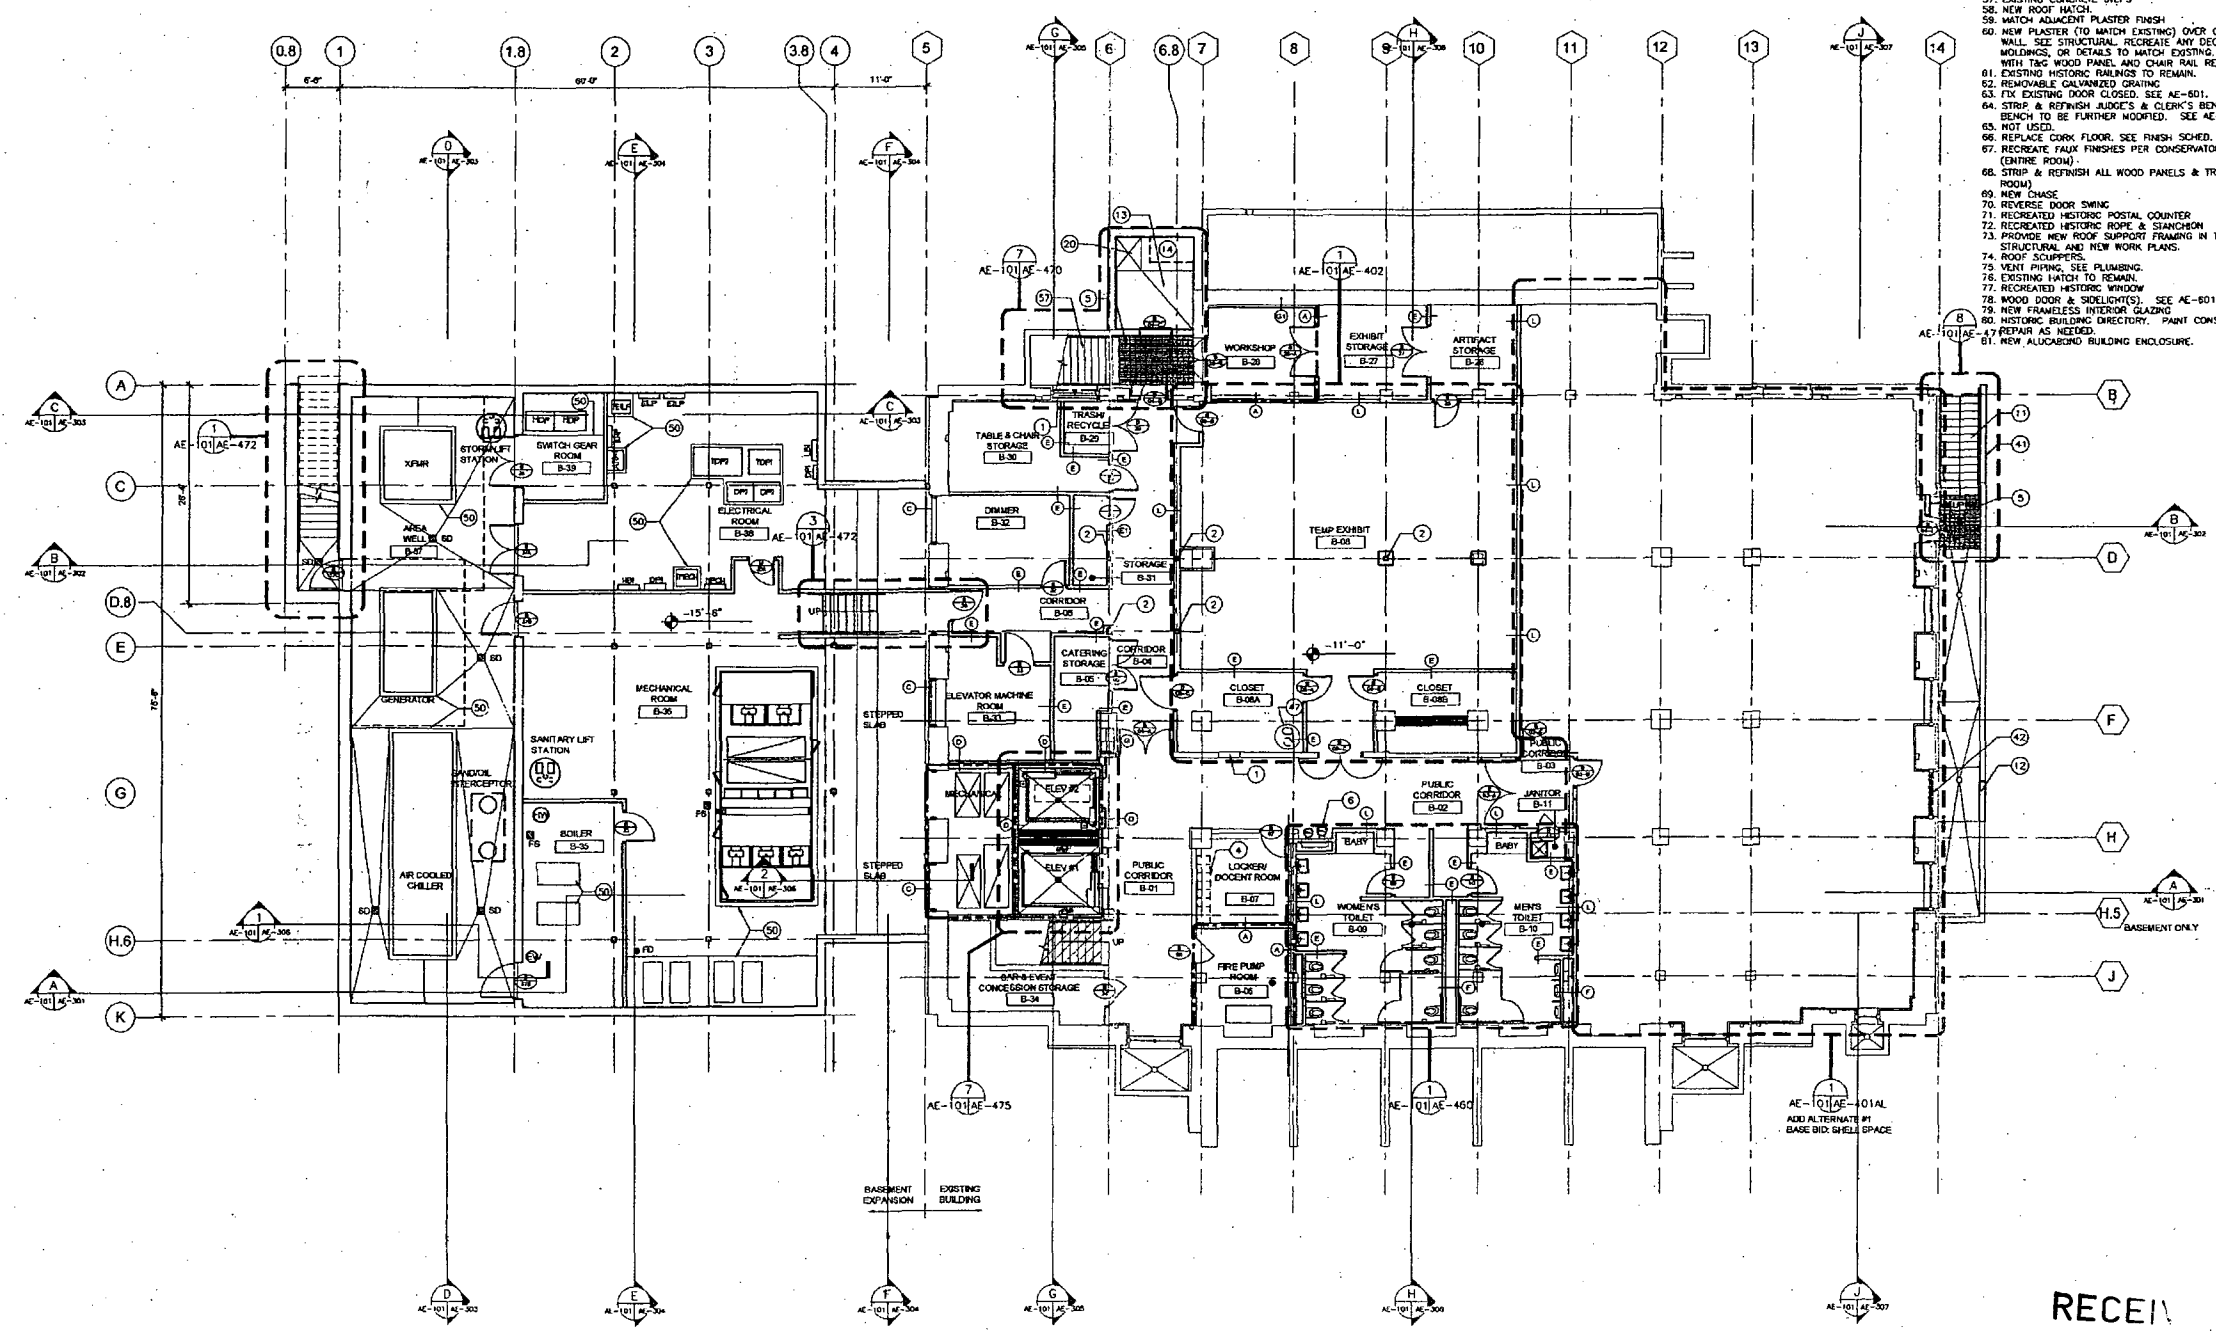

BASEMENT FLOOR PLAN
1/8" = 1'-0"

Keynotes: (CONTINUED)

No.	Date	Description
43.	02/26/07	REINSTALL SALVAGED MARBLE WAINSCOT & MARBLE TOILET PARTITIONS. MARBLE & HARDWARE TO BE CLEANED & POLISHED PRIOR TO INSTALLATION.
44.	5/30/07	REINSTALL SALVAGED SINKS & ACCESSORIES (TO BE CLEANED & POLISHED PRIOR TO INSTALLATION). INSTALL NEW TOILETS & URINALS. REFER TO PLUMBING DRAWINGS.
45.	08/24/07	NEW THERMOPLASTIC POLYOLEFIN ROOFING MATERIAL OVER 1/4" GLASS MATT FACED GYPSUM DECKING BOARD OVER EXISTING STRUCTURAL DECK.
46.	02/08/08	NEW ROOF DRAINS & OVERFLOW DRAINS.
47.		EXISTING SUMP. SEE PLUMBING FOR NEW PUMP INFORMATION.
48.		SLOPED SLAB.
49.		INFILL CONCRETE RETAINING WALL AT DEMO'D PORTION. SEE STRUCTURAL.
50.		EQUIPMENT PAD, 6" HIGH.
51.		INFILL/WOODIFY THE EXISTING STEEL GUARDRAIL AT THE DEMO'D PORTION. MATCH THE EXISTING CONFIGURATION.
52.		ALUMINUM FLASHING.
53.		NEW ACCESSIBLE WHEELCHAIR LIFT.
54.		EYE WASH. SEE PLUMBING.
55.		HISTORIC LOBBY. CONSERVATOR SUB CONTRACTOR TO CAREFULLY REPAIR LOBBY TO MATCH HISTORIC FAUX TRAVERTINE & OTHER FINISHES.
56.		MARBLE WAINSCOT & PARTITIONS TO BE REINSTALLED IN EXACT ORIGINAL LOCATION. THIS ROOM.
57.		EXISTING CONCRETE STEPS.
58.		NEW ROOF HATCH.
59.		MATCH ADJACENT PLASTER FINISH.
60.		NEW PLASTER (TO MATCH EXISTING) OVER CONCRETE SHEAR WALL. SEE STRUCTURAL. RECREATE ANY DECORATIVE CORNICES, MOLDINGS, OR DETAILS TO MATCH EXISTING. COORDINATE WITH TAG WOOD PANEL AND CHAIR RAIL REINSTALLATION.
61.		EXISTING HISTORIC PAINTS TO REMAIN.
62.		REMOVABLE GALVANIZED GRATING.
63.		FIX EXISTING DOOR CLOSED. SEE AE-601.
64.		STRIP & REFRESH JUDGE'S & CLERK'S BENCHES. JUDGE'S BENCH TO BE FURTHER WOODIFY. SEE AE-520.
65.		NOT USED.
66.		REPLACE CORK FLOOR. SEE FINISH SCHED. & FIN. PLANS.
67.		RECREATE FAUX FINISHES PER CONSERVATOR'S REPORT (ENTIRE ROOM).
68.		STRIP & REFRESH ALL WOOD PANELS & TRIM (ENTIRE ROOM).
69.		NEW CHASE.
70.		REVERSE DOOR SWING.
71.		RECREATED HISTORIC POSTAL COUNTER.
72.		RECREATED HISTORIC ROPE & STANCHION.
73.		PROVIDE NEW ROOF SUPPORT FRAMING IN THIS AREA. SEE STRUCTURAL AND NEW WORK PLANS.
74.		ROOF SCUPPERS.
75.		VENT PIPING. SEE PLUMBING.
76.		EXISTING LATCH TO REMAIN.
77.		RECREATED HISTORIC WINDOW.
78.		WOOD DOOR & SIDELIGHT(S). SEE AE-601.
79.		NEW FRAMELESS INTERIOR GLAZING.
80.		HISTORIC BUILDING DIRECTORY. PAINT CONSERVATOR TO REPAIR AS NEEDED.
81.		NEW ALUMINUM BUILDING ENCLOSURE.

General Notes:

- PATCH, REPAIR AND INFILL CONCRETE FLOOR SLAB AT ALL LOCATIONS WHERE PREVIOUS DEMOLITION PHASE HAD REMOVED EXISTING SLAB TO EXPOSE EXISTING FOUNDATIONS AND FOR INSTALLATION OF ALL UNDER SLAB UTILITIES. TYPICALLY OCCURS AT BASEMENT LEVEL, BUT MAY ALSO OCCUR AT FIRST FLOOR LEVEL. CONTRACTOR SHALL OBSERVE THE EXISTING CONDITIONS TO DETERMINE EXTENT AND LOCATIONS OF INFILL SLAB REQUIRED.
- PATCH AND REPAIR ALL EXISTING CRACKS, CHIPS AND OVERALL GENERAL DAMAGE AT ALL EXISTING INTERIOR PLASTER WALLS REMAINING. CONTRACTOR SHALL OBSERVE THE EXISTING CONDITIONS TO DETERMINE EXTENT OF EXISTING DAMAGE.
- SEE FINISH PLANS & SHEETS AE-510 THROUGH AE-512 FOR EXTERIOR WINDOW TREATMENT DETAILS.
- PATCH AND REPAIR ALL MISC. HOLES AT EXISTING CONCRETE WALLS, COLUMNS AND CEILINGS. PAINT AS INDICATED IN FINISH SCHEDULE.

Keynotes: (NOT ALL ARE USED ON EACH FLOOR)

- INFILL WALL TO MATCH EXISTING WALL THICKNESS. PLASTER FINISH TO MATCH ADJACENT FINISH.
- NEW T.S. COLUMN. REFER TO STRUCTURAL.
- EXISTING CONCRETE COLUMN. PATCH EXISTING PLASTER FINISH (TYPICAL OF ALL EXPOSED COLUMNS).
- NEW METAL LOCKERS.
- NEW STEEL GRATING.
- NEW E.W.C.
- NEW FURNITURE.
- INTERIOR ALUMINUM FRAMING & GLAZING BY EXHIBITS.
- NEW WOOD SHELVING.
- NEW WAINSCOT INFILL AT REMOVED LOUVER.
- NEW CONCRETE STAIR. REFER TO STRUCTURAL.
- NEW CONCRETE RETAINING WALL. REFER TO STRUCTURAL.
- MULTI-STAGE LIFT.
- MULTI-STAGE LIFT MOTOR, MOUNTED ON SHELF.
- NEW METAL ACCESS PLATFORM & STAIRS.
- 4" THICK CONCRETE HOUSEKEEPING PAD.
- NEW MECHANICAL DUCT. REFER TO MECHANICAL.
- NEW MECHANICAL EQUIPMENT. REFER TO MECHANICAL.
- NEW SANITARY SUMP & PUMPS. REFER TO PLUMBING.
- NEW STORM WATER SUMP & PUMPS. REFER TO PLUMBING & CIVIL.
- NOT USED.
- NEW 1 1/2" GALVANIZED PIPE GUARDRAILS. WELDS GROUND SMOOTH, PAINTED.
- LINE OF EXISTING HISTORIC WALLS ABOVE.
- NEW COILING COUNTER DOOR.
- EXISTING HISTORIC VAULT DOOR TO BE CLEANED & RESTORED BY PAINT CONSERVATOR.
- NEW HISTORIC REPRODUCTION WOOD DOORS. REFER TO DOOR SCHEDULE ON SHEET AE-601.
- LINE OF EXISTING CANOPY ABOVE.
- LINE OF EXISTING FLOOR ABOVE.
- RELOCATED HISTORIC MAILBOXES. ANY DAMAGE TO BE REPAIRED BY CONSERVATOR. DO NOT STRIP, REFRESH OR POLISH. INSTALL ON SALVAGED MARBLE BASE. SEE AE-518.
- NEW ELEVATOR CABS & EQUIPMENT.
- LINE OF SOFFIT ABOVE.
- EXISTING TERRAZZO FLOORING TO REMAIN. CAREFULLY PATCH TERRAZZO TO MATCH EXISTING. PROTECT FLOORING FROM DAMAGE DURING CONSTRUCTION. REFER TO FINISH PLANS FOR ADDITIONAL INFORMATION.
- EXISTING STAIR RUN & LANDING TO REMAIN.
- EXISTING MEZZANINE FLOOR TO REMAIN. INFILL FLOOR AT REMOVED STAIR LOCATION.
- REINSTALL SALVAGED MARBLE WALL FINISH. CLEAN & POLISH.
- NOT USED.
- NEW CONCRETE RAMP & HANDRAILS.
- EXPOSED CONCRETE ROOF SLAB.
- EXTENSIVE GARTIN ROOF ASSEMBLY.
- NEW CONCRETE AREA WALL RETAINING WALL. REFER TO STRUCTURAL.
- RELOCATED HISTORIC WINDOW AT REMOVED DOOR & MASONRY INFILL. INTERIOR & EXTERIOR FINISHES TO MATCH ADJACENT WINDOWS.

PRELIMINARY
NOT FOR CONSTRUCTION
OR RECORDING


City of Las Vegas
Las Vegas Museum - Phase 3
Building Rehabilitation
Commission #06079.00
City of Las Vegas Project #C-62-07
Project Bid #XXXXXX
Plans Library # 521-179-14
300 Stewart Avenue
Las Vegas, Nevada 89101

Westlake Reed Leskosky

RECEIVED
FEB 22 2008

SDR-27014
03/27/08 PC
CD
AE-101

NOTE: ALL WORK MUST CONFORM TO THE SECRETARY OF THE INTERIOR'S STANDARDS FOR REHABILITATION AND GUIDELINES FOR REHABILITATING HISTORIC BUILDINGS. REFER TO SPECIFICATIONS FOR MORE INFORMATION.

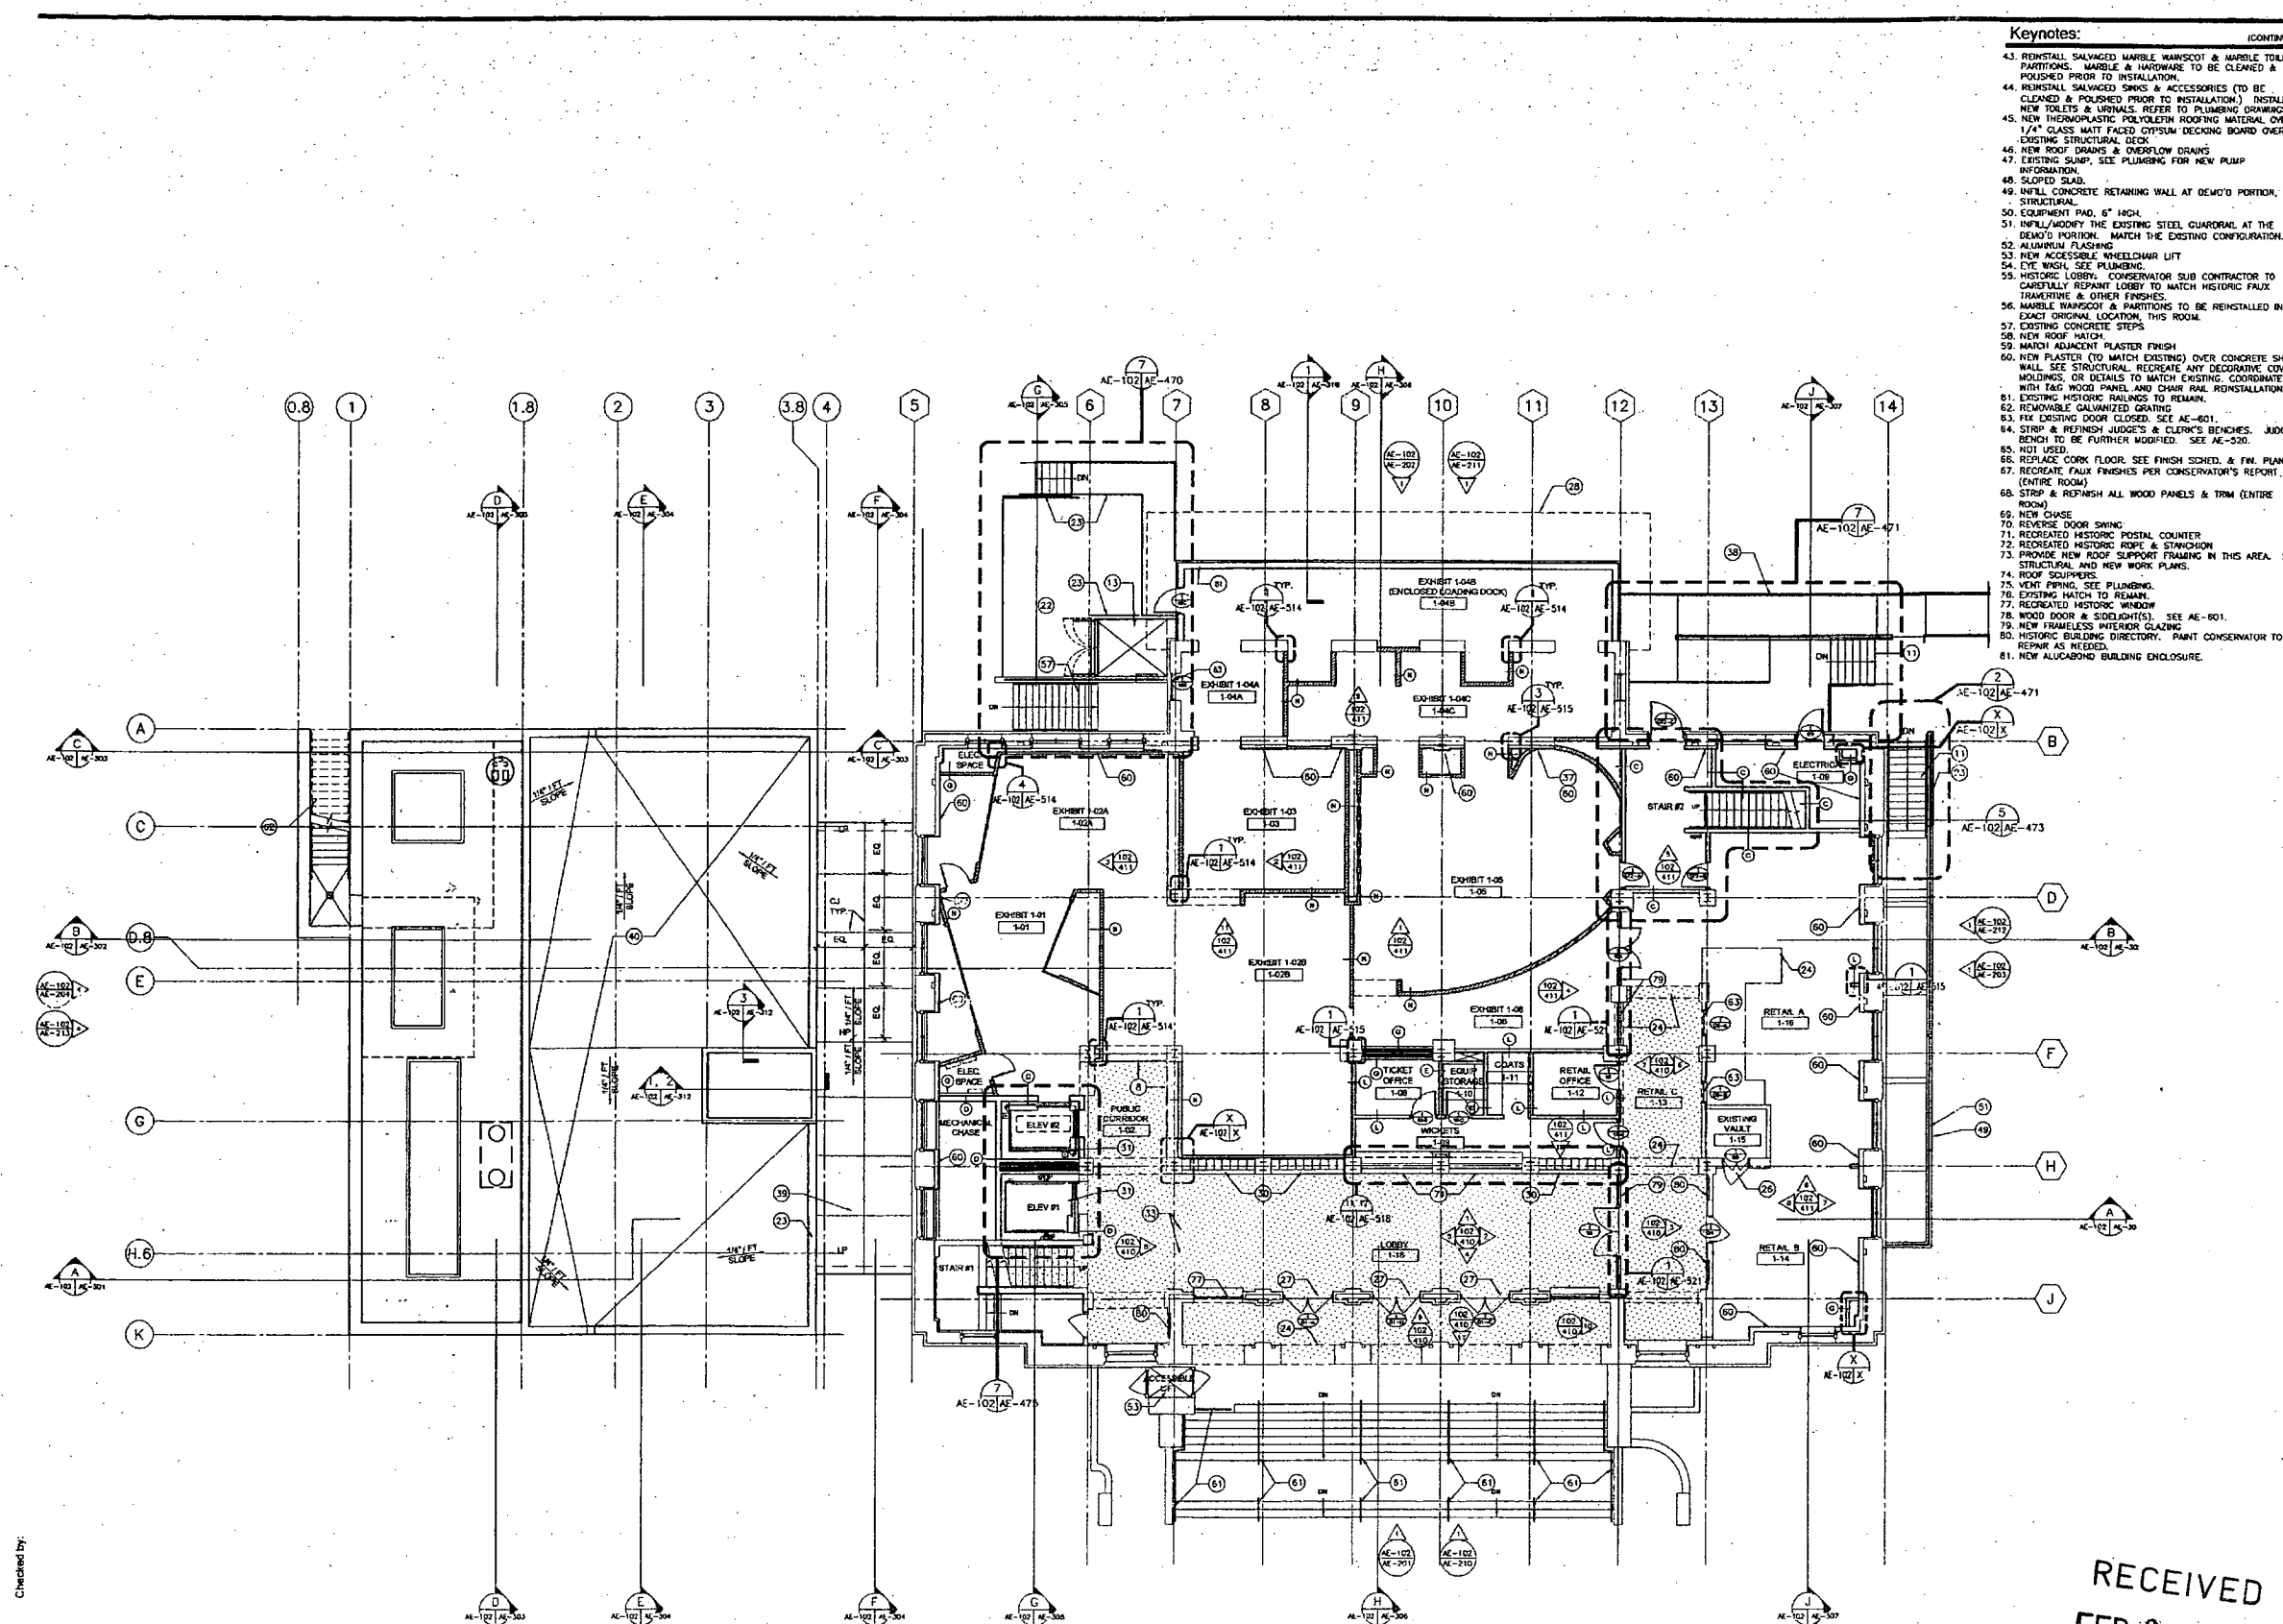

Keynotes: (CONTINUED)

43. REINSTALL SALVAGED MARBLE WAINSCOT & MARBLE TOILET PARTITIONS. MARBLE & HARDWARE TO BE CLEANED & POLISHED PRIOR TO INSTALLATION.
44. REINSTALL SALVAGED SINKS & ACCESSORIES (TO BE CLEANED & POLISHED PRIOR TO INSTALLATION.) INSTALL NEW TOILETS & URINALS. REFER TO PLUMBING DRAWINGS.
45. NEW THERMOPLASTIC POLYOLEFIN ROOFING MATERIAL OVER 1/4" GLASS MAT FIBER GYPSUM DECKING BOARD OVER EXISTING STRUCTURAL DECK.
46. NEW ROOF DRAINS & OVERFLOW DRAINS.
47. EXISTING SUMP. SEE PLUMBING FOR NEW PUMP INFORMATION.
48. SLOPED SLAB.
49. INFILL CONCRETE RETAINING WALL AT DEMO'D PORTION, SEE STRUCTURAL.
50. EQUIPMENT PAD, 6" HIGH.
51. INFILL/MODIFY THE EXISTING STEEL GUARDRAIL AT THE DEMO'D PORTION. MATCH THE EXISTING CONFIGURATION.
52. ALUMINUM FLASHING.
53. NEW ACCESSIBLE WHEELCHAIR LIFT.
54. C/FE WASH. SEE PLUMBING.
55. HISTORIC LOBBY. CONSERVATOR SUB CONTRACTOR TO CAREFULLY REPAIR LOBBY TO MATCH EXISTING FAUX TRAVERTINE & OTHER FINISHES.
56. MARBLE WAINSCOT & PARTITIONS TO BE REINSTALLED IN EXACT ORIGINAL LOCATION, THIS ROOM.
57. EXISTING CONCRETE STEPS.
58. NEW ROOF MATCH.
59. MATCH ADJACENT PLASTER FINISH.
60. NEW PLASTER (TO MATCH EXISTING) OVER CONCRETE SHEAR WALL. SEE STRUCTURAL. RECREATE ANY DECORATIVE CONES, MOLDINGS, OR DETAILS TO MATCH EXISTING. COORDINATE WITH T&G WOOD PANEL AND CHAIR RAIL REINSTALLATION.
61. EXISTING HISTORIC RAILINGS TO REMAIN.
62. REMOVABLE GALVANIZED GRATING.
63. FIX EXISTING DOOR CLOSED. SEE AE-601.
64. STRIP & REFINISH JUDGES & CLERK'S BENCHES. JUDGE'S BENCH TO BE FURTHER MODIFIED. SEE AE-500.
65. NOT USED.
66. REPLACE CORK FLOOR. SEE FINISH SCHEDULE & FIN. PLANS.
67. RECREATE FAUX FINISHES PER CONSERVATOR'S REPORT. (ENTIRE ROOM)
68. STRIP & REFINISH ALL WOOD PANELS & TRIM (ENTIRE ROOM)
69. NEW CHASE.
70. REVERSE DOOR SWING.
71. RECREATED HISTORIC POSTAL COUNTER.
72. RECREATED HISTORIC ROPE & STANCHION.
73. PROVIDE NEW ROOF SUPPORT FRAMING IN THIS AREA. SEE STRUCTURAL AND NEW WORK PLANS.
74. ROOF SCUPPERS.
75. VENT PIPING. SEE PLUMBING.
76. EXISTING MATCH TO REMAIN.
77. RECREATED HISTORIC WINDOW.
78. WOOD DOOR & SIDELIGHTS. SEE AE-801.
79. NEW FRAMELESS INTERIOR GLAZING.
80. HISTORIC BUILDING DIRECTORY. PAINT CONSERVATOR TO REPAIR AS NEEDED.
81. NEW ALUMINUM BUILDING ENCLOSURE.

Issued / Revised		
No.	Date	Description
02/28/07		100% Schematic Design
08/03/07		100% DD Estimate
08/24/07		100% Design Development
02/28/08		50% CD Owner Review

General Notes:

1. PATCH, REPAIR AND INFILL CONCRETE FLOOR SLAB AT ALL LOCATIONS WHERE PREVIOUS DEMOLITION PHASE HAD REMOVED EXISTING SLAB TO EXPOSE EXISTING FOUNDATIONS AND FOR INSTALLATION OF ALL UNDER SLAB UTILITIES. TYPICALLY OCCURS AT BASEMENT LEVEL, BUT MAY ALSO OCCUR AT FIRST FLOOR LEVEL. CONTRACTOR SHALL OBSERVE THE EXISTING CONDITIONS TO DETERMINE EXTENT AND LOCATIONS OF WELL SLAB REQUIRED.
2. PATCH AND REPAIR ALL EXISTING CRACKS, CHIPS AND OVERALL GENERAL DAMAGE AT ALL EXISTING INTERIOR PLASTER WALLS REMAINING. CONTRACTOR SHALL OBSERVE THE EXISTING CONDITIONS TO DETERMINE EXTENT OF EXISTING DAMAGE.
3. SEE FINISH PLANS & SHEETS AE-510 THROUGH AE-512 FOR EXTERIOR WINDOW TREATMENT DETAILS.
4. PATCH AND REPAIR ALL MISC. HOLES AT EXISTING CONCRETE WALLS, COLUMNS AND CEILINGS. PAINT AS INDICATED IN FINISH SCHEDULE.

Keynotes: (NOT ALL ARE USED ON EACH FLOOR)

1. INFILL WALL TO MATCH EXISTING WALL THICKNESS. PLASTER FINISH TO MATCH ADJACENT FINISH.
2. NEW T.S. COLUMN. REFER TO STRUCTURAL.
3. EXISTING CONCRETE COLUMN. PATCH EXISTING PLASTER FINISH (TYPICAL OF ALL EXPOSED COLUMNS.)
4. NEW METAL LOCKERS.
5. NEW STEEL GRATING.
6. NEW C.W.C.
7. NEW FURNITURE.
8. INTERIOR ALUMINUM FRAMING & GLAZING BY EXHIBITS.
9. NEW WOOD SHELVING.
10. NEW MASONRY INFILL AT REMOVED LOUVER.
11. NEW CONCRETE STAIR. REFER TO STRUCTURAL.
12. NEW CONCRETE RETAINING WALL. REFER TO STRUCTURAL.
13. MULTI-STAGE LIFT.
14. MULTI-STAGE LIFT MOTOR, MOUNTED ON SHELF.
15. NEW METAL ACCESS PLATFORM & STAIRS.
16. 4" THICK CONCRETE HOUSEKEEPING PAD.
17. NEW MECHANICAL DUCT. REFER TO MECHANICAL.
18. NEW MECHANICAL EQUIPMENT. REFER TO MECHANICAL.
19. NEW SANITARY SUMP & PUMPS. REFER TO PLUMBING.
20. NEW STORM WATER SUMP & PUMPS. REFER TO PLUMBING & CIVIL.
21. NOT USED.
22. NEW LOADING DOCK.
23. NEW 1 1/2" GALVANIZED PIPE GUARDRAILS. WELDS GROUND SMOOTH, PAINTED.
24. LINE OF EXISTING HISTORIC WALLS ABOVE.
25. NEW COILING COUNTER DOOR.
26. EXISTING HISTORIC VAULT DOOR TO BE CLEANED & RESTORED BY PAINT CONSERVATOR.
27. NEW HISTORIC REPRODUCTION WOOD DOORS. REFER TO DOOR SCHEDULE ON SHEET AE-601.
28. LINE OF EXISTING CANOPY ABOVE.
29. LINE OF EXISTING FLOOR ABOVE.
30. RELOCATED HISTORIC MAILBOXES. ANY DAMAGE TO BE REPAIRED BY CONSERVATOR. DO NOT STRIP, REFINISH OR POLISH. INSTALL ON SALVAGED MARBLE BASE. SEE AE-518.
31. NEW ELEVATOR CABS & EQUIPMENT.
32. LINE OF SOFFIT ABOVE.
33. EXISTING TERRAZZO FLOORING TO REMAIN. CAREFULLY PATCH TERRAZZO TO MATCH EXISTING. PROTECT FLOORING FROM DAMAGE DURING CONSTRUCTION. REFER TO FINISH PLANS FOR ADDITIONAL INFORMATION.
34. EXISTING STAIR RUN & LANDING TO REMAIN.
35. EXISTING MEZZANINE FLOOR TO REMAIN. INFILL FLOOR AT REMOVED STAIR LOCATION.
36. REINSTALL SALVAGED MARBLE WALL FINISH. CLEAN & POLISH.
37. NOT USED.
38. NEW CONCRETE RAMP & HANDRAILS.
39. EXPOSED CONCRETE ROOF SLAB.
40. EXISTING GARDEN ROOF ASSEMBLY.
41. NEW CONCRETE AREA WELL RETAINING WALL. REFER TO STRUCTURAL.
42. RELOCATED HISTORIC WINDOW AT REMOVED DOOR & MASONRY INFILL. INTERIOR & EXTERIOR FINISHES TO MATCH ADJACENT WINDOWS.

PRELIMINARY
NOT FOR CONSTRUCTION
OR RECORDING

City of Las Vegas
Las Vegas Museum - Phase 3
Building Rehabilitation
Commission #06079.00
City of Las Vegas Project #C-82-07
Project Bid # xxxxxx
Plans Library # 521-179-14
300 Stewart Avenue
Las Vegas, Nevada 89101

Westlake Reed Leskosky

RECEIVED
FEB 22 2008

One East Camelback Road, Suite 690
Phoenix, Arizona
85012-1668
602 212-0451

First Floor Plan

SDR-27014
03/27/08 PC
AE-102

CD

NOTE: ALL WORK MUST CONFORM TO THE SECRETARY OF THE INTERIOR'S STANDARDS FOR REHABILITATION AND GUIDELINES FOR REHABILITATING HISTORIC BUILDINGS. REFER TO SPECIFICATIONS FOR MORE INFORMATION.

Checked by:

Drawn by:

FIRST FLOOR PLAN

1/8" = 1'-0"
(2017.05') FINISH FIRST FLOOR ELEVATION, U.N.O.
0 8 16 32 Feet
1/8" = 1'-0"



Hatch Legend:

- HISTORIC LOBBY, LOGGIA, STAIR & CORRIDORS: CONSERVATOR PAINT SUBCONTRACTOR TO CAREFULLY REPAIR TO MATCH EXISTING FAUX TRAVERTINE AND OTHER ORIGINAL FINISHES.
- HATCH INDICATES EXHIBIT WALLS TO BE BUILT BY GENERAL CONTRACTOR. IN GENERAL, THESE WALLS ARE NOT FULL HEIGHT. A REVEAL WALL OCCUR BETWEEN THIS WALL AND ANY ADJACENT HISTORIC WALL. SEE WALL TYPE "N" & SHEET AE-514 & AE-515.

Keynotes: (CONTINUED)

43. REINSTALL SALVAGED MARBLE WAINSCOT & MARBLE TOILET PARTITIONS. MARBLE & HARDWARE TO BE CLEANED & POLISHED PRIOR TO INSTALLATION.
44. REINSTALL SALVAGED SINKS & ACCESSORIES (TO BE CLEANED & POLISHED PRIOR TO INSTALLATION). INSTALL NEW TOILETS & URINALS. REFER TO PLUMBING DRAWINGS.
45. NEW THERMOPLASTIC POLYOLEFIN ROOFING MATERIAL OVER EXISTING STRUCTURAL DECK.
46. NEW ROOF DRAINS & OVERFLOW DRAINS.
47. EXISTING SLAB, SEE PLUMBING FOR NEW PUMP INFORMATION.
48. SLOPED SLAB.
49. IN-fill CONCRETE RETAINING WALL AT DEMO'D PORTION, SEE STRUCTURAL.
50. EQUIPMENT PAD, 6" HIGH.
51. IN-fill/ADJUST THE EXISTING STEEL GUARDRAIL AT THE DEMO'D PORTION. MATCH THE EXISTING CONFIGURATION.
52. ALUMINUM FLASHING.
53. NEW ACCESSIBLE WHEELCHAIR LIFT.
54. EYE WASH, SEE PLUMBING.
55. HISTORIC LOBBY: CONSERVATOR SUB CONTRACTOR TO CAREFULLY REPAIR LOBBY TO MATCH HISTORIC FAUX TRAVERTINE & OTHER FINISHES.
56. MARBLE WAINSCOT & PARTITIONS TO BE REINSTALLED IN EXACT ORIGINAL LOCATION, THIS ROOM.
57. EXISTING CONCRETE STEPS.
58. NEW ROOF HATCH.
59. MATCH ADJACENT PLASTER FINISH.
60. NEW PLASTER (TO MATCH EXISTING) OVER CONCRETE SHEAR WALLS. SEE STRUCTURAL RECREATE ANY DECORATIVE CORNICES, MOLDINGS, OR DETAILS TO MATCH EXISTING. COORDINATE WITH TAG WOOD PANEL AND CHAIR RAIL REINSTALLATION.
61. EXISTING HISTORIC RAILINGS TO REMAIN.
62. REMOVABLE GALVANIZED GRATING.
63. FIX EXISTING DOOR CLOSURE. SEE AE-601.
64. STRIP & REFINISH JUDGE'S & CLERK'S BENCHES. JUDGE'S BENCH TO BE FURTHER MODIFIED. SEE AE-520.
65. NOT USED.
66. REPLACE CORK FLOOR. SEE FINISH SCHED. & FIN. PLANS.
67. RECREATE FAUX FINISHES PER CONSERVATOR'S REPORT (ENTIRE ROOM).
68. STRIP & REFINISH ALL WOOD PANELS & TRIM (ENTIRE ROOM).
69. NEW CHASE.
70. REVERSE DOOR SWING.
71. RECREATED HISTORIC POSTAL COUNTER.
72. RECREATED HISTORIC ROPE & STANCHION.
73. PROVIDE NEW ROOF SUPPORT FRAMING IN THIS AREA. SEE STRUCTURAL AND NEW ROOF PLANS.
74. ROOF SCUPPERS.
75. VENT PIPING, SEE PLUMBING.
76. EXISTING HATCH TO REMAIN.
77. RECREATED HISTORIC WINDOW.
78. WOOD DOOR & SHELVE(S). SEE AE-601.
79. NEW FRAMELESS INTERIOR GLAZING.
80. HISTORIC BUILDING DIRECTORY. PAINT CONSERVATOR TO REPAIR AS NEEDED.
81. NEW ALUMINUM BUILDING ENCLOSURE.


Issued / Revised		
No.	Date	Description
	02/26/07	100% Schematic Design
	04/05/07	100% SD Revised
	05/30/07	50% Design Development
	08/03/07	100% DD Estimate
	08/24/07	100% Design Development
	02/18/08	50% CD Owner Review

General Notes:

1. PATCH, REPAIR AND IN-fill CONCRETE FLOOR SLAB AT ALL LOCATIONS WHERE PREVIOUS DEMOLITION PHASE HAD REMOVED EXISTING SLAB TO EXPOSE EXISTING FOUNDATIONS AND FOR INSTALLATION OF ALL UNDER SLAB UTILITIES. TYPICALLY OCCURS AT BASEMENT LEVEL, BUT MAY ALSO OCCUR AT FIRST FLOOR LEVEL. CONTRACTOR SHALL OBSERVE THE EXISTING CONDITIONS TO DETERMINE EXTENT AND LOCATIONS OF IN-fill SLAB REQUIRED.
2. PATCH AND REPAIR ALL EXISTING CRACKS, CHIPS AND OVERALL GENERAL DAMAGE AT ALL EXISTING INTERIOR PLASTER WALLS REMAINING. CONTRACTOR SHALL OBSERVE THE EXISTING CONDITIONS TO DETERMINE EXTENT OF EXISTING DAMAGE.
3. SEE FINISH PLANS & SHEETS AE-510 THROUGH AE-512 FOR EXTERIOR WINDOW TREATMENT DETAILS.
4. PATCH AND REPAIR ALL MISC. HOLES AT EXISTING CONCRETE WALLS, COLUMNS AND CEILINGS. PAINT AS INDICATED IN FINISH SCHEDULE.

Keynotes: (NOT ALL ARE USED ON EACH FLOOR)

1. IN-fill WALL TO MATCH EXISTING WALL THICKNESS. PLASTER FINISH TO MATCH ADJACENT FINISH.
2. NEW T.S. COLUMN. REFER TO STRUCTURAL.
3. EXISTING CONCRETE COLUMN. PATCH EXISTING PLASTER FINISH (TYPICAL OF ALL EXPOSED COLUMNS).
4. NEW METAL LOCKERS.
5. NEW STEEL COATING.
6. NEW E.W.C.
7. NEW FURNITURE.
8. INTERIOR ALUMINUM FRAMING & GLAZING BY EXHIBITS.
9. NEW WOOD SHELVING.
10. NEW MASONRY IN-fill AT REMOVED LOUVER.
11. NEW CONCRETE STAIR. REFER TO STRUCTURAL.
12. NEW CONCRETE RETAINING WALL. REFER TO STRUCTURAL.
13. MULTI-STAGE LIFT.
14. MULTI-STAGE LIFT MOTOR, MOUNTED ON SHELF.
15. NEW METAL ACCESS PLATFORM & STAIRS.
16. 4" THICK CONCRETE HOUSEKEEPING PAD.
17. NEW MECHANICAL DUCT. REFER TO MECHANICAL.
18. NEW MECHANICAL EQUIPMENT. REFER TO MECHANICAL.
19. NEW SANITARY SUMP & PUMPS. REFER TO PLUMBING.
20. NEW STORM WATER SUMP & PUMPS. REFER TO PLUMBING & CIVIL.
21. NOT USED.
22. NEW LOADING DOCK.
23. NEW 1 1/2" GALVANIZED PIPE GUARDRAILS. WELDS GROUND SMOOTH. PAINTED.
24. LINE OF EXISTING HISTORIC WALLS ABOVE.
25. NEW COILING COUNTER DOOR.
26. EXISTING HISTORIC VAULT DOOR TO BE CLEANED & RESTORED BY PAINT CONSERVATOR.
27. NEW HISTORIC REPRODUCTION WOOD DOORS. REFER TO DOOR SCHEDULE ON SHEET AE-601.
28. LINE OF EXISTING CANOPY ABOVE.
29. LINE OF EXISTING FLOOR ABOVE.
30. RELOCATED HISTORIC MAILBOXES. ANY DAMAGE TO BE REPAIRED BY CONSERVATOR. DO NOT STRIP, REFINISH OR POLISH. INSTALL ON SALVAGED MARBLE BASE. SEE AE-515.
31. NEW ELEVATOR CABS & EQUIPMENT.
32. LINE OF SOFFIT ABOVE.
33. EXISTING TERRAZZO FLOORING TO REMAIN. CAREFULLY PATCH TERRAZZO TO MATCH EXISTING. PROTECT FLOORING FROM DAMAGE DURING CONSTRUCTION. REFER TO FINISH PLANS FOR ADDITIONAL INFORMATION.
34. EXISTING STAIR RUN & LANDING TO REMAIN.
35. EXISTING MEZZANINE FLOOR TO REMAIN. IN-fill FLOOR AT REMOVED STACK LOCATION.
36. REINSTALL SALVAGED MARBLE WALL FINISH. CLEAN & POLISH.
37. NOT USED.
38. NEW CONCRETE RAMP & HANDRAILS.
39. EXPOSED CONCRETE ROOF SLAB.
40. EXTENSIVE GARDEN ROOF ASSEMBLY.
41. NEW CONCRETE AREA WALL RETAINING WALL. REFER TO STRUCTURAL.
42. RELOCATED HISTORIC WINDOW AT REMOVED DOOR & MASONRY IN-fill. INTERIOR & EXTERIOR FINISHES TO MATCH ADJACENT WINDOWS.

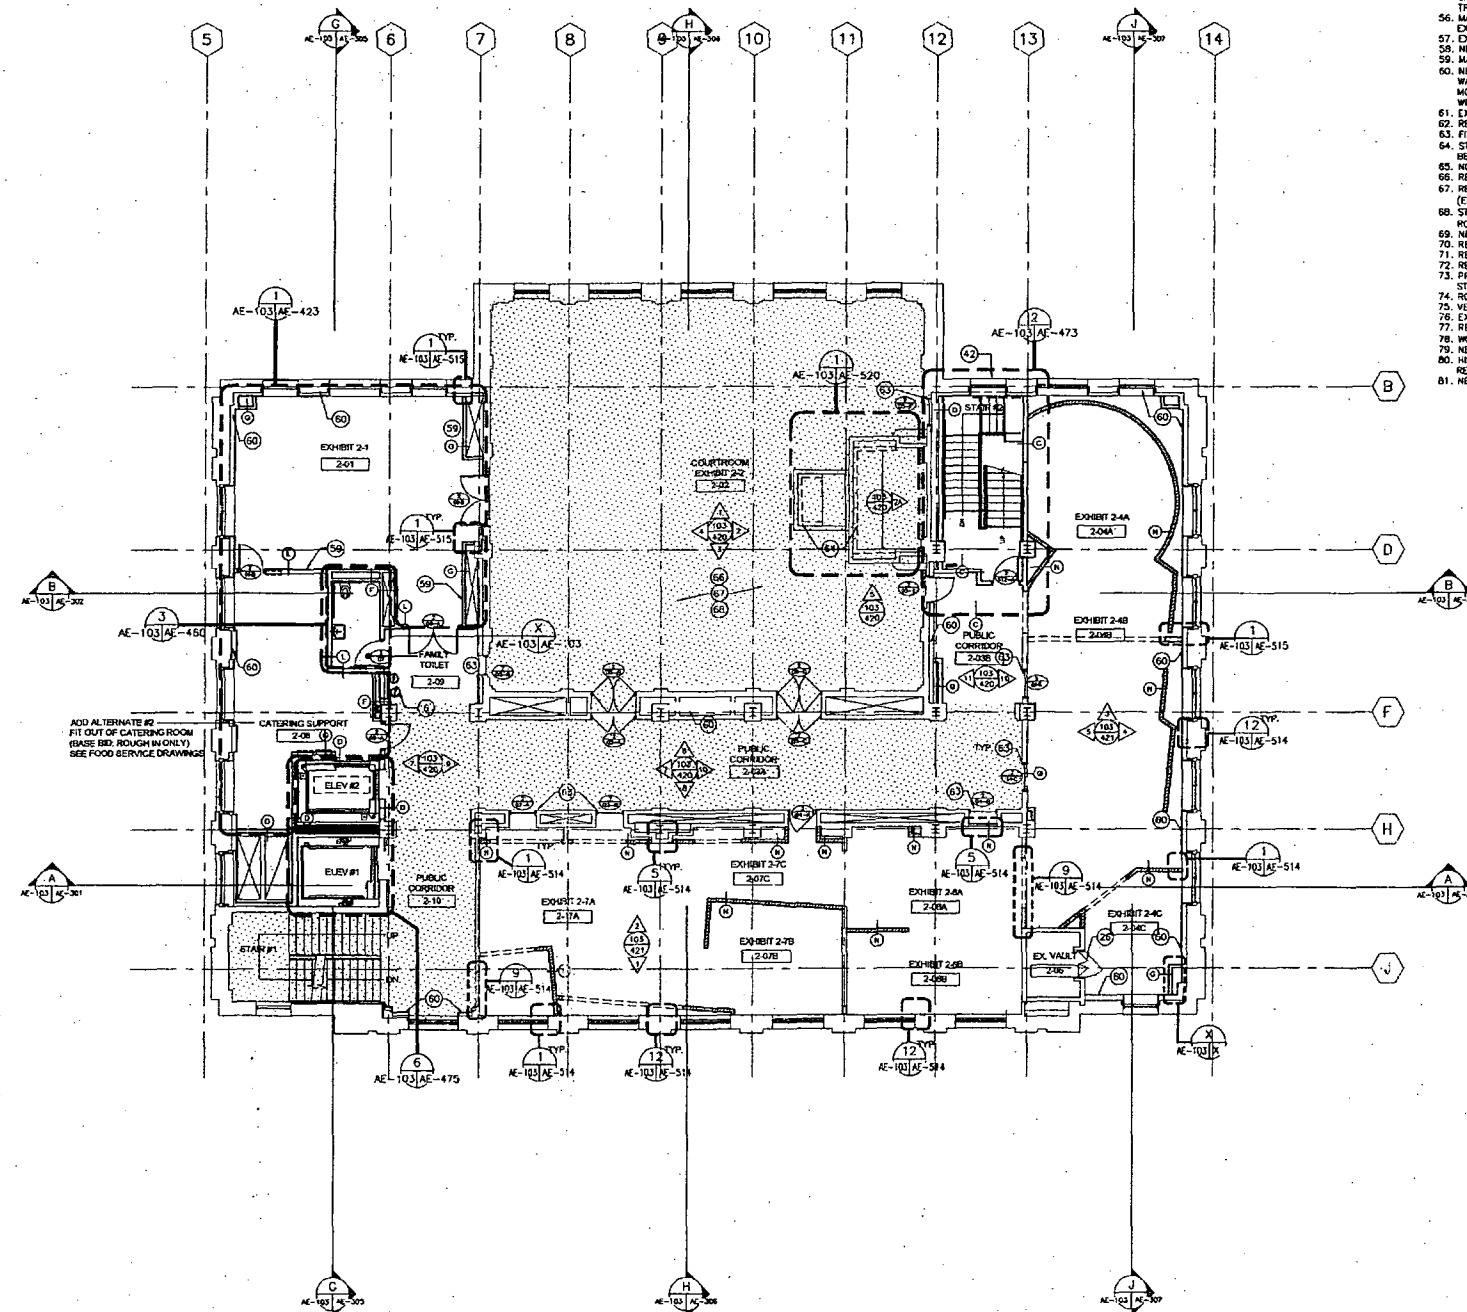

SECOND FLOOR PLAN
1/8" = 1'-0"
-3.14' - 6"
FINISHED FLOOR ELEVATION, U.N.O.

- Hatch Legend:
- HISTORIC LOBBY, LOGGIA, COURTROOM, STAIR & CORRIDORS: CONSERVATOR PAINT SUBCONTRACTOR TO CAREFULLY REPAIR TO MATCH EXISTING FAUX TRAVERTINE AND OTHER ORIGINAL FINISHES.
 - INDICATES EXHIBIT WALLS TO BE BUILT BY GENERAL CONTRACTOR. IN GENERAL, THESE WALLS ARE NOT FULL HEIGHT. A REVEAL WILL OCCUR BETWEEN THIS WALL AND ANY ADJACENT HISTORIC WALL. SEE WALL TYPE "W" & SHEET AE-514.

(RECEIVED)
FEB 22 2008

SDR-27014
03/27/08 PC

NOTE: ALL WORK MUST CONFORM TO THE SECRETARY OF THE INTERIOR'S STANDARDS FOR REHABILITATION AND GUIDELINES FOR REHABILITATING HISTORIC BUILDINGS. REFER TO SPECIFICATIONS FOR MORE INFORMATION.

PRELIMINARY NOT FOR CONSTRUCTION OR RECORDING

City of Las Vegas
Las Vegas Museum - Phase 3
Building Rehabilitation
Commission #06079.00
City of Las Vegas Project #C-62-07
Project Bid # xxxxxxx
Plans Library # 521-179-14
300 Stewart Avenue
Las Vegas, Nevada 89101


Westlake Reed Leskosky

One East Camelback Road, Suite 690
Phoenix, Arizona
85012-1668
602 212-0451

Second Floor Plan

AE-103

CD

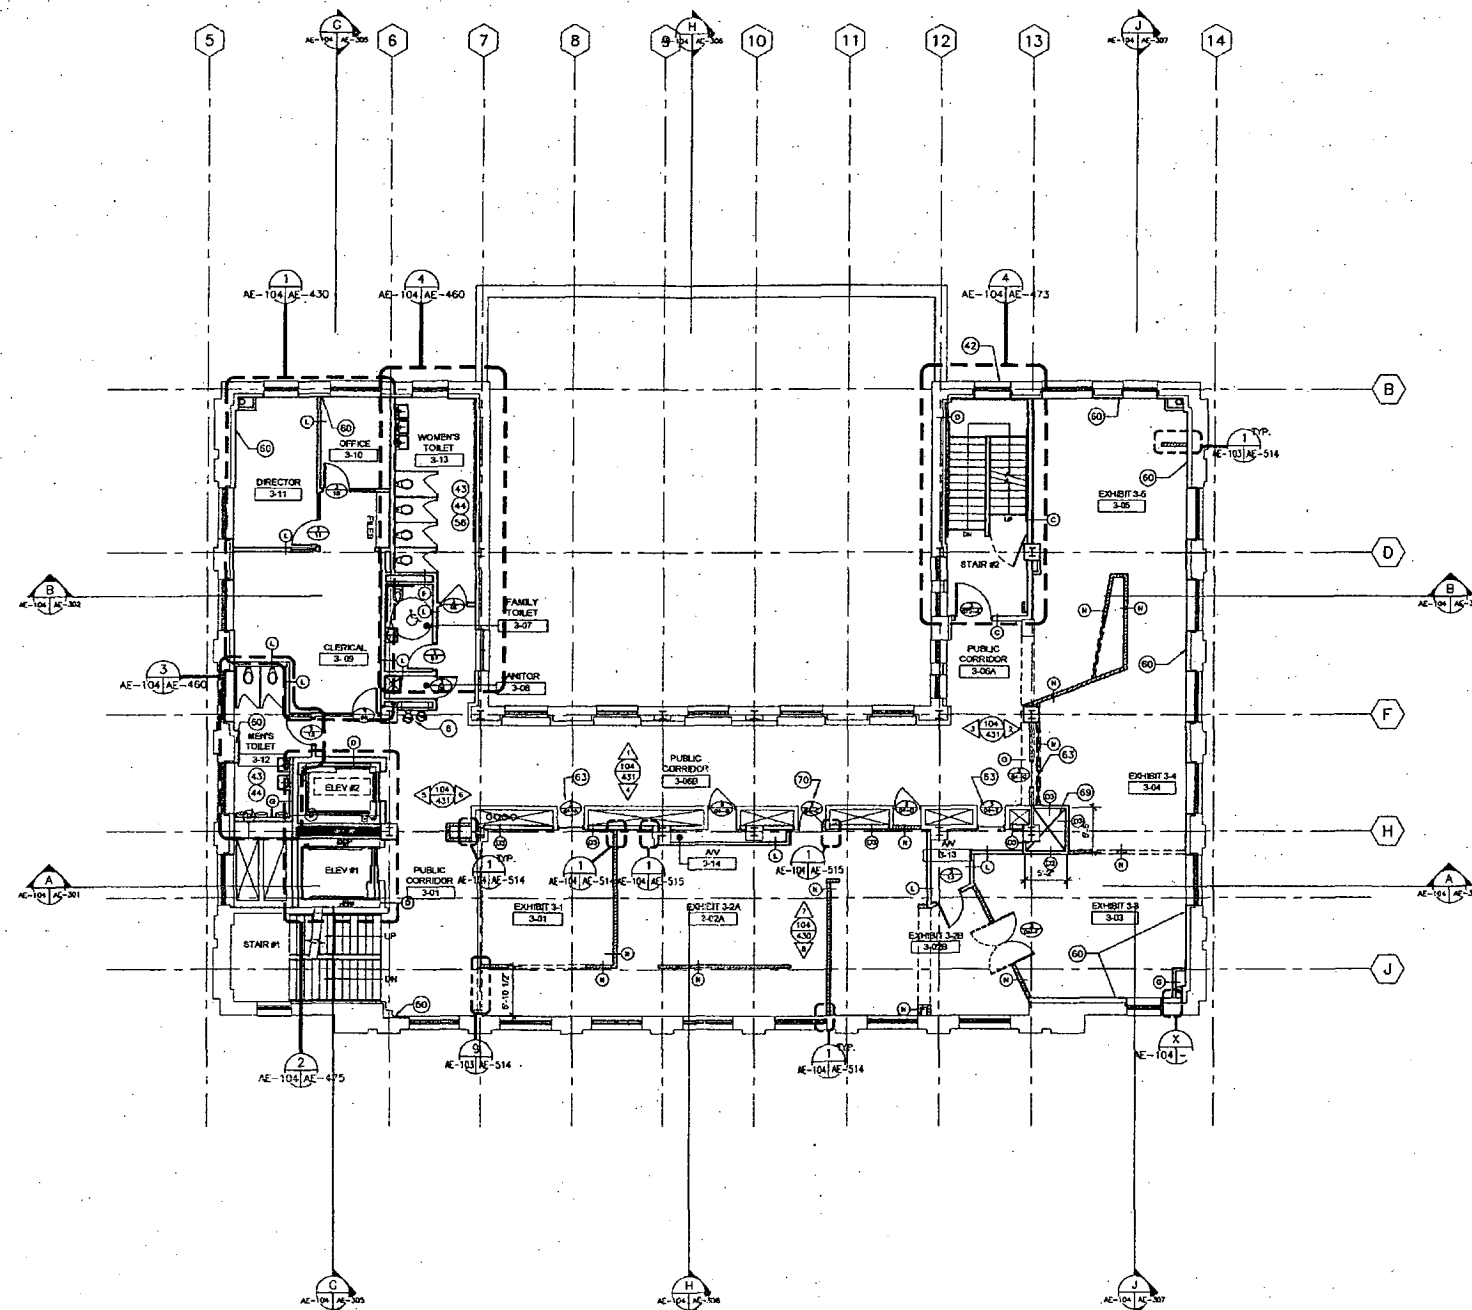

THIRD FLOOR PLAN
1/8" = 1'-0"

Hatch Legend:

HISTORIC LOBBY, LOGGIA, COURTROOM, STAIR & CORRIDORS: CONSERVATOR PAINT SUBCONTRACTOR TO CAREFULLY REPAINT TO MATCH EXISTING FAUX TRAVERTINE AND OTHER ORIGINAL FINISHES.

INDICATES EXHIBIT WALLS TO BE BUILT BY GENERAL CONTRACTOR. IN GENERAL, THESE WALLS ARE NOT FULL HEIGHT. A REVEAL WILL OCCUR BETWEEN THIS WALL AND ANY ADJACENT HISTORIC WALL. SEE WALL TYPE "N" & SHEET AE-514.

Keynotes: (CONTINUED)

No.	Date	Description
43.	02/26/07	100% Schematic Design
44.	08/03/07	100% DD Estimate
45.	08/24/07	100% Design Development
46.	02/08/08	50% CD Owner Review

- General Notes:**
- PATCH, REPAIR AND INFILL CONCRETE FLOOR SLAB AT ALL LOCATIONS WHERE PREVIOUS DEMOLITION PHASE WAS REMOVED EXISTING SLAB TO EXPOSE EXISTING FOUNDATIONS AND FOR INSTALLATION OF ALL UNDER SLAB UTILITIES. TYPICALLY OCCURS AT BASEMENT LEVEL, BUT MAY ALSO OCCUR AT FIRST FLOOR LEVEL. CONTRACTOR SHALL OBSERVE THE EXISTING CONDITIONS TO DETERMINE EXTENT AND LOCATIONS OF INFILL SLAB REQUIRED.
 - PATCH AND REPAIR ALL EXISTING CRACKS, CHIPS AND OVERSILL GENERAL DAMAGE AT ALL EXISTING INTERIOR PLASTER WALLS REMAINING. CONTRACTOR SHALL OBSERVE THE EXISTING CONDITIONS TO DETERMINE EXTENT OF EXISTING DAMAGE.
 - SEE FINISH PLANS & SHEETS AE-510 THROUGH AE-512 FOR EXTERIOR WINDOW TREATMENT DETAILS.
 - PATCH AND REPAIR ALL MISC. HOLES AT EXISTING CONCRETE WALLS, COLUMNS AND CEILINGS. PAINT AS INDICATED IN FINISH SCHEDULE.

- Keynotes:** (NOT ALL ARE USED ON EACH FLOOR)
- INFILL WALL TO MATCH EXISTING WALL THICKNESS. PLASTER FINISH TO MATCH ADJACENT FINISH.
 - NEW T.S. COLUMN. REFER TO STRUCTURAL.
 - EXISTING CONCRETE COLUMN. PATCH EXISTING PLASTER FINISH (TYPICAL OF ALL EXPOSED COLUMNS).
 - NEW METAL LOCKERS.
 - NEW STEEL GRATING.
 - NEW FURNITURE.
 - INTERIOR ALUMINUM FRAMING & GLAZING BY EXHIBITS.
 - NEW WOOD SHELVING.
 - NEW MASONRY INFILL AT REMOVED LOUVER.
 - NEW CONCRETE SLAB. REFER TO STRUCTURAL.
 - NEW CONCRETE RETAINING WALL. REFER TO STRUCTURAL.
 - MULTI-STAGE LEFT MOTOR, MOUNTED ON SHELF.
 - NEW METAL ACCESS PLATFORM & STAIRS.
 - WALL-STAGE LEFT.
 - NEW MECHANICAL DUCT. REFER TO MECHANICAL.
 - NEW MECHANICAL EQUIPMENT. REFER TO MECHANICAL.
 - NEW SANITARY SUMP & PUMPS. REFER TO PLUMBING.
 - NEW STORM WATER SUMP & PUMPS. REFER TO PLUMBING & CIVIL.
 - NOT USED.
 - NEW LOADING DOOR.
 - NEW 1 1/2" GALVANIZED PIPE GUARDRAILS. WELDS GROUND SMOOTH, PAINTED.
 - LINE OF EXISTING HISTORIC WALLS ABOVE.
 - NEW COILING COUNTER DOOR.
 - EXISTING HISTORIC VAULT DOOR TO BE CLEANED & RESTORED BY PAINT CONSERVATOR.
 - NEW HISTORIC REPRODUCTION WOOD DOORS. REFER TO DOOR SCHEDULE ON SHEET AE-601.
 - LINE OF EXISTING CANOPY ABOVE.
 - LINE OF EXISTING FLOOR ABOVE.
 - RELOCATED HISTORIC MAILBOXES. ANY DAMAGE TO BE REPAIRED BY CONSERVATOR. DO NOT STRIP, REFURISH OR POLISH. INSTALL ON SALVAGED MARBLE BASE. SEE AE-518.
 - NEW ELEVATOR CABS & EQUIPMENT.
 - LINE OF SOFFIT ABOVE.
 - EXISTING TERRAZZO FLOORING TO REMAIN. CAREFULLY PATCH TERRAZZO TO MATCH EXISTING. PROTECT FLOORING FROM DAMAGE DURING CONSTRUCTION. REFER TO FINISH PLANS FOR ADDITIONAL INFORMATION.
 - EXISTING STAIR RAMP & LANDING TO REMAIN.
 - EXISTING MEZZANINE FLOOR TO REMAIN. INFILL FLOOR AT REMOVED STAIR LOCATION.
 - REINSTALL SALVAGED MARBLE WALL FINISH. CLEAN & POLISH.
 - NOT USED.
 - NEW CONCRETE RAMP & HANDRAILS.
 - EXPOSED CONCRETE ROOF.
 - EXTENSIVE GARDEN ROOF ASSEMBLY.
 - NEW CONCRETE AREA WALL RETAINING WALL. REFER TO STRUCTURAL.
 - RELOCATED HISTORIC WINDOW AT REMOVED DOOR & MASONRY INFILL. INTERIOR & EXTERIOR FINISHES TO MATCH ADJACENT WINDOWS.

PRELIMINARY
NOT FOR CONSTRUCTION
OR RECORDING

City of Las Vegas
Las Vegas Museum - Phase 3
Building Rehabilitation
Commission #06079.00
City of Las Vegas Project #C-62-07
Project Bld #xxxxxx
Plans Library # 521-179-14
300 Stewart Avenue
Las Vegas, Nevada 89101

Westlake Reed Leskosky

RECEIVED
FEB 22 2008

SDR-27014
03/27/08 PC
CD
AE-104

NOTE: ALL WORK MUST CONFORM TO THE SECRETARY OF THE INTERIOR'S STANDARDS FOR REHABILITATION AND GUIDELINES FOR REHABILITATING HISTORIC BUILDINGS. REFER TO SPECIFICATIONS FOR MORE INFORMATION.


Issued / Revised		
No.	Date	Description
02/26/07		100% Schematic Design
5/30/07		50% Design Development
06/03/07		100% DD Estimate
06/24/07		100% Design Development
02/05/08		50% CD Owner Review

General Notes:

- EXERCISE EXTREME CARE TO PROTECT HISTORIC BUILDING FABRIC, SPACES AND ELEMENTS. COORDINATE PROTECTIVE MEASURES WITH ARCHITECT BEFORE PROCEEDING WITH WORK. INSIDE AND ADJACENT TO HISTORIC AREAS AND ELEMENTS.
- DOORS NOTED TO BE SALVAGED INCLUDE DOOR HARDWARE, AND TRIM AND PROTECT SALVAGED ITEMS FROM FURTHER DAMAGE BEFORE REMOVAL. AFTER REMOVAL, TAG DOORS ARE TO BE SALVAGED FOR REUSE ON THIS PROJECT & TO BE SEGREGATED FROM TAGGED DOORS TO BE SALVAGED.
- ALL WOOD BASE, RAILS AND TRIM NOTED TO BE SALVAGED TO BE CAREFULLY REMOVED TO PREVENT SPLITTING AND FURTHER DAMAGE BEFORE DURING AND AFTER REMOVAL.
- OWNER HAS DESIGNATED A LOCATION OFF SITE FOR SALVAGED ITEMS AT XXXXXXXX. SEE PROJECT MANUAL FOR DETAIL.
- ALL DEMOLISHED MATERIALS TO BE DISPOSED OF OFF SITE IN A LEGAL MANNER PER ALL FEDERAL, STATE, COUNTY AND LOCAL ORDINANCES, REGULATIONS AND DIRECTIVES.
- ALL OSHA, STATE, COUNTY AND LOCAL REGULATIONS ARE TO BE STRICTLY ENFORCED.

Key Notes:

- THERMOPLASTIC POLYOLEFIN ROOFING MATERIAL OVER 1/4" GLASS MATT FACED GYPSUM DECKING BOARD OVER EXISTING DECKING.
- ALUMINUM FLASHING
- ROOF DRAIN AND OVERFLOW. REFER TO PLUMBING.
- STEEL STUD AND STUD WALL ASSEMBLY.
- EXISTING PARAPET.
- ROOF HATCH.
- RELIEF AIR VENT. SEE MECHANICAL.
- EXHAUST FAN. SEE MECHANICAL.
- VENT. SEE PLUMBING.
- EXISTING FLAGPOLE. REINSTALL AFTER REFURBISHED.
- VEGETATIVE ROOF BELOW. SEE FIRST FLOOR PLAN FOR ADDITIONAL INFORMATION.
- LINE OF EXISTING COPPER CORNICE BELOW.
- ELECTRIFIED BIRD DETERRENT. SEE ELECTRICAL.
- WALKWAY PASE.
- COPPER SHINGLES.
- TPO ROOFING MEMBRANE OVER 1/4" GLASS-MATT FACED GYPSUM DECKING OVER NEW STRUCTURE.
- INTEGRAL GUTTER.
- ALUMINUM CORNICE.

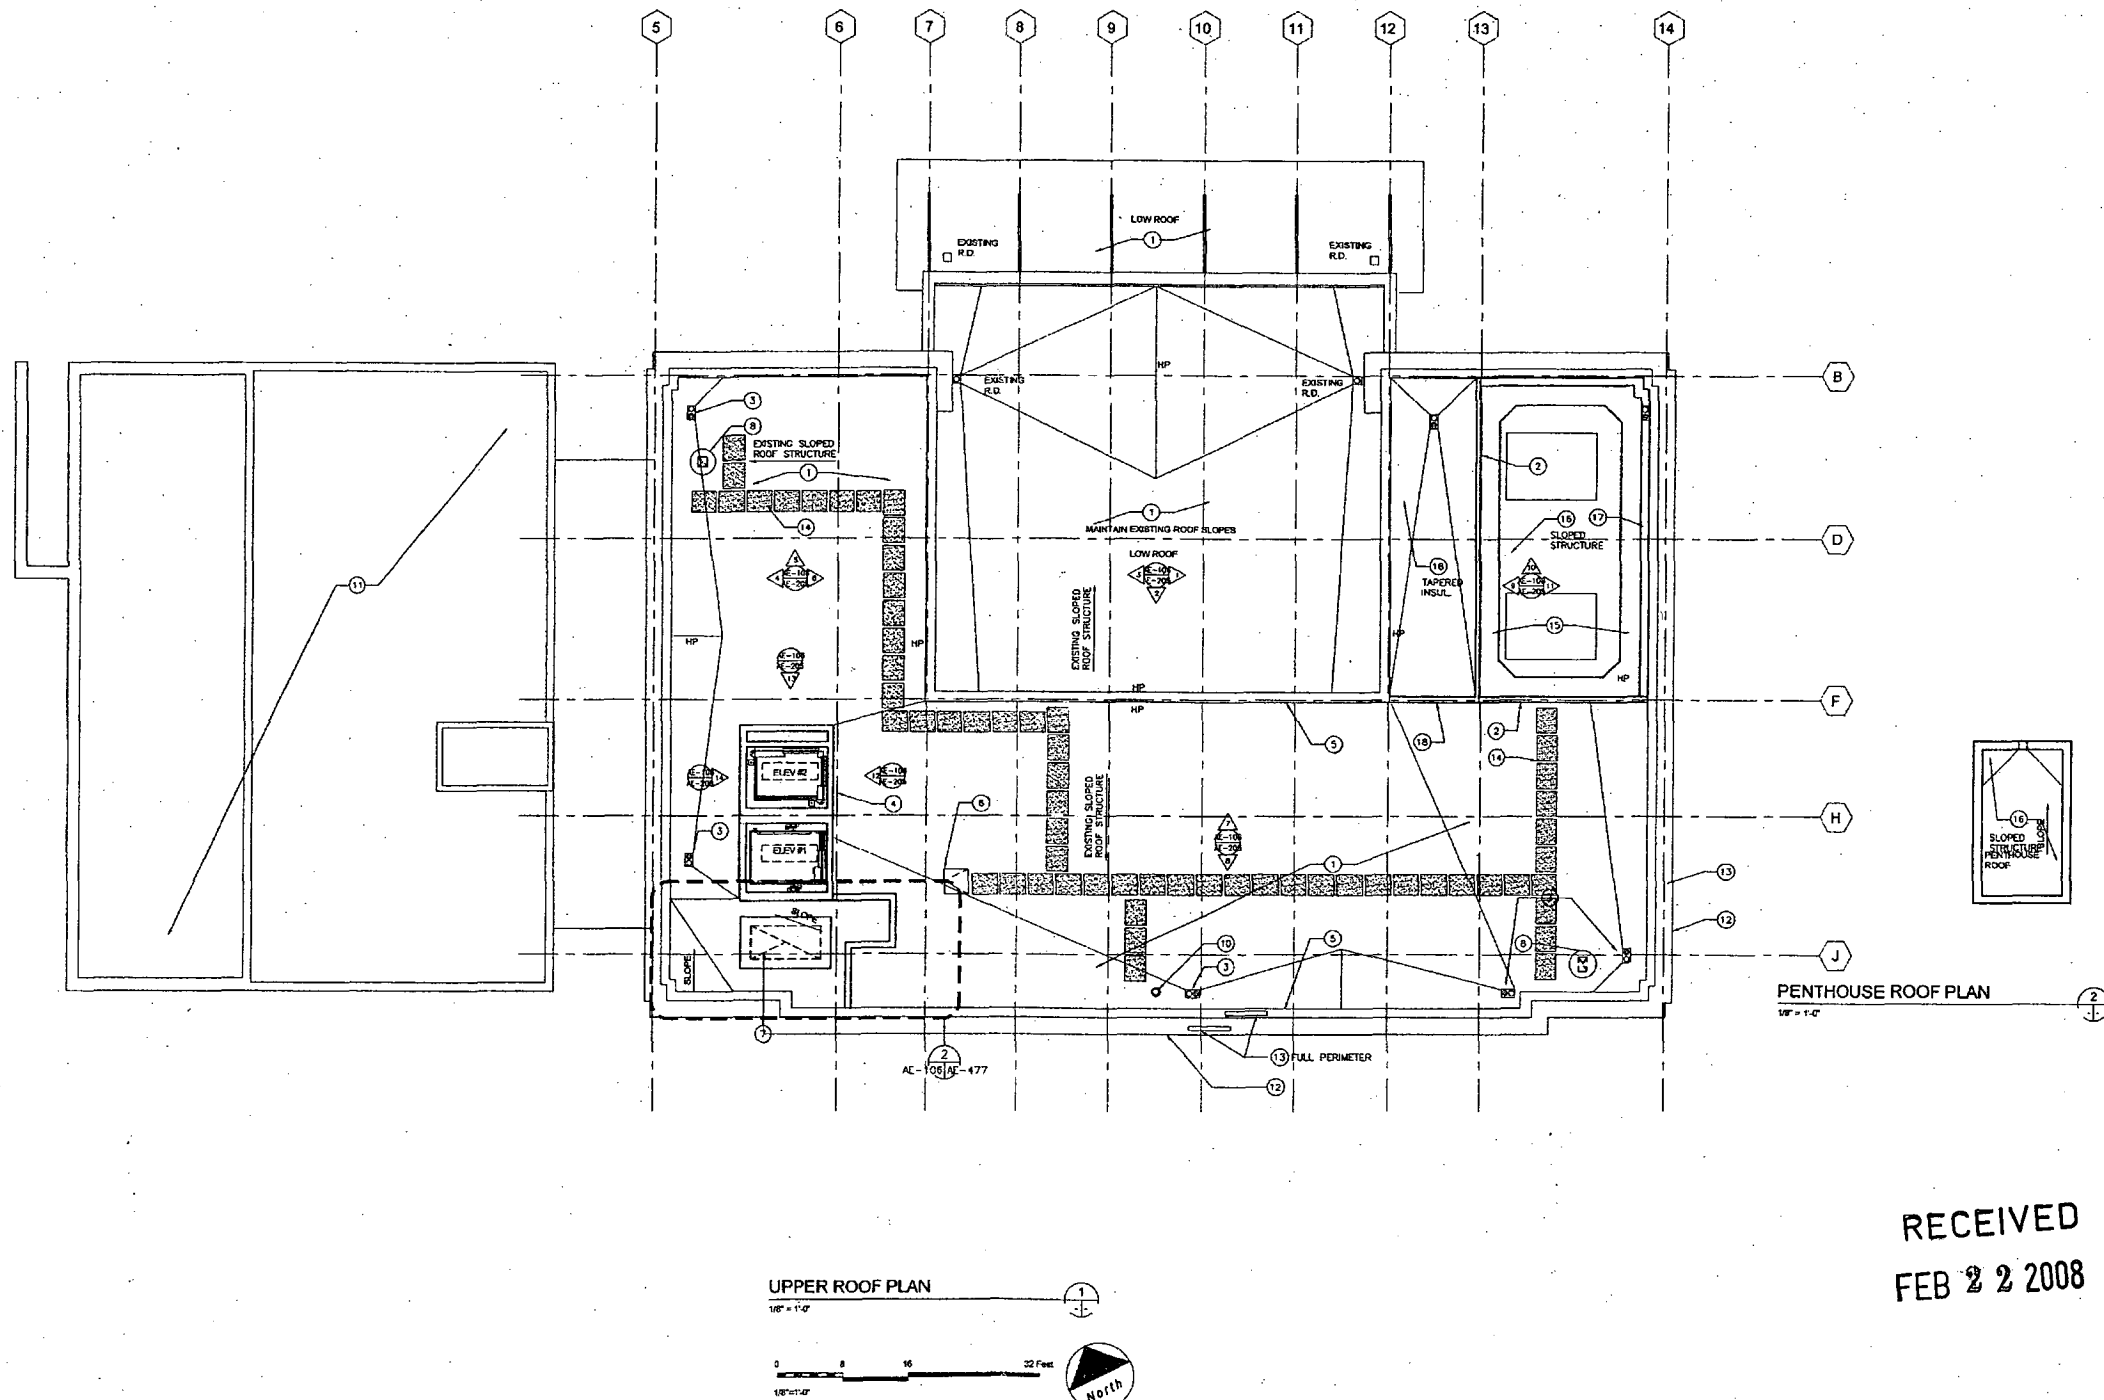

PRELIMINARY
NOT FOR CONSTRUCTION
OR RECORDING

City of Las Vegas
Las Vegas Museum - Phase 3
Building Rehabilitation
Commission #06079.00
City of Las Vegas Project #C-62-07
Project Bid # xxxxxx
Plans Library # 521-179-14
300 Stewart Avenue
Las Vegas, Nevada 89101

Westlake Reed Leskosky

One East Camelback Road, Suite 690
Phoenix, Arizona
85012-1888
602 212-0451

RECEIVED
FEB 22 2008

SDR-27014
03/27/08 PC

CD

AE-106

NOTE: ALL WORK MUST CONFORM TO THE SECRETARY OF THE INTERIOR'S STANDARDS FOR REHABILITATION AND GUIDELINES FOR REHABILITATING HISTORIC BUILDINGS. REFER TO SPECIFICATIONS FOR MORE INFORMATION.

Keynotes: (CONTINUED)

33. EXISTING TERRAZZO FLOORING TO REMAIN. CAREFULLY PATCH TERRAZZO TO MATCH EXISTING. PROTECT FLOORING FROM DAMAGE DURING CONSTRUCTION. REFER TO FINISH PLANS FOR ADDITIONAL INFORMATION.
34. EXISTING STAIR RUN & LANDING TO REMAIN.
35. EXISTING MEZZANINE FLOOR TO REMAIN. INFILL FLOOR AT REMOVED STAIR LOCATION.
36. REINSTALL SALVAGED MARBLE WALL FINISH. CLEAN & POLISH.
37. CARD READER.
38. NEW CONCRETE RAMP & HANDRAILS.
39. EXPOSED CONCRETE ROOF SLAB.
40. NOT USED.
41. NEW CONCRETE AREA WELL RETAINING WALL. REFER TO STRUCTURAL.
42. RECREATED WINDOW AT REMOVED DOOR & MASONRY INFILL. INTERIOR & EXTERIOR FINISHES TO MATCH ADJACENT WINDOWS.
43. REINSTALL SALVAGED MARBLE WAINSCOT & MARBLE TOILET PARTITIONS. MARBLE & HARDWARE TO BE CLEANED & POLISHED PRIOR TO INSTALLATION.
44. REINSTALL SALVAGED SINKS & ACCESSORIES (TO BE CLEANED & POLISHED PRIOR TO INSTALLATION). INSTALL NEW TOILETS & URINALS. REFER TO PLUMBING DRAWINGS.
45. NEW STRUCTURAL TILES & SILL. SEE AE-210.
46. REFURBISH HISTORIC WINDOWS & FRAMES. WINDOWS CURRENTLY STORED OFF-SITE. REINSTALL. SEE AE-602.
47. EXISTING SUMP. SEE PLUMBING FOR NEW PUMP INFORMATION.
48. CONCRETE INFILL AT EXISTING OPENING. SEE STRUCTURAL.
49. INFILL CONCRETE RETAINING WALL AT DEMO'D PORTION. SEE STRUCTURAL.
50. EQUIPMENT PAD, 6" HIGH.
51. INFILL/MODIFY THE EXISTING STEEL GUARDRAIL AT THE DEMO'D PORTION. MATCH THE EXISTING CONFIGURATION.
52. ALUMINUM FLASHING.
53. NEW ACCESSIBLE WHEELCHAIR LIFT.
54. EYE WASH. SEE PLUMBING.
55. HISTORIC LOBBY. CONSERVATOR SUB CONTRACTOR TO CAREFULLY REPAIR LOBBY TO MATCH HISTORIC FAUX TRAVERTINE & OTHER FINISHES.
56. MARBLE WAINSCOT & PARTITIONS TO BE REINSTALLED IN EXACT ORIGINAL LOCATION. THIS ROOM.
57. EXISTING CONCRETE STEPS.
58. NEW ALUMINUM ROOF SMOKE VENT. SEE ELECTRICAL FOR CONNECTION TO FIRE ALARM.
59. INFILL SHAFT WALL. SEE #7/AE-520.
60. NEW PLASTER (TO MATCH EXISTING) OVER CONCRETE SHEAR WALL. SEE STRUCTURAL. RECREATE ANY DECORATIVE COMES, MOLDINGS, OR DETAILS TO MATCH EXISTING. COORDINATE WITH ANY T&C WOOD PANELS AND REPAIR RAIL REINSTALL.
61. EXISTING HISTORIC RAILINGS TO REMAIN. REFER TO FINISH SCHEDULE FOR REFINISHING INFORMATION.
62. REMOVABLE GALVANIZED GRATING.
63. FIX DOOR CLOSED. SEE AE-601.
64. STRIP & REFINISH JUDGE'S & CLERK'S BENCHES. JUDGE'S BENCH TO BE FURTHER MODIFIED. NEW PLATFORM. SEE AE-517.
65. FIRE STANDPIPE CABINET. SEE #10/AE-520 & PLUMBING.
66. REPLACE CORK FLOOR. SEE FINISH SCHED. & TRN PLANS.
67. RECREATE FAUX FINISHES PER CONSERVATOR'S REPORT (ENTIRE ROOM).
68. STRIP & REFINISH ALL WOOD PANELS & TRIM (ENTIRE ROOM).
69. NEW CHASE.
70. REVERSE DOOR SWING.
71. RECREATED HISTORIC POSTAL COUNTER.
72. NEW RECESSED F.E. CABINET. LOCATION TO BE DETERMINED. SEE #3/AE-520.
73. PROVIDE NEW ROOF SUPPORT FRAMING IN THIS AREA. SEE STRUCTURAL AND NEW WORK PLANS.
74. ROOF SCUPPERS.
75. VENT PIPING. SEE PLUMBING.
76. EXISTING FLOOR/CEILING HATCH TO REMAIN.
77. RECREATED HISTORIC WINDOW.
78. WOOD DOOR & SIDELIGHT(S). SEE AE-601.
79. NEW FRAMELESS INTERIOR GLAZING.
80. HISTORIC BUILDING DIRECTORY. PAINT CONSERVATOR TO REPAIR AS NEEDED.
81. NEW METAL PANEL BUILDING ENCLOSURE.
82. NEW RECESSED F.E. CABINET. SEE #3/AE-520.
83. REMOVE METAL ACCESS PANEL AND INFILL HC TILE WALL. CONSERVATOR SUBCONTRACTOR TO REPAIR ANY CRACKS OR DAMAGE TO WALL AND FLOAT PLASTER TO MATCH ADJACENT SURFACE.
84. NEW MARBLE RADIATOR COVER.
85. EXISTING DOOR FRAMES. PAINT.
86. REINSTALL SALVAGED DOOR FRAMES AND TRIM. PAINT.
87. REINSTALL SALVAGED DOOR TRIM. PAINT.
88. REFURBISH BARS OVER WINDOWS & GRATE OVER AREA WELL. REINSTALL.
89. INFILL MISSING BARS OF GRATING OVER AREA WELL.
90. NEW GRATING OVER AREA WELL. MATCH GRATE AT WINDOW WOODS.
91. WIRELESS DOOR OPERATOR. PUSH PLATE.
92. MOTORIZED SECURITY GATE.
93. NEW MTL STUD WALL. DYP BD. TO HAVE PLASTER FINISH. ALIGN EDGE OF WALL WITH EXISTING PLASTER FINISH.
94. ELECTRICAL PANEL. SEE ELECTRICAL.
95. FIRE ALARM CONTROL PANEL. SEE ELECTRICAL.
96. RECESSED DISTRIBUTORIAL CABINET.
97. SURFACE MOUNTED F.E. CABINET.
98. ARCHED PORTION OF WINDOW TO BE REFURBISHED. SEE AE-602.
99. EXISTING HISTORIC HANDRAIL TO BE REFURBISHED. SEE FINISH SCHEDULE.

Issued / Revised

No.	Date	Description
	02/26/07	100% Schematic Design
	5/30/07	50% Design Development
	08/03/07	100% DD Estimate
	08/24/07	100% Design Development
	02/08/08	50% CD Owner Review
	05/28/08	100% CD Review
	06/26/08	Issued for Permit


General Notes:

- PATCH, REPAIR AND INFILL CONCRETE FLOOR SLAB AT ALL LOCATIONS WHERE PREVIOUS DEMOLITION PHASE HAD REMOVED EXISTING SLAB TO EXPOSE EXISTING FOUNDATIONS AND FOR INSTALLATION OF ALL UNDER SLAB UTILITIES. TYPICALLY OCCURS AT BASEMENT LEVEL, BUT MAY ALSO OCCUR AT FIRST FLOOR LEVEL. CONTRACTOR SHALL OBSERVE THE EXISTING CONDITIONS TO DETERMINE EXTENT AND LOCATIONS OF INFILL SLAB REQUIRED.
- PATCH AND REPAIR ALL EXISTING CRACKS, CHIPS AND OVERALL GENERAL DAMAGE AT ALL EXISTING INTERIOR PLASTER WALLS REMAINING. CONTRACTOR SHALL OBSERVE THE EXISTING CONDITIONS TO DETERMINE EXTENT OF EXISTING DAMAGE.
- SEE FINISH PLANS & SHEETS AE-510 THROUGH AE-512 FOR EXTERIOR WINDOW TREATMENT DETAILS.
- PATCH AND REPAIR ALL MISC. HOLES AT EXISTING CONCRETE WALLS, COLUMNS AND CEILINGS. PAINT AS INDICATED IN FINISH SCHEDULE.
- ALL INTERIOR WALL DIMENSIONS AT NEW STUD WALLS ARE FROM CENTER OF STUD UNLESS NOTED OTHERWISE. ALL DIMENSIONS AT CONCRETE WALLS ARE TAKEN FROM FACE OF WALL UNLESS NOTED OTHERWISE.
- FOR WALL TYPES, SEE AE-605.
- DOORS NOTED TO BE SALVAGED INCLUDE DOOR HARDWARE, AND TRIM U.N.O. PROTECT SALVAGED ITEMS FROM FURTHER DAMAGE BEFORE, DURING AND AFTER REMOVAL.
- ALL WOOD BASE, RAILS AND TRIM NOTED TO BE SALVAGED TO BE CAREFULLY REMOVED TO PREVENT SPLITTING AND FURTHER DAMAGE BEFORE DURING AND AFTER REMOVAL. PREVIOUSLY SALVAGED ITEMS FOR REINSTALLATION ARE AVAILABLE AT OWNER'S STORAGE FACILITY. SEE PROJECT MANUAL FOR DETAILS. REUSED SALVAGED MATERIALS AS INDICATED AND WHENEVER POSSIBLE.
- ALL DEMOLISHED MATERIALS TO BE DISPOSED OF OFF SITE IN A LEGAL MANNER PER ALL FEDERAL, STATE, COUNTY AND LOCAL ORDINANCES, REGULATIONS AND DIRECTIVES.
- ALL GSA, STATE, COUNTY AND LOCAL REGULATIONS ARE TO BE STRICTLY ENFORCED.

Keynotes:

(NOT ALL ARE USED ON EACH FLOOR)


- INFILL WALL TO MATCH EXISTING WALL THICKNESS. PLASTER FINISH TO MATCH ADJACENT FINISH.
- NEW T.S. COLUMN. REFER TO STRUCTURAL.
- EXISTING CONCRETE COLUMN. PATCH EXISTING PLASTER FINISH (TYPICAL OF ALL EXPOSED COLUMNS.)
- NEW METAL LOCKERS
- NEW STEEL GRATING
- NEW E.W.C.
- NEW FURNITURE
- INTERIOR ALUMINUM FRAMING & GLAZING BY EXHIBITS
- NEW WOOD SHELVING
- NEW MASONRY INFILL AT REMOVED LOUVER
- NEW CONCRETE STAIR. REFER TO STRUCTURAL
- NEW CONCRETE RETAINING WALL. REFER TO STRUCTURAL
- MULTI-STAGE LIFT
- MULTI-STAGE LIFT MOTOR, MOUNTED ON SHELF
- NEW METAL ACCESS PLATFORM & STAIRS
- 4" THICK CONCRETE HOUSEKEEPING PAD
- NEW MECHANICAL DUCT. REFER TO MECHANICAL.
- NEW MECHANICAL EQUIPMENT. REFER TO MECHANICAL.
- NEW SANITARY SUMP & PUMPS. REFER TO PLUMBING
- NEW STORM WATER SUMP & PUMPS. REFER TO PLUMBING & CIVIL
- PATCH PLASTER AT REMOVED WALL
- NEW LOADING DOOR
- NEW 1 1/2" GALVANIZED PIPE GUARDRAILS. WELDS GROUND SMOOTH, PAINTED
- LINE OF EXISTING HISTORIC WALLS ABOVE
- NEW COILING COUNTER DOOR
- EXISTING HISTORIC VAULT DOOR TO BE CLEANED & RESTORED BY PAINT CONSERVATOR.
- NEW HISTORIC REPRODUCTION DOORS. REFER TO DOOR SCHEDULE ON SHEET AE-601.
- LINE OF EXISTING CANOPY ABOVE
- LINE OF EXISTING FLOOR ABOVE
- RELOCATED HISTORIC MAILBOXES. ANY DAMAGE TO BE REPAIRED BY CONSERVATOR. DO NOT STRIP, REFINISH OR POLISH. INSTALL ON SALVAGED MARBLE BASE. SEE PROJECT MANUAL AND AE-515.
- NEW ELEVATOR CABS & EQUIPMENT
- LINE OF SOFFIT ABOVE

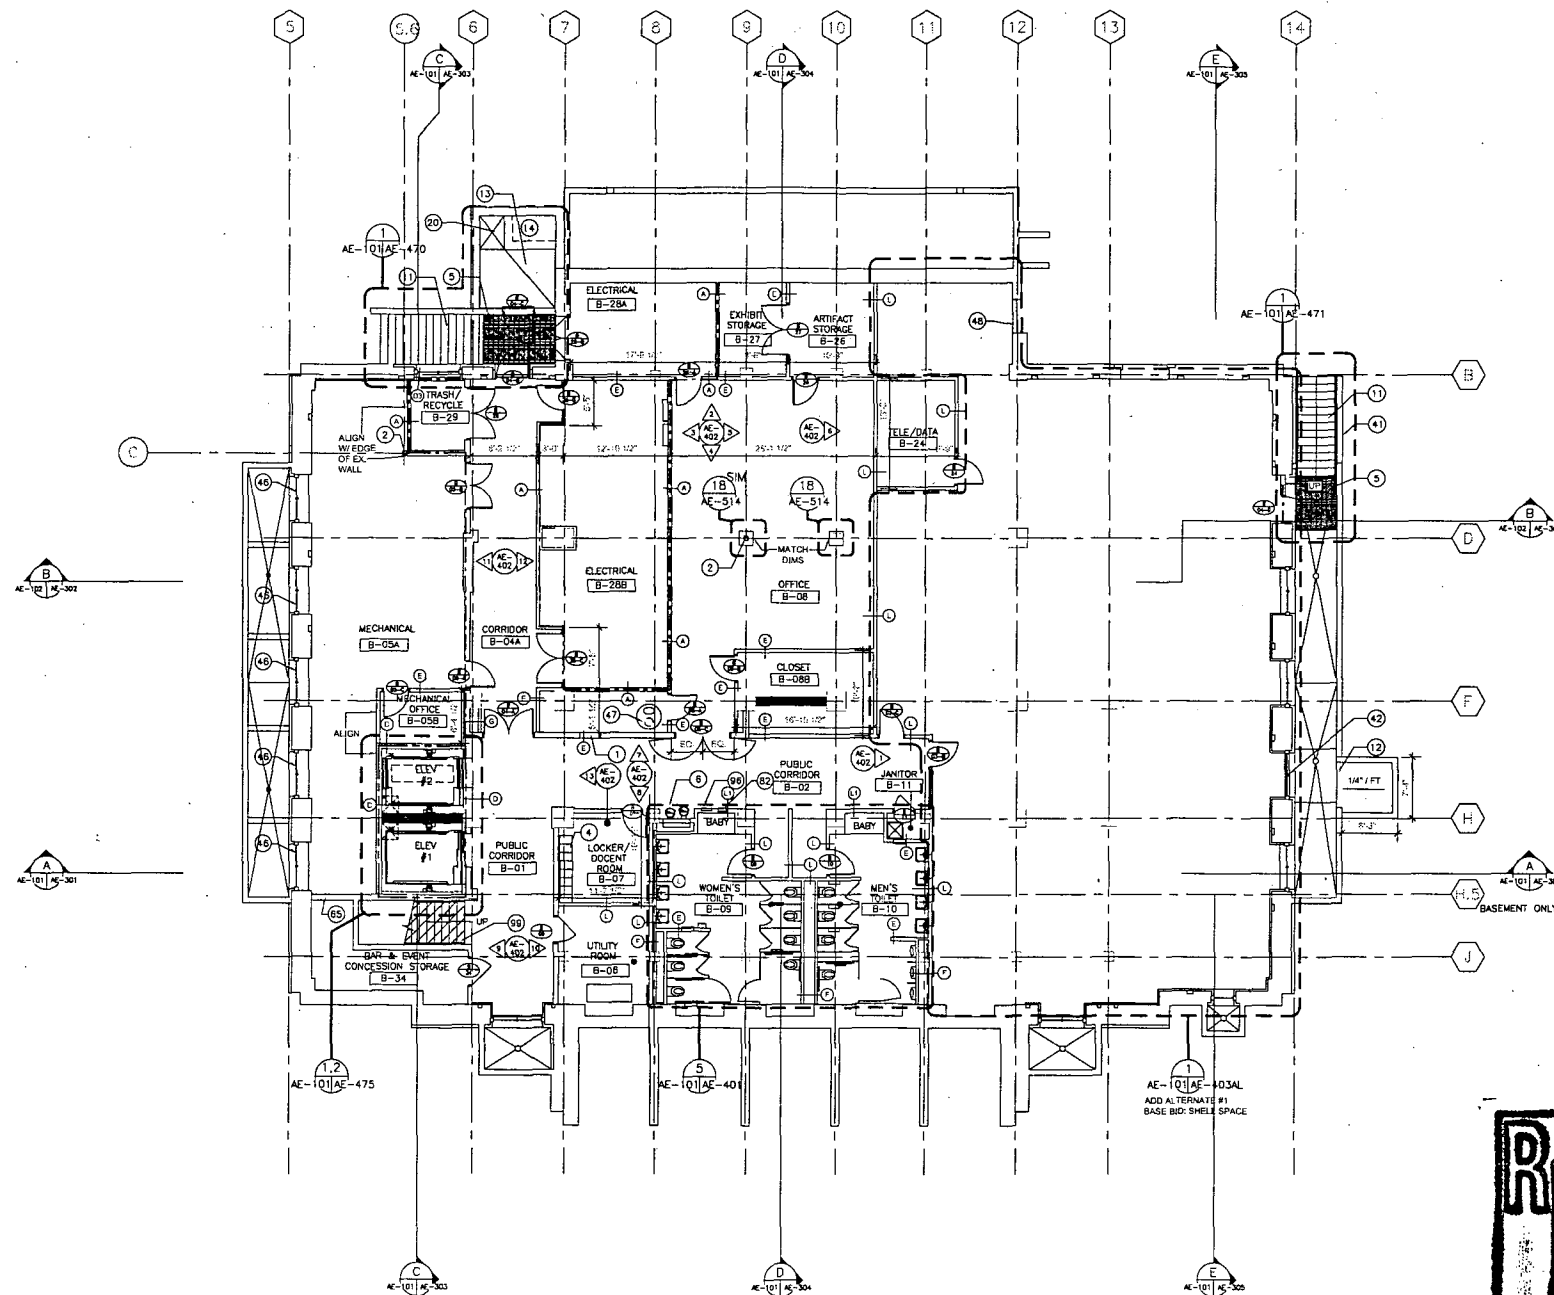

BASEMENT FLOOR PLAN

1/8" = 1'-0"
-11'-0" FINISHED FLOOR ELEVATION, U.N.O.

0 8 16 32 Feet

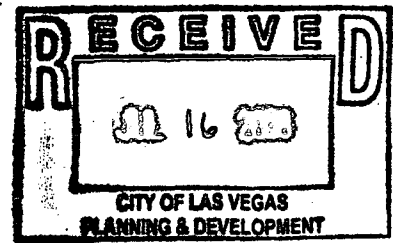

NOTE: ALL WORK MUST CONFORM TO THE SECRETARY OF THE INTERIOR'S STANDARDS FOR REHABILITATION AND GUIDELINES FOR REHABILITATING HISTORIC BUILDINGS. REFER TO SPECIFICATIONS FOR MORE INFORMATION.

City of Las Vegas Las Vegas Museum - Phase 3 Building Rehabilitation

Commission #06079.00
City of Las Vegas Plan Check #26498
Project Bld # 07.15314.08
Plans Library # 521-179-14

300 Stewart Avenue
Las Vegas, Nevada 89101

Westlake Reed Leskosky

One East Camelback Road, Suite 690
Phoenix, Arizona
85012-1668
602 212-0451


Basement Floor Plan

CD

AE-101

Checked by:

Drawn by:

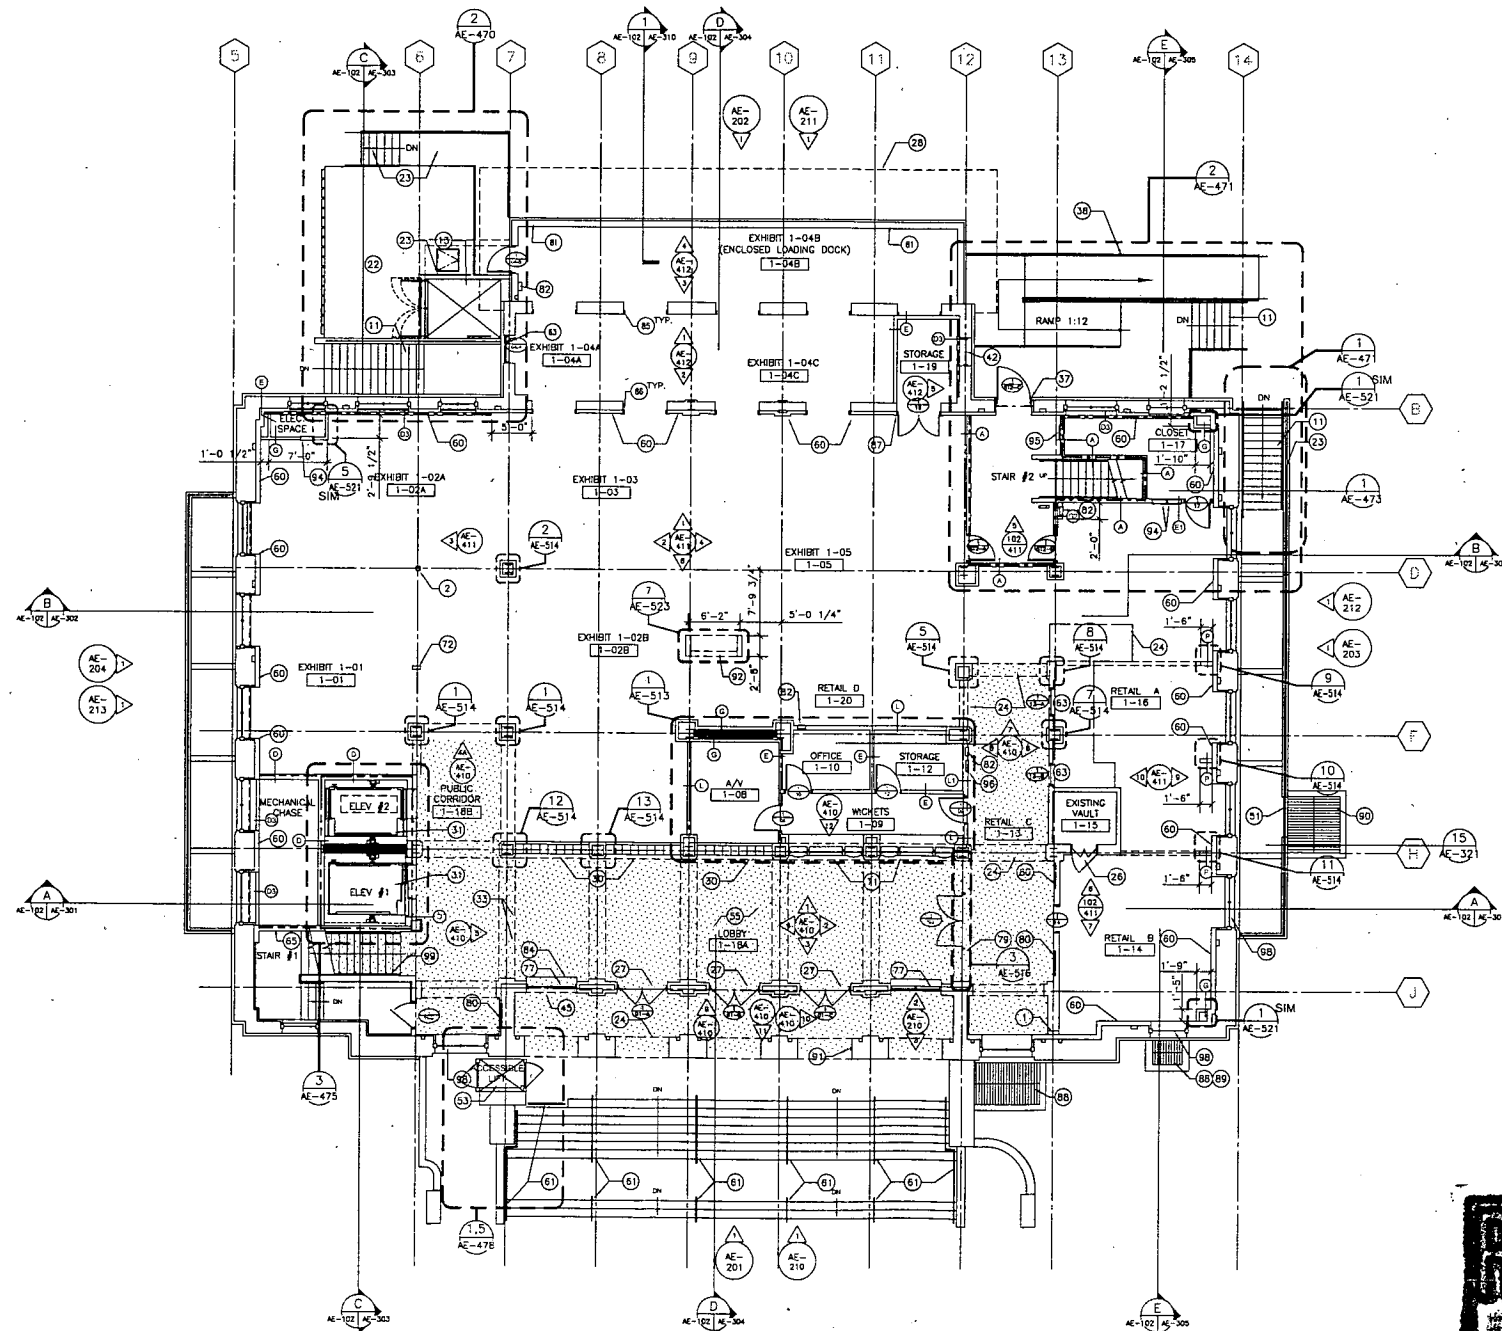

FIRST FLOOR PLAN
1/8" = 1'-0"
(2017.05) FINISH FIRST FLOOR ELEVATION, U.N.D.
0 8 16 32 Feet
1/8" = 1'-0"

Hatch Legend:
HISTORIC LOBBY, LOGGIA, STAIR & CORRIDORS.
CONSERVATOR PAINT SUBCONTRACTOR TO
CAREFULLY REPAINT TO MATCH EXISTING FAUX
TRAVERTINE AND OTHER ORIGINAL FINISHES.

Keynotes: (CONTINUED)

33. EXISTING TERRAZZO FLOORING TO REMAIN. CAREFULLY PATCH TERRAZZO TO MATCH EXISTING. PROTECT FLOORING FROM DAMAGE DURING CONSTRUCTION. REFER TO FINISH PLANS FOR ADDITIONAL INFORMATION.
34. EXISTING STAIR RUN & LANDING TO REMAIN. IN FILL FLOOR AT REMOVED STAIR LOCATION.
35. REINSTALL SALVAGED MARBLE WALL FINISH. CLEAN & POLISH.
37. CARD READER.
38. NEW CONCRETE RAMP & HANDRAILS.
39. EXPOSED CONCRETE ROOF SLAB.
40. NOT USED.
41. NEW CONCRETE AREA WELL RETAINING WALL. REFER TO STRUCTURAL.
42. RECREATED WINDOW AT REMOVED DOOR & MASONRY INFILL. INTERIOR & EXTERIOR FINISHES TO MATCH ADJACENT WINDOWS.
43. REINSTALL SALVAGED MARBLE WAINSCOT & MARBLE TOILET PARTITIONS. MARBLE & HARDWARE TO BE CLEANED & POLISHED PRIOR TO INSTALLATION.
44. REINSTALL SALVAGED SINKS & ACCESSORIES (TO BE CLEANED & POLISHED PRIOR TO INSTALLATION.) INSTALL NEW TOILETS & URINALS. REFER TO PLUMBING DRAWINGS.
45. NEW STRUCTURAL TOILES & SILL. SEE AE-510.
46. REFURBISH HISTORIC WINDOWS & FRAMES. WINDOWS CURRENTLY STORED OFF-SITE. REINSTALL. SEE AE-602.
47. EXISTING SUMP. SEE PLUMBING FOR NEW PUMP INFORMATION.
48. CONCRETE INFILL AT EXISTING OPENING. SEE STRUCTURAL.
49. INFILL CONCRETE RETAINING WALL AT DEMO'D PORTION. SEE STRUCTURAL.
50. EQUIPMENT PAD, 6" HIGH.
51. INFILL/MODIFY THE EXISTING STEEL GUARDRAIL AT THE DEMO'D PORTION. MATCH THE EXISTING CONFIGURATION.
52. ALUMINUM FLASHING.
53. NEW ACCESSIBLE WHEELCHAIR LIFT.
54. EYE WASH. SEE PLUMBING.
55. HISTORIC LOBBY. CONSERVATOR SUB CONTRACTOR TO CAREFULLY REPAINT LOBBY TO MATCH HISTORIC FAUX TRAVERTINE & OTHER FINISHES.
56. MARBLE WAINSCOT & PARTITIONS TO BE REINSTALLED IN EXACT ORIGINAL LOCATION, THIS ROOM.
57. EXISTING CONCRETE STEPS.
58. NEW ALUMINUM ROOF SMOKE VENT. SEE ELECTRICAL FOR CONNECTION TO FIRE ALARM.
59. INFILL SHIRT WALL. SEE #7/AE-520.
60. NEW PLASTER (TO MATCH EXISTING) OVER CONCRETE SHEAR WALL. SEE STRUCTURAL. RECREATE ANY DECORATIVE COVES, MOLDINGS, OR DETAILS TO MATCH EXISTING. COORDINATE WITH ANY TAG WOOD PANEL AND CHAIR RAIL REINSTALL.
61. EXISTING HISTORIC RAILINGS TO REMAIN. REFER TO FINISH SCHEDULE FOR REFINISHING INFORMATION.
62. REMOVABLE GALVANIZED GRATING.
63. FIRE DOOR CLOSED. SEE AE-601.
64. STRIP & REFINISH JUDGE'S & CLERK'S BENCHES. JUDGE'S BENCH TO BE FURTHER MODIFIED. NEW PLATFORM. SEE AE-517.
65. FIRE STANDPIPE CABINET. SEE #10/AE-520 & PLUMBING.
66. REPLACE CORR FLOOR. SEE FINISH SCHED. & FIN. PLANS.
67. RECREATE FAUX FINISHES PER CONSERVATOR'S REPORT (ENTIRE ROOM).
68. STRIP & REFINISH ALL WOOD PANELS & TRIM (ENTIRE ROOM).
69. NEW CHASE.
70. REVERSE DOOR SWING.
71. RECREATED HISTORIC POSTAL COUNTER.
72. NEW RECESSED F.E. CABINET. LOCATION TO BE DETERMINED. SEE #3/AE-520.
73. PROVIDE NEW ROOF SUPPORT FRAMING IN THIS AREA. SEE STRUCTURAL AND NEW WORK PLANS.
74. ROOF SCUPPERS.
75. VENT PIPING. SEE PLUMBING.
76. EXISTING FLOOR/CEILING HATCH TO REMAIN.
77. RECREATED HISTORIC WINDOW.
78. WOOD DOOR & SIDELIGHT(S). SEE AE-601.
79. NEW FRAMELESS INTERIOR GLAZING.
80. HISTORIC BUILDING DIRECTORY. PAINT CONSERVATOR TO REPAIR AS NEEDED.
81. NEW METAL PANEL BUILDING ENCLOSURE.
82. NEW RECESSED F.E. CABINET. SEE #3/AE-520.
83. REMOVE METAL ACCESS PANEL AND INFILL HC TILE WALL. CONSERVATOR SUBCONTRACTOR TO REPAIR ANY CRACKS OR DAMAGE TO WALL AND FLOAT PLASTER TO MATCH ADJACENT SURFACE.
84. NEW MARBLE RADIATOR COVER.
85. EXISTING DOOR FRAMES. PAINT.
86. REINSTALL SALVAGED DOOR FRAMES AND TRIM. PAINT.
87. REINSTALL SALVAGED DOOR TRIM. PAINT.
88. REFURBISH BARS OVER WINDOWS & GRATE OVER AREA WELL. REINSTALL.
89. INFILL MISSING BARS OF GRATING OVER AREA WELL.
90. NEW GRATING OVER AREA WELL. MATCH GRATE AT WINDOW WOOD.
91. WIRELESS DOOR OPERATOR PUSH PLATE.
92. MOTORIZED SECURITY GATE.
93. NEW WIL STUD WALL. CYP BD. TO HAVE PLASTER FINISH. ALIGN EDGE OF WALL WITH EXISTING FLOOR FINISH.
94. ELECTRICAL PANEL. SEE ELECTRICAL.
95. FIRE ALARM CONTROL PANEL. SEE ELECTRICAL.
96. RECESSED DEFIBRILLATOR CABINET.
97. SURFACE MOUNTED F.E. CABINET.
98. ARCHED PORTION OF WINDOW TO BE REFURBISHED. SEE AE-602.
99. EXISTING HISTORIC HANDRAIL TO BE REFURBISHED. SEE FINISH SCHEDULE.

Issued / Revised

No.	Date	Description
	02/26/07	100% Schematic Design
	08/03/07	100% DD Estimate
	08/24/07	100% Design Development
	02/08/08	50% CD Owner Review
	05/28/08	100% CD Review
	06/26/08	Issued for Permit

General Notes:

1. PATCH, REPAIR AND INFILL CONCRETE FLOOR SLAB AT ALL LOCATIONS WHERE PREVIOUS DEMOLITION PHASE HAD REMOVED EXISTING SLAB TO EXPOSE EXISTING FOUNDATIONS AND FOR INSTALLATION OF ALL UNDER SLAB UTILITIES. TYPICALLY OCCURS AT BASEMENT LEVEL, BUT MAY ALSO OCCUR AT FIRST FLOOR LEVEL. CONTRACTOR SHALL OBSERVE THE EXISTING CONDITIONS TO DETERMINE EXTENT AND LOCATIONS OF INFILL SLAB REQUIRED.
2. PATCH AND REPAIR ALL EXISTING CRACKS, CHIPS AND OVERALL GENERAL DAMAGE AT ALL EXISTING INTERIOR PLASTER WALLS REMAINING. CONTRACTOR SHALL OBSERVE THE EXISTING CONDITIONS TO DETERMINE EXTENT OF EXISTING DAMAGE.
3. SEE FINISH PLANS & SHEETS AE-310 THROUGH AE-512 FOR EXTERIOR WINDOW TREATMENT DETAILS.
4. PATCH AND REPAIR ALL MISC. HOLES AT EXISTING CONCRETE WALLS, COLUMNS AND CEILINGS. PAINT AS INDICATED IN FINISH SCHEDULE.
5. ALL INTERIOR WALL DIMENSIONS AT NEW STUD WALLS ARE FROM CENTER OF STUD UNLESS NOTED OTHERWISE. ALL DIMENSIONS AT CONCRETE WALLS ARE TAKEN FROM FACE OF WALL UNLESS NOTED OTHERWISE.
6. FOR WALL TYPES, SEE AE-605.
7. DOORS NOTED TO BE SALVAGED INCLUDE DOOR HARDWARE AND TRIM U.N.D. PROTECT SALVAGED ITEMS FROM FURTHER DAMAGE BEFORE DURING AND AFTER REMOVAL.
8. ALL WOOD BASE, RAILS AND TRIM NOTED TO BE SALVAGED TO BE CAREFULLY REMOVED TO PREVENT SPLITTING AND FURTHER DAMAGE BEFORE DURING AND AFTER REMOVAL.
9. PREVIOUSLY SALVAGED ITEMS FOR REINSTALLATION ARE AVAILABLE AT OWNER'S STORAGE FACILITY. SEE PROJECT MANUAL FOR DETAILS. REUSED SALVAGED MATERIALS ARE IDENTIFIED AND WHENEVER POSSIBLE.
10. ALL DEMOLISHED MATERIALS TO BE DISPOSED OF OFF SITE IN A LEGAL MANNER PER ALL FEDERAL, STATE, COUNTY AND LOCAL ORDINANCES, REGULATIONS AND DIRECTIVES.
11. ALL OSHA, STATE, COUNTY AND LOCAL REGULATIONS ARE TO BE STRICTLY ENFORCED.

Keynotes:

- (NOT ALL ARE USED ON EACH FLOOR)
1. INFILL WALL TO MATCH EXISTING WALL THICKNESS. PLASTER FINISH TO MATCH ADJACENT FINISH.
 2. NEW T.S. COLUMN. REFER TO STRUCTURAL.
 3. EXISTING CONCRETE COLUMN. PATCH EXISTING PLASTER FINISH (TYPICAL OF ALL EXPOSED COLUMNS.)
 4. NEW METAL LOCKERS.
 5. NEW STEEL GRATING.
 6. NEW E.M.C.
 7. NEW FURNITURE.
 8. INTERIOR ALUMINUM FRAMING & GLAZING BY EXHIBITS.
 9. NEW WOOD SHELVING.
 10. NEW MASONRY INFILL AT REMOVED LOUVER.
 11. NEW CONCRETE STAIR. REFER TO STRUCTURAL.
 12. NEW CONCRETE RETAINING WALL. REFER TO STRUCTURAL.
 13. MULTI-STAGE LIFT.
 14. MULTI-STAGE LIFT MOTOR, MOUNTED ON SHELF.
 15. NEW METAL ACCESS PLATFORM & STAIRS.
 16. 4" THICK CONCRETE HOUSEKEEPING PAD.
 17. NEW MECHANICAL DUCT. REFER TO MECHANICAL.
 18. NEW MECHANICAL EQUIPMENT. REFER TO MECHANICAL.
 19. NEW SANITARY SUMP & PUMPS. REFER TO PLUMBING.
 20. NEW STORM WATER SUMP & PUMPS. REFER TO PLUMBING & CIVIL.
 21. PATCH PLASTER AT REMOVED WALL.
 22. NEW LOADING DOCK.
 23. NEW 1 1/2" GALVANIZED PIPE GUARDRAILS. WELDS GROUND SMOOTH, PAINTED.
 24. LINE OF EXISTING HISTORIC WALLS ABOVE.
 25. NEW COILING COUNTER DOOR.
 26. EXISTING HISTORIC VAULT DOOR TO BE CLEANED & RESTORED BY PAINT CONSERVATOR.
 27. NEW HISTORIC REPRODUCTION DOORS. REFER TO DOOR SCHEDULE ON SHEET AE-601.
 28. LINE OF EXISTING CANOPY ABOVE.
 29. LINE OF EXISTING FLOOR ABOVE.
 30. RELOCATED HISTORIC MAILBOXES. ANY DAMAGE TO BE REPAIRED BY CONSERVATOR. DO NOT STRIP, REFINISH OR POLISH. INSTALL ON SALVAGED MARBLE BASE. SEE PROJECT MANUAL AND AE-515.
 31. NEW ELEVATOR CABS & EQUIPMENT.
 32. LINE OF SOFFIT ABOVE.

City of Las Vegas
Las Vegas Museum - Phase 3
Building Rehabilitation
Commission #06079.00
City of Las Vegas Plan Check #26498
Project Bid # 07.15314.08
Plans Library # 521-179-14
300 Stewart Avenue
Las Vegas, Nevada 89101

Westlake Reed Leskosky


One East Camelback Road, Suite 690
Phoenix, Arizona
85012-1668
602 212-0451

First Floor Plan

CD

AE-102

NOTE: ALL WORK MUST CONFORM TO THE SECRETARY OF THE INTERIOR'S STANDARDS FOR REHABILITATION AND GUIDELINES FOR REHABILITATING HISTORIC BUILDINGS. REFER TO SPECIFICATIONS FOR MORE INFORMATION.

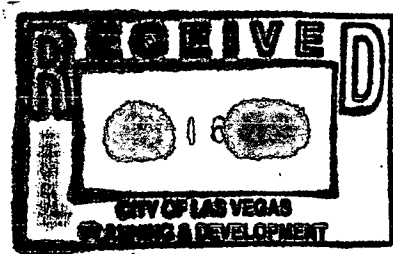

Keynotes: (CONTINUED)

- EXISTING TERRAZZO FLOORING TO REMAIN. CAREFULLY PATCH TERRAZZO TO MATCH EXISTING. PROTECT FLOORING FROM DAMAGE DURING CONSTRUCTION. REFER TO FINISH PLANS FOR ADDITIONAL INFORMATION.
- EXISTING STAIR RUN & LANDING TO REMAIN.
- EXISTING MEZZANINE FLOOR TO REMAIN. INFILL FLOOR AT REMOVED STAIR LOCATION.
- REINSTALL SALVAGED MARBLE WALL FINISH. CLEAN & POLISH.
- CARD READER.
- NEW CONCRETE RAMP & HANDRAILS.
- EXPOSED CONCRETE ROOF SLAB.
- USED.
- NEW CONCRETE AREA WELL RETAINING WALL. REFER TO STRUCTURAL.
- RECREATED WINDOW AT REMOVED DOOR & MASONRY INFILL. INTERIOR & EXTERIOR FINISHES TO MATCH ADJACENT WINDOWS.
- REINSTALL SALVAGED MARBLE WAINSCOT & MARBLE TOILET PARTITIONS. MARBLE & HARDWARE TO BE CLEANED & POLISHED PRIOR TO INSTALLATION.
- REINSTALL SALVAGED SINKS & ACCESSORIES (TO BE CLEANED & POLISHED PRIOR TO INSTALLATION). INSTALL NEW TOILETS & URINALS. REFER TO PLUMBING DRAWINGS.
- NEW STRUCTURAL T.C. TILES & SILL. SEE AE-210.
- REFURBISH HISTORIC WINDOWS & FRAMES. WINDOWS CURRENTLY STORED OFF-SITE. REINSTALL. SEE AE-602.
- EXISTING SUMP. SEE PLUMBING FOR NEW PUMP INFORMATION.
- CONCRETE INFILL AT EXISTING OPENING. SEE STRUCTURAL.
- INFILL CONCRETE RETAINING WALL AT DEMO'D PORTION. SEE STRUCTURAL.
- EQUIPMENT PAD, 6" HIGH.
- INFILL/MODIFY THE EXISTING STEEL GUARDRAIL AT THE DEMO'D PORTION. MATCH THE EXISTING CONFIGURATION.
- ALUMINUM FLASHING.
- NEW ACCESSIBLE WHEELCHAIR LIFT.
- EYE WASH. SEE PLUMBING.
- HISTORIC LOBBY. CONSERVATOR SUB CONTRACTOR TO CAREFULLY REPAINT LOBBY TO MATCH HISTORIC FAUX TRAVERTINE & OTHER FINISHES.
- MARBLE WAINSCOT & PARTITIONS TO BE REINSTALLED IN EXACT ORIGINAL LOCATION. THIS ROOM.
- EXISTING CONCRETE STEPS.
- NEW ALUMINUM ROOF SMOKE VENT. SEE ELECTRICAL FOR CONNECTION TO FIRE ALARM.
- INFILL SHUTT WALL. SEE #1/AE-520.
- NEW PLASTER (TO MATCH EXISTING) OVER CONCRETE SHEAR WALL. SEE STRUCTURAL. RECREATE ANY DECORATIVE COVES, MOLDINGS, OR DETAILS TO MATCH EXISTING. COORDINATE WITH ANY TAG WOOD PANEL AND CHAIR RAIL REINSTALL SCHEDULE FOR REFINISHING INFORMATION.
- EXISTING HISTORIC RADIOS TO REMAIN. REFER TO FINISH SCHEDULE FOR REFINISHING INFORMATION.
- REMOVABLE GALVANIZED GRATING.
- FIX DOOR CLOSED. SEE AE-601.
- STRIP & REFINISH JUDGE'S & CLERK'S BENCHES. JUDGE'S BENCH TO BE FURTHER MODIFIED. NEW PLATFORM. SEE AE-517.
- FIRE STANDPIPE CABINET. SEE #10/AE-520 & PLUMBING.
- REPLACE CORK FLOOR. SEE FINISH SCHED. & FIN. PLANS.
- RECREATE FAUX FINISHES PER CONSERVATOR'S REPORT (ENTIRE ROOM).
- STRIP & REFINISH ALL WOOD PANELS & TRIM (ENTIRE ROOM).
- NEW CHASE.
- REVERSE DOOR SWING.
- RECREATED HISTORIC POSTAL COUNTER.
- NEW RECESSED F.E. CABINET. LOCATION TO BE DETERMINED. SEE #3/AE-520.
- PROVIDE NEW ROOF SUPPORT FRAMING IN THIS AREA. SEE STRUCTURAL AND NEW WORK PLANS.
- VENT PIPING. SEE PLUMBING.
- EXISTING FLOOR/CEILING HATCH TO REMAIN.
- RECREATED HISTORIC WINDOW.
- WOOD DOOR & SIDELIGHT(S). SEE AE-601.
- NEW FRAMELESS INTERIOR GLAZING.
- HISTORIC BUILDING DIRECTORY. PAINT CONSERVATOR TO REPAIR AS NEEDED.
- NEW METAL PANEL BUILDING ENCLOSURE.
- NEW RECESSED F.E. CABINET. SEE #3/AE-520.
- CONSERVATOR SUBCONTRACTOR TO REPAIR ANY CRACKS OR DAMAGE TO WALL AND FLOAT PLASTER TO MATCH ADJACENT SURFACE.
- NEW MARBLE RADIATOR COVER.
- EXISTING DOOR FRAMES. PAINT.
- REINSTALL SALVAGED DOOR FRAMES AND TRIM. PAINT.
- REINSTALL SALVAGED DOOR TRIM. PAINT.
- REFURBISH BARS OVER WINDOWS & GRATE OVER AREA WELL. REINSTALL.
- INFILL MISSING BARS OF GRATING OVER AREA WELL.
- NEW GRATING OVER AREA WELL. MATCH GRATE AT WINDOW WOOD.
- WIRELESS DOOR OPERATOR PUSH PLATE.
- MOTORIZED SECURITY GATE.
- NEW MTL. STUD WALL. GRP BD. TO HAVE PLASTER FINISH.
- ALIGN EDGE OF WALL WITH EXISTING FLOOR FINISH.
- ELECTRICAL PANEL. SEE ELECTRICAL.
- FIRE ALARM CONTROL PANEL. SEE ELECTRICAL.
- RECESSED DEFIBRILLATOR CABINET.
- SURFACE MOUNTED F.E. CABINET.
- ARCHED PORTION OF WINDOW TO BE REFURBISHED. SEE AE-602.
- EXISTING HISTORIC HANDRAIL TO BE REFURBISHED. SEE FINISH SCHEDULE.


Issued / Revised		
No.	Date	Description
02/28/07	100% Schematic Design	
04/05/07	100% SD Revised	
05/30/07	50% Design Development	
08/03/07	100% DD Estimate	
08/24/07	100% Design Development	
02/08/08	50% CD Owner Review	
05/28/08	100% CD Review	
06/26/08	Issued for Permit	

General Notes:

- PATCH, REPAIR AND INFILL CONCRETE FLOOR SLAB AT ALL LOCATIONS WHERE DEMOLITION PHASE HAD REMOVED EXISTING SLAB TO EXPOSE EXISTING FOUNDATIONS AND FOR INSTALLATION OF ALL UNDER SLAB UTILITIES.
- PATCH AND REPAIR ALL EXISTING CRACKS, CHIPS AND OVERALL GENERAL DAMAGE AT ALL EXISTING INTERIOR PLASTER WALLS REMAINING. CONTRACTOR SHALL OBSERVE THE EXISTING CONDITIONS TO DETERMINE EXTENT OF EXISTING DAMAGE.
- SEE FINISH PLANS & SHEETS AE-510 THROUGH AE-512 FOR EXTERIOR WINDOW TREATMENT DETAILS.
- PATCH AND REPAIR ALL MISC. HOLES AT EXISTING CONCRETE WALLS, COLUMNS AND CEILINGS. PAINT AS INDICATED IN FINISH SCHEDULE.
- ALL INTERIOR WALL DIMENSIONS AT NEW STUD WALLS ARE FROM CENTER OF STUD UNLESS NOTED OTHERWISE. ALL DIMENSIONS AT CONCRETE WALLS ARE TAKEN FROM FACE OF WALL UNLESS NOTED OTHERWISE.
- FOR WALL TYPES. SEE AE-605.
- DOORS NOTED TO BE SALVAGED INCLUDE DOOR HARDWARE, AND TRIM U.N.O. PROTECT SALVAGED ITEMS FROM FURTHER DAMAGE BEFORE, DURING AND AFTER REMOVAL.
- ALL WOOD BASE, RAILS AND TRIM NOTED TO BE SALVAGED TO BE CAREFULLY REMOVED TO PREVENT SPLITTING AND FURTHER DAMAGE BEFORE, DURING AND AFTER REMOVAL.
- PREVIOUSLY SALVAGED ITEMS FOR REINSTALLATION ARE AVAILABLE AT OWNER'S STORAGE FACILITY. SEE PROJECT MANUAL FOR DETAILS. REUSED SALVAGED MATERIALS AS INDICATED AND WHENEVER POSSIBLE.
- ALL DEMOLISHED MATERIALS TO BE DISPOSED OF OFF SITE IN A LEGAL MANNER PER ALL FEDERAL, STATE, COUNTY AND LOCAL ORDINANCES, REGULATIONS AND DIRECTIVES.
- ALL OSHA, STATE, COUNTY AND LOCAL REGULATIONS ARE TO BE STRICTLY ENFORCED.

Keynotes: (NOT ALL ARE USED ON EACH FLOOR)

- INFILL WALL TO MATCH EXISTING WALL THICKNESS. PLASTER FINISH TO MATCH ADJACENT FINISH.
- NEW T.S. COLUMN. REFER TO STRUCTURAL.
- EXISTING CONCRETE COLUMN. PATCH EXISTING PLASTER FINISH (TYPICAL OF ALL EXPOSED COLUMNS).
- NEW METAL LOCKERS.
- NEW STEEL GRATING.
- NEW F.W.C.
- NEW FURNITURE.
- INTERIOR ALUMINUM FRAMING & GLAZING BY EXHIBITS.
- NEW WOOD SHELVING.
- NEW MASONRY INFILL AT REMOVED LOUVER.
- NEW CONCRETE STAIR. REFER TO STRUCTURAL.
- NEW CONCRETE RETAINING WALL. REFER TO STRUCTURAL.
- MULTI-STAGE LIFT.
- MULTI-STAGE LIFT MOTOR, MOUNTED ON SHELF.
- NEW METAL ACCESS PLATFORM & STAIRS.
- 4" THICK CONCRETE HOUSEKEEPING PAD.
- NEW MECHANICAL DUCT. REFER TO MECHANICAL.
- NEW MECHANICAL EQUIPMENT. REFER TO MECHANICAL.
- NEW SANITARY SUMP & PUMPS. REFER TO PLUMBING.
- NEW STORM WATER SUMP & PUMPS. REFER TO PLUMBING & CIVIL.
- PATCH PLASTER AT REMOVED WALL.
- NEW LOADING DOCK.
- NEW 1 1/2" GALVANIZED PIPE GUARDRAILS. WELDS GROUND SMOOTH. PAINTED.
- LINE OF EXISTING HISTORIC WALLS ABOVE.
- NEW CEILING COUNTER DOOR.
- EXISTING HISTORIC WALL DOOR TO BE CLEANED & RESTORED BY PAINT CONSERVATOR.
- NEW HISTORIC REPRODUCTION DOORS. REFER TO DOOR SCHEDULE ON SHEET AE-601.
- LINE OF EXISTING CANOPY ABOVE.
- LINE OF EXISTING FLOOR ABOVE.
- RELOCATED HISTORIC MAILBOXES. ANY DAMAGE TO BE REPAIRED BY CONSERVATOR. DO NOT STRIP, REFINISH OR POLISH. INSTALL ON SALVAGED MARBLE BASE. SEE PROJECT MANUAL AND AE-515.
- NEW ELEVATOR CABS & EQUIPMENT.
- LINE OF SOFFIT ABOVE.

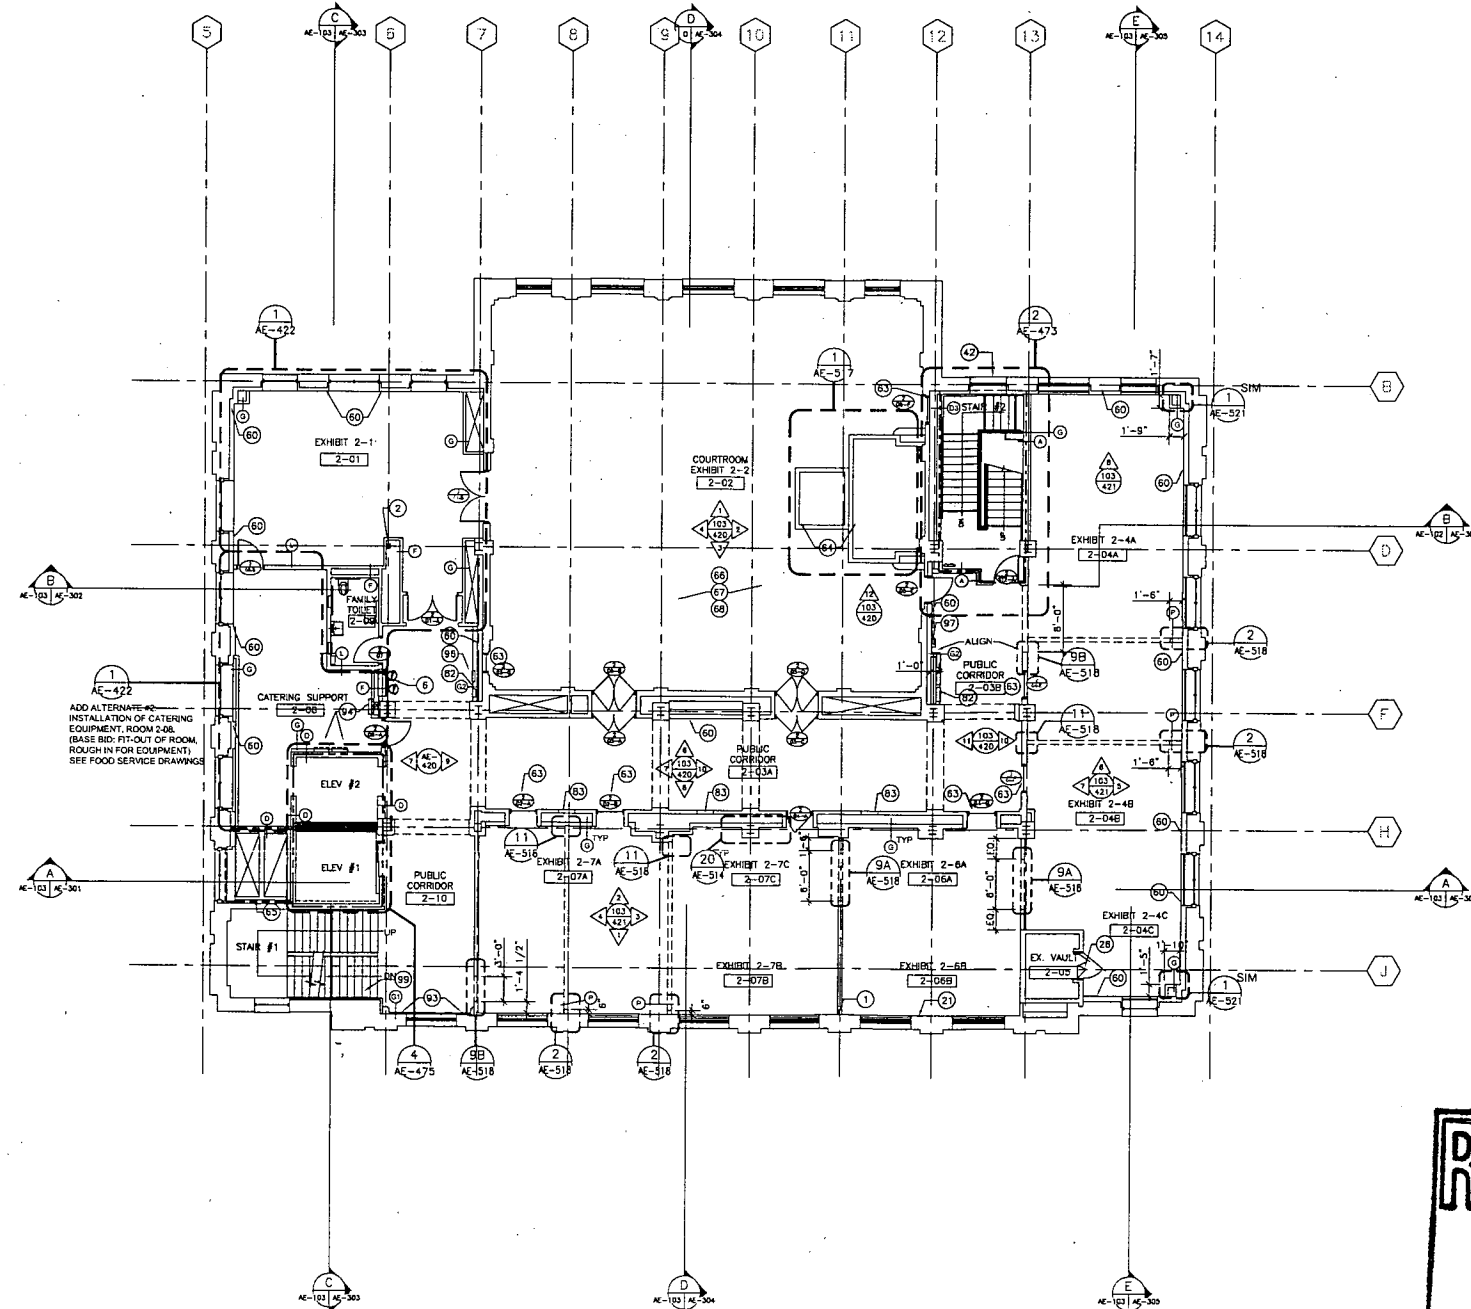

SECOND FLOOR PLAN

1/8" = 1'-0"
+15'-6" FINISHED FLOOR ELEVATION, U.N.O.

0 8 16 32 Feet


North

Hatch Legend:

HISTORIC LOBBY, LOGGIA, COURTROOM, STAIR & CORRIDORS: CONSERVATOR PAINT

SUBCONTRACTOR TO CAREFULLY REPAINT TO MATCH EXISTING FAUX TRAVERTINE AND OTHER ORIGINAL FINISHES.

NOTE: ALL WORK MUST CONFORM TO THE SECRETARY OF THE INTERIOR'S STANDARDS FOR REHABILITATION AND GUIDELINES FOR REHABILITATING HISTORIC BUILDINGS. REFER TO SPECIFICATIONS FOR MORE INFORMATION.

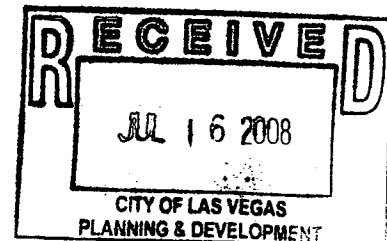

City of Las Vegas Las Vegas Museum - Phase 3 Building Rehabilitation

Commission #06079.00
City of Las Vegas Plan Check #26498
Project Bid # 07.15314.08
Plans Library # 521-179-14

300 Stewart Avenue
Las Vegas, Nevada 89101

Westlake Reed Leskosky

One East Camelback Road, Suite 690
Phoenix, Arizona
85012-1668
602 212-0451


Second Floor Plan

CD

AE-103


Checked by:

Drawn by:

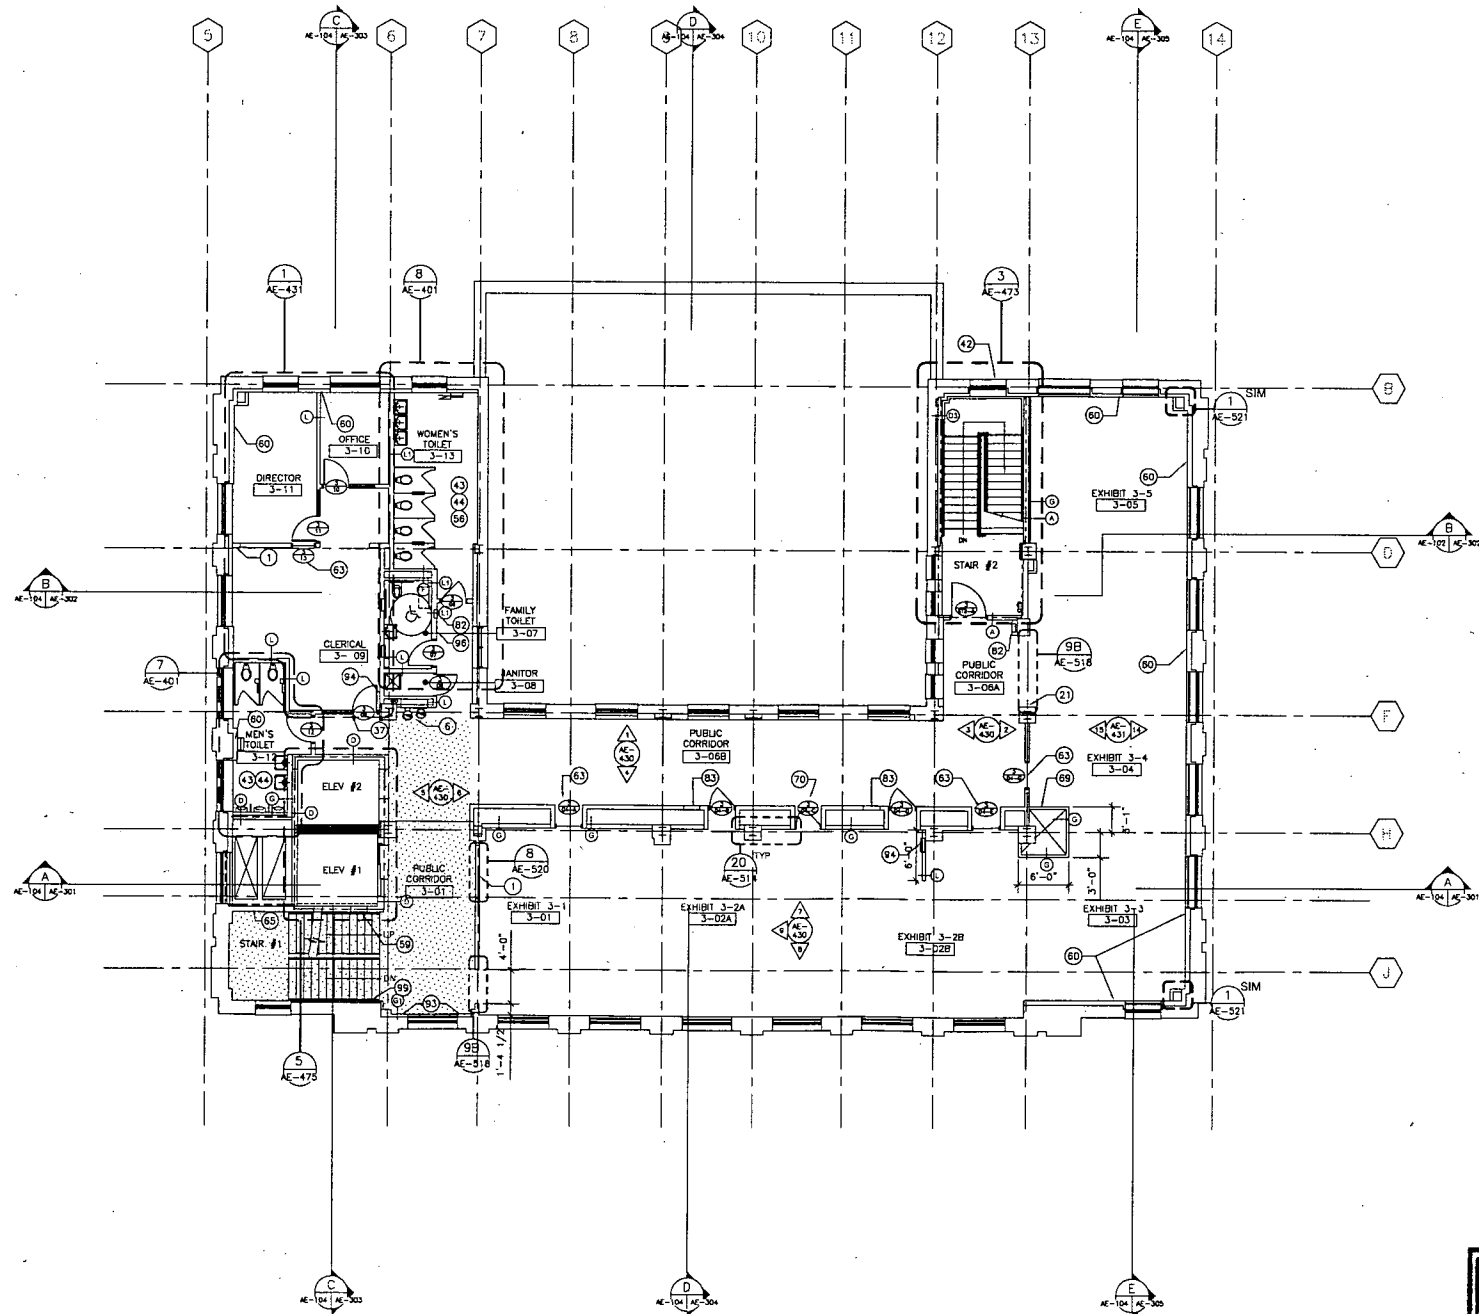

THIRD FLOOR PLAN

1/8" = 1'-0"
+31'-6" FINISHED FLOOR ELEVATION, U.A.O.

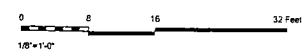

Hatch Legend:

HISTORIC LOBBY LOGGIA, COURTROOM, STAIR & CORRIDORS: CONSERVATOR PAINT
SUBCONTRACTOR TO CAREFULLY REPAINT TO MATCH EXISTING FAUX TRAVERTINE AND OTHER ORIGINAL FINISHES.

Keynotes: (CONTINUED)

33. EXISTING TERRAZZO FLOORING TO REMAIN. CAREFULLY PATCH TERRAZZO TO MATCH EXISTING. PROTECT FLOORING FROM DAMAGE DURING CONSTRUCTION. REFER TO FINISH PLANS FOR ADDITIONAL INFORMATION.
34. EXISTING STAIR RUN & LANDING TO REMAIN.
35. EXISTING MEZZANINE FLOOR TO REMAIN. INFILL FLOOR AT REMOVED STAIR LOCATION.
36. REINSTALL SALVAGED MARBLE WALL FINISH. CLEAN & POLISH.
37. CARD READER.
38. NEW CONCRETE RAMP & HANDRAILS.
39. EXPOSED CONCRETE ROOF SLAB.
40. NOT USED.
41. NEW CONCRETE AREA WELL RETAINING WALL. REFER TO STRUCTURAL.
42. RECREATED WINDOW AT REMOVED DOOR & MASONRY INFILL INTERIOR & EXTERIOR FINISHES TO MATCH ADJACENT WINDOWS.
43. REINSTALL SALVAGED MARBLE WAINSCOT & MARBLE TOILET PARTITIONS. MARBLE & HARDWARE TO BE CLEANED & POLISHED PRIOR TO INSTALLATION.
44. REINSTALL SALVAGED SINKS & ACCESSORIES (TO BE CLEANED & POLISHED PRIOR TO INSTALLATION) INSTALL NEW TOILETS & URINALS. REFER TO PLUMBING DRAWINGS.
45. NEW STRUCTURAL T.C. TILES & SILL. SEE AE-510.
46. REFURBISH HISTORIC WINDOWS & FRAMES. WINDOWS CURRENTLY STORED OFF-SITE. REINSTALL. SEE AE-602.
47. EXISTING SUMP. SEE PLUMBING FOR NEW PUMP INFORMATION.
48. CONCRETE INFILL AT EXISTING OPENING. SEE STRUCTURAL.
49. INFILL CONCRETE RETAINING WALL AT DEMO'D PORTION. SEE STRUCTURAL.
50. EQUIPMENT PAD, 6" HIGH.
51. INFILL/MODIFY THE EXISTING STEEL GUARDRAIL AT THE DEMO'D PORTION. MATCH THE EXISTING CONFIGURATION.
52. ALUMINUM PLASTERING.
53. NEW ACCESSIBLE WHEELCHAIR LIFT.
54. EYE WASH. SEE PLUMBING.
55. HISTORIC LOBBY. CONSERVATOR SUB CONTRACTOR TO CAREFULLY REPAINT LOBBY TO MATCH HISTORIC FAUX TRAVERTINE & OTHER FINISHES.
56. MARBLE WAINSCOT & PARTITIONS TO BE REINSTALLED IN EXACT ORIGINAL LOCATION. THIS ROOM.
57. EXISTING CONCRETE STEPS.
58. NEW ALUMINUM ROOF SMOKE VENT. SEE ELECTRICAL FOR CONNECTION TO FIRE ALARM.
59. INFILL SHIRT WALL. SEE #7/AE-520.
60. NEW PLASTER (TO MATCH EXISTING) OVER CONCRETE SHEAR WALL. SEE STRUCTURAL. RECREATE ANY DECORATIVE COVES, MOULDING, OR DETAILS TO MATCH EXISTING. COORDINATE WITH ANY TAG WOOD PANEL AND CHAIR RAIL REINSTALL.
61. EXISTING HISTORIC REMAINS TO REMAIN. REFER TO FINISH SCHEDULE FOR REFINISHING INFORMATION.
62. REMOVABLE GALVANIZED GRATING.
63. FLY DOOR CLOSED. SEE AE-601.
64. STRIP & REFINISH JUDGE'S & CLERK'S BENCHES. JUDGE'S BENCH TO BE FURTHER MODIFIED. NEW PLATFORM. SEE AE-517.
65. FIRE STANDPIPE CABINET. SEE #10/AE-520 & PLUMBING.
66. REPLACE CORK FLOOR. SEE FINISH SCHED. & FIN. PLANS.
67. RECREATE FAUX FINISHES PER CONSERVATOR'S REPORT (ENTIRE ROOM).
68. STRIP & REFINISH ALL WOOD PANELS & TRIM (ENTIRE ROOM).
69. NEW CHASE.
70. REVERSE DOOR SWING.
71. RECREATED HISTORIC POSTAL COUNTER.
72. NEW RECESSED F.E. CABINET. LOCATION TO BE DETERMINED. SEE #3/AE-520.
73. PROVIDE NEW ROOF SUPPORT FRAMING IN THIS AREA. SEE STRUCTURAL AND NEW WORK PLANS.
74. ROOF SCUPPERS.
75. VENT PIPING. SEE PLUMBING.
76. EXISTING FLOOR/CEILING HATCH TO REMAIN.
77. RECREATED HISTORIC WINDOW.
78. WOOD DOOR & SIDELIGHT(S). SEE AE-601.
79. NEW FRAMELESS INTERIOR GLAZING.
80. HISTORIC BUILDING DIRECTORY. PAINT CONSERVATOR TO REPAIR AS NEEDED.
81. NEW METAL PANEL BUILDING ENCLOSURE.
82. NEW RECESSED F.E. CABINET. SEE #3/AE-520.
83. REMOVE METAL ACCESS PANEL AND INFILL HC TILE WALL. CONSERVATOR SUBCONTRACTOR TO REPAIR ANY CRACKS OR DAMAGE TO WALL AND FLOAT PLASTER TO MATCH ADJACENT SURFACE.
84. NEW MARBLE RADIATOR COVER.
85. EXISTING DOOR FRAMES. PAINT.
86. REINSTALL SALVAGED DOOR FRAMES AND TRIM. PAINT.
87. REINSTALL SALVAGED DOOR TRIM. PAINT.
88. REFURBISH BARS OVER WINDOWS & GRATE OVER AREA WELL. REINSTALL.
89. INFILL MISSING BARS OF GRATING OVER AREA WELL.
90. NEW GRATING OVER AREA WELL. MATCH GRATE AT WINDOW WOOD.
91. WIRELESS DOOR OPERATOR PUSH PLATE.
92. MOTORIZED SECURITY GATE.
93. NEW WTL STUD WALL. CYP. BID. TO HAVE PLASTER FINISH. ALIGN EDGE OF WALL WITH EXISTING FLOOR FINISH.
94. ELECTRICAL PANEL. SEE ELECTRICAL.
95. FIRE ALARM CONTROL. PANEL. SEE ELECTRICAL.
96. RECESSED DEFIBRILLATOR CABINET.
97. SURFACE MOUNTED F.E. CABINET.
98. ARCHED PORTION OF WINDOW TO BE REFURBISHED. SEE AE-602.
99. EXISTING HISTORIC HANDRAIL TO BE REFURBISHED. SEE FINISH SCHEDULE.

Issued / Revised

No.	Date	Description
	02/26/07	100% Schematic Design
	08/03/07	100% DD Estimate
	08/24/07	100% Design Development
	02/08/08	50% CD Owner Review
	05/28/08	100% CD Review
	06/26/08	Issued for Permit

General Notes:

1. PATCH, REPAIR AND INFILL CONCRETE FLOOR SLAB AT ALL LOCATIONS WHERE PREVIOUS DEMOLITION PHASE HAD REMOVED EXISTING SLAB TO EXPOSE EXISTING FOUNDATIONS AND FOR INSTALLATION OF ALL UNDER SLAB UTILITIES. TYPICALLY OCCURS AT BASEMENT LEVEL, BUT MAY ALSO OCCUR AT FIRST FLOOR LEVEL. CONTRACTOR SHALL OBSERVE THE EXISTING CONDITIONS TO DETERMINE EXTENT AND LOCATIONS OF INFILL SLAB REQUIRED.
2. PATCH AND REPAIR ALL EXISTING CRACKS, CHIPS AND OVERALL GENERAL DAMAGE AT ALL EXISTING INTERIOR PLASTER WALLS REMAINING. CONTRACTOR SHALL OBSERVE THE EXISTING CONDITIONS TO DETERMINE EXTENT OF EXISTING DAMAGE.
3. SEE FINISH PLANS & SHEETS AE-510 THROUGH AE-512 FOR EXTERIOR WINDOW TREATMENT DETAILS.
4. PATCH AND REPAIR ALL MISC. HOLES AT EXISTING CONCRETE WALLS, COLUMNS AND CEILING. PAINT AS INDICATED IN FINISH SCHEDULE.
5. ALL INTERIOR WALL DIMENSIONS AT NEW STUD WALLS ARE FROM CENTER OF STUD UNLESS NOTED OTHERWISE. ALL DIMENSIONS AT CONCRETE WALLS ARE TAKEN FROM FACE OF WALL UNLESS NOTED OTHERWISE.
6. FOR WALL TYPES, SEE AE-605.
7. DOORS NOTED TO BE SALVAGED INCLUDE DOOR HARDWARE AND TRIM U.N.O. PROTECT SALVAGED ITEMS FROM FURTHER DAMAGE BEFORE, DURING AND AFTER REMOVAL.
8. ALL WOOD BASE, RAILS AND TRIM NOTED TO BE SALVAGED TO BE CAREFULLY REMOVED TO PREVENT SPLITTING AND FURTHER DAMAGE BEFORE DURING AND AFTER REMOVAL.
9. PREVIOUSLY SALVAGED ITEMS FOR REINSTALLATION ARE AVAILABLE AT OWNER'S STORAGE FACILITY. SEE PROJECT MANUAL FOR DETAILS. REUSED SALVAGED MATERIALS AS INDICATED AND WHENEVER POSSIBLE.
10. ALL DEMOLISHED MATERIALS TO BE DISPOSED OF OFF SITE IN A LEGAL MANNER PER ALL FEDERAL, STATE, COUNTY AND LOCAL ORDINANCES, REGULATIONS AND DIRECTIVES.
11. ALL OSHA, STATE, COUNTY AND LOCAL REGULATIONS ARE TO BE STRICTLY ENFORCED.

Keynotes:

(NOT ALL ARE USED ON EACH FLOOR)

1. INFILL WALL TO MATCH EXISTING WALL THICKNESS. PLASTER FINISH TO MATCH ADJACENT FINISH.
2. NEW T.S. COLUMN. REFER TO STRUCTURAL.
3. EXISTING CONCRETE COLUMN. PATCH EXISTING PLASTER FINISH TYPICAL OF ALL EXPOSED COLUMNS.
4. NEW METAL LOCKERS.
5. NEW STEEL GRATING.
6. NEW E.V.C.
7. NEW FURNITURE.
8. INTERIOR ALUMINUM FRAMING & GLAZING BY EXHIBITS.
9. NEW WOOD SHELVING.
10. NEW MASONRY INFILL AT REMOVED LOUVER.
11. NEW CONCRETE STAIR. REFER TO STRUCTURAL.
12. NEW CONCRETE RETAINING WALL. REFER TO STRUCTURAL.
13. MULTI-STAGE LIFT.
14. MULTI-STAGE LIFT MOTOR, MOUNTED ON SHELF.
15. NEW METAL ACCESS PLATFORM & STAIRS.
16. 4" THICK CONCRETE HOUSEKEEPING PAD.
17. NEW MECHANICAL DUCT. REFER TO MECHANICAL.
18. NEW MECHANICAL EQUIPMENT. REFER TO MECHANICAL.
19. NEW SANITARY SUMP & PUMPS. REFER TO PLUMBING.
20. NEW STORM WATER SUMP & PUMPS. REFER TO PLUMBING & CIVIL.
21. PATCH PLASTER AT REMOVED WALL.
22. NEW LOADING DOCK.
23. NEW 1 1/2" GALVANIZED PIPE GUARDRAILS. WELDS TROUGH SMOOTH. PAINTED.
24. LINE OF EXISTING HISTORIC WALLS ABOVE.
25. NEW COILING COUNTER DOOR.
26. EXISTING HISTORIC VAULT DOOR TO BE CLEANED & RESTORED BY PAINT CONSERVATOR.
27. NEW HISTORIC REPRODUCTION DOORS. REFER TO DOOR SCHEDULE ON SHEET AE-601.
28. LINE OF EXISTING CANOPY ABOVE.
29. LINE OF EXISTING FLOOR ABOVE.
30. RELOCATED HISTORIC MAILBOXES. ANY DAMAGE TO BE REPAIRED BY CONSERVATOR. DO NOT STRIP, REFINISH OR POLISH. INSTALL ON SALVAGED MARBLE BASE. SEE PROJECT MANUAL AND AE-515.
31. NEW ELEVATOR CABS & EQUIPMENT.
32. LINE OF SOFFIT ABOVE.

City of Las Vegas
Las Vegas Museum - Phase 3
Building Rehabilitation

Commission #06079.00
City of Las Vegas Plan Check #26498
Project Bid # 07.15314.08
Plans Library # 521-179-14

300 Stewart Avenue
Las Vegas, Nevada 89101


Westlake Reed Leskosky

One East Camelback Road, Suite 690
Phoenix, Arizona
85012-1668
602 212-0451

Third Floor Plan

CD

AE-104

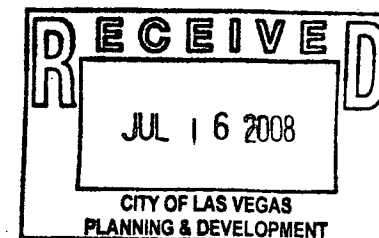

NOTE: ALL WORK MUST CONFORM TO THE SECRETARY OF THE INTERIOR'S STANDARDS FOR REHABILITATION AND GUIDELINES FOR REHABILITATING HISTORIC BUILDINGS. REFER TO SPECIFICATIONS FOR MORE INFORMATION.

Keynotes: (CONTINUED)

33. EXISTING TERRAZZO FLOORING TO REMAIN. CAREFULLY PATCH TERRAZZO TO MATCH EXISTING. PROTECT FLOORING FROM DAMAGE DURING CONSTRUCTION. REFER TO FINISH PLANS FOR ADDITIONAL INFORMATION.
34. EXISTING STAIR RUN & LANDING TO REMAIN. INFILL FLOOR AT REMOVED STAIR LOCATION.
35. REINSTATE SALVAGED MARBLE WALL FINISH. CLEAN & POLISH.
36. CARP READER.
37. NEW CONCRETE RAMP & HANDRAILS.
38. EXPOSED CONCRETE ROOF SLAB.
40. NOT USED.
41. NEW CONCRETE AREA WELL RETAINING WALL. REFER TO STRUCTURAL.
42. RECREATED WINDOW AT REMOVED DOOR & MASONRY INFILL. INTERIOR & EXTERIOR FINISHES TO MATCH ADJACENT WINDOWS.
43. REINSTATE SALVAGED MARBLE WAINSCOT & MARBLE TOILET PARTITIONS. MARBLE & HARDWARE TO BE CLEANED & POLISHED PRIOR TO INSTALLATION.
44. REINSTATE SALVAGED SINKS & ACCESSORIES (TO BE CLEANED & POLISHED PRIOR TO INSTALLATION). INSTALL NEW TOILETS & URINALS. REFER TO PLUMBING DRAWINGS.
45. NEW STRUCTURAL T.C. TILES & SILL. SEE AE-210.
46. REFURBISH HISTORIC WINDOWS & FRAMES. WINDOWS CURRENTLY STORED OFF-SITE. REINSTATE. SEE AE-602.
47. EXISTING SUMP. SEE PLUMBING FOR NEW PUMP INFORMATION.
48. CONCRETE INFILL AT EXISTING OPENING. SEE STRUCTURAL.
49. INFILL CONCRETE RETAINING WALL AT DEMO'D PORTION. SEE STRUCTURAL.
50. EQUIPMENT PAD, 8" HIGH.
51. INFILL/MODIFY THE EXISTING STEEL GUARDRAIL AT THE DEMO'D PORTION. MATCH THE EXISTING CONFIGURATION.
52. ALUMINUM FLASHING.
53. NEW ACCESSIBLE WHEELCHAIR LIFT.
54. EYE WASH. SEE PLUMBING.
55. HISTORIC LOBBY. CONSERVATOR SUB CONTRACTOR TO CAREFULLY REPAIR LOBBY TO MATCH HISTORIC FAUX TRAVERTINE & OTHER FINISHES.
56. MARBLE WAINSCOT & PARTITIONS TO BE REINSTALLED IN EXACT ORIGINAL LOCATION. THIS ROOM.
57. EXISTING CONCRETE STEPS.
58. NEW ALUMINUM ROOF SMOKE VENT. SEE ELECTRICAL FOR CONNECTION TO FIRE ALARM.
59. INFILL SHAFT WALL. SEE #7/AE-520.
60. NEW PLASTER (TO MATCH EXISTING) OVER CONCRETE SHEAR WALL. SEE STRUCTURAL. RECREATE ANY DECORATIVE COVES, MOLDINGS, OR DETAILS TO MATCH EXISTING COORDINATE WITH ANY T&G WOOD PANEL AND CHAIR RAIL REINSTATE.
61. EXISTING HISTORIC RAILINGS TO REMAIN. REFER TO FINISH SCHEDULE FOR REFRESHING INFORMATION.
62. REMOVABLE GALVANIZED GRATING.
63. FIX DOOR CLOSED. SEE AE-601.
64. STRIP & REFINISH JUDGE'S & CLERK'S BENCHES. JUDGE'S BENCH TO BE FURTHER MODIFIED. NEW PLATFORM. SEE AE-517.
65. FIRE STANDPIPE CABINET. SEE #10/AE-520 & PLUMBING.
66. REPLACE CORK FLOOR. SEE FINISH SCHED. & FIN. PLANS.
67. RECREATE FAUX FINISHES PER CONSERVATOR'S REPORT (ENTIRE ROOM).
68. STRIP & REFINISH ALL WOOD PANELS & TRIM (ENTIRE ROOM).
69. NEW CHASE.
70. REVERSE DOOR SWING.
71. RECREATED HISTORIC POSTAL COUNTER.
72. NEW RECESSED F.E. CABINET. LOCATION TO BE DETERMINED. SEE #3/AE-520.
73. PROVIDE NEW ROOF SUPPORT FRAMING IN THIS AREA. SEE STRUCTURAL AND NEW WORK PLANS.
74. ROOF SCUPPERS.
75. VENT PIPING. SEE PLUMBING.
76. EXISTING FLOOR/CEILING HATCH TO REMAIN.
77. RECREATED HISTORIC WINDOW.
78. WOOD DOOR & SIDELIGHT(S). SEE AE-601.
79. NEW FRAMELESS INTERIOR GLAZING.
80. HISTORIC BUILDING DIRECTORY. PAINT CONSERVATOR TO REPAIR AS NEEDED.
81. NEW METAL PANEL BUILDING ENCLOSURE.
82. NEW RECESSED F.E. CABINET. SEE #3/AE-520.
83. REMOVE METAL ACCESS PANEL AND INFILL HC TILE WALL. CONSERVATOR SUBCONTRACTOR TO REPAIR ANY CRACKS OR DAMAGE TO WALL AND FLOAT PLASTER TO MATCH ADJACENT SURFACE.
84. NEW MARBLE RADIATOR COVER.
85. EXISTING DOOR FRAMES. PAINT.
86. REINSTATE SALVAGED DOOR FRAMES AND TRIM. PAINT.
87. REINSTATE SALVAGED DOOR TRIM. PAINT.
88. REFURBISH BARS OVER WINDOWS & GRATE OVER AREA WELL. REINSTATE.
89. INFILL MISSING BARS OF GRATING OVER AREA WELL.
90. NEW GRATING OVER AREA WELL. MATCH GRATE AT WINDOW WOOD.
91. WIRELESS DOOR OPERATOR PUSH PLATE.
92. MOTORIZED SECURITY GATE.
93. NEW METAL STUD WALL. GIVE BD. TO HAVE PLASTER FINISH. ALIGN EDGE OF WALL WITH EXISTING FLOOR FINISH.
94. ELECTRICAL PANEL. SEE ELECTRICAL.
95. FIRE ALARM CONTROL PANEL. SEE ELECTRICAL.
96. RECESSED DEFIBRILLATOR CABINET.
97. SURFACE MOUNTED F.E. CABINET.
98. ARCHED PORTION OF WINDOW TO BE REFURBISHED. SEE AE-602.
99. EXISTING HISTORIC HANDRAIL TO BE REFURBISHED. SEE FINISH SCHEDULE.

Issued / Revised


No.	Date	Description
	02/26/07	100% Schematic Design
	08/03/07	100% DD Estimate
	08/24/07	100% Design Development
	02/08/08	50% CD Owner Review
	05/28/08	100% CD Review
	06/26/08	Issued for Permit

General Notes:

1. PATCH, REPAIR AND INFILL CONCRETE FLOOR SLAB AT ALL LOCATIONS WHERE PREVIOUS DEMOLITION PHASE HAD REMOVED EXISTING SLAB TO EXPOSE EXISTING FOUNDATIONS AND FOR INSTALLATION OF ALL UNDER SLAB UTILITIES. TYPICALLY OCCURS AT BASEMENT LEVEL, BUT MAY ALSO OCCUR AT FIRST FLOOR LEVEL. CONTRACTOR SHALL OBSERVE THE EXISTING CONDITIONS TO DETERMINE EXTENT AND LOCATIONS OF INFILL SLAB REQUIRED.
2. PATCH AND REPAIR ALL EXISTING CRACKS, CHIPS AND OVERALL GENERAL DAMAGE AT ALL EXISTING INTERIOR PLASTER WALLS REMAINING. CONTRACTOR SHALL OBSERVE THE EXISTING CONDITIONS TO DETERMINE EXTENT OF EXISTING DAMAGE.
3. SEE FINISH PLANS & SHEETS AE-510 THROUGH AE-512 FOR EXTERIOR WINDOW TREATMENT DETAILS.
4. PATCH AND REPAIR ALL MISC. HOLES AT EXISTING CONCRETE WALLS, COLUMNS AND CEILINGS. PAINT AS INDICATED IN FINISH SCHEDULE.
5. ALL INTERIOR WALL DIMENSIONS AT NEW STUD WALLS ARE FROM CENTER OF STUD UNLESS NOTED OTHERWISE. ALL DIMENSIONS AT CONCRETE WALLS ARE TAKEN FROM FACE OF WALL UNLESS NOTED OTHERWISE.
6. FOR WALL TYPES, SEE AE-605.
7. DOORS NOTED TO BE SALVAGED INCLUDE DOOR HARDWARE, AND TRIM U.M.O. PROTECT SALVAGED ITEMS FROM FURTHER DAMAGE BEFORE DURING AND AFTER REMOVAL.
8. ALL WOOD BASE, RAILS AND TRIM NOTED TO BE SALVAGED TO BE CAREFULLY REMOVED TO PREVENT SPLITTING AND FURTHER DAMAGE BEFORE DURING AND AFTER REMOVAL.
9. PREVIOUSLY SALVAGED ITEMS FOR REINSTALLATION ARE AVAILABLE AT OWNER'S STORAGE FACILITY. SEE PROJECT MANUAL FOR DETAILS. REUSED SALVAGED MATERIALS AS INDICATED AND WHENEVER POSSIBLE.
10. ALL DEMOLISHED MATERIALS TO BE DISPOSED OF OFF SITE IN A LEGAL MANNER PER ALL FEDERAL, STATE, COUNTY AND LOCAL ORDINANCES, REGULATIONS AND DIRECTIVES.
11. ALL OSHA, STATE, COUNTY AND LOCAL REGULATIONS ARE TO BE STRICTLY ENFORCED.

Keynotes:

- (NOT ALL ARE USED ON EACH FLOOR)
1. INFILL WALL TO MATCH EXISTING WALL THICKNESS. PLASTER FINISH TO MATCH ADJACENT FINISH.
2. NEW T.S. COLUMN. REFER TO STRUCTURAL.
3. EXISTING CONCRETE COLUMN. PATCH EXISTING PLASTER FINISH (TYPICAL OF ALL EXPOSED COLUMNS).
4. NEW METAL LOCKERS.
5. NEW STEEL GRATING.
6. NEW E.W.C.
7. NEW FURNITURE.
8. INTERIOR ALUMINUM FRAMING & GLAZING BY EXHIBITS.
9. NEW WOOD SHELVING.
10. NEW MASONRY INFILL AT REMOVED LOUVER.
11. NEW CONCRETE STAIR. REFER TO STRUCTURAL.
12. NEW CONCRETE RETAINING WALL. REFER TO STRUCTURAL.
13. MULTI-STAGE LIFT.
14. MULTI-STAGE LIFT MOTOR. MOUNTED ON SHELF.
15. NEW METAL ACCESS PLATFORM & STAIRS.
16. 4" THICK CONCRETE HOUSEKEEPING PAD.
17. NEW MECHANICAL DUCT. REFER TO MECHANICAL.
18. NEW MECHANICAL EQUIPMENT. REFER TO MECHANICAL.
19. NEW SANITARY SUMP & PUMPS. REFER TO PLUMBING.
20. NEW STORM WATER SUMP & PUMPS. REFER TO PLUMBING & CIVIL.
21. PATCH PLASTER AT REMOVED WALL.
22. NEW LOADING DOCK.
23. NEW 1 1/2" GALVANIZED PIPE GUARDRAILS. WELDS GROUND SMOOTH, PAINTED.
24. LINE OF EXISTING HISTORIC WALLS ABOVE.
25. NEW COILING COUNTER DOOR.
26. EXISTING HISTORIC VAULT DOOR TO BE CLEANED & RESTORED BY PAINT CONSERVATOR.
27. NEW HISTORIC REPRODUCTION DOORS. REFER TO DOOR SCHEDULE ON SHEET AE-501.
28. LINE OF EXISTING CANOPY ABOVE.
29. LINE OF EXISTING FLOOR ABOVE.
30. RELOCATED HISTORIC MAILBOXES. ANY DAMAGE TO BE REPAIRED BY CONSERVATOR. DO NOT STRIP, REFINISH OR POLISH. INSTALL ON SALVAGED MARBLE BASE. SEE PROJECT MANUAL AND AE-515.
31. NEW ELEVATOR CABS & EQUIPMENT.
32. LINE OF SOFTEN ABOVE.

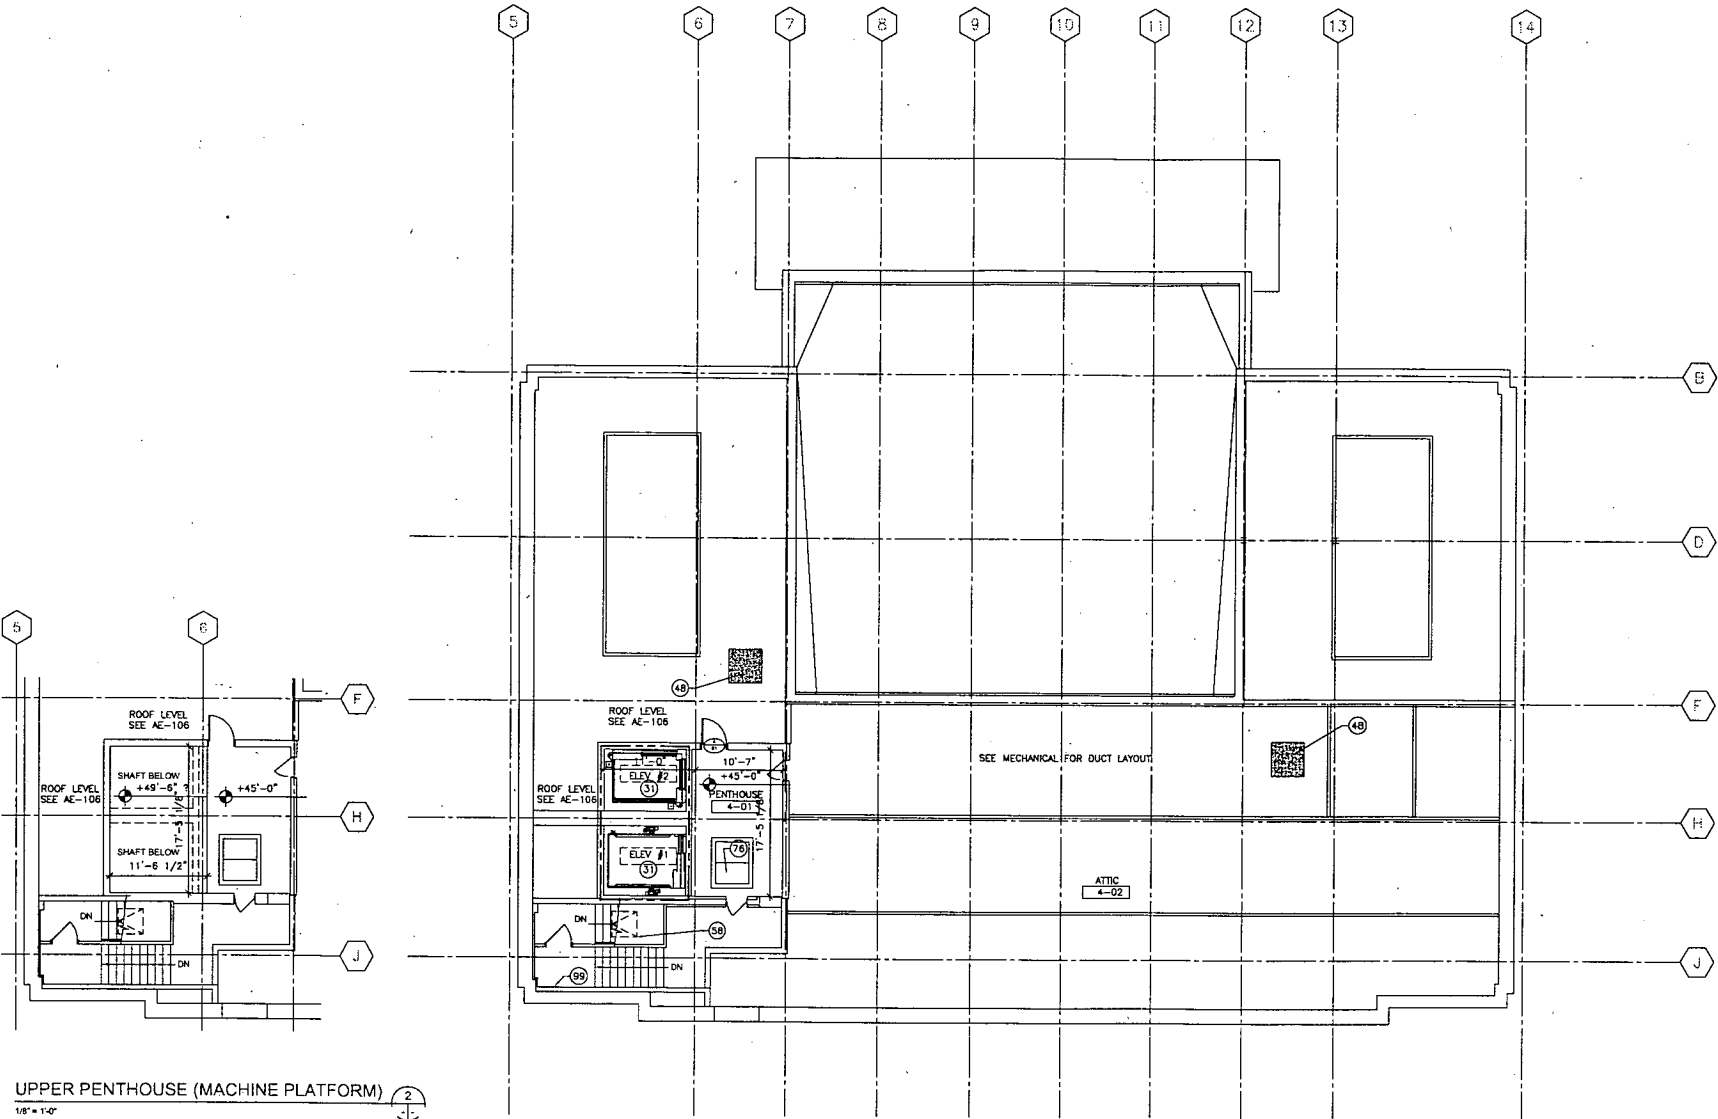


UPPER PENTHOUSE (MACHINE PLATFORM)
1/8" = 1'-0"

ATTIC / PENTHOUSE FLOOR PLAN

1/8" = 1'-0"
+45'-0" ATTIC FLOOR TOP OF CONCRETE

0 8 16 32 Feet

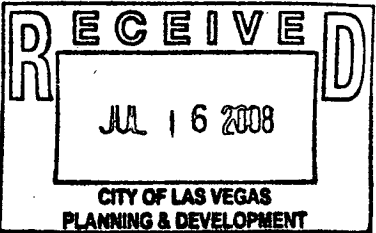

City of Las Vegas
Las Vegas Museum - Phase 3
Building Rehabilitation

Commission #06079.00
City of Las Vegas Plan Check #26498
Project Bid # 07.15314.08
Plans Library # 521-179-14

300 Stewart Avenue
Las Vegas, Nevada 89101

Westlake Reed Leskoski

One East Camelback Road, Suite 690
Phoenix, Arizona
85012-1668
602 212-0451

Attic Floor Plan

CD

AE-105

NOTE: ALL WORK MUST CONFORM TO THE SECRETARY OF THE INTERIOR'S STANDARDS FOR REHABILITATION AND GUIDELINES FOR REHABILITATING HISTORIC BUILDINGS. REFER TO SPECIFICATIONS FOR MORE INFORMATION.


Issued / Revised		
No.	Date	Description
02/26/07		100% Schematic Design
5/30/07		50% Design Development
08/03/07		100% DD Estimate
08/24/07		100% Design Development
02/08/08		50% CD Owner Review
05/28/08		100% CD Review
06/26/08		Issued for Permit

General Notes:

1. EXERCISE EXTREME CARE TO PROTECT HISTORIC BUILDING FABRIC, SPACES AND ELEMENTS. COORDINATE PROTECTIVE MEASURES WITH ARCHITECT BEFORE PROCEEDING WITH WORK INSIDE AND ADJACENT TO HISTORIC AREAS AND ELEMENTS.
2. DOORS NOTED TO BE SALVAGED INCLUDE DOOR HARDWARE AND TRIM U.N.O. PROTECT SALVAGED ITEMS FROM FURTHER DAMAGE BEFORE, DURING AND AFTER REMOVAL. "BUILT" TAG DOORS ARE TO BE SALVAGED FOR REUSE ON THIS PROJECT & TO BE SEGREGATED FROM "RED" TAGGED DOOR TO BE SALVAGED.
3. ALL WOOD BASE, NAILS AND TRIM NOTED TO BE SALVAGED TO BE CAREFULLY REMOVED TO PREVENT SPLITTING AND FURTHER DAMAGE BEFORE DURING AND AFTER REMOVAL.
4. PREVIOUSLY SALVAGED ITEMS FOR REINSTALLATION ARE AVAILABLE AT OWNER'S STORAGE FACILITY. SEE PROJECT MANUAL FOR DETAILS.
5. ALL DEMOLISHED MATERIALS TO BE DISPOSED OFF SITE IN A LEGAL MANNER PER ALL FEDERAL, STATE, COUNTY AND LOCAL ORDINANCES, REGULATIONS AND DIRECTIVES.
6. ALL OSHA, STATE, COUNTY AND LOCAL REGULATIONS ARE TO BE STRICTLY ENFORCED.

Key Notes:



1. AIR HANDLING UNIT - SEE MECHANICAL.
2. ALUMINUM FLASHING.
3. ROOF DRAIN AND OVERFLOW - REFER TO PLUMBING.
4. STEEL STUD AND STUCCO WALL ASSEMBLY.
5. EXISTING PARAPET.
6. SMOKE VENT.
7. NATURAL GAS EMERGENCY GENERATOR - SEE ELECTRICAL AND PLUMBING.
8. EXHAUST FAN - SEE MECHANICAL.
9. VENT - SEE PLUMBING.
10. EXISTING FLAGPOLE TO REMAIN.
11. PREFABRICATED ALUM. ACCESS STAIR ON REDWOOD SLEEPERS. FIELD VERIFY DIMENSIONS.
12. COPPER FLASHING.
13. ELECTRICITY BIRD DETERRENT - SEE ELECTRICAL.
14. WALKWAY PADS.
15. THRU-WALL SCUPPER AND DOWNSPOUT.
16. HOT WATER PHOTO CELLS - SEE PLUMBING.
17. NEW SECURITY CAMERAS - SEE SECURITY/SURVEILLANCE SHEETS FOR MORE INFORMATION. DO NOT ATTACH SECURITY EQUIPMENT TO PARAPET. ATTACH TO ROOF SURFACE ONLY.

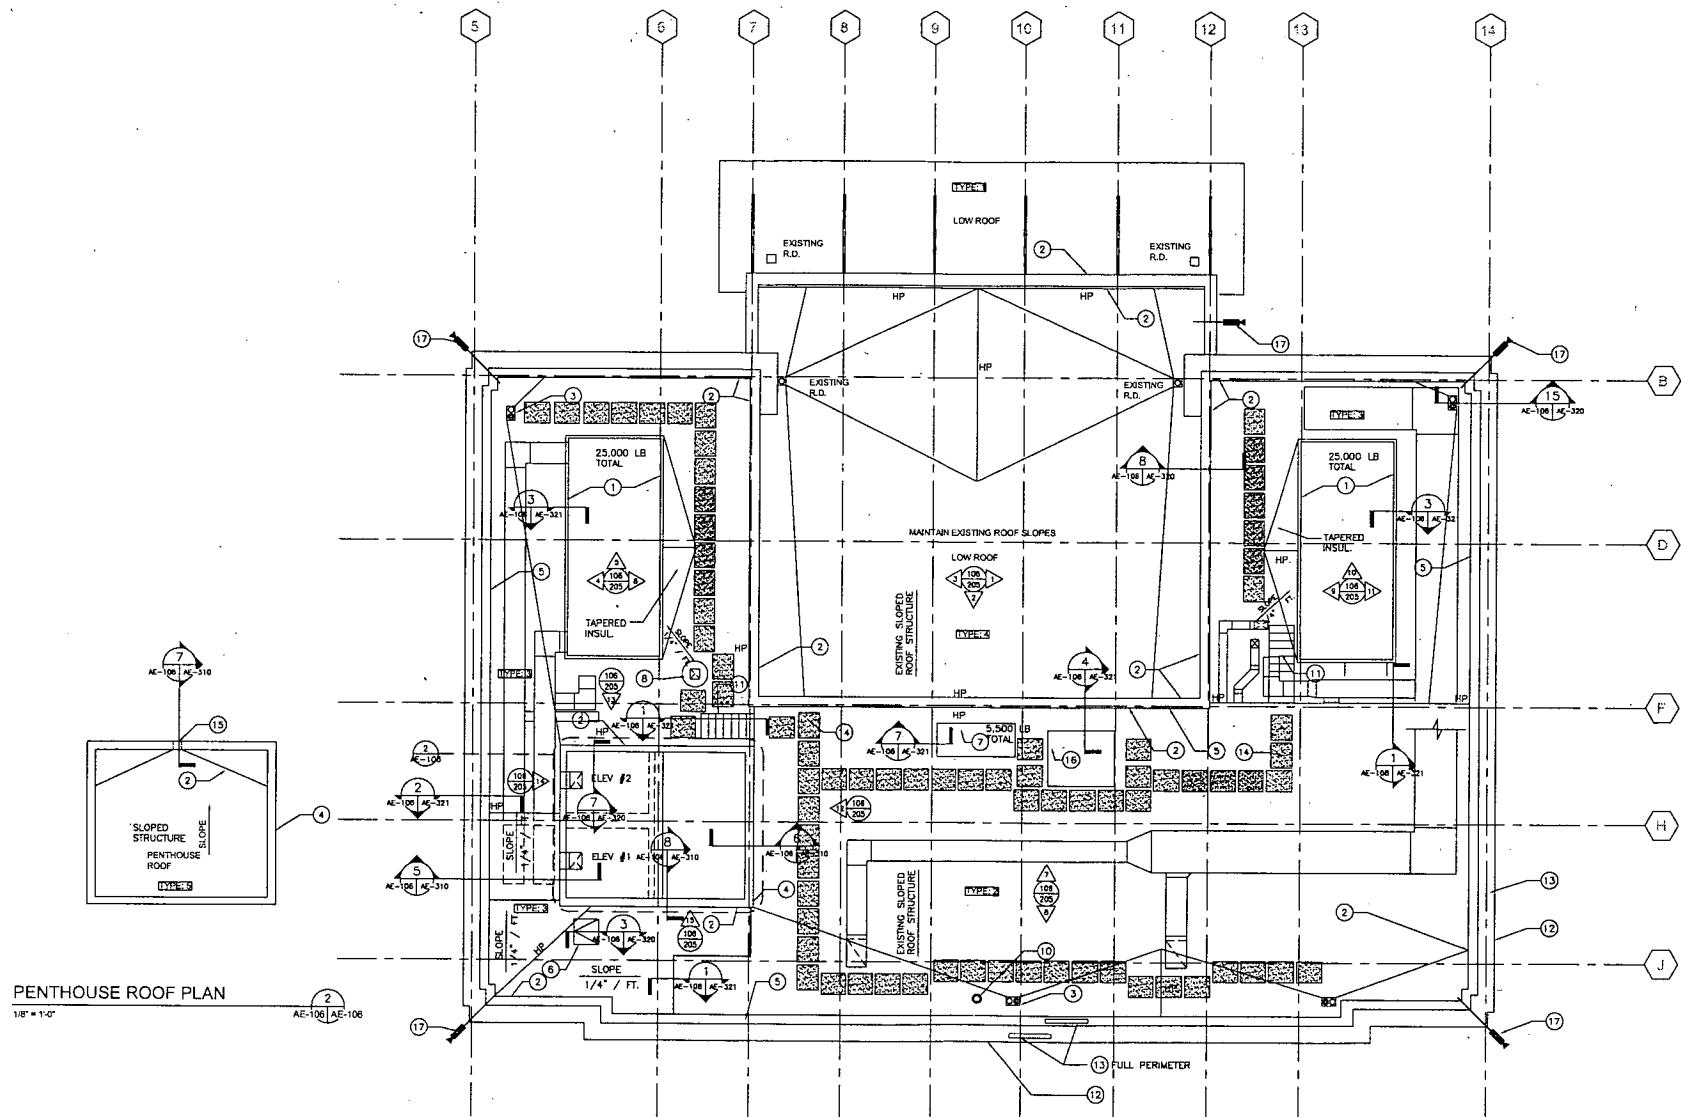

PENTHOUSE ROOF PLAN
1/8" = 1'-0"

ROOF PLAN

1/8" = 1'-0"

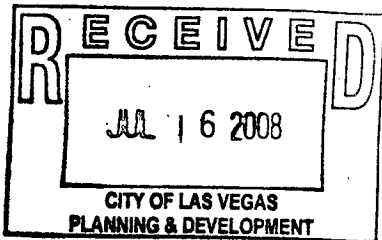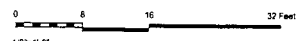

ROOFING TYPES:

- TYPE 1: FULLY ADHERED TPO ROOFING OVER 2" GLASS MATFACED GYPSUM BOARD OVER EXISTING 1" WOOD DECKING. MAINTAIN EXISTING SLOPES. PROVIDE NEW FLASHING.
- TYPE 2: FULLY ADHERED TPO ROOFING OVER 2" GLASS MATFACED GYPSUM BOARD OVER NEW 1" WOOD DECKING. PROVIDE NEW FLASHING.
- TYPE 3: FULLY ADHERED TPO ROOFING OVER R30 POLYISO TAPERED INSULATION OVER THE EXISTING CONCRETE ROOF SLAB. PROVIDE NEW FLASHING.
- TYPE 4: FULLY ADHERED TPO ROOFING OVER 2" GLASS MATFACED GYPSUM BOARD OVER THE EXISTING SLOPED CONCRETE ROOF SLAB. PROVIDE NEW FLASHING.
- TYPE 5: FULLY ADHERED TPO ROOFING OVER R30 POLYISO INSULATION OVER SLOPED METAL DECK.

NOTE: ALL WORK MUST CONFORM TO THE SECRETARY OF THE INTERIOR'S STANDARDS FOR REHABILITATION AND GUIDELINES FOR REHABILITATING HISTORIC BUILDINGS. REFER TO SPECIFICATIONS FOR MORE INFORMATION.

City of Las Vegas
Las Vegas Museum - Phase 3
Building Rehabilitation

Commission #06079.00
City of Las Vegas Plan Check #26498
Project Bid # 07.15314.08
Plans Library # 521-179-14

300 Stewart Avenue
Las Vegas, Nevada 89101


Westlake Reed Leskosky

One East Camelback Road, Suite 690
Phoenix, Arizona
85012-1668
602 212-0451

Roof Plan

CD

AE-106

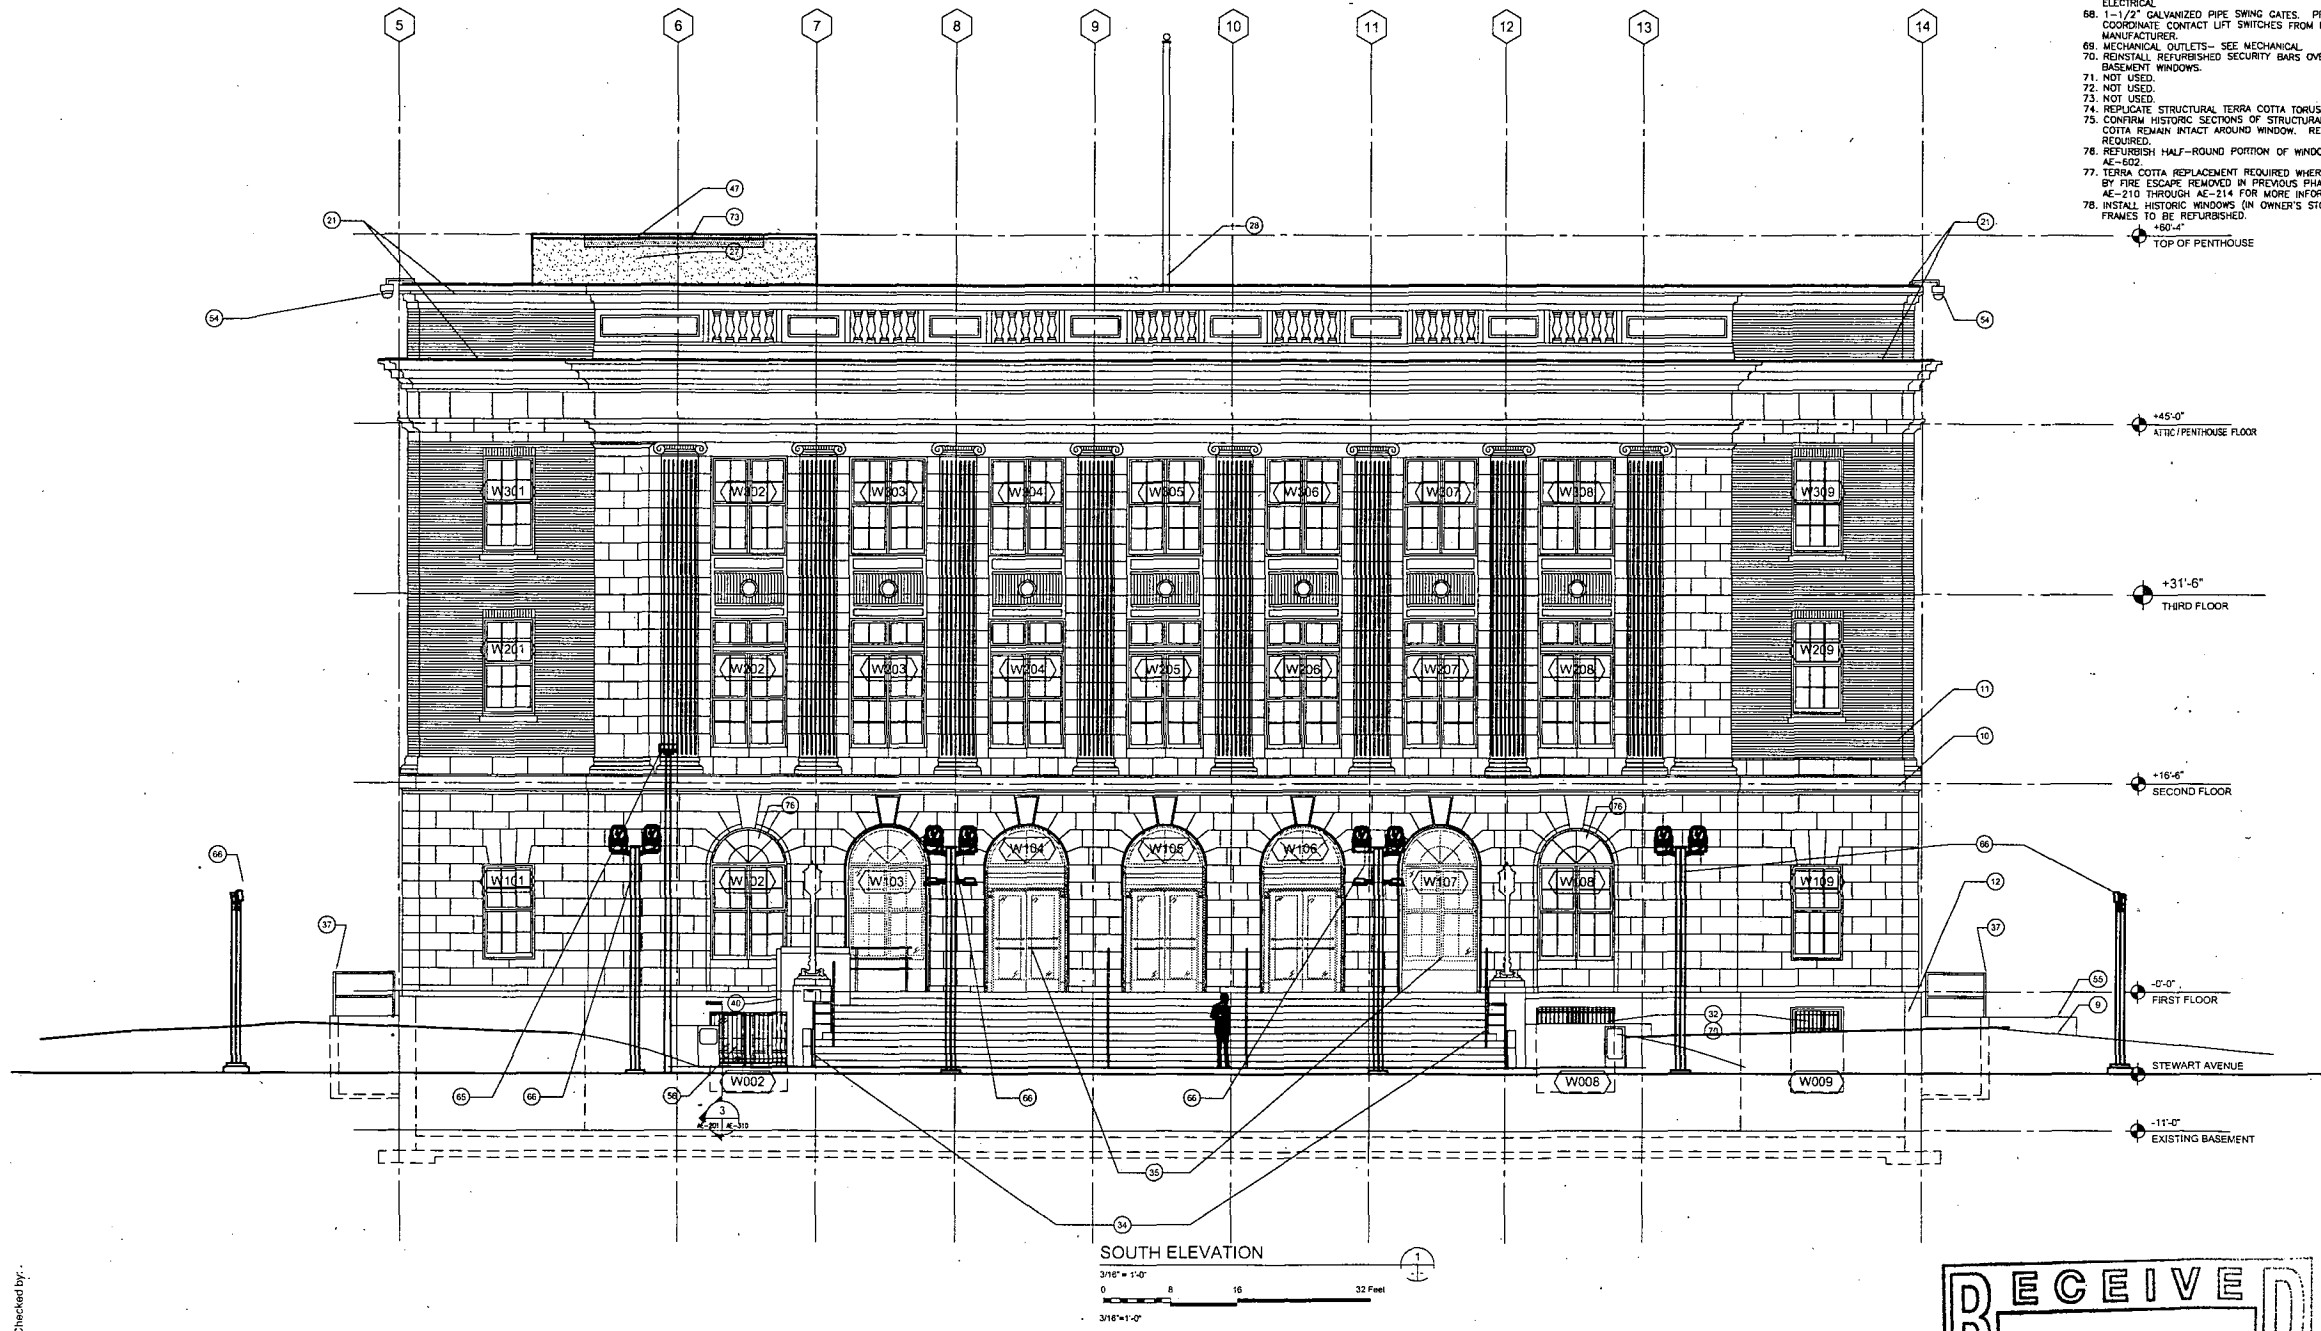

Checked by: _____
Drawn by: _____

Key Notes: (CONT.)

- 51. RESTORE THE EXISTING WINDOW TO MATCH THE EXISTING WINDOWS AT THE UPPER LEVELS AS COMPLETED IN PREVIOUS PHASE. SEE ALSO KEYNOTE 50.
- 52. NEW MECHANICAL LOUVER - SEE MECHANICAL.
- 53. EXISTING IRRIGATION SERVICE VALVE - SEE LANDSCAPE.
- 54. SECURITY CAMERA MOUNTED FROM BACKSIDE OF PARAPET.
- 55. AREA WELL EXTENSION.
- 56. NEW SAFETY GLAZING AND WINDOW SECURITY BARS.
- 57. EXPOSED CONCRETE WALL WITH AN INTEGRAL COLOR, SEE STRUCTURAL.
- 58. NOT USED.
- 59. NOT USED.
- 60. NOT USED.
- 61. SITE PROTECTION BOLLARDS. SEE DETAIL #9 ON SHEET AE-401. PAINT COLOR: DUNN-EDWARDS DEC754.
- 62. "QUICKSAND".
- 63. NEW METAL ROOF FLASHING.
- 64. EXISTING AREA WELL TO REMAIN.
- 65. EXISTING PUBLIC UTILITY STREET LIGHTING. FIXTURE, POWER AND INSTALLATION BY OTHERS.
- 66. THEATRICAL BUILDING LIGHTING. SEE STRUCTURAL AND ELECTRICAL.
- 67. ON-SITE PROPERTY LIGHTING. SEE STRUCTURAL AND ELECTRICAL.
- 68. 1-1/2" GALVANIZED PIPE SWING GATES. PROVIDE AND COORDINATE CONTACT LIFT SWITCHES FROM LIFT MANUFACTURER.
- 69. MECHANICAL OUTLETS - SEE MECHANICAL.
- 70. REINSTALL REFURBISHED SECURITY BARS OVER BASEMENT WINDOWS.
- 71. NOT USED.
- 72. NOT USED.
- 73. NOT USED.
- 74. REPLICATE STRUCTURAL TERRA COTTA TORUS MOLDING.
- 75. CONFIRM HISTORIC SECTIONS OF STRUCTURAL TERRA COTTA ROMAN INTACT AROUND WINDOW. RECREATE, IF REQUIRED.
- 76. REFURBISH HALF-ROUND PORTION OF WINDOW. SEE AE-602.
- 77. TERRA COTTA REPLACEMENT REQUIRED WHERE DAMAGED BY FIRE ESCAPE REMOVED IN PREVIOUS PHASE. SEE AE-210 THROUGH AE-214 FOR MORE INFORMATION.
- 78. INSTALL HISTORIC WINDOWS (ON OWNER'S STORAGE) FRAMES TO BE REFURBISHED.

Issued / Revised		
No.	Date	Description
02/26/07		100% Schematic Design
05/30/07		50% Design Development
08/03/07		100% DD Estimate
08/24/07		100% Design Development
02/08/08		50% CD Owner Review
05/28/08		100% CD Review
08/26/08		Issued for Permit

General Notes:

- 1. EXERCISE EXTREME CARE TO PROTECT HISTORIC BUILDING FABRIC, SPACES AND ELEMENTS. COORDINATE PROTECTIVE MEASURES WITH ARCHITECT BEFORE PROCEEDING WITH WORK INSIDE AND ADJACENT TO HISTORIC AREAS AND ELEMENTS.
- 2. REFER TO DRAWINGS AE-210, AE-211, AE-212, AE-213 AND AE-214 FOR INFORMATION ON EXTERIOR REHABILITATION.

Key Notes: (NOT ALL NOTES APPLY TO THIS SHEET)

- 1. CONCRETE WALL.
- 2. CONCRETE ROOF.
- 3. DRAINABLE LOUVERS - MITER CORNERS.
- 4. COMPOSITE METAL ROOFING.
- 5. TERRA COTTA INFILL TO MATCH ADJACENT PATTERN.
- 6. CONCRETE RETAINING WALLS.
- 7. BASEMENT ADDITION WALL/SLAB CONSTRUCTION.
- 8. EXISTING BASEMENT WALLS/FOUNDATION.
- 9. GRADE.
- 10. EXISTING TERRA COTTA.
- 11. EXISTING FACE BRICK.
- 12. EXISTING LIMESTONE.
- 13. EXISTING COPPER FLASHING.
- 14. COMPOSITE METAL WALL PANELS.
- 15. LOADING DOCK.
- 16. 1-1/2" GALVANIZED PIPE GUARDRAILS/HANDRAILS. PAINT COLOR: DUNN-EDWARDS DEC754 "QUICKSAND".
- 17. DOCK BUMPERS.
- 18. RETAINING WALL.
- 19. FLOOR LIFT AND SHAFT.
- 20. FLOOR LIFT CONTROL STATION. MOUNTED TO RAILING. CONDUIT TO BE ROUTED BELOW THE LOADING DOCK TO THE MOTOR. NO CONDUIT SHALL BE MOUNTED TO THE EXISTING FACE OF THE BUILDING.
- 21. ELECTRIFIED BIRD DETERRENT DEVICE - SEE ELECTRICAL.
- 22. REFURBISHED CANOPY. SEE SHEET AE-211 FOR MORE INFORMATION.
- 23. NEW WINDOW TO MATCH EXISTING HISTORIC WINDOWS - TO BE PLACED IN ORIGINAL LOCATION PRIOR TO BRICK INFILL.
- 24. NEW WINDOW TO MATCH EXISTING HISTORIC WINDOWS - TO BE PLACED IN ORIGINAL OPENING PRIOR TO EXIT DOOR INFILL.
- 25. RELIEF AIR VENT.
- 26. MECHANICAL AIR SHAFT.
- 27. NEW PENTHOUSE WALL. PAINT COLOR TO MATCH DUNN-EDWARDS DEC754 "QUICKSAND". REFER TO PLANS.
- 28. EXISTING FLAGPOLE.
- 29. NEW DOOR.
- 30. NEW CONCRETE STAIRS.
- 31. NEW CONCRETE RAMP.
- 32. REFURBISHED WINDOW SECURITY BARS. PAINT COLOR: DUNN-EDWARDS DEC754 "QUICKSAND".
- 33. FACE BRICK INFILL AT REMOVED LOUVER.
- 34. EXISTING BRASS RAILINGS. REFER TO FINISH SCHEDULE.
- 35. RECREATED HISTORIC DOORS AND WINDOWS WITHIN THE LOGGIA. SEE PLANS AND INTERIOR ELEVATIONS.
- 36. TERRA COTTA INFILL AT NEW DOOR/WINDOW. MATCH ADJACENT PATTERN. SEE AE-211.
- 37. CLEAN & PAINT EXISTING 2" STEEL PIPE RAILINGS. COLOR: DUNN-EDWARDS DEC754 "QUICKSAND". SEE DETAIL #3 ON SHEET AE-203.
- 38. EXISTING DOCK BUMPERS.
- 39. FACE BRICK INFILL AT NEW WINDOW. TOOTH IN.
- 40. NEW ACCESSIBLE WHEELCHAIR LIFT - PROTECT EXISTING LIMESTONE AND GRANITE DURING INSTALLATION. CONDUIT AND CONTROLS TO BE CAREFULLY FIELD COORDINATED WITH EXISTING LIMESTONE.
- 41. NOT USED.
- 42. NOT USED.
- 43. NOT USED.
- 44. GALVANIZED BIKE RACK - SEE SITE PLAN. PAINT COLOR: DUNN-EDWARDS DEC754 "QUICKSAND".
- 45. POST MOUNTED IRRIGATION CONTROLLER. SEE LANDSCAPE AND ELECTRICAL.
- 46. NEW LAMBS TONGUE ROOF DRAIN OUTLETS. ROOF DRAIN OUTLETS 8" ABOVE GRADE. SEE PLUMBING.
- 47. TERRA COTTA CAP. REUSE EXISTING WHERE POSSIBLE. APPROX. 12 L.F. WILL NEED TO BE REPLICATED. SEE DETAIL #4 ON SHEET AE-200. FOR MORE INFORMATION.
- 48. SCUPPER AND METAL DOWNSPOUT. PAINTED TO MATCH EIFS.
- 49. NEW GAS METER - SEE PLUMBING.
- 50. RELOCATE HISTORIC WINDOW REMOVED IN PREVIOUS PHASE. RESTORE THE WINDOW TO MATCH THE EXISTING WINDOWS AT UPPER LEVELS AS COMPLETED IN PREVIOUS PHASE.

City of Las Vegas
Las Vegas Museum - Phase 3
Building Rehabilitation
Commission #06079.00
City of Las Vegas Plan Check #26498
Project Bid # 07.15314.08
Plans Library # 521-179-14
300 Stewart Avenue
Las Vegas, Nevada 89101


Westlake Reed Leskosky

One East Camelback Road, Suite 690
Phoenix, Arizona
85012-1668
602 212-0451

Exterior Elevations

CD

AE-201

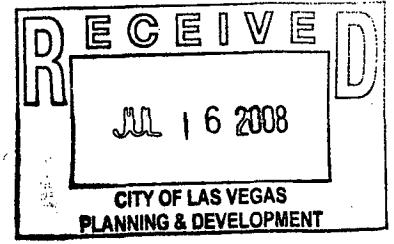

NOTE: ALL WORK MUST CONFORM TO THE SECRETARY OF THE INTERIOR'S STANDARDS FOR REHABILITATION AND GUIDELINES FOR REHABILITATING HISTORIC BUILDINGS. REFER TO SPECIFICATIONS FOR MORE INFORMATION.

Key Notes: (CONT.)

51. RESTORE THE EXISTING WINDOW TO MATCH THE EXISTING WINDOW AT THE UPPER LEVEL AS COMPLETED IN PREVIOUS PHASE. SEE ALSO KEYNOTE 50.
52. NEW MECHANICAL LOUVER - SEE MECHANICAL.
53. EXISTING IRRIGATION SERVICE VALVE - SEE LANDSCAPE.
54. SECURITY CAMERA MOUNTED FROM BACKSIDE OF PARAPET.
55. AREA WELL EXTENSION.
56. NEW SAFETY GLAZING AND WINDOW SECURITY BARS.
57. EXPOSED CONCRETE WALL WITH AN INTEGRAL COLOR, SEE STRUCTURAL.
58. NOT USED.
59. NOT USED.
60. NOT USED.
61. SITE PROTECTION BOLLARDS. SEE DETAIL #9 ON SHEET AE-201. PAINT COLOR: DUNN-EDWARDS DEC754 "QUICKSAND".
62. NEW METAL ROOF FLASHING.
63. NOT USED.
64. EXISTING AREA WELL TO REMAIN.
65. EXISTING PUBLIC UTILITY STREET LIGHTING. FIXTURE, POWER AND INSTALLATION BY OTHERS.
66. THEATRICAL BUILDING LIGHTING. SEE STRUCTURAL AND ELECTRICAL.
67. ON-SITE PROPERTY LIGHTING. SEE STRUCTURAL AND ELECTRICAL.
68. 1-1/2" GALVANIZED PIPE SWING GATES. PROVIDE AND COORDINATE CONTACT LIFT SWITCHES FROM LIFT MANUFACTURER.
69. MECHANICAL OUTLETS - SEE MECHANICAL.
70. REINSTALL REFURBISHED SECURITY BARS OVER BASEMENT WINDOWS.
71. NOT USED.
72. NOT USED.
73. NOT USED.
74. REPLICATE STRUCTURAL TERRA COTTA TORUS MOLDING.
75. CONFIRM HISTORIC SECTIONS OF STRUCTURAL TERRA COTTA REMAIN INTACT AROUND WINDOW. RECREATE, IF REQUIRED.
76. REFURBISH HALF-ROUND PORTION OF WINDOW. SEE AE-202.
77. TERRA COTTA REPLACEMENT REQUIRED WHERE DAMAGED BY FIRE ESCAPE REMOVED IN PREVIOUS PHASE. SEE AE-210 THROUGH AE-214 FOR MORE INFORMATION.
78. INSTALL HISTORIC WINDOWS (IN OWNER'S STORAGE.) FRAMES TO BE REFURBISHED.

General Notes:

1. EXERCISE EXTREME CARE TO PROTECT HISTORIC BUILDING FABRIC, SPACES AND ELEMENTS. COORDINATE PROTECTIVE MEASURES WITH ARCHITECT BEFORE PROCEEDING WITH WORK INSIDE AND ADJACENT TO HISTORIC AREAS AND ELEMENTS.
2. REFER TO DRAWINGS AE-210, AE-211, AE-212, AE-213 AND AE-214 FOR INFORMATION ON EXTERIOR REHABILITATION.

Key Notes: (NOT ALL NOTES APPLY TO THIS SHEET)

1. CONCRETE WALL.
2. CONCRETE ROOF.
3. DRAINABLE LOUVERS - MITER CORNERS.
4. COMPOSITE METAL ROOFING.
5. TERRA COTTA INFILL TO MATCH ADJACENT PATTERN.
6. CONCRETE RETAINING WALLS.
7. BASEMENT ADDITION WALL/SLAB CONSTRUCTION.
8. EXISTING BASEMENT WALLS/FOUNDATION.
9. GRADE.
10. EXISTING TERRA COTTA.
11. EXISTING FACE BRICK.
12. EXISTING Limestone.
13. EXISTING COPPER FLASHING.
14. COMPOSITE METAL WALL PANELS.
15. LOADING DOCK.
16. 1-1/2" GALVANIZED PIPE GUARDRAILS/HANDRAILS. PAINT COLOR: DUNN-EDWARDS DEC754 "QUICKSAND".
17. DOCK BUMPERS.
18. RETAINING WALL.
19. FLOOR LIFT AND SHAFT.
20. FLOOR LIFT CONTROL STATION, MOUNTED TO RAILING. CONDUIT TO BE ROUTED BELOW THE LOADING DOCK TO THE MOTOR. NO CONDUIT SHALL BE MOUNTED TO THE EXISTING FACE OF THE BUILDING.
21. ELECTRIFIED BIRD DETERRENT DEVICE - SEE ELECTRICAL.
22. REFURBISHED CANOPY. SEE SHEET AE-211 FOR MORE INFORMATION.
23. NEW WINDOW TO MATCH EXISTING HISTORIC WINDOWS - TO BE PLACED IN ORIGINAL LOCATION PRIOR TO BRICK INFILL.
24. NEW WINDOW TO MATCH EXISTING HISTORIC WINDOWS - TO BE PLACED IN ORIGINAL OPENING PRIOR TO EXIT DOOR INFILL.
25. RELIEF AIR VENT.
26. MECHANICAL AIR SHAFT.
27. NEW PENTHOUSE WALL. PAINT COLOR TO MATCH DUNN-EDWARDS DEC754 "QUICKSAND". REFER TO PLANS.
28. EXISTING FLAGPOLE.
29. NEW DOOR.
30. NEW CONCRETE STAIRS.
31. NEW CONCRETE RAMP.
32. REFURBISHED WINDOW SECURITY BARS. PAINT COLOR: DUNN-EDWARDS DEC754 "QUICKSAND".
33. FACE BRICK INFILL AT REMOVED LOUVER.
34. EXISTING BRASS RAILINGS. REFER TO FINISH SCHEDULE.
35. RECREATED HISTORIC DOORS AND WINDOWS WITHIN THE LOGGIA. SEE PLANS AND INTERIOR ELEVATIONS.
36. TERRA COTTA INFILL AT NEW DOOR/WINDOW. MATCH ADJACENT PATTERN. SEE AE-211.
37. CLEAN & PAINT EXISTING 2" STEEL PIPE RAILINGS. COLOR: DUNN-EDWARDS DEC754 "QUICKSAND". SEE DETAIL #3 ON SHEET AE-203.
38. EXISTING DOCK BUMPERS.
39. FACE BRICK INFILL AT NEW WINDOW. TOOTH IN.
40. NEW ACCESSIBLE WHEELCHAIR LIFT - PROTECT EXISTING Limestone AND GRANITE DURING INSTALLATION. CONDUIT AND CONTROLS TO BE CAREFULLY FIELD COORDINATED WITH EXISTING Limestone.
41. NOT USED.
42. NOT USED.
43. NOT USED.
44. GALVANIZED BIKE RACK - SEE SITE PLAN. PAINT COLOR: DUNN-EDWARDS DEC754 "QUICKSAND".
45. POST MOUNTED IRRIGATION CONTROLLER. SEE LANDSCAPE AND ELECTRICAL.
46. NEW LAMBS TONGUE ROOF DRAIN OUTLETS. ROOF DRAIN OUTLETS AT ABOVE GRADE. SEE PLUMBING.
47. TERRA COTTA CAP. REUSE EXISTING WHERE POSSIBLE. APPROX. 12 L.F. WILL NEED TO BE REPLICATED. SEE DETAIL #4 ON SHEET AE-202 FOR MORE INFORMATION.
48. SCUPPER AND METAL DOWNSPOUT. PAINTED TO MATCH EIFS.
49. NEW GAS METER - SEE PLUMBING.
50. RELOCATE HISTORIC WINDOW REMOVED IN PREVIOUS PHASE. RESTORE THE WINDOW TO MATCH THE EXISTING WINDOWS AT UPPER LEVELS AS COMPLETED IN PREVIOUS PHASE.

City of Las Vegas Las Vegas Museum - Phase 3 Building Rehabilitation

Commission #06079.00
City of Las Vegas Plan Check #26498
Project Bid # 07.15314.08
Plans Library # 521-179-14
300 Stewart Avenue
Las Vegas, Nevada 89101


Westlake Reed Leskosky

One East Camelback Road, Suite 690
Phoenix, Arizona
85012-1668
602 212-0451


Exterior Elevations

CD


AE-202

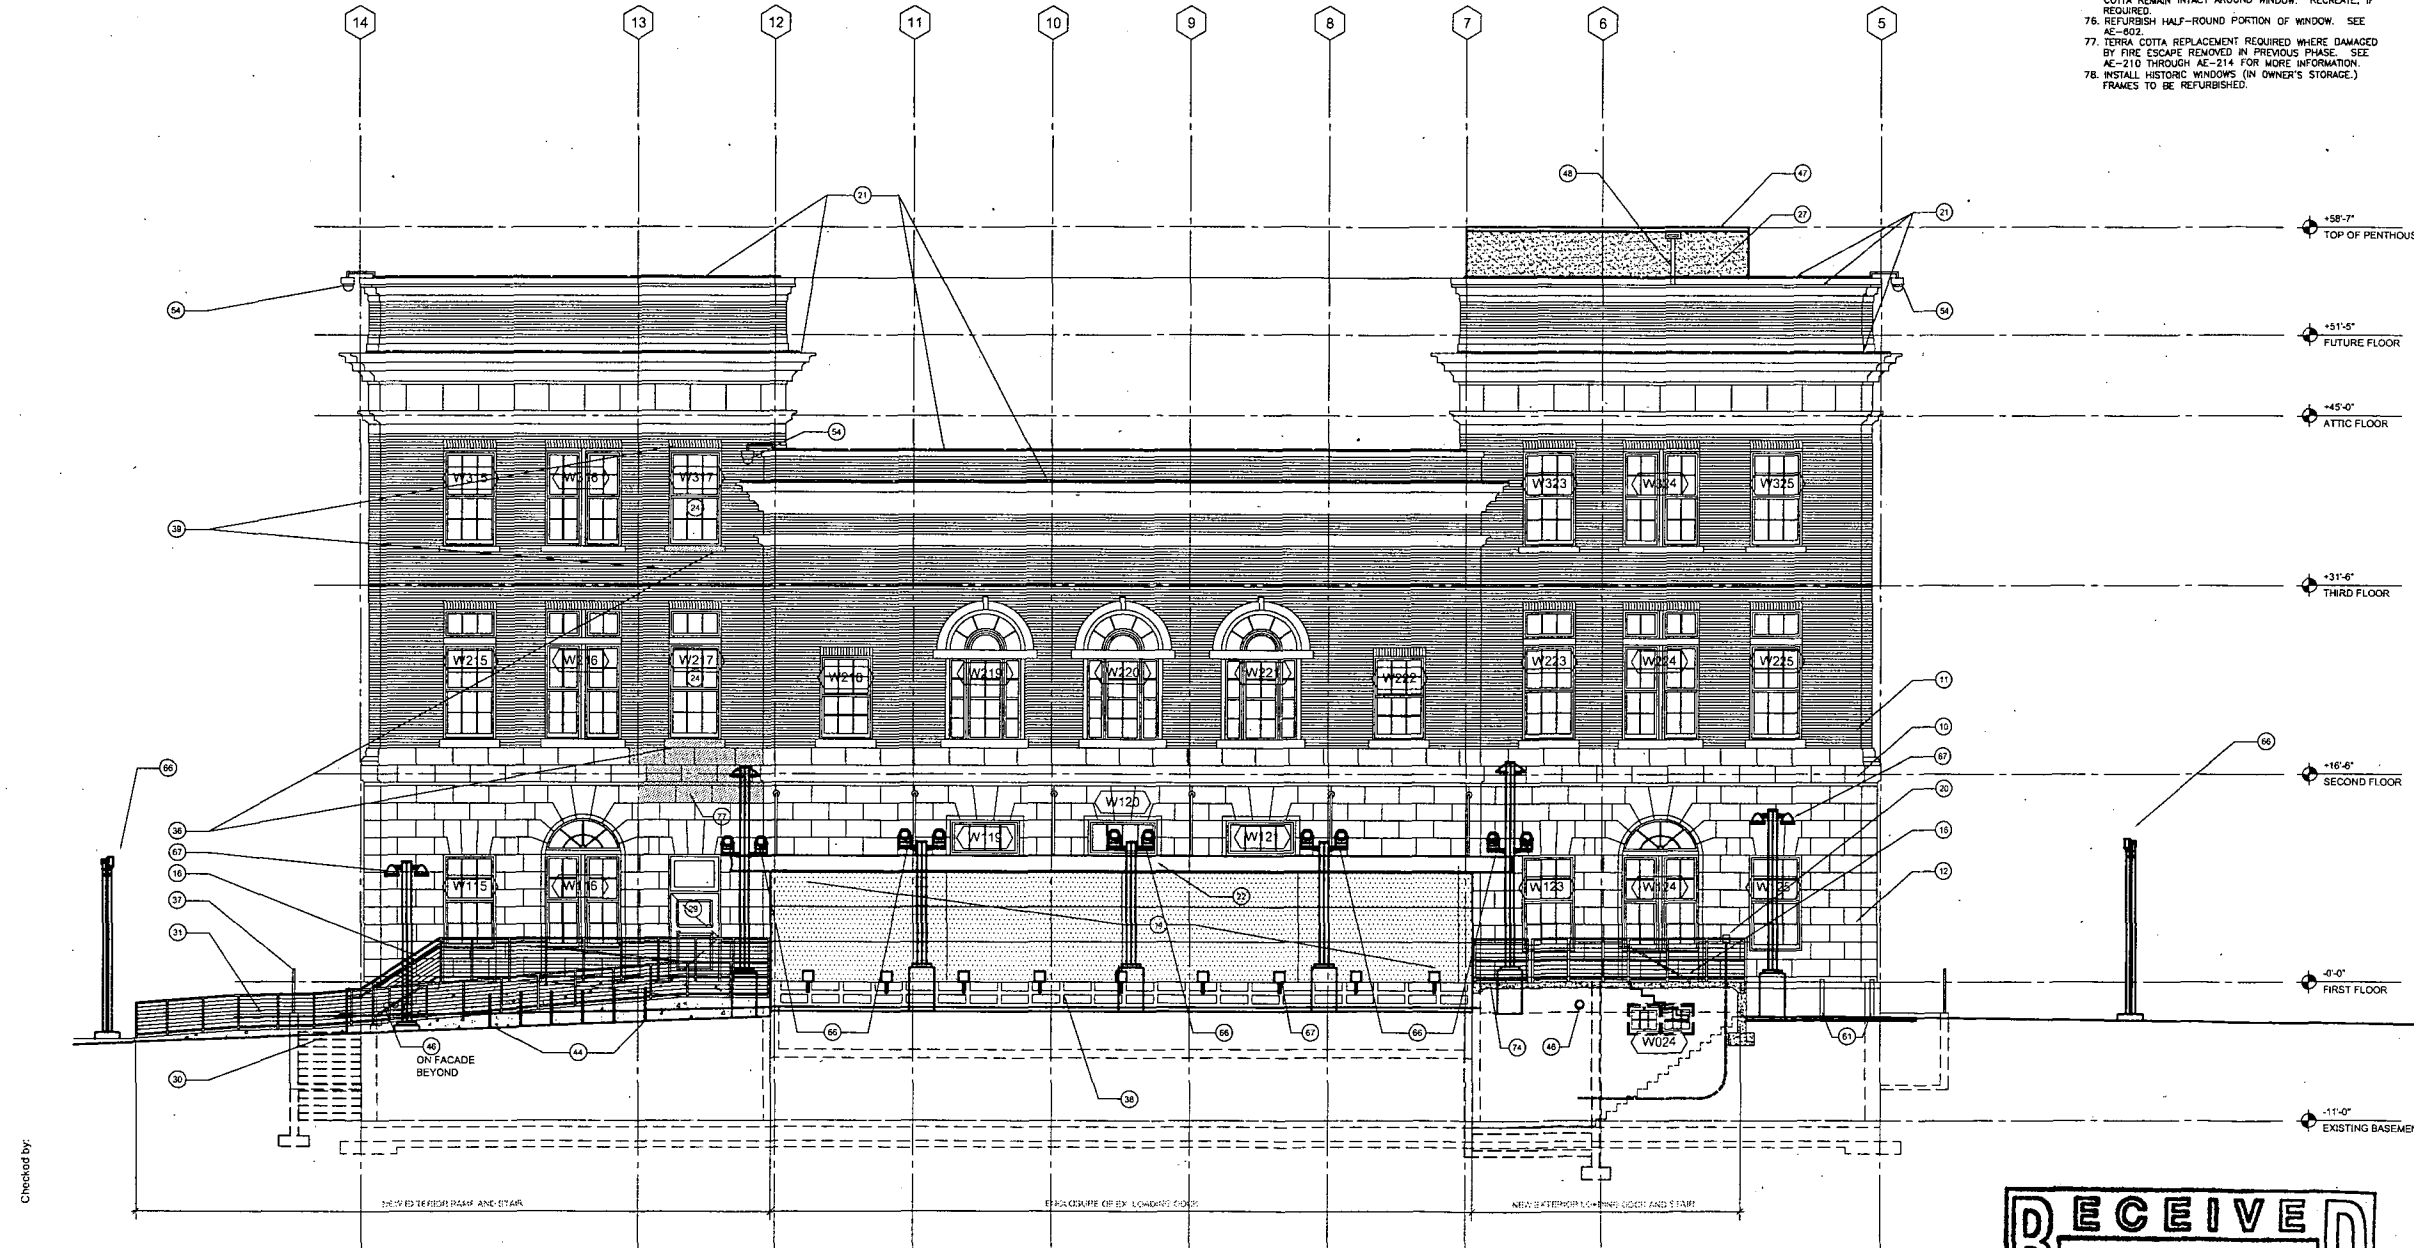

NORTH ELEVATION
3/16" = 1'-0"
0 8 16 32 Feet
3/16" = 1'-0"

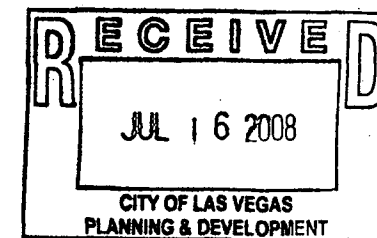

NOTE: ALL WORK MUST CONFORM TO THE SECRETARY OF THE INTERIOR'S STANDARDS FOR REHABILITATION AND GUIDELINES FOR REHABILITATING HISTORIC BUILDINGS. REFER TO SPECIFICATIONS FOR MORE INFORMATION.

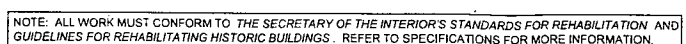

Key Notes: (CONT.)

51. RESTORE THE EXISTING WINDOW TO MATCH THE EXISTING WINDOWS AT THE UPPER LEVELS AS COMPLETED IN PREVIOUS PHASE. SEE ALSO KEYNOTE 50.
52. NEW MECHANICAL LOUVER - SEE MECHANICAL.
53. EXISTING IRRIGATION SERVICE VALVE - SEE LANDSCAPE.
54. SECURITY CAMERA MOUNTED FROM BACKSIDE OF PARAPET.
55. AREA WELL EXTENSION.
56. NEW SAFETY GLAZING AND WINDOW SECURITY BARS.
57. EXPOSED CONCRETE WALL WITH AN INTEGRAL COLOR. SEE STRUCTURAL.
58. NOT USED.
59. NOT USED.
60. NOT USED.
61. SITE PROTECTION BOLLARDS. SEE DETAIL #3 ON SHEET AS-401. PAINT COLOR: DUNN-EDWARDS DEC754 "QUICKSAND".
62. NEW METAL ROOF FLASHING.
63. NOT USED.
64. EXISTING AREA WELL TO REMAIN.
65. EXISTING PUBLIC UTILITY STREET LIGHTING. FIXTURE, POWER AND INSTALLATION BY OTHERS.
66. THEATRICAL BUILDING LIGHTING. SEE STRUCTURAL AND ELECTRICAL.
67. ON-SITE PROPERTY LIGHTING. SEE STRUCTURAL AND ELECTRICAL.
68. 1-1/2" GALVANIZED PIPE SWING GATES. PROVIDE AND COORDINATE CONTACT LIFT SWITCHES FROM LIFT MANUFACTURER.
69. MECHANICAL OUTLETS - SEE MECHANICAL.
70. REINSTALL REFURBISHED SECURITY BARS OVER BASEMENT WINDOWS.
71. NOT USED.
72. NOT USED.
73. NOT USED.
74. REPLICATE STRUCTURAL TERRA COTTA TORUS MOLDING.
75. CONFIRM HISTORIC SECTIONS OF STRUCTURAL TERRA COTTA REMAIN INTACT AROUND WINDOW. RECREATE, IF REQUIRED.
76. REFURBISH HALF-ROUND PORTION OF WINDOW. SEE AE-602.
77. TERRA COTTA REPLACEMENT REQUIRED WHERE DAMAGED BY FIRE ESCAPE REMOVED IN PREVIOUS PHASE. SEE AE-210 THROUGH AE-214 FOR MORE INFORMATION.
78. INSTALL HISTORIC WINDOWS (ON OWNER'S STORAGE). FRAMES TO BE REFURBISHED.

Issued / Revised		
No.	Date	Description
	02/26/07	100% Schematic Design
	05/30/07	50% Design Development
	08/03/07	100% DD Estimate
	08/24/07	100% Design Development
	02/08/08	50% CD Owner Review
	05/28/08	100% CD Review
	06/26/08	Issued for Permit

General Notes:

1. EXERCISE EXTREME CARE TO PROTECT HISTORIC BUILDING FABRIC, SPACES AND ELEMENTS. COORDINATE PROTECTIVE MEASURES WITH ARCHITECT BEFORE PROCEEDING WITH WORK INSIDE AND ADJACENT TO HISTORIC AREAS AND ELEMENTS.
2. REFER TO DRAWINGS AE-210, AE-211, AE-212, AE-213 AND AE-214 FOR INFORMATION ON EXTERIOR REHABILITATION.

Key Notes: (NOT ALL NOTES APPLY TO THIS SHEET)

1. CONCRETE WALL.
2. CONCRETE ROOF.
3. DRAINABLE LOUVERS - MITER CORNERS.
4. COMPOSITE METAL ROOFING.
5. TERRA COTTA INFILL TO MATCH ADJACENT PATTERN.
6. CONCRETE RETAINING WALLS.
7. BASEMENT ADDITION WALL/SLAB CONSTRUCTION.
8. EXISTING BASEMENT WALLS/FOUNDATION.
9. GRADE.
10. EXISTING TERRA COTTA.
11. EXISTING FACE BRICK.
12. EXISTING Limestone.
13. EXISTING COPPER FLASHING.
14. COMPOSITE METAL WALL PANELS.
15. LOADING DOCK.
16. 1-1/2" GALVANIZED PIPE GUARDRAILS/HANDRAILS. PAINT COLOR: DUNN-EDWARDS DEC754 "QUICKSAND".
17. DOCK BUMPERS.
18. RETAINING WALL.
19. FLOOR LIFT AND SHAFT.
20. FLOOR LIFT CONTROL STATION, MOUNTED TO RAILING. CONDUIT TO BE ROUTED BELOW THE LOADING DOCK TO THE MOTOR. NO CONDUIT SHALL BE MOUNTED TO THE EXISTING FACE OF THE BUILDING.
21. ELECTRIFIED BIRD DETERRENT DEVICE - SEE ELECTRICAL.
22. REFURBISHED CANOPY. SEE SHEET AE-211 FOR MORE INFORMATION.
23. NEW WINDOW TO MATCH EXISTING HISTORIC WINDOWS - TO BE PLACED IN ORIGINAL LOCATION PRIOR TO BRICK INFILL.
24. NEW WINDOW TO MATCH EXISTING HISTORIC WINDOWS - TO BE PLACED IN ORIGINAL OPENING PRIOR TO EXIT DOOR INFILL.
25. RELIEF AIR VENT.
26. MECHANICAL AIR SHAFT.
27. NEW PENTHOUSE WALL. PAINT COLOR TO MATCH DUNN-EDWARDS DEC754 "QUICKSAND". REFER TO PLANS.
28. EXISTING FLAGPOLE.
29. NEW DOOR.
30. NEW CONCRETE STAIRS.
31. NEW CONCRETE RAMP.
32. REFURBISHED WINDOW SECURITY BARS. PAINT COLOR: DUNN-EDWARDS DEC754 "QUICKSAND".
33. FACE BRICK INFILL AT REMOVED LOUVER.
34. EXISTING BRASS RAILINGS. REFER TO FINISH SCHEDULE.
35. RECREATED HISTORIC DOORS AND WINDOWS WITHIN THE LOGGIA. SEE PLANS AND INTERIOR ELEVATIONS.
36. TERRA COTTA INFILL AT NEW DOOR/WINDOW. MATCH ADJACENT PATTERN. SEE AE-211.
37. CLEAN & PAINT EXISTING 2" STEEL PIPE RAILINGS. COLOR: DUNN-EDWARDS DEC754 "QUICKSAND". SEE DETAIL #3 ON SHEET AE-203.
38. EXISTING DOCK BUMPERS.
39. FACE BRICK INFILL AT NEW WINDOW. TOOTH IN.
40. NEW ACCESSIBLE WHEELCHAIR LIFT - PROTECT EXISTING Limestone AND GRANITE DURING INSTALLATION. CONDUIT AND CONTROLS TO BE CAREFULLY FIELD COORDINATED WITH EXISTING Limestone.
41. NOT USED.
42. NOT USED.
43. NOT USED.
44. GALVANIZED BIKE RACK - SEE SITE PLAN. PAINT COLOR: DUNN-EDWARDS DEC754 "QUICKSAND".
45. POST MOUNTED IRRIGATION CONTROLLER. SEE LANDSCAPE AND ELECTRICAL.
46. NEW LAMBS TONGUE ROOF DRAIN OUTLETS. ROOF DRAIN OUTLETS 6" ABOVE GRADE. SEE PLUMBING.
47. TERRA COTTA CAP. REUSE EXISTING WHERE POSSIBLE. APPROX. 12 L.F. WILL NEED TO BE REPLICATED. SEE DETAIL #4 ON SHEET AE-200 FOR MORE INFORMATION.
48. SCUPPER AND METAL DOWNSPOUT. PAINTED TO MATCH D.P.S.
49. NEW GAS METER - SEE PLUMBING.
50. RELOCATE HISTORIC WINDOW REMOVED IN PREVIOUS PHASE. RESTORE THE WINDOW TO MATCH THE EXISTING WINDOWS AT UPPER LEVELS AS COMPLETED IN PREVIOUS PHASE.

City of Las Vegas Las Vegas Museum - Phase 3 Building Rehabilitation

Commission #06079.00
City of Las Vegas Plan Check #26498
Project Bid # 07.15314.08
Plans Library # 521-179-14

300 Stewart Avenue
Las Vegas, Nevada 89101


Westlake Reed Leskoski

One East Camelback Road, Suite 690
Phoenix, Arizona
85012-1668
602 212-0451


Exterior Elevations

CD

AE-204

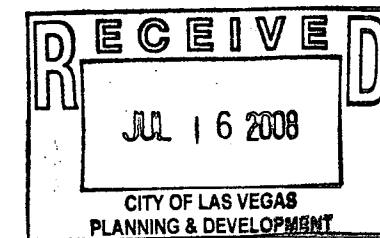


NOTE: ALL WORK MUST CONFORM TO THE SECRETARY OF THE INTERIOR'S STANDARDS FOR REHABILITATION AND GUIDELINES FOR REHABILITATING HISTORIC BUILDINGS. REFER TO SPECIFICATIONS FOR MORE INFORMATION.

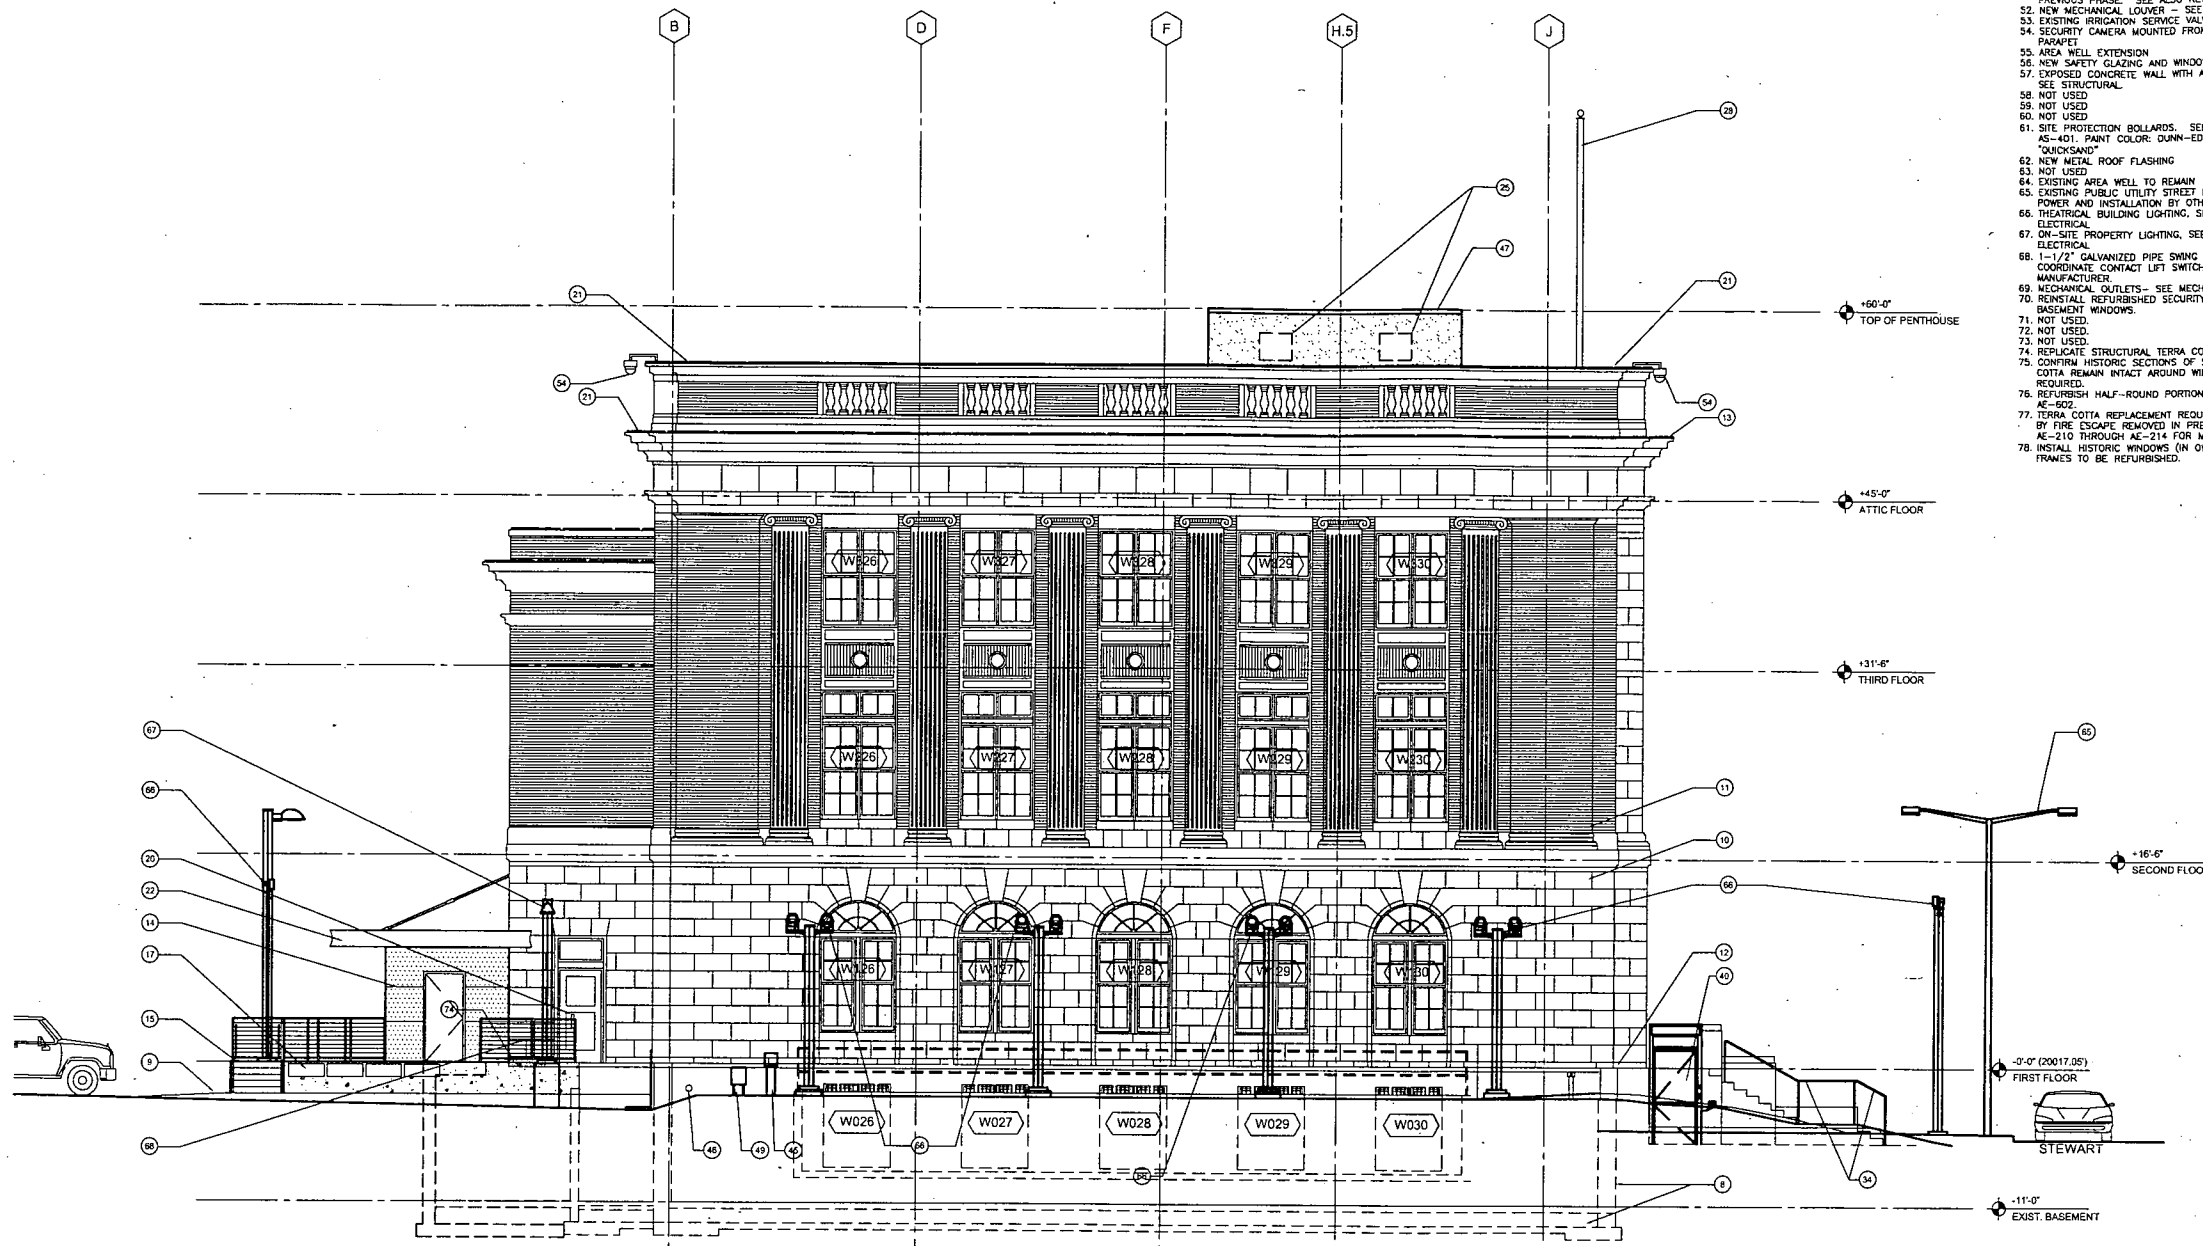

WEST ELEVATION

3/16" = 1'-0"
0 8 16 32 Feet
3/16" = 1'-0"

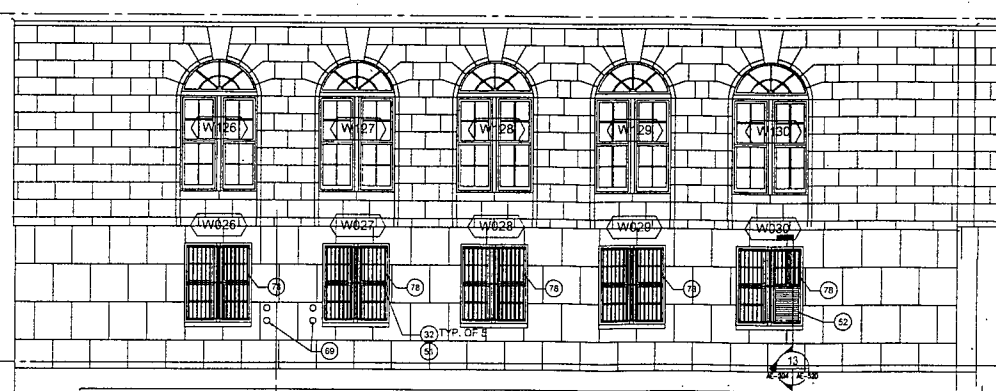

PARTIAL WEST ELEVATION

3/16" = 1'-0"
0 8 16 32 Feet
3/16" = 1'-0"

Checked by:

Drawn by:

Issued / Revised		
No.	Date	Description
02/28/07		100% Schematic Design
05/30/07		50% Design Development
08/03/07		100% DD Estimate
08/24/07		100% Design Development
02/08/08		50% CD Owner Review
05/28/08		100% CD Review
06/26/08		Issued for Permit

- General Notes:**
- EXERCISE EXTREME CARE TO PROTECT HISTORIC BUILDING FABRIC, SPACES AND ELEMENTS. COORDINATE PROTECTIVE MEASURES WITH ARCHITECT BEFORE PROCEEDING WITH WORK. INSIDE AND ADJACENT TO HISTORIC AREAS AND ELEMENTS.
 - COORDINATE DEMOLITION AND SALVAGE WITH NEW WORK.
 - REFER TO ARCHITECTURAL, SITE, MECHANICAL AND ELECTRICAL PLANS FOR ADDITIONAL INFORMATION REGARDING DEMOLITION AND NEW WORK.

- Key Notes:** (NOT ALL NOTES APPLY TO THIS SHEET)
- GRADE
 - CONCRETE FOUNDATION WALLS AND SLAB. SEE STRUCTURAL. DOWELING REQUIRED.
 - CUT EXISTING CONCRETE WALL. SEE STRUCTURAL.
 - 4" MID SLAB
 - COMPACTED FILL - SEE STRUCTURAL AND GEOTECHNICAL REPORT.
 - WATERPROOFING SYSTEM
 - DEMO EXISTING FLOOR CONSTRUCTION FOR NEW SHAFT. SEE STRUCTURAL. SEE DEMOLITION PLANS FOR ADDITIONAL INFORMATION.
 - NEW ROOF DRAIN, CONNECT TO EXISTING LEADER. SEE PLUMBING.
 - DEMO EXISTING CONCRETE WALL BELOW WINDOW. REMOVE FLUSH WITH SLAB.
 - 1/4" DIA. DOOR AND FRAME.
 - SUMP/INTERCEPTOR AND PIPING. SET INTO CONCRETE POUR. SEE PLUMBING AND STRUCTURAL.
 - 1/4" DIA. SEE MECHANICAL.
 - STRUCTURAL STEEL - SEE STRUCTURAL.
 - CONCRETE SLAB OVER 3" METAL DECK.
 - NOT USED.
 - EXISTING ROOF DRAIN AND LEADER. SEE PLUMBING.
 - EXISTING BUILDING.
 - EXISTING FOOTING.
 - REMOVE EXISTING ELEVATOR PIT WALLS AND DOUBLE SLAB. COORDINATE WITH NEW WORK. SEE STRUCTURAL.
 - EXISTING CONCRETE AREA WELL.
 - EXISTING 2" DIAMETER PIPE RAILING - STRIP EXISTING PAINT AND REFINISH. MODIFY PER ELEVATIONS.
 - MECHANICAL DUCT - SEE MECHANICAL.
 - MECHANICAL / ELECTRICAL EQUIPMENT PAD.
 - NEW 4 STOP ELEVATOR.
 - EXISTING PLASTER CEILING.
 - EXPOSED STRUCTURE.
 - EXISTING STEEL BEAM TO BE REINFORCED. SEE STRUCTURAL.
 - EXISTING CEILING.
 - ELECTRICED BIRD DETERRENT DEVICE.
 - NEW CONCRETE FLOOR INFILL - SEE STRUCTURAL.
 - NEW ROOF DECK - SEE STRUCTURAL.
 - EXISTING ROOF SUPPORT STUDS AND FRAMING.
 - R-30 BATT INSULATION SET BETWEEN EXISTING RAFTERS.
 - NEW T.P.O. ROOFING MATERIAL OVER 1/4" GLASS MAT FACED CYSTRUM DECKING BOARD. SEE ROOF PLAN.
 - NEW ALUMINUM FLASHING.
 - SPRINKLER DELUGE. SEE PLUMBING.
 - EXISTING STRUCTURAL BEAM.
 - EFS AND STEEL FRAMED PENTHOUSE WALLS.
 - R-30 RIGID INSULATION OVER 1-1/2" METAL DECK.
 - EXISTING STEEL BEAMS.
 - COMPOSITE METAL WALL PANELS.
 - STEEL STAIR.
 - EXISTING SLAB.
 - LOUVER - SEE MECHANICAL.
 - SMOKE VENT.
 - MECHANICAL PUMPS. SEE MECHANICAL.
 - NEW ROOF DRAIN TO CONNECT TO EXISTING LEADER IN MASONRY WALL.
 - GENERATOR - SEE ELECTRICAL AND PLUMBING.
 - NEW STORM PIPE TO CONNECT TO EXISTING. SEE PLUMBING.
 - ELECTRICAL EQUIPMENT.
 - ELECTRICAL CONDUIT FEEDS. BURY BELOW CONCRETE SLAB.
 - EXISTING DOUBLE CONCRETE SLAB.
 - NEW PLUMBING. SEE PLUMBING.
 - EXISTING CONCRETE WALL.
 - NEW W22 STRUCTURAL BEAM. SEE STRUCTURAL.
 - NEW CONCRETE FOOTING. SEE STRUCTURAL.
 - SALVAGE MASONRY FROM MECHANICAL STACK AND PENTHOUSE FOR REUSE. SEE DEMOLITION PLANS.
 - DEMO EXISTING ROOF CONSTRUCTION. COORDINATE WITH NEW WORK.
 - NEW CONDENSING UNIT. SEE MECHANICAL.
 - STEEL GRATE.
 - INTERIOR PARTITION WALL.
 - NEW METAL PANEL WALL SYSTEM.

City of Las Vegas
Las Vegas Museum - Phase 3
Building Rehabilitation
Commission #06079.00
City of Las Vegas Plan Check #26498
Project Bid # 07.15314.08
Plans Library # 521-179-14
300 Stewart Avenue
Las Vegas, Nevada 89101




Westlake Reed Leskosky

One East Camelback Road, Suite 690
Phoenix, Arizona
85012-1668
602 212-0451

Building Section

CD

AE-301

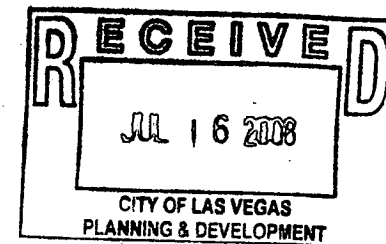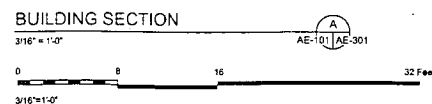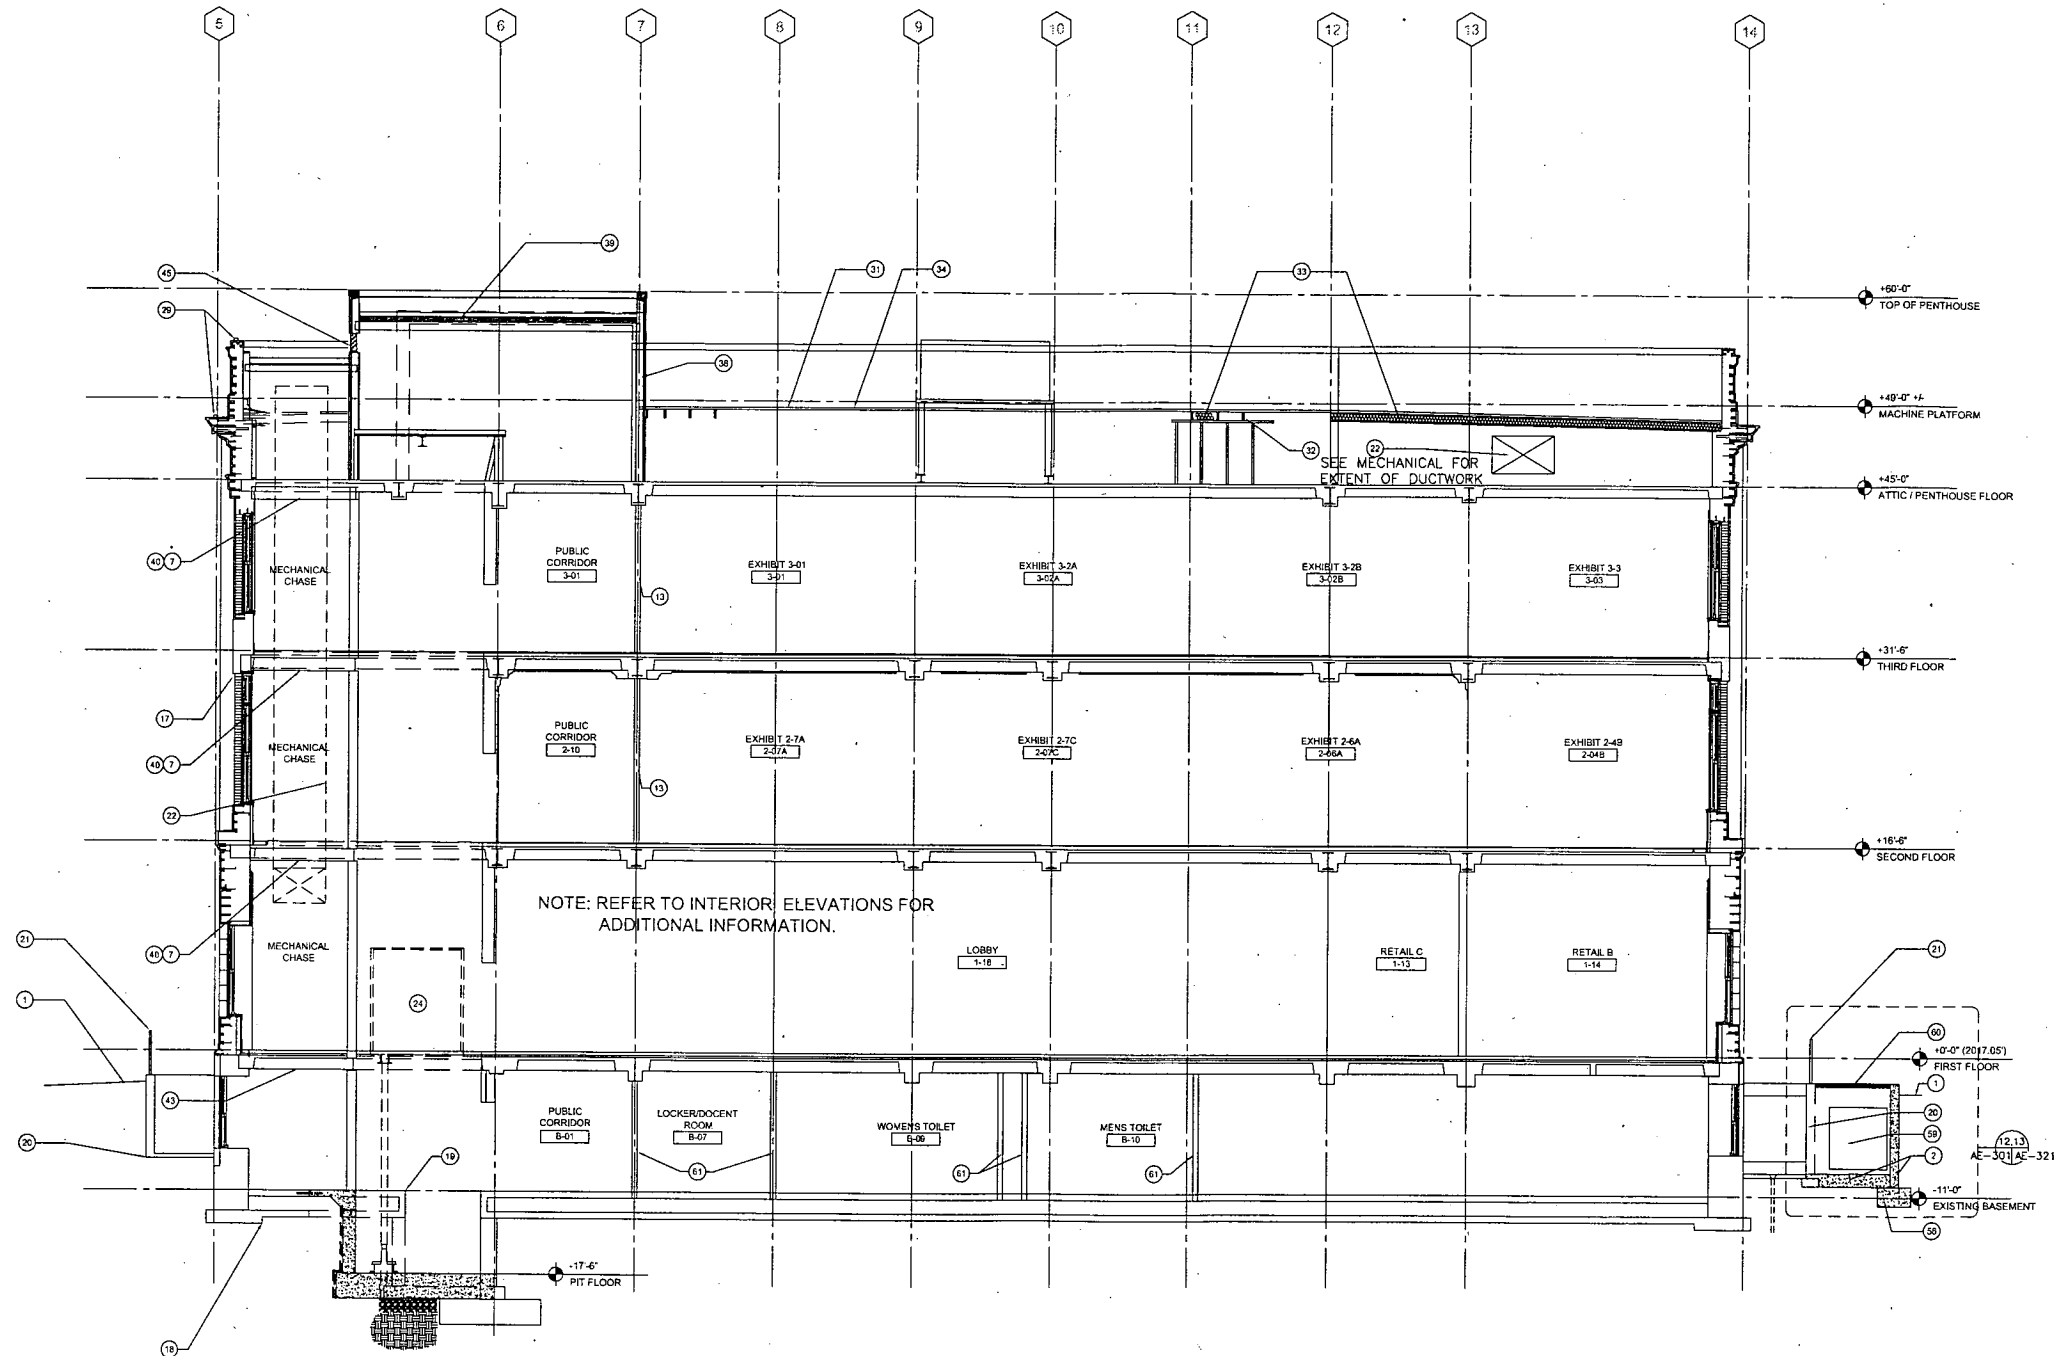


NOTE: ALL WORK MUST CONFORM TO THE SECRETARY OF THE INTERIOR'S STANDARDS FOR REHABILITATION AND GUIDELINES FOR REHABILITATING HISTORIC BUILDINGS. REFER TO SPECIFICATIONS FOR MORE INFORMATION.



Issued / Revised		
No.	Date	Description
05/30/07		50% Design Development
08/03/07		100% DD Estimate
08/24/07		100% Design Development
02/08/08		50% CD Owner Review
05/28/08		100% CD Review
06/26/08		Issued for Permit

- General Notes:
- EXERCISE EXTREME CARE TO PROTECT HISTORIC BUILDING FABRIC, SPACES AND ELEMENTS. COORDINATE PROTECTIVE MEASURES WITH ARCHITECT BEFORE PROCEEDING WITH WORK INSIDE AND ADJACENT TO HISTORIC AREAS AND ELEMENTS.
 - COORDINATE DEMOLITION AND SALVAGE WITH NEW WORK.
 - REFER TO ARCHITECTURAL, SITE, MECHANICAL AND ELECTRICAL PLANS FOR ADDITIONAL INFORMATION REGARDING DEMOLITION AND NEW WORK.

- Key Notes: (NOT ALL NOTES APPLY TO THIS SHEET)
- GRADE
 - CONCRETE FOUNDATION WALLS AND SLAB, SEE STRUCTURAL. DOWELING REQUIRED.
 - CUT EXISTING CONCRETE WALL. SEE STRUCTURAL.
 - 4" MID SLAB
 - COMPACTED FILL - SEE STRUCTURAL AND GEOTECHNICAL REPORT.
 - WATERPROOFING SYSTEM.
 - DEMO EXISTING FLOOR CONSTRUCTION FOR NEW SHAFT. SEE STRUCTURAL. SEE DEMOLITION PLANS FOR ADDITIONAL INFORMATION.
 - NEW ROOF DRAIN. CONNECT TO EXISTING LEADER. SEE PLUMBING.
 - DEMO EXISTING CONCRETE WALL BELOW WINDOW. REMOVE FLUSH WITH SLAB.
 - H.M. DOOR AND FRAME.
 - SUMP/INTERCEPTOR AND PIPING. SET INTO CONCRETE POUR. SEE PLUMBING AND STRUCTURAL.
 - A.U.I.L. - SEE MECHANICAL.
 - STRUCTURAL STEEL - SEE STRUCTURAL.
 - CONCRETE SLAB OVER 2" METAL DECK.
 - NOT USED.
 - EXISTING ROOF DRAIN AND LEADER. SEE PLUMBING.
 - EXISTING BUILDING.
 - EXISTING FOOTING.
 - REMOVE EXISTING ELEVATOR PIT WALLS AND DOUBLE SLAB. COORDINATE WITH NEW WORK. SEE STRUCTURAL.
 - EXISTING CONCRETE AREA WELL.
 - EXISTING 2" DIAMETER PIPE RAILING - STRIP EXISTING PAINT AND REFINISH. MODIFY PER ELEVATIONS.
 - MECHANICAL DUCT - SEE MECHANICAL.
 - MECHANICAL / ELECTRICAL EQUIPMENT PAD.
 - NEW 4 STOP ELEVATOR.
 - EXISTING PLASTER CEILING.
 - EXPOSED STRUCTURE.
 - EXISTING STEEL BEAM TO BE REINFORCED. SEE STRUCTURAL.
 - EXISTING CEILING.
 - ELECTRIFIED BIRD DETERRENT DEVICE.
 - NEW CONCRETE FLOOR INFILL - SEE STRUCTURAL.
 - NEW ROOF DECK - SEE STRUCTURAL.
 - EXISTING ROOF SUPPORT STUDS AND FRAMING.
 - R-30 BATT INSULATION SET BETWEEN EXISTING RAFTERS.
 - NEW T.P.O. ROOFING MATERIAL OVER 1/4" GLASS MAT FACED GYPSUM DECKING BOARD. SEE ROOF PLAN.
 - NEW ALUMINUM FLASHING.
 - SPRINKLER DELUGE. SEE PLUMBING.
 - EXISTING STRUCTURAL BEAM.
 - E.P.S. AND STEEL FRAMED PENTHOUSE WALLS.
 - R-20 RIGID INSULATION OVER 1-1/2" METAL DECK.
 - EXISTING STEEL BEAMS.
 - COMPOSITE METAL WALL PANELS.
 - STEEL STAIR.
 - EXISTING SLAB.
 - LOUVER - SEE MECHANICAL.
 - SMOKE VENT.
 - MECHANICAL PUMPS. SEE MECHANICAL.
 - NEW ROOF DRAIN TO CONNECT TO EXISTING LEADER IN MASONRY WALL.
 - GENERATOR - SEE ELECTRICAL AND PLUMBING.
 - NEW STORM PIPE TO CONNECT TO EXISTING. SEE PLUMBING.
 - ELECTRICAL EQUIPMENT.
 - ELECTRICAL CONDUIT FEEDS. BURY BELOW CONCRETE SLAB.
 - EXISTING DOUBLE CONCRETE SLAB.
 - NEW PLUMBING. SEE PLUMBING.
 - EXISTING CONCRETE WALL.
 - NEW W12 STRUCTURAL BEAM. SEE STRUCTURAL.
 - NEW CONCRETE FOOTING. SEE STRUCTURAL.
 - SALVAGE MASONRY FROM MECHANICAL STACK AND PENTHOUSE FOR REUSE. SEE DEMOLITION PLANS.
 - DEMO EXISTING ROOF CONSTRUCTION. COORDINATE WITH NEW WORK.
 - NEW CONDENSING UNIT. SEE MECHANICAL.
 - STEEL GRATE.
 - INTERIOR PARTITION WALL.
 - NEW METAL PANEL WALL SYSTEM.

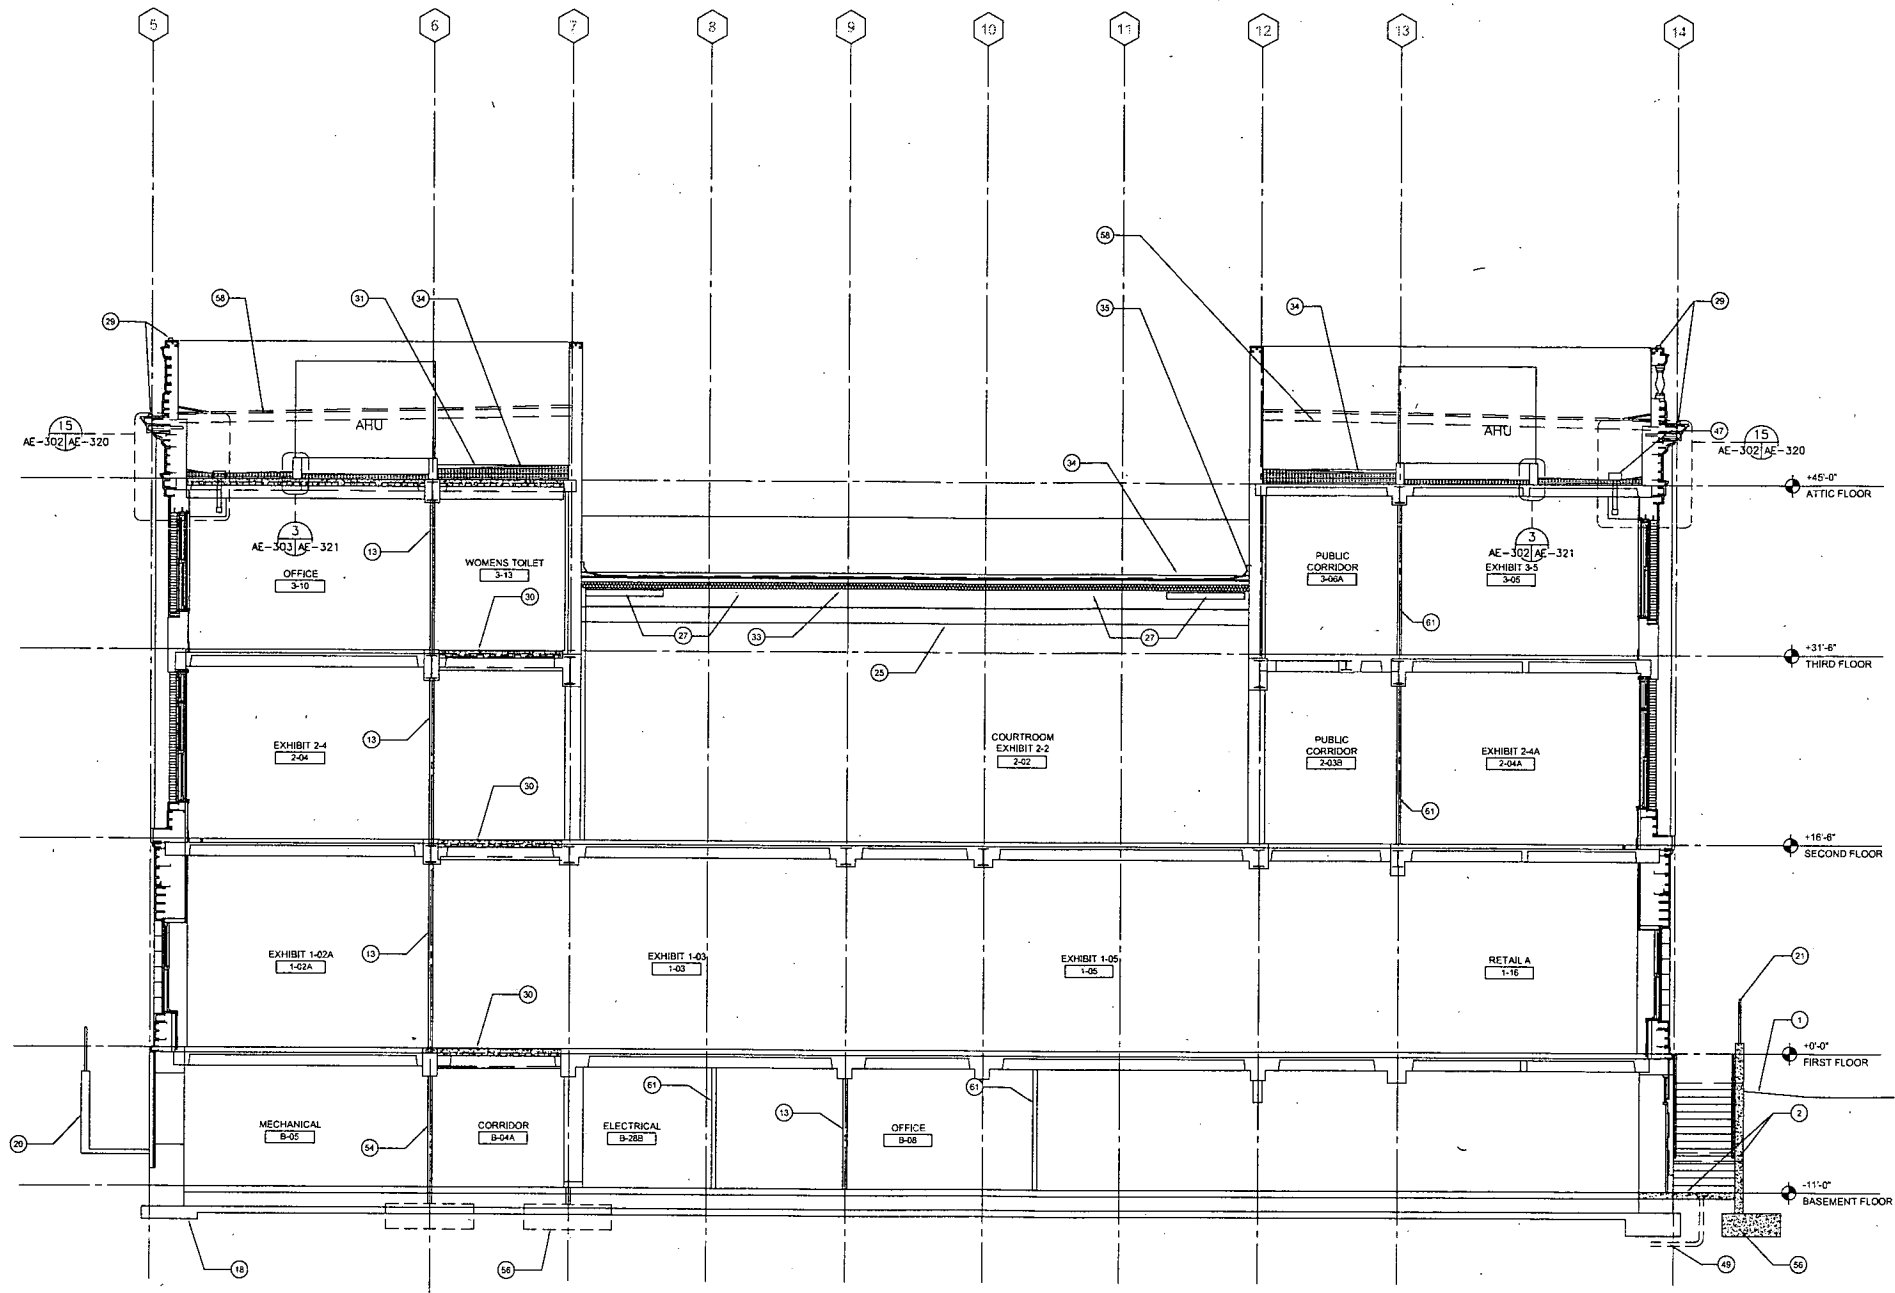

NOTE: REFER TO INTERIOR ELEVATIONS FOR ADDITIONAL INFORMATION.

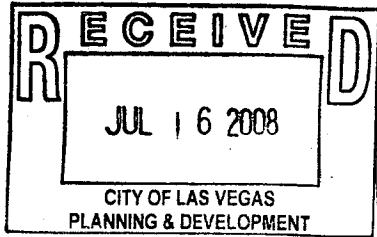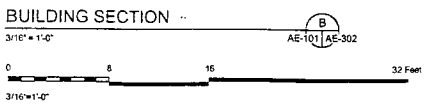

City of Las Vegas
Las Vegas Museum - Phase 3
Building Rehabilitation
Commission #06079.00
City of Las Vegas Plan Check #26498
Project Bid # 07.15314.08
Plans Library # 521-179-14
300 Stewart Avenue
Las Vegas, Nevada 89101

Westlake Reed Leskosky

One East Camelback Road, Suite 690
Phoenix, Arizona
85012-1668
602 212-0451

Building Section

CD














AE-302

NOTE: ALL WORK MUST CONFORM TO THE SECRETARY OF THE INTERIOR'S STANDARDS FOR REHABILITATION AND GUIDELINES FOR REHABILITATING HISTORIC BUILDINGS. REFER TO SPECIFICATIONS FOR MORE INFORMATION.

Issued / Revised		
No.	Date	Description
	5/30/07	50% Design Development
	08/03/07	100% DD Estimate
	08/24/07	100% Design Development
	02/08/08	50% CD Owner Review
	05/28/08	100% CD Review
	06/26/08	Issued for Permit

General Notes:

- CONTRACTOR TO MAKE THE ARCHITECT AWARE OF ANY DISCREPANCIES WITH EXISTING CONDITIONS.
- EXERCISE EXTREME CARE TO PROTECT HISTORIC BUILDING FABRIC, SPACES AND ELEMENTS. COORDINATE PROTECTIVE MEASURES WITH ARCHITECT BEFORE PROCEEDING WITH WORK INSIDE AND ADJACENT TO HISTORIC AREAS AND ELEMENTS.
- COORDINATE ALL SITE WORK WITH LANDSCAPE, CIVIL, STRUCTURAL, MECHANICAL & ELECTRICAL DRAWINGS.
- PARKING LOTS TO RECEIVE NEW STRIPING.
- STEEL REFUSE GATES: PAINT COLOR TO MATCH DUNN EDWARDS DEC754 "QUICKSAND".
- STEEL BOLLARDS: PAINT COLOR TO MATCH DUNN EDWARDS DEC754 "QUICKSAND".
- GALVANIZED BIKE RACK: PAINT COLOR TO MATCH DUNN EDWARDS DEC754 "QUICKSAND".
- REFUSE ENCLOSURE: CMU WALLS, ROOF TRELLIS AND ANY EXPOSED STEEL TO BE PAINTED. PAINT COLOR TO MATCH DUNN EDWARDS DEC754 "QUICKSAND".

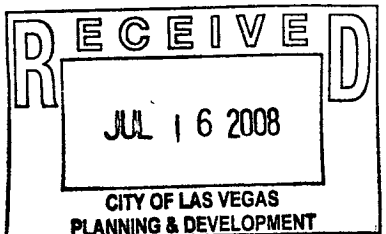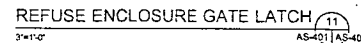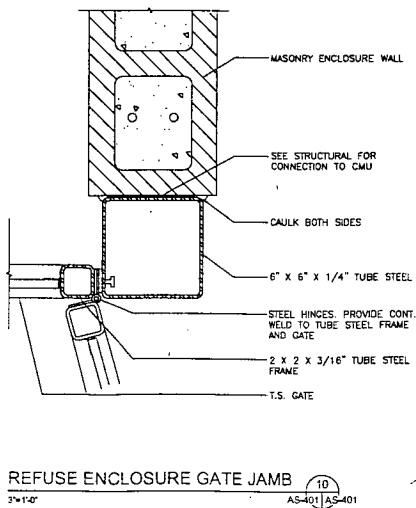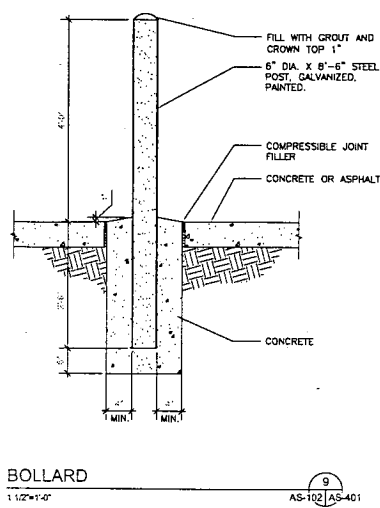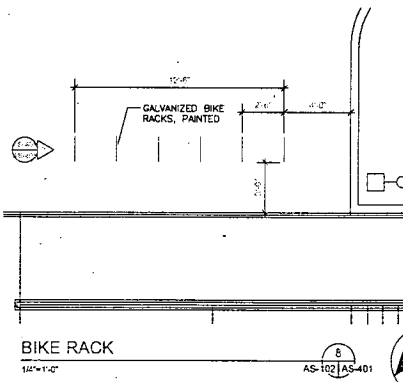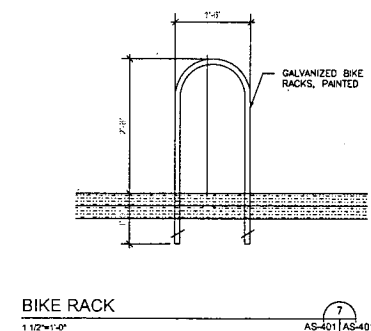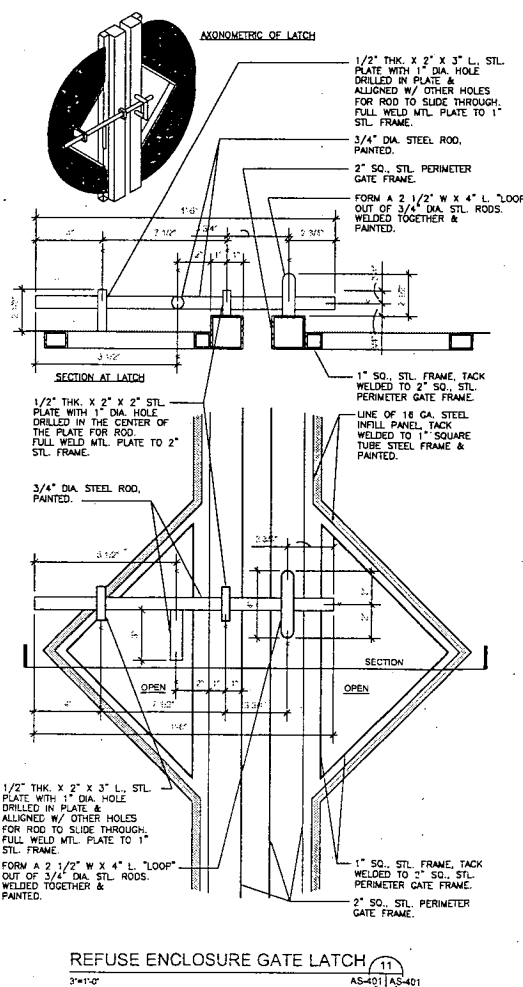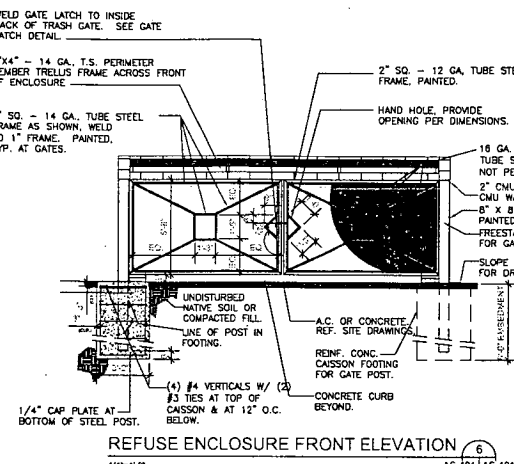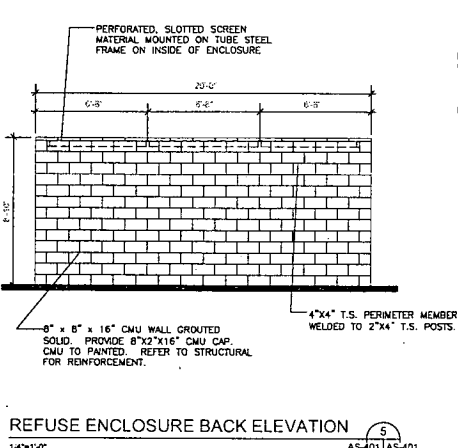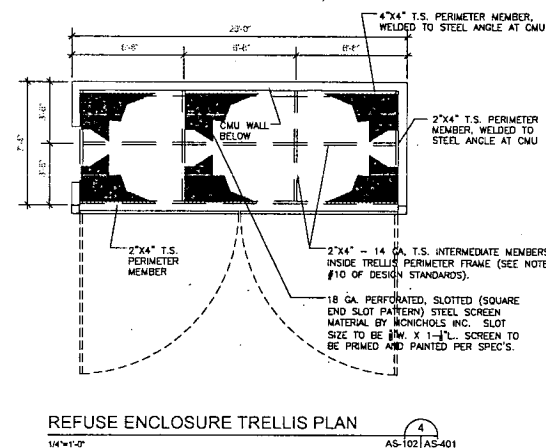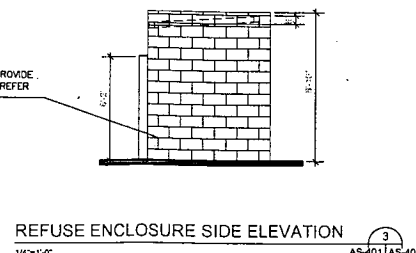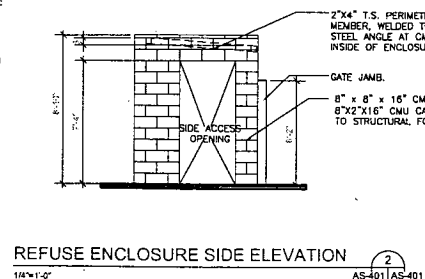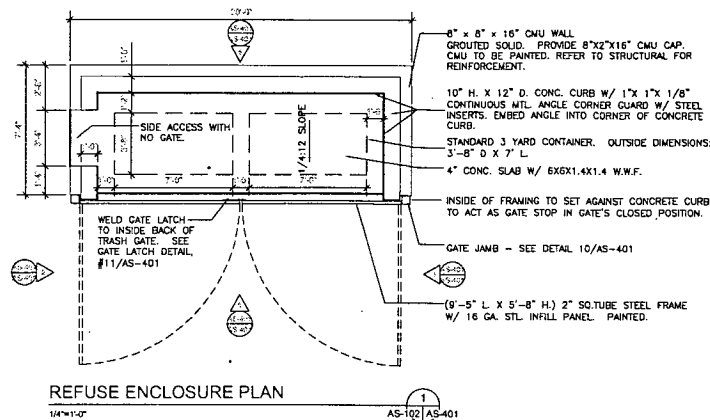

City of Las Vegas
Las Vegas Museum - Phase 3
Building Rehabilitation
Commission #06079.00
City of Las Vegas Plan Check #26498
Project Bid # 07.15314.08
Plans Library # 521-179-14
300 Stewart Avenue
Las Vegas, Nevada 89101

Westlake Reed Leskosky

One East Camelback Road, Suite 690
Phoenix, Arizona
85012-1668
602 212-0451

Enlarged Site Plans
and Site Elevations

CD

AS-401

NOTE: ALL WORK MUST CONFORM TO THE SECRETARY OF THE INTERIOR'S STANDARDS FOR REHABILITATION AND GUIDELINES FOR REHABILITATING HISTORIC BUILDINGS. REFER TO SPECIFICATIONS FOR MORE INFORMATION.

Plans (Elevations)



Separator Sheet








Issued / Revised		
No.	Date	Description
5/30/07		50% Design Development
08/03/07		100% P.D. Estimate
08/24/07		100% Design Development
02/08/08		50% CD Owner Review

General Notes:

- CONTRACTOR TO MAKE THE ARCHITECT AWARE OF ANY DISCREPANCIES WITH EXISTING CONDITIONS.
- EXERCISE EXTREME CARE TO PROTECT HISTORIC BUILDING FABRIC, SPACES AND ELEMENTS. COORDINATE PROTECTIVE MEASURES WITH ARCHITECT BEFORE PROCEEDING WITH WORK INSIDE AND ADJACENT TO HISTORIC AREAS AND ELEMENTS.
- COORDINATE ALL GATE WORK WITH LANDSCAPE, CIVIL, STRUCTURAL, MECHANICAL & ELECTRICAL DRAWINGS.
- PARKING LOT TO RECEIVE NEW STRIPING

Key Notes:

- STEEL REFUSE GATER
- STEEL BOLLARDS
- REFUSE CONTAINERS (BY OTHERS)
- PREMANUFACTURED CARPORT-SEE STRUCTURAL FOR FOOTING INFORMATION
- GALVANIZED BIKE RACK, INDIVIDUAL IN-GROUND MOUNTED
- PAVEMENT-SEE CIVIL

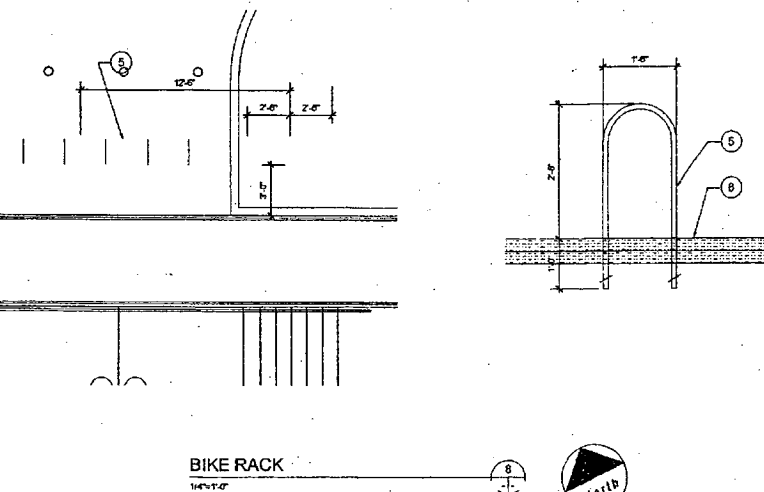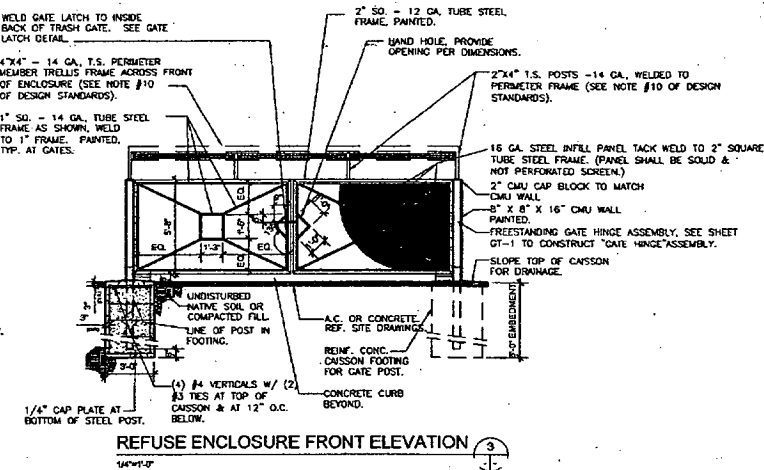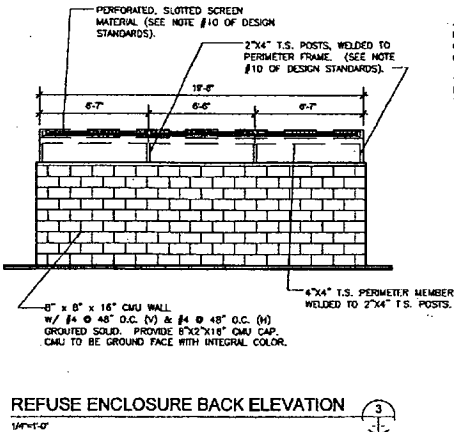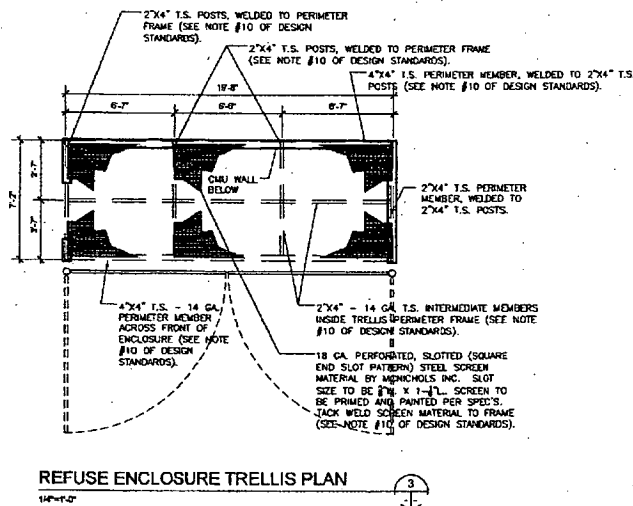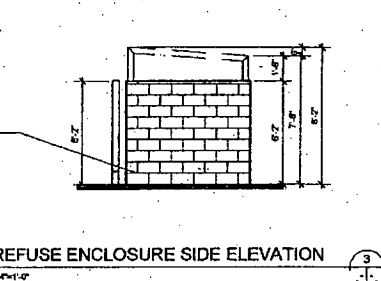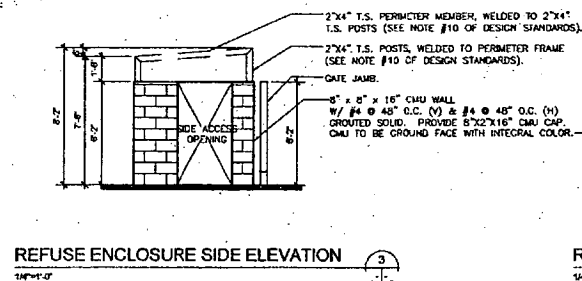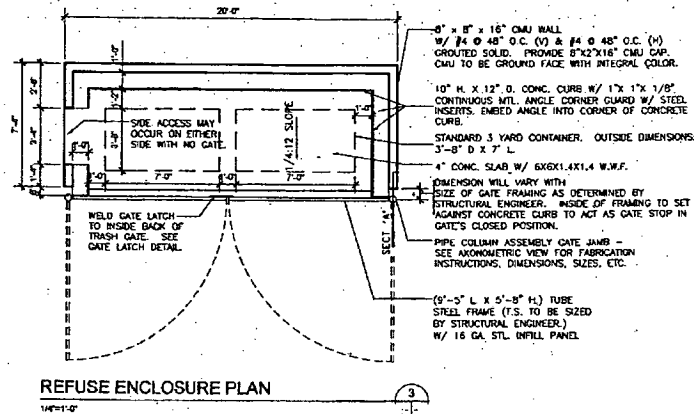

PRELIMINARY

NOT FOR CONSTRUCTION
OR RECORDING

City of Las Vegas
Las Vegas Museum - Phase 3
Building Rehabilitation
Commission #06079.00
City of Las Vegas Project #C-62-07
Project Bid # xxxxxx
Plans Library # 521-179-14
300 Stewart Avenue
Las Vegas, Nevada 89101

Westlake Reed Leskosky

RECEIVED

FEB 20 2008
SDR-27014
03/27/08 PC

East Camelback Road, Suite 690
Phoenix, Arizona
85012-1668
212-0451

Enlarged Site Plans
and Site Elevations

CD

AS-401

NOTE: ALL WORK MUST CONFORM TO THE SECRETARY OF THE INTERIOR'S STANDARDS FOR REHABILITATION AND GUIDELINES FOR REHABILITATING HISTORIC BUILDINGS. REFER TO SPECIFICATIONS FOR MORE INFORMATION.

Key Notes: (CONT.)

57. EXPOSED CONCRETE WALL WITH AN INTEGRAL COLOR. SEE STRUCTURAL.
58. SCUPPER OUTLET FROM VEGETATIVE ROOF.
59. LANDSCAPE BERM. SEE CIVIL AND LANDSCAPE.
60. VEGETATIVE ROOF. BEYOND
61. SITE PROTECTION BOLLARDS. SEE DETAIL #2 ON SHEET AE-202.
62. NEW METAL ROOF FLASHING.
63. COPPER SHINGLES.
64. NOT USED.
65. PUBLIC UTILITY STREET LIGHTING. FIXTURE, POWER AND INSTALLATION BY OTHERS.
66. THEATRICAL BUILDING LIGHTING. SEE STRUCTURAL AND ELECTRICAL.
67. ON-SITE PROPERTY LIGHTING. SEE STRUCTURAL AND ELECTRICAL.
68. 1-1/2" GALVANIZED PIPE SWING GATES. PROVIDE AND COORDINATE CONTACT LIFT SWITCHES FROM LIFT MANUFACTURER.
69. STUCCO INFILL PANEL WITH METAL FLASHING.

Issued / Revised


No.	Date	Description
	02/27/06	100% Schematic Design
	05/30/07	50% Design Development
	08/03/07	100% DD Estimate
	08/24/07	100% Design Development
	02/08/08	50% DD Owner Review

General Notes:

1. EXERCISE EXTREME CARE TO PROTECT HISTORIC BUILDING FABRIC, SPACES AND ELEMENTS. COORDINATE PROTECTIVE MEASURES WITH ARCHITECT BEFORE PROCEEDING WITH WORK INSIDE AND ADJACENT TO HISTORIC AREAS AND ELEMENTS.
2. REFER TO DRAWINGS AE-210, AE-211, AE-212, AE-213 AND AE-214 FOR INFORMATION ON EXTERIOR REHABILITATION.

Key Notes: (NOT ALL NOTES APPLY TO THIS SHEET)

1. CONCRETE WALL.
2. CONCRETE ROOF.
3. DRAINABLE LOUVERS- MITER CORNERS.
4. COMPOSITE METAL ROOFING.
5. TERRA COTTA INFILL TO MATCH ADJACENT PATTERN.
6. CONCRETE RETAINING WALLS.
7. BASEMENT ADDITION WALL/SLAB CONSTRUCTION.
8. EXISTING BASEMENT WALLS/FOUNDATION.
9. GRADE.
10. EXISTING TERRA COTTA.
11. EXISTING FACE BRICK.
12. EXISTING Limestone.
13. EXISTING COPPER FLASHING.
14. COMPOSITE METAL WALL PANELS.
15. LOADING DOCK.
16. 1-1/2" GALVANIZED PIPE GUARDRAILS/HANDRAILS.
17. DOCK BUMPERS.
18. RETAINING WALL.
19. FLOOR LIFT AND SHAFT.
20. FLOOR LIFT CONTROL, STATION, MOUNTED TO RAILING. CONDUIT TO BE ROUTED BELOW THE LOADING DOCK TO THE MOTOR. NO CONDUIT SHALL BE MOUNTED TO THE EXISTING FACE OF THE BUILDING.
21. ELECTRIFIED BIRD DETERRENT DEVICE.
22. REFURBISHED CANOPY.
23. NEW WINDOW TO MATCH EXISTING HISTORIC WINDOWS- TO BE PLACED IN ORIGINAL LOCATION PRIOR TO BRICK INFILL.
24. NEW WINDOW TO MATCH EXISTING HISTORIC WINDOWS- TO BE PLACED IN ORIGINAL OPENING PRIOR TO EXIST DOOR INFILL.
25. RELIEF AIR VENT.
26. MECHANICAL AIR SHAFT.
27. NEW PENTHOUSE WALL- REFER TO PLANS.
28. EXISTING FLAGPOLE.
29. NEW WOOD DOOR.
30. NEW CONCRETE STAIRS.
31. NEW CONCRETE RAMP.
32. REFURBISHED WINDOW SECURITY BARS.
33. FACE BRICK INFILL AT REMOVED LOUVER.
34. EXISTING BRASS RAILINGS.
35. RECREATED HISTORIC DOORS AND WINDOWS WITHIN THE LOGGIA. SEE PLANS AND INTERIOR ELEVATIONS.
36. TERRA COTTA INFILL AT NEW DOOR/WINDOW. MATCH ADJACENT PATTERN.
37. REFURBISHED AND RELOCATED SALVAGED 2" STEEL PIPE RAILINGS. SEE DETAIL #2 ON SHEET AE-203.
38. EXISTING DOCK BUMPERS.
39. FACE BRICK INFILL AT NEW WINDOW.
40. NEW ACCESSIBLE WHEELCHAIR LIFT- PROTECT EXISTING Limestone AND GRANITE DURING INSTALLATION. CONDUIT AND CONTROLS TO BE CAREFULLY FIELD COORDINATED WITH EXISTING Limestone.
41. DOMESTIC WATER SERVICE AND PROTECTIVE ENCLOSURE, SEE CIVIL.
42. FIRE HYDRANT, SEE CIVIL.
43. NOT USED.
44. GALVANIZED BIKE RACK- SEE SITE PLAN.
45. WALL MOUNTED IRRIGATION CONTROLLER, SEE LANDSCAPE AND ELECTRICAL.
46. ROOF DRAIN OUTLETS 6" ABOVE GRADE, SEE PLUMBING.
47. METAL COPING, PAINTED TO MATCH STUCCO.
48. SCUPPER AND METAL DOWNSPOUT, PAINTED TO MATCH STUCCO.
49. NEW GAS METER- SEE PLUMBING.
50. RELOCATE HISTORIC WINDOW REMOVED IN PREVIOUS PHASE. RESTORE THE WINDOW TO MATCH THE EXISTING WINDOWS AT UPPER LEVELS AS COMPLETED IN PREVIOUS PHASE.
51. RESTORE THE EXISTING WINDOW TO MATCH THE EXISTING WINDOWS AT THE UPPER LEVELS AS COMPLETED IN PREVIOUS PHASE. SEE ALSO KEYNOTE 50.
52. FIRE WATER SERVICE, SEE CIVIL.
53. LANDSCAPE IRRIGATION WATER SERVICE AND PROTECTIVE ENCLOSURE, SEE CIVIL.
54. CENTENNIAL MARKER AND CULTURAL TRAILHEAD BY OTHERS.
55. 1" V-ORISCOPE.
56. FORM TIES.

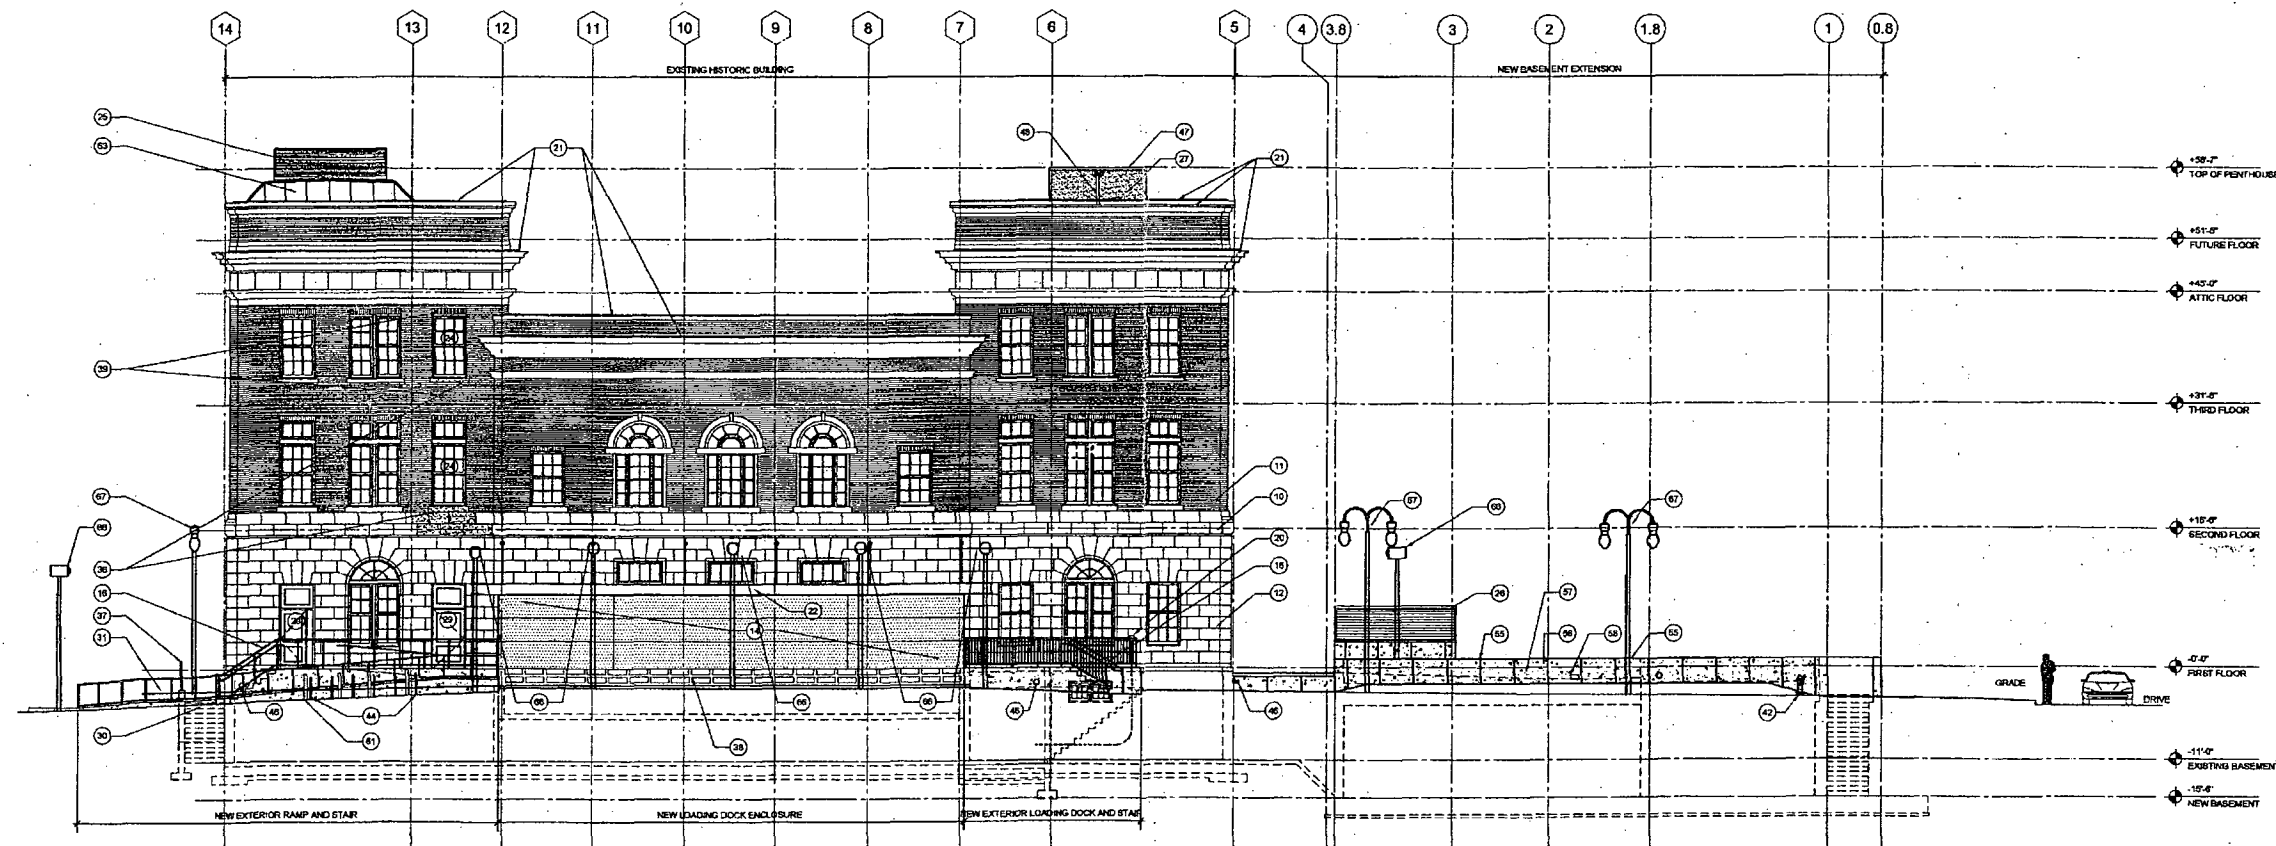

NORTH ELEVATION
1/8" = 1'-0"

0 8 16 32 Feet
1/8" = 1'-0"

PRELIMINARY
NOT FOR CONSTRUCTION
OR RECORDING

City of Las Vegas
Las Vegas Museum - Phase 3
Building Rehabilitation

Commission #06079.00
City of Las Vegas Project #C-62-07
Project Bid # xxxxxxx
Plans Library # 521-179-14

300 Stewart Avenue
Las Vegas, Nevada 89101

Westlake Reed Leskosky

RECEIVED
FEB 22 2008

SDR-27014
03/27/08 PC

One East Camelback Road, Suite 690
Phoenix, Arizona
85012-1688
212-212-0451

Exterior Elevations

CD

AE-202

NOTE: ALL WORK MUST CONFORM TO THE SECRETARY OF THE INTERIOR'S STANDARDS FOR REHABILITATION AND GUIDELINES FOR REHABILITATING HISTORIC BUILDINGS. REFER TO SPECIFICATIONS FOR MORE INFORMATION.

General Notes:

1. EXERCISE EXTREME CARE TO PROTECT HISTORIC BUILDING FABRIC, SPACES AND ELEMENTS. COORDINATE PROTECTIVE MEASURES WITH ARCHITECT BEFORE PROCEEDING WITH WORK INSIDE AND ADJACENT TO HISTORIC AREAS AND ELEMENTS.
2. REFER TO DRAWINGS AE-210, AE-211, AE-212, AE-213 AND AE-214 FOR INFORMATION ON EXTERIOR REHABILITATION.


PRELIMINARY
NOT FOR CONSTRUCTION
OR RECORDING

Commission #06079.00
City of Las Vegas Project #C-62-07
Project Bid # xxxxxx
Plans Library # 521-179-14
100 Stewart Avenue
Las Vegas, Nevada 89101

One East Camelback Road, Suite 690
Phoenix, Arizona
602-212-1668
602-212-0451

CD
AE-203

RECEIVED
FEB 22 2008

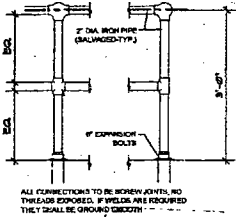

PIPE RAIL DETAIL

SDR-27014

03/27/08 PC


NOTE: ALL WORK MUST CONFORM TO THE SECRETARY OF THE INTERIOR'S STANDARDS FOR REHABILITATION AND GUIDELINES FOR REHABILITATING HISTORIC BUILDINGS. REFER TO SPECIFICATIONS FOR MORE INFORMATION.

- Key Notes: (CONT.)
- 57. EXPOSED CONCRETE WALL WITH AN INTEGRAL COLOR. SEE STRUCTURAL.
 - 58. SCUPPER OUTLET FROM VEGETATIVE ROOF.
 - 59. LANDSCAPE BERM. SEE CIVIL AND LANDSCAPE.
 - 60. VEGETATIVE ROOF BEYOND.
 - 61. SITE PROTECTION BOLLARDS. SEE DETAIL #2 ON SHEET AE-203.
 - 62. NEW METAL ROOF FLASHING.
 - 63. COPPER SHINGLES.
 - 64. NOT USED.
 - 65. PUBLIC UTILITY STREET LIGHTING. FIXTURE, POWER AND INSTALLATION BY OTHERS.
 - 66. THEATRICAL BUILDING LIGHTING. SEE STRUCTURAL AND ELECTRICAL.
 - 67. ON-SITE PROPERTY LIGHTING. SEE STRUCTURAL AND ELECTRICAL.
 - 68. 1-1/2" GALVANIZED PIPE SWING GATES. PROVIDE AND COORDINATE CONTACT LIFT SWITCHES FROM LIFT MANUFACTURER.
 - 69. STUCCO INFILL PANEL WITH METAL FLASHING.

Issued / Revised		
No.	Date	Description
02/28/07		100% Schematic Design
05/30/07		50% Design Development
06/03/07		100% DD Estimate
08/24/07		100% Design Development
02/08/08		50% CD Owner Review


- General Notes:
- EXERCISE EXTREME CARE TO PROTECT HISTORIC BUILDING FABRIC, SPACES AND ELEMENTS. COORDINATE PROTECTIVE MEASURES WITH ARCHITECT BEFORE PROCEEDING WITH WORK INSIDE AND ADJACENT TO HISTORIC AREAS AND ELEMENTS.
 - REFER TO DRAWINGS AE-210, AE-211, AE-212, AE-213 AND AE-214 FOR INFORMATION ON EXTERIOR REHABILITATION.

- Key Notes: (NOT ALL NOTES APPLY TO THIS SHEET)
- CONCRETE WALL
 - CONCRETE ROOF
 - DRAINABLE LOADERS- WATER CORNERS
 - COMPOSITE METAL ROOFING
 - TERRA COTTA INFILL TO MATCH ADJACENT PATTERN
 - CONCRETE RETAINING WALLS
 - BASEMENT ADDITION WALL/SLAB CONSTRUCTION
 - EXISTING BASEMENT WALLS/FOUNDATION
 - GRADE
 - EXISTING TERRA COTTA
 - EXISTING FACE BRICK
 - EXISTING LIMESTONE
 - EXISTING COPPER FLASHING
 - COMPOSITE METAL WALL PANELS
 - LOADING DOCK
 - 1-1/2" GALVANIZED PIPE GUARDRAILS/HANDRAILS
 - DOCK BUMPERS
 - RETAINING WALL
 - FLOOR LIFT AND SHAFT
 - FLOOR LIFT CONTROL STATION, MOUNTED TO RAILING CONDUIT TO BE ROUTED BELOW THE LOADING DOCK TO THE MOTOR. NO DOWNPOUT SHALL BE MOUNTED TO THE EXISTING FACE OF THE BUILDING.
 - ELECTRIFIED BRD DETERRENT DEVICE
 - REFURBISHED CANOPY
 - NEW WINDOW TO MATCH EXISTING HISTORIC WINDOWS- TO BE PLACED IN ORIGINAL LOCATION PRIOR TO BRICK INFILL
 - NEW WINDOW TO MATCH EXISTING HISTORIC WINDOWS- TO BE PLACED IN ORIGINAL OPENING PRIOR TO EXIT DOOR INFILL
 - RELIEF AIR VENT
 - MECHANICAL AIR SHAFT
 - NEW PORCHHOUSE WALL- REFER TO PLANS
 - EXISTING FLAGPOLE
 - NEW WOOD DOOR
 - NEW CONCRETE STAIRS
 - NEW CONCRETE RAMP
 - REFURBISHED WINDOW SECURITY BARS
 - FACE BRICK INFILL AT REMOVED LOUVER
 - EXISTING BRASS RAILINGS
 - RECREATED HISTORIC DOORS AND WINDOWS WITHIN THE LOGGIA. SEE PLANS AND INTERIOR ELEVATIONS
 - TERRA COTTA INFILL AT NEW DOOR/WINDOW. MATCH ADJACENT PATTERN
 - REFURBISHED AND RELOCATED SALVAGED 2" STEEL PIPE RAILINGS. SEE DETAIL #2 ON SHEET AE-203.
 - EXISTING DOCK BUMPERS
 - FACE BRICK INFILL AT NEW WINDOW
 - NEW ACCESSIBLE WHEELCHAIR LIFT- PROTECT EXISTING LIMESTONE AND GRANITE DURING INSTALLATION. COORDINATE AND CONTROLS TO BE CAREFULLY FIELD COORDINATED WITH EXISTING LIMESTONE
 - DOMESTIC WATER SERVICE AND PROTECTIVE ENCLOSURE. SEE CIVIL
 - FIRE HYDRANT. SEE CIVIL
 - NOT USED
 - GALVANIZED BIKE RACK- SEE SITE PLAN
 - WALL MOUNTED IRRIGATION CONTROLLER. SEE LANDSCAPE AND ELECTRICAL
 - ROOF DRAIN OUTLETS 6" ABOVE GRADE. SEE PLUMBING
 - METAL COPING. PAINTED TO MATCH STUCCO
 - SCUPPER AND METAL DOWNSPOUT. PAINTED TO MATCH STUCCO
 - NEW 1/2" METER- SEE PLUMBING
 - RELOCATE HISTORIC WINDOW REMOVED IN PREVIOUS PHASE. RESTORE THE WINDOW TO MATCH THE EXISTING WINDOWS AT UPPER LEVELS AS COMPLETED IN PREVIOUS PHASE.
 - RESTORE THIS EXISTING WINDOW TO MATCH THE EXISTING WINDOWS AT THE UPPER LEVELS AS COMPLETED IN PREVIOUS PHASE. SEE ALSO KEYNOTE 50.
 - FIRE WATER SERVICE. SEE CIVIL
 - LANDSCAPE IRRIGATION WATER SERVICE AND PROTECTIVE ENCLOSURE. SEE CIVIL
 - CENTENNIAL MARKER AND CULTURAL TRAILHEAD BY OTHERS
 - 1" V-GROOVE
 - FORTH TIES

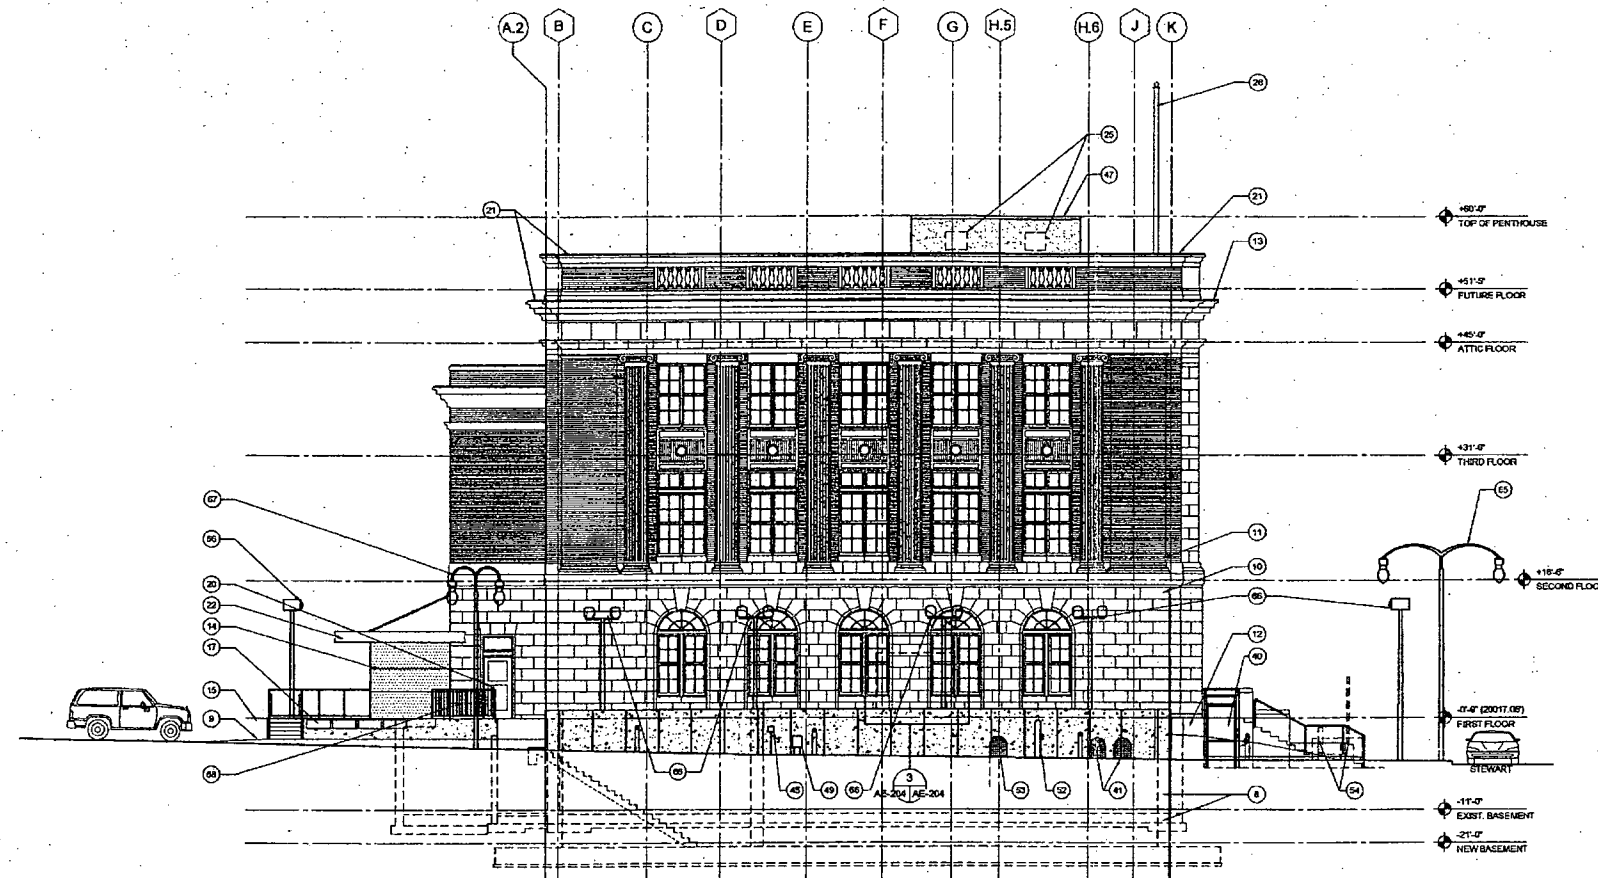

WEST ELEVATION
MECH AIR SHAFT
1/8" = 1'-0"

WEST ELEVATION
1/8" = 1'-0"
0 8 16 32 Feet

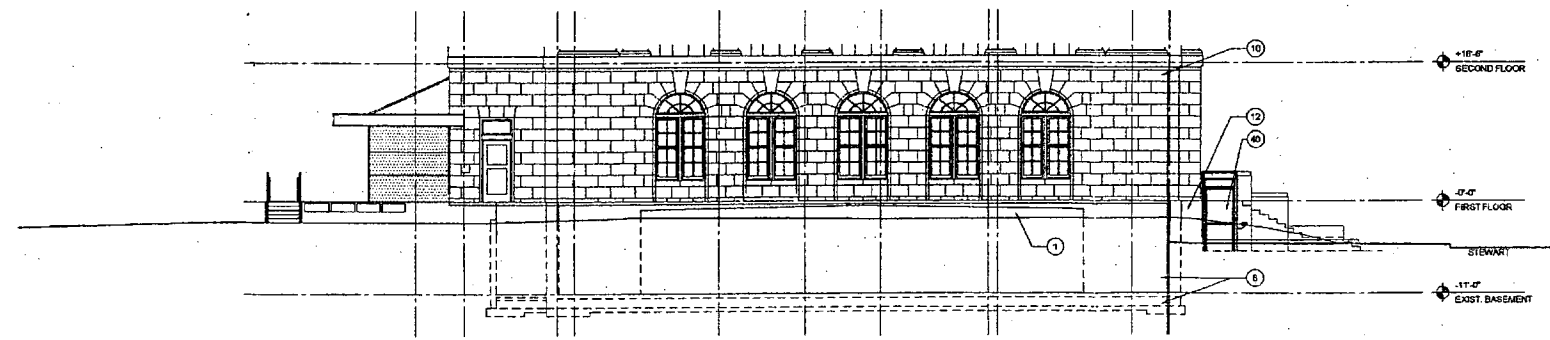

PARTIAL WEST ELEVATION
1/8" = 1'-0"
0 8 16 32 Feet

Checked by:

Drawn by:

RECEIVED
FEB 22 2008

PRELIMINARY
NOT FOR CONSTRUCTION
OR RECORDING


City of Las Vegas
Las Vegas Museum - Phase 3
Building Rehabilitation
Commission #06079.00
City of Las Vegas Project #C-62-07
Project Bld # xxxxxx
Plans Library # 521-179-14
300 Stewart Avenue
Las Vegas, Nevada 89101

Westlake Reed Leskosky


One East Camelback Road, Suite 690
Phoenix, Arizona
85012-1668
602 212-0451

SDR-27014
03/27/08 PC
Exterior Elevations
CD
AE-204

NOTE: ALL WORK MUST CONFORM TO THE SECRETARY OF THE INTERIOR'S STANDARDS FOR REHABILITATION AND GUIDELINES FOR REHABILITATING HISTORIC BUILDINGS. REFER TO SPECIFICATIONS FOR MORE INFORMATION.

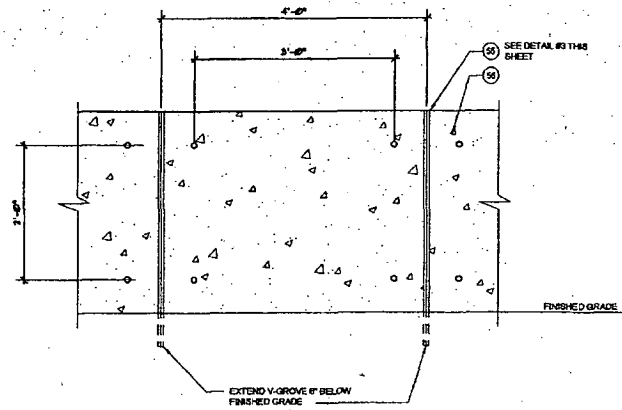

TYPICAL ELEVATION AT FORMS

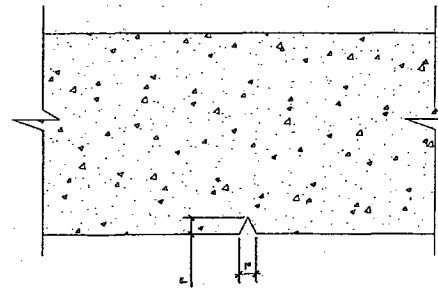

SECTION AT V-GROOVE

Key Notes: (CONT.)


57. EXPOSED CONCRETE WALL WITH AN INTEGRAL COLOR. SEE STRUCTURAL.
58. SCUPPER OUTLET FROM VEGETATIVE ROOF.
59. LANDSCAPE BERM. SEE CIVIL AND LANDSCAPE.
60. VEGETATIVE ROOF BEYOND.
61. SITE PROTECTION BOLLARDS. SEE DETAIL #2 ON SHEET AE-203.
62. NEW METAL ROOF FLASHING.
63. COPPER SHINGLES.
64. NOT USED.
65. PUBLIC UTILITY STREET LIGHTING, FUTURE, POWER AND INSTALLATION BY OTHERS.
66. THEATRICAL BUILDING LIGHTING. SEE STRUCTURAL AND ELECTRICAL.
67. ON-SITE PROPERTY LIGHTING. SEE STRUCTURAL AND ELECTRICAL.
68. 1-1/2" GALVANIZED PIPE SWING GATES. PROVIDE AND COORDINATE CONTACT LIFT SWITCHES FROM LIFT MANUFACTURER.
69. STUCCO INFILL PANEL WITH METAL FLASHING.

General Notes:

1. EXERCISE EXTREME CARE TO PROTECT HISTORIC BUILDING FABRIC, SPACES AND ELEMENTS. COORDINATE PROTECTIVE MEASURES WITH ARCHITECT BEFORE PROCEEDING WITH WORK INSIDE AND ADJACENT TO HISTORIC AREAS AND ELEMENTS.
2. REFER TO DRAWINGS AE-210, AE-211, AE-212, AE-213 AND AE-214 FOR INFORMATION ON EXTERIOR REHABILITATION.

Key Notes: (NOT ALL NOTES APPLY TO THIS SHEET)

1. CONCRETE WALL.
2. CONCRETE ROOF.
3. DRAINABLE DOWNSPOUTS- MITER CORNERS.
4. COMPOSITE METAL ROOFING.
5. TERRA COTTA INFILL TO MATCH ADJACENT PATTERN.
6. CONCRETE RETAINING WALLS.
7. BASEMENT ADDITION WALL/SLAB CONSTRUCTION.
8. EXISTING BASEMENT WALLS/FOUNDATION.
9. GRADE.
10. EXISTING TERRA COTTA.
11. EXISTING FACE BRICK.
12. EXISTING Limestone.
13. EXISTING COPPER FLASHING.
14. COMPOSITE METAL WALL PANELS.
15. LOADING DOCK.
16. 1-1/2" GALVANIZED PIPE GUARDRAILS/HANDRAILS.
17. DOCK BUMPERS.
18. RETAINING WALL.
19. FLOOR LIFT AND SHAFT.
20. FLOOR LIFT CONTROL, STATION, MOUNTED TO RAILING. CONDUIT TO BE ROUTED BELOW THE LOADING DOCK TO THE MOTOR. NO CONDUIT SHALL BE MOUNTED TO THE EXISTING FACE OF THE BUILDING.
21. ELECTRIFIED BIRD DETERRENT DEVICE.
22. REFINISHED CANOPY.
23. NEW WINDOW TO MATCH EXISTING HISTORIC WINDOWS- TO BE PLACED IN ORIGINAL LOCATION PRIOR TO BRICK INFILL.
24. NEW WINDOW TO MATCH EXISTING HISTORIC WINDOWS- TO BE PLACED IN ORIGINAL OPENING PRIOR TO EXIST DOOR INFILL.
25. RELIEF AIR VENT.
26. MECHANICAL AIR SHAFT.
27. NEW PENTHOUSE WALL- REFER TO PLANS.
28. EXISTING FLAGPOLE.
29. NEW WOOD DOOR.
30. NEW CONCRETE STAIRS.
31. NEW CONCRETE RAMP.
32. REFINISHED WINDOW SECURITY BARS.
33. FACE BRICK INFILL AT REMOVED LOUVER.
34. EXISTING BRASS RAILINGS.
35. RECREATED HISTORIC DOORS AND WINDOWS WITHIN THE LOCCA. SEE PLANS AND INTERIOR ELEVATIONS.
36. TERRA COTTA INFILL AT NEW DOOR/WINDOW. MATCH ADJACENT PATTERN.
37. REFINISHED AND RELOCATED SALVAGED 2" STEEL PIPE RAILINGS. SEE DETAIL #2 ON SHEET AE-203.
38. EXISTING DOCK BUMPERS.
39. FACE BRICK INFILL AT NEW WINDOW.
40. NEW ACCESSIBLE WHEELCHAIR LIFT- PROTECT EXISTING Limestone AND GRANITE DURING INSTALLATION. CONDUIT AND CONTROLS TO BE CAREFULLY FIELD COORDINATED WITH EXISTING Limestone.
41. DOMESTIC WATER SERVICE AND PROTECTIVE ENCLOSURE. SEE CIVIL.
42. FIRE HYDRANT. SEE CIVIL.
43. NOT USED.
44. GALVANIZED BIKE RACK- SEE SITE PLAN.
45. WALL MOUNTED IRRIGATION CONTROLLER. SEE LANDSCAPE AND ELECTRICAL.
46. ROOF DRAIN OUTLETS 6" ABOVE GRADE. SEE PLUMBING.
47. METAL COPING. PAINTED TO MATCH STUCCO.
48. SCUPPER AND METAL DOWNSPOUT. PAINTED TO MATCH STUCCO.
49. NEW GAS METER- SEE PLUMBING.
50. RELOCATE HISTORIC WINDOW REMOVED IN PREVIOUS PHASE. RESTORE THE WINDOW TO MATCH THE EXISTING WINDOWS AT UPPER LEVELS AS COMPLETED IN PREVIOUS PHASE.
51. RESTORE THE EXISTING WINDOW TO MATCH THE EXISTING WINDOWS AT THE UPPER LEVELS AS COMPLETED IN PREVIOUS PHASE. SEE ALSO KEYNOTE 50.
52. FIRE WATER SERVICE. SEE CIVIL.
53. LANDSCAPE IRRIGATION WATER SERVICE AND PROTECTIVE ENCLOSURE. SEE CIVIL.
54. CENTERLINE MARKER AND CULTURAL TRAILHEAD BY OTHERS.
55. 1" V-GROOVE.
56. FORM TIES.

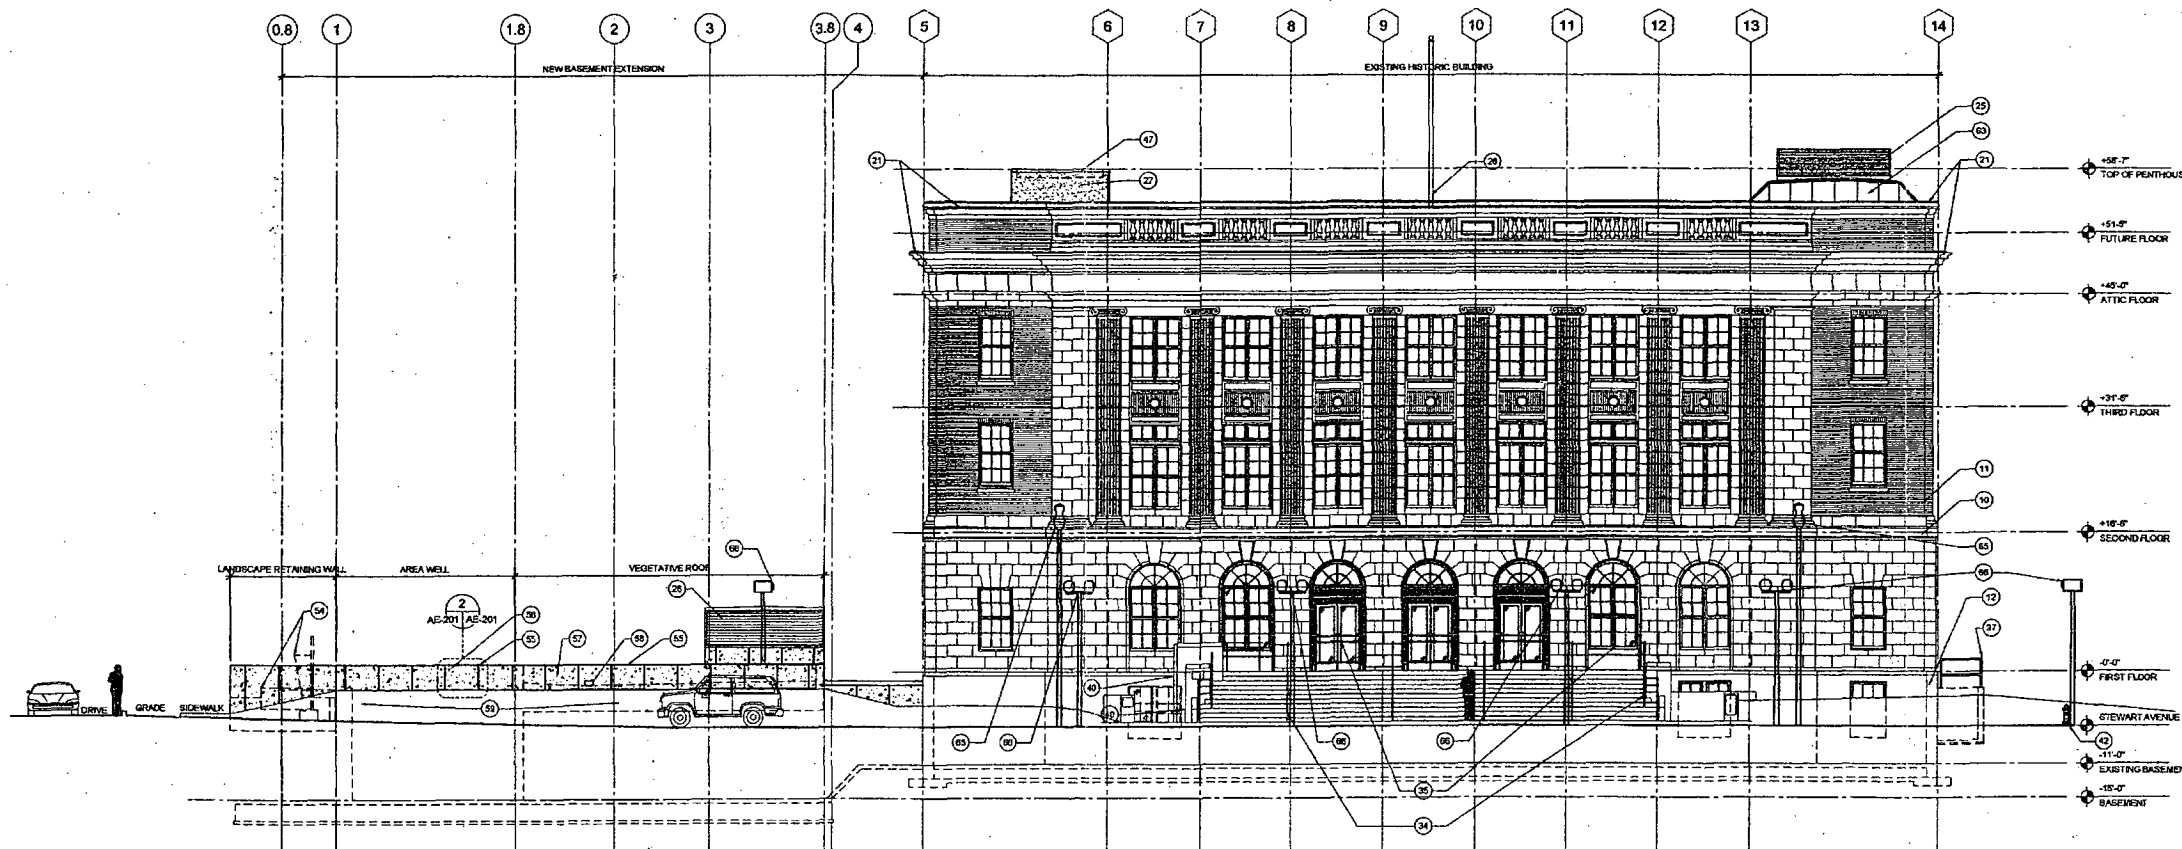

SOUTH ELEVATION



RECEIVED

FEB 22 2008

PRELIMINARY
NOT FOR CONSTRUCTION
OR RECORDING

City of Las Vegas
Las Vegas Museum - Phase 3
Building Rehabilitation
Commission #06079.00
City of Las Vegas Project #C-62-07
Project Bid # xxxxxxx
Plans Library # 521-179-14
300 Stewart Avenue
Las Vegas, Nevada 89101

Westlake Reed Leskosky

One East Camelback Road, Suite 690
Phoenix, Arizona
85012-1688
602 212-0451

SDR-27014 Exterior Elevations

03/27/08 PC

CD

AE-201

NOTE: ALL WORK MUST CONFORM TO THE SECRETARY OF THE INTERIOR'S STANDARDS FOR REHABILITATION AND GUIDELINES FOR REHABILITATING HISTORIC BUILDINGS. REFER TO SPECIFICATIONS FOR MORE INFORMATION.

Issued / Revised		
No.	Date	Description
02/23/07		100% Schematic Design
05/30/07		50% Design Development
08/03/07		100% DD Estimate
08/24/07		100% Design Development
02/03/08		50% CD Owner Review

General Notes:

1. EXERCISE EXTREME CARE TO PROTECT HISTORIC BUILDING FABRIC, SPACES AND ELEMENTS. COORDINATE PROTECTIVE MEASURES WITH ARCHITECT BEFORE PROCEEDING WITH WORK INSIDE AND ADJACENT TO HISTORIC AREAS AND ELEMENTS.
2. COORDINATE DEMOLITION AND SALVAGE WITH NEW WORK.
3. REFER TO ARCHITECTURAL PLANS, SITE, MECHANICAL AND ELECTRICAL FOR ADDITIONAL INFORMATION REGARDING DEMOLITION AND NEW WORK.

Key Notes: (NOT ALL NOTES APPLY TO THIS SHEET)

1. GRADE
2. CONCRETE FOUNDATION WALLS AND SLAB. SEE STRUCTURAL. DOWELBAR REQUIRED.
3. CUT EXISTING CONCRETE WALL. SEE STRUCTURAL.
4. 4" MILD SLAB
5. COMPACTED FILL. SEE STRUCTURAL AND GEOTECHNICAL REPORT.
6. WATERPROOFING SYSTEM.
7. DEMO EXISTING FLOOR CONSTRUCTION FOR NEW SHAFT. SEE STRUCTURAL. SEE DEMOLITION PLANS FOR ADDITIONAL INFORMATION.
8. REMOVABLE GALVANIZED STEEL GRATING AND TUBE STEEL SUPPORTS. SEE STRUCTURAL.
9. DEMO EXISTING CONCRETE WALL BELOW WINDOW. REMOVE FLUSH WITH SLAB.
10. H.M. DOOR AND FRAME.
11. SLUMP/INTERCEPTOR AND PIPING. SET INTO CONCRETE POUR. SEE PLUMBING AND STRUCTURAL.
12. A.J.U. - SEE MECHANICAL.
13. STRUCTURAL STEEL. SEE STRUCTURAL.
14. CONCRETE SLAB OVER 7" METAL DECK.
15. SPRAY APPLIED FIRE PROOFING.
16. VEGETATIVE ROOF ASSEMBLY.
17. EXISTING BUILDING.
18. EXISTING FOOTING.
19. REMOVE EXISTING ELEVATOR PIT WALLS AND DOUBLE SLAB. COORDINATE WITH NEW WORK. SEE STRUCTURAL.
20. EXISTING CONCRETE AREA WALL.
21. EXISTING 2" DIAMETER PIPE SEALING - STRIP EXISTING PAINT AND REFINISH. MODIFY PER ELEVATIONS.
22. MECHANICAL DUCT - SEE MECHANICAL.
23. MECHANICAL/ELECTRICAL EQUIPMENT PAD.
24. NEW ELEVATOR.
25. EXISTING PLASTER CEILING.
26. EXPOSED STRUCTURE.
27. EXISTING BEAM TO BE REINFORCED. SEE STRUCTURAL.
28. EXISTING CEILING.
29. ELECTRIFIED BIRD DETERRENT DEVICE.
30. NEW CONCRETE FLOOR IN PILL - SEE STRUCTURAL.
31. NEW ROOF DECK - SEE STRUCTURAL.
32. EXISTING ROOF SUPPORT STUDS AND FRAMING.
33. R-38 MATT INSULATION SET BETWEEN EXISTING RAFTERS.
34. NEW T.P.O. ROOFING MATERIAL OVER 1/4" GLASS MAT FACED GYPSUM DECKING BOARD.
35. NEW ALUMINUM FLASHING.
36. SLOPED TOPPING SLAB OVER STRUCTURAL SLAB.
37. EXISTING STRUCTURAL BEAM.
38. STUCCO AND METAL FRAMED PENTHOUSE WALLS.
39. R-38 RIGID INSULATION OVER 1/4" METAL DECK.
40. MECHANICAL LOUVERED WALLS W/ MITERED CORNERS.
41. COMPOSITE METAL WALL/ROOF PANELS.
42. STEEL STAIR.
43. MECHANICAL PIPING - MOUNT TO CONCRETE WALL.
44. LOUVER - SEE MECHANICAL.
45. MECHANICAL RELIEF AIR VENT. SEE MECHANICAL.
46. MECHANICAL PUMPS. SEE MECHANICAL.
47. AIR COOLED CHILLER. SEE MECHANICAL.
48. GENERATOR - SEE ELECTRICAL.
49. ELECTRICAL TRANSFORMER.
50. ELECTRICAL EQUIPMENT.
51. ELECTRICAL CONDUIT FEEDS. BURY BELOW CONCRETE SLAB.
52. EXISTING DOUBLE CONCRETE SLAB.
53. NEW PLUMBING. SEE PLUMBING.
54. DEMO EXISTING RAISED CONCRETE FLOOR. SEE DEMO PLANS FOR ADDITIONAL INFORMATION.
55. HOST BEAM.
56. NEW CONCRETE FOOTING. SEE STRUCTURAL.
57. SALVAGE MASONRY FROM MECHANICAL STACK AND PENTHOUSE FOR REUSE. SEE DEMOLITION PLANS.
58. DEMO EXISTING ROOF CONSTRUCTION. COORDINATE WITH NEW WORK.
59. COPPER SHINGLES.
60. STUCCO AND METAL FLASHING.

PRELIMINARY
NOT FOR CONSTRUCTION
OR RECORDING

City of Las Vegas
Las Vegas Museum - Phase 3
Building Rehabilitation
Commission #06079.00
City of Las Vegas Project #C-62-07
Project Bid # xxxxxxx
Plans Library # 521-179-14
300 Stewart Avenue
Las Vegas, Nevada 89101

Westlake Reed Leskosky

RECEIVED
FEB 22 2008

SDR-27014
03/27/08 PC


CD

One East Camelback Road, Suite 690
Phoenix, Arizona
85012-1688
602.212-0451

Building Section

AE-301

NOTE: ALL WORK MUST CONFORM TO THE SECRETARY OF THE INTERIOR'S STANDARDS FOR REHABILITATION AND GUIDELINES FOR REHABILITATING HISTORIC BUILDINGS. REFER TO SPECIFICATIONS FOR MORE INFORMATION.

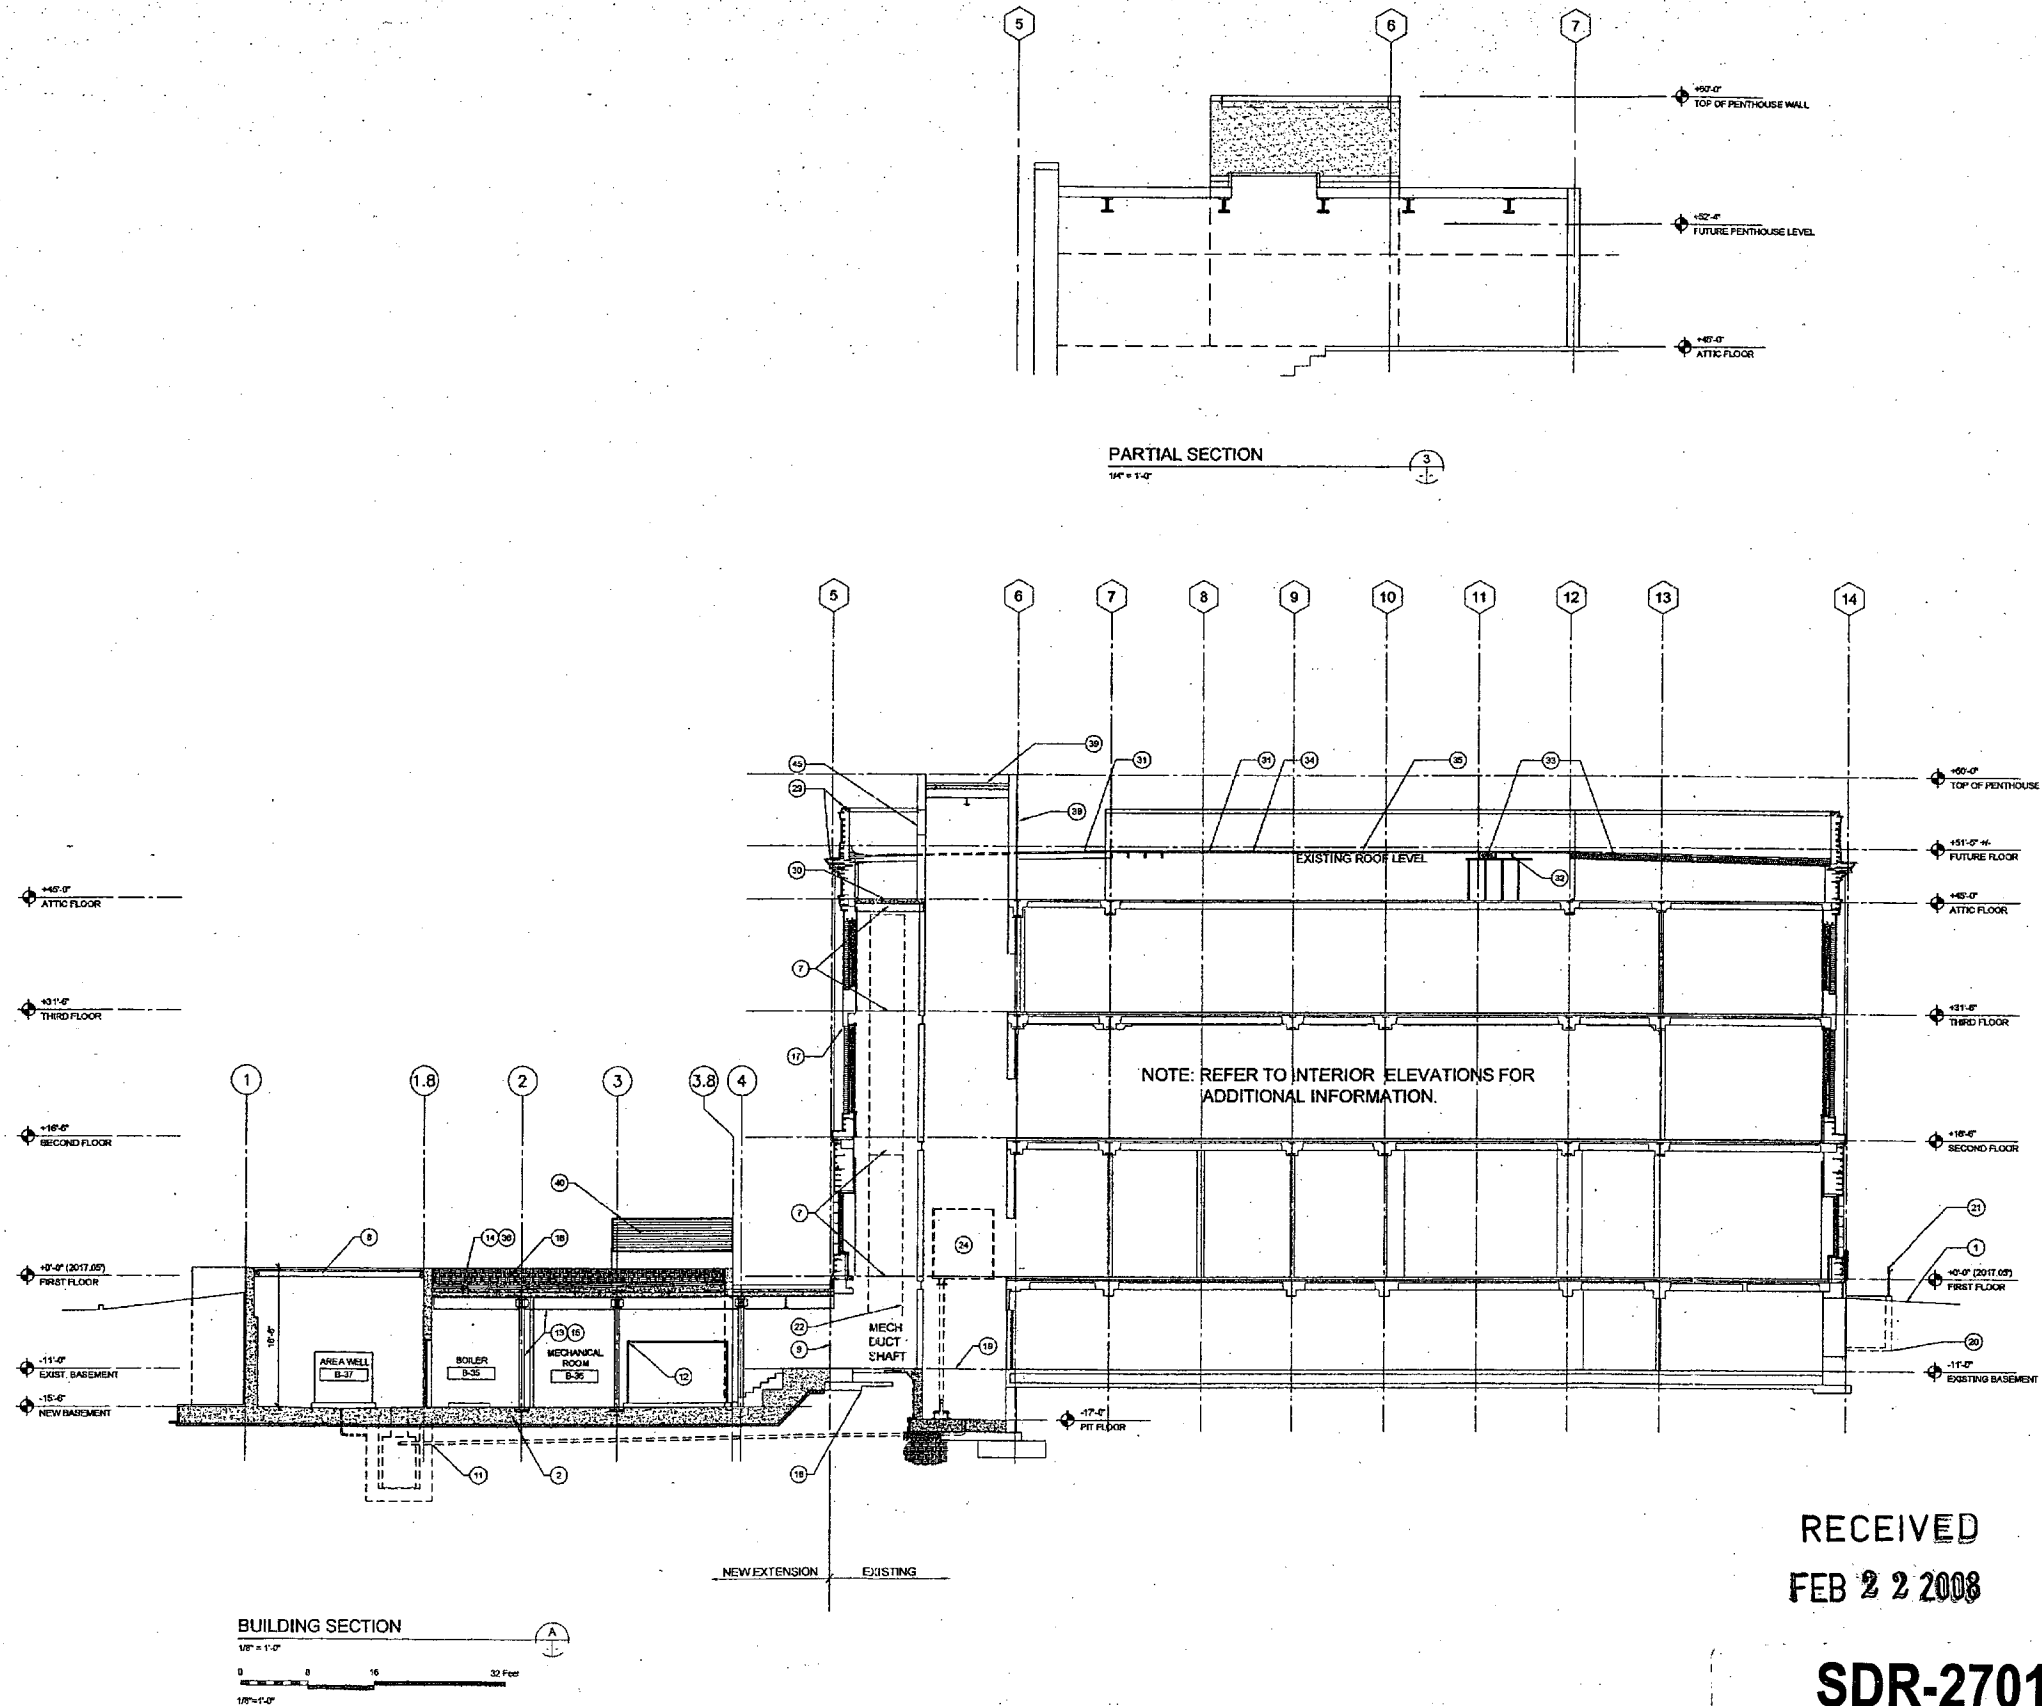

Checked by:

Drawn by:

Issued / Revised		
No.	Date	Description
5/30/07		50% Design Development
08/03/07		100% DD Estimate
08/24/07		100% Design Development
02/06/08		50% CD Owner Review

- General Notes:**
- EXERCISE EXTREME CARE TO PROTECT HISTORIC BUILDING FABRIC, SPACES AND ELEMENTS. COORDINATE PROTECTIVE MEASURES WITH ARCHITECT BEFORE PROCEEDING WITH WORK INSIDE AND ADJACENT TO HISTORIC AREAS AND ELEMENTS.
 - COORDINATE DEMOLITION AND SALVAGE WITH NEW WORK.
 - REFER TO ARCHITECTURAL PLANS, SITE, MECHANICAL AND ELECTRICAL FOR ADDITIONAL INFORMATION REGARDING DEMOLITION AND NEW WORK.

- Key Notes:** (NOT ALL NOTES APPLY TO THIS SHEET)
- GRADE
 - CONCRETE FOUNDATION WALLS AND SLAB. SEE STRUCTURAL. DOWATERING REQUIRED.
 - CUT EXISTING CONCRETE WALL. SEE STRUCTURAL.
 - 4" MUD SLAB
 - COMPACTED FILL. SEE STRUCTURAL AND GEOTECHNICAL REPORT.
 - WATERPROOFING SYSTEM.
 - DEMOLISH EXISTING FLOOR CONSTRUCTION FOR NEW SHAFT. SEE STRUCTURAL. SEE DEMOLITION PLANS FOR ADDITIONAL INFORMATION.
 - REMOVABLE GULF VANDED STEEL GRATING AND TUBE STEEL SUPPORTS. SEE STRUCTURAL.
 - DEMOLISH EXISTING CONCRETE WALL BELOW WINDOW. REMOVE FLUSH WITH SLAB.
 - H.M. DOOR AND FRAME.
 - PUMP/INTERCEPTOR AND PIPING. SET INTO CONCRETE POUR. SEE PLUMBING AND STRUCTURAL.
 - AHU. - SEE MECHANICAL.
 - STRUCTURAL STEEL. - SEE STRUCTURAL.
 - CONCRETE SLAB OVER 3" METAL DECK.
 - SPRAY APPLIED FIRE PROOFING.
 - VEGETATIVE ROOF ASSEMBLY.
 - EXISTING BUILDING.
 - EXISTING FOOTING.
 - REMOVE EXISTING ELEVATOR PIT WALLS AND DOUBLE SLAB. COORDINATE WITH NEW WORK. - SEE STRUCTURAL.
 - EXISTING CONCRETE AREA WELL.
 - EXISTING 2" DIAMETER PIPE RAILING - STRIP EXISTING PAINT AND REFINISH. MODIFY PER ELEVATIONS.
 - MECHANICAL DUCT. - SEE MECHANICAL.
 - MECHANICAL/ELECTRICAL EQUIPMENT PAD.
 - NEW ELEVATOR.
 - EXISTING PLASTER CEILING.
 - EXPOSED STRUCTURE.
 - EXISTING BEAM TO BE REINFORCED. SEE STRUCTURAL.
 - EXISTING CEILING.
 - ELECTRIFIED BRID INTERFERENT DEVICE.
 - NEW CONCRETE FLOOR INFL. - SEE STRUCTURAL.
 - NEW ROOF DECK. - SEE STRUCTURAL.
 - EXISTING ROOF SUPPORT STUDS AND FRAMING.
 - R-38 BATT INSULATION SET BETWEEN EXISTING RAFTERS.
 - NEW T.P.O. ROOFING MATERIAL OVER 1/4" GLASS MAT FACED COTYLUM DECKING BOARD.
 - NEW ALUMINUM FLASHING.
 - SLOPED TOPPING SLAB OVER STRUCTURAL SLAB.
 - EXISTING STRUCTURAL BEAM.
 - STUCCO AND METAL FRAMED PENTHOUSE WALLS.
 - 8-38 RIGID INSULATION OVER 1/2" METAL DECK.
 - MECHANICAL LOUVERED WALLS W/ MITERED CORNERS.
 - COMPOSITE METAL WALL/ROOF PANELS.
 - STEEL STAIR.
 - MECHANICAL PIPING - MOUNT TO CONCRETE WALL.
 - LOUVER. - SEE MECHANICAL.
 - MECHANICAL RELIEF AIR VENT. SEE MECHANICAL.
 - MECHANICAL PUMPS. SEE MECHANICAL.
 - AIR COOLED CHILLER. SEE MECHANICAL.
 - GENERATOR. - SEE ELECTRICAL.
 - ELECTRICAL TRANSFORMER.
 - ELECTRICAL EQUIPMENT.
 - ELECTRICAL CONDUIT FEEDS. BURY BELOW CONCRETE SLAB.
 - EXISTING DOUBLE CONCRETE SLAB.
 - NEW PLUMBING. - SEE PLUMBING.
 - DEMOLISH EXISTING RAISED CONCRETE FLOOR. SEE DEMO PLANS FOR ADDITIONAL INFORMATION.
 - HORST BEAM.
 - NEW CONCRETE FOOTING. SEE STRUCTURAL.
 - SALVAGE MASONRY FROM MECHANICAL STACK AND PENTHOUSE FOR REUSE. SEE DEMOLITION PLANS.
 - DEMOLISH EXISTING ROOF CONSTRUCTION. COORDINATE WITH NEW WORK.
 - COPPER SHINGLES.
 - STUCCO AND METAL FLASHING.

PRELIMINARY
NOT FOR CONSTRUCTION
OR RECORDING


City of Las Vegas
Las Vegas Museum - Phase 3
Building Rehabilitation
Commission #06079.00
City of Las Vegas Project #C-62-07
Project Bid #xxxxxx
Plans Library # 521-179-14
300 Stewart Avenue
Las Vegas, Nevada 89101

Westlake Reed Leskosky

One East Camelback Road, Suite 690
Phoenix, Arizona
85012-1668
602 212-0451
Building Section

CD

AE-302

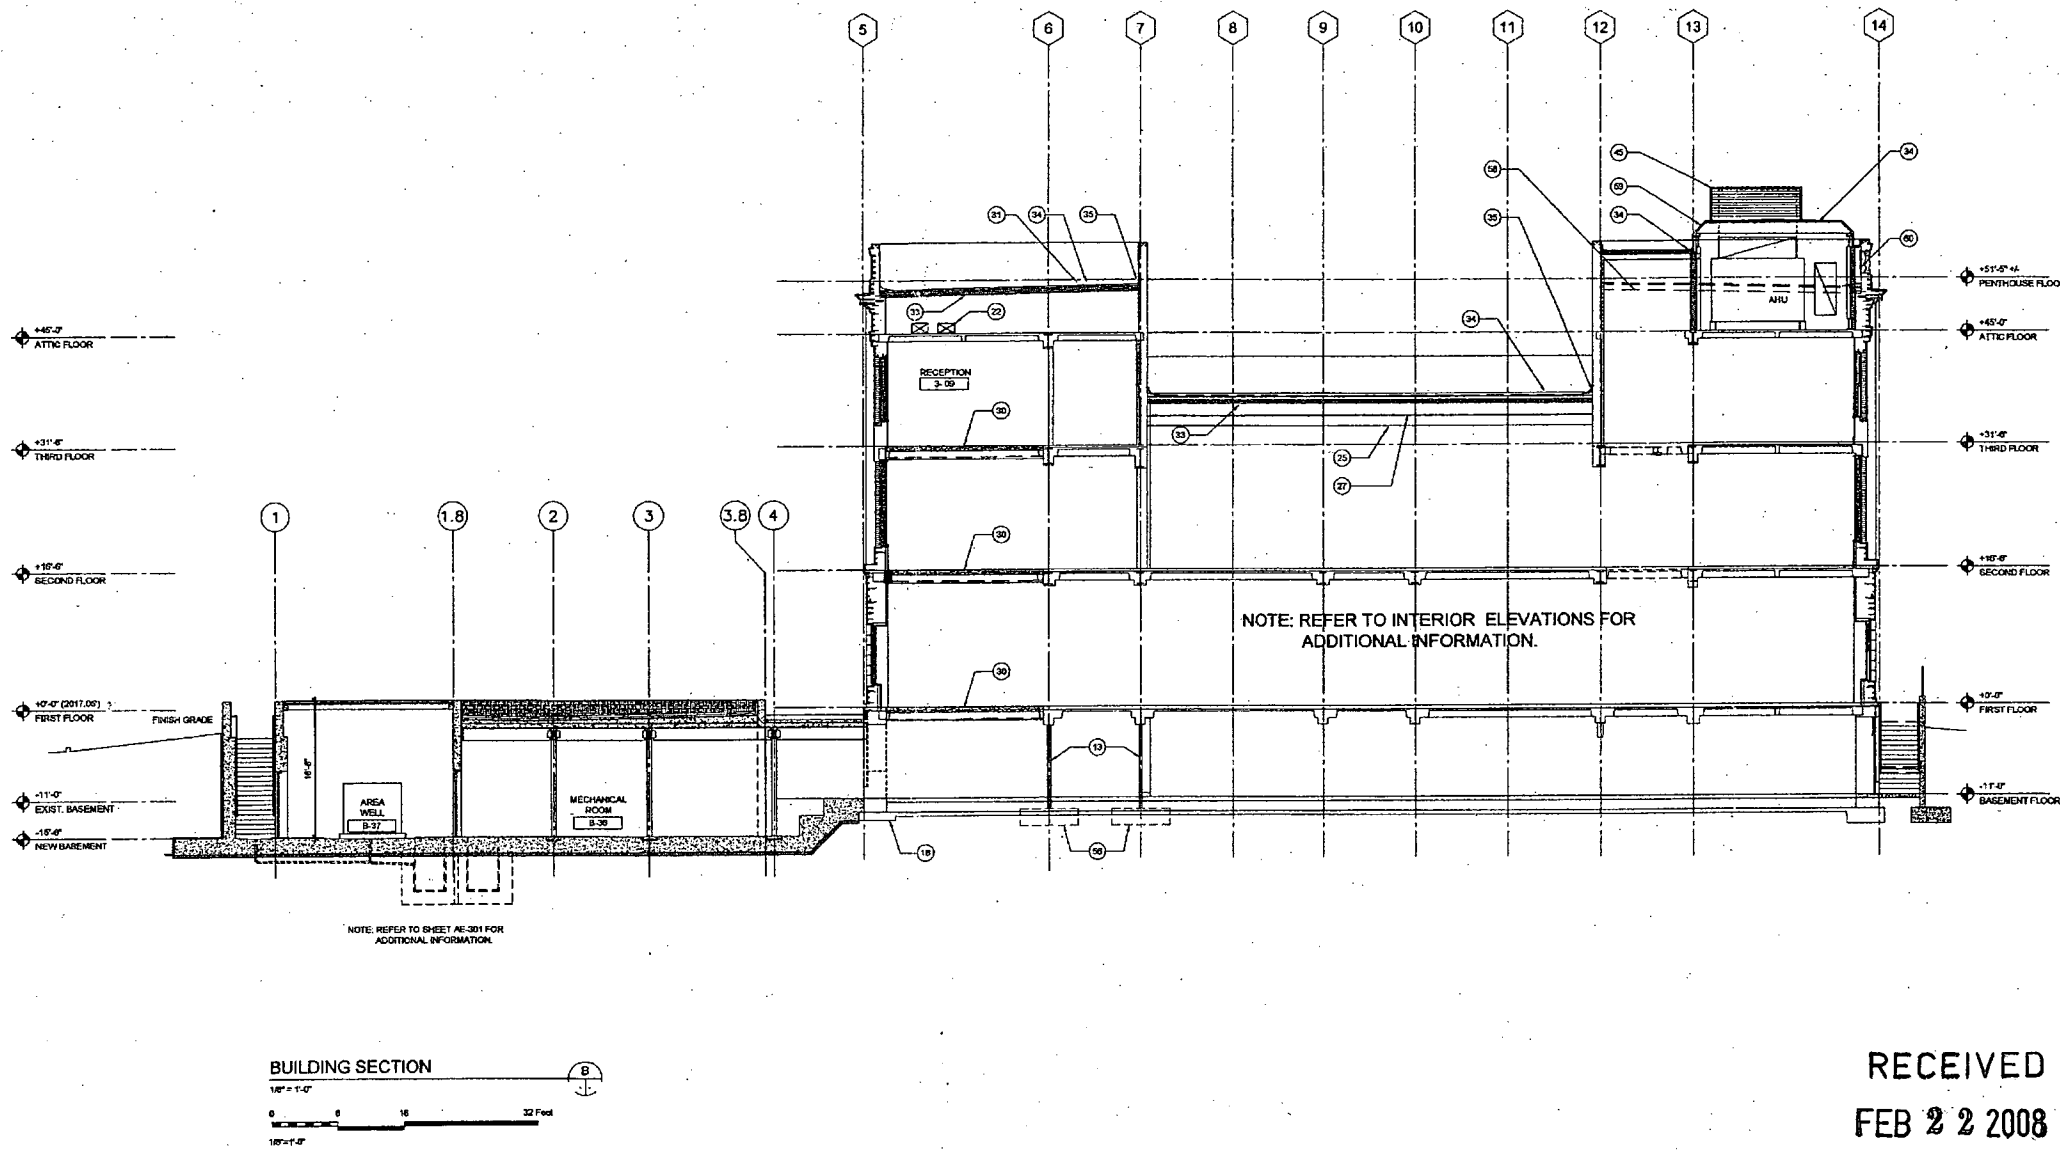

RECEIVED
FEB 22 2008

NOTE: ALL WORK MUST CONFORM TO THE SECRETARY OF THE INTERIOR'S STANDARDS FOR REHABILITATION AND GUIDELINES FOR REHABILITATING HISTORIC BUILDINGS. REFER TO SPECIFICATIONS FOR MORE INFORMATION.

Issued / Revised		
No.	Date	Description
5/30/07		50% Design Development
08/03/07		100% DD Estimate
08/24/07		100% Design Development
02/08/08		50% CD Owner Review

General Notes:

- CONTRACTOR TO MAKE THE ARCHITECT AWARE OF ANY DISCREPANCIES WITH EXISTING CONDITIONS.
- EXERCISE EXTREME CARE TO PROTECT HISTORIC BUILDING FABRIC, SPACES AND ELEMENTS. COORDINATE PROTECTIVE MEASURES WITH ARCHITECT BEFORE PROCEEDING WITH WORK INSIDE AND ADJACENT TO HISTORIC AREAS AND ELEMENTS.
- COORDINATE ALL SITE WORK WITH LANDSCAPE, CIVIL, STRUCTURAL, MECHANICAL & ELECTRICAL DRAWINGS.
- PARKING LOT TO RECEIVE NEW STRIPING.

Key Notes:

- NEW ASPHALT PAVING W/ CONCRETE CURBS. REFER TO CIVIL.
- NEW CONCRETE SIDEWALK. REFER TO CIVIL.
- NEW ACCESSIBLE RAMP.
- NEW CONCRETE LOADING DOCK.
- NEW LANDSCAPING. REFER TO LANDSCAPE.
- NEW UTILITY AREA WELL.
- NOT USED.
- NEW CONCRETE STAIR.
- NEW CMU RETAINING WALL WITH A 4" SOLID CMU CAP BLOCK.
- STEEL REFUSE ENCLOSURE GATES.
- NOT USED.
- NEW OFF-SITE LANDSCAPING BY OTHERS.
- RELOCATED MONUMENT SIGN PER OWNER'S DIRECTION.
- RELOCATED PARK BENCH PER OWNER'S DIRECTION.
- CMU REFUSE ENCLOSURE WALL, 8'-4" HIGH.
- BRIE RACK, TYP. OF 6 (INDIVIDUAL BACKGROUND MOUNTED). SEE DETAILS #1 ON SHEET AS-101.
- NEW SIDEWALK TO BE PROVIDED BY OTHERS AND BY SEPARATE PROJECT. SEE KEYNOTE 25 ON THIS SHEET.
- EXISTING PALM TREES, PROTECT THROUGHOUT DEMOLITION AND NEW CONSTRUCTION. SEE LANDSCAPE.
- DOMESTIC WATER BACKFLOW WITH PROTECTIVE ENCLOSURE. SEE CIVIL.
- FIRE LINE BACKFLOW. SEE CIVIL.
- FIRE HYDRANT. SEE CIVIL.
- IRRIGATION BACKFLOW. SEE LANDSCAPE AND CIVIL.
- STEEL ROLLARD.
- STREET LIGHTING BY OTHERS.
- EXPOSED BASEMENT RETAINING WALL.
- SCUPPER OUTLET.
- LANDSCAPE RETAINING WALL.
- CENTRIFUGAL MARKER AND TRAILHEAD BY OTHERS.
- ELECTRICAL PULL BOX. SEE ELECTRICAL.
- IRRIGATION CONTROLLER. SEE LANDSCAPE AND ELECTRICAL.
- GAS METER. SEE PLUMBING.
- NOT USED.
- NOT USED.
- NOT USED.
- OFF-SITE STEWART STREET IMPROVEMENTS TO OCCUR ALONG THE SOUTH EDGE OF THE PROPERTY. NEW SIDEWALKS, CURBS, BUS PULL-OFF, STREET LIGHTING AND CURB CUTS WILL BE INSTALLED. OFF-SITE STREET IMPROVEMENTS BY OTHERS.

NOTE: NEW DOMESTIC WATER, FIRE WATER, SANITARY, GAS, ELECTRIC AND IRRIGATION CONNECTIONS BETWEEN STEWART AND THE BUILDING ARE CONSIDERED PART OF THE BUILDING REHABILITATION SCOPE OF WORK. COORDINATE NEW WORK WITH CIVIL, LANDSCAPE AND THE CITY OF LAS VEGAS ENGINEERING DEPARTMENT RESPONSIBLE FOR THE STEWART STREET IMPROVEMENTS.

PRELIMINARY
NOT FOR CONSTRUCTION
OR RECORDING

City of Las Vegas
Las Vegas Museum - Phase 3
Building Rehabilitation

Commission #06079.00
City of Las Vegas Project #C-62-07
Project Bid # xxxxxx
Plans Library # 521-179-14
300 Stewart Avenue
Las Vegas, Nevada 89101

Westlake Reed Leskosky


One East Camelback Road, Suite 690
Phoenix, Arizona
85012-1668
602 212-0451

Proposed Site Plan


SDR-27014

03/27/08

AS-102

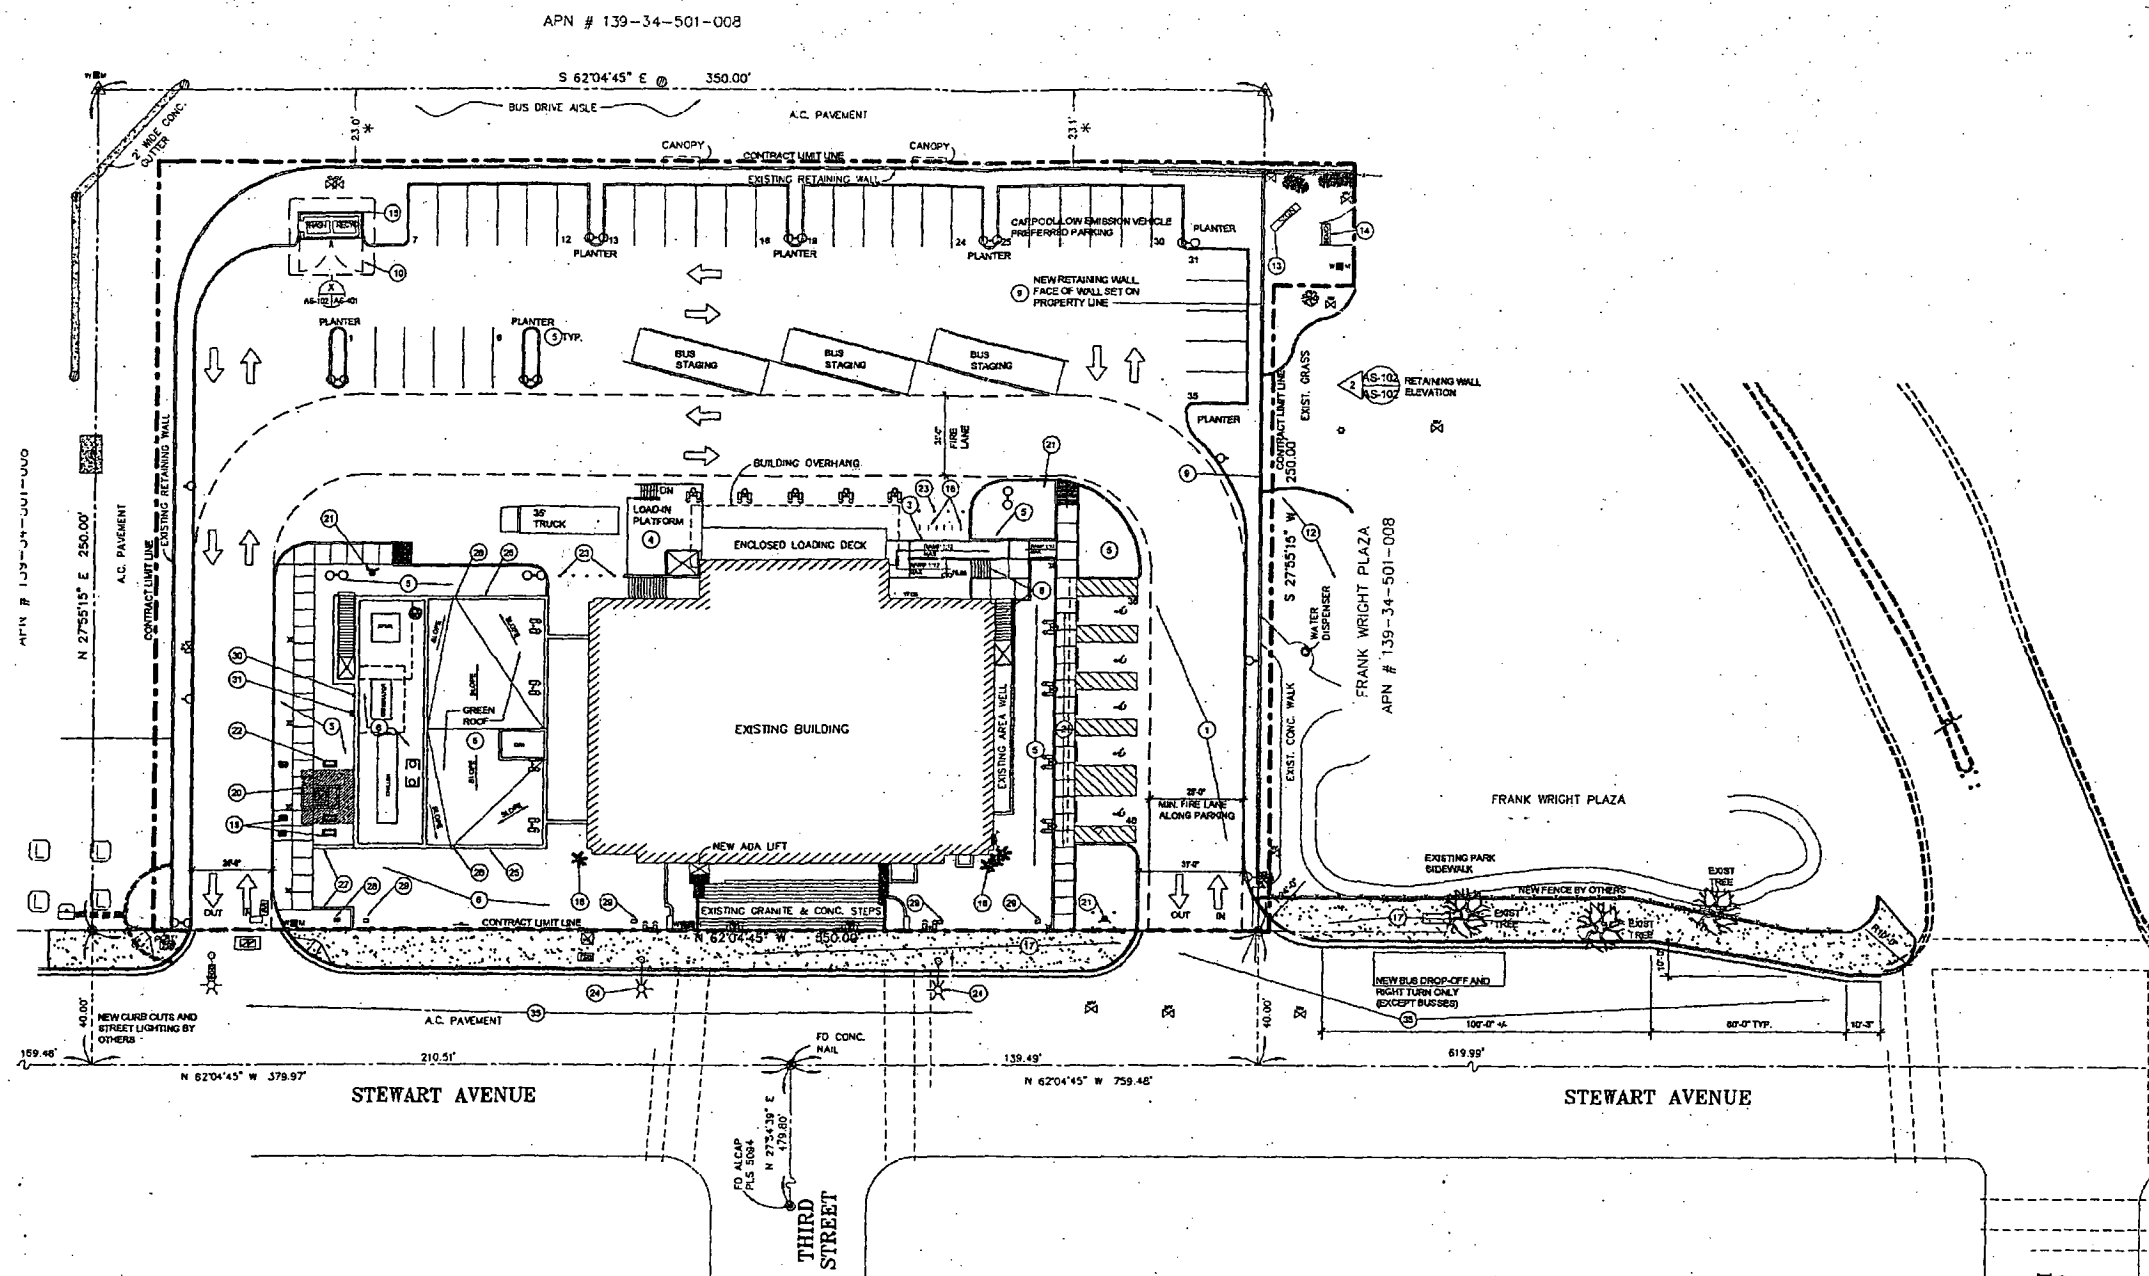

PROPOSED SITE PLAN

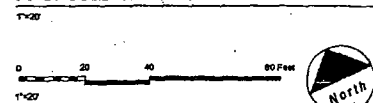

RETAINING WALL ELEVATION

1"=10'

NOTE: ALL WORK MUST CONFORM TO THE SECRETARY OF THE INTERIOR'S STANDARDS FOR REHABILITATION AND GUIDELINES FOR REHABILITATING HISTORIC BUILDINGS. REFER TO SPECIFICATIONS FOR MORE INFORMATION.

Checked by:

Drawn by:

RECEIVED

FEB 22 2008

Issued / Revised		
No.	Date	Description
5/30/07		50% Design Development
08/03/07		100% DD Estimate
08/24/07		100% Design Development
02/08/08		50% CD Owner Review

General Notes:

- CONTRACTOR TO MAKE THE ARCHITECT AWARE OF ANY DISCREPANCIES WITH EXISTING CONDITIONS.
- EXERCISE EXTREME CARE TO PROTECT HISTORIC BUILDING FABRIC, SPACES AND ELEMENTS. COORDINATE PROTECTIVE MEASURES WITH ARCHITECT BEFORE PROCEEDING WITH WORK INSIDE AND ADJACENT TO HISTORIC AREAS AND ELEMENTS.
- COORDINATE ALL SITE WORK WITH LANDSCAPE, CIVIL, STRUCTURAL, MECHANICAL & ELECTRICAL DRAWINGS.
- PARKING LOT TO RECEIVE NEW STRIPING.

Key Notes:

- NEW ASPHALT PAVING W/ CONCRETE CURBS. REFER TO CIVIL.
- NEW CONCRETE SIDEWALK. REFER TO CIVIL.
- NEW ACCESSIBLE RAMP.
- NEW CONCRETE LOADING DOCK.
- NEW LANDSCAPING. REFER TO LANDSCAPE.
- NEW UTILITY AREA WELL.
- NOT USED.
- NEW CONCRETE STAIR.
- NEW CMU RETAINING WALL WITH 4" SOLID CMU CAP BLOCK.
- STEEL REFUSE ENCLOSURE (DATE).
- NOT USED.
- NEW OFF-SITE LANDSCAPING BY OTHERS.
- RELOCATED MONUMENT SIGN PER OWNERS DIRECTION.
- RELOCATED PARK BENCH PER OWNERS DIRECTION.
- CMU REFUSE ENCLOSURE WALL, 6'-4" HIGH.
- SINK RACK, TYP. OF 8 (INDIVIDUAL, HANGING MOUNTED). SEE DETAILS ON SHEET AS-101.
- NEW SIDEWALK TO BE PROVIDED BY OTHERS AND BY SEPARATE PROJECT. SEE KEYNOTE 25 ON THIS SHEET.
- EXISTING PALM TREES, PROTECT THROUGHOUT DEMOLITION AND NEW CONSTRUCTION. SEE LANDSCAPE.
- DOMESTIC WATER BACKFLOW WITH PROTECTIVE ENCLOSURE. SEE CIVIL.
- FIRE LINE BACKFLOW. SEE CIVIL.
- FIRE HYDRANT. SEE CIVIL.
- IRRIGATION BACKFLOW. SEE LANDSCAPE AND CIVIL.
- STEEL BOLLARD.
- STREET LIGHTING BY OTHERS.
- EXPPOSED BASEMENT RETAINING WALL.
- SCUPPER OUTLET.
- LANDSCAPE RETAINING WALL.
- CONTROL VALVE HARDWARE AND TRAILHEAD BY OTHERS.
- ELECTRICAL PULL BOX. SEE ELECTRICAL.
- IRRIGATION CONTROLLER. SEE LANDSCAPE AND ELECTRICAL.
- GAS METER. SEE PLUMBING.
- NOT USED.
- NOT USED.
- NOT USED.
- OFF-SITE STEWART STREET IMPROVEMENTS TO OCCUR ALONG THE SOUTH EDGE OF THE PROPERTY. NEW SIDEWALK CURBS, BUS PULL-OFF, STREET LIGHTING AND CURB CUTS WILL BE INSTALLED. OFF-SITE STREET IMPROVEMENTS BY OTHERS.

NOTE: NEW DOMESTIC WATER, FIRE WATER, SANITARY, GAS, ELECTRIC AND IRRIGATION CONNECTIONS BETWEEN STEWART AND THE BUILDING ARE CONSIDERED PART OF THE BUILDING REHABILITATION SCOPE OF WORK. COORDINATE NEW WORK WITH CIVIL, LANDSCAPE AND THE CITY OF LAS VEGAS ENGINEERING DEPARTMENT RESPONSIBLE FOR THE STEWART STREET IMPROVEMENTS.

PRELIMINARY NOT FOR CONSTRUCTION OR RECORDING

City of Las Vegas
Las Vegas Museum - Phase 3
Building Rehabilitation
Commission #06079.00
City of Las Vegas Project #C-62-07
Project Bid # xxxxxx
Plans Library # 521-179-14
300 Stewart Avenue
Las Vegas, Nevada 89101

Westlake Reed Leskoski

One East Camelback Road, Suite 690
Phoenix, Arizona
85012-1668
602 212-0451



Proposed Site Plan

RECEIVED
FEB 22 2008

SDR-27014
03/27/08 PC
AS-102

CD

NOTE: ALL WORK MUST CONFORM TO THE SECRETARY OF THE INTERIOR'S STANDARDS FOR REHABILITATION AND GUIDELINES FOR REHABILITATING HISTORIC BUILDINGS. REFER TO SPECIFICATIONS FOR MORE INFORMATION.

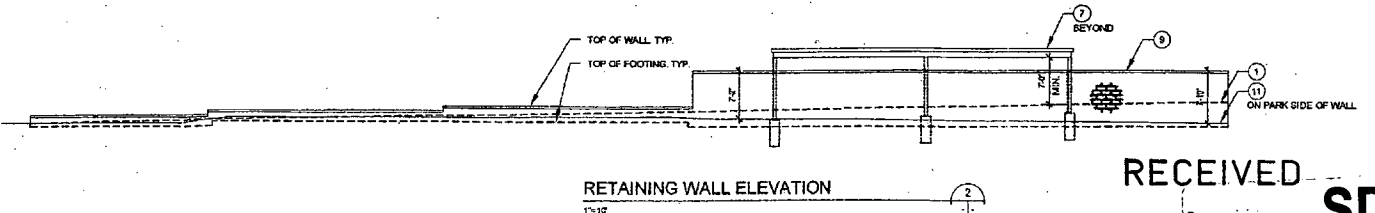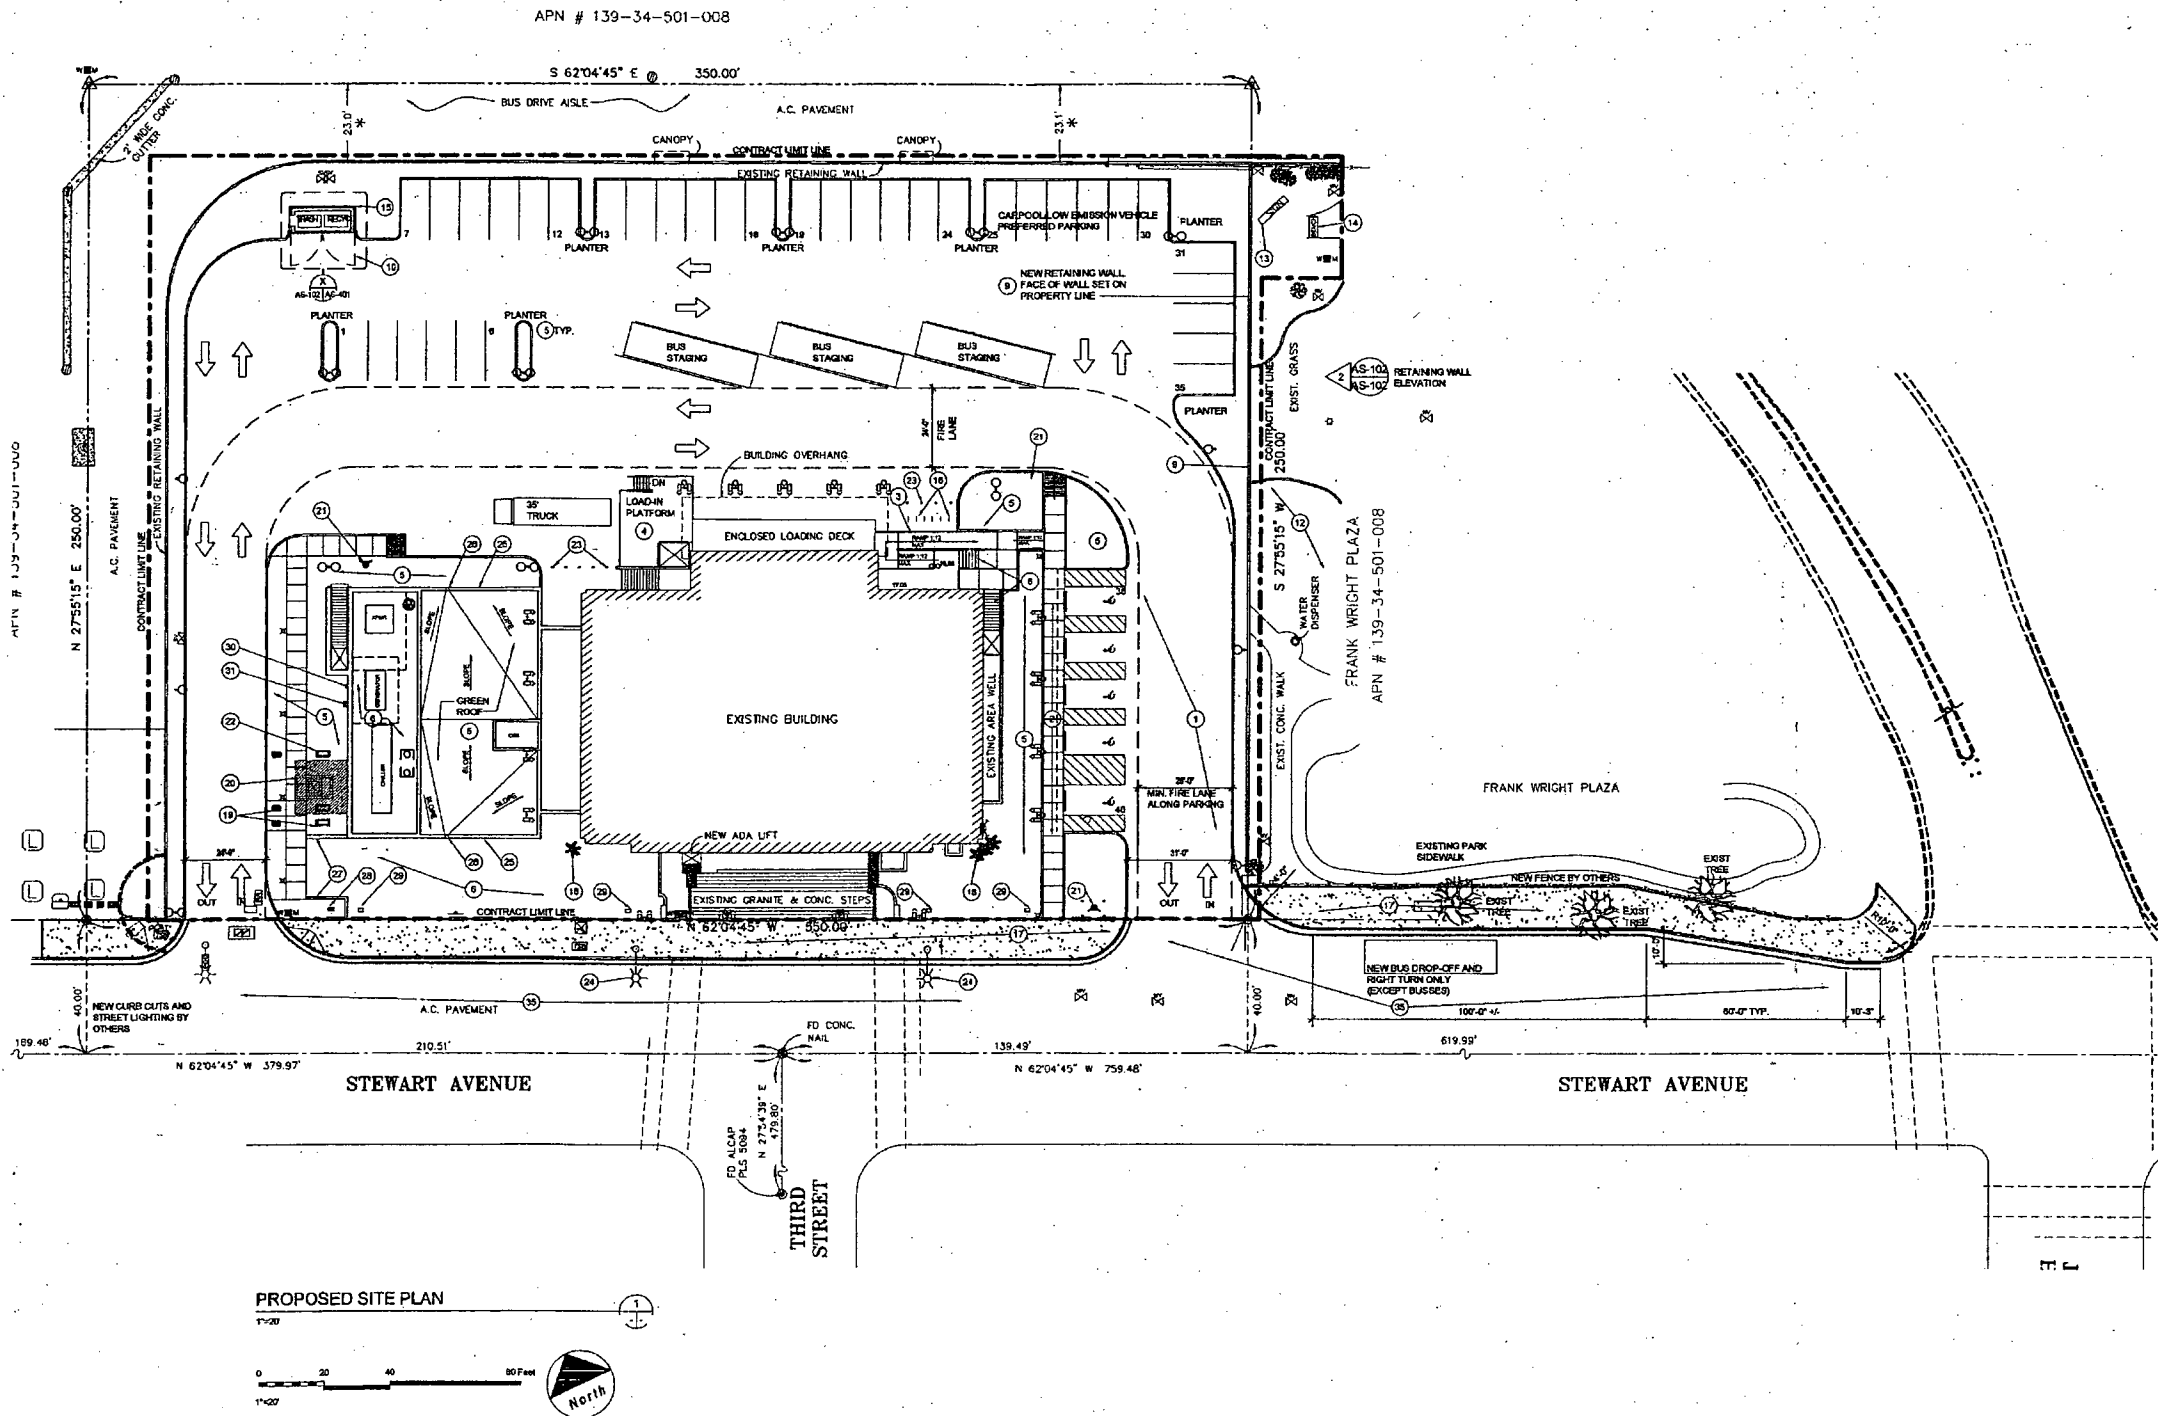

Checked by:

Drawn by:

