





PLANNING & DEVELOPMENT DEPARTMENT

APPLICATION / PETITION FORM

Application/Petition For: Variance to reduce parking
Project Address (Location) Desert Inn and I-15
Project Name _____ Proposed Use Water Park
Assessor's Parcel #(s) Please see attached Ward # 1
General Plan: existing C, SC proposed L/R Zoning: existing M, P-R & C-1 proposed n/a
Commercial Square Footage _____ Floor Area Ratio _____
Gross Acres 31± Lots/Units _____ Density _____
Additional Information n/a

PROPERTY OWNER Fisher Brothers Las Vegas, LLC Contact Philip Brohn
Address 299 Park Avenue Phone: (212) 940-6262 Fax: (646) 884-5721
City New York State NY Zip 10171
E-mail Address n/a

APPLICANT Fisher Brothers Las Vegas, LLC Contact Philip Brohn
Address 299 Park Avenue Phone: (212) 940-6262 Fax: (646) 884-5721
City New York State NY Zip 10171
E-mail Address n/a

REPRESENTATIVE Kaempfer Crowell Renshaw Gronauer & Fiorentino Contact Jennifer Lazovich
Address 8345 W. Sunset Road, Suite 250 Phone: (702)-792-7000 Fax: (702) 796-7181
City Las Vegas State NV Zip 89113
E-mail Address jjl@kcnvlaw.com

Property Owner Signature* [Signature]

* An authorized agent may sign in lieu of the property owner for Final Maps, Tentative Maps, and Parcel Maps.

Print Name Winston Fisher

Subscribed and sworn before me

This 7th day of September, 2011

[Signature]
Nancy J. DeBrito
Notary Public State of New York
No. 0107505917
Qualified in New York County
Commission Expires March 4, 2014

Revised 10/27/08

FOR DEPARTMENT USE ONLY

Case #	<u>VAR-43353</u>
Meeting Date:	<u>11/8/11</u>
Total Fee:	<u>\$830-</u>
Date Received:*	<u>9/22/11</u>
Received By:	<u>[Signature]</u>

RECEIVED

SEP 22 2011

*The application will not be deemed complete until the submitted materials have been reviewed by the Planning and Development Department for consistency with applicable sections of the Zoning Ordinance.

f:\depot\Application Packet\Application Form.pdf

City of Las Vegas

15167.1

Fisher Brothers Assessor's Parcels Numbers

	APN	Ownership
1	162-08-701-007	Paradise Las Vegas, LLC
2	162-08-701-008	Taos Land Company, LLC
3	162-08-701-005	Eden Las Vegas, LLC
4	162-08-701-004	Paradise Las Vegas, LLC
5	162-08-701-003	Fisher Brothers Las Vegas, LLC
6	162-08-701-001	Fisher Brothers Las Vegas, LLC
7	162-08-701-002	Fisher Brothers Las Vegas, LLC
8	162-08-603-001	Eden Las Vegas, LLC
9	162-08-603-002	Eden Las Vegas, LLC
10	162-08-603-003	Paradise Las Vegas, LLC
11	162-08-303-015	Fisher Brothers Las Vegas, LLC
12	162-08-303-016	Fisher Brothers Las Vegas, LLC
13	162-08-303-017	Fisher Brothers Las Vegas, LLC
14	162-08-303-018	Fisher Brothers Las Vegas, LLC
15	162-08-702-001	Fisher Brothers Las Vegas, LLC
16	162-08-702-002	Fisher Brothers Las Vegas, LLC
17	162-08-418-002	Integral Partners Park Place Centre-Las Vegas, LLC
18	162-08-418-003	Paradise Las Vegas, LLC
19	162-08-303-033	Fisher Brothers Las Vegas, LLC

**VAR-43353**

15167.1



PLANNING & DEVELOPMENT DEPARTMENT

APPLICATION / PETITION FORM

Application/Petition For: Variance to reduce parking
Project Address (Location) Desert Inn and I-15
Project Name _____ Proposed Use Water Park
Assessor's Parcel #(s) Please see attached Ward # 1
General Plan: existing C, SC proposed L/R Zoning: existing M, P-R & C-1 proposed n/a
Commercial Square Footage _____ Floor Area Ratio _____
Gross Acres 31± Lots/Units _____ Density _____
Additional Information n/a

PROPERTY OWNER Eden Las Vegas, LLC Contact Philip Brohn
Address 299 Park Avenue Phone: (212) 940-6262 Fax: (646) 884-5721
City New York State NY Zip 10171
E-mail Address n/a

APPLICANT Fisher Brothers Las Vegas, LLC Contact Philip Brohn
Address 299 Park Avenue Phone: (212) 940-6262 Fax: (646) 884-5721
City New York State NY Zip 10171
E-mail Address n/a

REPRESENTATIVE Kaempfer Crowell Renshaw Gronauer & Fiorentino Contact Jennifer Lazovich
Address 8345 W. Sunset Road, Suite 250 Phone: (702)-792-7000 Fax: (702) 796-7181
City Las Vegas State NV Zip 89113
E-mail Address jjl@kcnvlaw.com

Property Owner Signature* [Signature]

* An authorized agent may sign in lieu of the property owner for Final Maps, Tentative Maps, and Parcel Maps.

Print Name Martin Edelman

Subscribed and sworn before me

This 8th day of September, 2011

[Signature]
Nancy J. DeBrito

Notary Public in and for the State of New York
Qualified in New York County
Commission Expires March 4, 2014

Revised 10/27/08

FOR DEPARTMENT USE ONLY

Case #	<u>VAR-43353</u>
Meeting Date:	<u>9/18/11</u>
Total Fee:	<u>8530</u>
Date Received:*	<u>9/22/11</u>
Received By:	<u>[Signature]</u>

*The application will not be deemed complete until the submitted materials have been reviewed by the Planning and Development Department for consistency with applicable sections of the Zoning Ordinance.

f:\depot\Application Packet\Application Form.pdf

Fisher Brothers Assessor's Parcels Numbers

	APN	Ownership
1	162-08-701-007	Paradise Las Vegas, LLC
2	162-08-701-008	Taos Land Company, LLC
3	162-08-701-005	Eden Las Vegas, LLC
4	162-08-701-004	Paradise Las Vegas, LLC
5	162-08-701-003	Fisher Brothers Las Vegas, LLC
6	162-08-701-001	Fisher Brothers Las Vegas, LLC
7	162-08-701-002	Fisher Brothers Las Vegas, LLC
8	162-08-603-001	Eden Las Vegas, LLC
9	162-08-603-002	Eden Las Vegas, LLC
10	162-08-603-003	Paradise Las Vegas, LLC
11	162-08-303-015	Fisher Brothers Las Vegas, LLC
12	162-08-303-016	Fisher Brothers Las Vegas, LLC
13	162-08-303-017	Fisher Brothers Las Vegas, LLC
14	162-08-303-018	Fisher Brothers Las Vegas, LLC
15	162-08-702-001	Fisher Brothers Las Vegas, LLC
16	162-08-702-002	Fisher Brothers Las Vegas, LLC
17	162-08-418-002	Integral Partners Park Place Centre-Las Vegas, LLC
18	162-08-418-003	Paradise Las Vegas, LLC
19	162-08-303-033	Fisher Brothers Las Vegas, LLC





PLANNING & DEVELOPMENT DEPARTMENT

APPLICATION / PETITION FORM

Application/Petition For: Variance to reduce parking
Project Address (Location) Desert Inn and I-15
Project Name _____ Proposed Use Water Park
Assessor's Parcel #(s) Please see attached Ward # 1
General Plan: existing C, SC proposed LI/R Zoning: existing M, P-R & C-1 proposed n/a
Commercial Square Footage _____ Floor Area Ratio _____
Gross Acres 31± Lots/Units _____ Density _____
Additional Information n/a

PROPERTY OWNER Paradise Las Vegas, LLC Contact Philip Brohn
Address 299 Park Avenue Phone: (212) 940-6262 Fax: (646) 884-5721
City New York State NY Zip 10171
E-mail Address n/a

APPLICANT Fisher Brothers Las Vegas, LLC Contact Philip Brohn
Address 299 Park Avenue Phone: (212) 940-6262 Fax: (646) 884-5721
City New York State NY Zip 10171
E-mail Address n/a

REPRESENTATIVE Kaempfer Crowell Renshaw Gronauer & Fiorentino Contact Jennifer Lazovich
Address 8345 W. Sunset Road, Suite 250 Phone: (702)-792-7000 Fax: (702) 796-7181
City Las Vegas State NV Zip 89113
E-mail Address jll@konvlaw.com

Property Owner Signature* _____

* An authorized agent may sign in lieu of the property owner for Final Maps, Tentative Maps, and Parcel Maps.

Print Name Winston Fisher

Subscribed and sworn before me

This 11 day of September, 20 11

Nancy J. DeBito
Notary Public State of New York
No. 01DE5056317
Qualified in New York County
Commission Expires March 4, 2014

Revised 10/27/08

FOR DEPARTMENT USE ONLY

Case #	<u>VAR-43353</u>
Meeting Date:	<u>11/8/11</u>
Total Fee:	<u>\$ 830</u>
Date Received:	<u>9/22/11</u>
Received By:	<u>B. S.</u>

RECEIVED

SEP 22 2011

AMP
City of Las Vegas

*The application will not be deemed complete until the submitted materials have been reviewed by the Planning and Development Department for consistency with applicable sections of the Zoning Ordinance.

f:\depot\Application Packet\Application Form.pdf

15167.1

Fisher Brothers Assessor's Parcels Numbers

	APN	Ownership
1	162-08-701-007	Paradise Las Vegas, LLC
2	162-08-701-008	Taos Land Company, LLC
3	162-08-701-005	Eden Las Vegas, LLC
4	162-08-701-004	Paradise Las Vegas, LLC
5	162-08-701-003	Fisher Brothers Las Vegas, LLC
6	162-08-701-001	Fisher Brothers Las Vegas, LLC
7	162-08-701-002	Fisher Brothers Las Vegas, LLC
8	162-08-603-001	Eden Las Vegas, LLC
9	162-08-603-002	Eden Las Vegas, LLC
10	162-08-603-003	Paradise Las Vegas, LLC
11	162-08-303-015	Fisher Brothers Las Vegas, LLC
12	162-08-303-016	Fisher Brothers Las Vegas, LLC
13	162-08-303-017	Fisher Brothers Las Vegas, LLC
14	162-08-303-018	Fisher Brothers Las Vegas, LLC
15	162-08-702-001	Fisher Brothers Las Vegas, LLC
16	162-08-702-002	Fisher Brothers Las Vegas, LLC
17	162-08-418-002	Integral Partners Park Place Centre-Las Vegas, LLC
18	162-08-418-003	Paradise Las Vegas, LLC
19	162-08-303-033	Fisher Brothers Las Vegas, LLC





PLANNING & DEVELOPMENT DEPARTMENT

APPLICATION / PETITION FORM

Application/Petition For: Variance to reduce parking
Project Address (Location) Desert Inn and I-15
Project Name _____ Proposed Use Water Park
Assessor's Parcel #(s) Please see attached Ward # 1
General Plan: existing C, SC proposed L/R Zoning: existing M, P-R & C-1 proposed n/a
Commercial Square Footage _____ Floor Area Ratio _____
Gross Acres 31± Lots/Units _____ Density _____
Additional Information n/a

PROPERTY OWNER Taos Land Company, LLC Contact Philip Brohn
Address 299 Park Avenue Phone: (212) 940-6262 Fax: (646) 884-5721
City New York State NY Zip 10171
E-mail Address n/a

APPLICANT Fisher Brothers Las Vegas, LLC Contact Philip Brohn
Address 299 Park Avenue Phone: (212) 940-6262 Fax: (646) 884-5721
City New York State NY Zip 10171
E-mail Address n/a

REPRESENTATIVE Kaempfer Crowell Renshaw Gronauer & Fiorentino Contact Jennifer Lazovich
Address 8345 W. Sunset Road, Suite 250 Phone: (702)-792-7000 Fax: (702) 796-7181
City Las Vegas State NV Zip 89113
E-mail Address jjl@kcnvlaw.com

Property Owner Signature* _____

* An authorized agent may sign in lieu of the property owner for Final Maps, Tentative Maps, and Parcel Maps.

Print Name Winston Fisher

Subscribed and sworn before me

This 7th day of September, 2011

Nancy J. DeBrito
Notary Public State of New York
No. 01DE5056317
Qualified in New York County
Commission Expires March 4, 2014

Revised 10/27/08

FOR DEPARTMENT USE ONLY

Case #	<u>VAR-43353</u>
Meeting Date:	<u>11/8/11</u>
Total Fee:	<u>\$ 830</u>
Date Received:*	<u>9/22/11</u>
Received By:	<u>Rea 3</u>

RECEIVED

SEP 22 2011
City of Las Vegas

* The application will not be deemed complete until the submitted materials have been reviewed by the Planning and Development Department for consistency with applicable sections of the Zoning Ordinance.

File path: Application Packet\Application Form.pdf

Fisher Brothers Assessor's Parcels Numbers

	APN	Ownership
1	162-08-701-007	Paradise Las Vegas, LLC
2	162-08-701-008	Taos Land Company, LLC
3	162-08-701-005	Eden Las Vegas, LLC
4	162-08-701-004	Paradise Las Vegas, LLC
5	162-08-701-003	Fisher Brothers Las Vegas, LLC
6	162-08-701-001	Fisher Brothers Las Vegas, LLC
7	162-08-701-002	Fisher Brothers Las Vegas, LLC
8	162-08-603-001	Eden Las Vegas, LLC
9	162-08-603-002	Eden Las Vegas, LLC
10	162-08-603-003	Paradise Las Vegas, LLC
11	162-08-303-015	Fisher Brothers Las Vegas, LLC
12	162-08-303-016	Fisher Brothers Las Vegas, LLC
13	162-08-303-017	Fisher Brothers Las Vegas, LLC
14	162-08-303-018	Fisher Brothers Las Vegas, LLC
15	162-08-702-001	Fisher Brothers Las Vegas, LLC
16	162-08-702-002	Fisher Brothers Las Vegas, LLC
17	162-08-418-002	Integral Partners Park Place Centre-Las Vegas, LLC
18	162-08-418-003	Paradise Las Vegas, LLC
19	162-08-303-033	Fisher Brothers Las Vegas, LLC



PLANNING & DEVELOPMENT DEPARTMENT

STATEMENT OF FINANCIAL INTEREST

Case Number: _____ APN: Please see attached

Name of Property Owner: Integral Partners Park Place Las Vegas, LLC

Name of Applicant: Fisher Brothers Las Vegas, LLC

Name of Representative: Jennifer Lazovich - Kaempfer Crowell Renshaw Gronauer & Fiorentino

To the best of your knowledge, does the Mayor or any member of the City Council or Planning Commission have any financial interest in this or any other property with the property owner, applicant, the property owner or applicant's general or limited partners, or an officer of their corporation or limited liability company?

_____ Yes

X No

If yes, please indicate the member of the City Council or Planning Commission who is involved and list the name(s) of the person or persons with whom the City Official holds an interest. Also list the Assessor's Parcel Number if the property in which the interest is held is different from the case parcel.

City Official: _____

Partner(s): _____

APN: _____

Signature of Property Owner: _____

Print Name: Winston Fisher

Subscribed and sworn before me

This 7th day of September, 2011

Notary Public in and for said County and State

Nancy J. DeBrito
Notary Public State of New York

No. 01DE5056317

Revised 11-1-06
Qualified in New York County
Commission Expires March 4, 2014



f:\dept\Application Packet\Statement of Financial Interest.doc



PLANNING & DEVELOPMENT DEPARTMENT

APPLICATION / PETITION FORM

Application/Petition For: Variance to reduce parking
 Project Address (Location) Desert Inn and I-15
 Project Name _____ Proposed Use Water Park
 Assessor's Parcel #(s) Please see attached Ward # 1
 General Plan: existing C, SC proposed L/R Zoning: existing M, P-R & C-1 proposed n/a
 Commercial Square Footage _____ Floor Area Ratio _____
 Gross Acres 31± Lots/Units _____ Density _____
 Additional Information n/a

PROPERTY OWNER Integral Partners Park Place, Las Vegas, LLC ^{Center} Contact Philip Brohn
 Address 299 Park Avenue Phone: (212) 940-6262 Fax: (646) 884-5721
 City New York State NY Zip 10171
 E-mail Address n/a

APPLICANT Fisher Brothers Las Vegas, LLC Contact Philip Brohn
 Address 299 Park Avenue Phone: (212) 940-6262 Fax: (646) 884-5721
 City New York State NY Zip 10171
 E-mail Address n/a

REPRESENTATIVE Kaempfer Crowell Renshaw Gronauer & Fiorentino Contact Jennifer Lazovich
 Address 8345 W. Sunset Road, Suite 250 Phone: (702)-792-7000 Fax: (702) 796-7181
 City Las Vegas State NV Zip 89113
 E-mail Address jll@kcnvlaw.com

Property Owner Signature* _____

* An authorized agent may sign in lieu of the property owner for Final Maps, Tentative Maps, and Parcel Maps.

Print Name Winston Fisher

Subscribed and sworn before me

This 17th day of September, 2011

Nancy J. DeBrito

Notary Public Nancy J. DeBrito
 Notary Public State of New York
 No. 01DE5056317
 Qualified in New York County
 Commission Expires March 4, 2014

Revised 10/27/08

FOR DEPARTMENT USE ONLY

Case #	<u>VAR-43353</u>
Meeting Date:	<u>11/08/11</u>
Total Fee:	<u>\$ 830.00</u>
Date Received:*	<u>10/20/11</u>
Received By:	<u>A Swantz</u>


*The application will not be deemed complete until the submitted materials have been reviewed by the Planning and Development Department for consistency with applicable sections of the Zoning Ordinance.

f:\depot\Application Packet\Application Form.pdf

RECEIVED
 OCT 20 2011

Fisher Brothers Assessor's Parcels Numbers


	APN	Ownership
1	162-08-701-007	Paradise Las Vegas, LLC
2	162-08-701-008	Taos Land Company, LLC
3	162-08-701-005	Eden Las Vegas, LLC
4	162-08-701-004	Paradise Las Vegas, LLC
5	162-08-701-003	Fisher Brothers Las Vegas, LLC
6	162-08-701-001	Fisher Brothers Las Vegas, LLC
7	162-08-701-002	Fisher Brothers Las Vegas, LLC
8	162-08-603-001	Eden Las Vegas, LLC
9	162-08-603-002	Eden Las Vegas, LLC
10	162-08-603-003	Paradise Las Vegas, LLC
11	162-08-303-015	Fisher Brothers Las Vegas, LLC
12	162-08-303-016	Fisher Brothers Las Vegas, LLC
13	162-08-303-017	Fisher Brothers Las Vegas, LLC
14	162-08-303-018	Fisher Brothers Las Vegas, LLC
15	162-08-702-001	Fisher Brothers Las Vegas, LLC
16	162-08-702-002	Fisher Brothers Las Vegas, LLC
17	162-08-418-002	Integral Partners Park Place Centre-Las Vegas, LLC
18	162-08-418-003	Paradise Las Vegas, LLC
19	162-08-303-033	Fisher Brothers Las Vegas, LLC

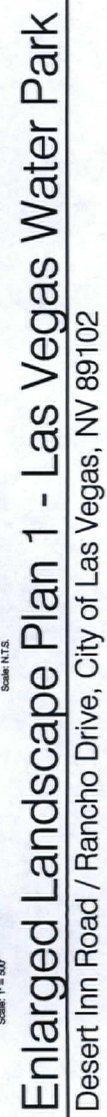


Kirmley-Horn
SPA-42939 Assoc **ZON-42940** **infrastructure studio**
 Extended Landscape Plan 1 - Sheet Title
 11-2007 : Project Number
 9-22-2011 : Date



AQUATIC
DEVELOPMENT
GROUP, INC.

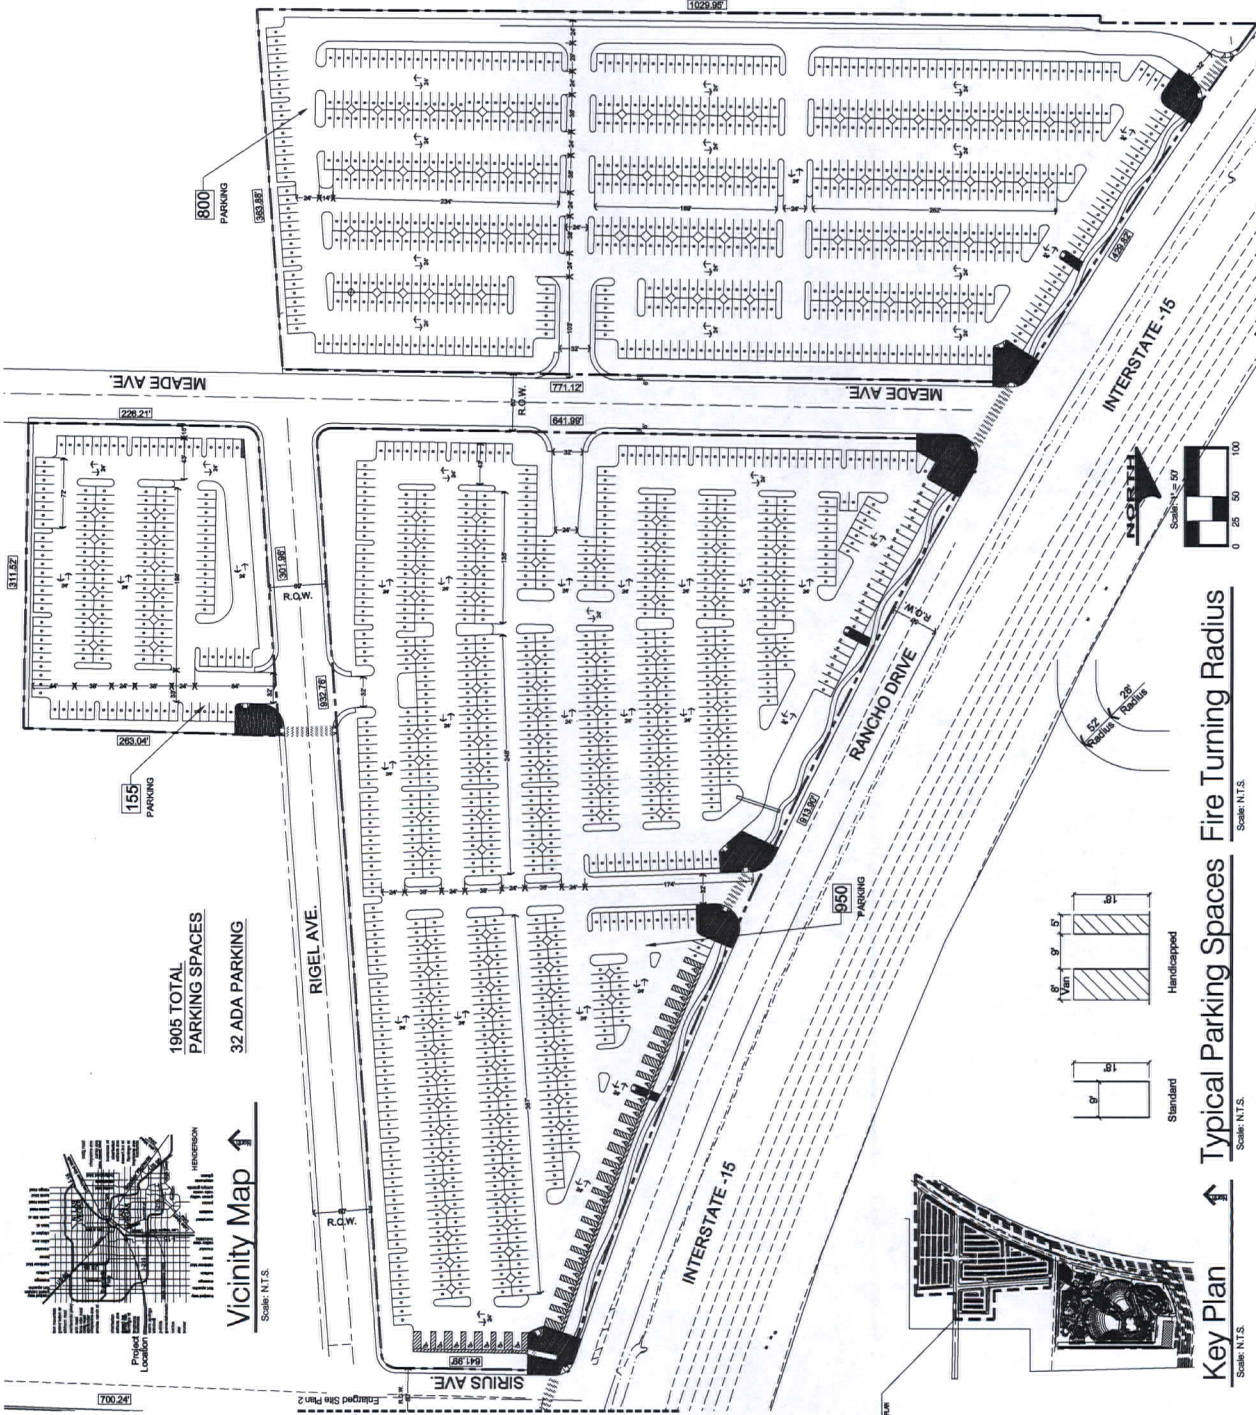

Enlarged Site Plan 2 - Las Vegas Water Park

Desert Inn Road / Rancho Drive, City of Las Vegas, NV 89102

Item	Description	Quantity	Unit	Notes
1	Site Preparation	1	Sq. Ft.	1,100,000
2	Grading	1	Sq. Ft.	1,100,000
3	Asphalt Paving	1	Sq. Ft.	1,100,000
4	Concrete Paving	1	Sq. Ft.	1,100,000
5	Landscaping	1	Sq. Ft.	1,100,000
6	Water Features	1	Sq. Ft.	1,100,000
7	Structures	1	Sq. Ft.	1,100,000
8	Utilities	1	Sq. Ft.	1,100,000
9	Security	1	Sq. Ft.	1,100,000
10	Signage	1	Sq. Ft.	1,100,000
11	Lighting	1	Sq. Ft.	1,100,000
12	Other	1	Sq. Ft.	1,100,000
13	Subtotal	1	Sq. Ft.	1,100,000
14	Total	1	Sq. Ft.	1,100,000

Revised

UCI 17 2011


Kimley-Horn and Associates, Inc.

SDR-43352

Revised

9-22-2011

MOSBY architecture studio

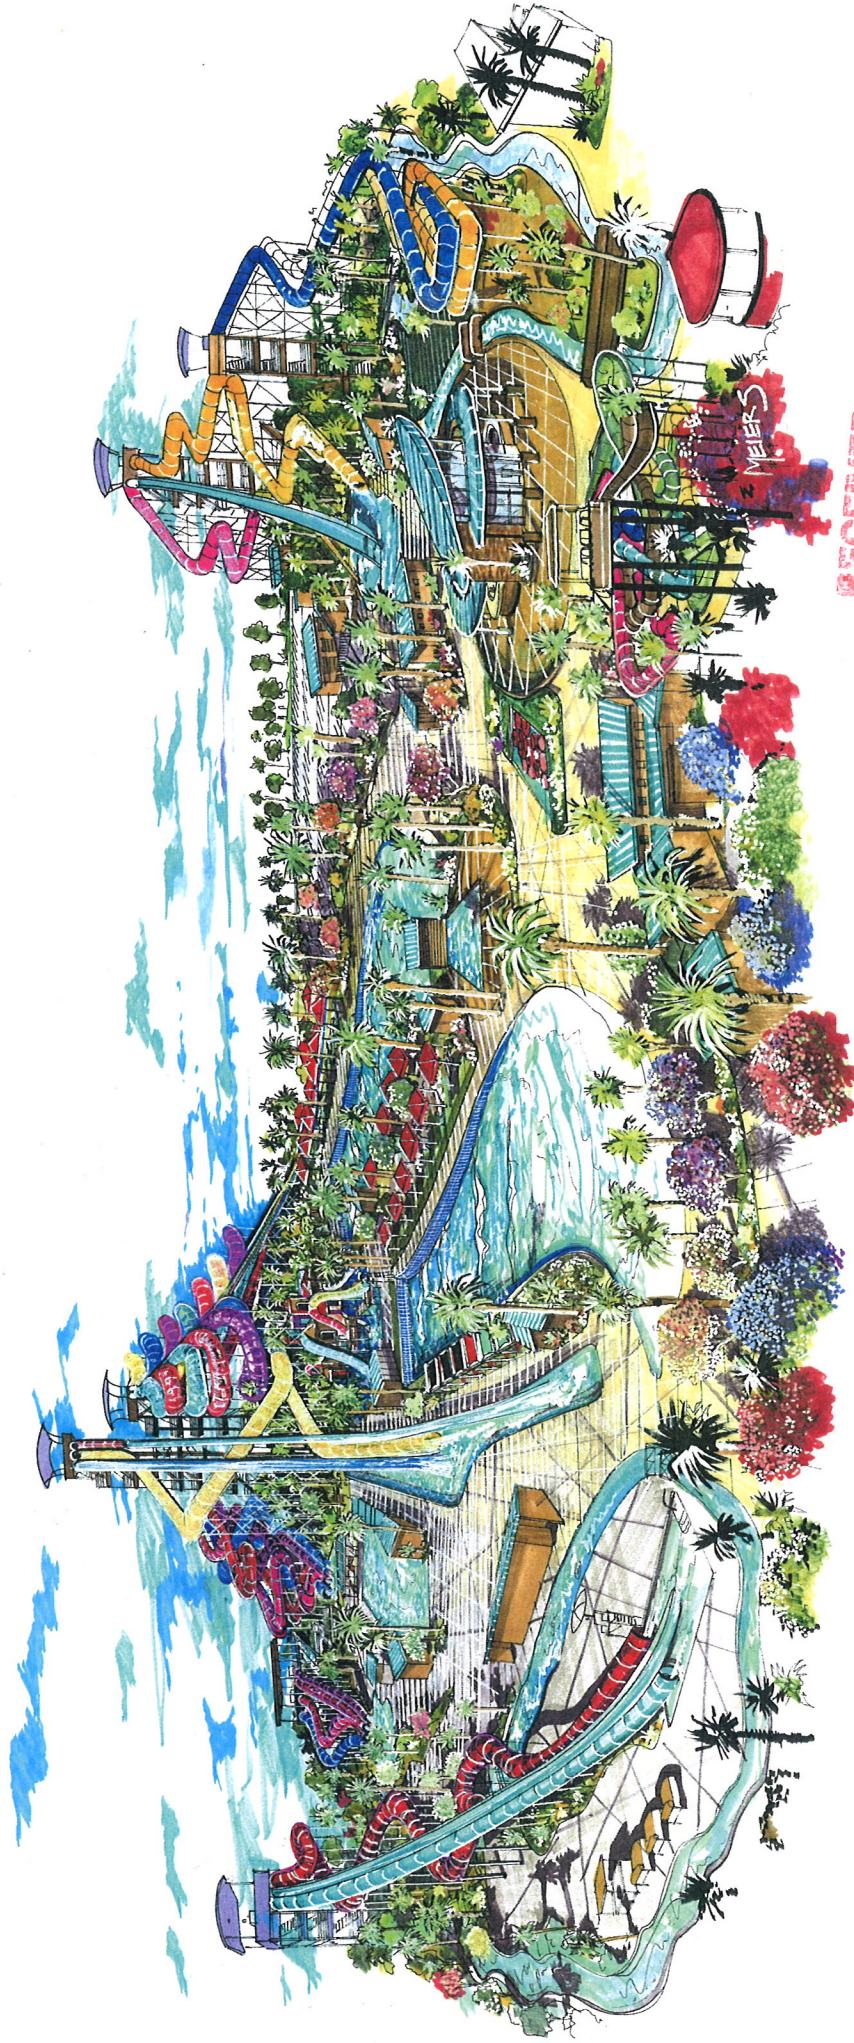

RECEIVED

SEP 22 2011

City of Las Vegas

Perspective - Las Vegas Water Park
Desert Inn Road / Rancho Drive, City of Las Vegas, NV 89102



AQUATIC
DEVELOPMENT
GROUP, INC.



Kimley-Horn
and Associates, Inc.


Enlarged Site Plan 1 - Sheet Title
Project Number
8-31-2011 Date



architecture studio

VAR-43353 SUP-43355





SUP-43356 SDR-43352

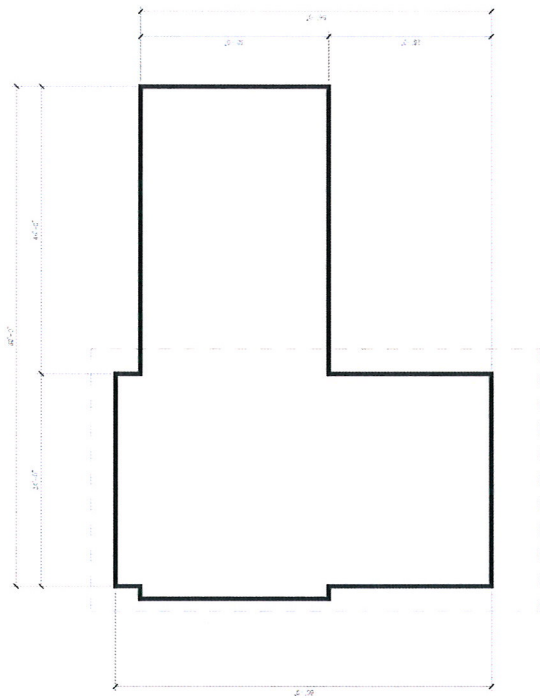

FLOOR PLAN
DATE: 9/17/11

GUEST SERVICES / ADMINISTRATION OFFICES

①

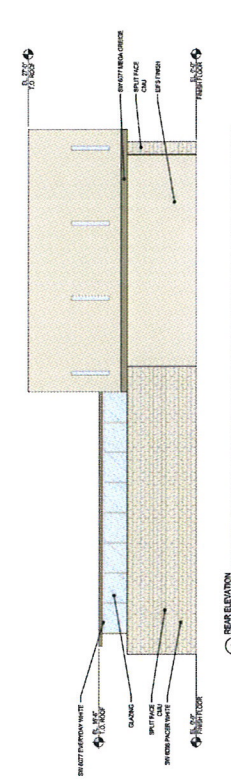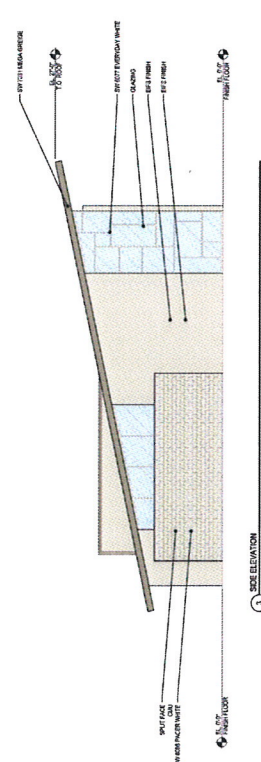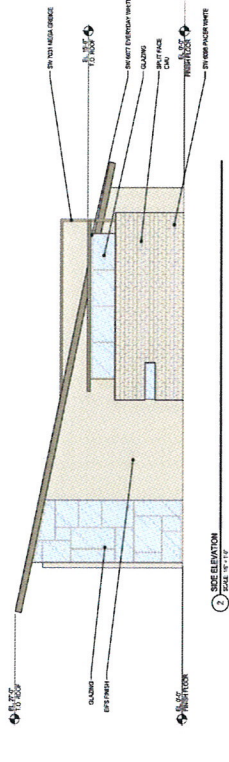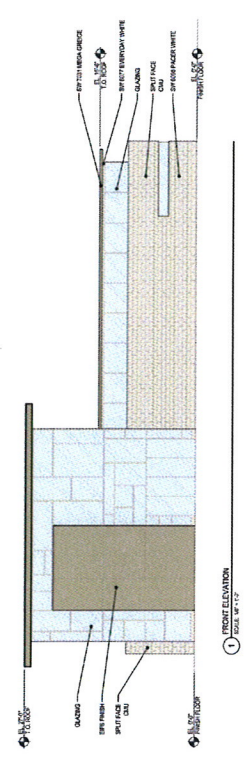

REAR ELEVATION
DATE: 9/17/11

RECEIVED
SEP 22 2011

Building Plans and Elevations - Las Vegas Water Park
Desert Inn Road / Rancho Drive, City of Las Vegas, NV 89102



**AQUATIC
DEVELOPMENT
GROUP, INC.**



**Kimley-Horn
and Associates, Inc.**




Building Plans and Elevations : Sheet Title
City of Las Vegas : Project Number
9-22-2011 : Date



VAR-43353 SUP-43355
SUP-43356 SDR-43352



VAR-43353 SUP-43355
SUP-43356 SDR-43352

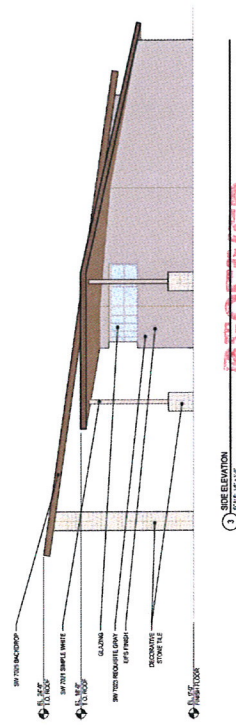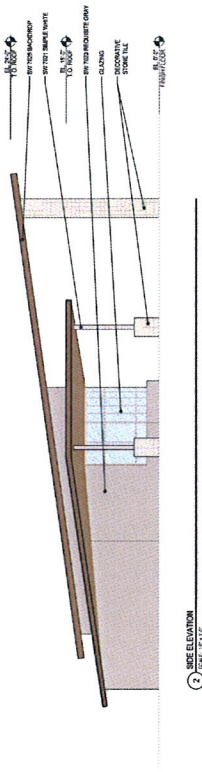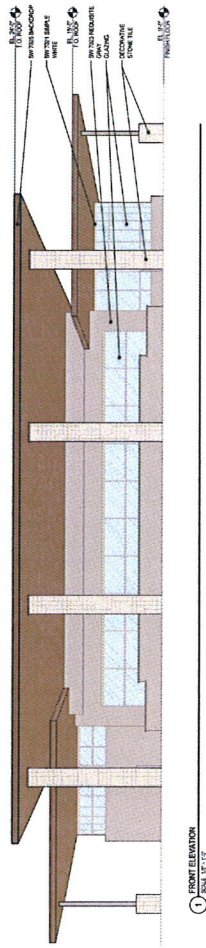

SUPER CLUB

RECEIVED
SEP 22 2011

City of Las Vegas



**AQUATIC
DEVELOPMENT
GROUP, INC.**



**Kimley-Horn
and Associates, Inc.**


Building Plans and Elevations 4 : Sheet Title
11-087 : Project Number
9-22-2011 : Date




Building Plans and Elevations - Las Vegas Water Park

Desert Inn Road / Rancho Drive, City of Las Vegas NV 89102

VAR-43353 SUP-43355
SUP-43356 SDR-43352

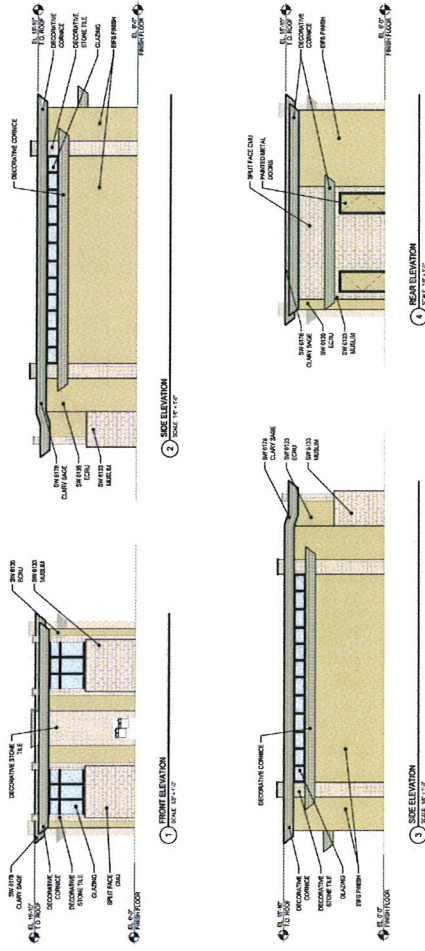

RESTROOMS (2,000 S.F.)

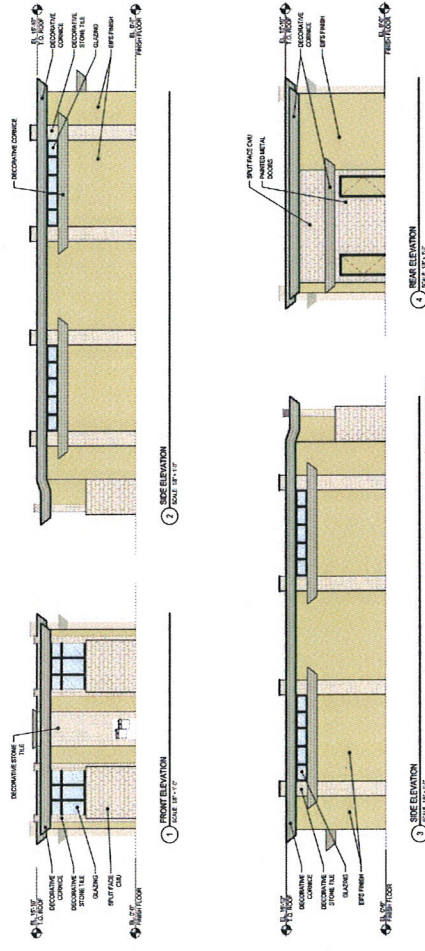

RECEIVED
SEP 22 2011

⑤ ⑥ ⑦


Building Plans and Elevations - Las Vegas Water Park
Desert Inn Road / Rancho Drive, City of Las Vegas, NV 89102

Desert Inn Road / Rancho Drive, City of Las Vegas, NV 89102





**Kimley-Horn
and Associates, Inc.**

VAR-43353 SUP-43355
SUP-43356 SDR-43352

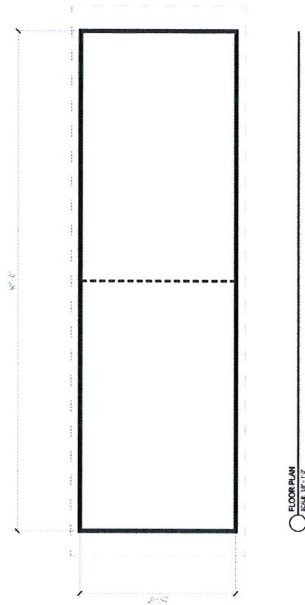


CHANGING ROOMS

7 20 22

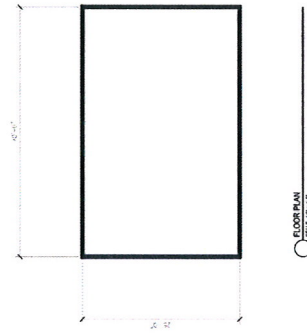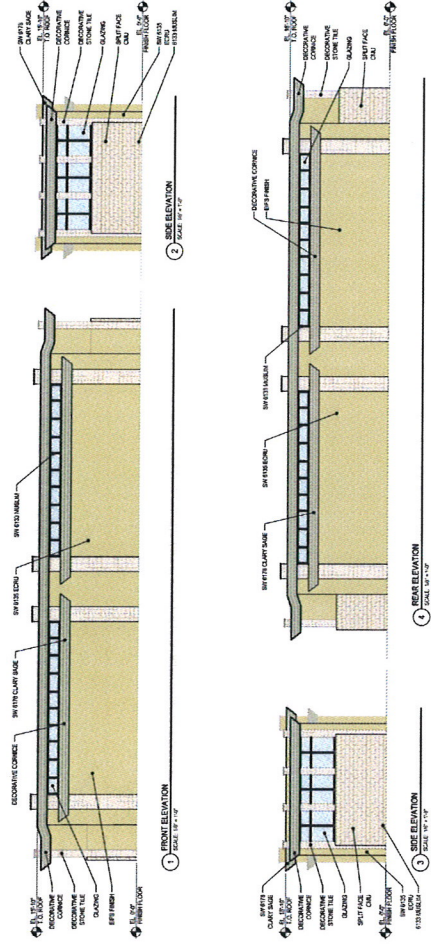

RESTROOMS (1,000 S.F.)

17 18 19 26

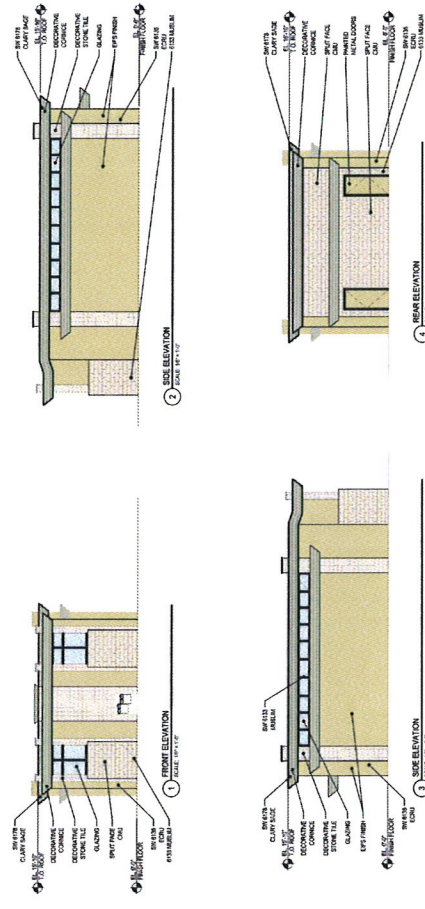

RECEIVED

SEP 22 2011

Building Plans and Elevations 7, 17, 18, 19, 20, 21, 26, 29 - Sheet Title
 9-22-2011 - Date
 10-1-2011 - Date


AQUATIC DEVELOPMENT GROUP, INC.

Kimley-Horn and Associates, Inc.

MOSER architecture studio


Building Plans and Elevations - Las Vegas Water Park
 Desert Inn Road / Rancho Drive, City of Las Vegas, NV 89102

VAR-43353 SUP-43355
 SUP-43356 SDR-43352

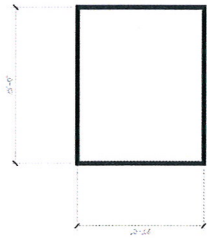


PICNIC SHADE STRUCTURE (500 S.F.)

12 13

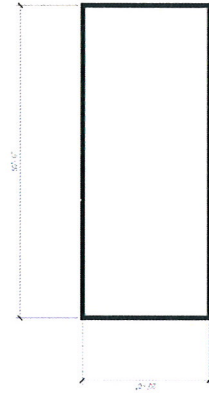







PICNIC SHADE STRUCTURE (1,000 S.F.)

9 10

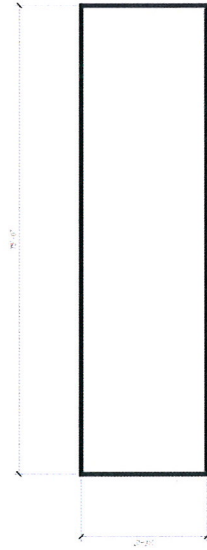

PICNIC SHADE STRUCTURE (1,500 S.F.)

11 15

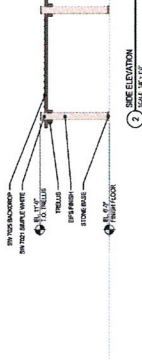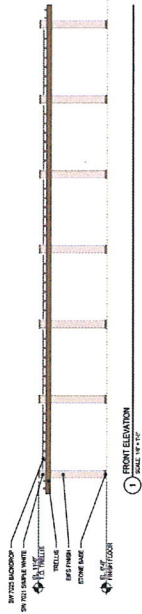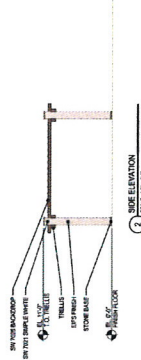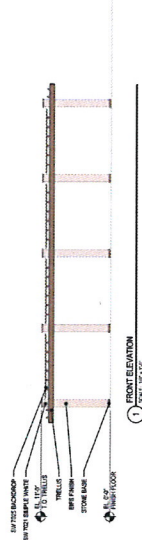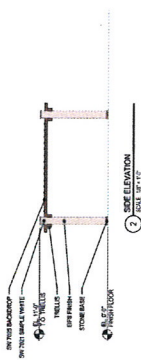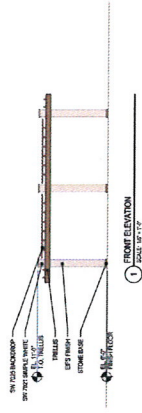

RECEIVED

SEP 22 2011

Building Plans and Elevations 9, 10, 11, 12, 13, 14, 15 - Sheet Title
11-087 - Project Number
9-22-2011 - Date

AQUATIC DEVELOPMENT GROUP, INC.
Kimley-Horn and Associates, Inc.
VAR-43353 SUP-43355
SUP-43356 SDR-43352




Building Plans and Elevations - Las Vegas Water Park
Desert Inn Road / Rancho Drive, City of Las Vegas, NV 89102




MOSER architecture studio


1. The bar area is separated from the restaurant area by a barrier sufficient to prevent access to the bar by minors;
2. The actual seating available at all times within the dining area will accommodate at least 125 persons. For purposes of this requirement, the dining area does not include bar stool seating at the bar or lounge seating, but may include table or booth seating within the bar area and table seating within patio area;
3. Alcoholic beverages are served in the restaurant area only in conjunction with the food service of food;
4. Full-course meals are available during all hours the bar area is open to the public;
5. A cook and food server, other than a bartender, are available at all times the bar is open to the public; and
6. The restaurant operation is the principal portion of the business.

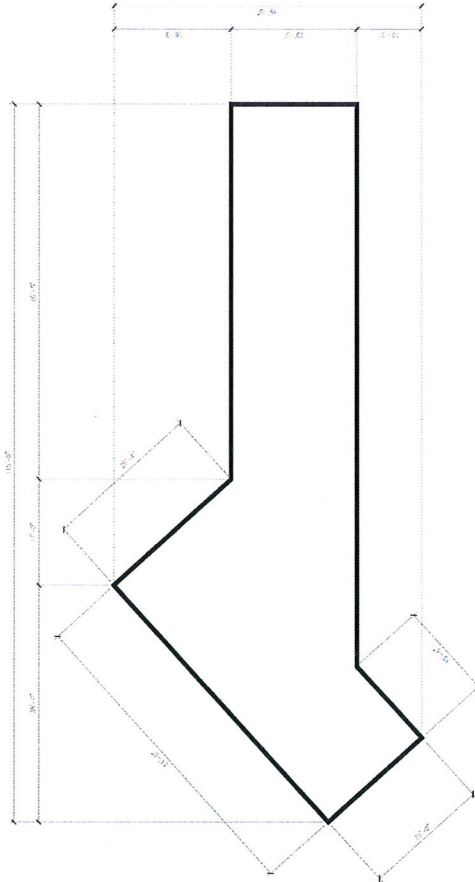


SUPPER CLUB

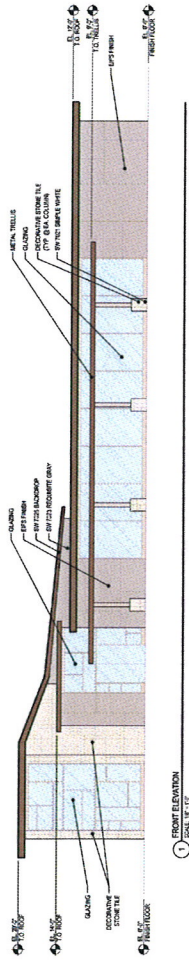


1 FRONT ELEVATION
SCALE: 1/8" = 1'-0"

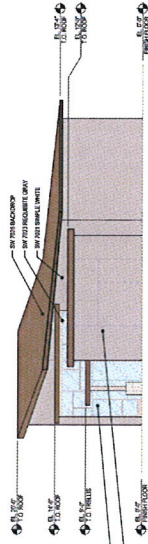

2 SIDE ELEVATION

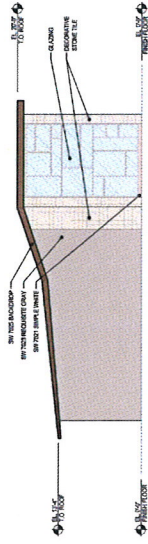

3 SIDE ELEVATION

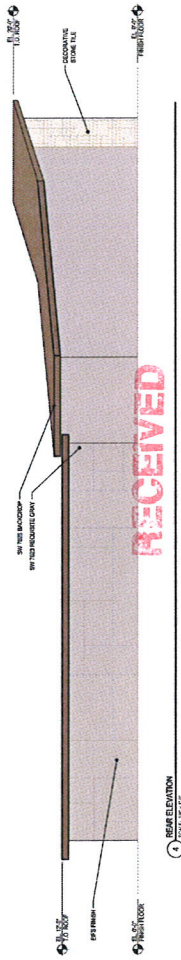

4 REAR ELEVATION

14

SEP 22 2011

City of Las Vegas

Building Plans & Elevations -14 : Sheet Title
11-087 : Project Number
9-22-2011 : Date

DEVELOPMENT
GROUP, INC.

and Associates, Inc.


VAR-43353 SUP-43355

SUP-43356 SDR-43352

MOSER architecture studio


Building Plans and Elevations - Las Vegas Water Park

Desert Inn Road / Rancho Drive, City of Las Vegas, NV 89102

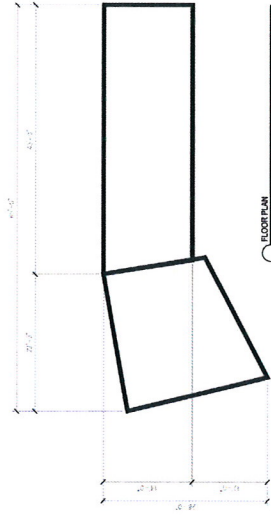


TRELLIS SHADE STRUCTURE

(23) (24) (25)

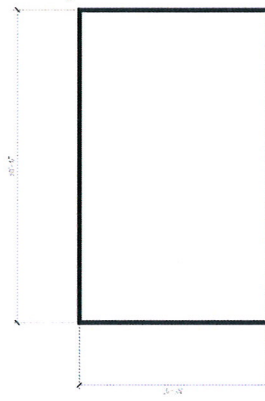




MECHANICAL BUILDING ("FLOW RIDER")

(16)

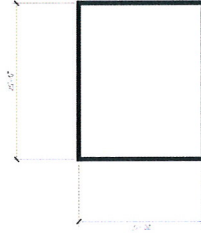

MECHANICAL BUILDING ("RIVER WAVE")

(27)

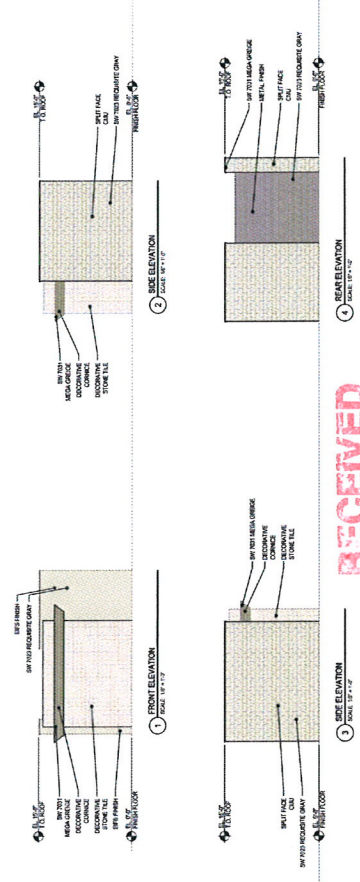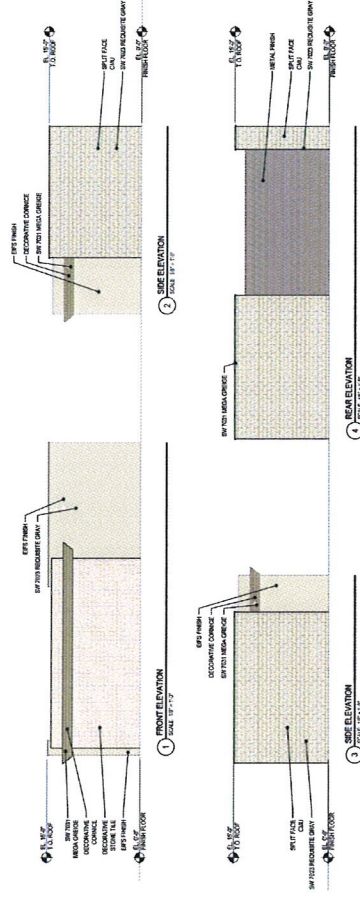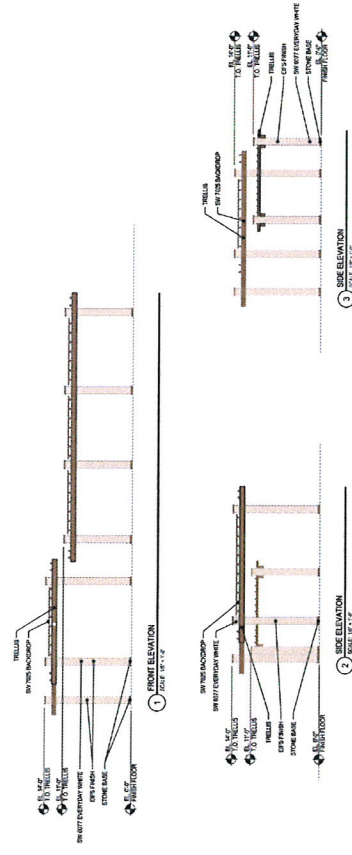

RECEIVED
SEP 22 2011


Building Plans and Elevations - Las Vegas Water Park

Desert Inn Road / Rancho Drive, City of Las Vegas, NV 89102


Building Plans and Elevations 16, 23, 24, 25 & 27 - Sheet Title
11-087 - Project Number
9-22-2011 - Date

City of Las Vegas
AQUATIC DEVELOPMENT GROUP
Kimley-Horn and Associates, Inc.
VAR-43353 SUP-43355
SUP-43356 SDR-43352



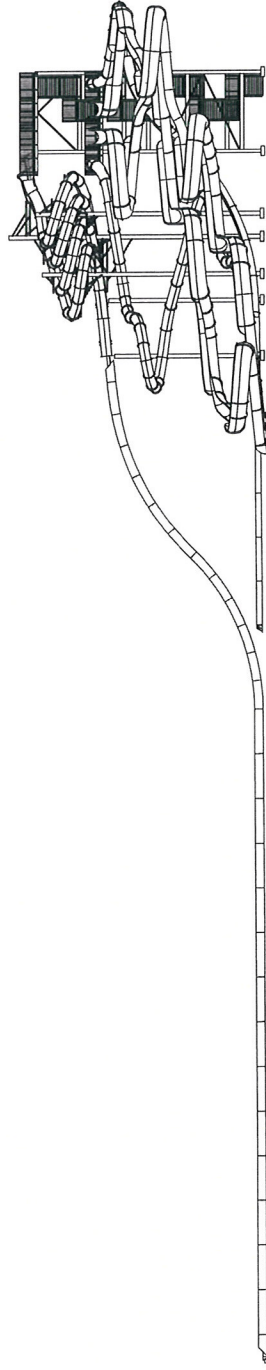

2 ELEVATION VIEW
SCALE: 1/8" = 1'-0"

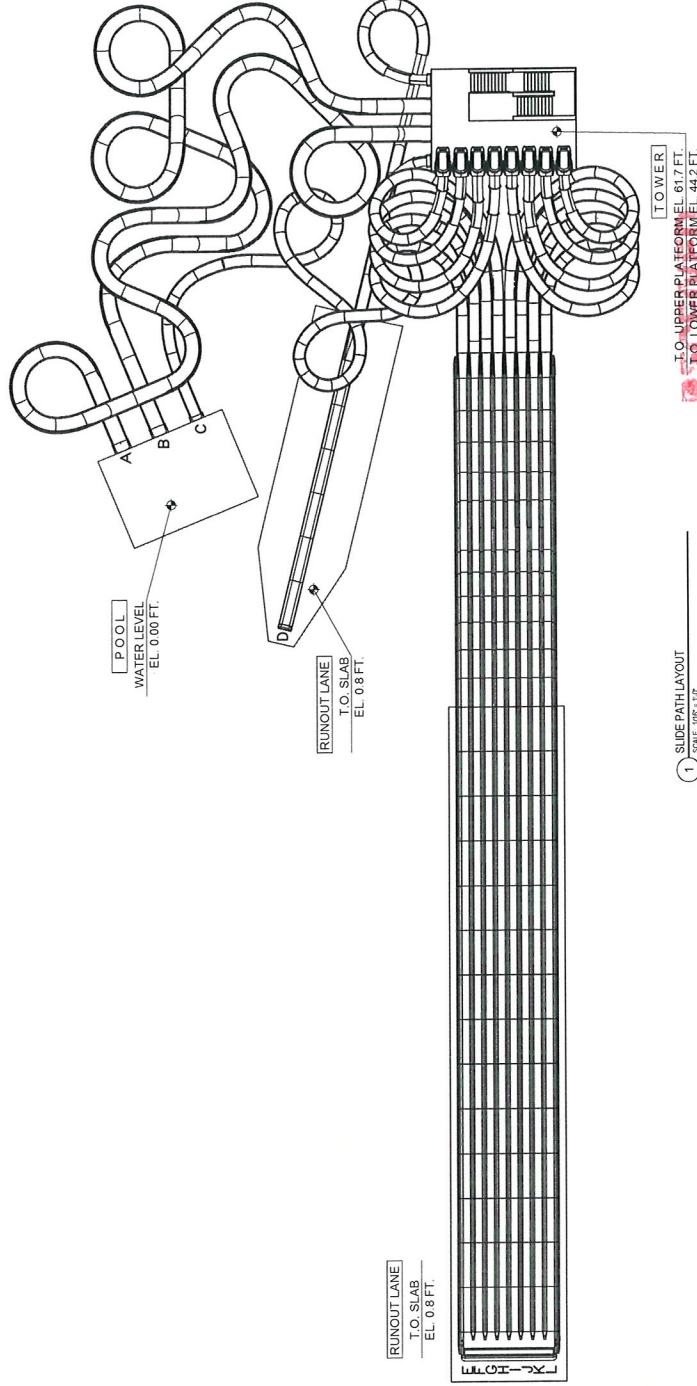

1 SLIDE PATH LAYOUT
SCALE: 1/8" = 1'-0"

COMPLEX #1 - MAT SLIDE & BODY SLIDE

SLIDE NAME	LENGTH (FT.)	HEIGHT (FT.)	FLUME TYPE
A	359.7	44.2	GS
OPEN BODY SLIDE			
B	366.3	44.2	GS
OPEN BODY SLIDE			
C	269.4	44.2	AT
ENCLOSED BODY SLIDE			
D	228.0	43.4	AT/RS
HIGH SPEED ENCLOSED/BODY SLIDE			
E	396.6	60.9	AT/M
WHIZZARD MAT RACER			
F	396.1	20.2	AT/M
WHIZZARD MAT RACER			
G	393.4	60.9	AT/M
WHIZZARD MAT RACER			
H	392.0	60.9	AT/M
WHIZZARD MAT RACER			
I	392.0	60.9	AT/M
WHIZZARD MAT RACER			
J	393.4	60.9	AT/M
WHIZZARD MAT RACER			
K	396.1	60.9	AT/M
WHIZZARD MAT RACER			
L	396.6	60.9	AT/M
WHIZZARD MAT RACER			

Water Slide Plans and Elevations - LV Water Park

Desert Inn Road / Rancho Drive, City of Las Vegas, NV 89102




Complex #1 - Sheet Title
11-037 - Project Number
9-22-2011 - Date




VAR-43353 SUP-43355
SUP-43356 SDR-43352

COMPLEX #2 - SPEED SLIDES

SLIDE NAME	LENGTH (FT.)	HEIGHT (FT.)	FLUME TYPE
A	454.0	135.0	RS
FREEFALL			
B	334.4	90.0	RS
FREEFALL			
C	565.2	90.0	AT
AQUALOOP			

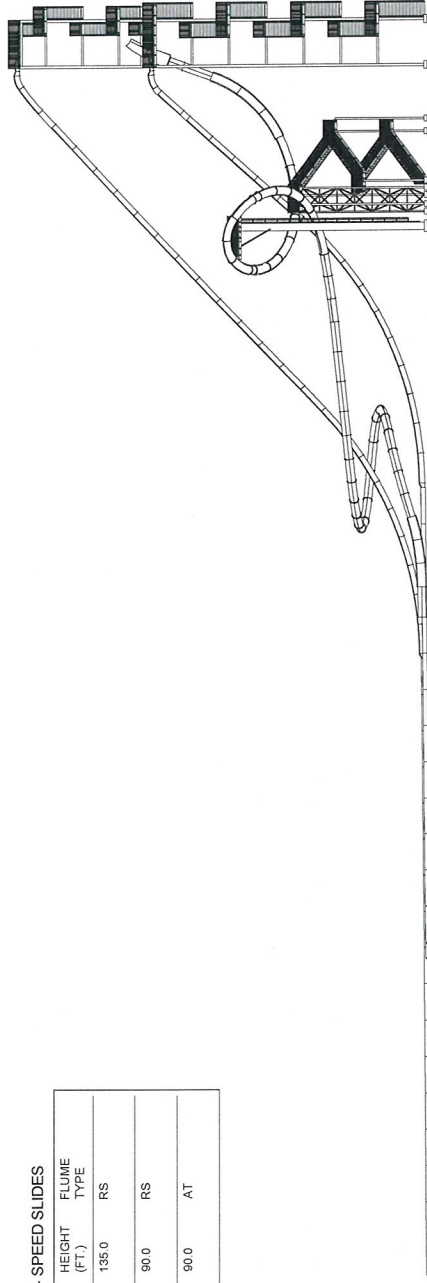

2 ELEVATION VIEW
SCALE: 1/8" = 1'-0"

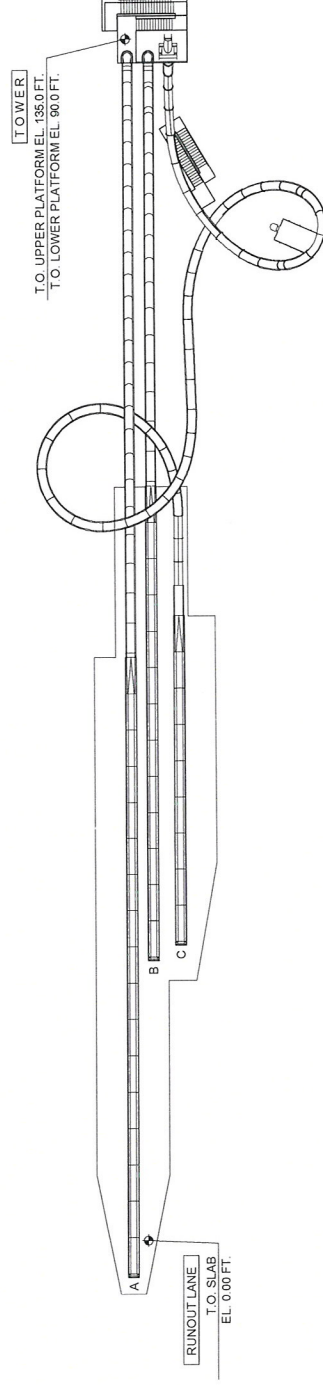

1 SLIDE PATH LAYOUT
SCALE: 1/8" = 1'-0"

RECEIVED
SEP 22 2011


Water Slide Plans and Elevations - LV Water Park
Desert Inn Road / Rancho Drive, City of Las Vegas, NV 89102




Complex #2
Sheet Title
Sheet Number
9-22-2011
Date



VAR-43353 SUP-43355
SUP-43356 SDR-43352

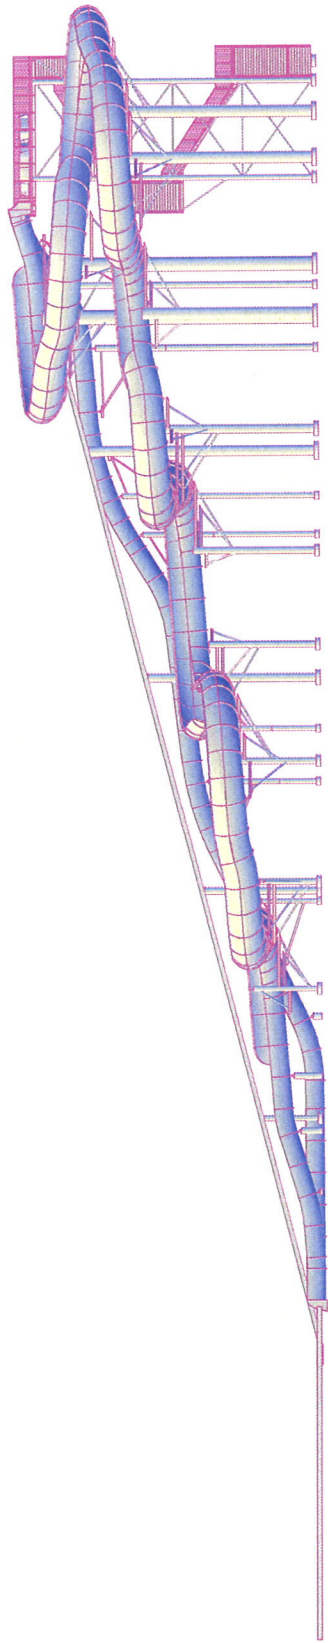

2 ELEVATION VIEW
SCALE 3/32" = 1'-0"

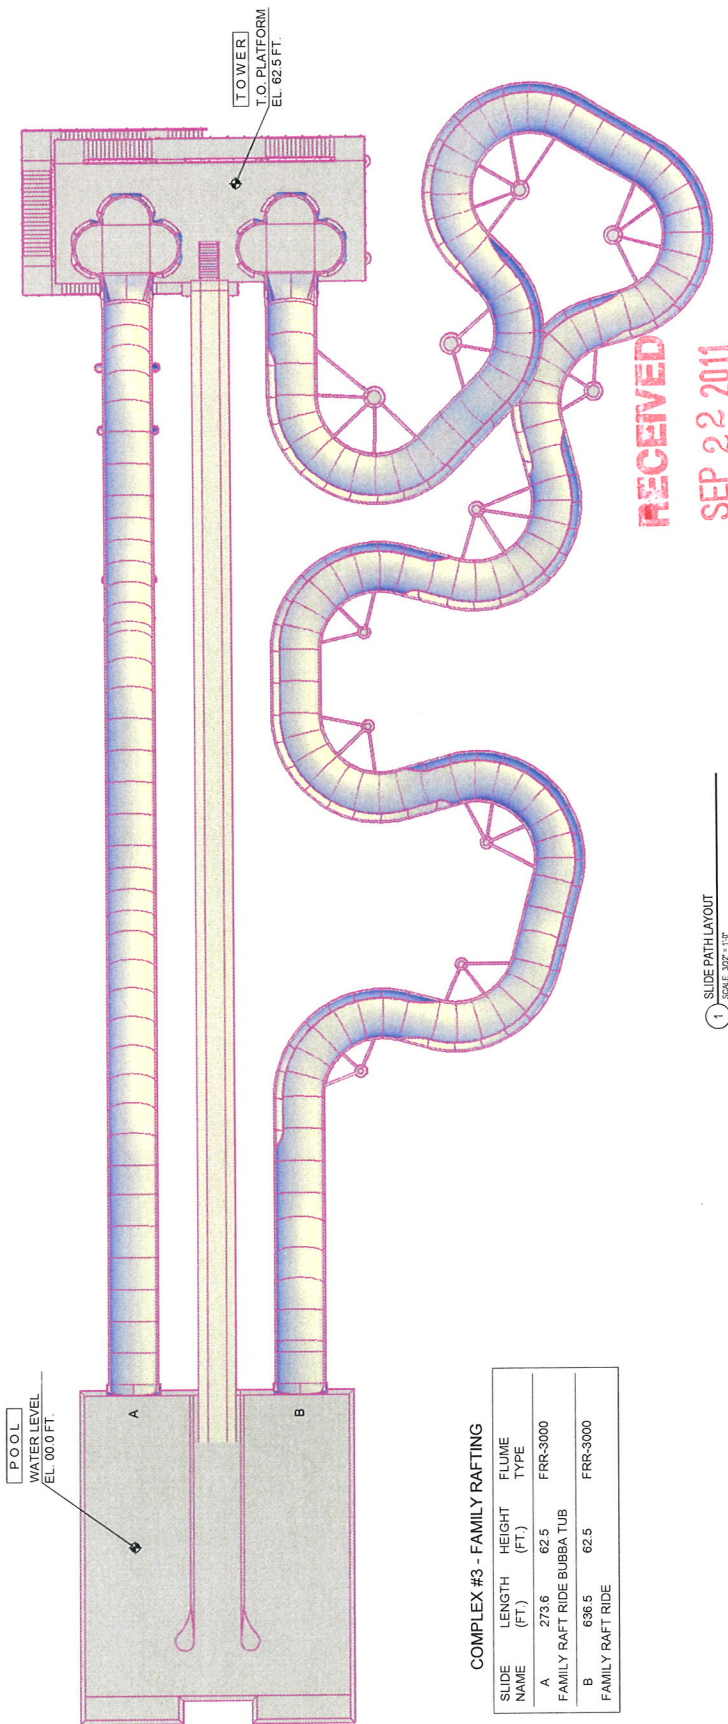

1 SLIDE PATH LAYOUT
SCALE 3/32" = 1'-0"

COMPLEX #3 - FAMILY RAFTING

SLIDE NAME	LENGTH (FT.)	HEIGHT (FT.)	FLUME TYPE
A	273.6	62.5	FRR-3000
B	636.5	62.5	FRR-3000
FAMILY RAFT RIDE BUBBA TUB			
FAMILY RAFT RIDE			

Water Slide Plans and Elevations - LV Water Park
Desert Inn Road / Rancho Drive, City of Las Vegas, NV 89102



AQUATIC
DEVELOPMENT
GROUP, INC.

City of Las Vegas



Kimley-Horn
and Associates, Inc.


Complex #3, Steel Title
11-087 Project Number
8-24-2011 Date




MOSER architecture studio

VAR-43353 SUP-43355
SUP-43356 SDR-43352

RECEIVED
SEP 22 2011

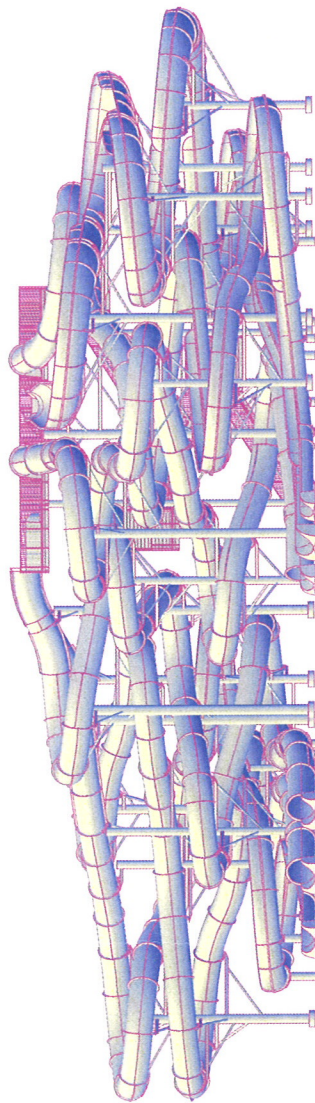

2 ELEVATION VIEW
SCALE: 1/8" = 1'-0"

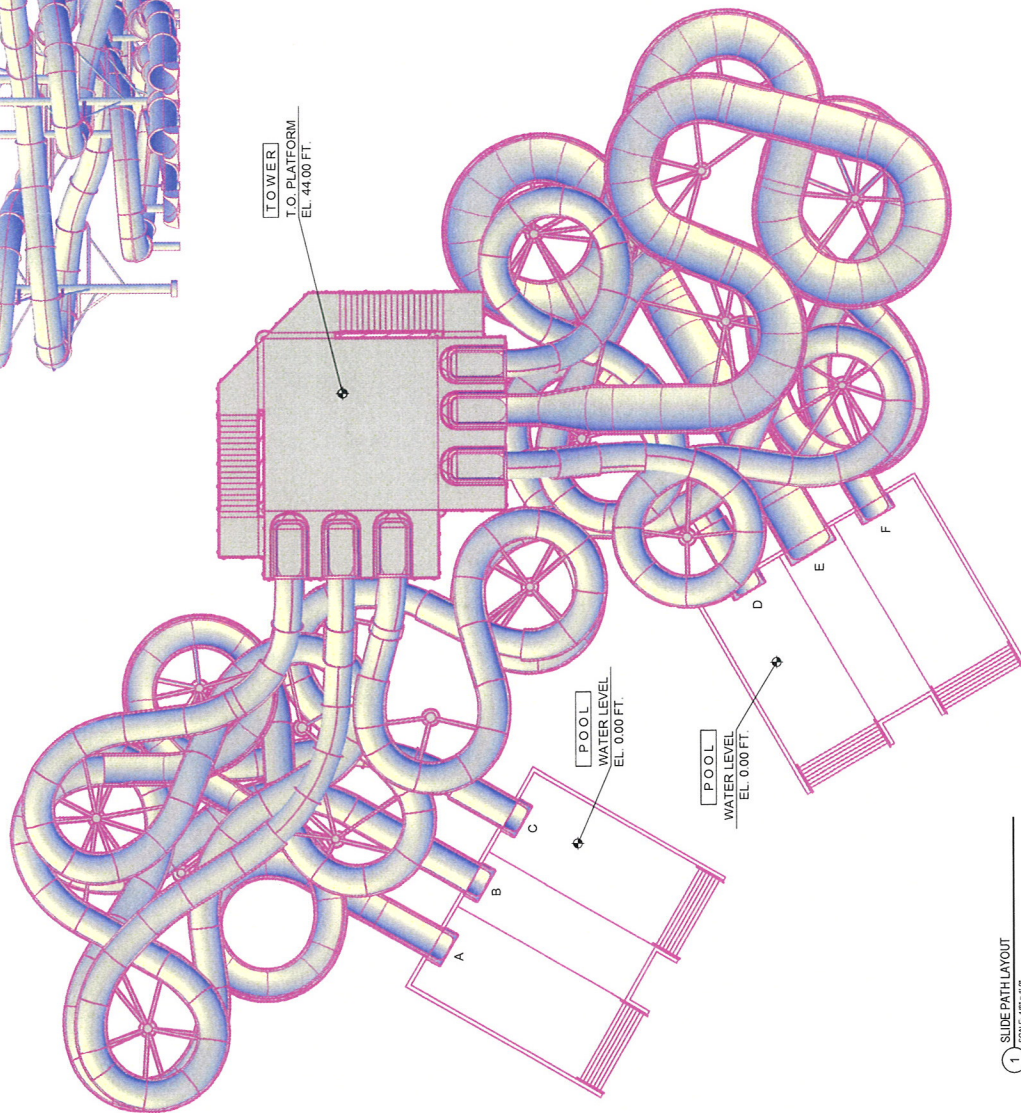

1 SLIDE PATH LAYOUT
SCALE: 1/8" = 1'-0"

COMPLEX #4 - TUBE SLIDES

SLIDE NAME	LENGTH (FT.)	HEIGHT (FT.)	FLUME TYPE
A	396.5	44.0	GAT/CTR-140
ENCLOSED/OPEN 1-2 PERSON INNER TUBE RIDE			
B	410.6	44.0	GAT/CTR-140
ENCLOSED/OPEN 1-2 PERSON INNER TUBE RIDE			
C	373.0	44.0	GAT
ENCLOSED 1-2 PERSON INNER TUBE RIDE			
D	370.3	44.0	GAT/CTR-140
ENCLOSED/OPEN 1-2 PERSON INNER TUBE RIDE			
E	417.4	44.0	CTR-120
OPEN 1-2 PERSON INNER TUBE RIDE			
F	394.2	44.0	GAT/CTR-140
ENCLOSED/OPEN 1-2 PERSON INNER TUBE RIDE			

RECEIVED

SEP 22 2011

City of Las Vegas

Complex #4 - Slide Title
11-087 Project Number
9-22-2011 Date




AQUATIC
DEVELOPMENT
GROUP, INC.



Kimley-Horn
and Associates, Inc.

Water Slide Plans and Elevations - LV Water Park
Desert Inn Road / Rancho Drive, City of Las Vegas, NV 89102


VAR-43353 SUP-43355
SUP-43356 SDR-43352

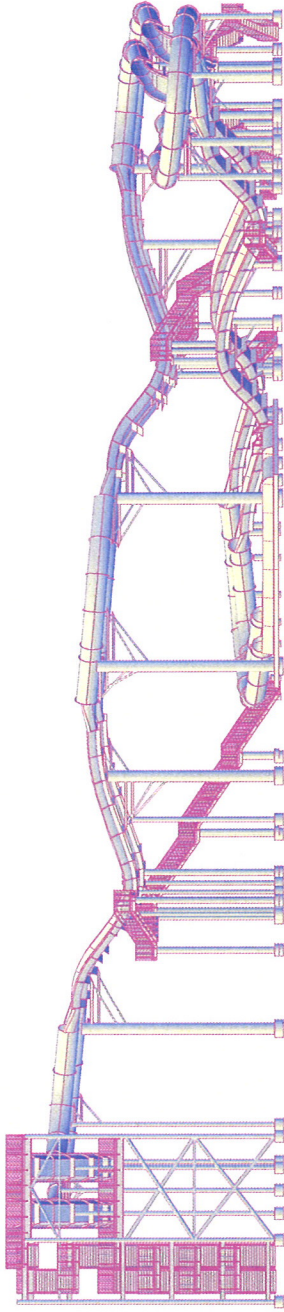

2 ELEVATION VIEW
SCALE 3/32" = 1'-0"

COMPLEX #5 - UPHILL COASTER

SLIDE NAME	LENGTH (FT.)	HEIGHT (FT.)	FLUME TYPE
A	857.1	53.1	MB/GAT
MASTER BLASTER			
B	839.8	53.1	MB/GAT
MASTER BLASTER			

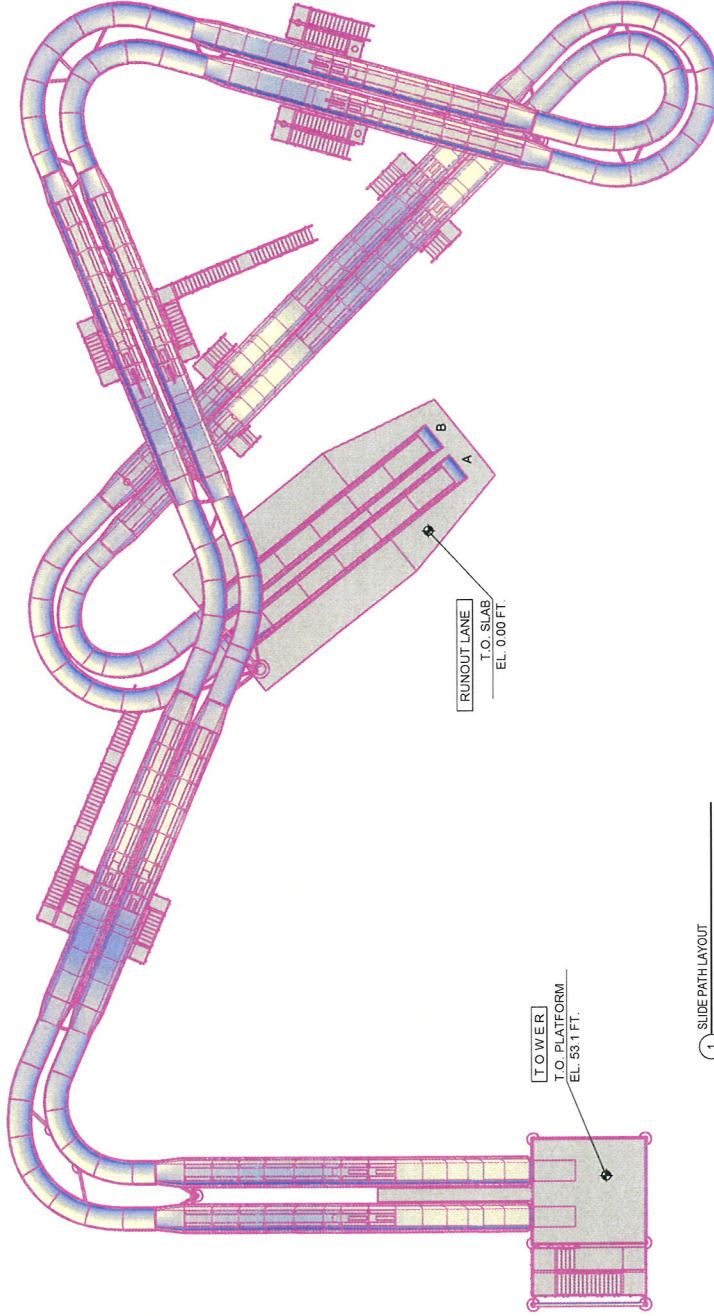

1 SLIDE PATH LAYOUT
SCALE 3/32" = 1'-0"

RECEIVED

SEP 22 2011

City of Las Vegas

Water Slide Plans and Elevations - LV Water Park
Desert Inn Road / Rancho Drive, City of Las Vegas, NV 89102




Complex #5 Sheet Title
11-087 Project Number
9-22-2011 Date



VAR-43353 SUP-43355
SUP-43356 SDR-43352

COMPLEX #6 - EXTREME RAFTING

SLIDE NAME	LENGTH (FT.)	HEIGHT (FT.)	FLUME TYPE
A	307.1	61.0	HP/FRR-3000
FAMILY RAFT RIDE			
B	497.0	61.0	AT-120
FAMILY PYTHON C/W ENCLOSED FAMILY RAFT RIDE			

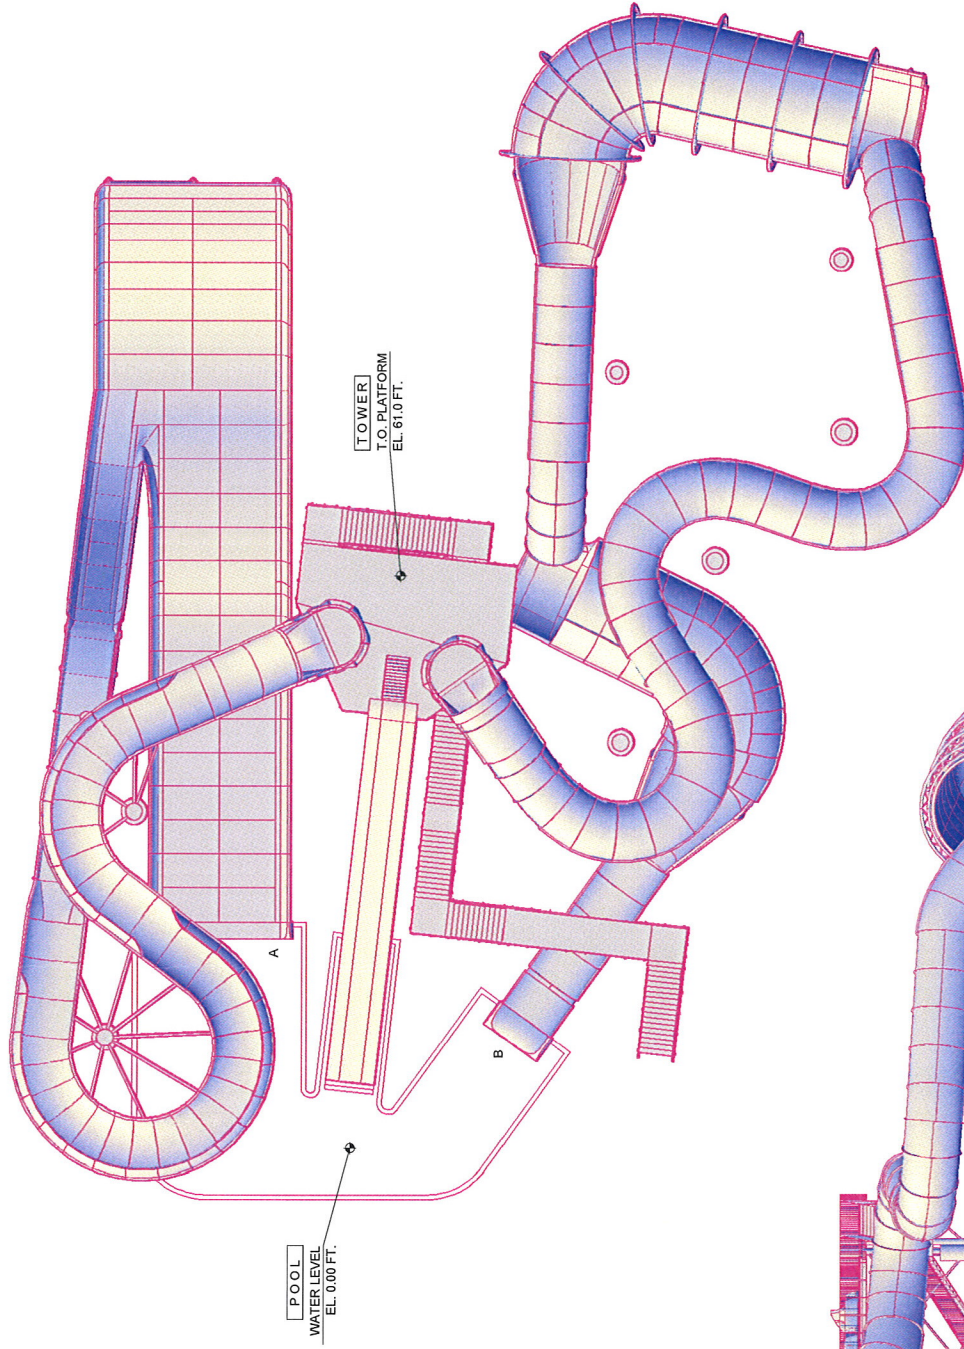


1 SLIDE PATH LAYOUT
SCALE 3/8" = 1'-0"

RECEIVED

SEP 22 2011

City of Las Vegas

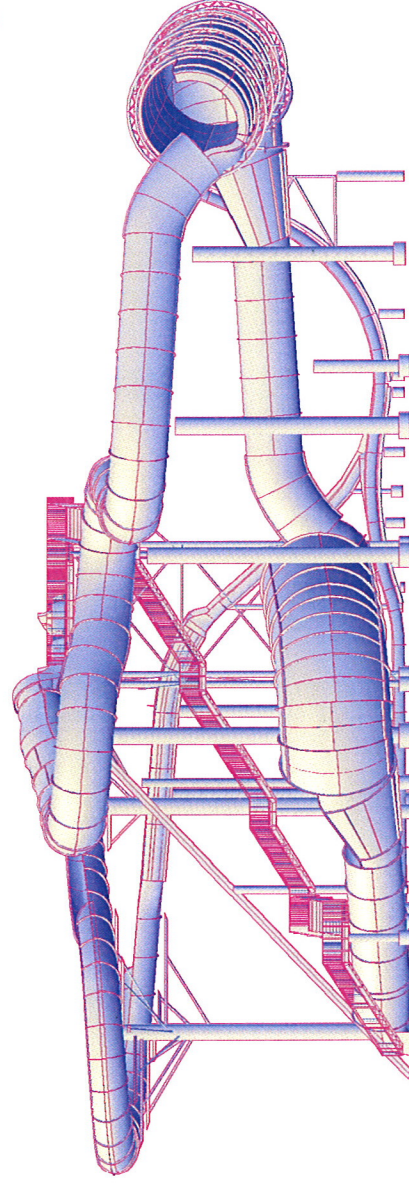

2 ELEVATION VIEW
SCALE 3/8" = 1'-0"


Water Slide Plans and Elevations - LV Water Park

Desert Inn Road / Rancho Drive, City of Las Vegas, NV 89102




Complex #6 - Sheet Title
11-087 - Project Number
9-25-2011 - Date

VAR-43353 SUP-43355
SUP-43356 SDR-43352

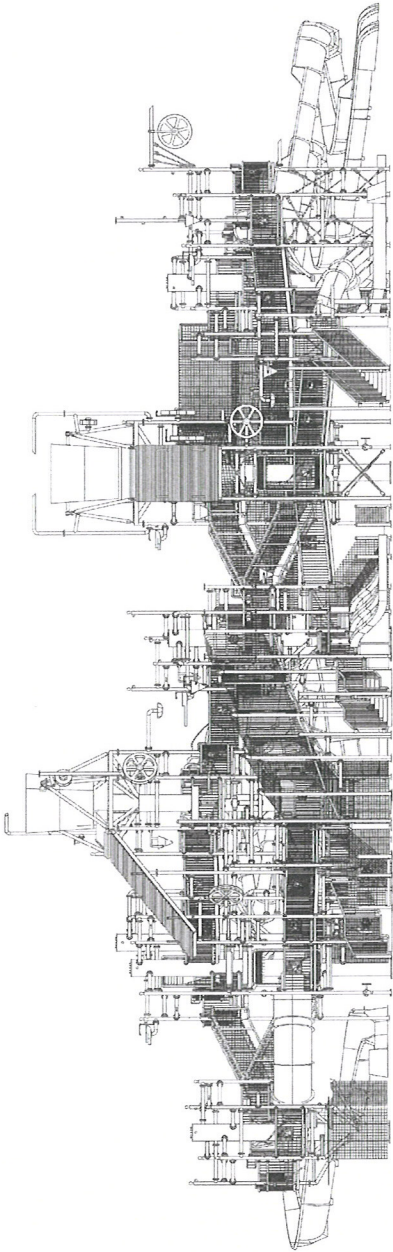

2 ELEVATION VIEW
SCALE 3/32" = 1'-0"

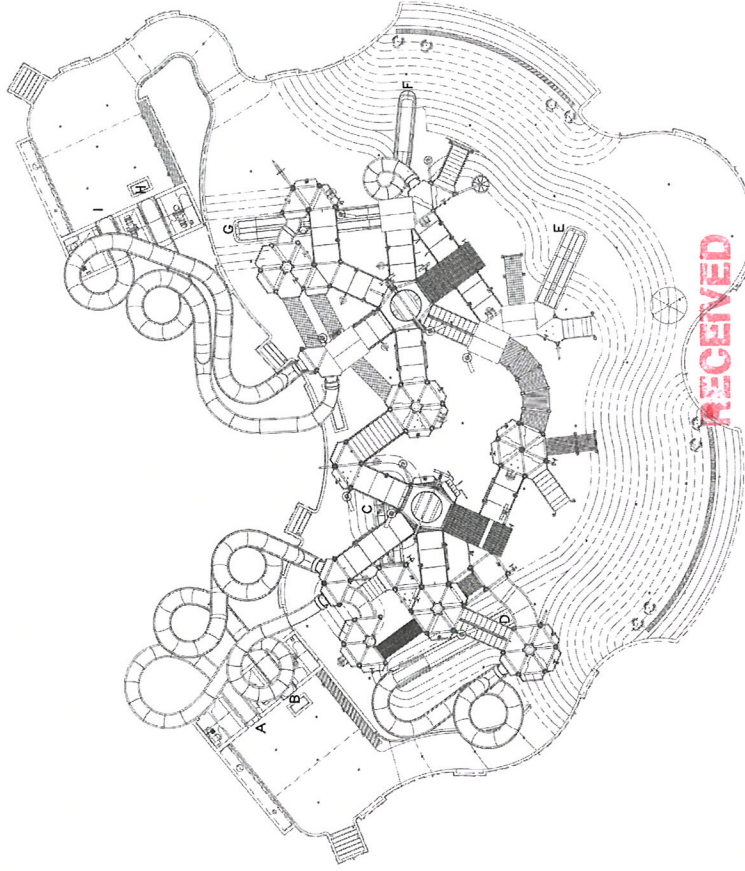

1 SLIDE PATH LAYOUT
SCALE 3/32" = 1'-0"

COMPLEX #7 - BODY SLIDE

SLIDE NAME	LENGTH (FT.)	HEIGHT (FT.)	FLUME TYPE
A	134.3	20.0	AT
ENCLOSED BODY SLIDE			
B	139.1	20.0	PS
OPEN BODY SLIDE			
C	19.7x2	4.0	MM
2 LANE MINI MULTI SLIDE			
D	113.9	13.0	PS
OPEN BODY SLIDE			
E	19.2	4.0	MM
2 LANE MINI MULTI SLIDE			
F	41.5	6.0	AT
ENCLOSED BODY SLIDE			
G	35.3	8.0	MM
2 LANE MINI MULTI SLIDE			
H	122.5	17.0	AT/PS
OPEN/ENCLOSED BODY SLIDE			
I	113.9	17.0	PS
OPEN BODY SLIDE			

Water Slide Plans and Elevations - LV Water Park

Desert Inn Road / Rancho Drive, City of Las Vegas, NV 89102



Complex #7 - Sheet Title
Product Number
9-22-2011 Date



VAR-43353 SUP-43355
SUP-43356 SDR-43352

RECEIVED

SEP 22 2011



COLOR BOARD

PALETTE 1

PRIMARY



SW 7031
MEGA GREIGE

SECONDARY



SW 6098
PACER WHITE

ACCENT - 1



SW 6077
EVERYDAY WHITE


PALETTE 2

PRIMARY



SW 6178
CLARY SAGE

SECONDARY

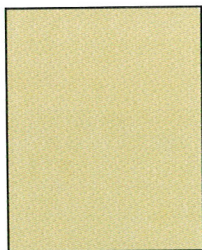

SW 6135
ECRU

ACCENT - 1



SW 6133
MUSLIM

RECEIVED
SEP 22 2011
City of Las Vegas


PALETTE 3

PRIMARY



SW 7025
BACKDROP

SECONDARY

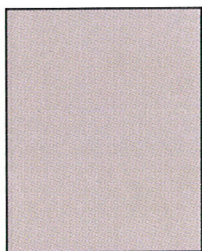

SW 7023
REQUISITE GRAY

ACCENT - 1



SW 7021
SIMPLE WHITE

RECEIVED
SEP 22 2011
City of Las Vegas