

DS #: 4570-1

APN: 125-21-102-001

PROJECT: Somerset Academy

SUBMITTAL: 1st

SCANNED BY/DATE: _____

CHECKED BY/DATE: _____



CITY OF LAS VEGAS		DATE:
INTER-OFFICE MEMORANDUM		June 11, 2013
TO: Land Development Services Department of Public Works		FROM: Albert Sung, P.E. Flood Control Project Engineer Department of Public Works
SUBJECT: Drainage Study for: Somerset Academy – Update #1		COPIES TO: Lochsa Engineering
Cross Streets:	SEC of Elkhorn Road & Sky Pointe Drive	Rancho – Tule Springs LP
File Number:	F:\Depot\DSMemos\DS4570F.doc	Bart Anderson, P.E., DevCo
Parcel Number:	125-21-102-001	CCRFGD
Zoning Action:	VAR-45939; GPA-45940; SUP-45941; SDR-45943; MOD-45944 & PMP-46559	NDOT
FEMA Flood Zone	YES NO X	
Proposed Storm Drain	YES X NO	

HISTORY	DATE RECEIVED	DATE REVIEWED	COMMENTS	REVIEW FEES	FEES PAID Payment Trn #
1 st Submittal	8/28/2012	9/12/2012	Not Approved	\$400.00	294474: \$400
2 nd Submittal	11/8/2012	11/21/2012	Not Approved	\$400.00	301477: \$400
Supplement	12/3/2012	12/12/2012	Conditional Approval	N/C	N/C
CCRFGD	1/3/2013	1/17/2013	Concurrence Recv'd	N/C	N/C
Notarized Letter from School	1/24/2013	1/24/2013	Approved	N/C	N/C
3 rd Submittal	6/3/2013	6/11/2013	See Comments Below	\$100.00	321617: \$100
TOTAL FEES (LDDRS):				\$900.00	----

REMARKS:

3rd Submittal: Update #1 to add a screen wall at the eastern boundary of the subject development

The Drainage Study for the subject project has been reviewed and:

X	is approved subject to conformance to all City standards and the following conditions:
	must be resubmitted or supplemented including the following:
	is conditionally approved subject to Clark County Regional Flood Control District concurrence.
	is conditionally approved subject to the satisfaction of the following Comment #1

- The project proposes to construct and improve *Sky Pointe Drive* (NDOT ROW). The engineer must contact NDOT for encroachment permit for the proposed project.
- All drainage easements must be "Public Drainage Easements to be Privately Maintained" and to be granted and recorded as such by a separate document prior to the final acceptance of the improvement plans.

NOTE: Any future changes to the proposed design (or design assumptions) as outlined in the approved drainage study and attached preliminary grading plan which affect drainage must be addressed in a Drainage Study Amendment and accepted by the *City of Las Vegas Flood Control Section*. Additionally, conditional acceptance of a drainage study is valid for a period of one (1) year. If the proposed construction has not been completed in that time period, the *City of Las Vegas* reserves the right to require additional conditions and/or submission and acceptance of a complete drainage study update prior to further construction of a project.

NOTE: Please be advised that all land surface area disturbances over 1 acre or any area adjacent to a water way must submit to the *Nevada Division of Environmental Protection* a "Notice of Intent" to discharge that certifies a stormwater pollution prevention plan has been developed and is maintained on site; for inclusion in the Stormwater General Permit No. NVR100000. A phased construction unit in a contiguous subdivision is considered under construction until all stripped or disturbed surface areas have been covered by paving, building construction or planting. For more information, including forms and applications see <http://ndep.nv.gov/bwpc/storm01.htm> or call (775) 687-9429.

END OF REMARKS

ays

T/R/S: T19S/R60E/21
AREA G-21

Update to the Technical Drainage Study For Somerset Academy

May 2013

Prepared for:

Ethos Three Architecture
8985 South Eastern Avenue
Suite 220
Las Vegas, Nevada 89123
(702) 456-1070

Prepared By:

LOCHSA ENGINEERING
6345 South Jones Boulevard
Suite 100
Las Vegas, Nevada 89118
(702) 365-9312

Lochsa Job # 121075

HYDROLOGIC CRITERIA AND DRAINAGE MANUAL

DRAINAGE STUDY INFORMATION FORM

Name of Development: Somerset Academy Date: May 30, 2013

Location of Development: a) Descriptive (Cross Streets) North/South: Sky Pointe Drive

East/West: Elkhorn Road

b) Section: 21 Township: 19 South Range: 60 East

c) APN : 125-21-102-001

Name of Owner: Rancho Drive - Tule Springs Road Limited Partnership

Telephone No.: 702-456-1070 Fax No.: (702) 365-9317 E-Mail Address: _____

Address: 6767 West Charleston Boulevard, Suite 150, Las Vegas, Nevada 89146

Contact Person-Name: Stanley Okey Amadi, P.E. Telephone No.: (702) 365-9312

* E-Mail Address: stanley@lochsa.com Fax No.: (702) 365-9317

Firm: Lochsa Engineering

Address: 6345 South Jones Boulevard, Suite 100, Las Vegas, Nevada 89118

Type of Land Development/Land Disturbance Process:

☐	Rezoning	☐	Subdivision Map	☐	Clearing and Grading Only
☐	Parcel Map	☐	Planned Unit Development	☐	Other (Please specify below)
☐	Large Parcel Map	☒	Building Permit		

1. Total Owned Land Area: At Site: 24.45 +/- Acres Being Developed/Disturbed: 12.20 +/- Acres

2. Is a portion or all of the subject property located in a designated FEMA Flood Hazard Area? ☐ Yes** ☒ No

3. Is the property bordered or crossed by an existing or proposed Clark County Regional Flood Control District Master Planned Facility? ☒ Yes** ☐ No

4. Proposed type of development (Residential, Commercial, Etc.): Residential (Multi-Family)

5. Approximate upstream land area which drains to the subject site: 15.0 +/- Acres

6. Has the site drainage been evaluated in the past? ☒ YES ☐ NO If yes, please identify documentation: Technical Drainage Study for Somerset Academy (DS 4570)

7. If known, please briefly identify the proposed discharge point(s) of runoff from the site: Southeasterly into the adjacent Elkhorn-Cimarron Estates Residential Subdivision Following Existing Drainage Patterns

8. Briefly describe your proposed schedule for the subject project: ASAP



Engineer's Seal

Submit this form as part of the required drainage study to the local entity which has jurisdiction over the subject property. This form may provide sufficient information to serve as the Conceptual Drainage Study.

***New Required Field**

****Review and concurrence of the Clark County Regional Flood Control District is required.**

Revision	Date

Local Entity File No. _____

REFERENCE:

STANDARD FORM 1

May 30, 2013

Mr. Albert Sung, P.E.
City of Las Vegas Public Works
Flood Control Division
333 North Rancho Drive
Las Vegas, NV 89106

Subject: **Update to the Technical Drainage Study for Somerset Academy**
Previous DS4570
Lochsa Job # 121075

Dear Mr. Sung,

This letter is intended as an update to the recently approved "*Technical Drainage Study for Somerset Academy*", hereinafter will be referred to as the 'Original Study'. The original study was prepared by Lochsa Engineering and was approved on January 24, 2013 (DS 4570). Since the approval of the original study, the previously approved grading plans have been slightly revised near the eastern boundary of the project site. This update is being submitted to address these proposed revisions to the approved grading plans. To address neighbors' concerns to the east of the site, a screen wall is being proposed along a portion of the project's east side. As shown in the included copies of the approved and revised grading plans (Sheets 4.03 and 4.05), the previously approved retaining wall is being eliminated. The slope along the approved 6-ft flume along the eastern boundary has also been revised at some section to 0.50% from the previous 0.90%. As shown in the attached excerpts from the Original Study, the flume was designed to convey the combined runoff flows at combination point CMF1(8/16cfs, 10-year/100-year). The normal depth calculation is therefore revised in this update to utilize the revised flume slope. As shown in the attached FlowMaster output, the 100-year flow depth is determined to be 0.55ft. Therefore, the flume is being constructed with an 8-inch west wall, instead of the previously approved 6-inch (Detail 5, Sheet 6.01).

As described in the Original Study, the project area represents 12.20 acres within the entire 24.45-acre property. The project site is located at the southeast corner of the intersection of Elkhorn Road and Sky Pointe Drive. The site occupies a portion of the Northern Half (N1/2) of the Northwest Quarter (NW1/4) of Section 21, Township 19 South, Range 60 East, of the M.D.M., in the City of Las Vegas, Nevada. The project site is also identified as a portion of Assessor's Parcel Number (APN) 125-21-102-001. Please refer to the attached referenced copy of the Assessor's parcel map and Vicinity Map (Figure 1) from the Original Study.

The “2008 Las Vegas Valley Flood Control Master Plan Update”, as prepared by Post Buckley Schuh and Jernigan, Inc. (PBS&J), in association with Louis Berger Group and Parsons Brinckerhoff, for the Clark County Regional Flood Control District (CCRFCD) illustrates the existing and proposed master planned facilities. As shown in Figure F-13 of the 2008 MPU, as referenced from the Original Study, the future CCRFCD Centennial Parkway Channel West US-95 Branch facilities (CN95-0000 through CN95-0167) will be constructed along the US-95 Highway west of the project site.


The project site is covered by Flood Insurance Rate Map (FIRM) for Clark County, Nevada, and unincorporated areas, community panel number: 32003C1745F, effective date: November 16, 2011. Review of Panel 1745 indicates that the site entirely located within Zone “X” (unshaded), described by FEMA as: “Areas determined to be outside the 0.2% annual chance floodplain”. Please refer to the attached referenced Figure 2 from the Original Study for the location of the site on a portion of the above referenced FIRM.

The subject drainage study update is specifically provided as a support document for the aforementioned revisions to the proposed Somerset Academy. This update is in conformance with the approved “*Technical Drainage Study* for Somerset Academy” (DS4570). The drainage design associated with the proposed revisions is based on generally accepted engineering practices and is in compliance with the CCRFCD’s “*Hydrologic Criteria and Drainage Design Manual*” and 2008 MPU. The proposed revisions will not introduce any negative impact to the existing drainage patterns. Please refer to the attached grading plan and details for further clarification of the proposed improvements.

If you have any questions or comments, please do not hesitate to contact our office at your earliest convenience.

Sincerely,
LOCHSA ENGINEERING

Hani M. Noshi, Ph.D., P.E., CFM
Principal

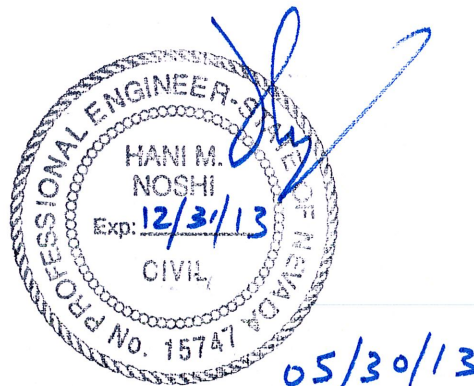

HYDRAULIC CALCULATIONS

Revised Normal Flow Depth Calculations for the 6-FT Flume

(Developed Condition)

6-foot U-Gutter Conveying Concentration Point CMF1 Flows **Worksheet for Rectangular Channel**

Project Description	
Worksheet	6-foot U-Gutter Conveying Concentration Point CMF1 Flows
Flow Element	Rectangular Channel
Method	Manning's Formula
Solve For	Channel Depth

Input Data	
Mannings Coefficient	0.013
Slope	0.005000 ft/ft
Bottom Width	6.00 ft
Discharge	16.00 cfs

Revised from 1.0%

Results	
Depth	0.55 ft
Flow Area	3.3 ft ²
Wetted Perimeter	7.10 ft
Top Width	6.00 ft
Critical Depth	0.60 ft
Critical Slope	0.003720 ft/ft
Velocity	4.85 ft/s
Velocity Head	0.37 ft
Specific Energy	0.92 ft
Froude Number	1.15
Flow Type	Supercritical


Notes:

* The only revision from the approved TDS is the slope being revised to 0.50%

6-foot U-Gutter Conveying Concentration Point CMF1 Flows
Cross Section for Rectangular Channel

Project Description	
Worksheet	6-foot U-Gutter Conveying Concentration Point CMF1 Flows
Flow Element	Rectangular Channel
Method	Manning's Formula
Solve For	Channel Depth

Section Data	
Mannings Coefficient	0.013
Slope	0.005000 ft/ft
Depth	0.55 ft
Bottom Width	6.00 ft
Discharge	16.00 cfs

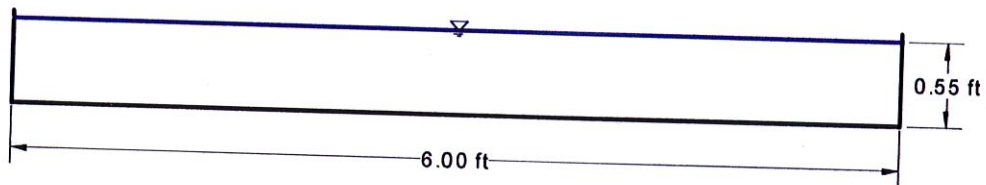

V:1
H:1
NTS

Referenced Excerpts from

"Technical Drainage Study for Somerset Academy"
(DS 4570)

CITY OF LAS VEGAS INTER-OFFICE MEMORANDUM

DATE:

January 24, 2013

TO:

Land Development Services
Department of Public Works

FROM:

Albert Sung, P.E.
Flood Control Project Engineer
Department of Public Works

SUBJECT:

Drainage Study for:

Somerset Academy

COPIES TO:

Lochsa Engineering

Cross Streets:

SEC of Elkhorn Road & Sky Pointe Drive

Rancho – Tule Springs LP

File Number:

F:\Depot\DSMemos\DS4570E.doc

Bart Anderson, P.E., DevCo

Parcel Number:

125-21-102-001

CCRFC

Zoning Action:

VAR-45939; GPA-45940; SUP-45941; SDR-45943; MOD-45944 & PMP-46559

NDOT

FEMA Flood Zone

YES

NO

X

Proposed Storm Drain

YES

X

NO

HISTORY	DATE RECEIVED	DATE REVIEWED	COMMENTS	REVIEW FEES	FEES PAID Payment Trn #
1 st Submittal	8/28/2012	9/12/2012	Not Approved	\$400.00	294474: \$400
2 nd Submittal	11/8/2012	11/21/2012	Not Approved	\$400.00	301477: \$400
Supplement	12/3/2012	12/12/2012	Conditional Approval	N/C	N/C
CCRFC	1/3/2013	1/17/2013	Concurrence Recv'd	N/C	N/C
Notarized Letter from School	1/24/2013	1/24/2013	Approved	N/C	N/C
TOTAL FEES (LDDRS):				\$800.00	----

REMARKS:

The Drainage Study for the subject project has been reviewed and:

X	is approved subject to conformance to all City standards and the following conditions:
	must be resubmitted or supplemented including the following:
	is conditionally approved subject to Clark County Regional Flood Control District concurrence.
	is conditionally approved subject to the satisfaction of the following Comment #1

- The project proposes to construct and improve *Sky Pointe Drive* (NDOT ROW). The engineer must contact NDOT for encroachment permit for the proposed project.
- All drainage easements must be "Public Drainage Easements to be Privately Maintained" and to be granted and recorded as such by a separate document prior to the final acceptance of the improvement plans.

NOTE: Please be advised that all land surface area disturbances over 1 acre or any area adjacent to a water way must submit to the *Nevada Division of Environmental Protection* a "Notice of Intent" to discharge that certifies a stormwater pollution prevention plan has been developed and is maintained on site; for inclusion in the Stormwater General Permit No. NVR100000. A phased construction unit in a contiguous subdivision is considered under construction until all stripped or disturbed surface areas have been covered by paving, building construction or planting. For more information, including forms and applications see <http://ndep.nv.gov/bwpc/storm01.htm> or call (775) 687-9429.

NOTE: Any future changes to the proposed design (or design assumptions) as outlined in the approved drainage study and attached preliminary grading plan which affect drainage must be addressed in a Drainage Study Amendment and accepted by the *City of Las Vegas Flood Control Section*. Additionally, conditional acceptance of a drainage study is valid for a period of one (1) year. If the proposed construction has not been completed in that time period, the *City of Las Vegas* reserves the right to require additional conditions and/or submission and acceptance of a complete drainage study update prior to further construction of a project.

END OF REMARKS
ays

T/R/S: T19S/R60E/21
AREA G-21

December 27, 2012

Mr. Oh Sang Kwon, P.E.
City of Las Vegas
333 North Rancho Drive
Las Vegas, NV 89106

Las Vegas, NV 89106

**DISTRICT CONCURRENCE: SOMERSET ACADEMY
(DS4570C) (RFCD No. 12-8110)**

Dear Mr. Kwon:

Clark County Regional Flood Control District (District) reviewed Technical Drainage Study dated August 27, 2012, Addendum No. 1 dated November 6, 2012, and Supplement No. 1 dated December 3, 2012 for above-mentioned project as submitted by LOCHSA ENGINEERING. In addition, District is in receipt of the Conditional Letter of Acceptance from City of Las Vegas dated December 12, 2012.

District concurs with acceptance of this Technical Drainage Study by City of Las Vegas.

District's review of this project was limited to issues of Regional Flood Control Significance as defined in *Uniform Regulations for the Control of Drainage*.

Please be aware that as additional information becomes available and/or restudies of Flood Insurance Studies are performed, information submitted by LOCHSA ENGINEERING may be superseded. Compliance with regulatory elements and design standards specified in *Uniform Regulations for the Control of Drainage* does not imply a guarantee that properties will be free from flooding or flood damage. The District, its officials, or employees assume no liability for information, data, or conclusions presented by consulting engineers. We, therefore, make no warranties, either expressed or implied, in conducting this review.

GALE WM. FRASER, II, P.E.
General Manager/Chief Engineer


Andrew R. Trelease, P.E., CFM
Principal Civil Engineer

AM:ART:sa

C: Guy M. Morris, P.E., Lochsa Engineering

P:\Letters and Memos\Local Drainage\Land Development & Drainage\2012\L-12-8110.doc

Technical Drainage Study For Somerset Academy (Addendum)

JOB# 121075

November 2012

Prepared for:

Ethos Three Architecture
8985 South Eastern Avenue
Suite 220
Las Vegas, Nevada 89123
(702) 456-1070

Prepared By:

LOCHSA ENGINEERING
6345 South Jones Boulevard
Suite 100
Las Vegas, Nevada 89118
(702) 365-9312

HYDROLOGIC CRITERIA AND DRAINAGE MANUAL
DRAINAGE STUDY INFORMATION FORM

Name of Development: Somerset Academy Date: November 06, 2012

Location of Development: a) Descriptive (Cross Streets) North/South: Sky Pointe Drive
East/West: Elkhorn Road

b) Section: 21 Township: 19 South Range: 60 East

c) APN: 125-21-102-001

Name of Owner: Rancho Drive - Tule Springs Road Limited Partnership

Telephone No.: 702-456-1070 Fax No.: (702) 365-9317 E-Mail Address: _____

Address: 6767 West Charleston Boulevard, Suite 150, Las Vegas, Nevada 89146

Contact Person-Name: Stanley Okey Amadi, P.E. Telephone No.: (702) 365-9312

* E-Mail Address: stanley@lochsa.com Fax No.: (702) 365-9317

Firm: Lochsa Engineering

Address: 6345 South Jones Boulevard, Suite 100, Las Vegas, Nevada 89118

Type of Land Development/Land Disturbance Process:

☐ Rezoning	☐ Subdivision Map	☐ Clearing and Grading Only
☐ Parcel Map	☐ Planned Unit Development	☐ Other (Please specify below)
☐ Large Parcel Map	☒ Building Permit	

1. Total Owned Land Area: At Site: 24.45 +/- Acres Being Developed/Disturbed: 12.20 +/- Acres

2. Is a portion or all of the subject property located in a designated FEMA Flood Hazard Area? ☐ Yes** ☒ No

3. Is the property bordered or crossed by an existing or proposed Clark County Regional Flood Control District Master Planned Facility? ☒ Yes** ☐ No


4. Proposed type of development (Residential, Commercial, Etc.): Residential (Multi-Family)

5. Approximate upstream land area which drains to the subject site: 15.0 +/- Acres

6. Has the site drainage been evaluated in the past? ☐ YES ☒ NO If yes, please identify documentation: _____

7. If known, please briefly identify the proposed discharge point(s) of runoff from the site:
Southeasterly into the adjacent Elkhorn-Cimarron Estates Residential Subdivision Following Existing Drainage Patterns

8. Briefly describe your proposed schedule for the subject project: ASAP

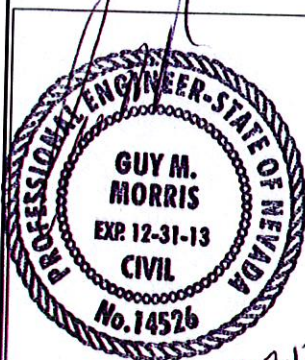

Engineer's Seal

Submit this form as part of the required drainage study to the local entity which has jurisdiction over the subject property. This form may provide sufficient information to serve as the Conceptual Drainage Study.

***New Required Field**

****Review and concurrence of the Clark County Regional Flood Control District is required.**

Revision	Date

Local Entity File No. _____

REFERENCE:

STANDARD FORM 1

November 06, 2012

Mr. Albert Sung, P.E.
Flood Control Project Engineer
City of Las Vegas
Department of Public Works
333 North Rancho Drive
Las Vegas, Nevada 89106

Subject: Addendum to the Technical Drainage Study for Somerset Academy
City of Las Vegas DS #4570
Lochsa Engineering Project No. 121075



Dear Mr. Sung,

Lochsa Engineering has received your review memorandum dated September 12, 2012, regarding the above referenced drainage study. A few design changes have been made since the last submittal due to staff recommendations during the design review process. The main change involves the widening of Sky Pointe Drive to consist of an 80-foot right-of-way with a 10-foot wide sidewalk extending beyond the right-of-way width but within a 20-foot multi-use non-equestrian trail easement. As a result of this change, the hydrologic analysis for the site has been revised to modify the areas of the street offsite basins SPD1 through SPD3 to account for the wider right-of-way. Likewise, the street capacity calculations for Sky Pointe Drive are also revised to address the changes to the right-of-way design, and to reflect the entire cross-section of the right-of-way in the capacity calculations. The revised HEC-1 output and the output for street capacity calculations have been provided in the appendix. In addition, a driveway access to the site has been graded through the northern portion of the existing parcel to provide additional access from Elkhorn Road.

Furthermore, the current phase of the project will now include the middle school building located downstream of the soccer field and directly east of the playground and basket ball court. Hence, the upstream flows generated by majority of basin ND2 (3/10 cfs) are now designed to be captured by a proposed 3'x3' Jensen Precast inlet and conveyed east with an 18" RCP to the concrete channel along the eastern boundary of the site. Inlet capacity calculation provided for the 3'x3' Jensen Inlet indicates that the 100-year flows (10 cfs) from basin ND2 will be intercepted at a ponding depth of 0.37-feet. Overflow path for the proposed storm drain system is designed to be between the Elementary School and the Middle School buildings. Both normal depth (Section CC and DD) and weir flow calculations have been provided through the overflow path to ensure the proposed buildings will be adequately protected during a storm event. Please refer to the Onsite Drainage Basin Map (Sheet DR2) for the location the hydraulic cross-sections along the overflow path. The proposed grading plans and details for the site have been revised to reflect the subject the design changes. The comments in the review memorandum have been restated below followed by our respective responses:

Comment 1: Provide a copy of the zoning/planning conditions associated with the site (VAR-45939; GPA-45940; SUP-45941; SDR-45943; MOD-45944 & PMP-46559) with the next

algebraically added to the flows from basins SPD1 (2/4 cfs) and PPX1 (1/7 cfs). Therefore, the algebraically combined flows do not match the resulting flows in the HEC-1 output file.

Comment 6: Per the *Town Center Loop Road East & West (Elkhorn to Tenaya) Project*, developers along the frontage road (i.e. Sky Pointe Drive) are required to construct full street improvements (curb & gutter, sidewalk/trail) with a 24" storm drain system (with nuisance inlets at 600' intervals maximum) to collect flows from the culverts crossing the US95 freeway. The adjacent project to the south (*Centennial Hills – Sky Pointe Condominiums*) had put in a 24" storm drain in their *Sky Pointe Drive* frontage to conform with the *Town Center Loop Road plan*.

Construct full street improvement and provide a 24" storm drain with nuisance inlets at 600' maximum spacing and storm drain manholes at 400' maximum spacing in *Sky Pointe Drive*. The storm drain shall tie to an existing 6'x3' culvert adjacent to the south of the subject property in the interim condition.

Identify and label with sizes of all existing culverts on all pertinent grading plans.

Response 6: Noted. The proposed plans have been designed to include full offsite improvements along Sky Pointe Drive adjacent to the site. The improvements also includes a 24" RCP nuisance storm drain with 4' Type CM inlets spaced at not more than 600-feet apart and storm drain manholes at not more than 400-feet apart. The 24" storm drain ties into the existing 6'x3' RCBC directly south of the site. It should also be noted that in order to construct the full street improvements on Sky Pointe Drive, the existing 6'x3' RCBC had to be extended at both the upstream and downstream ends to accommodate the right-of-way improvements. The connection and extensions including the details for the 6'x3' RCBC have been provided on the detail sheets.

Comment 7: **Sheet C4.00 (Overall Grading Plan):** The southern parcel (Somerset Academy) accepts flow from the northern parcel. Dedicate a 20'-wide public drainage easement (privately maintained) along the eastern landscaping and U-channel corridor to perpetuate flow from the north. The public drainage easement must be granted and recorded as such in the parcel map prior to the final acceptance of the improvement plans. // ✓

Response 7: Noted. A 20' wide public drainage easement to be privately maintained has been dedicated along the eastern boundary of the site over the proposed 6-foot wide concrete U-channel. The drainage easement will be recorded prior to the issuance of construction permits. // ✓ 6-FT Flume

Comment 8: The proposed onsite and building elevations are lower than the street elevations in *Sky Pointe Drive*. Provide a flood wall for onsite protection from a major storm event. The top of the flood wall must be at least 18" above the 100-year water surface elevations in the street. The wall must be 8"-CMU and to be solid grouted. Review and revise all pertinent grading plans and detail sheets accordingly.

Response 8: It is noted that the proposed onsite building elevations are lower than the street elevations in *Sky Pointe Drive*. Conversely, it should also be noted that the 100-

year flows in Sky Pointe Drive are very minimal and contained by the curb. Therefore, a flood wall will not be necessary for the protection of the site. However, there is a proposed retaining wall along Sky Pointe Drive with a 10-foot wide detached sidewalk and an 8-foot wide landscape area between the retaining wall and the sidewalk. The top of the retaining wall elevations have been set at more than 18" above the water surface elevation in Sky Pointe Drive. Additionally, the proposed driveway entrances to the site have been designed with humps maintaining a freeboard of more than 6" above the 100-year water surface. Therefore, the site will be adequately protected from the 100-year flows in Sky Point Drive with a flood wall.

- Comment 9: **Sheet C4.04:** Per the study, a 100-year flow of 19cfs is anticipated to enter an existing drainage easement in the adjacent development at *Hesperides Avenue*. However, a landscape island is right in front of the easement entrance which will cause hydraulic jump and erosion. It is recommended to remove the island. Address and resolve in the next submittal.
- Response 9: A 2-foot wide concrete U-gutter was proposed to convey the subject flows from the parking lot and drive aisle towards the existing drainage easement onto *Hesperides Avenue*. However, the subject U-gutter has been upsized to 5-foot wide to ensure that the entire 100-year flows of 19 cfs are contained by the gutter. The subject landscape island will not obstruct the flows from getting to the proposed U-gutter. Please refer to the revised u-gutter calculation and the revised grading plan details provided in the appendix.
- Comment 10: A small portion of the site drains at the southeast corner through a proposed wall opening. Address whether an overflow path is available under a worst case scenario when the opening is completely clogged.
- Response 10: The overflow path for the subject portion of the site is directly east towards the drainage easement at the cul-de-sac end of *Hesperides Avenue*. If the wall opening becomes completely clogged, flows from ND3 (2/4 cfs) will continue east and eventually north to be conveyed through the existing 20' Drainage Easement.
- Comment 11: **Details 4/C4.02 & 7/C4.04:** The two details show a U-channel against an existing wall which belongs to the adjacent residential properties to the east. The proposed 6" deep channel does not provide adequate freeboard to prevent inundation of the existing wall during a major flood event. It is recommended to providing 18" height at the east side of the channel.
- Response 11: The details have been revised as noted. The eastern channel height has been revised to 18" to avoid inundation of the adjacent existing perimeter wall. Please note that detail 7/C4.04 is now 7/C4.05 while detail 4/C4.02 is now 4/C4.03.
- Comment 12: **Sheet C6.01:** Revise Detail 5 to show a 72" concrete channel instead of 60".
- Response 12: Revised as noted. Please refer to the appendix for the revised normal depth hydraulic calculations for the U-channel and the revised grading plan and details provided.

Revised
to 8"
on
west
side
to 0

Comment 13: Provide preliminary plan and profile sheets for all proposed perimeter streets including storm drain plan. Plan and profile sheets must show existing and proposed grade at centerline, but may be preliminary in all other respects. These plans are necessary to determine the effect of the proposed development on the adjacent properties.

Response 13: Noted. Please refer to the revised plan set provided for the street and storm drain plan and profile sheets along Sky Pointe Drive adjacent to the site.

Comment 14: *City of Las Vegas* does not allow HDPE pipe in public right-of-ways or public drainage easements. Note that *The City of Las Vegas* only allows the use of HDPE storm drain pipes for privately owned and privately maintained storm drain systems which serve and are located exclusively on private properties. Any proposed HDPE storm drain pipes must also meet all design criteria established by the *Clark County Regional Flood Control District* and must be installed per *Clark County Regional Transportation Commission Uniform Standards Drawings and Specifications*.


Response 14: Noted. The proposed 24" nuisance storm drain system in Sky Pointe Drive will consist of Reinforced Concrete Pipe and is designed to meet all design criteria established by the *Clark County Regional Flood Control District* and must be installed per *Clark County Regional Transportation Commission Uniform Standards Drawings and Specification*.

Comment 15: Add a note in all pertinent sheets for the construction of all storm drain drop inlets per a newly adopted USDCCA Drawing No. 421 (*Stormwater Quality Management Stamp and Sign Detail*).


Response 15: The subject note has been added as noted. Please refer to the storm drain note #5 provided on the revised grading plans attached.

We believe that the above responses coupled with the revisions on the plans have adequately addressed your concerns as indicated on the subject memorandum. Please do not hesitate to contact our office at your earliest convenience, if you have any further concerns.

Sincerely,
LOCHSA ENGINEERING

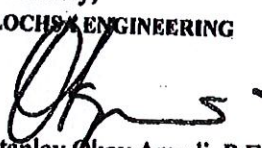
Stanley Okey Amadi, P.E.
Senior Project Engineer

Attachments

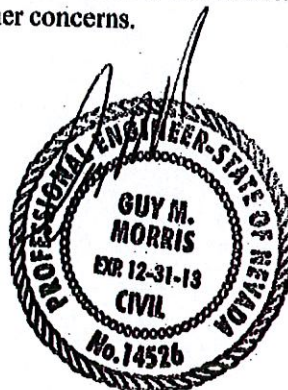

REVISED HYDROLOGIC ANALYSIS

Standard Form 4 and HEC-1 Output Files
(Existing, Interim and Future Conditions)

DEVELOPMENT:
CALCULATED BY:
PROJECT NUMBER:

Somerset Academy
SOA
121075

DATE: October 23, 2012

SUB-BASIN DATA			INITIAL/OVERLAND TIME (ti)			TRAVEL TIME (tt)			tc (URBANIZED BASINS)			FINAL REMARKS					
DESIGN	K	AREA Ac	AREA Sq. Mile	LENGTH Ft	SLOPE %	ti Min	LENGTH Ft	SLOPE %	VELOCITY FPS	tt Min	TOTAL LENGTH Ft	tc =(L/180)*10 Min	Min	CN	tl Hrs	Urbanized?	Soil Type
(1)	(2)	(3)	(4)	(5)	(6)	(7)	(8)	(9)	(10)	(11)	(12)	(13)	(14)	(15)	(16)	(17)	(18)
PPX1	0.6264	5.57	0.00870	135	2.2	7.6	900	2.0	1.9	7.8	-	-	15.4	77.0	0.154	NO	B
PPX2	0.6264	6.93	0.01083	100	5.0	5.0	1,010	2.0	2.7	6.3	-	-	11.3	77.0	0.113	NO	B
NX1	0.6264	5.49	0.00858	160	3.8	6.9	865	2.4	2.4	6.0	-	-	12.9	77.0	0.129	NO	B
NX2	0.6264	4.00	0.00626	150	2.7	7.5	780	2.2	1.8	7.3	-	-	14.9	77.0	0.149	NO	B
NX3	0.6264	2.10	0.00327	140	2.9	7.1	515	2.1	1.6	5.4	-	-	12.5	77.0	0.125	NO	B
SPD1	0.9036	1.16	0.00181	30	2.0	1.5	600	1.5	2.4	4.2	630	13.5	5.7	98.0	0.057	YES	B
SPD2	0.9036	1.05	0.00164	30	2.0	1.5	570	1.5	2.4	4.0	600	13.3	5.5	98.0	0.055	YES	B
SPD3	0.9036	0.64	0.00100	30	2.0	1.5	350	1.7	2.1	2.8	380	12.1	4.3	98.0	0.050	YES	B
ND1	0.8157	3.87	0.00605	200	3.8	4.6	870	1.2	2.8	5.2	1,070	15.9	9.8	91.3	0.098	YES	B
ND2	0.6887	5.98	0.00934	250	2.6	8.5	890	1.2	2.8	5.3	1,140	16.3	13.8	81.7	0.138	YES	B
ND3	0.7913	1.54	0.00241	150	5.0	4.0	340	2.7	3.0	1.9	490	12.7	5.9	89.5	0.059	YES	B
ND4	0.5617	0.19	0.00030	20	0.5	5.5	366	0.5	1.7	3.7	386	12.1	9.1	72.1	0.091	YES	B
PPD1	0.8244	5.57	0.00870	135	2.2	4.4	900	2.0	3.8	3.9	1,035	15.8	8.4	92.0	0.084	YES	B
PPD2	0.8244	6.93	0.01083	100	5.0	2.9	1,010	2.0	3.8	4.4	1,110	16.2	7.3	92.0	0.073	YES	B

$$t_i = 1.8 (1.1 - K) L^{0.5} / S^{0.5} (1/3)$$

$$K = 0.0132 \text{ CN} - 0.39$$

$$t_c = t_i + t_t$$

$$t_L = t_{LAG} = 0.6 t_c$$

LOCATION: Onsite and Offsite.
HYDROLOGIC CONDITION: Existing and Developed
TRIAL: Final Iteration

Curve Number Calculations
Somerset Academy

Sub-Basin: SPD1
Total Area: 1.16 Acres

Land Use/Cover type	Area [A] (acres)	Soil Type	Percentage, P [P]	Curve Number [CN]	Product (CN x P)
Paved parking lots, roofs, driveways, etc. (excluding right-of-way)	1.16	B	100%	98	98.0

Total: 1.16 - 100% - 98.0

Curve Number Calculations
Somerset Academy

Sub-Basin: SPD2
Total Area: 1.05 Acres

Land Use/Cover type	Area [A] (acres)	Soil Type	Percentage, P [P]	Curve Number [CN]	Product (CN x P)
Paved parking lots, roofs, driveways, etc. (excluding right-of-way)	1.05	B	100%	98	98.0

Total: 1.05 - 100% - 98.0

Curve Number Calculations
Somerset Academy

Sub-Basin: SPD3
Total Area: 0.64 Acres

Land Use/Cover type	Area [A] (acres)	Soil Type	Percentage, P [P]	Curve Number [CN]	Product (CN x P)
Paved parking lots, roofs, driveways, etc. (excluding right-of-way)	0.64	B	100%	98	98.0

Total: 0.64 - 100% - 98.0

AVERAGE VELOCITY

Input Variables	Basin PPX1	Basin PPX2	Basin NX1	Basin NX2	Basin NX3	Basin SPD1	Basin SPD2	Basin SPD3	Basin ND1	Basin ND2	Basin ND3	Basin ND4	Basin PPD1	Basin PPD2
Bottom Width, B, (ft):	5.0	5.0	5.0	10.0	10.0	2.0	2.0	2.0	2.0	2.0	2.0	5.0	2.0	2.0
Right Side Slope, Zr:	30	5	10	15	10	50	50	50	50	50	50	0	50	50
Left Side Slope, Zl:	15	5	10	15	10	0	0	0	0	0	0	0	0	0
Manning's n:	0.030	0.030	0.030	0.030	0.030	0.015	0.015	0.015	0.015	0.015	0.015	0.015	0.015	0.015
Geometric Slope, So (ft/ft):	0.020	0.020	0.024	0.022	0.021	0.015	0.015	0.017	0.012	0.012	0.027	0.005	0.020	0.020
Flowrate, Q (cfs):	4	5	4	3	2	2	2	1	5	5	2	1	8	8

Output Variables

Normal Depth, Yn (ft):	0.21	0.29	0.23	0.14	0.11	0.15	0.15	0.10	0.23	0.23	0.13	0.12	0.25	0.25
Area of Flow, A, (sf):	2.08	1.88	1.66	1.69	1.26	0.83	0.83	0.47	1.79	1.79	0.67	0.60	2.10	2.10
Velocity, V (fps):	1.92	2.67	2.41	1.77	1.59	2.40	2.40	2.11	2.79	2.79	2.99	1.66	3.81	3.81
Wetted Perimeter, p, (ft):	14.59	7.96	9.59	14.20	12.27	9.48	9.49	7.27	13.76	13.76	8.55	5.24	14.88	14.88
Hydraulic Radius, Rh (ft):	0.14	0.24	0.17	0.12	0.10	0.09	0.09	0.07	0.13	0.13	0.08	0.11	0.14	0.14
Free Surface Top Width, T, (ft):	14.58	7.91	9.56	14.19	12.26	9.34	9.35	7.17	13.53	13.53	8.42	5.00	14.63	14.63
Centroid, Y*, (ft):	0.09	0.13	0.10	0.07	0.05	0.06	0.06	0.04	0.09	0.09	0.05	0.06	0.09	0.09

* NOTE : HALF OF THE 100-YEAR STORM RUNOFF FLOWS IS USED TO DETERMINE THE BASIN TRAVEL VELOCITY REQUIRED FOR THE LAG TIME CALCULATIONS

Somerset Academy
(Addendum to Technical Drainage Study)

**10-Year and 100-Year,
Six Hour Storm:
Future Condition**

FILE: 121075F.DAT

**Peak Flow Summary
Future Condition**

HEC-1 I.D.	Area (acres)	10-year Flow (cfs)	100-year Flow (cfs)
PPD1	5.57	7	16
PPD2	6.93	8	16
RPPD2	-	8	16
ND4	0.19	<1	<1
CMF1	-	8	16
ND1	3.87	5	10
RND1	-	4	10
ND2	5.98	3	10
CMF2	-	8	19
ND3	1.54	2	4
SPD1	1.16	2	4
RSPD1	-	2	4
SPD2	1.05	2	4
CMF3	-	4	8
RCMF3	-	4	7
SPD3	0.64	1	2
CMF4	-	5	10

Runoff conveyed
in the
revised
6-FT Flume


```

*****
* FLOOD HYDROGRAPH PACKAGE (HEC-1)
* JUN 1998
* VERSION 4.1
* RUN DATE 23OCT12 TIME 12:22:29
*****

```

121075f

```

*****
* U.S. ARMY CORPS OF ENGINEERS
* HYDROLOGIC ENGINEERING CENTER
* 609 SECOND STREET
* DAVIS, CALIFORNIA 95616
* (916) 756-1104
*****

```

```

X X XXXXXXX XXXXX X
X X X X X XX
X X X X X X
XXXXXXX XXXX XXXXX X
X X X X X X
X X X X X X
X X XXXXXXX XXXXX XXX

```

THIS PROGRAM REPLACES ALL PREVIOUS VERSIONS OF HEC-1 KNOWN AS HEC1 (JAN 73), HEC1GS, HEC1DB, AND HEC1KW.
 THE DEFINITIONS OF VARIABLES -RTIMP- AND -RTIOR- HAVE CHANGED FROM THOSE USED WITH THE 1973-STYLE INPUT STRUCTURE.
 THE DEFINITION OF -AMSKK- ON RM-CARD WAS CHANGED WITH REVISIONS DATED 28 SEP 81. THIS IS THE FORTRAN77 VERSION.
 NEW OPTIONS: DAMBREAK OUTFLOW SUBMERGENCE, SINGLE EVENT DAMAGE CALCULATION, DSS:WRITE STAGE FREQUENCY,
 DSS:READ TIME SERIES AT DESIRED CALCULATION INTERVAL LOSS RATE:GREEN AND AMPT INFILTRATION
 KINEMATIC WAVE: NEW FINITE DIFFERENCE ALGORITHM

1

```

HEC-1 INPUT
PAGE 1

LINE ID.....1.....2.....3.....4.....5.....6.....7.....8.....9.....10
1 ID SOMERSET ACADEMY - TECHNICAL DRAINAGE STUDY
2 ID FUTURE CONDITIONS - ONSITE AND OFFSITE
3 ID USING SCS METHODS AND KINEMATIC WAVE ROUTING
4 ID MASTER PLAN ADJUSTED 6-HOUR RAINFALL AND STORM DISTRIBUTION
5 ID LOCHSA JOB# 121075
6 ID
7 ID INPUT FILE NAME: 121075F.DAT
8 ID
9 ID AUGUST 2012
10 ID
11 ID *****
12 ID MCCARRAN AIRPORT RAINFALL AREA
13 ID 10 & 100 YEAR - 6 HOUR STORM EVENT
14 ID PRECIPITATION:
15 ID 10-YEAR: 1.58 INCHES
16 ID 100-YEAR: 2.77 INCHES
17 ID
18 ID 10-YEAR/100-YEAR RATIO: 1.58/2.77 = 0.5704
19 ID *****
20 ID *****
21 ID *DIAGRAM
22 ID IT 5
23 ID IO 5 0 300
24 ID IN 5
25 ID JR PREC .5704 1.0
26 KK PPD1
27 KM NORTHWESTERN PORTION OF THE SUBJECT PROJECT PARCEL. THIS AREA WILL
28 KM BE DEVELOPED IN THE FUTURE BY OTHERS DRAINING NORTHEASTERLY
29 KM TOWARDS ELKHORN ROAD
30 PB 2.770
31 PC 0.0 .02 .057 .07 .087 .108 .124 .13 .13 .13
32 PC .13 .13 .13 .133 .14 .142 .148 .158 .172 .181
33 PC .19 .197 .199 .2 .201 .204 .214 .229 .241 .249
34 PC .251 .256 .27 .278 .281 .283 .295 .322 .352 .409
35 PC .499 .59 .71 .744 .781 .812 .819 .835 .851 .856
36 PC .86 .868 .876 .888 .91 .926 .937 .95 .97 .976
37 PC .982 .985 .987 .989 .99 .993 .993 .994 .995 .998
38 PC .998 .999 1.0
39 BA .00870
40 LS 0 92.0
41 UD .084
42 KK PPD2
43 KM REMAINDER NORTHERN PORTION OF THE PROJECT PARCEL TO BE DEVELOPED IN THE
44 KM FUTURE BY OTHERS DRAINING EASTERLY AND DIVERTED SOUTHERLY THROUGH ONSITE
45 KM BASIN ND4
46 BA .00870
47 LS 0 92.0
48 UD .071

```

Future (Worst Case)
Flows into Flume

1

```

HEC-1 INPUT
PAGE 2

LINE ID.....1.....2.....3.....4.....5.....6.....7.....8.....9.....10
48 KK RPPD2
49 KM ROUTE RUNOFF FROM PPD2 SOUTHERLY THROUGH ND4 TOWARDS THE NORTHERN
50 KM WROUGHT IRON GATE AND 20' DRAINAGE EASEMENT
51 RK 360 0.005 0.015 RECT 4 0
52 KK ND4
53 KM ONSITE BASIN ND4. NORTHERN PORTION OF THE SUBJECT PROJECT SITE
54 KM DRAINING EASTERLY TOWARDS THE EXISTING NORTHERN WROUGHT IRON GATE
55 KM INTO THE ADJACENT ELKHORN-CIMARRON ESTATES RESIDENTIAL SUBDIVISION
56 BA .00030
57 LS 0 72.1
58 UD .091
59 KK CMF1
60 KM COMBINE RPPD2 AND ND4
61 KM TOTAL ONSITE FLOWS DRAINING TOWARDS THE EXISTING 20' DRAINAGE EASEMENT ONTO
62 KM DENAIDES COURT THROUGH THE NORTHERN WROUGHT IRON GATE
63 HC 2

```

CMF1

121075f

64 KK ND1
65 KM ONSITE BASIN ND1. NORTHERN PORTION OF THE SUBJECT PROJECT SITE
66 DRAINING EASTERLY TOWARDS THE EXISTING NORTHERN WROUGHT IRON GATE
67 KM INTO THE ADJACENT ELKHORN-CIMARRON ESTATES RESIDENTIAL SUBDIVISION
68 BA .00605
69 LS 0 91.3
70 UD .098

71 KK RND1
72 KM ROUTE RUNOFF FROM ND1 SOUTHEASTERLY THROUGH BASIN ND2 ALONG THE ONSITE DRIVE
73 KM AISLE TO THE SOUTHWEST CORNER OF THE SITE
74 RK 425 0.018 0.015 TRAP 2 50

75 KK ND2
76 KM ONSITE BASIN ND2. MIDDLE PORTION OF THE SUBJECT PROJECT SITE.
77 DRAINING SOUTHEASTERLY TOWARDS THE EXISTING SOUTHERN WROUGHT IRON GATE
78 KM INTO THE ADJACENT ELKHORN-CIMARRON ESTATES RESIDENTIAL SUBDIVISION
79 BA .00934
80 LS 0 81.7
81 UD .138

82 KK CMF2
83 KM COMBINE RND1 AND ND2
84 KM TOTAL ONSITE FLOWS DRAINING TOWARDS THE EXISTING 20' DRAINAGE EASEMENT ONTO
85 KM HESPERIDES AVENUE THROUGH THE SOUTHERN WROUGHT IRON GATE
86 HC 2

87 KK ND3
88 KM ONSITE BASIN ND3. SOUTHERN PORTION OF THE SUBJECT PROJECT SITE.
89 DRAINING SOUTHEASTERLY TOWARDS THE VACANT PARCEL TO THE SOUTH
90 BA .00241
91 LS 0 89.5
92 UD .059

HEC-1 INPUT

PAGE 3

LINE ID.....1.....2.....3.....4.....5.....6.....7.....8.....9.....10

93 KK SPD1
94 KM THE PORTION OF SKY POINTE DRIVE ALONG BASIN PPX1
95 KM SINCE LARGE PORTION OF THIS BASIN IS ALREADY PAVED, THE BASIN IS ASSUMED
96 KM TO BE ENTIRELY DEVELOPED
97 BA .00181
98 LS 0 98.0
99 UD .057

100 KK RSPD1
101 KM ROUTE RUNOFF FROM SPD1 SOUTHEASTERLY THROUGH SPD2 ADJACENT TO THE SITE
102 RK 590 0.018 0.015 TRAP 2 50

103 KK SPD2
104 KM THE CENTRAL PORTION OF SKY POINTE DRIVE ADJACENT TO THE NORTHERN HALF OF THE
105 KM SINCE LARGE PORTION OF THIS BASIN IS ALREADY PAVED, THE BASIN IS ASSUMED
106 KM TO BE ENTIRELY DEVELOPED
107 BA .00164
108 LS 0 98.0
109 UD .055

110 KK CMF3
111 KM COMBINE RSPD1 AND SPD2
112 KM TOTAL RUNOFF FLOWS DRAINING SOUTHEASTERLY PAST THE NORTHWESTERN DRIVEWAY
113 HC 2

114 KK RCMF3
115 KM ROUTE RUNOFF FROM CMF2 SOUTHEASTERLY ALONG SKY POINTE DRIVE THRU BASIN SPD3
116 KM TO THE SOUTHWEST CORNER OF THE SITE
117 RK 365 0.018 0.015 TRAP 2 50

118 KK SPD3
119 KM THE SOUTHERN PORTION OF SKY POINTE DRIVE ADJACENT TO THE SOUTHERN HALF OF THE
120 KM SINCE LARGE PORTION OF THIS BASIN IS ALREADY PAVED, THE BASIN IS ASSUMED
121 KM TO BE ENTIRELY DEVELOPED
122 BA .00100
123 LS 0 98.0
124 UD .050

125 KK CMF4
126 KM COMBINE RSPD2 AND SPD3
127 KM TOTAL RUNOFF FLOWS DRAINING SOUTHEASTERLY IN SKY POINTE DRIVE DOWNSTREAM OF T
128 HC 2
129 ZZ

SCHEMATIC DIAGRAM OF STREAM NETWORK

(V) ROUTING (--->) DIVERSION OR PUMP FLOW
(.) CONNECTOR (<---) RETURN OF DIVERTED OR PUMPED FLOW

INPUT
LINE

NO.

25

41

48

52

59

64

71

75

PPD1

PPD2

V

V

RPPD2

ND4

CMF1

ND1

V

RND1

ND2

.

.

.

.

.

.

.

.

.

.

.

Page 3

121075f

				TIME	3.50	3.50
HYDROGRAPH AT	PPD2	.01	1	FLOW TIME	8.	16.
ROUTED TO	RPPD2	.01	1	FLOW TIME	3.50	3.50
HYDROGRAPH AT	ND4	.00	1	FLOW TIME	0.	0.
2 COMBINED AT	CMF1	.01	1	FLOW TIME	8.	16.
HYDROGRAPH AT	ND1	.01	1	FLOW TIME	5.	10.
ROUTED TO	RND1	.01	1	FLOW TIME	4.	10.
HYDROGRAPH AT	ND2	.01	1	FLOW TIME	3.	10.
2 COMBINED AT	CMF2	.02	1	FLOW TIME	8.	19.
HYDROGRAPH AT	ND3	.00	1	FLOW TIME	2.	4.
HYDROGRAPH AT	SPD1	.00	1	FLOW TIME	2.	4.
ROUTED TO	RSPD1	.00	1	FLOW TIME	2.	4.
HYDROGRAPH AT	SPD2	.00	1	FLOW TIME	2.	4.
2 COMBINED AT	CMF3	.00	1	FLOW TIME	4.	8.
ROUTED TO	RCMF3	.00	1	FLOW TIME	4.	7.
HYDROGRAPH AT	SPD3	.00	1	FLOW TIME	1.	2.
2 COMBINED AT	CMF4	.00	1	FLOW TIME	5.	10.

CMF1 (8/164s)

Runoff through
the 6-FT FlumeSUMMARY OF KINEMATIC WAVE - MUSKINGUM-CUNGE ROUTING
(FLOW IS DIRECT RUNOFF WITHOUT BASE FLOW)

ISTAQ	ELEMENT	DT	PEAK	TIME TO PEAK	VOLUME	DT	INTERPOLATED TO COMPUTATION INTERVAL PEAK	TIME TO PEAK	VOLUME
		(MIN)	(CFS)	(MIN)	(IN)	(MIN)	(CFS)	(MIN)	(IN)
FOR PLAN = 1	RATIO=	.57							
RPPD2	MANE	.33	7.70	210.61	.87	5.00	7.51	210.00	.87

CONTINUITY SUMMARY (AC-FT) - INFLOW= .4031E+00 EXCESS= .0000E+00 OUTFLOW= .4035E+00 BASIN STORAGE= .1838E-06 PERCENT ERROR= -.1

FOR PLAN = 1	RATIO=	1.00							
RPPD2	MANE	.28	16.27	210.44	1.95	5.00	16.08	210.00	1.95

CONTINUITY SUMMARY (AC-FT) - INFLOW= .9023E+00 EXCESS= .0000E+00 OUTFLOW= .9029E+00 BASIN STORAGE= .1865E-06 PERCENT ERROR= -.1

FOR PLAN = 1	RATIO=	.57							
RND1	MANE	.71	4.57	211.32	.83	5.00	4.41	215.00	.83

CONTINUITY SUMMARY (AC-FT) - INFLOW= .2659E+00 EXCESS= .0000E+00 OUTFLOW= .2662E+00 BASIN STORAGE= .1198E-09 PERCENT ERROR= -.1

FOR PLAN = 1	RATIO=	1.00							
RND1	MANE	.66	10.05	211.31	1.88	5.00	9.61	210.00	1.89

CONTINUITY SUMMARY (AC-FT) - INFLOW= .6078E+00 EXCESS= .0000E+00 OUTFLOW= .6082E+00 BASIN STORAGE= .9875E-10 PERCENT ERROR= -.1

FOR PLAN = 1	RATIO=	.57							
RSPD1	MANE	1.19	2.26	212.22	1.36	5.00	2.09	210.00	1.36

CONTINUITY SUMMARY (AC-FT) - INFLOW= .1312E+00 EXCESS= .0000E+00 OUTFLOW= .1316E+00 BASIN STORAGE= .3707E-09 PERCENT ERROR= -.3

FOR PLAN = 1	RATIO=	1.00							
RSPD1	MANE	1.06	4.03	212.16	2.55	5.00	3.81	210.00	2.54

121075f

CONTINUITY SUMMARY (AC-FT) - INFLOW= .2451E+00 EXCESS= .0000E+00 OUTFLOW= .2458E+00 BASIN STORAGE= .3768E-09 PERCENT ERROR= -.3

FOR PLAN = 1	RATIO= .57								
RCMF3	MANE	.73	4.12	211.43	1.36	5.00	4.00	210.00	1.36

CONTINUITY SUMMARY (AC-FT) - INFLOW= .2504E+00 EXCESS= .0000E+00 OUTFLOW= .2506E+00 BASIN STORAGE= .8195E-09 PERCENT ERROR= -.1

FOR PLAN = 1	RATIO= 1.00								
RCMF3	MANE	.66	7.43	211.17	2.54	5.00	7.27	210.00	2.55

CONTINUITY SUMMARY (AC-FT) - INFLOW= .4676E+00 EXCESS= .0000E+00 OUTFLOW= .4679E+00 BASIN STORAGE= .7925E-09 PERCENT ERROR= -.1

*** NORMAL END OF HEC-1 ***

REVISED HYDRAULIC CALCULATIONS

Normal Depth Calculations for 6-foot U-gutter-Eastern Boundary of Site ←

Normal Flow Depth Calculations for 6-foot U-gutter – CMF2 Flows from Parking
Lots and Drive Aisle (Future Condition)

Overflow Path Analysis (Weir and Normal Depth @ Sections CC and DD)

Drop Inlet Capacity Calculation for 3'x3' Jensen Precast Inlet

Standard Form 6 - Analysis for Proposed 18" Storm Drain

6-foot U-Gutter Conveying Concentration Point CMF1 Flows **Worksheet for Rectangular Channel**

Project Description	
Worksheet	6-foot U-Gutter Conveying Concentration Point CMF1 Flows
Flow Element	Rectangular Channel
Method	Manning's Formula
Solve For	Channel Depth

Input Data	
Mannings Coefficient	0.013
Slope	<u>0.010000 ft/ft</u>
Bottom Width	6.00 ft
Discharge	16.00 cfs

Results	
Depth	0.44 ft
Flow Area	<u>2.6 ft²</u>
Wetted Perimeter	6.88 ft
Top Width	6.00 ft
Critical Depth	0.60 ft
Critical Slope	0.003720 ft/ft
Velocity	6.04 ft/s
Velocity Head	0.57 ft
Specific Energy	1.01 ft
Froude Number	1.60
Flow Type	Supercritical

Previously approved slope
for 6-FT Flume.

Now being revised
to 0.50 %.

Q₁₀₀ from CMF1 (8/16 cfs)


6-foot U-Gutter Conveying Concentration Point CMF1 Flows
Cross Section for Rectangular Channel

Project Description

Worksheet	6-foot U-Gutter Conveying Concentration Point CMF1 Flows
Flow Element	Rectangular Channel
Method	Manning's Formula
Solve For	Channel Depth

Section Data

Mannings Coefficient	0.013
Slope	0.010000 ft/ft
Depth	0.44 ft
Bottom Width	6.00 ft
Discharge	16.00 cfs

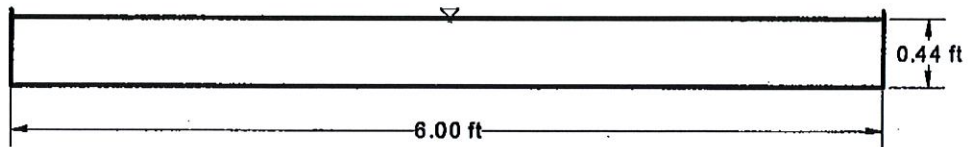

V:1
H:1
NTS

Technical Drainage Study For Somerset Academy

JOB# 121075

August 2012

Prepared for:

Ethos Three Architecture
8985 South Eastern Avenue
Suite 220
Las Vegas, Nevada 89123
(702) 456-1070

Prepared By:

LOCHSA ENGINEERING
6345 South Jones Boulevard
Suite 100
Las Vegas, Nevada 89118
(702) 365-9312

HYDROLOGIC CRITERIA AND DRAINAGE MANUAL
DRAINAGE STUDY INFORMATION FORM

Name of Development: Somerset Academy Date: August 27, 2012

Location of Development: a) Descriptive (Cross Streets) North/South: Sky Pointe Drive

East/West: Elkhorn Road

b) Section: 21 Township: 19 South Range: 60 East

c) APN : 125-21-102-001

Name of Owner: Rancho Drive - Tule Springs Road Limited Partnership

Telephone No.: 702-456-1070 Fax No.: (702) 365-9317 E-Mail Address: _____

Address: 6767 West Charleston Boulevard, Suite 150, Las Vegas, Nevada 89146

Contact Person-Name: Stanley Okey Amadi, P.E. Telephone No.: (702) 365-9312

* E-Mail Address: stanley@lochsa.com Fax No.: (702) 365-9317

Firm: Lochsa Engineering

Address: 6345 South Jones Boulevard, Suite 100, Las Vegas, Nevada 89118

Type of Land Development/Land Disturbance Process:

☐	Rezoning	☐	Subdivision Map	☐	Clearing and Grading Only
☐	Parcel Map	☐	Planned Unit Development	☐	Other (Please specify below)
☐	Large Parcel Map	☒	Building Permit		

1. Total Owned Land Area: At Site: 24.45 +/- Acres Being Developed/Disturbed: 12.20 +/- Acres

2. Is a portion or all of the subject property located in a designated FEMA Flood Hazard Area? ☐ Yes** ☒ No

3. Is the property bordered or crossed by an existing or proposed Clark County Regional Flood Control District Master Planned Facility? ☒ Yes** ☐ No

4. Proposed type of development (Residential, Commercial, Etc.): Residential (Multi-Family)


5. Approximate upstream land area which drains to the subject site: 15.0 +/- Acres

6. Has the site drainage been evaluated in the past? ☐ YES ☒ NO If yes, please identify documentation: _____

7. If known, please briefly identify the proposed discharge point(s) of runoff from the site: _____

Southeasterly into the adjacent Elkhorn-Cimarron Estates Residential Subdivision Following Existing Drainage Patterns

8. Briefly describe your proposed schedule for the subject project: ASAP

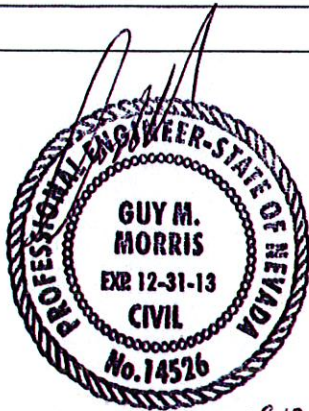

Engineer's Seal

Submit this form as part of the required drainage study to the local entity which has jurisdiction over the subject property. This form may provide sufficient information to serve as the Conceptual Drainage Study.

***New Required Field**

****Review and concurrence of the Clark County Regional Flood Control District is required.**

Revision	Date

Local Entity File No. _____

REFERENCE:

STANDARD FORM 1

1. GENERAL LOCATION AND DEVELOPMENT DESCRIPTION

1.1 Purpose

Lochsa Engineering has been retained by Ethos Three Architecture, to provide a technical drainage study for the proposed Sky Pointe Multi-Family and Somerset Academy. The proposed development will be located at the southeast corner of Elkhorn Road and Sky Pointe Drive intersection within the City of Las Vegas, Nevada. The purpose of this study is to provide a detailed hydrologic analysis of the site and offsite watersheds impacting the site, and to substantiate the hydraulic design for the proposed multi-family and academy development. This report will examine the existing and developed conditions of the site and will explore any potential future impacts to the site as a result of development of the onsite and offsite tributaries. The site will be developed in two phases with the first phase within the southern half of site consisting of the Somerset Academy, while the second phase on the northern half of the site will consist of the multi-family development. The Clark County Regional Flood Control District (CCRFCD) Hydrologic Criteria and Drainage Design Manual (HCDDM) and the CCRFCD 2008 Master Plan Update have been compiled and utilized in the preparation of this study. This report presents a summary of the hydrologic and hydraulic analyses, methodology, and results of the study.

1.2 Location of Property

The project site is located at the southeast corner of the intersection of Elkhorn Road and Sky Pointe Drive within the City of Las Vegas jurisdiction in Clark County, Nevada. Sky Pointe Drive adjacent to the site is the eastern frontage road to US-95 highway and traverses in a northwest to southeast direction. Elkhorn Road which borders the northern boundary of the site consists of an

overpass across US-95 highway. Directly east of the site is the existing Elkhorn Cimarron Estates residential subdivision, while directly south of the site is an undeveloped parcel. Full offsite half street improvements will be constructed within the eastern half of Sky Pointe Drive adjacent to the site. Full offsite improvements in Elkhorn Road adjacent to the site have already been constructed with the overpass to US-95 highway. The site is specifically located within a portion of the Northern Half (N 1/2) of the Northwest Quarter (NW 1/4) of Section 21, Township 19 South, Range 60 East, of the M.D.M., in the City of Las Vegas, Nevada. The centerline of Elkhorn Road forms the section line between Sections 16 and 21 of Township 19 South and Range 60 East of the MDM. The project site is also identified as a portion of Assessor's Parcel Number (APN) 125-21-102-001. Please refer to the copy of the Assessor's Parcel Map provided in Appendix A. Figure 1 also provided in Appendix C, shows the vicinity and area map of the subject site in relation to the surrounding streets.

1.3 Description of Property


The project parcel consists of approximately 24.45 acres of natural desert land that generally slopes southeast at approximately 1.60%. The old alignment of Elkhorn Road traverses through the northern half of the site. The area for the proposed Somerset Academy comprises of the southern half of the project parcel and spans approximately 12.20 acres. A review of the 2008 Las Vegas Valley Flood Control Master Plan Update (Reference 2), Figure H-13 and the Natural Resources Conservation Service (NRCS) Web Soil Survey 2.0 (Reference 3), indicates that the site is located within the hydrologic soil group B. Soil group B is defined as soils with "Moderate infiltration rate, and moderately low runoff potential." The Curve Numbers (CNs) for the existing and developed conditions have been determined from Table 602 of the CCRFCD Hydrologic Criteria and Drainage Design Manual.

2.3 Future Drainage Condition

A. Onsite and Offsite Drainage

For the future condition, the proposed CCRFCD facilities (CN950000 through CN950167) to be constructed in the alignment of US-95 Highway is assumed to be fully in place. These facilities will intercept and convey all the upstream offsite flows from the watersheds west of the US-95 Highway alignment. Therefore, no offsite flows will perpetuate east across the highway as analyzed for the existing and interim conditions. Consequently, all the flows impacting the project parcel through the existing aforementioned culverts will be completely eliminated. Similarly, upstream flows within Tule Springs Road will be completely captured by the existing 36" RCP storm drain and the 6'x3' RCBC, since adequate capacity will exist as a result of the offsite flows eliminated by the CCRFCD facility. Hence, no flows are anticipated to convey south from Tule Springs Road towards Sky Pointe Drive adjacent to the site. The surface flows in Sky Pointe Drive adjacent to the site will only consist of the runoff generated by basins SPD1, SPD2 and SPD3. Basins SPD1 and SPD2 will combine at concentration point CMF3 (2/5 cfs) just downstream of the upstream driveway entrance to the site. Likewise, basin SPD3 will combined with other surface flows from CMF3 at concentration point CMF4 (3/6 cfs) in Sky Pointe Drive downstream of the site.

On the contrary, the northern portion of the project parcel is anticipated to be developed into a commercial and/or public facility. Therefore, basins PPX1 and PPX2 have been respectively reanalyzed as PPD1 (7/16 cfs) and PPD2 (8/16 cfs) to estimate the future runoff due to the anticipated development. In order to maintain the existing drainage pattern in the future condition, runoff from basin PPD1 is assumed to discharge east into Elkhorn Road, while basin PPD2 will discharge south and eventually east through the northern 20' drainage easement at the cul-de-sac end of Danaides Court. Runoff from basin PPD2 will combine with onsite basin ND4 at concentration point CMF1 (8/16 cfs) to discharge east into Danaides Court. Basins ND1 and ND2 will combine at

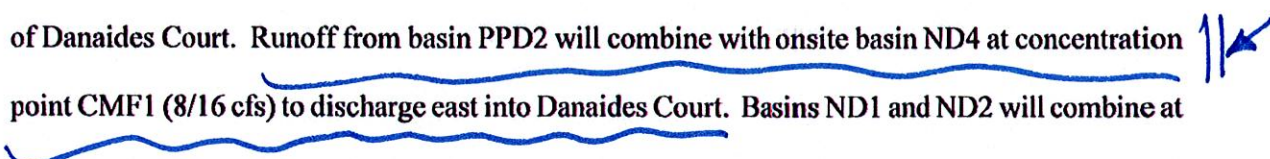

concentration point CMF2 (8/19 cfs) and the combined runoff will also discharge east into the Elkhorn-Cimarron Estates through the existing southern 20' drainage easement the cul-de-sac end of Hesperides Avenue. It is worthy to restate that although portions of basins ND1 and ND2 are rough graded in the interim condition, the interim condition analysis reflects the anticipated ultimate development of the site. Therefore, a future condition re-analysis of the onsite basins will not be necessary and has not been provided. Basin ND3 will also discharge south into the adjacent undeveloped parcel (APN: 125-21-202-001) through the proposed 48"x16" wall opening as designed for in the interim condition. Please refer to the Future Condition Onsite Drainage Map (Sheet DR3) for the basins and concentration points described above.

As previously stated, the "*Drainage Study for Elkhorn-Cimarron Estates*" (Reference 7) indicates that the future (developed) condition flows expected to traverse the two drainage easements in the alignments of Danaides Court and Hesperides Avenue were estimated at concentration points C1 (13/19 cfs) and C2 (13/19 cfs). Similarly, the ultimate (developed) condition flows designed to discharge south into the adjacent undeveloped parcel (APN: 125-21-202-001) were estimated at concentration point C3 (<1/17 cfs) in Reference 7. The subject study has estimated the ultimate developed condition flows at the corresponding concentration locations to be approximately CMF1 (8/16 cfs), CMF2 (8/19 cfs) and ND3 (2/4 cfs). Therefore, by comparison of the estimated flows, it can be concluded that the development of the proposed Somerset Academy will not cause any negative impact to the adjacent downstream properties.

2.4 Master Planning Information

The "*2008 Las Vegas Valley Flood Control Master Plan Update*", dated September 2008, as prepared by Post Buckley Schuh and Jernigan, Inc. (PBS&J), in association with Louis Berger Group and Parsons Brinckerhoff, for the Clark County Regional Flood Control District (CCRFCD),

(Reference 2) illustrates the existing and proposed regional master planned facilities around the site as shown on Figure F-13.

Review of the Master Plan Update (Reference 3), indicates no existing or proposed CCRFCD Master Plan facilities crossing through the site. However, the future CCRFCD Centennial Parkway Channel West-US-95 Branch facilities (CN950000 through CN950167) will be constructed in the alignment of US-95 Highway west of the site. The subject facility will intercept all offsite flows impacting the site from the watersheds west of US-95 Highway. The portion of the facility adjacent to the site is identified as CN95 0000; and will consist of a 2,690 lineal feet Concrete Channel of approximately 22' Wide, 10' Deep and 0:1 Side Slopes. The channel is currently in preliminary design (Status P2) with a design capacity 3,340 cfs, and will be constructed at a bed slope of 2.17%. There is also an existing City of Las Vegas local facility in the alignment of Elkhorn Road upstream of the site. This local facility is identified in the City of Las Vegas Northwest Neighborhood Study Phase I as an 18" RCP storm drain.

2.5 Flood Plain Information

The project site is covered by Flood Insurance Rate Map (FIRM) for the Clark County, Nevada, and unincorporated areas, Community Panel Numbers: 32003C1745F, Effective Date: November 16, 2011.


Review of Panel 32003C1745F indicates that site is located within an area designated as FEMA Flood Zone "X" (unshaded). Zone "X" (unshaded), is described by FEMA as:

"Areas determined to be outside the 0.2% annual chance floodplain."


Figure 2 in the Appendix illustrates the location of the site on a portion of the above referenced Flood Insurance Rate Map.

APPENDIX C

FIGURES

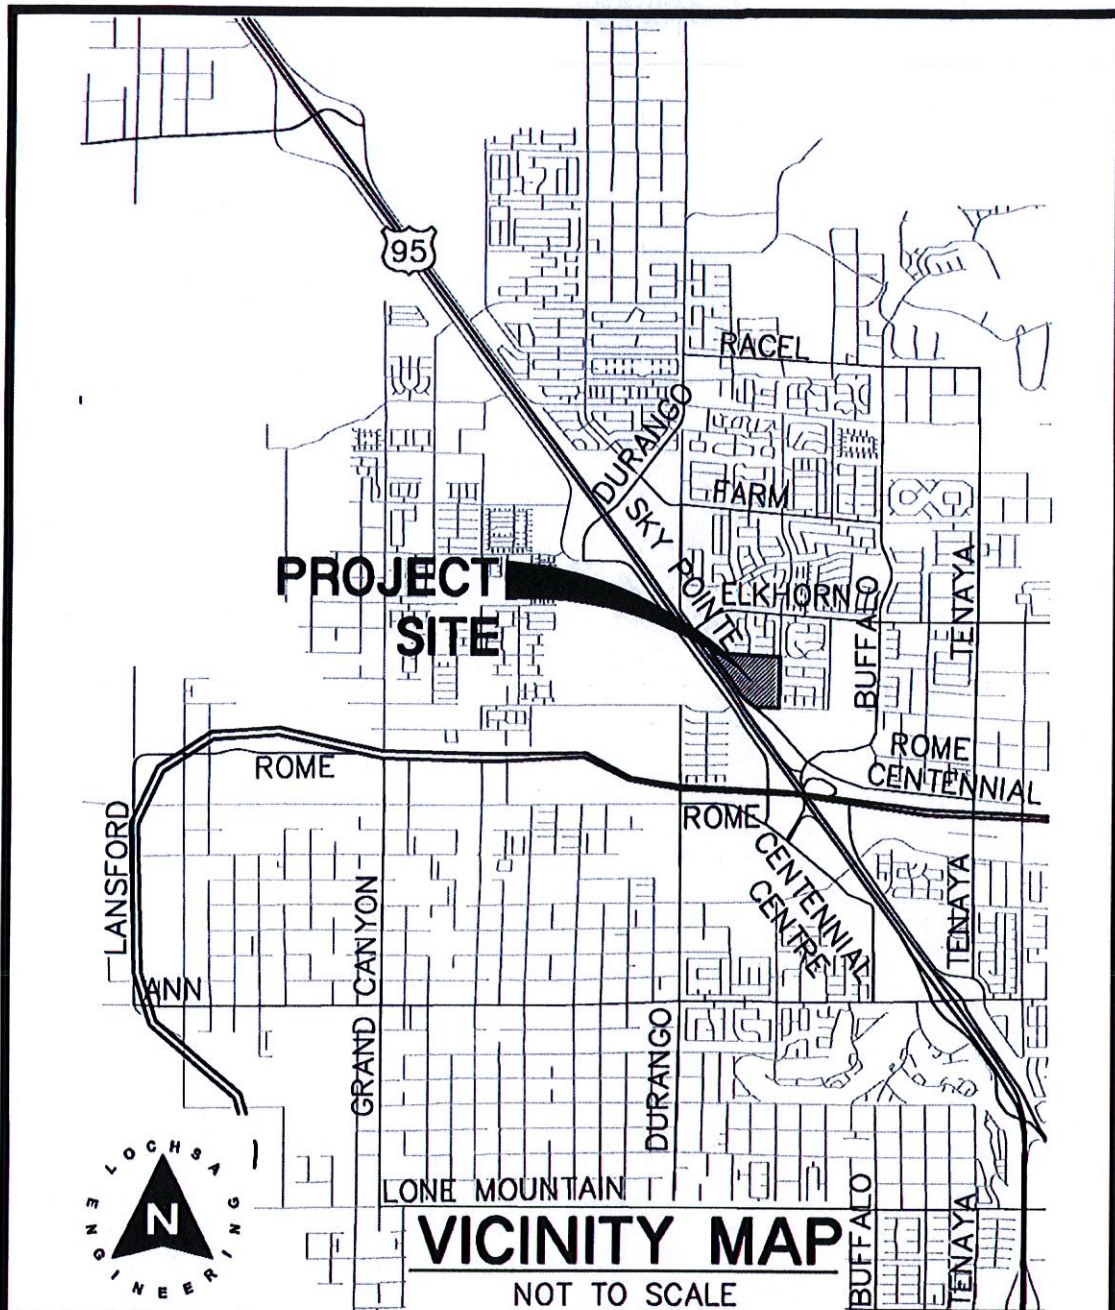

DRAWN BY: SOA	SCALE: N.T.S.	VICINITY MAP (FIGURE 1)	PROJECT No.: 121075
CHECKED BY: HMN	DATE: 08/27/12		SHEET No. V-M
Lochsa engineering 6345 South Jones Blvd. Suite 100 Las Vegas, NV 89118 Phone (702) 365-9312 - Fax (702) 365-9317		SOMERSET ACADEMY	SHEET 1 OF 1

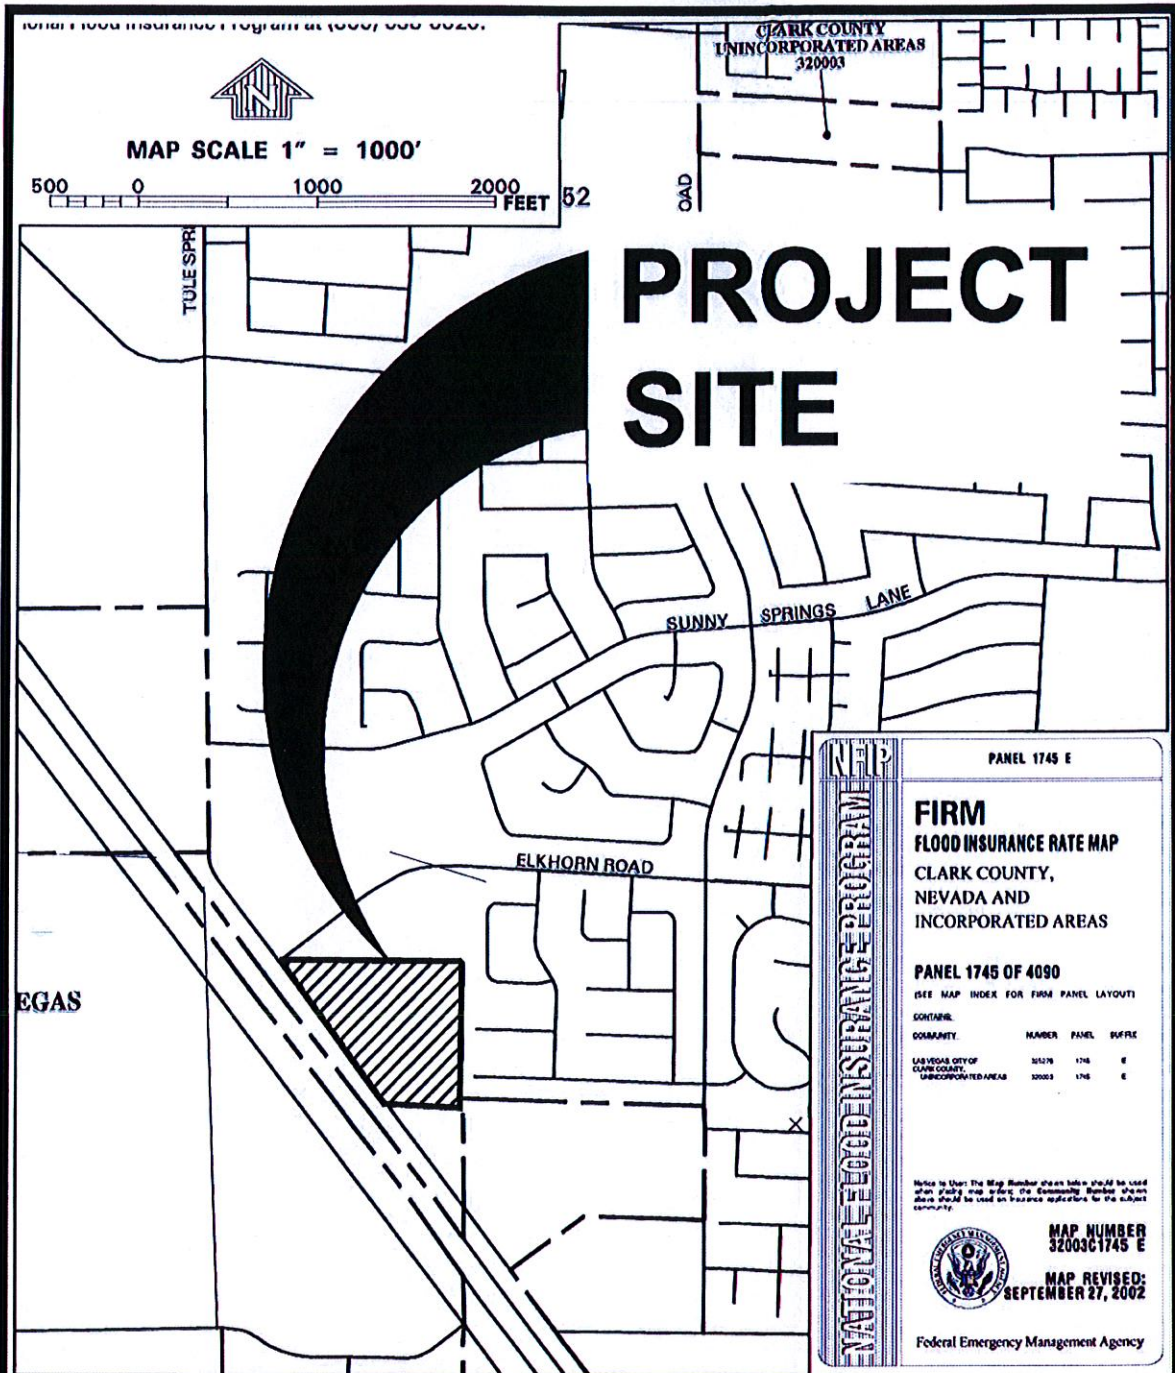

DRAWN BY: SOA SCALE: 1"=1000

CHECKED BY: HMN DATE: 08/27/12

Lochsa
engineering

6345 South Jones Blvd. Suite 100
Las Vegas, NV 89118
Phone (702) 365-9312 - Fax (702) 365-9317

FLOOD INSURANCE RATE MAP (FIGURE 2)

**SOMERSET
ACADEMY**


PROJECT No.:

121075

SHEET No.

F-M

SHEET 1 OF 1

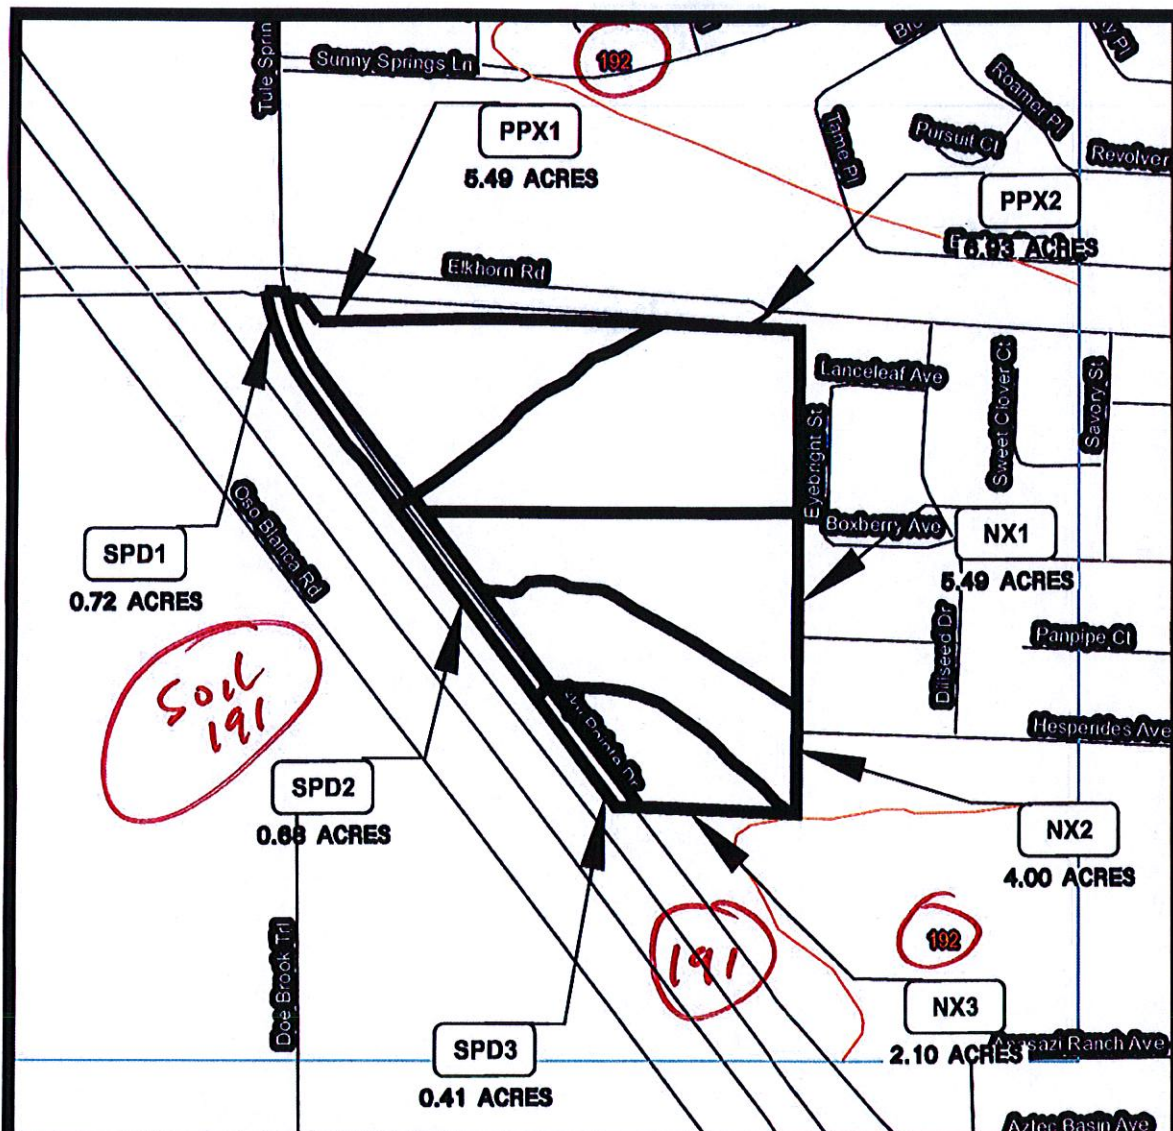

GRAPHIC SCALE



(IN FEET)

1 Inch = 500 ft.



DRAWN BY: SOA SCALE: 1"=500'

CHECKED BY: HMN DATE: 08/24/12

Lochsa
engineering

6345 South Jones Blvd, Suite 100
Las Vegas, NV 89118
Phone (702) 365-9312 - Fax (702) 365-9317

Soil Map
Hydrologic Groups
(Figure 3)

SOMERSET
ACADEMY

PROJECT No.:

121075

SHEET No.

S-1

SHEET 1 OF 1



2008
LAS VEGAS VALLEY
FLOOD CONTROL
MASTER PLAN UPDATE

**FIGURE F-13
FLOOD CONTROL FACILITIES**

LEGEND

- Ultimate Development Boundary
- Existing Facilities
- Category A Proposed Facilities
- Category B Proposed Facilities
- Local Existing Facilities
- Local Proposed Facilities
- Detention Basin
- Culvert or Bridge Crossing
- Stormdrain
- Lined Channel
- Unlined Channel
- Levee/Dike
- Natural Wash/Floodway
- 10-Mile Separator

- Remove & Replace/Parallel Facilities**
- | Category A | Category B |
|------------|------------|
| Channel | Channel |
| Stormdrain | Stormdrain |
| Crossing | Crossing |



0 500 1,000 2,000 3,000
Feet


Scale: 1 inch = 2,000 feet

Refer to Figure G-2 for Aerial Source(s)

US95		2	3			1-15	
4	5	6		7	8	9	10
11	12	13	14	15	16	17	
18	19	20	21	22	23		
24	25	26	27	28			
29	30	31	32	33	34		
35	36	37	38	39	40		
41	42	43	44	45	46		
47	48	49	50	51	52		
53	54	55	56				
57	58	59					



**PROJECT
SITE**

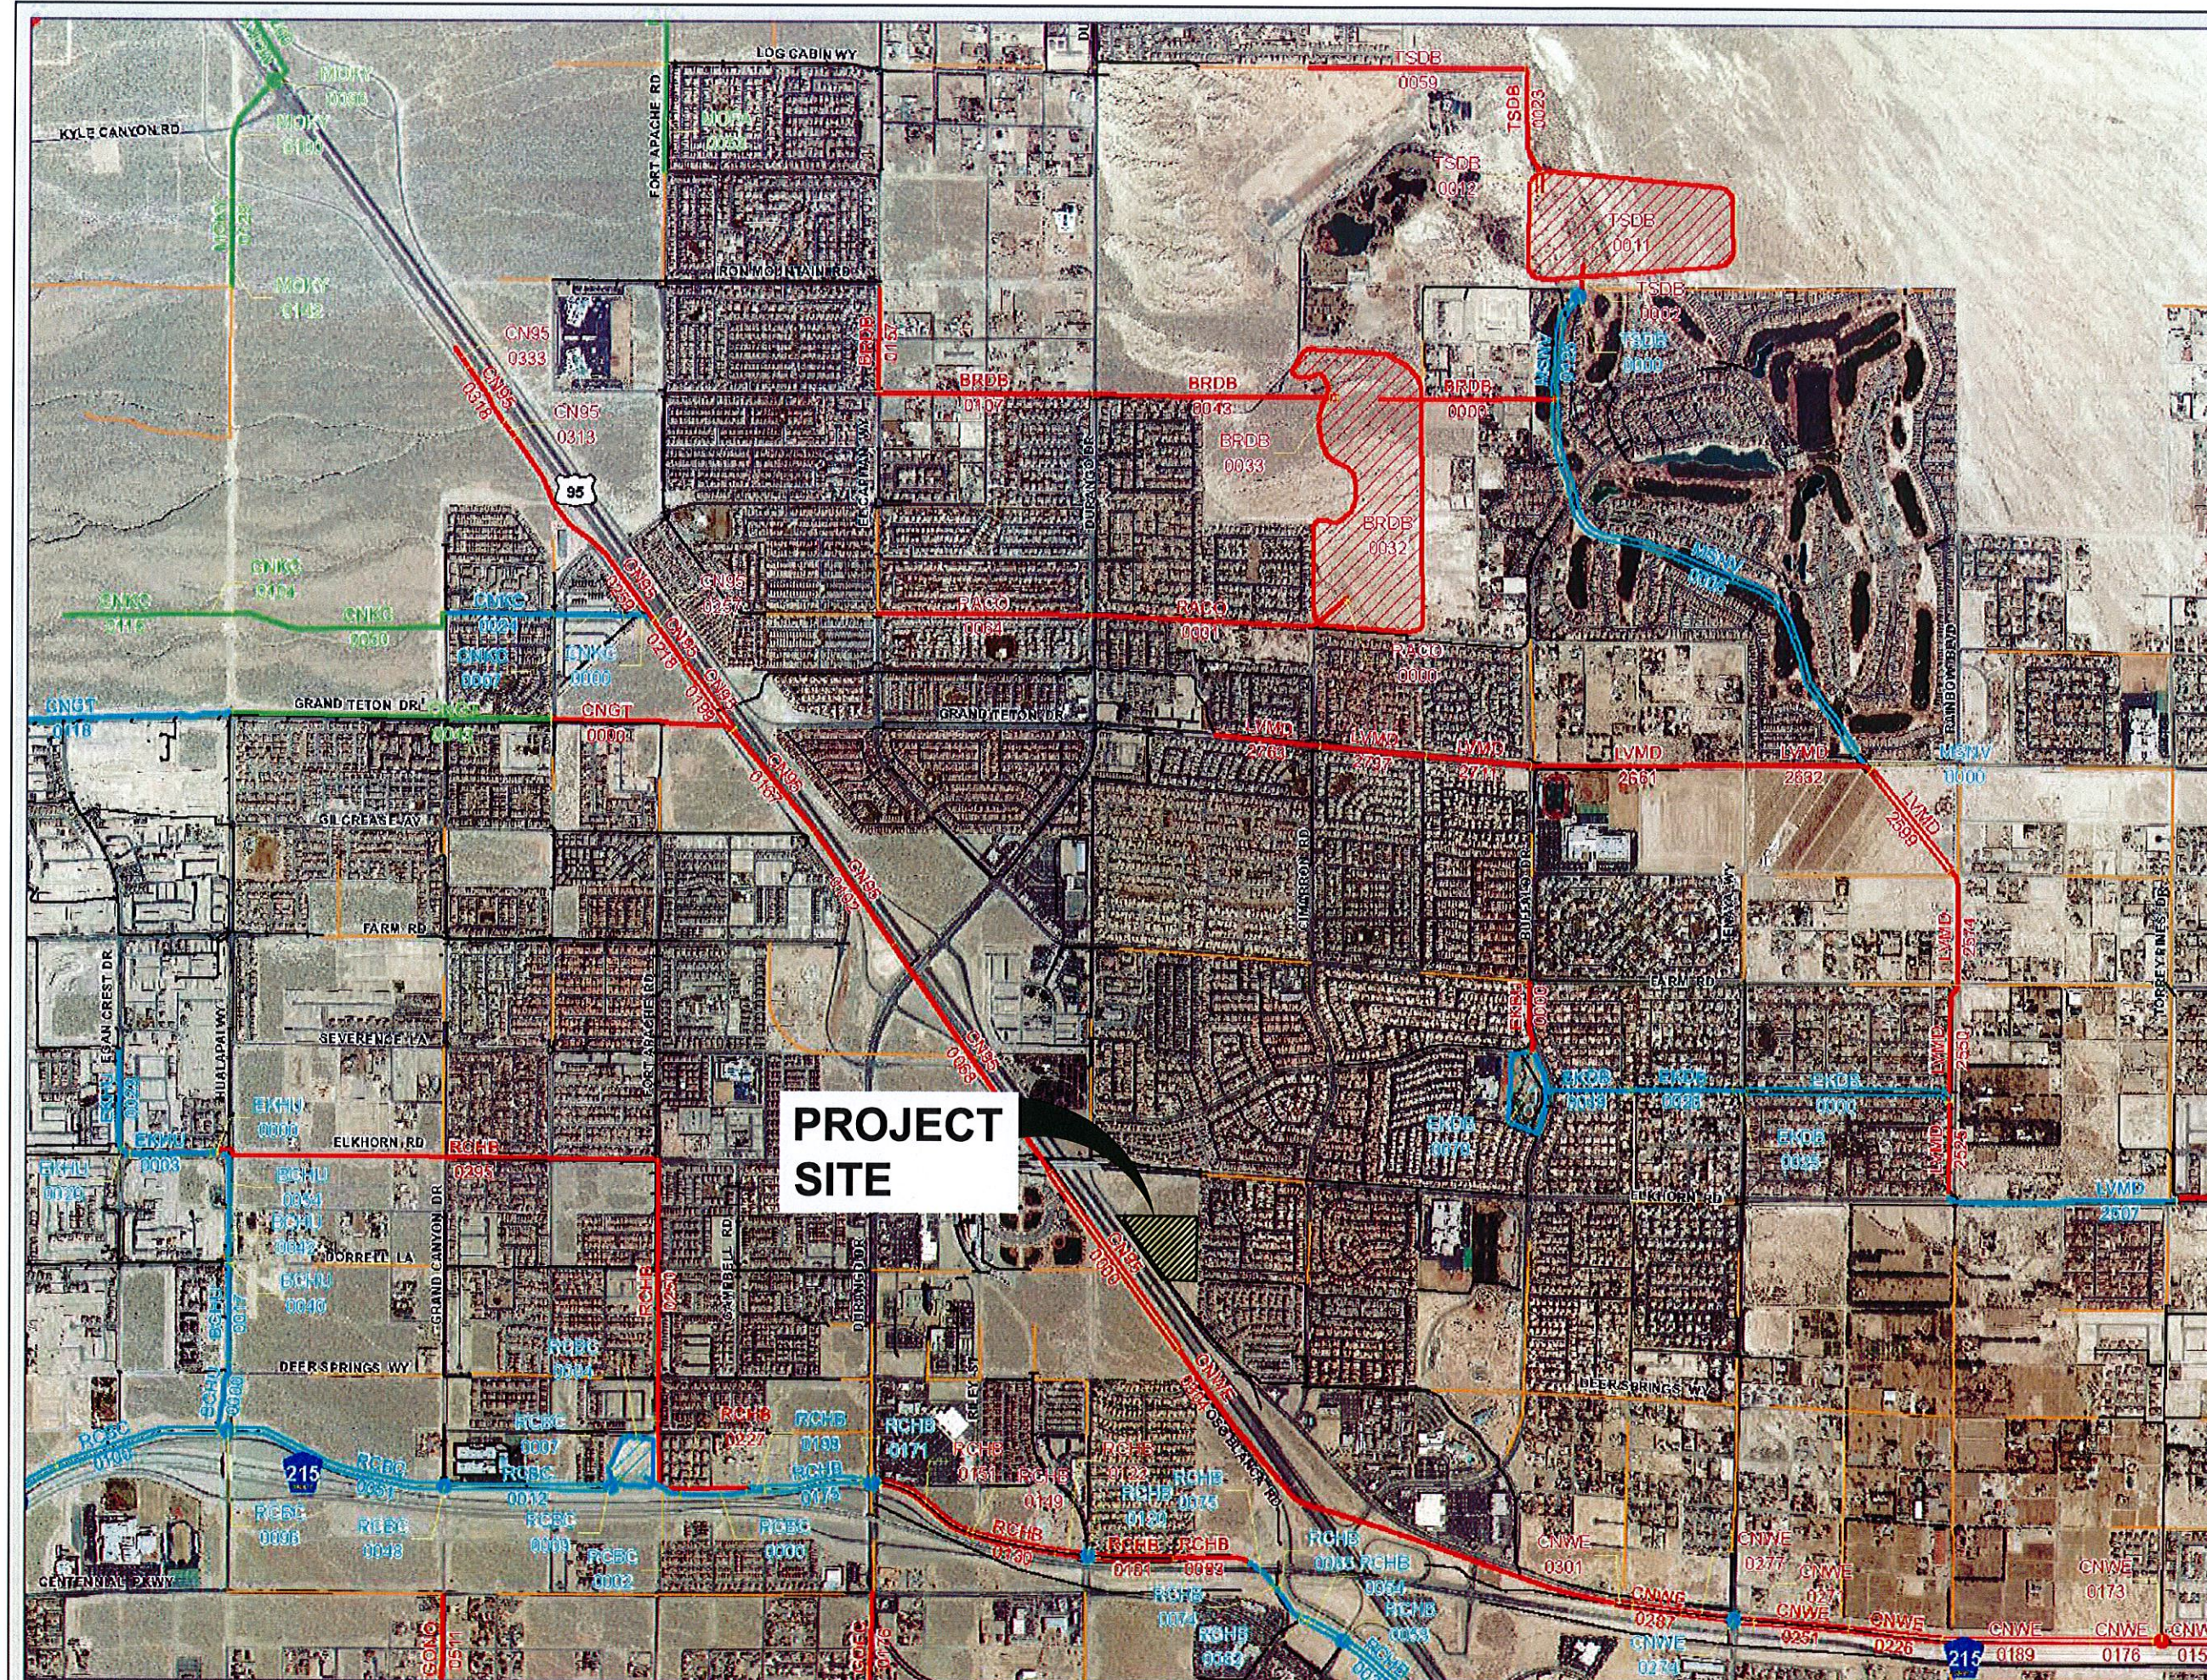

ID / River Mile	Status	Facility Description	Length (ft.)	Flow (cfs)	HEC-1 Node	HEC-1 Model	Tributary Area (sq.mi.)	Channel Slope (%)**
BCHU		BELTWAY CHANNEL - HUALAPAI						
0000	E	12' X 6' RCAP	853	501	CBA3-C	WEST3	0.84	1.11
0017	E	8' X 5' RCAP	1216	501	CBA3-C	WEST3	0.84	1.33
0040	E	60' RCP	60	222	DNW26-C	WEST3	0.51	1.04
0042	E	60' RCP	615	222	DNW26-C	WEST3	0.51	1.42
0054	E	54' RCP	770	222	DNW26-C	WEST3	0.51	1.23
BRDB		BRENT DRAINAGE SYSTEM						
0000	P3	36' RCP with 18" Office Plate	2170	37	BRDB	WEST3	2.48	0.40
0031	P3	45,060 cfs PMF Spillway		45080	CBROB	WEST3	2.48	
0032	P3	450 ac-ft South Environmental Enhancement Area		1902	CBROB	WEST3	2.48	
0033	P3	Energy Dissipator	100	957	CNW113-C	WEST3	1.58	
0043	P1	8' X 6' RCB	2920	957	CNW113-C	WEST3	1.58	2.10
0107	P1	8' X 6' RCB	2660	957	CNW113-C	WEST3	1.58	2.40
0157	P1	12' X 6' RCB	1260	741	CNW96-C	WEST3	0.95	0.25
CN95		CENTENNIAL PKWY CHANNEL WEST / U.S. 95 BRANCH						
0000	P2	Conc Chnl 22'W 10'D 0.1 SS	2690	3340	CNW83-C	WEST3	3.36	2.17
0068	P1	3' X 7' RCB	3380	3216	CNW103-C	WEST3	3.05	2.12
0102	P1	3' X 6' RCB	1710	2888	2CNW89-C	WEST3	2.68	2.09
0167	P1	2' X 6' RCB	1580	2160	2CNW71-E	WEST3	1.64	1.50
0199	P3	Conc Chnl 15'W 11'D 0.1 SS	1015	1609	2CNW72-C	WEST3	1.17	0.82
0218	P3	16' X 6' RCB	558	1609	2CNW72-C	WEST3	1.17	0.77
0257	P3	Transition Structure	100	1609	2CNW72-C	WEST3	1.17	0.77
0259	P3	16' X 6' RCB	2848	674	CNW74-C	WEST3	0.45	2.06
0313	P3	Transition Structure	240	674	CNW74-C	WEST3	0.45	1.50
0318	P3	14' X 6' RCB	797	333	NW62-S	WEST3	0.21	1.47
0333	P3	12' X 6' RCB	300	333	NW62-S	WEST3	0.21	5.50
CN97		CENTENNIAL PKWY CHANNEL WEST / GRAND TETON BRANCH						
0000	P3	10' X 5' RCB	2290	600	CNW71-E	WEST3	0.47	2.63
0043	P0	6' X 6' RCB	3980	600	CNW71-E	WEST3	0.47	3.00
0118	E	6' X 5' RCAP	5472	363	KYLEDET*	KYLED8	57.73	3.72
CNKC		CENTENNIAL PKWY CHANNEL WEST / KYLE CANYON BRANCH						
0000	E	12' X 4' RCB	377	999	CNW72-C	WEST3	0.71	4.58
0007	E	10' X 5' RCB	874	999	CNW72-C	WEST3	0.71	3.28
0024	E	6' X 5' RCB	1385	999	CNW72-C	WEST3	0.71	2.40
0050	P0	6' X 6' RCB	2830	999	CNW72-C	WEST3	0.71	3.00
0104	P0	6' X 5' RCB	565	452	NW45-S	WEST3	0.27	3.00
0115	P0	72' RCP	1513	452	NW45-S	WEST3	0.27	3.00
CNWE		CENTENNIAL PKWY CHANNEL WEST						
0150	P2	Conc Chnl 42'W 10'D 0.1 SS	720	4233	CNW383-C	WEST3	5.64	0.40
0173	P2	42' X 10' RCBC @ Torrey Pines	190	4233	CNW383-C	WEST3	5.64	0.40
0176	P2	Conc Chnl 32'W 12'D 0.1 SS	795	4233	CNW383-C	WEST3	5.64	0.40
0189	P2	Conc Chnl 32'W 10'D 0.1 SS	1845	4067	CNW204-C	WEST3	5.15	0.54
0226	P2	Conc Chnl 12'W 12'D 2.1 SS	1165	4067	CNW204-C	WEST3	5.15	1.00
0251	P2	Conc Chnl 12'W 12'D 2.1 SS	1135	3951	CNW203-C	WEST3	4.65	0.59
0271	P2	Conc Chnl 32'W 10'D 0.1 SS	185	3951	CNW203-C	WEST3	4.65	0.59
0274	E	32' X 10' RCBC @ Tenaya	130	3951	CNW203-C	WEST3	4.65	0.45
0277	P2	Conc Chnl 13'W 10'D 2.1 SS	590	3951	CNW203-C	WEST3	4.65	0.45
0287	P2	Conc Chnl 13'W 10'D 2.1 SS	605	3593	CNW282-C	WEST3	3.84	1.19
0301	P2	Conc Chnl 32'W 10'D 0.1 SS	235	3593	CNW282-C	WEST3	3.84	1.19
0304	P2	32' X 10' RCB	6510	3593	CNW282-C	WEST3	3.84	1.75
EKBU		ELKHORN SPRINGS AND BUFFALO						
0000	P1	78' RCP	860	375	NW134-C	WEST3	0.46	1.00
EKDB		ELKHORN SPRINGS DETENTION BASIN						
0000	E	Grass Chnl 15'W 5.8'D 3.5:1 SS	2575	238	CNW150-C	WEST3	1.41	0.39
0025	E	4' X 3' RCB	160	120	ELKBASIN	WEST3	0.84	0.50
0026	E	48' RCP	1270	120	ELKBASIN	WEST3	0.84	1.23
0049	E	60' RCP	1095	120	ELKBASIN	WEST3	0.84	0.13
0070	E	48 ac-ft Elkhorn Springs Detention Basin		629	CNW133-C	WEST3	0.84	
EKHU		ELKHORN AND HUALAPAI						
0000	E	6' X 5' RCB Overflow Structure	48	638	CNW26-C	WEST3	0.51	0.91
0001	E	6' X 5' RCAP	72	638	CNW26-C	WEST3	0.51	0.91

ID / River Mile	Status	Facility Description	Length (ft.)	Flow (cfs)	HEC-1 Node	HEC-1 Model	Tributary Area (sq.mi.)	Channel Slope (%)**
EKHU		ELKHORN AND HUALAPAI						
0003	E	6' X 4' RCAP	980	638	CNW26-C	WEST3	0.51	3.61
0020	E	6' X 5' RCAP	150	638	CNW26-C	WEST3	0.51	3.61
0023	E	6' X 5' RCAP	1200	638	CNW26-C	WEST3	0.51	0.90
GOEC		GOWAN NORTH - EL CAPITAN BRANCH						
0176	P1	78' RCP	1320	363	CCPFR-C	ALLGOW3	0.46	1.15
GONO		GOWAN NORTH SYSTEM						
0511	P1	7' X 6' RCB	1320	546	CCPHW-C	ALLGOW3	0.60	1.14
LVMD		LAS VEGAS WASH - MIDDLE						
2490	P2	2' X 7' RCB	2555	2278	CNW168-C	CWEST3	4.69	0.40
2507	E	2' X 7' RCB	2831	2278	CNW168-C	CWEST3	4.69	0.36
2525	P1	21' X 6' RCB	1140	1913	CNW159-C	CWEST3	3.91	0.40
2550	P1	21' X 6' RCB	1445	1864	CD181-C	CWEST3	3.41	0.40
2574	P1	21' X 6' RCB	1430	1864	CD181-C	CWEST3	3.41	0.60
2599	P1	Conc Chnl 30'W 5'D 2:1 SS	1577	1585	CNW162-C	CWEST3	3.08	0.40
2632	P1	13' X 5' RCB	1580	968	CNW138-C	WEST3	1.16	0.69
2661	P1	11' X 5' RCB	2640	968	CNW138-C	WEST3	1.16	1.00
2711	P1	8' X 5' RCB	1320	968	CNW138-C	WEST3	1.16	1.80
2737	P1	8' X 5' RCB	1320	818	CNW139-C	WEST3	0.93	1.81
2783	P1	78' RCP	1320	818	CNW139-C	WEST3	0.93	2.40
MOFA		MOCCASIN - FORT APACHE						
0024	P0	12' X 6' RCB	1520	394	DNW100-W	LOWER3	0.48	0.25
0053	P0	10' X 6' RCB	1345	258	DNW78-C	LOWER3	0.24	0.25
MOXY		MOCCASIN - KYLE CANYON BRANCH						
0078	P0	2' X 7' RCB	965	1205	CNW50-E	LOWER3	1.06	0.40
0086	P0	2' X 7' RCB @ US 95	210	1066	CNW35-C	LOWER3	0.89	1.70
0100	P0	2' X 7' RCB	1515	1066	CNW35-C	LOWER3	0.89	0.40
0129	P0	2' X 7' RCB	675	779	CNW33-C	LOWER3	0.64	0.40
0142	P0	2' X 7' RCB	430	779	CNW33-C	LOWER3	0.64	0.40
MSNV		MOUNTAIN SPAMISTA RANCH						
0000	E	6' X 5' RCBC @ Grand Teton	273	679	CNW163-C	CWEST3	1.67	0.40
0005	E	Grass Chnl 100'W 4.5'D 10:1 SS	6325	679	CNW163-C	CWEST3	1.67	0.40
0125	E	Grass Chnl 100'W 4.5'D 10:1 SS	1300	116	CNW147E	WEST3	1.54	0.40
RACO		RACEL STREET COLLECTOR						
0000	P3	96' RCP Baffled Energy Dissipator	54	497	CNW111S	WEST3	0.55	4.20
0001	P3	78' RCP	3245	497	CNW111S	WEST3	0.55	2.46
0064	P3	78' RCP	2650	423	DNW111S	WEST3	0.44	2.09
RCBC		RANCHO ROAD SYSTEM - BELTWAY CHANNEL						
0000	E	6' X 5' RCB	1062	222	FADB	WEST3	1.60	1.04
0002	E	54' RCP Outlet with 41" Orifice	503	222	FADB	WEST3	1.60	2.38
0003	E	2,341 cfs PMF Spillway		2341	FADBIN	WEST3	1.60	
0004	E	76 ac-ft Fort Apache Detention Basin		1255	FADBIN	WEST3	1.60	
0007	E	Energy Dissipator	100	1255	FADBIN	WEST3	1.60	
0009	E	12' X 6' RCBC @ Fort Apache Detention Basin	133	1255	FADBIN	WEST3	1.60	1.79
0012	E	Conc Chnl 12'W 6'7D 0.1 SS	1937	1255	FADBIN	WEST3	1.60	3.15
0048	E	12' X 6' RCBC @ Grand Canyon	140	1040	CMNA1	WEST3	1.32	3.15
0051	E	Conc Chnl 12'W 6'8D 0.1 SS	2660	1040	CMNA1	WEST3	1.32	3.44
0096	E	1' X 6' and 1' X 6' RCBC @ Hualapai Way	190	1040	CMNA1	WEST3	1.32	1.93
0100	E	Conc Chnl 12'W 5.5D 0.1 SS	2085	598	CDMNA1	WEST3	0.48	2.88
0140	E	Conc Chnl 10'W 5D 0.1 SS	2155	598	CDMNA1	WEST3	0.48	1.65
RCHB		RANCHO ROAD SYSTEM - BELTWAY						
0034	E	Conc Chnl 21'W 8D 0.1 SS	1000	2631	CNW1C-W	WEST3	4.68	1.19
0053	E	2' X 6' RCBC @ South Ramp Connector	85	2304	CDW1C1	WEST3	4.31	1.40
0054	E	Conc Chnl 21'W 8D 0.1 SS	432	2304	CDW1C1	WEST3	4.31	1.51
0062	E	Transition Structure	130	2304	CDW1C1	WEST3	4.31	1.51
0065	E	24' X 7' RCB	480	2304	CDW1C1	WEST3	4.31	0.30
0074	E	24' X 6' RCB	50	2226	CNW8C-C	WEST3	4.17	0.30
0075	E	20' X 6' RCBC @ Beltway	428	2226	CNW8C-C	WEST3	4.17	2.61
0083	P2	20' X 6' RCB	950	2226	CNW8C-C	WEST3	4.17	2.49
0101	P2	Conc Chnl 20'W 7D 0.1 SS	980	2226	CNW8C-C	WEST3	4.17	2.38
0120	E	20' X 6' RCBC @ Grand Monticito	120	2226	CNW8C-C	WEST3	4.17	1.00

ID / River Mile	Status	Facility Description	Length (ft.)	Flow (cfs)	HEC-1 Node	HEC-1 Model	Tributary Area (sq.mi.)	Channel Slope (%)**
RCHB		RANCHO ROAD SYSTEM - BELTWAY						
0122	P2	Conc Chnl 16'20W 6D 0.1 SS	350	2226	CNW8C-C	WEST3	4.17	1.84
0130	P2	Conc Chnl 16'W 6D 0.1 SS	1012	2226	CNW8C-C	WEST3	4.17	2.27
0149	P2	Conc Chnl 16'W 6'7D 0.1 SS	87	1888	CNW8C-C	WEST3	3.75	2.67
0151	P2	Conc Chnl 16'W 7D 0.1 SS	1255	1888	CNW8C-C	WEST3	3.75	2.85
0171	E	16' X 6' RCBC @ El Capitan Way	234	1888	CNW8C-C	WEST3	3.75	1.75
0175	E	Conc Chnl 14'W 7D 0.1 SS	1220	1888	CNW8C-C	WEST3	3.75	2.93
0198	E	Conc Chnl 14'W 7D 0.1 SS	225	1402	CNW8A-C	WEST3	3.61	2.93
0227	P1	11' X 6' RCB	1885	1402	CNW8A-C	WEST3	3.61	2.17
0250	P1	11' X 6' RCB	3200	1402	CNW8A-C	WEST3	3.61	1.06
0295	P1	7' X 6' RCB	6525	973	CNW86-C	WEST3	1.75	3.30
TSDB		TULE SPRINGS DRAINAGE SYSTEM						
0000	E	2' X 4' RCBC @ Echo Grande	100	26	TULEDB	WEST3	1.35	1.04
0002	P3	36' RCP with 22" Office Plate	320	26	TULEDB	WEST3	1.35	0.33
0010	P3	14,013 cfs PMF Spillway		14013	CTULEDB	WEST3	1.35	
0011	P3	117 ac-ft North Environmental Enhancement Area		804	CTULEDB	WEST3	1.35	
0012	P3	Energy Dissipator	260	376	CNW148-C	WEST3	0.52	
0023	P1	64' RCP	1320	376	CNW148-C	WEST3	0.52	0.80
0059	P1	78' RCP	2640	376	CNW148-C	WEST3	0.52	1.03


* The HEC-1 node shown identifies the controlling concentration point for the associated facility and is located upstream of this facility due to decreasing peak flow with increasing tributary area caused by storm distribution transitions, depth area reduction factors, or attenuation of flow from routing.
 ** As-built or design slopes were used when available. All other slopes are based on existing topography. The user should verify the facility slope listed prior to performing any facility specific analysis.
 * For parallel facilities, the existing facility flow equals its normal depth capacity, and the proposed parallel facility flow equals the remaining flow (i.e., HEC-1 Node flow - existing facility normal depth capacity + proposed parallel facility flow).



2008 LAS VEGAS VALLEY
FLOOD CONTROL
MASTER PLAN UPDATE
FACILITY INVENTORY
FIGURE F - 13

L
E
G
E
N
D

ID (Facility Identifier) AAB8
 Parent Stream Name
 Stream Name
 River Mile
 Distance Above Confluence with Parent Stream (Miles)
 Miles In Hundredths

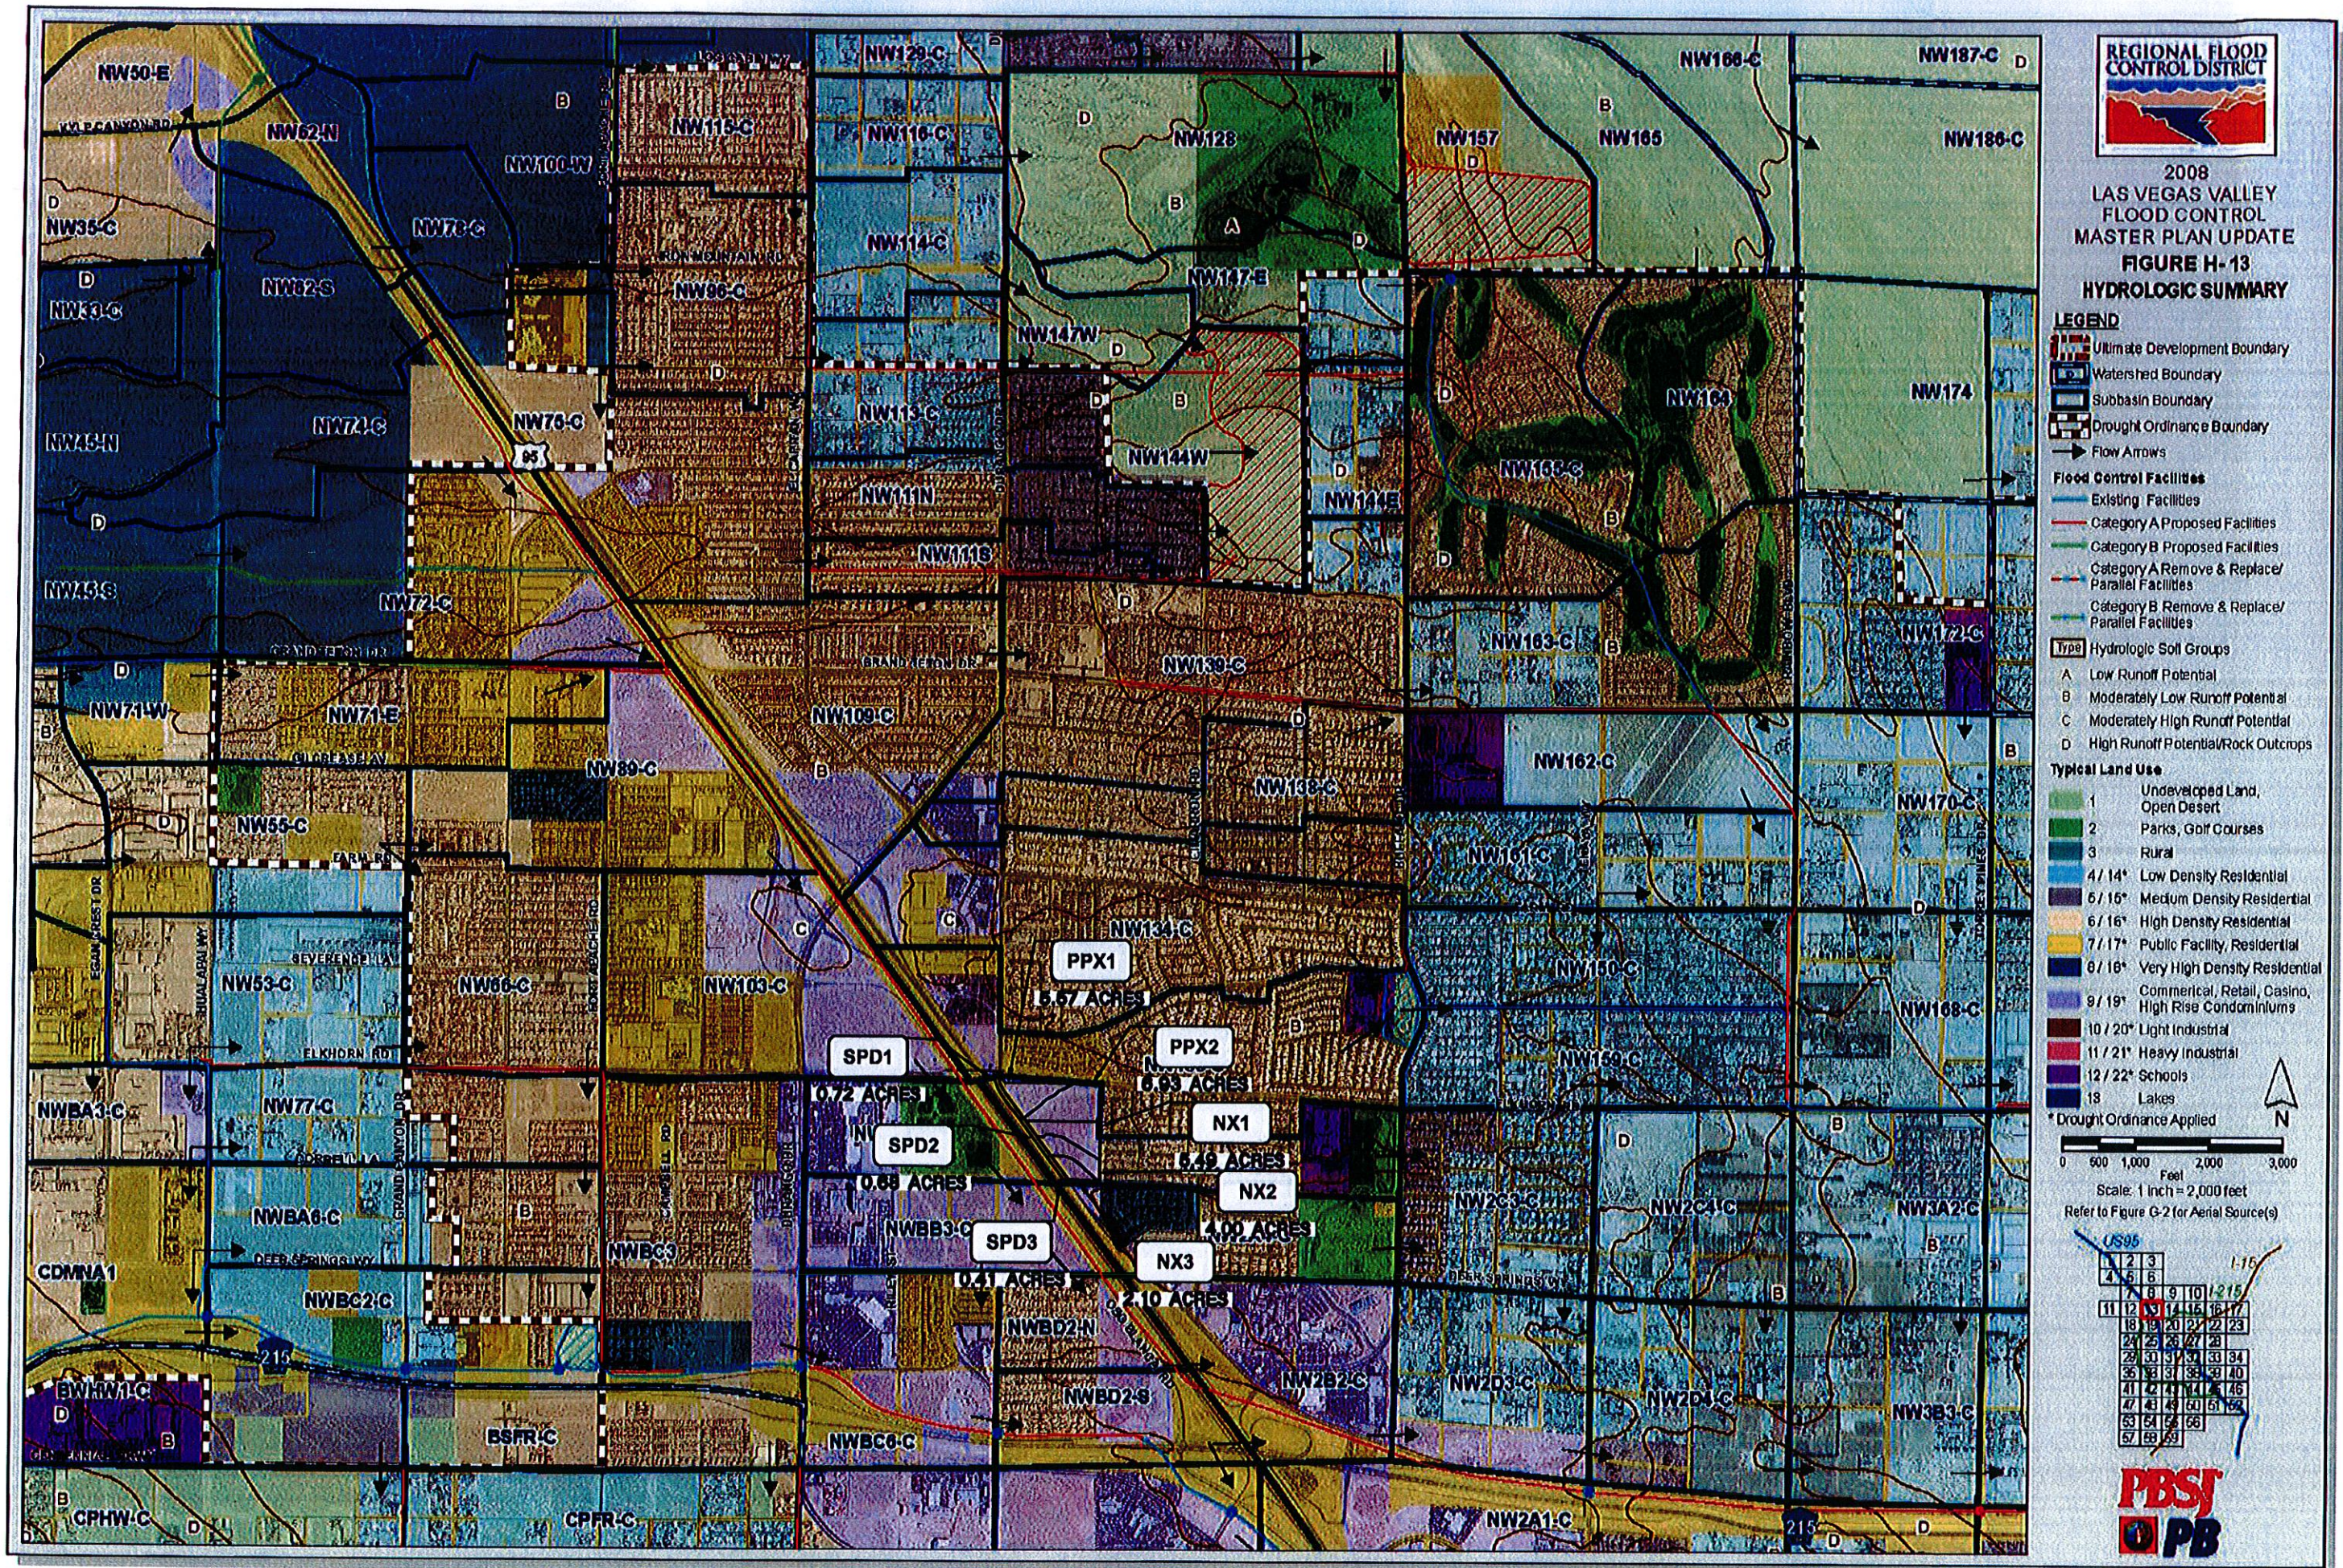




NORTHWEST NEIGHBORHOOD STUDY

LEGEND

- EXISTING REGIONAL DETENTION BASINS
- PROPOSED REGIONAL DETENTION BASINS
- EXISTING LOCAL DETENTION BASINS
- EXISTING REGIONAL BRIDGES
- PROPOSED REGIONAL BRIDGES
- EXISTING LOCAL BRIDGES
- EXISTING REGIONAL CULVERT
- PROPOSED REGIONAL CULVERT
- EXISTING LOCAL CULVERT
- EXISTING REGIONAL PIPELINE
- PROPOSED REGIONAL PIPELINE
- EXISTING LOCAL PIPELINE
- PROPOSED LOCAL PIPELINE
- EXISTING REGIONAL CHANNEL
- PROPOSED REGIONAL CHANNEL
- EXISTING LOCAL CHANNEL
- PROPOSED REGIONAL PIPELINE (Not Included in 1998 MPU)
- PROPOSED REGIONAL CHANNEL (Not Included in 1998 MPU)
- EXISTING REGIONAL DIKE/LEVEE
- PROPOSED REGIONAL DIKE/LEVEE
- EXISTING LOCAL DIKE/LEVEE
- EXISTING STORM WATER PUMPING STATION
- PROPOSED BELTWAY ALIGNMENT

FIGURE F-2

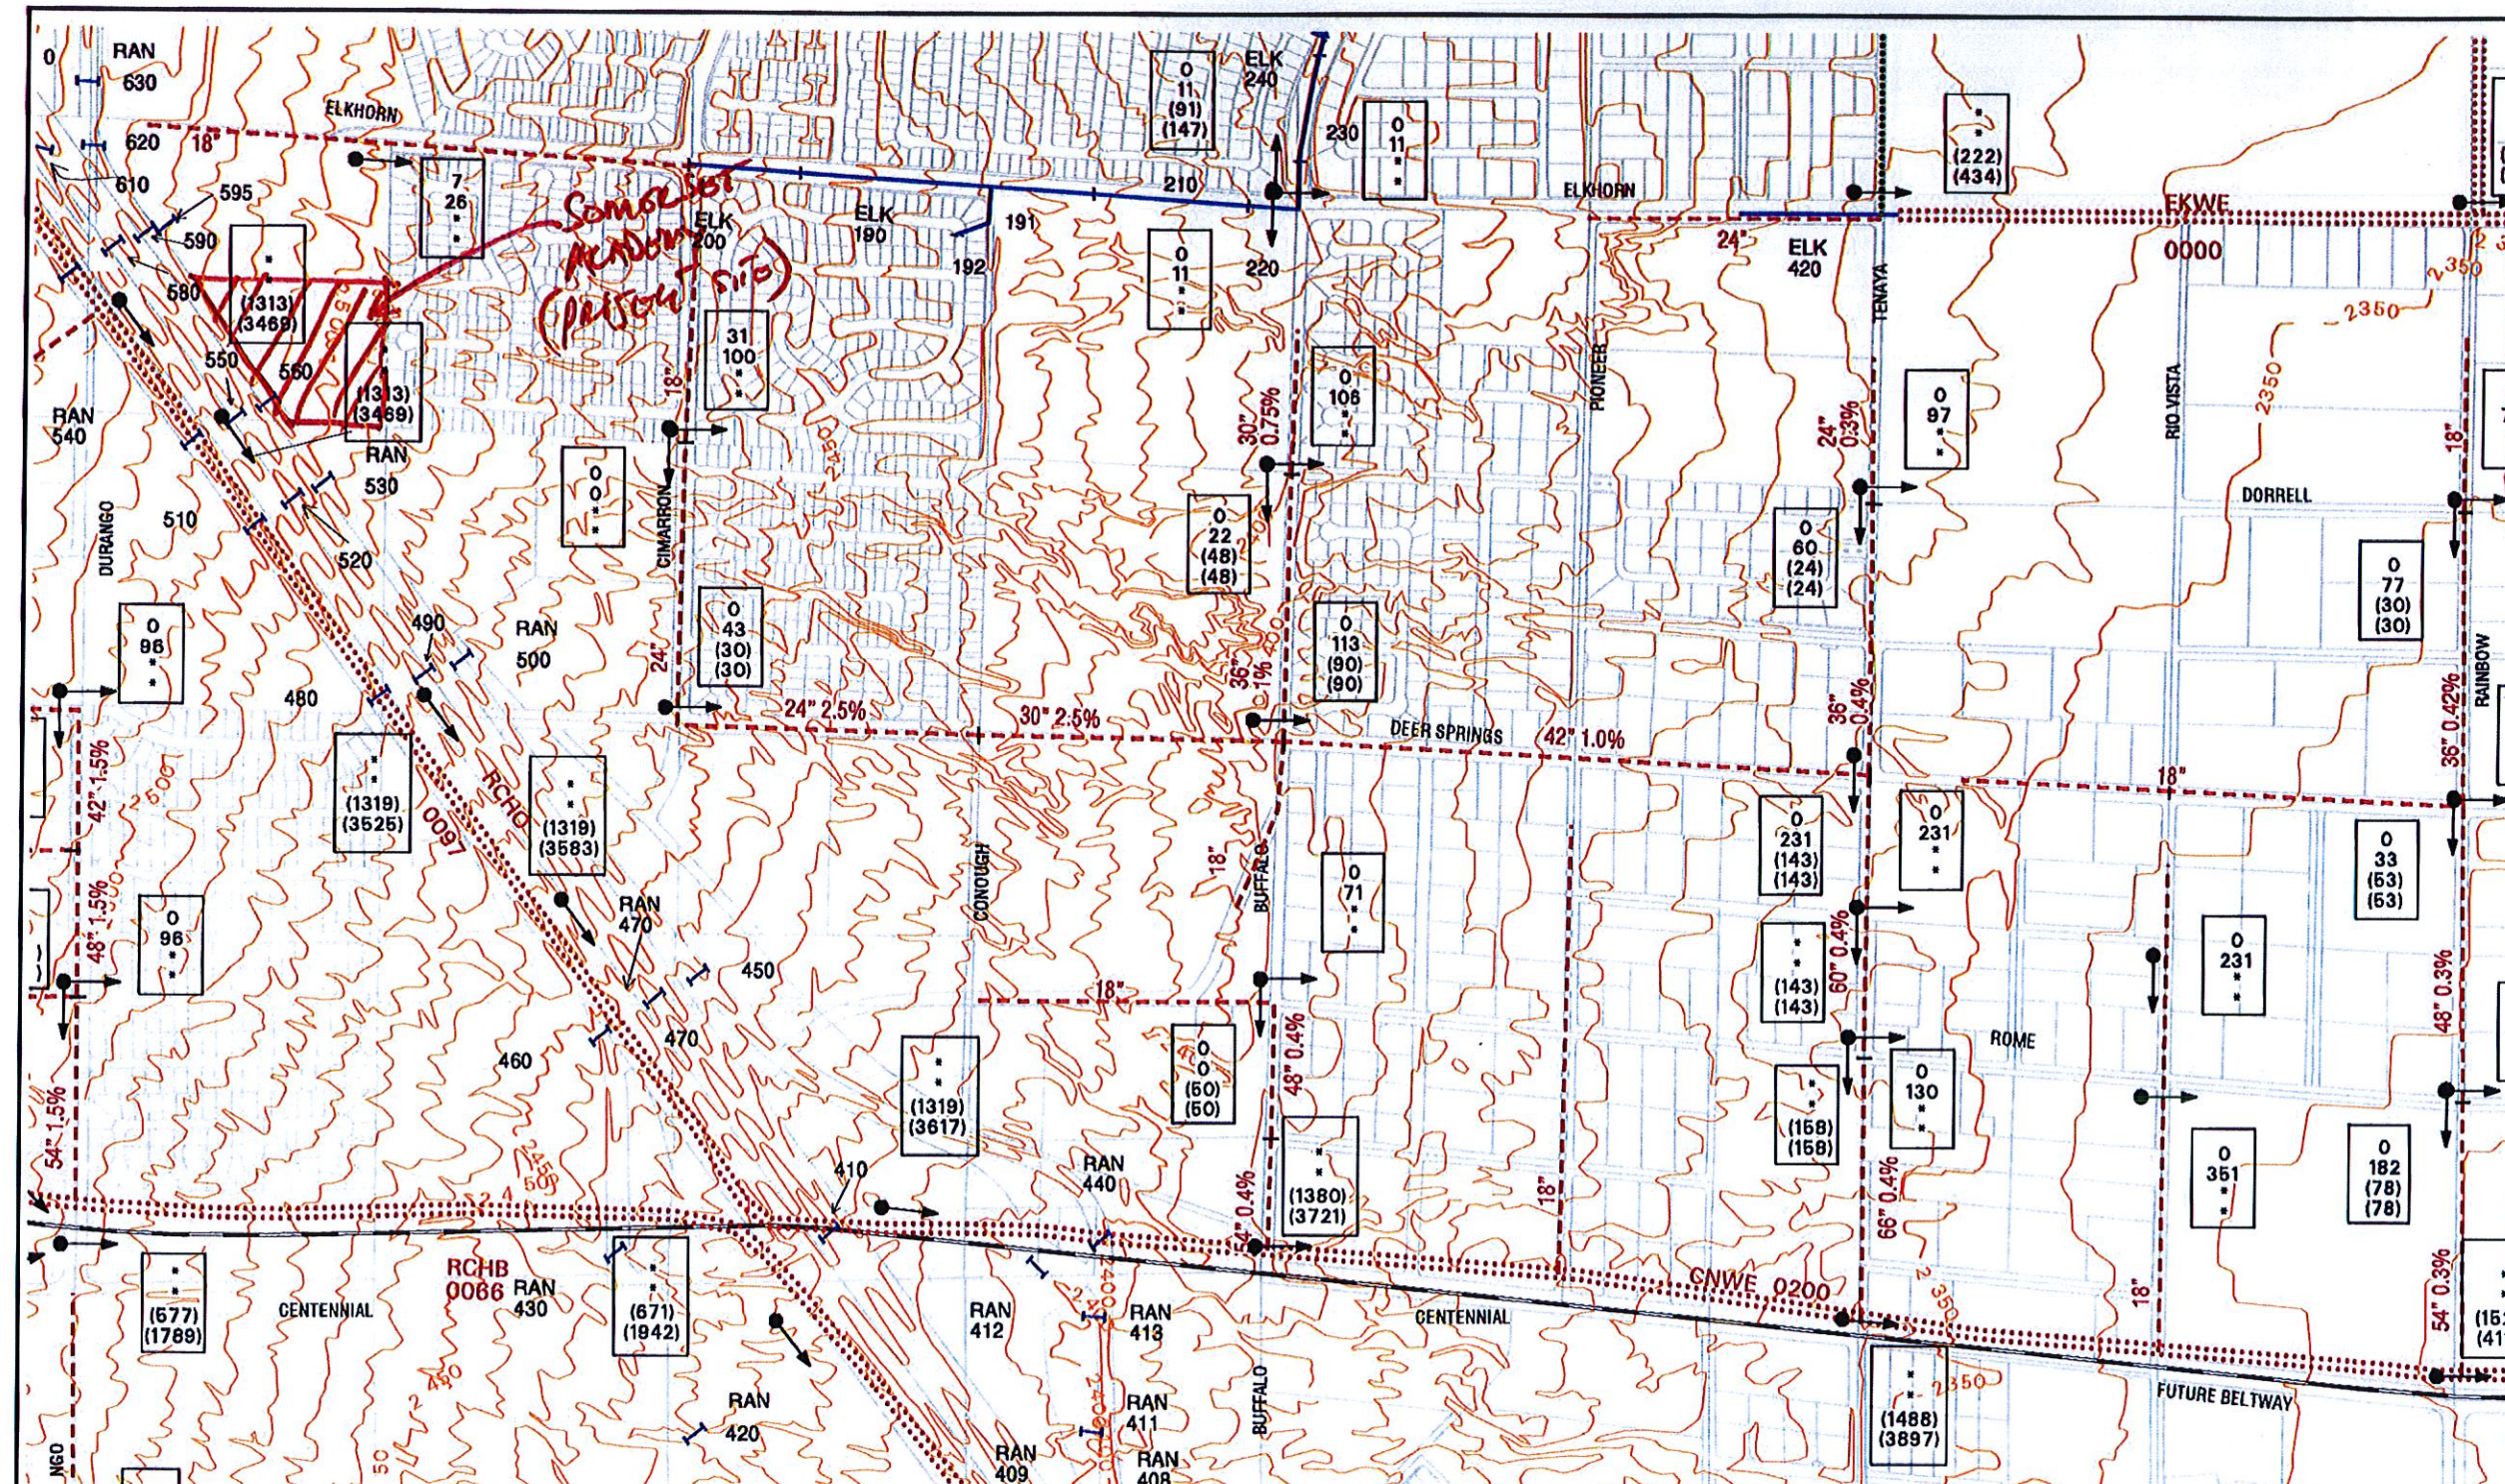

SCALE: 1 INCH = 800 FEET

FLOW ARROW

250 10-YEAR STREET FLOW
500 100-YEAR STREET FLOW
(300) 10-YEAR FACILITY FLOW
(800) 100-YEAR FACILITY FLOW
(FLOWS IN CFS)

NOTE:

Ultimate drainage conditions are based on future CN values with all flood control facilities in place

See the "September 1999 City of Las Vegas Northwest Neighborhood Study Phase 2" for proposed facilities in and north of Elkhorn.

REVISED SEPTEMBER 1999

MAPAL	FT. APACHE	DURANGO	BUFFALO	RAINBOW	JONES	DECATUR	ELKHORN
1	2	3					
4	5	6					CENTENNIAL
7	8	9					ANN
10	11	12					LOVE MOUNTAIN
							ALEXANDER
							CHEYENNE
							SMOKE RANCH


FUTURE DRAINAGE CONDITIONS



901 North Green Valley Parkway, Suite 100
Henderson, Nevada 89014-5139
Phone: 702/263-7275
Fax: 702/263-7200

ENGINEERING PLANNING GIS SURVEYING CONSTRUCTION SERVICES

Street Flow Summary (Future Condition)							
10 year, 6-hour Storm							
Street	Right of Way Width (ft)	Roadway Carriage Width BC-BC (ft)	Hydraulic Cross-Section Identifier	10-Year Flow [Q(10)] (cfs)	10-year Velocity [V] (fps)	10-year Flow Depth [d] (ft)	10-year Velocity x Depth Product (v x d) (Within 1/2 ROW)
Sky Pointe Drive	80	64	AA	4	2.52	0.30	0.76
Sky Pointe Drive	80	64	BB	5	2.88	0.31	0.89
Street Flow Summary (Future Condition)							
100-year, 6-hour Storm							
Street	Right of Way Width (ft)	Roadway Carriage Width BC-BC (ft)	Hydraulic Cross-Section Identifier	100-Year Flow [Q(100)] (cfs)	100-year Velocity [V] (fps)	100-year Flow Depth [d] (ft)	100-year Velocity x Depth Product (v x d)
Sky Pointe Drive	80	64	AA	8	3.08	0.36	1.11
Sky Pointe Drive	80	64	BB	10	3.84	0.36	1.38

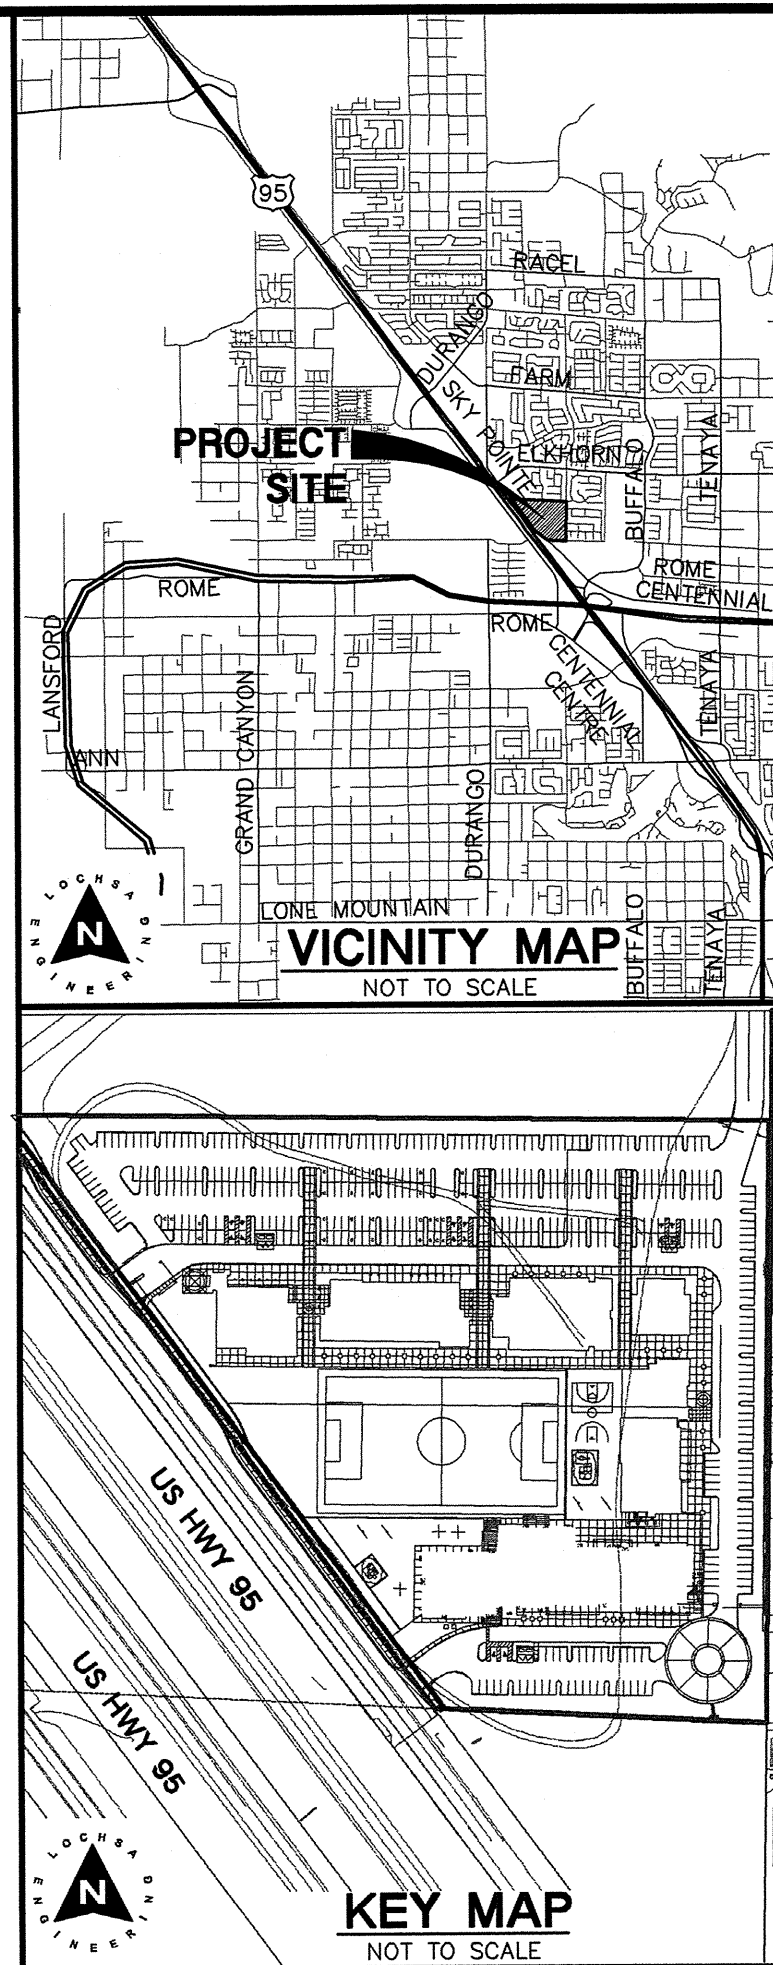


SAFETY ALERT




AVOID HITTING UNDERGROUND UTILITIES
BY CALLING 800-227-2929
OR 1-800-227-2600
BEFORE YOU DIG

Call before you dig!
Avoid cutting underground utility lines. It's costly.

 

**Call
Before You
Overhead**

1-702-432-5300

 


**Call
811**

OR


1-800-227-2600

11/7/2012 10:25 AM

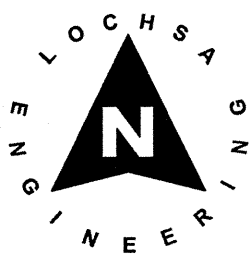

IMPROVEMENT PLANS FOR SOMERSET ACADEMY SKY POINTE & ELKHORN LAS VEGAS, NV

A PORTION OF THE NORTHWEST QUARTER (NW 1/4) OF THE NORTHWEST
QUARTER (NW 1/4) OF SECTION 21, TOWNSHIP 19S, RANGE 60E
A.P.N.: PORTION OF 125-21-102-001 CONTAINS 12.14 ACRES

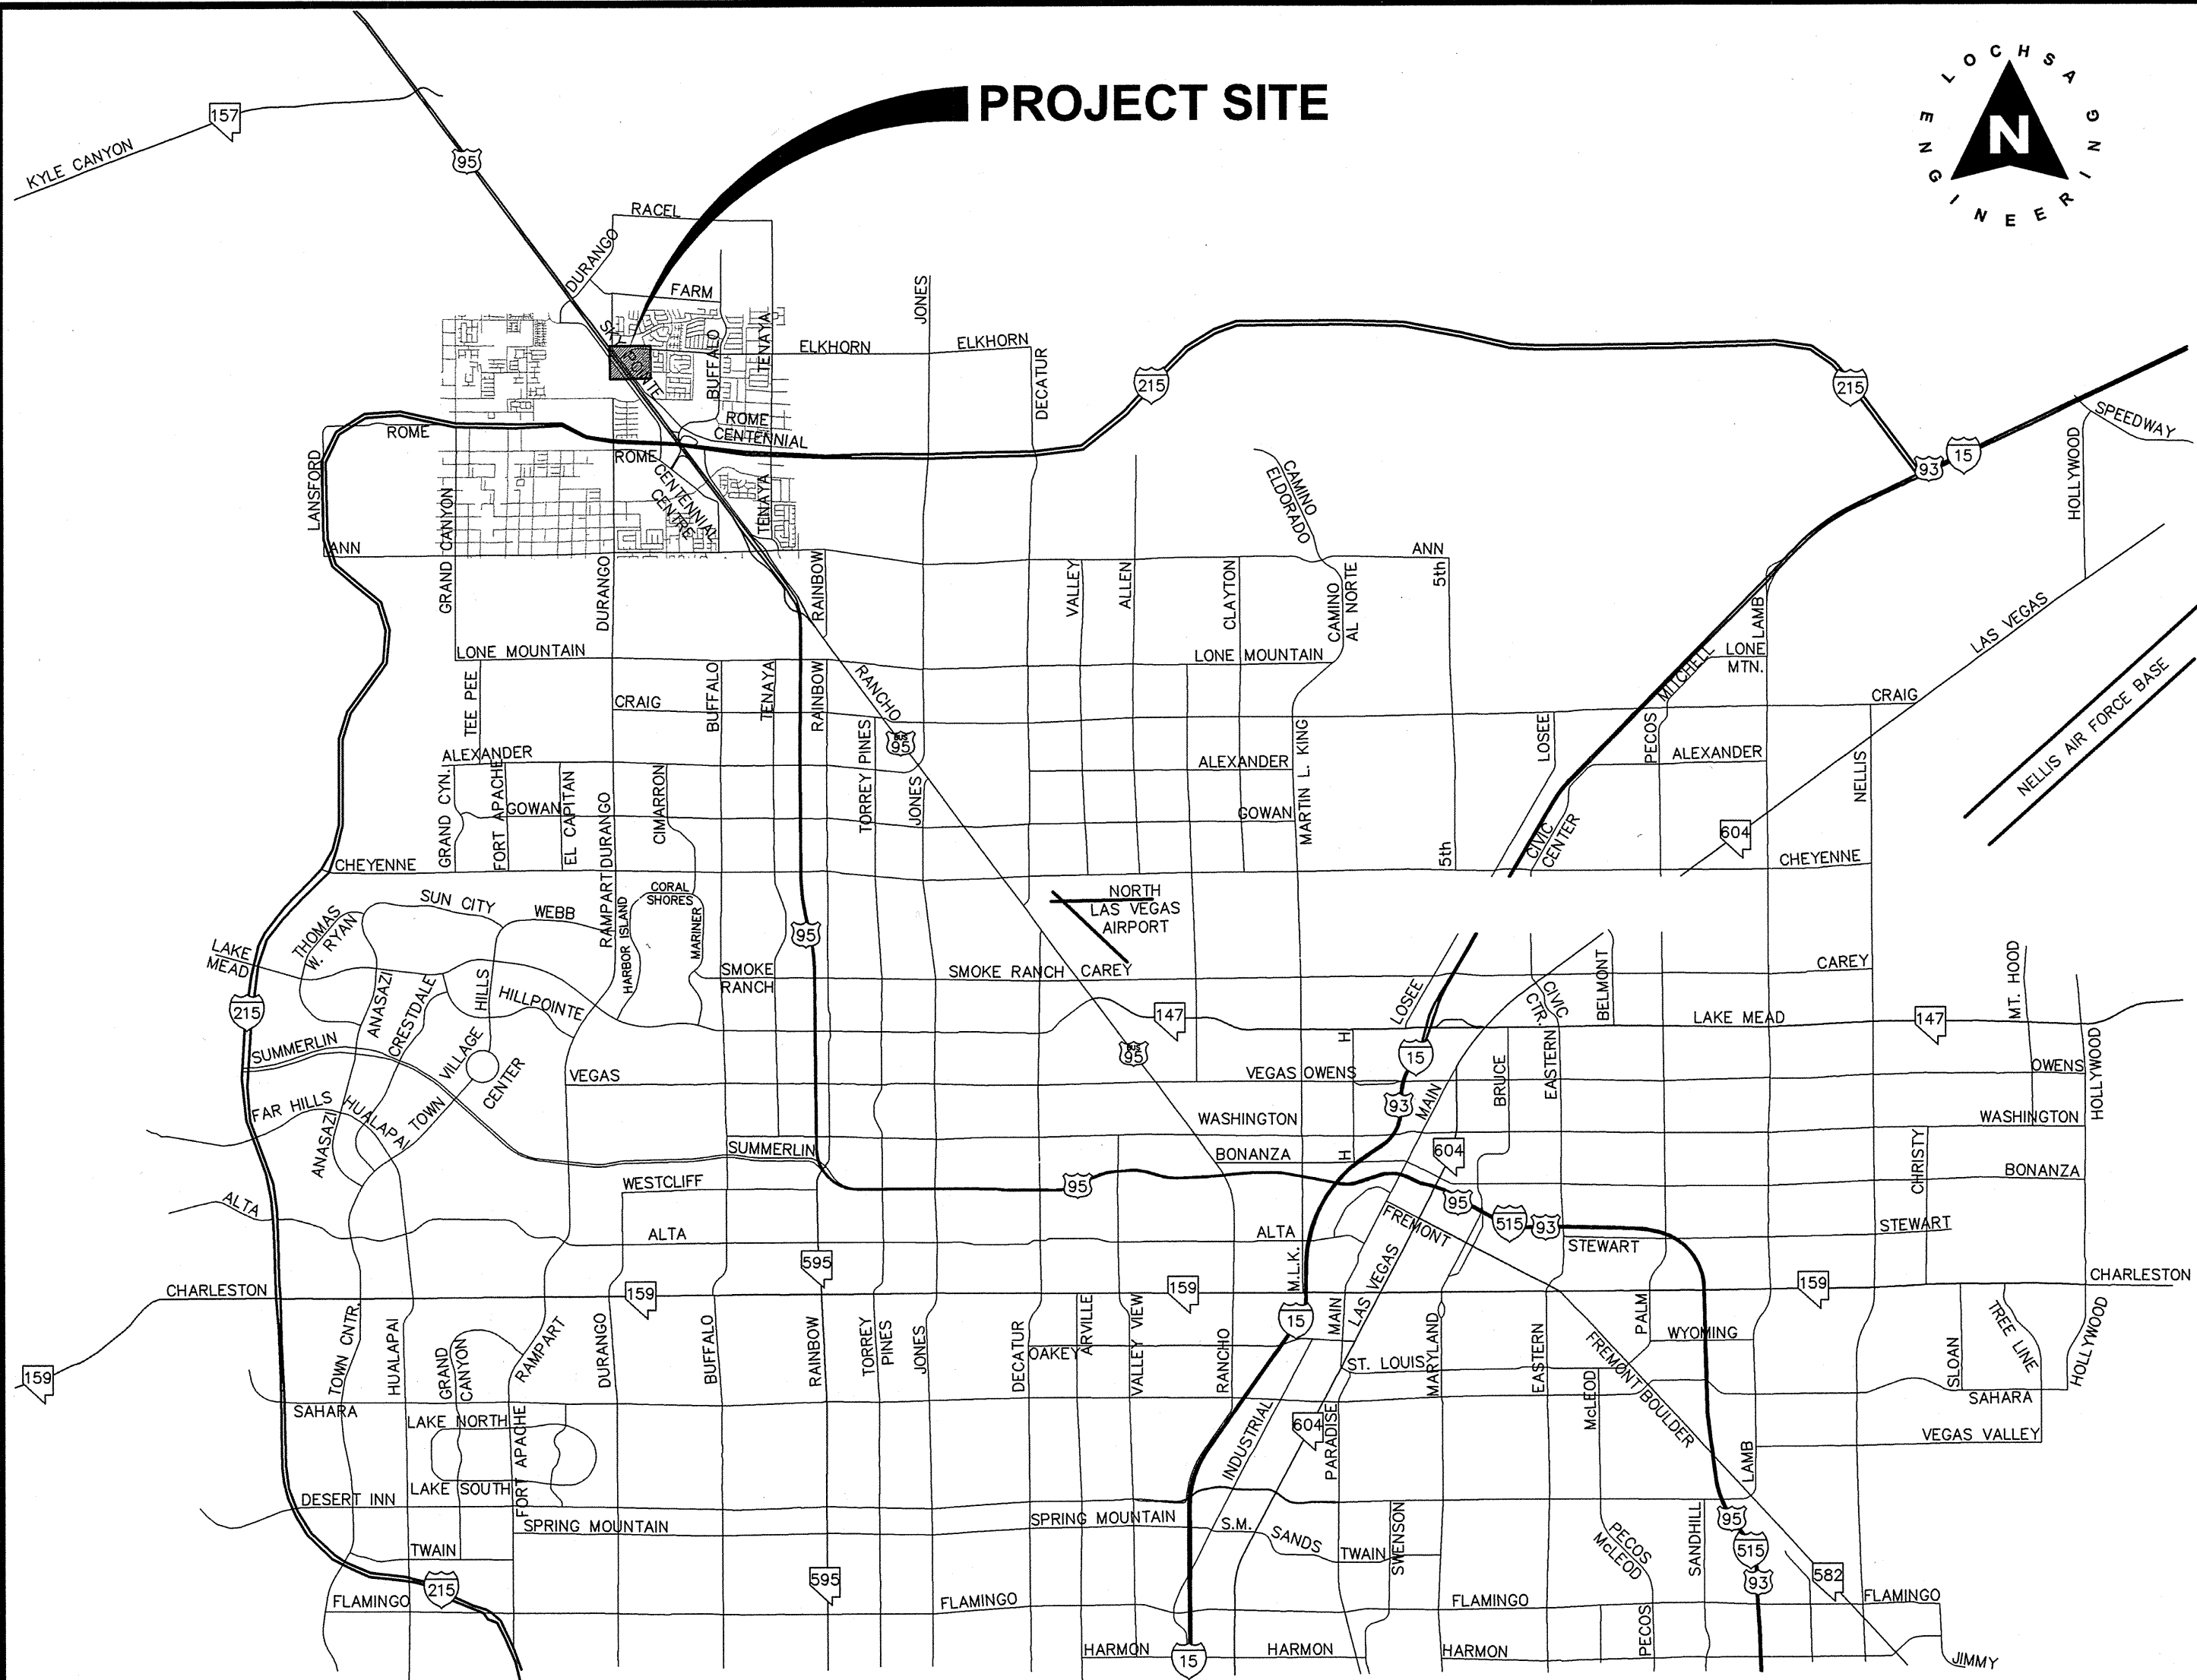

ABBREVIATIONS

ABAN	ABANDON	INV	INVERT
AIP	ABANDON IN PLACE	ISL	ISLAND
AGG	AGGREGATE	JLB	JUNCTION BOX
ALT	ALTERNATE	LOC	LENGTH OF CURB
ACP	ANODE, GAS	LT	LEFT
ACF	ASBESTOS CEMENT PIPE	LF	LINEAR FEET
AVE	ASPHALTIC CONCRETE	LVWD	LAS VEGAS VALLEY WATER DISTRICT
BCR	AVENUE	MH	MANHOLE
BVC	BACK OF CURB	MAX	MAXIMUM
BM	BACK OF CURB RADIUS	MIN	MINIMUM
BNRY LINE	BEGINNING OF VERTICAL CURVE	MON	MONOLITHIC
CATV	BENCHMARK	N/O	NORTH OF
C-C	BOUNDARY LINE	N/S	NOT TO SCALE
CL	CABLE TELEVISION	OC	ON CENTER
CBC	CENTER TO CENTER	OG	OPEN-GRADED PAVEMENT, ORIGINAL GROUND
CLV	CENTERLINE	P/MT	PAVEMENT
COH	CITY OF BOULDER CITY	PI	POINT OF INTERSECTION
CM	CITY OF LAS VEGAS	PRC	POINT OF REVERSE CURVE
CNLV	CITY OF HENDERSON	PT	POINT OF CURVE
CC	CITY OF MESQUITE	PCC	POINT OF TANGENCY
CCSD	CITY OF NORTH LAS VEGAS	PCC	POINT OF COMPOUND CURVE
COMM	CLARK COUNTY	PCC, CONC	PORTLAND CEMENT CONCRETE
CONC, PCC	CLARK COUNTY SANITATION DISTRICT	PP	POWER POLE
CONC	CLEAN OUT, SEWER	P	POWER
COR	CORNER	PL	PROPERTY LINE
CMP	CORRUGATED METAL PIPE	PROP	PROPOSED
CSAP	CORRUGATED STEEL ARCH PIPE	PB	PULL BOX
CSP	CORRUGATED STEEL PIPE	RP	RADIUS POINT
C&G	CURB & GUTTER	RR	RAILROAD
CIP	CAST IRON PIPE	REIN	REINFORCED
COL	CUBIC YARD	RC	REINFORCED CONCRETE
CU YD, CY	CUBIC FOOT	RCB	REINFORCED CONCRETE BOX
CU FT, CF	CULVERT	RCP	REINFORCED CONCRETE PIPE
CULV	CURB FACE	RELOC	RELOCATE
DEPT	DEPARTMENT	RT	RIGHT
DIA	DIAMETER	R/W	RIGHT-OF-WAY
DWY	DRIVEWAY	SS	SHEET
DI	DROP INLET	S/O	SOUTH OF
ESMT	EASEMENT	SW	SIDEWALK
E/O	EAST OF	SO FT, SF	SQUARE FOOT
EP	EDGE OF PAVEMENT	SO YD, SY	SQUARE YARD
EO	EDGE OF OIL	STA	STATION
EW	ELECTRIC	SHD	STEEL HIGH-PRESSURE PIPE
ELEV	ELEVATION	SD	STORM DRAIN
EMBK	EMBANKMENT	STD	STANDARD
END OF CURB RETURN	END OF CURB	STRUCT	STRUCTURAL OR STRUCTURE
ETS	CATHODE PROTECTION BOND STATION	SURV	SURVEY
EVC	CATHODE PROTECTION TEST STATION	ST	STREETLIGHT
EXIST	EXISTING	TL	TEMPORARY
FT	FEET/FOOT	TEMP	TEMPORARY
FG	FINISH GRADE	TBA	TO BE ADJUSTED
FA	FIRE ALARM	TBR	TO BE REMOVED
FH	FIRE HYDRANT	TC	TOP OF CURB
FL	FLOW LINE	TP	TOP OF PIPE
GALV	GLAZIORIZED	TS	TRAFFIC SIGNAL
GM	GAS METER	TSI	TRAFFIC SIGNAL INTERCONNECT
GR	GAS PRESSURE REGULATOR	TRANS	TRANSITION
PL-G	PLASTIC GAS	TYP	TYPICAL
SG	STEEL GAS	UG	UNDERGROUND
OB	GRADE BREAK	VAR	VARIABLE
GUT	GUTTER	VERT	VERTICAL
HDWL	HEADWALL	VIC	VERTICAL CURVE
IN	INCH	VG	VALLEY GUTTER
INT	INTERSECTION	VCP	VITRIFIED CLAY PIPE
		W	WATER
		WM	WATER METER
		W/O	WEST OF
		YD	YARD

DEVELOPER

THE BOYER COMPANY
90 S. 400 WEST
SUITE 200
SALT LAKE CITY, UT 84101
CONTACT: BRIAN GOCHNOUR
PHONE: 801-366-7169
FAX: 801-521-4793

OWNER

RANCHO DRIVE-TULE SPRINGS RD
LIMITED PARTNERSHIP
6767 W. CHARLESTON BOULEVARD
LAS VEGAS, NV 89146
CONTACT: VINCE SHETTLER
PHONE: 702-528-8800

UTILITY PROVIDERS

WATER:	LAS VEGAS VALLEY WATER DISTRICT
SEWER:	CITY OF LAS VEGAS
GAS:	SOUTHWEST GAS CORPORATION
ELECTRIC:	NV ENERGY
TELEPHONE:	CENTURYLINK
CABLE TV:	COX COMMUNICATIONS LAS VEGAS, INC.
TRASH:	REPUBLIC SILVER STATE DISPOSAL SERVICE

APPROVALS

DAVID BOWERS, P.E., #16736 P.T.O.E. CITY ENGINEER	DATE
APPROVAL OF THESE PLANS IS LIMITED TO THOSE IMPROVEMENTS CONSTRUCTED IN THE DEDICATED RIGHT-OF-WAY AND/OR DEDICATED EASEMENTS. THIS APPROVAL DOES NOT AUTHORIZE THE CONSTRUCTION OF ANY IMPROVEMENTS THAT DEVIATE FROM ADOPTED STANDARDS AND/OR SPECIFICATIONS, EXCEPT THOSE SPECIFICALLY LISTED UNDER DEVIATIONS FROM STANDARD. THE ENGINEER SHALL RESOLVE ANY DEVIATION OTHER THAN THOSE LISTED IN DEVIATIONS FROM STANDARDS IN FAVOR OF THE UNIFORM STANDARDS DRAWINGS AND SPECIFICATIONS CLARK COUNTY AREA, NEVADA.	
DOUG RANKIN, AICP, PLANNING MANAGER	DATE
NOTE: THIS PLAN CONFORMS TO THE APPLICABLE STANDARDS OF THE PLANNING DEPARTMENT.	
LAS VEGAS FIRE AND RESCUE	DATE
LAS VEGAS VALLEY WATER DISTRICT ENGINEERING SERVICES MANAGER PROJECT 121161 SHEETS C1.01, C1.02, C3.02, C3.03, C5.01, C5.02, C5.03 AND C6.02	DATE
SOUTHWEST GAS CORPORATION	DATE
NV ENERGY	DATE
NV ENERGY ACKNOWLEDGES THAT WE HAVE RECEIVED YOUR PLANS AND WILL PROVIDE SERVICE TO ALL ELECTRICAL NEEDS ASSOCIATED WITH THIS PROJECT. NV ENERGY RESERVES THE RIGHT TO ADDRESS ANY EXISTING OR FUTURE CONFLICTS ONCE THE FINAL DESIGN IS COMPLETED. THE NEW SERVICE AND THE RESOLUTION OF ANY CONFLICTS WILL BE ACCOMPLISHED PURSUANT TO THE NEVADA PUBLIC UTILITY COMMISSION'S RULES AND REGULATIONS.	
COX COMMUNICATIONS LAS VEGAS, INC.	DATE
CENTURYLINK	DATE
THE AFFIXED CENTURYLINK APPROVAL DOES NOT ASSUME OR GUARANTEE LIABILITY FOR KNOWN OR UNKNOWN CONFLICTS WITH EXISTING OR PROPOSED IMPROVEMENTS. RESOLUTION OF ANY CONFLICT WILL BE ACCOMPLISHED PURSUANT TO LOCAL ORDINANCES, NEVADA REVISED STATUTES AND/OR PUBLIC UTILITY COMMISSION RULES AND REGULATIONS.	

SHEET INDEX

PAGE#	SHEET	TITLE	PAGE#	SHEET	TITLE	PAGE#	SHEET	TITLE
GENERAL			14	C4.02	SHEET 2 OF 5	LANDSCAPE		PLANS
1	C1.01	COVER SHEET	15	C4.03	SHEET 3 OF 5	NONE	LC.01	COVER NOTES
2	C1.02	NOTE SHEET	16	C4.04	SHEET 4 OF 5	NONE	L1.01	PLANTING PLAN
HORIZONTAL CONTROL & TRAFFIC & LIGHTING PLAN			17	C4.05	SHEET 5 OF 5	NONE	L1.02	PLANTING PLAN
3	C2.01	SHEET 1 OF 6	18	C5.01	SHEET 1 OF 5	NONE	L2.01	IRRIGATION PLAN
4	C2.02	SHEET 2 OF 6	19	C5.02	SHEET 2 OF 5	NONE	L2.02	IRRIGATION PLAN
5	C2.03	SHEET 3 OF 6	20	C5.03	SHEET 3 OF 5	NONE	L2.03	IRRIGATION PLAN
6	C2.04	SHEET 4 OF 6	21	C5.04	SHEET 4 OF 5	NONE	L3.01	PLANTING DETAILS
7	C2.05	SHEET 5 OF 6	22	C5.05	SHEET 5 OF 5	NONE	L3.02	IRRIGATION DETAILS
8	C2.06	SHEET 6 OF 6	23	C6.01	SHEET 1	NONE	LP4.01	LANDSCAPE SPECIFICATIONS
PLAN AND PROFILES			24	C6.02	SHEET 2	NONE	LP4.02	LANDSCAPE SPECIFICATIONS
9	C3.01	SHEET 1 OF 3	25	C6.03	SHEET 3	NONE	LP4.03	LANDSCAPE SPECIFICATIONS
10	C3.02	SHEET 2 OF 3	26	C7.01	SHEET 1	NONE		
11	C3.03	SHEET 3 OF 3	27	C7.02	SHEET 2	NONE		
GRADING PLANS								
12	C4.00	OVERALL GRADING PLAN						
13	C4.01	SHEET 1 OF 5						

GENERAL SITE INFORMATION

NOTE: LOCHSA ENGINEERING ASSUMES NO RESPONSIBILITY FOR EXISTING UTILITY LOCATIONS AND ELEVATIONS. THE UTILITIES SHOWN ON THIS PLAN ARE FROM THE BEST AVAILABLE INFORMATION. IT IS THE CONTRACTOR'S RESPONSIBILITY TO FIELD VERIFY THE LOCATION AND ELEVATION OF ALL UTILITIES, INCLUDING BUT NOT LIMITED TO, THE WATER, FIRE, SANITARY SEWER, STORM SEWER, TELEPHONE, POWER, GAS, AND IRRIGATION LINES PRIOR TO THE COMMENCEMENT OF CONSTRUCTION. IF CONFLICT EXISTS IN THE FIELD, THE CONTRACTOR IS TO NOTIFY THE PROJECT ARCHITECT, OWNER'S REPRESENTATIVE AND THE PROJECT ENGINEER IMMEDIATELY.	SAFETY ALERT Call before you dig Avoid cutting underground utility lines. It's costly.	Call before you dig Call 811 Underground
A.P.N.: PORTION OF 125-21-102-001 CONTAINS 12.14 ACRES BASIS OF BEARINGS: THE NORTH 85°49'07" WEST, BEING THE NORTH LINE OF THE NORTHWEST QUARTER (NW 1/4) OF THE NORTHWEST QUARTER (NW 1/4) OF SECTION 21, TOWNSHIP 19 SOUTH, RANGE 60 EAST, M.D.M., AS SHOWN ON A RECORD OF SURVEY IN FILE 73, PAGE 26 IN THE CLARK COUNTY, NEVADA, RECORDER'S OFFICE.	BENCHMARK: CITY OF LAS VEGAS BENCHMARK (2008 ADJUSTED) 6LV90 21NNWB A RIVET AND PLATE IN TOP CURB ON THE SOUTH SIDE OF ELKHORN ROAD APPROXIMATELY 1/4 MILE WEST OF CIMARRON ROAD. ELEVATION=2498.19 FEET (761.449 METERS) (NAVD'83)	1-702-227-2929 1-702-432-5300 1-800-227-2600

CL OR SURVEY LINE	EASEMENT LINE	DESCRIPTION:	CONTOUR LINES	EDGE OF PAVEMENT	"A" TYPE CURBS	"L" TYPE CURBS	WALLS	FENCES	AC PAVEMENT	CONCRETE	SPOT ELEVATIONS	SIGNS	MANHOLE W/ DESCRIPTION	MANHOLE DESCRIPTIONS	FIRE HYDRANTS	GATE VALVES	REDUCERS	CLEAN OUTS	UTILITY BOX OR VAULT	BACKWATER VALVES	TODAY HPS STREETLIGHTS	200W HPS STREETLIGHTS	250W HPS STREETLIGHTS	250W HPS STREETLIGHTS
PROPERTY LINE	SAWTOOTH LINE	EXISTING:	---(2210)---	---	---	---	---	---	---	---	(12.34) BC	---	① = SANITARY SEWER	② = STORM DRAIN	---	---	---	---	---	(BWV)	---	---	---	---
ROW LINE	SCARP LINE	PROPOSED:	---(2122)---	---	---	---	---	---	---	---	---	---	③ = ELECTRICAL	④ = TELEPHONE	---	---	---	---	---	(BWV)	---	---	---	---

Lochsa Engineering

1045 South Jones Blvd
Suite 100
Las Vegas, NV 89118
Phone (702) 385-4312
Fax (702) 385-4317
www.lochsa.com

GENERAL COVER SHEET

SOMERSET ACADEMY
SKY POINTE & ELKHORN
LAS VEGAS, NV

PROJECT No.: 121075

DATE: 05/30/13

SCALE: NTS

DRAWN BY: MW

DESIGNED BY: MW

CHECKED BY: GM


EXP: 12-31-13


CIVIL

No. 14526

05-30-13

SHEET No. 1 OF 27

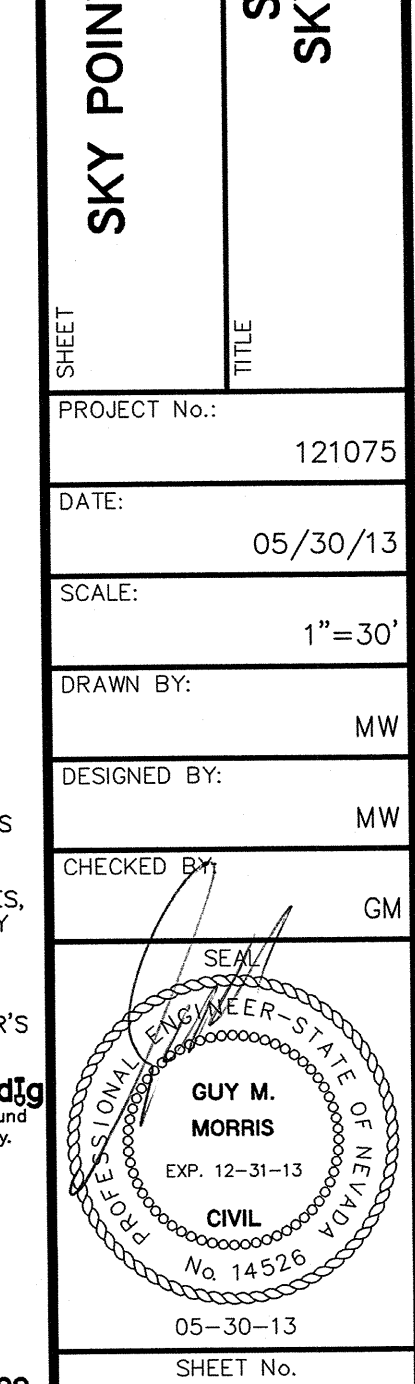[illegible]

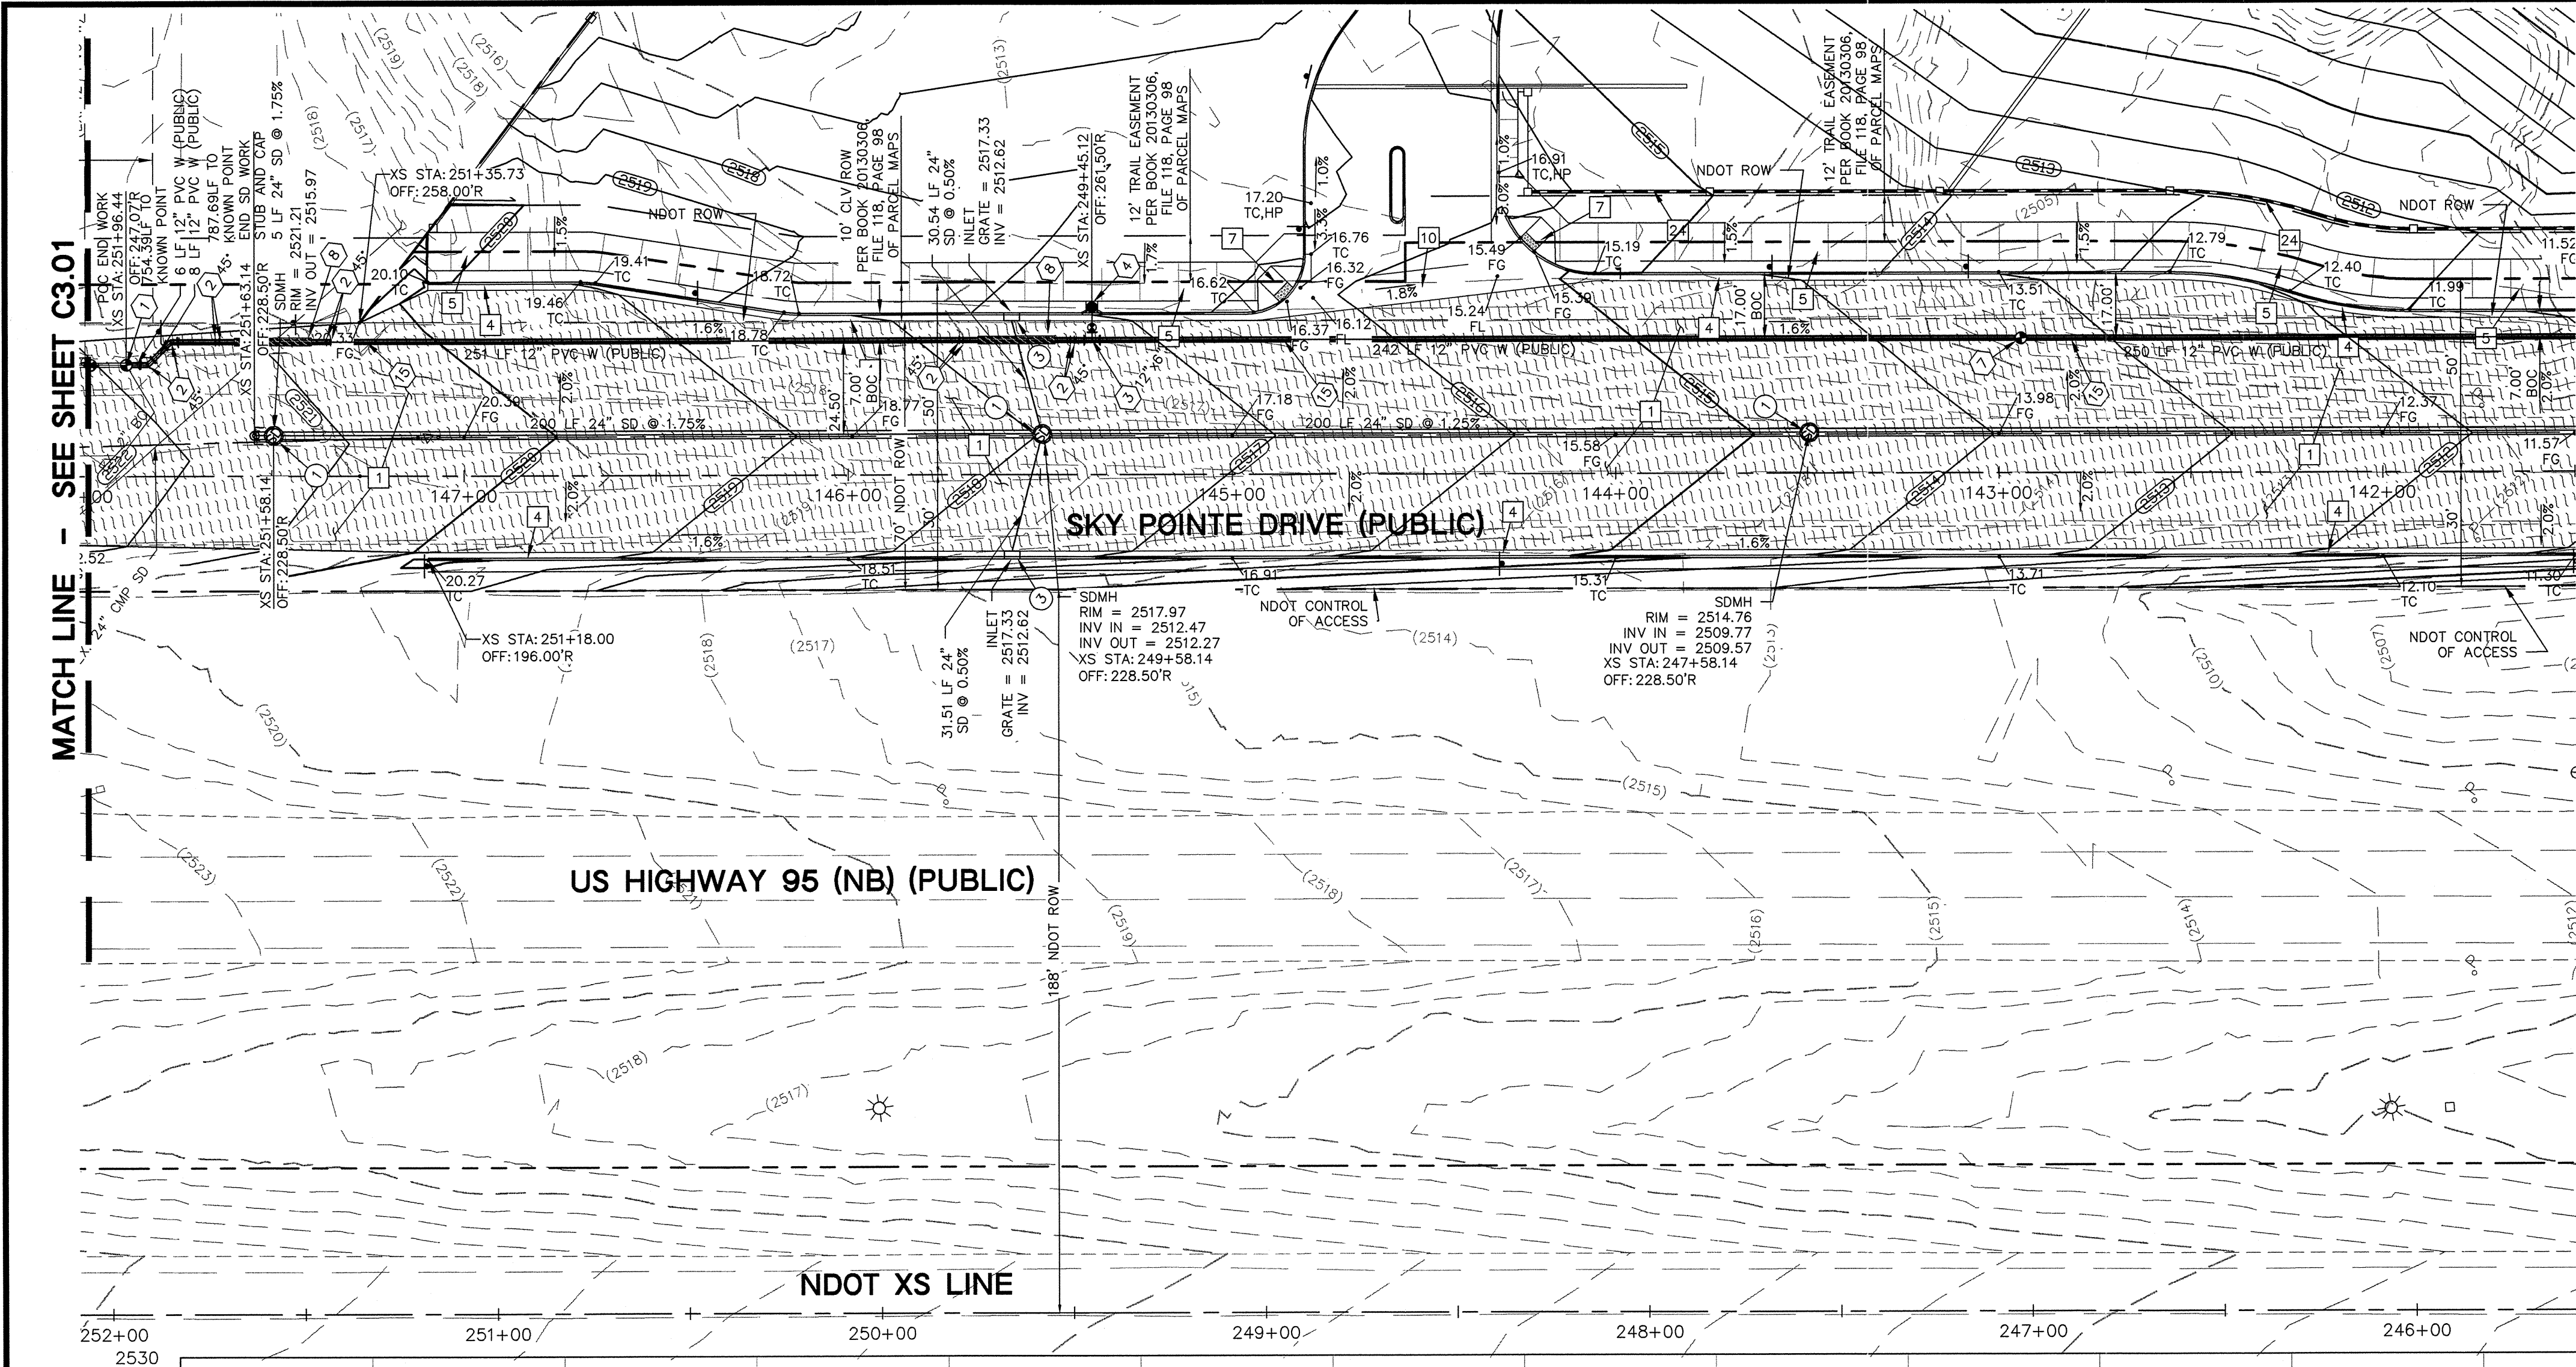

WATER MAIN JOINT DEFLECTION:

(PVC, 4"-24")

PVC PIPE SHALL BE DEFLECTED AT THE JOINT ONLY. THE MAXIMUM ALLOWABLE DEFLECTION SHALL BE ONE (1) DEGREE PER JOINT WITH A MINIMUM RADIUS OF CURVATURE OF 1,150 FEET, PER U.D.A.C.S. 2.07.01 AND 2.07.02.

FOR CHANGES IN DIRECTION EXCEEDING THE MAXIMUM ALLOWABLE JOINT DEFLECTION, FITTINGS SHALL BE USED.

NEVADA DEPARTMENT OF TRANSPORTATION (NDOT) PERMIT REQUIRED:

AN APPROVED NDOT OCCUPANCY PERMIT SHALL BE OBTAINED THROUGH THE DISTRICT PRIOR TO ANY CONSTRUCTION WITHIN THE NDOT RIGHT OF WAY. PLANS SHOWING WORK IN NDOT RIGHT OF WAY MUST SHOW NDOT STATIONING. THE DEVELOPER ASSUMES ALL LIABILITY FOR WORK CONDUCTED UNDER THE DISTRICT OBTAINED PERMIT THROUGH WARRANTY EXPIRATION.

WATER CONSTRUCTION NOTES:

- ALL WATER CONSTRUCTION TO BE DONE IN ACCORDANCE WITH "UNIFORM DESIGN AND CONSTRUCTION STANDARDS FOR WATER DISTRIBUTION SYSTEMS (UDACS)" LATEST EDITION.
- NOT ALL NOTES USED ON THIS SHEET -

- ALL WATER LINES 4" OR GREATER TO BE CL. 150, C900 PVC. ALL WATER LINES SMALLER THAN 4" TO BE SCH. 40 PIPE. ALL WATER LINES CONNECTED TO REMOTE FIRE DEPT. CONNECTIONS TO BE CL. 200, C900 PVC.
- THRUST BLOCKS TO BE LOCATED AT ALL ANGLE FITTINGS (BENDS), CROSSES, TEES, PLUGS, CAPS, AND FIRE HYDRANTS. ANCHOR BLOCKS TO BE LOCATED AT ALL IN-LINE REDUCERS AND GATE VALVES.

1. REMOVE EX. BLOW-OFF PER UDACS PLATE NO. 36 AND CONNECT TO EXISTING WATERLINE.
2. INSTALL BEND W/THRUST BLOCK (SAME SIZE AS PIPE) PER UDACS PLATE NO. 31.
3. INSTALL TEE (SAME SIZE AS PIPES). PER UDACS PLATE NO. 31.
4. INSTALL FIRE HYDRANT W/GATE VALVE PER UDACS PLATE NO. 40.
5. INSTALL 12"x8" TAPPING SLEEVE & 8" TAPPING VALVE (SAME SIZE AS PIPE) PER UDACS 2.24.01 (B) PLATES NO. 34 & 39.

6. INSTALL 8" RPDA PER UDACS PLATE NO. 56.
7. INSTALL GATE VALVE (SAME SIZE AS PIPE). PER UDACS PLATE NO. 30 AND 39.
8. INSTALL WATERLINE IN STEEL CASING PER UDACS PLATES NO. 21 OR 22 AND 23. MINIMUM 18-INCH CLEARANCE IS REQUIRED ABOVE THE TOP OF THE CASING AND UPPER BENDS THROUGH THE LOWER SECTION OF THE PIPE. DUCTILE IRON PIPE WITH RESTRAINED JOINTS IS REQUIRED. IN ADDITION, THRUST BLOCKS ARE TO BE INSTALLED AT THE UPPER BENDS. ANNUAL SPACE BETWEEN PIPE AND CASING SHALL BE FILLED WITH CLASS I CLSM. SEE UDACS REQUIREMENTS.

9. INSTALL 2" WATER SERVICE & METER PER UDACS PLATE No. 4.
10. INSTALL 2" RPDA PER UDACS PLATE NO. 8.
11. INSTALL REDUCER (SAME SIZE AS PIPES) W/ THRUST BLOCK PER UDACS PLATE NO. 30.
12. STUB & CAP WATER SERVICE. REFER TO PLUMBING PLANS FOR CONTINUATION.
13. STUB & CAP WATER SERVICE. REFER TO LANDSCAPING/IRRIGATION PLANS FOR CONTINUATION.
14. INSTALL CAP AND 2" BLOW-OFF ASSEMBLY PER U.D.A.C.S. PLATE NO. 36.
15. TRENCH AND BACKFILL PER DETAIL 9 AND 10 C/6.02.

AP.N.: BASIS OF BEARINGS:

PORTION OF T25-21-102-001 CONTAINS 12.14 ACRES NORTH 85°49'07" WEST, BEING THE NORTH LINE OF THE NORTHWEST QUARTER (NW 1/4) OF THE NORTHWEST QUARTER (NW 1/4) OF SECTION 21, TOWNSHIP 19 SOUTH, RANGE 60 EAST, M.D.M., AS SHOWN ON A RECORD OF SURVEY IN FILE 73, PAGE 26 IN THE CLARK COUNTY, NEVADA, RECORDER'S OFFICE.

BENCHMARK:

CITY OF LAS VEGAS BENCHMARK (2008 ADJUSTED) 6LV90 21NW1/4 A RIVET AND PLATE IN TOP CURB ON THE SOUTH SIDE OF ELKHORN ROAD APPROXIMATELY 1/4 MILE WEST OF CIMARRON ROAD. ELEVATION=2498.19 FEET (761.449 METERS) (NAVD'88)

NOTE:

LOCHSA ENGINEERING ASSUMES NO RESPONSIBILITY FOR EXISTING UTILITY LOCATIONS AND ELEVATIONS. THE UTILITIES SHOWN ON THIS PLAN ARE FROM THE BEST AVAILABLE INFORMATION. IT IS THE CONTRACTOR'S RESPONSIBILITY TO FIELD VERIFY THE LOCATION AND ELEVATION OF ALL UTILITIES, INCLUDING BUT NOT LIMITED TO, THE WATER, FIRE, SANITARY SEWER, STORM SEWER, TELEPHONE, POWER, GAS, AND IRRIGATION LINES PRIOR TO THE COMMENCEMENT OF CONSTRUCTION. IF CONFLICT EXISTS IN THE FIELD, THE CONTRACTOR IS TO NOTIFY THE PROJECT ARCHITECT, OWNER'S REPRESENTATIVE AND THE PROJECT ENGINEER IMMEDIATELY.



SAFETY ALERT

Call before you dig! Avoid cutting underground utility lines. It's costly.

Call Before You Overhead

Call before you dig! Avoid cutting underground utility lines. It's costly.

1-702-227-2929 1-702-432-5300 1-800-227-2600

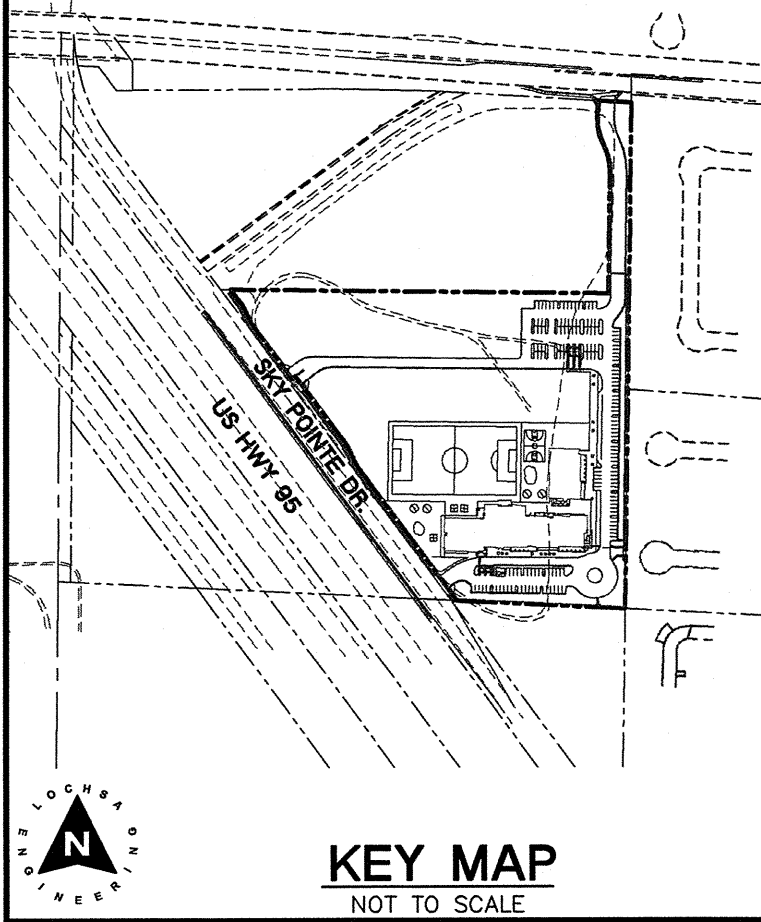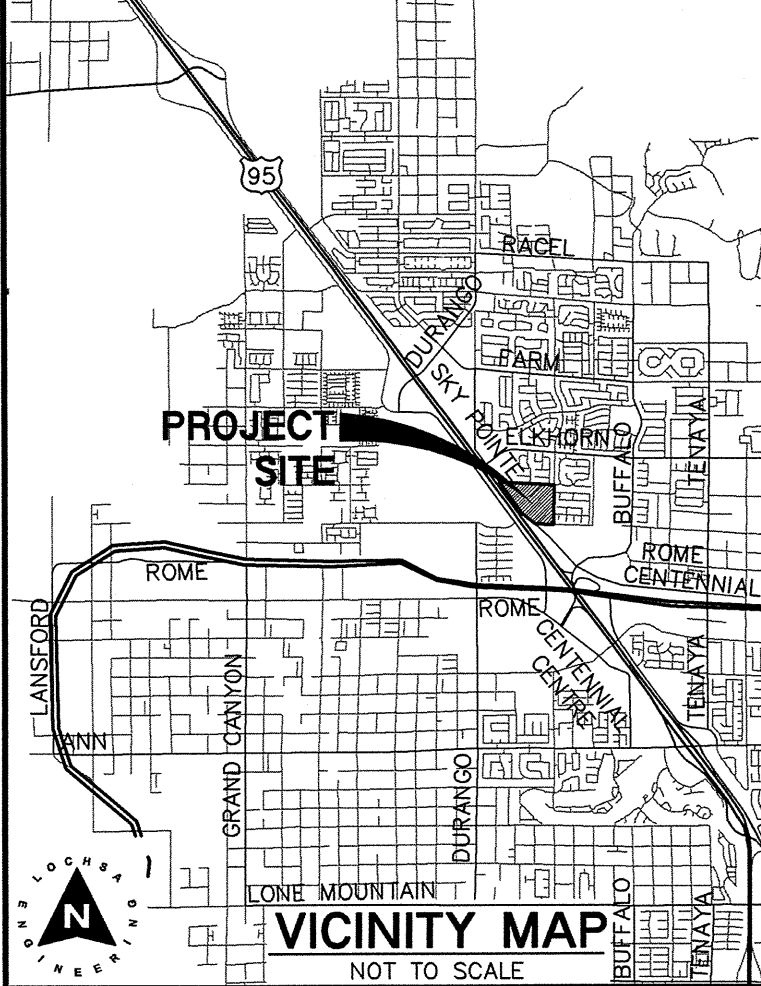

STORM DRAIN CONSTRUCTION NOTES:

NOTE: ALL ONSITE STORM DRAIN AND THE PERTINENT FACILITIES ARE PRIVATELY OWNED AND PRIVATELY MAINTAINED.
- NOT ALL NOTES USED ON THIS SHEET -

1. INSTALL 48" TYPE I ECCENTRIC STORM DRAIN PER N.D.O.T. DRAWING NO. R-4.71.
2. INSTALL RCB CULVERT TYPE I HEADWALL PER N.D.O.T. DRAWING NO. B-20-1.5.

3. INSTALL TYPE 3 DROP INLET PER N.D.O.T. DRAWING NO. R-4.3.1. CONSTRUCT STORM DRAIN INLET PER USDOCA DRAWING NO. 421 (STORMWATER QUALITY MANAGEMENT STAMP AND SIGN DETAIL).

4. INSTALL 3'x3' JENSEN PRECAST DROP INLET PER DETAIL ON SHEET C6.02.
5. INSTALL 48" STORM DRAIN MANHOLE PER C.C.A.U.S.D. No. 403 WITH CONCRETE COLLAR PER C.C.A.U.S.D. No. 408. REFER TO C.C.A.U.S.D. No. 409 FOR MANHOLE COVER AND RING.

6. INSTALL FLARED END SECTION OF 18" STORM DRAIN LINE. CURB TO BE ABUTTED TO FLARED END SECTION.
7. ROOF DRAIN LOCATION. SEE PLANS BY OTHERS.

APPROVED FOR CONSTRUCTION

LAS VEGAS VALLEY WATER DISTRICT ENGINEERING SERVICES MANAGER
DATE: PROJECT No. 121161
LVWMD APPROVED FIRE FLOW = 2875 GPM AT 20 PSI RESIDUAL

AP.N.: BASIS OF BEARINGS:

PORTION OF T25-21-102-001 CONTAINS 12.14 ACRES NORTH 85°49'07" WEST, BEING THE NORTH LINE OF THE NORTHWEST QUARTER (NW 1/4) OF THE NORTHWEST QUARTER (NW 1/4) OF SECTION 21, TOWNSHIP 19 SOUTH, RANGE 60 EAST, M.D.M., AS SHOWN ON A RECORD OF SURVEY IN FILE 73, PAGE 26 IN THE CLARK COUNTY, NEVADA, RECORDER'S OFFICE.

BENCHMARK:

CITY OF LAS VEGAS BENCHMARK (2008 ADJUSTED) 6LV90 21NW1/4 A RIVET AND PLATE IN TOP CURB ON THE SOUTH SIDE OF ELKHORN ROAD APPROXIMATELY 1/4 MILE WEST OF CIMARRON ROAD. ELEVATION=2498.19 FEET (761.449 METERS) (NAVD'88)

NOTE:

LOCHSA ENGINEERING ASSUMES NO RESPONSIBILITY FOR EXISTING UTILITY LOCATIONS AND ELEVATIONS. THE UTILITIES SHOWN ON THIS PLAN ARE FROM THE BEST AVAILABLE INFORMATION. IT IS THE CONTRACTOR'S RESPONSIBILITY TO FIELD VERIFY THE LOCATION AND ELEVATION OF ALL UTILITIES, INCLUDING BUT NOT LIMITED TO, THE WATER, FIRE, SANITARY SEWER, STORM SEWER, TELEPHONE, POWER, GAS, AND IRRIGATION LINES PRIOR TO THE COMMENCEMENT OF CONSTRUCTION. IF CONFLICT EXISTS IN THE FIELD, THE CONTRACTOR IS TO NOTIFY THE PROJECT ARCHITECT, OWNER'S REPRESENTATIVE AND THE PROJECT ENGINEER IMMEDIATELY.

SAFETY ALERT

Call before you dig! Avoid cutting underground utility lines. It's costly.

Call Before You Overhead

Call before you dig! Avoid cutting underground utility lines. It's costly.

1-702-227-2929 1-702-432-5300 1-800-227-2600

DESCRIPTION:

REV. DATE: BY:

LOCHSA engineering

SKY POINTE DR. PLAN AND PROFILES
SHEET 2 OF 3

SOMERSET ACADEMY
SKY POINTE & ELKHORN
LAS VEGAS, NV

PROJECT No.: 121075

DATE: 05/30/13

SCALE: 1"=30'

DRAWN BY: MW

DESIGNED BY: MW

CHECKED BY: GM

SEAL
GUY M. MORRIS
EXP. 12-31-13
CIVIL
No. 14526

SHEET No. 05-30-13

SHEET No. C3.02
SHEET 10 OF 27

6/20/2013 12:25 PM
C:\Users\jmorris\Documents\Projects\121075-400-CP-CORRAL.dwg

LEGEND

CL OR SURVEY LINE
PROPERTY LINE
ROW LINE

EASEMENT LINE
SAWCUT LINE
SCARP LINE

DESCRIPTION:
EXISTING:
PROPOSED:

CONTOUR LINES
EDGE OF PAVEMENT
"A" TYPE CURBS
"L" TYPE CURBS

WALLS
FENCES
AC PAVEMENT
CONCRETE

SPOT ELEVATIONS
SIGNS
MANHOLE W/ DESCRIPTION
MANHOLE DESCRIPTIONS

FIRE HYDRANTS
GATE VALVES
REDUCERS
CLEAN OUTS

UTILITY BOX OR VAULT
BACKWATER VALVES
150W HPS STREET LIGHTS
150W HPS STREET LIGHTS

200W HPS STREET LIGHTS
250W HPS STREET LIGHTS
250W HPS STREET LIGHTS
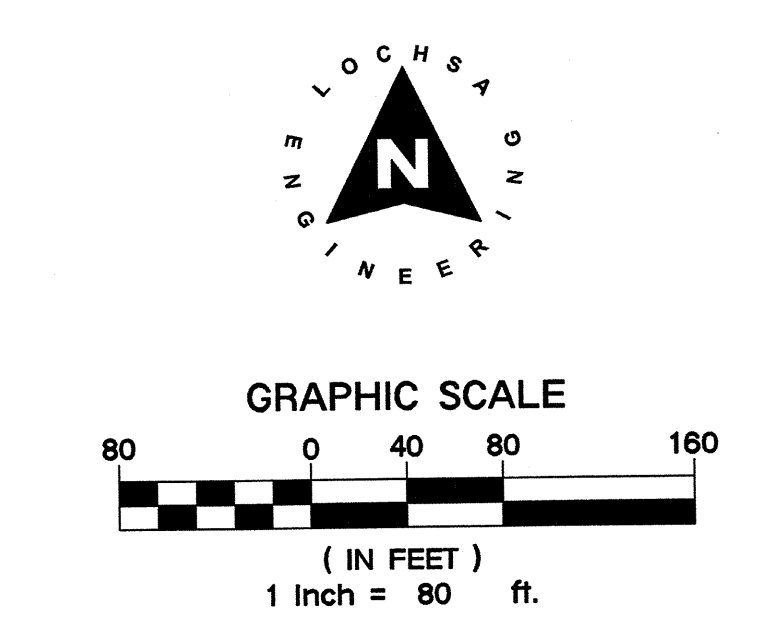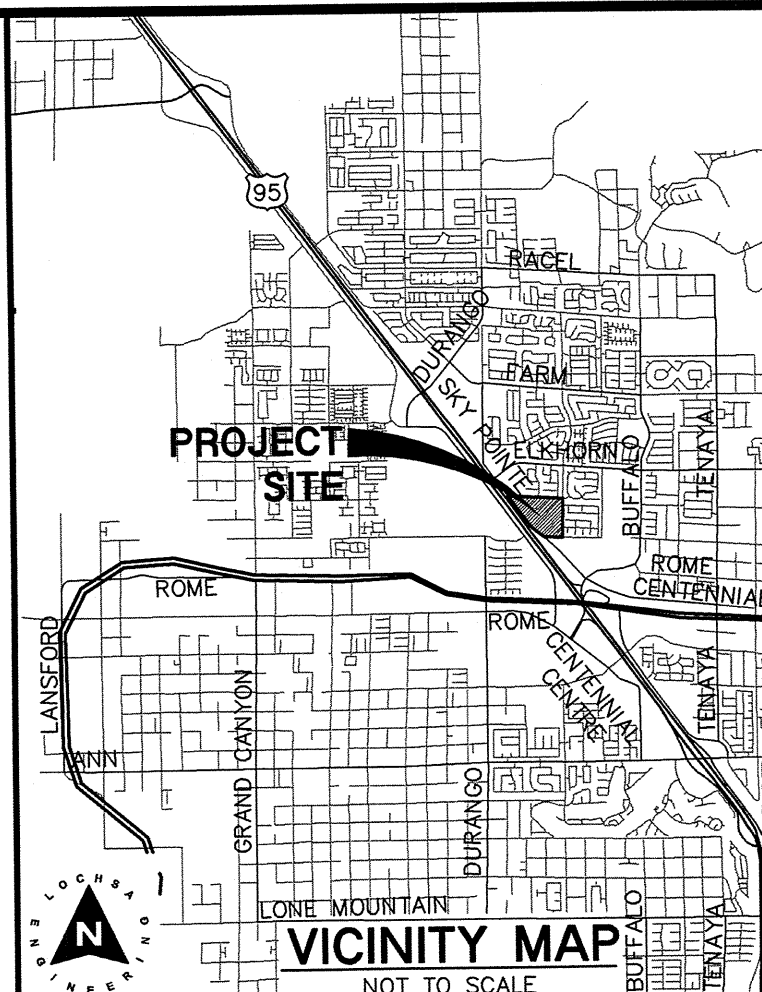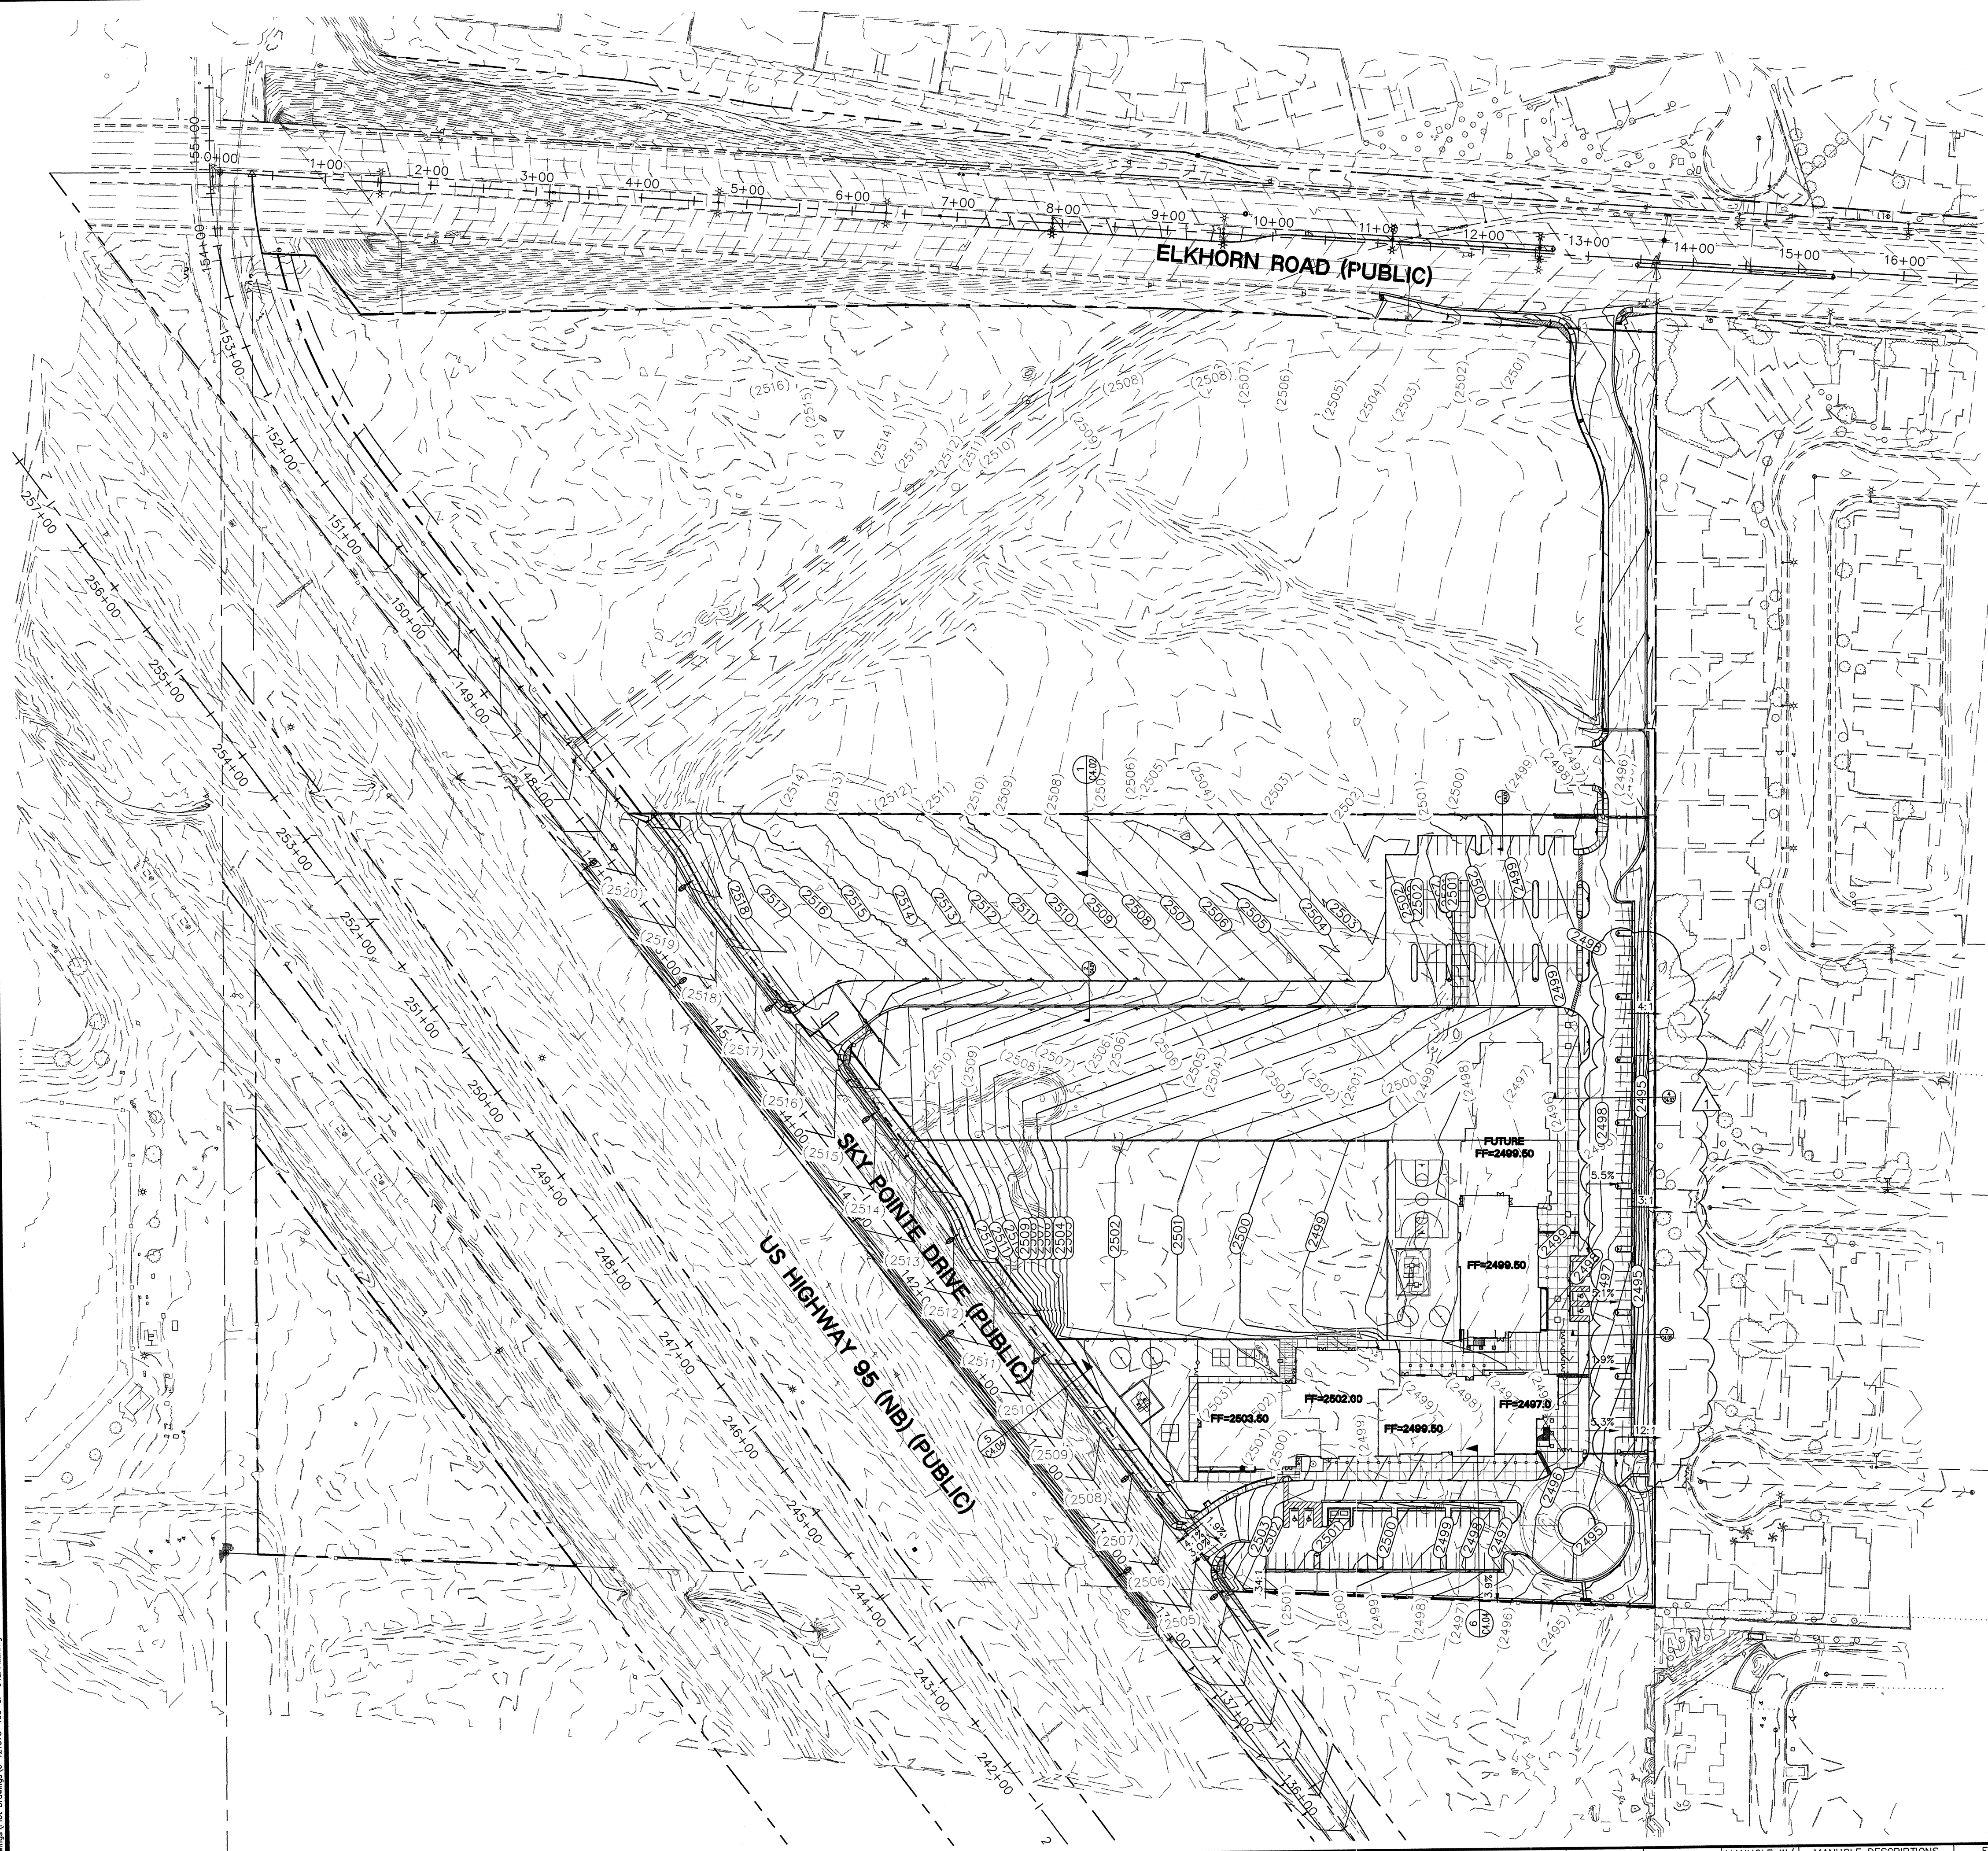

A.P.N.:
PORTION OF T25-21-102-001 CONTAINS 12.14 ACRES

BASIS OF BEARINGS:
NORTH 85°49'07" WEST, BEING THE NORTH LINE OF THE NORTHWEST QUARTER (NW 1/4) OF THE NORTHWEST QUARTER (NW 1/4) OF SECTION 21, TOWNSHIP 19 SOUTH, RANGE 60 EAST, M.D.M., AS SHOWN ON A RECORD OF SURVEY IN FILE 73, PAGE 26 IN THE CLARK COUNTY, NEVADA, RECORDER'S OFFICE.

BENCHMARK:
CITY OF LAS VEGAS BENCHMARK (2008 ADJUSTED) 6LV90 21NNW6 A RIVET AND PLATE IN TOP CURB ON THE SOUTH SIDE OF ELKHORN ROAD APPROXIMATELY 1/4 MILE WEST OF CIMARRON ROAD. ELEVATION=2498.19 FEET (761.449 METERS) (NAVD'83)

NOTE:
LOCHSA ENGINEERING ASSUMES NO RESPONSIBILITY FOR EXISTING UTILITY LOCATIONS AND ELEVATIONS. THE UTILITIES SHOWN ON THIS PLAN ARE FROM THE BEST AVAILABLE INFORMATION. IT IS THE CONTRACTOR'S RESPONSIBILITY TO FIELD VERIFY THE LOCATION AND ELEVATION OF ALL UTILITIES, INCLUDING BUT NOT LIMITED TO, THE WATER, FIRE, SANITARY SEWER, STORM SEWER, TELEPHONE, POWER, GAS, AND IRRIGATION LINES PRIOR TO THE COMMENCEMENT OF CONSTRUCTION. IF CONFLICT EXISTS IN THE FIELD, THE CONTRACTOR IS TO NOTIFY THE PROJECT ARCHITECT, OWNER'S REPRESENTATIVE AND THE PROJECT ENGINEER IMMEDIATELY.

SAFETY ALERT
Call Before you dig
Call before you dig
Call before you dig
Call before you dig

1-702-227-2929
1-702-432-5300
1-800-227-2600

PROJECT No. 121075	
DATE: 05/30/13	
SCALE: 1"=80'	
DRAWN BY: MW	
DESIGNED BY: MW	
CHECKED BY: GM	
PROJECT No. 121075	
SHEET No. 4.00	
SHEET 12 OF 27	

6045 South Jones Blvd
Suite 100
Las Vegas, NV 89118
Phone (702) 365-5312
Fax (702) 365-5317
www.lochsa.com


Lochsa
engineering

PROJECT No. 121075

SHEET No. 4.00

SHEET 12 OF 27

5/20/2013 12:28 PM
C:\Users\jmorris\Documents\Elkhorn\Elkhorn.dwg

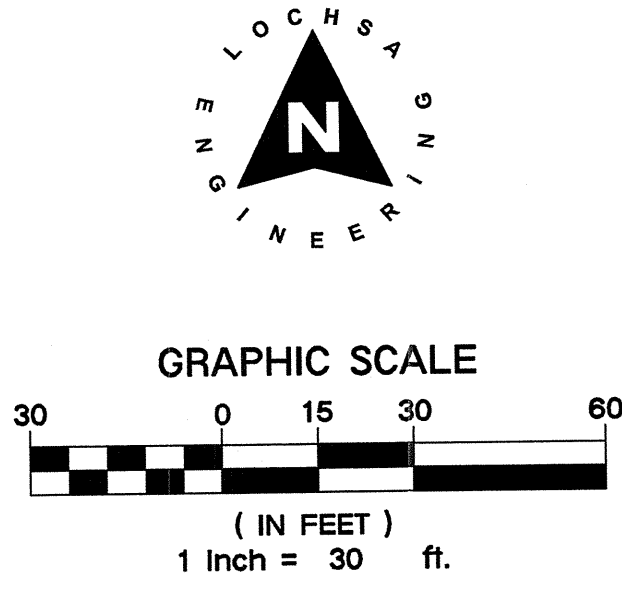

LAS VEGAS VALLEY CONSTRUCTION SITE BEST MANAGEMENT PRACTICES GUIDANCE MANUAL SECTION 3.5.1 STANDARD NOTES 1-5

1. THE OWNER, SITE DEVELOPER, CONTRACTOR, AND/OR THEIR AUTHORIZED AGENTS SHALL EACH DAY REMOVE ALL SEDIMENT, MUD, CONSTRUCTION DEBRIS, OR OTHER POTENTIAL POLLUTANTS THAT MAY HAVE BEEN DISCHARGED TO OR BE PROLIFIC IN THE PUBLIC RIGHT-OF-WAY OF THE CITY OF LAS VEGAS AS A RESULT OF CONSTRUCTION ACTIVITIES ASSOCIATED WITH THIS SITE DEVELOPMENT OR CONSTRUCTION PROJECT. SUCH MATERIAL SHALL BE PREVENTED FROM ENTERING THE STORM SEWER SYSTEM.
2. ADDITIONAL CONSTRUCTION SITE DISCHARGE BEST MANAGEMENT PRACTICES REQUIRED OF THE OWNER AND HIS OR HER AGENTS DUE TO UNFORESEEN EROSION PROBLEMS OR THE SUBMITTED PLAN DOES NOT MEET THE PERFORMANCE STANDARDS SPECIFIED IN THE CITY OF LAS VEGAS AND THE LAS VEGAS VALLEY CONSTRUCTION SITE BMP GUIDANCE MANUAL.
3. TEMPORARY OR PERMANENT STABILIZATION PRACTICES WILL BE INSTALLED ON DISTURBED AREAS AS SOON AS PRACTICABLE AND NO LATER THAN 14 DAYS AFTER THE CONSTRUCTION ACTIVITY IN THAT PORTION OF THE SITE HAS TEMPORARILY OR PERMANENTLY CEASED. SOME EXCEPTIONS MAY APPLY. REFER TO THE NEVADA STORMWATER GENERAL PERMIT FOR CONSTRUCTION ACTIVITY NVR10000, SECTION III.A.5.
4. AT A MINIMUM, THE CONTRACTOR OR HIS AGENT SHALL INSPECT ALL DISTURBED AREAS, AREAS USED FOR STORAGE OF MATERIALS AND EQUIPMENT THAT ARE EXPOSED TO PRECIPITATION, VEHICLE ENTRANCE AND EXIT LOCATIONS, AND ALL BMPs WEEKLY, AND WITHIN 24 HOURS AFTER ANY RAIN EVENT OR 0.5 INCHES OR MORE. THE CONTRACTOR OR HIS AGENT SHALL UPDATE OR MODIFY THE STORMWATER POLLUTION PREVENTION PLAN AS NECESSARY. SOME EXCEPTIONS TO WEEKLY INSPECTIONS MAY APPLY, SUCH AS SUSPENSION OF LAND DISTURBANCE ACTIVITIES. REFER TO THE NEVADA STORMWATER GENERAL PERMIT FOR CONSTRUCTION ACTIVITY NVR10000, SECTION III.A.12.
5. ACCUMULATED SEDIMENT IN BMP'S SHALL BE REMOVED SEVEN DAYS AFTER A STORMWATER RUNOFF EVENT OR PRIOR TO THE NEXT ANTICIPATED STORM EVENT, WHICHEVER IS EARLIER. SEDIMENT MUST BE REMOVED WHEN BMP DESIGN CAPACITY HAS BEEN REDUCED BY 50 PERCENT OR MORE.

- #### GRADING NOTES:
1. SLOPES 4:1 OR STEEPER AND FINE-GRAINED MATERIALS THAT HAVE BEEN DISTURBED (SANDY AND SILTY MATERIALS) SHOULD BE PROTECTED WITH BURLAP OR OTHER EROSION CONTROL FABRIC/MATERIAL, UNLESS OTHERWISE SPECIFIED BY LANDSCAPE DRAWINGS AND SPECIFICATIONS OR THE SOILS REPORT.
 2. CONTRACTOR SHALL DETERMINE HIS OWN FOOTING OR BASEMENT EXCAVATION QUANTITIES, EVEN THOUGH SHOWN ON ROUGH GRADING PLANS. ADDITIONALLY, STRUCTURE BACKFILL COSTS SHOULD BE INCLUDED IN THE COST OF THE STRUCTURE, UNLESS OTHERWISE SPECIFIED IN THE CONTRACT DOCUMENTS.
 3. CONTRACTOR SHALL NOTIFY LOCHSA ENGINEERING WITHIN 24 HOURS OF OMISSIONS AND ERRORS DISCOVERED ON PLANS. LOCHSA ENGINEERING WILL NOT BE RESPONSIBLE FOR ANY "CORRECTIVE" WORK DONE BY OTHERS.
 4. CONTRACTOR TO ENSURE POSITIVE DRAINAGE, NO PONDING ALLOWED. CONTRACTOR TO FOLLOW RECOMMENDATIONS AS OUTLINED IN THE PROJECT GEOTECHNICAL REPORT, INCLUDING BUT NOT LIMITED TO EXCAVATION, GRADING AND COMPACTION. REFER TO THE REPORT PREPARED BY TERRACON CONSULTANTS, INC., PROJECT No. 04125046, DATED: NOV. 15, 2012.

FLOOD ZONE NOTE:

THE ENTIRE SUBJECT PROPERTY IS LOCATED WITHIN AN AREA DESIGNATED AS FLOOD ZONE "X" (UNSHADED). ZONE "X" (UNSHADED) IS DESCRIBED BY FEMA AS AREAS DETERMINED TO BE OUTSIDE THE 0.2% ANNUAL CHANCE FLOODPLAIN. THIS INFORMATION IS OBTAINED FROM THE EFFECTIVE FLOOD INSURANCE RATE MAP (FIRM) PANEL No. 32003F1745, EFFECTIVE DATE SEPTEMBER 27, 2002.

NEVADA DEPARTMENT OF TRANSPORTATION (NDOT) PERMIT REQUIRED:

AN APPROVED NDOT OCCUPANCY PERMIT SHALL BE OBTAINED THROUGH THE DISTRICT PRIOR TO ANY CONSTRUCTION WITHIN THE NDOT RIGHT OF WAY PLANS SHOW WORK IN THE RIGHT OF WAY MUST SHOW NDOT STATIONING. THE DEVELOPER ASSUMES ALL LIABILITY FOR WORK CONDUCTED UNDER THE DISTRICT OBTAINED PERMIT THROUGH WARRANTY OF INSURANCE.

EXISTING UTILITY NOTE:


CONTRACTOR TO ADJUST ALL EXISTING UTILITIES TO MATCH PROPOSED FINISH GRADE ELEVATIONS.

GRADING PLAN CERTIFICATION		
NAME: GUY M. MORRIS	PE #14526	DATE
CERTIFY THAT THIS GRADING PLAN IS IN CONFORMANCE WITH APPROVED DRAWINGS FOR THIS SITE ON FILE AT CITY OF LAS VEGAS FOR THIS PROJECT. PROJECT# DS4570		

A.P.N.:
PORTION OF 125-21-102-001 CONTAINS 12.14 ACRES

BASIS OF BEARINGS:
NORTH 85°49'00" WEST, BEING THE NORTH LINE OF THE NORTHWEST QUARTER (NW 1/4) OF THE NORTHWEST QUARTER (NW 1/4) OF SECTION 21, TOWNSHIP 19 SOUTH, RANGE 60 EAST, M.D.M., AS SHOWN ON A RECORD OF SURVEY IN FILE PAGE 28 IN THE CLARK COUNTY, NEVADA, RECORDER'S OFFICE.

BENCHMARK:
CITY OF LAS VEGAS BENCHMARK (2008 ADJUSTED) 6LV90 21NW6 A RIVET AND PLATE IN TOP CURB ON THE SOUTH SIDE OF ELKHORN ROAD APPROXIMATELY 1/4 MILE WEST OF CIMARRON ROAD. ELEVATION=2498.19 FEET (761.449 METERS) (NAVD 88)

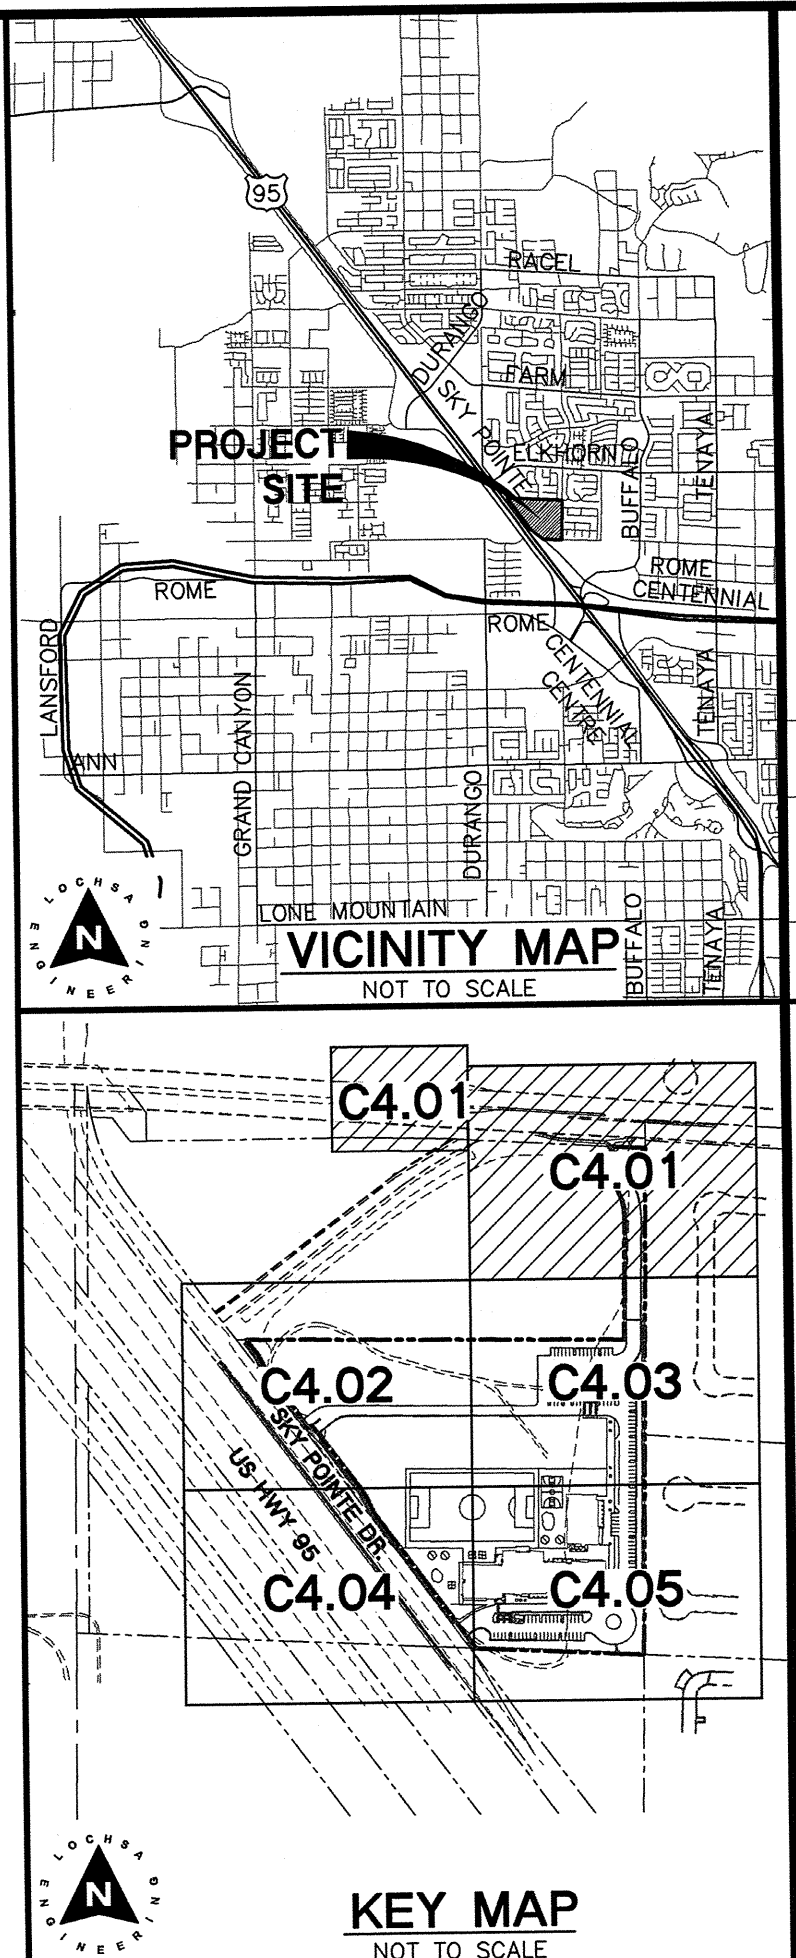

CONSTRUCTION NOTES:

- ALL CONSTRUCTION TO BE DONE IN ACCORDANCE WITH "CLARK COUNTY AREA UNIFORM STANDARD DRAWINGS (C.C.A.U.S.D.)" LATEST EDITION AND/OR REGULATING ENTITY HAVING JURISDICTION.
- NOT ALL NOTES USED ON THIS SHEET -
- 1. CONSTRUCT AC PAVEMENT PER DETAIL 2 ON C6.01.
- 2. CONSTRUCT CONC. PAVEMENT PER DETAIL 3 ON C6.01.
- 3. CONSTRUCT "A" TYPE CURB PER DETAIL 1 ON C6.01.
- 4. CONSTRUCT "L" TYPE CURB PER CCAUSD No. 216.
- 5. CONSTRUCT CONC. SIDEWALK PER CCAUSD No. 234. SEE DETAIL 4/C6.02 FOR FINISHING SPECIFICATIONS.
- 6. CONSTRUCT SIDEWALK RAMP CCAUSD No. 235 CASE II.
- 7. CONSTRUCT 72" WIDE "U" CHANNEL PER DETAIL 5 ON C6.01.
- 8. CONSTRUCT 24" WIDE "U" CHANNEL PER DETAIL 4 ON C6.01.
- 9. CONSTRUCT COMMERCIAL DRIVEWAY PER CCAUSD No. 225 AND CCAUSD No. 228.
- 10. LANDSCAPING. REFER TO LANDSCAPE ARCH. PLANS FOR SPECIFICATIONS.
- 11. SEE STRUCTURAL DETAILS BY OTHERS FOR STAIRS AND STRUCTURAL SLAB.
- 12. CONSTRUCT SIDEWALK DRAIN PER C.C.A.U.S.D. No. 236.
- 13. CONSTRUCT 2' VALLEY GUTTER PER DETAIL 11 ON C6.01.
- 14. CONSTRUCT SIDEWALK RAMP PER DETAIL 10 ON C6.01.
- 15. CONSTRUCT 60" WIDE "U" CHANNEL PER DETAIL 12 ON C6.01.
- 16. CONSTRUCT SIDEWALK RAMP PER DETAIL 9 ON C6.01.
- 17. INSTALL MIN. 36" HIGH RAIL ON TOP OF RETAINING WALL WHERE GRADE DIFFERENCE IS 18" OR GREATER.
- 18. CONSTRUCT SCREEN WALL PER ARCHITECTURAL PLAN.
- 19. CONSTRUCT 2' WIDE CONCRETE STRIP FOR GATE PATH. NOTCH CURB AS NECESSARY FOR THE GATE BYPASS. GATE PER ARCHITECTURAL PLANS.
- 20. CMU SCREEN WALL PER ARCHITECTURAL PLANS. WALL TO BE SOLID GROUTED 18" ABOVE FLOWLINE OF ROADWAY.
- 21. CONSTRUCT SIDEWALK RAMP CCAUSD No. 235 CASE I.
- 22. CONSTRUCT RETAINING WALL PER DETAILS 9 ON SHEET C6.03 AND ARCHITECTURAL PLAN.
- 23. CONSTRUCT PLAYGROUND AREA PER ARCHITECTURAL PLANS.

EARTHWORK QUANTITIES	
OUT.....	8,499 CU. YD.
FILL.....	31,269 CU. YD.
NET.....	FILL 22,770 CU. YD.

NOTE:
LOCHSA ENGINEERING ASSUMES NO RESPONSIBILITY FOR EXISTING UTILITY LOCATIONS AND ELEVATIONS. THE UTILITIES SHOWN ON THIS PLAN ARE FROM THE BEST AVAILABLE INFORMATION. IT IS THE CONTRACTOR'S RESPONSIBILITY TO FIELD VERIFY THE LOCATION AND ELEVATION OF ALL UTILITIES, INCLUDING BUT NOT LIMITED TO, THE WATER, FIRE, SANITARY, SEWER, STORM SEWER, TELEPHONE, POWER, GAS, AND IRRIGATION LINES PRIOR TO THE COMMENCEMENT OF CONSTRUCTION. IF CONFLICT EXISTS IN THE FIELD, THE CONTRACTOR IS TO NOTIFY THE PROJECT ARCHITECT, OWNER'S REPRESENTATIVE AND THE PROJECT ENGINEER IMMEDIATELY.

SAFETY ALERT
Call before you dig
Avoid cutting underground utility lines. It's costly.

Call before you dig
Call before you dig
Underground

Call before you dig
Call before you dig
Underground

1-702-227-2929
1-702-432-5300
1-800-227-2600

PROJECT No.: 121075

DATE: 05/30/13

SCALE: 1"=30'

DRAWN BY: MW

DESIGNED BY: MW

CHECKED BY: GM

SEAL
GUY M. MORRIS
EXP. 12-31-13
CIVIL
No. 14526
05-30-13

SHEET No. C4.01
SHEET 13 OF 27

GRADING PLANS
SHEET 1 OF 5

SOMERSET ACADEMY
SKY POINTE & ELKHORN
LAS VEGAS, NV


LOCHSA
engineering

3045 South Jones Blvd.
Suite 100
Las Vegas, NV 89118
Phone (702) 365-9312
Fax (702) 365-9317
www.lochsa.com

SEE SHEET C3.01 FOR CONTINUATION




MATCH LINE - SEE SHEET C4.04

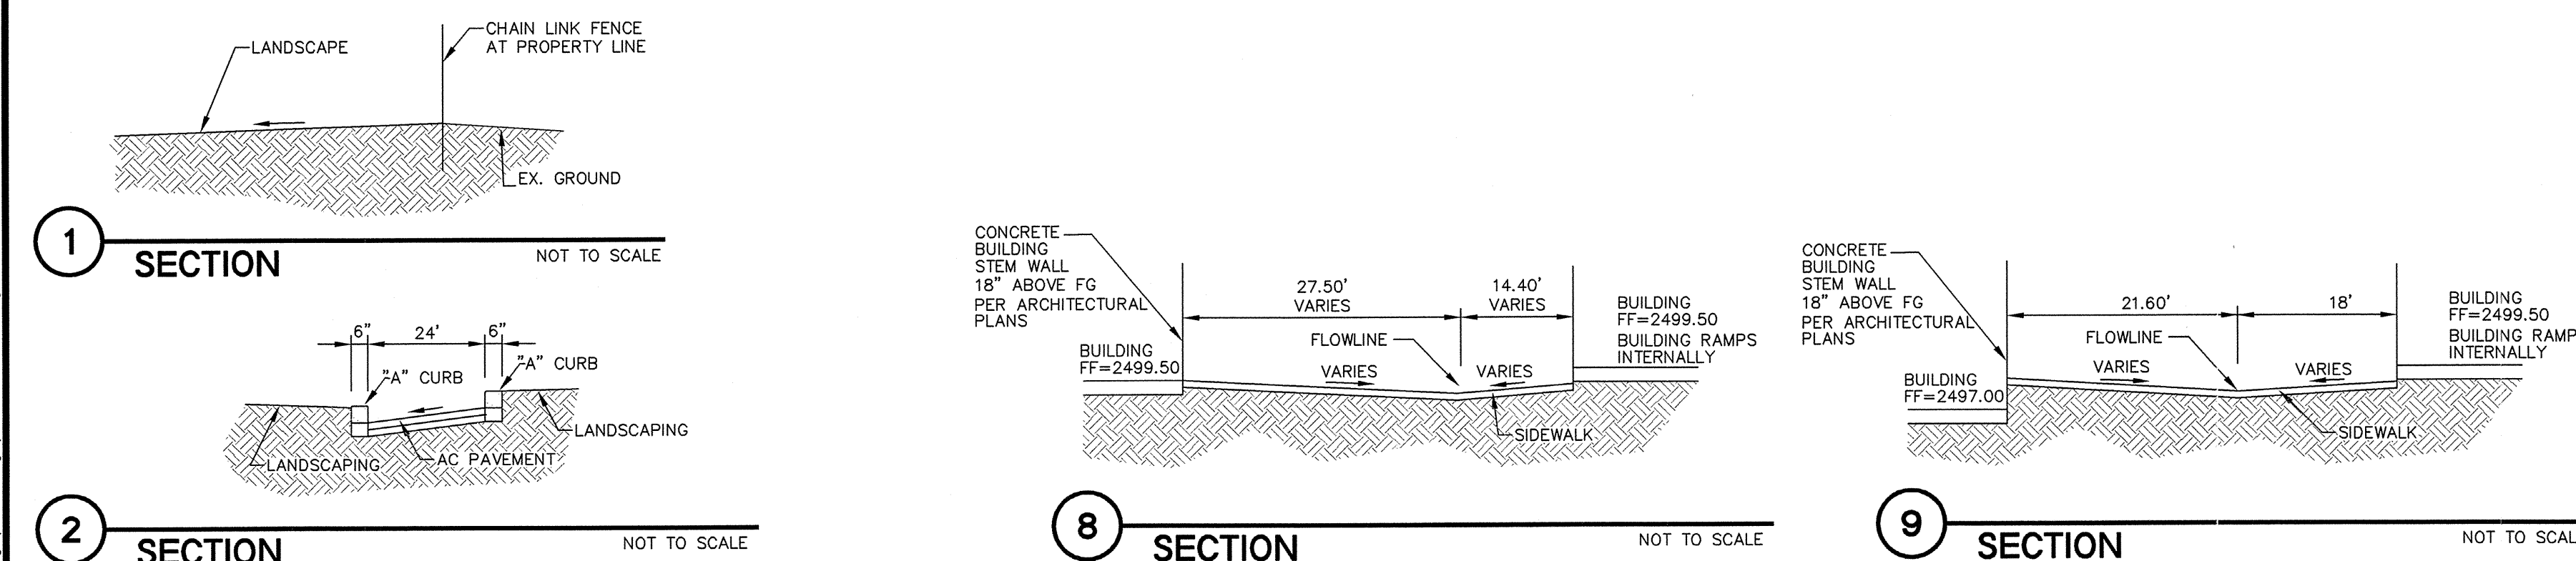

STORM DRAIN CONSTRUCTION NOTES:

- NOTE: ALL ONSITE STORM DRAIN AND THE PERTINENT FACILITIES ARE PRIVATELY OWNED AND PRIVATELY MAINTAINED.
- NOT ALL NOTES USED ON THIS SHEET -
1. INSTALL 48" TYPE I ECCENTRIC STORM DRAIN PER N.D.O.T DRAWING NO. R-4.7.1.
 2. INSTALL RCB CULVERT TYPE I HEADWALL PER N.D.O.T DRAWING NO. B-20-1.5.
 3. INSTALL TYPE 3 DROP INLET PER N.D.O.T DRAWING NO. R-4.3.1. CONSTRUCT STORM DRAIN INLET PER USDOCA DRAWING NO. 421 (STORMWATER QUALITY MANAGEMENT STAMP AND SIGN DETAIL).
 4. INSTALL 3'x3' JENSEN PRECAST DROP INLET PER DETAIL 3 ON SHEET C6.02.
 5. INSTALL 48" STORM DRAIN MANHOLE PER C.C.A.U.S.D. NO. 403 WITH CONCRETE COLLAR PER C.C.A.U.S.D. NO. 408. REFER TO C.C.A.U.S.D. NO. 409 FOR MANHOLE COVER AND RING.
 6. INSTALL FLARED END SECTION OF 18" STORM DRAIN LINE. CURB TO BE ABUTTED TO FLARED END SECTION.
 7. ROOF DRAIN LOCATION. SEE PLANS BY OTHERS.

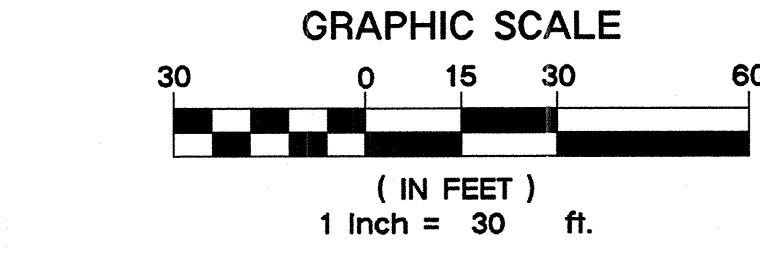

LAS VEGAS VALLEY CONSTRUCTION SITE BEST MANAGEMENT PRACTICES GUIDANCE MANUAL SECTION 3.5.1 STANDARD NOTES 1-5

1. THE OWNER, SITE DEVELOPER, CONTRACTOR, AND/OR THEIR AUTHORIZED AGENTS SHALL EACH DAY REMOVE ALL SEDIMENT, MUD, CONSTRUCTION DEBRIS, OR OTHER POTENTIAL POLLUTANTS THAT MAY HAVE BEEN DISCHARGED TO OR ACCUMULATED IN, THE PUBLIC RIGHT-OF-WAY OF THE CITY OF LAS VEGAS. A RESULT OF CONSTRUCTION ACTIVITIES ASSOCIATED WITH THIS SITE DEVELOPMENT OR CONSTRUCTION PROJECT, SUCH MATERIAL SHALL BE PREVENTED FROM ENTERING THE STORM SEWER SYSTEM.
2. ADDITIONAL CONSTRUCTION SITE DISCHARGE BEST MANAGEMENT PRACTICES MAY BE REQUIRED OF THE OWNER AND HIS OR HER AGENTS DUE TO UNFORESEEN EROSION PROBLEMS OR IF THE SUBMITTED PLAN DOES NOT MEET THE PERFORMANCE STANDARDS SPECIFIED IN THE CITY OF LAS VEGAS AND THE LAS VEGAS VALLEY CONSTRUCTION SITE BMP GUIDANCE MANUAL.
3. TEMPORARY OR PERMANENT STABILIZATION PRACTICES WILL BE INSTALLED ON DISTURBED AREAS AS SOON AS PRACTICABLE AND NO LATER THAN 14 DAYS AFTER THE CONSTRUCTION ACTIVITIES IN THAT PORTION OF THE SITE HAS TEMPORARILY OR PERMANENTLY CEASED. SOME EXCEPTIONS MAY APPLY. REFER TO THE NEVADA STORMWATER GENERAL PERMIT FOR CONSTRUCTION ACTIVITY NVR100000, SECTION III.A.5.
4. AT A MINIMUM, THE CONTRACTOR OR HIS AGENT SHALL INSPECT ALL DISTURBED AREAS, AREAS USED FOR STORAGE OF MATERIALS AND EQUIPMENT THAT ARE EXPOSED TO PRECIPITATION, VEHICLE ENTRANCE AND EXIT LOCATIONS, AND ALL BMPs WEEKLY, AND WITHIN 24 HOURS AFTER ANY RAIN EVENT OR 0.5 INCHES OR MORE. THE CONTRACTOR OR HIS AGENT SHALL UPDATE OR MODIFY THE STORMWATER POLLUTION PREVENTION PLAN AS NECESSARY. SOME EXCEPTIONS TO WEEKLY INSPECTIONS MAY APPLY, SUCH AS SUSPENSION OF LAND DISTURBANCE ACTIVITIES. REFER TO THE NEVADA STORMWATER GENERAL PERMIT FOR CONSTRUCTION ACTIVITY NVR100000, SECTION III.A.12.
5. ACCUMULATED SEDIMENT IN BMP'S SHALL BE REMOVED WITHIN SEVEN DAYS AFTER A STORMWATER RUNOFF EVENT OR PRIOR TO THE NEXT ANTICIPATED STORM EVENT, WHICHEVER IS EARLIER. SEDIMENT MUST BE REMOVED WHEN BMP DESIGN CAPACITY HAS BEEN REDUCED BY 50 PERCENT OR MORE.

GRADING NOTES:

1. SLOPES 4:1 OR STEEPER AND FINE-GRAINED MATERIALS THAT HAVE BEEN DISTURBED, SANDY, AND/OR MATERIALS SHOWN AS PROTECTED BY BURLAP OR OTHER EROSION CONTROL FABRIC/MATERIAL, UNLESS OTHERWISE SPECIFIED BY LANDSCAPE DRAWINGS AND SPECIFICATIONS OR THE SOILS REPORT.
2. CONTRACTOR SHALL DETERMINE HIS OWN FOOTING OR BASEMENT EXCAVATION QUANTITIES, EVEN THOUGH SHOWN ON ROUGH GRADING PLANS. ADDITIONALLY, STRUCTURE BACKFILL COSTS SHOULD BE INCLUDED IN THE COST OF THE STRUCTURE, UNLESS OTHERWISE SPECIFIED IN THE CONTRACT DOCUMENTS.
3. CONTRACTOR SHALL NOTIFY LOCHSA ENGINEERING WITHIN 24 HOURS OF ANY DISCOVERIES OR CORRECTIONS DISCOVERED ON PLANS. LOCHSA ENGINEERING WILL NOT BE RESPONSIBLE FOR ANY "CORRECTIVE" WORK DONE BY OTHERS.
4. CONTRACTOR TO ENSURE POSITIVE DRAINAGE. NO PONDING ALLOWED. CONTRACTOR TO FOLLOW RECOMMENDATIONS AS OUTLINED IN THE PRELIMINARY GEOTECHNICAL REPORT, INCLUDING BUT NOT LIMITED TO EXCAVATION, GRADING AND COMPACTION. REFER TO THE REPORT PREPARED BY TERRACON CONSULTANTS, WESTERN, INC., PROJECT NO. 04125046, DATED: NOV. 15, 2012.

FLOOD ZONE NOTE:

THE ENTIRE SUBJECT PROPERTY IS LOCATED WITHIN AN AREA DESIGNATED AS FLOOD ZONE "X" (UNSHADED). ZONE (UNSHADED) IS DESCRIBED BY FEMA AS AREAS DETERMINED TO BE OUTSIDE THE 0.2% ANNUAL CHANCE FLOODPLAIN. THIS INFORMATION IS OBTAINED FROM THE EFFECTIVE FLOOD INSURANCE RATE MAP (FIRM) PANEL NO. 32003F1745, EFFECTIVE DATE SEPTEMBER 27, 2002.

NEVADA DEPARTMENT OF TRANSPORTATION (NDOT) PERMIT REQUIRED:

AN APPROVED NDOT OCCUPANCY PERMIT SHALL BE OBTAINED THROUGH THE DISTRICT ENGINEER FOR ANY CONSTRUCTION WITHIN THE NDOT RIGHT OF WAY. PLANS SHOWING WORK IN THE RIGHT OF WAY MUST SHOW NDOT STATIONING. THE DEVELOPER ASSUMES ALL LIABILITY FOR WORK CONDUCTED UNDER THE DISTRICT OBTAINED PERMIT THROUGH WARRANTY EXPIRATION.

EXISTING UTILITY NOTE:

CONTRACTOR TO ADJUST ALL EXISTING UTILITIES TO MATCH PROPOSED FINISH GRADE ELEVATIONS.

GRADING PLAN CERTIFICATION



NAME: GUY M. MORRIS PE #14526 DATE
CERTIFY THAT THIS GRADING PLAN IS IN CONFORMANCE WITH APPROVED DRAINAGE STUDY FOR THIS SITE ON FILE AT CITY OF LAS VEGAS FOR THIS PROJECT. PROJECT# D54570

A.P.N.:

PORTION OF 125-21-102-001 CONTAINS 12.14 ACRES
BASIS OF BEARINGS:
NORTH 85°49'07" WEST, BEING THE NORTH LINE OF THE NORTHWEST QUARTER (NW 1/4) OF THE NORTHWEST QUARTER (NW 1/4) OF SECTION 21, TOWNSHIP 19 SOUTH, RANGE 60 EAST, M.D.M., AS SHOWN ON A RECORD OF SURVEY IN FILE 73, PAGE 26 IN THE CLARK COUNTY, NEVADA, RECORDER'S OFFICE.

BENCHMARK:

CITY OF LAS VEGAS BENCHMARK (2008 ADJUSTED) 6LV90 21NNW6 A RIVET AND PLATE IN TOP CURB ON THE SOUTH SIDE OF ELKHORN ROAD APPROXIMATELY 1/4 MILE WEST OF CHARRON ROAD. ELEVATION=2498.19 FEET (761.449 METERS) (NAVD'83)

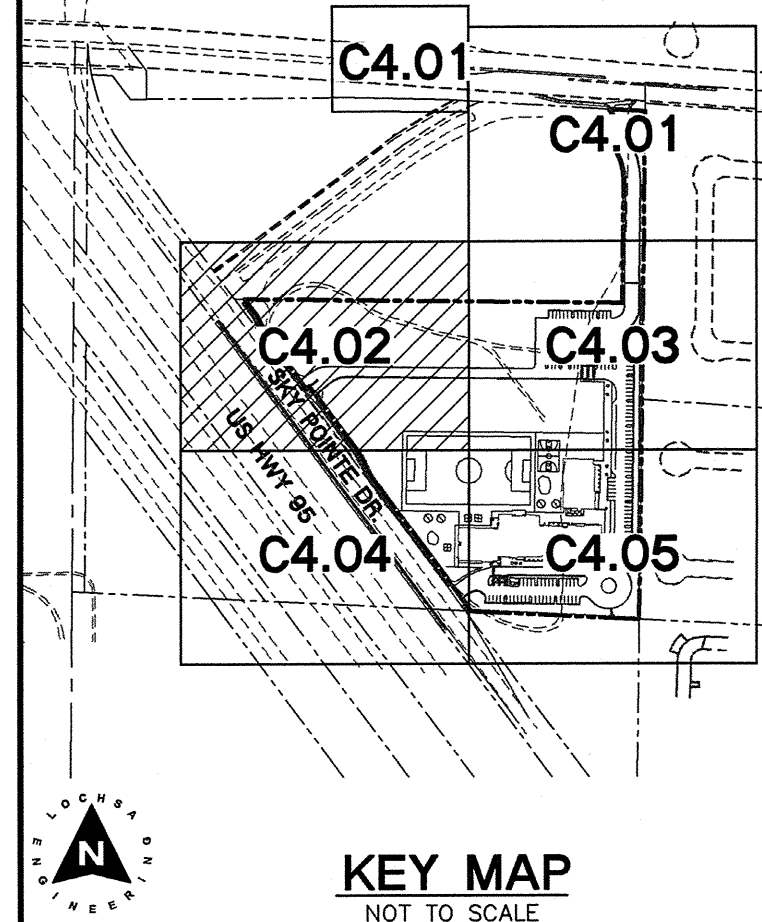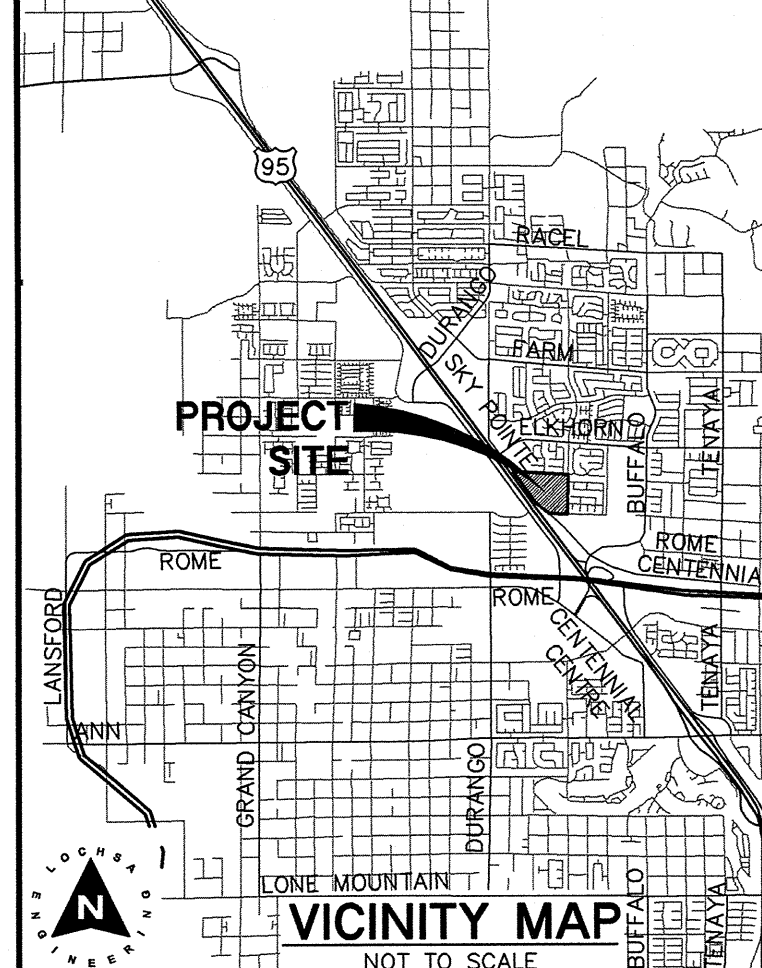

CONSTRUCTION NOTES:

- ALL CONSTRUCTION TO BE DONE IN ACCORDANCE WITH "CLARK COUNTY AREA UNIFORM STANDARD DRAWINGS (C.C.A.U.S.D.)" LATEST EDITION AND/OR REGULATING ENTITY HAVING JURISDICTION.
- NOT ALL NOTES USED ON THIS SHEET -
1. CONSTRUCT AC PAVEMENT PER DETAIL 2 ON C6.01.
 2. CONSTRUCT CONC. PAVEMENT PER DETAIL 3 ON C6.01.
 3. CONSTRUCT "A" TYPE CURB PER DETAIL 1 ON C6.01.
 4. CONSTRUCT "L" TYPE CURB PER CCAUSD No. 216.
 5. CONSTRUCT CONC. SIDEWALK PER CCAUSD No. 234. SEE DETAIL 4/C6.02 FOR FINISHING SPECIFICATIONS.
 6. CONSTRUCT SIDEWALK RAMP PER CCAUSD No. 235 CASE II.
 7. CONSTRUCT SIDEWALK RAMP PER DETAIL 5 ON C6.01.
 8. CONSTRUCT 24" WIDE "U" CHANNEL PER DETAIL 4 ON C6.01.
 9. CONSTRUCT 24" WIDE "U" CHANNEL PER DETAIL 4 ON C6.01.
 10. CONSTRUCT COMMERCIAL DRIVEWAY PER CCAUSD No. 225 AND CCAUSD No. 228.
 11. LANDSCAPING. REFER TO LANDSCAPE ARCH. PLANS FOR SPECIFICATIONS.
 12. SEE STRUCTURAL DETAILS BY OTHERS FOR STAIRS AND STRUCTURAL SLAB.
 13. CONSTRUCT SIDEWALK DRAIN PER C.C.A.U.S.D. No. 236.
 14. CONSTRUCT 2" VALLEY GUTTER PER DETAIL 11 ON C6.01.
 15. CONSTRUCT SIDEWALK RAMP PER DETAIL 10 ON C6.01.
 16. CONSTRUCT 60" WIDE "U" CHANNEL PER DETAIL 12 ON C6.01.
 17. CONSTRUCT SIDEWALK RAMP PER DETAIL 9 ON C6.01.
 18. INSTALL MIN. 36" HIGH RAIL ON TOP OF RETAINING WALL WHERE GRADE DIFFERENCE IS 18" OR GREATER.
 19. CONSTRUCT SCREEN WALL PER ARCHITECTURAL PLAN.
 20. CONSTRUCT 2" WIDE CONCRETE STRIP FOR GATE PATH. NOTCH CURB AS NECESSARY FOR THE GATE BYPASS. GATE PER ARCHITECTURAL PLANS.
 21. CMU SCREEN WALL PER ARCHITECTURAL PLANS. WALL TO BE SOLID GROUTED 18" ABOVE FLOWLINE OF ROADWAY.
 22. CONSTRUCT SIDEWALK RAMP PER CCAUSD No. 235 CASE I.
 23. CONSTRUCT RETAINING WALL PER DETAILS 9 ON SHEET C6.03 AND ARCHITECTURAL PLAN.
 24. CONSTRUCT PLAYGROUND AREA PER ARCHITECTURAL PLANS.

EARTHWORK QUANTITIES

CUT..... 8,499 CU. YD.
FILL..... 31,269 CU. YD.
NET..... FILL 22,770 CU. YD.

NOTE:

LOCHSA ENGINEERING ASSUMES NO RESPONSIBILITY FOR EXISTING UTILITY LOCATIONS AND ELEVATIONS. THE UTILITIES SHOWN ON THIS PLAN ARE FROM THE BEST AVAILABLE INFORMATION. IT IS THE CONTRACTOR'S RESPONSIBILITY TO FIELD VERIFY THE LOCATION AND ELEVATION OF ALL UTILITIES, INCLUDING BUT NOT LIMITED TO, THE WATER, FIRE, SANITARY SEWER, STORM SEWER, TELEPHONE, POWER, GAS, AND IRRIGATION LINES PRIOR TO THE COMMENCEMENT OF CONSTRUCTION. IF CONFLICT EXISTS IN THE FIELD, THE CONTRACTOR IS TO NOTIFY THE PROJECT ARCHITECT, OWNER'S REPRESENTATIVE AND THE PROJECT ENGINEER IMMEDIATELY.

SAFETY ALERT

Call before you dig! Avoid cutting underground utility lines. It's costly.

1-702-227-2929 1-702-432-5300 1-800-227-2600

PROJECT NO.: 121075

DATE: 05/30/13

SCALE: 1"=30'

DRAWN BY: MW

DESIGNED BY: MW


CHECKED BY: GM

SHEET NO. 14 OF 27

LOCHSA ENGINEERING

SOMERSET ACADEMY SKY POINTE & ELKHORN LAS VEGAS, NV

MATCH LINE - SEE SHEET C4.01

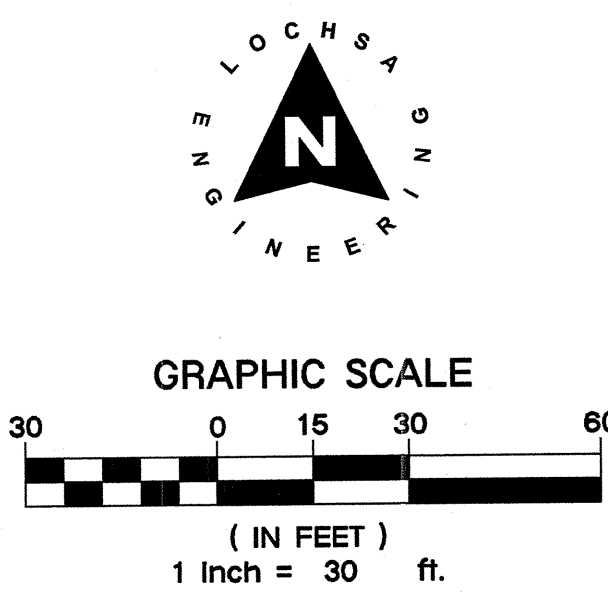

LAS VEGAS VALLEY CONSTRUCTION SITE BEST MANAGEMENT PRACTICES GUIDANCE MANUAL SECTION 3.5.1 STANDARD NOTES 1-5

1. THE OWNER, SITE DEVELOPER, CONTRACTOR, AND/OR THEIR AUTHORIZED AGENTS SHALL EACH DAY REMOVE ALL SEDIMENT, MUD, CONSTRUCTION DEBRIS, OR OTHER POTENTIAL POLLUTANTS THAT MAY HAVE BEEN DISCHARGED TO, OR ACCUMULATED IN, THE PUBLIC RIGHT-OF-WAY OF THE CITY OF LAS VEGAS AS A RESULT OF CONSTRUCTION ACTIVITY ASSOCIATED WITH THIS SITE DEVELOPMENT OR CONSTRUCTION PROJECT. SUCH MATERIAL SHALL BE PREVENTED FROM ENTERING THE STORM SEWER SYSTEM.
2. ADDITIONAL CONSTRUCTION SITE DISCHARGE BEST MANAGEMENT PRACTICES MAY BE REQUIRED OF THE OWNER AND HIS OR HER AGENTS DUE TO UNFORESEEN EROSION PROBLEMS OR IF THE SUBMITTED PLAN DOES NOT MEET THE PERFORMANCE STANDARDS SPECIFIED IN THE CITY OF LAS VEGAS AND THE LAS VEGAS VALLEY CONSTRUCTION SITE BMP GUIDANCE MANUAL, CONSTRUCTION ACTIVITY NVR10000, SECTION III.A.5.
3. TEMPORARY OR PERMANENT STABILIZATION PRACTICES WILL BE INSTALLED ON DISTURBED AREAS AS SOON AS PRACTICABLE AND NO LATER THAN 14 DAYS AFTER THE CONSTRUCTION ACTIVITY IN THAT PORTION OF THE SITE HAS TEMPORARILY OR PERMANENTLY CEASED. SOME EXCEPTIONS MAY APPLY. REFER TO THE NEVADA STORMWATER GENERAL PERMIT FOR CONSTRUCTION ACTIVITY NVR10000, SECTION III.A.5.
4. AT A MINIMUM, THE CONTRACTOR OR HIS AGENT SHALL INSPECT ALL DISTURBED AREAS, AREAS USED FOR STORAGE OF MATERIALS AND EQUIPMENT THAT ARE EXPOSED TO PRECIPITATION, VEHICLE ENTRANCE AND EXIT LOCATIONS, AND ALL BMPs WEEKLY, AND WITHIN 24 HOURS AFTER ANY RAIN EVENT OR 0.5 INCHES OR MORE. THE CONTRACTOR OR HIS AGENT SHALL UPDATE OR MODIFY THE STORMWATER POLLUTION PREVENTION PLAN AS NECESSARY. SOME EXCEPTIONS TO WEEKLY INSPECTIONS MAY APPLY. SUCH AS SUSPENSION OF LAND DISTURBANCE ACTIVITIES. REFER TO THE NEVADA STORMWATER GENERAL PERMIT FOR CONSTRUCTION ACTIVITY NVR10000, SECTION III.A.12.
5. ACCUMULATED SEDIMENT IN BMP'S SHALL BE REMOVED WITHIN SEVEN DAYS AFTER A STORMWATER RUNOFF EVENT OR PRIOR TO THE NEXT ANTICIPATED STORM EVENT, WHICHEVER IS EARLIER. SEDIMENT MUST BE REMOVED WHEN BMP DESIGN CAPACITY HAS BEEN REDUCED BY 50 PERCENT OR MORE.

GRADING NOTES:

1. SLOPES 4:1 OR STEEPER AND FINE-GRAINED MATERIALS THAT HAVE BEEN DISTURBED (SANDY AND SILTY MATERIALS) SHOULD BE PROTECTED WITH BURLAP OR OTHER EROSION CONTROL FABRIC/MATERIAL, UNLESS OTHERWISE SPECIFIED BY LANDSCAPE DRAWINGS AND SPECIFICATIONS OR THE SOILS REPORT.
2. CONTRACTOR SHALL DETERMINE HIS OWN FOOTING OR BASEMENT EXCAVATION QUANTITIES, EVEN THOUGH SHOWN ON ROUGH GRADING PLANS. ADDITIONALLY, STRUCTURE BACKFILL COSTS SHOULD BE INCLUDED IN THE COST OF THE STRUCTURE, UNLESS OTHERWISE SPECIFIED IN THE CONTRACT DOCUMENTS.
3. CONTRACTOR SHALL NOTIFY LOCHSA ENGINEERING WITHIN 24 HOURS OF OMISSIONS AND ERRORS DISCOVERED. PLANS, LOCHSA ENGINEERING WILL NOT BE RESPONSIBLE FOR ANY "CORRECTIVE" WORK DONE BY OTHERS.
4. CONTRACTOR TO ENSURE POSITIVE DRAINAGE, NO PONDING ALLOWED. CONTRACTOR TO FOLLOW RECOMMENDATIONS AS OUTLINED IN THE PROJECT GEOTECHNICAL REPORT, INCLUDING BUT NOT LIMITED TO EXCAVATION, GRADING AND COMPACTION. REFER TO THE REPORT PREPARED BY TERRACON CONSULTANTS, WESTERN, INC., PROJECT NO. 04125046, DATED: NOV. 15, 2012.

FLOOD ZONE NOTE:

THE ENTIRE SUBJECT PROPERTY IS LOCATED WITHIN AN AREA DESIGNATED AS FLOOD ZONE (UNSHADED) ZONE. UNSHADED IS DESCRIBED BY FEMA AS AREAS DETERMINED TO BE OUTSIDE THE 0.2% ANNUAL CHANCE FLOODPLAIN. THIS INFORMATION IS OBTAINED FROM THE EFFECTIVE FLOOD INSURANCE RATE MAP, PANEL NO. 3006P1745, EFFECTIVE DATE SEPTEMBER 27, 2002.

NEVADA DEPARTMENT OF TRANSPORTATION (NDOT) PERMIT REQUIRED:

AN APPROVED NDOT OCCUPANCY PERMIT SHALL BE OBTAINED THROUGH THE DISTRICT PRIOR TO ANY CONSTRUCTION WITHIN THE NDOT RIGHT OF WAY. ANY WORKING WORK IN NDOT RIGHT OF WAY MUST SHOW NDOT STATIONING. THE DEVELOPER ASSUMES ALL LIABILITY FOR WORK CONDUCTED UNDER THE DISTRICT OBTAINED PERMIT THROUGH WARRANTY EXPIRATION.

EXISTING UTILITY NOTE:

CONTRACTOR TO ADJUST ALL EXISTING UTILITIES TO MATCH PROPOSED FINISH GRADE ELEVATIONS.

GRADING PLAN CERTIFICATION

NAME: GUY M. MORRIS PE #14526 DATE: _____
I CERTIFY THAT THIS GRADING PLAN IS IN CONFORMANCE WITH APPROVED DRAINAGE STUDY FOR THIS SITE ON FILE AT CITY OF LAS VEGAS FOR THIS PROJECT. PROJECT# DS4570

A.P.N.:

PORTION OF T25-21-102-001 CONTAINS 12.14 ACRES
NORTH 35.4907° WEST, BEING THE NORTH LINE OF THE NORTHWEST QUARTER (NW 1/4) OF THE NORTHWEST QUARTER (NW 1/4) OF SECTION 21, TOWNSHIP 19 SOUTH, RANGE 60 EAST, M.D.M., AS SHOWN ON A RECORD OF SURVEY IN FILE 73, PAGE 26 IN THE CLARK COUNTY, NEVADA, RECORDER'S OFFICE.



BENCHMARK:

CITY OF LAS VEGAS BENCHMARK (2008 ADJUSTED) 6LV90 21NW6 A RIVET AND PLATE IN TOP CURB ON THE SOUTH SIDE OF ELKHORN ROAD APPROXIMATELY 1/4 MILE WEST OF CHARRON ROAD. ELEVATION=2498.19 FEET (761.449 METERS) (NAVD'88)

STORM DRAIN CONSTRUCTION NOTES:

NOTE: ALL ONSITE STORM DRAIN AND THE PERTINENT FACILITIES ARE PRIVATELY OWNED AND PRIVATELY MAINTAINED. - NOT ALL NOTES USED ON THIS SHEET -

1. INSTALL 48" TYPE 1 ECCENTRIC STORM DRAIN PER N.D.O.T DRAWING NO. R-4.7.1
2. INSTALL RCB CULVERT TYPE 1 HEADWALL PER N.D.O.T DRAWING NO. B-20-1-5.
3. INSTALL TYPE 3 DROP INLET PER N.D.O.T DRAWING NO. 3 ON SHEET C6.02
4. INSTALL 48" STORM DRAIN MANHOLE PER C.C.A.U.S.D. NO. 403 WITH CONCRETE COLLAR PER C.C.A.U.S.D. NO. 408. REFER TO C.C.A.U.S.D. NO. 409 FOR MANHOLE COVER AND RING.
5. INSTALL FLARED END SECTION OF 18" STORM DRAIN LINE. CURB TO BE ABUTTED TO FLARED END SECTION.
6. ROOF DRAIN LOCATION. SEE PLANS BY OTHERS.

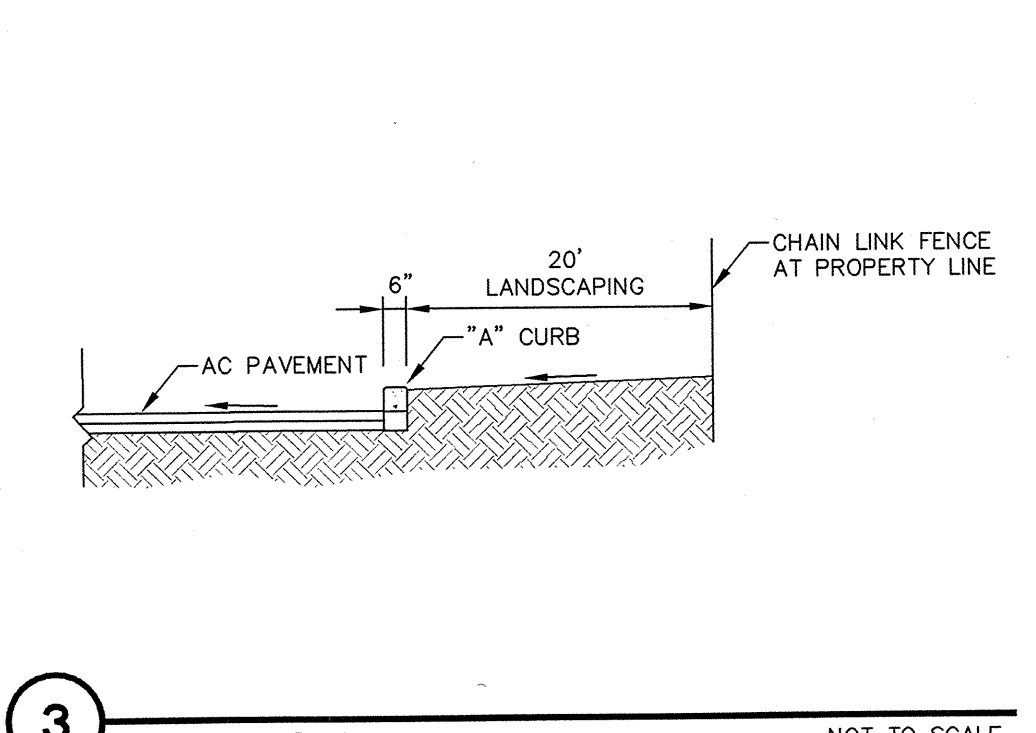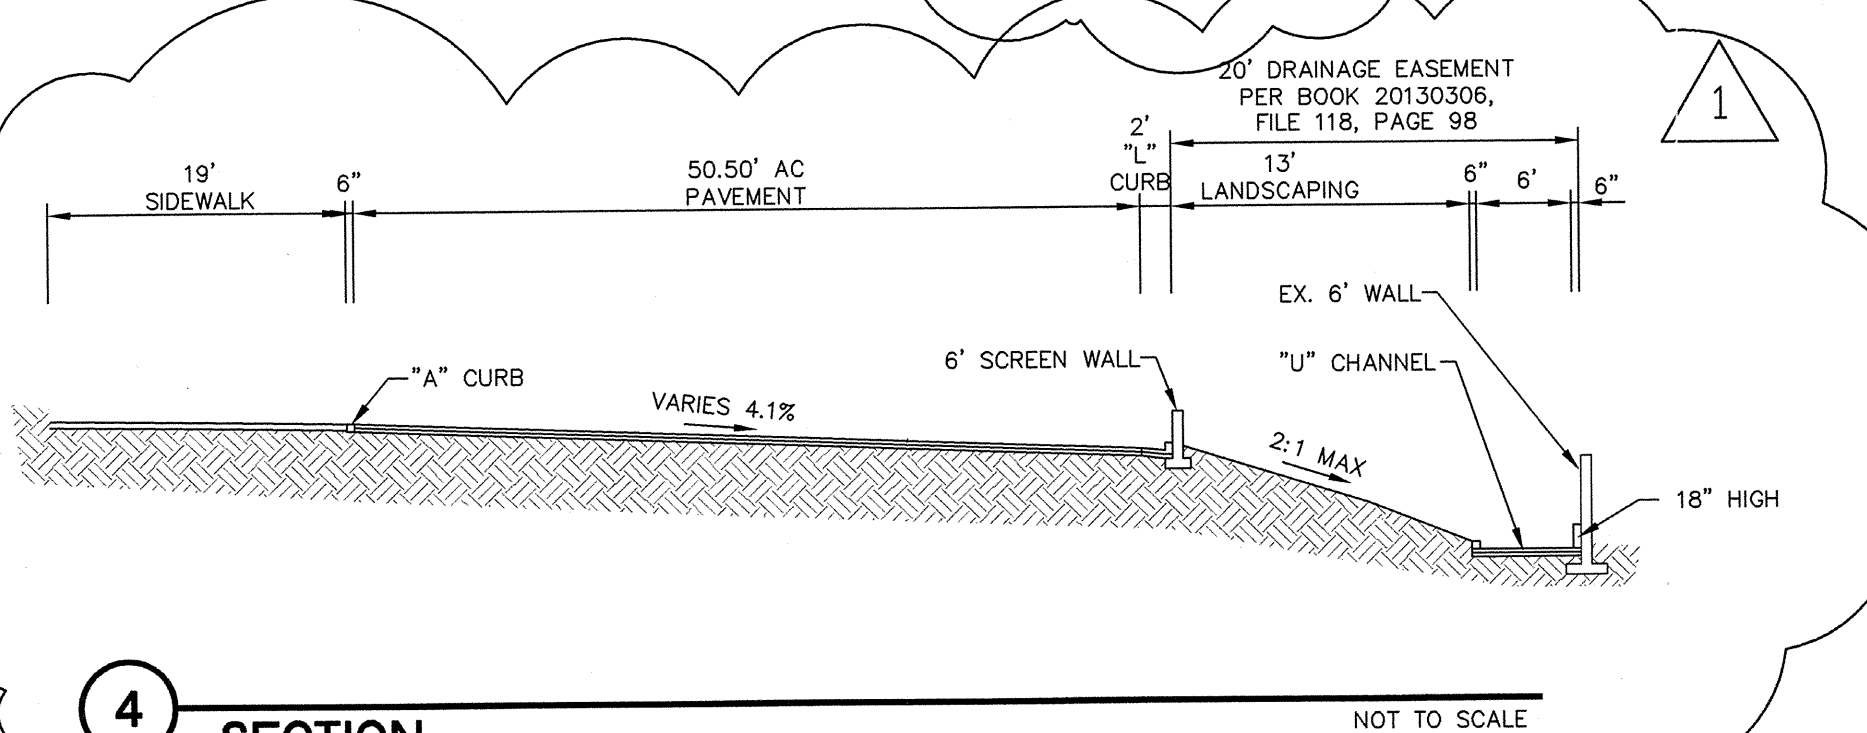

CL OR SURVEY LINE	EASEMENT LINE	DESCRIPTION:	CONTOUR LINES	EDGE OF PAVEMENT	"A" TYPE CURBS	"L" TYPE CURBS	WALLS	FENCES	AC PAVEMENT	CONCRETE	SPOT ELEVATIONS	SIGNS	MANHOLE W/ DESCRIPTION	MANHOLE DESCRIPTIONS	FIRE HYDRANTS	GATE VALVES	REDUCERS	CLEAN OUTS	UTILITY BOX OR	BACKWATER VALVES	250W HPS STREETLIGHTS	150W HPS STREETLIGHTS	200W HPS STREETLIGHTS	250W HPS STREETLIGHTS
---	---	EXISTING:	---	---	---	---	---	---	---	---	---	---	---	---	---	---	---	---	---	---	---	---	---	---
---	---	PROPOSED:	---	---	---	---	---	---	---	---	---	---	---	---	---	---	---	---	---	---	---	---	---	---

EARTHWORK QUANTITIES

CUT..... 8,499 CU. YD.
FILL..... 31,269 CU. YD.
NET..... FILL 22,770 CU. YD.

NOTE:

LOCHSA ENGINEERING ASSUMES NO RESPONSIBILITY FOR EXISTING UTILITY LOCATIONS AND ELEVATIONS. THE UTILITIES SHOWN ON THIS PLAN ARE FROM THE BEST AVAILABLE INFORMATION. IT IS THE CONTRACTOR'S RESPONSIBILITY TO FIELD VERIFY THE LOCATION AND ELEVATION OF ALL UTILITIES, INCLUDING BUT NOT LIMITED TO, THE WATER, FIRE, SANITARY, SEWER, STORM SEWER, TELEPHONE, POWER, GAS, AND IRRIGATION LINES PRIOR TO THE COMMENCEMENT OF CONSTRUCTION. IF CONFLICT EXISTS IN THE FIELD, THE CONTRACTOR IS TO NOTIFY THE PROJECT ARCHITECT, OWNER'S REPRESENTATIVE AND THE PROJECT ENGINEER IMMEDIATELY.

SAFETY ALERT

Call Before you Overhead
Call before you UnderGround
1-702-432-5300
1-702-227-2929
1-800-227-2600

PROJECT INFORMATION


PROJECT NO.: 121075
DATE: 05/30/13
SCALE: 1"=30'
DRAWN BY: MW
DESIGNED BY: MW
CHECKED BY: GM

SHEET NO. C4.03
SHEET 15 OF 27


LOCHSA ENGINEERING
8045 South Jones Blvd.
Suite 100
Las Vegas, NV 89118
Phone (702) 365-3312
Fax (702) 365-3317
www.lochsa.com

REVISIONS
1. 05/24/13 GMM REMOVE RETAINING & ADD SCREEN WALL
DATE: BY: DESCRIPTION:


MATCH LINE - SEE SHEET C4.01

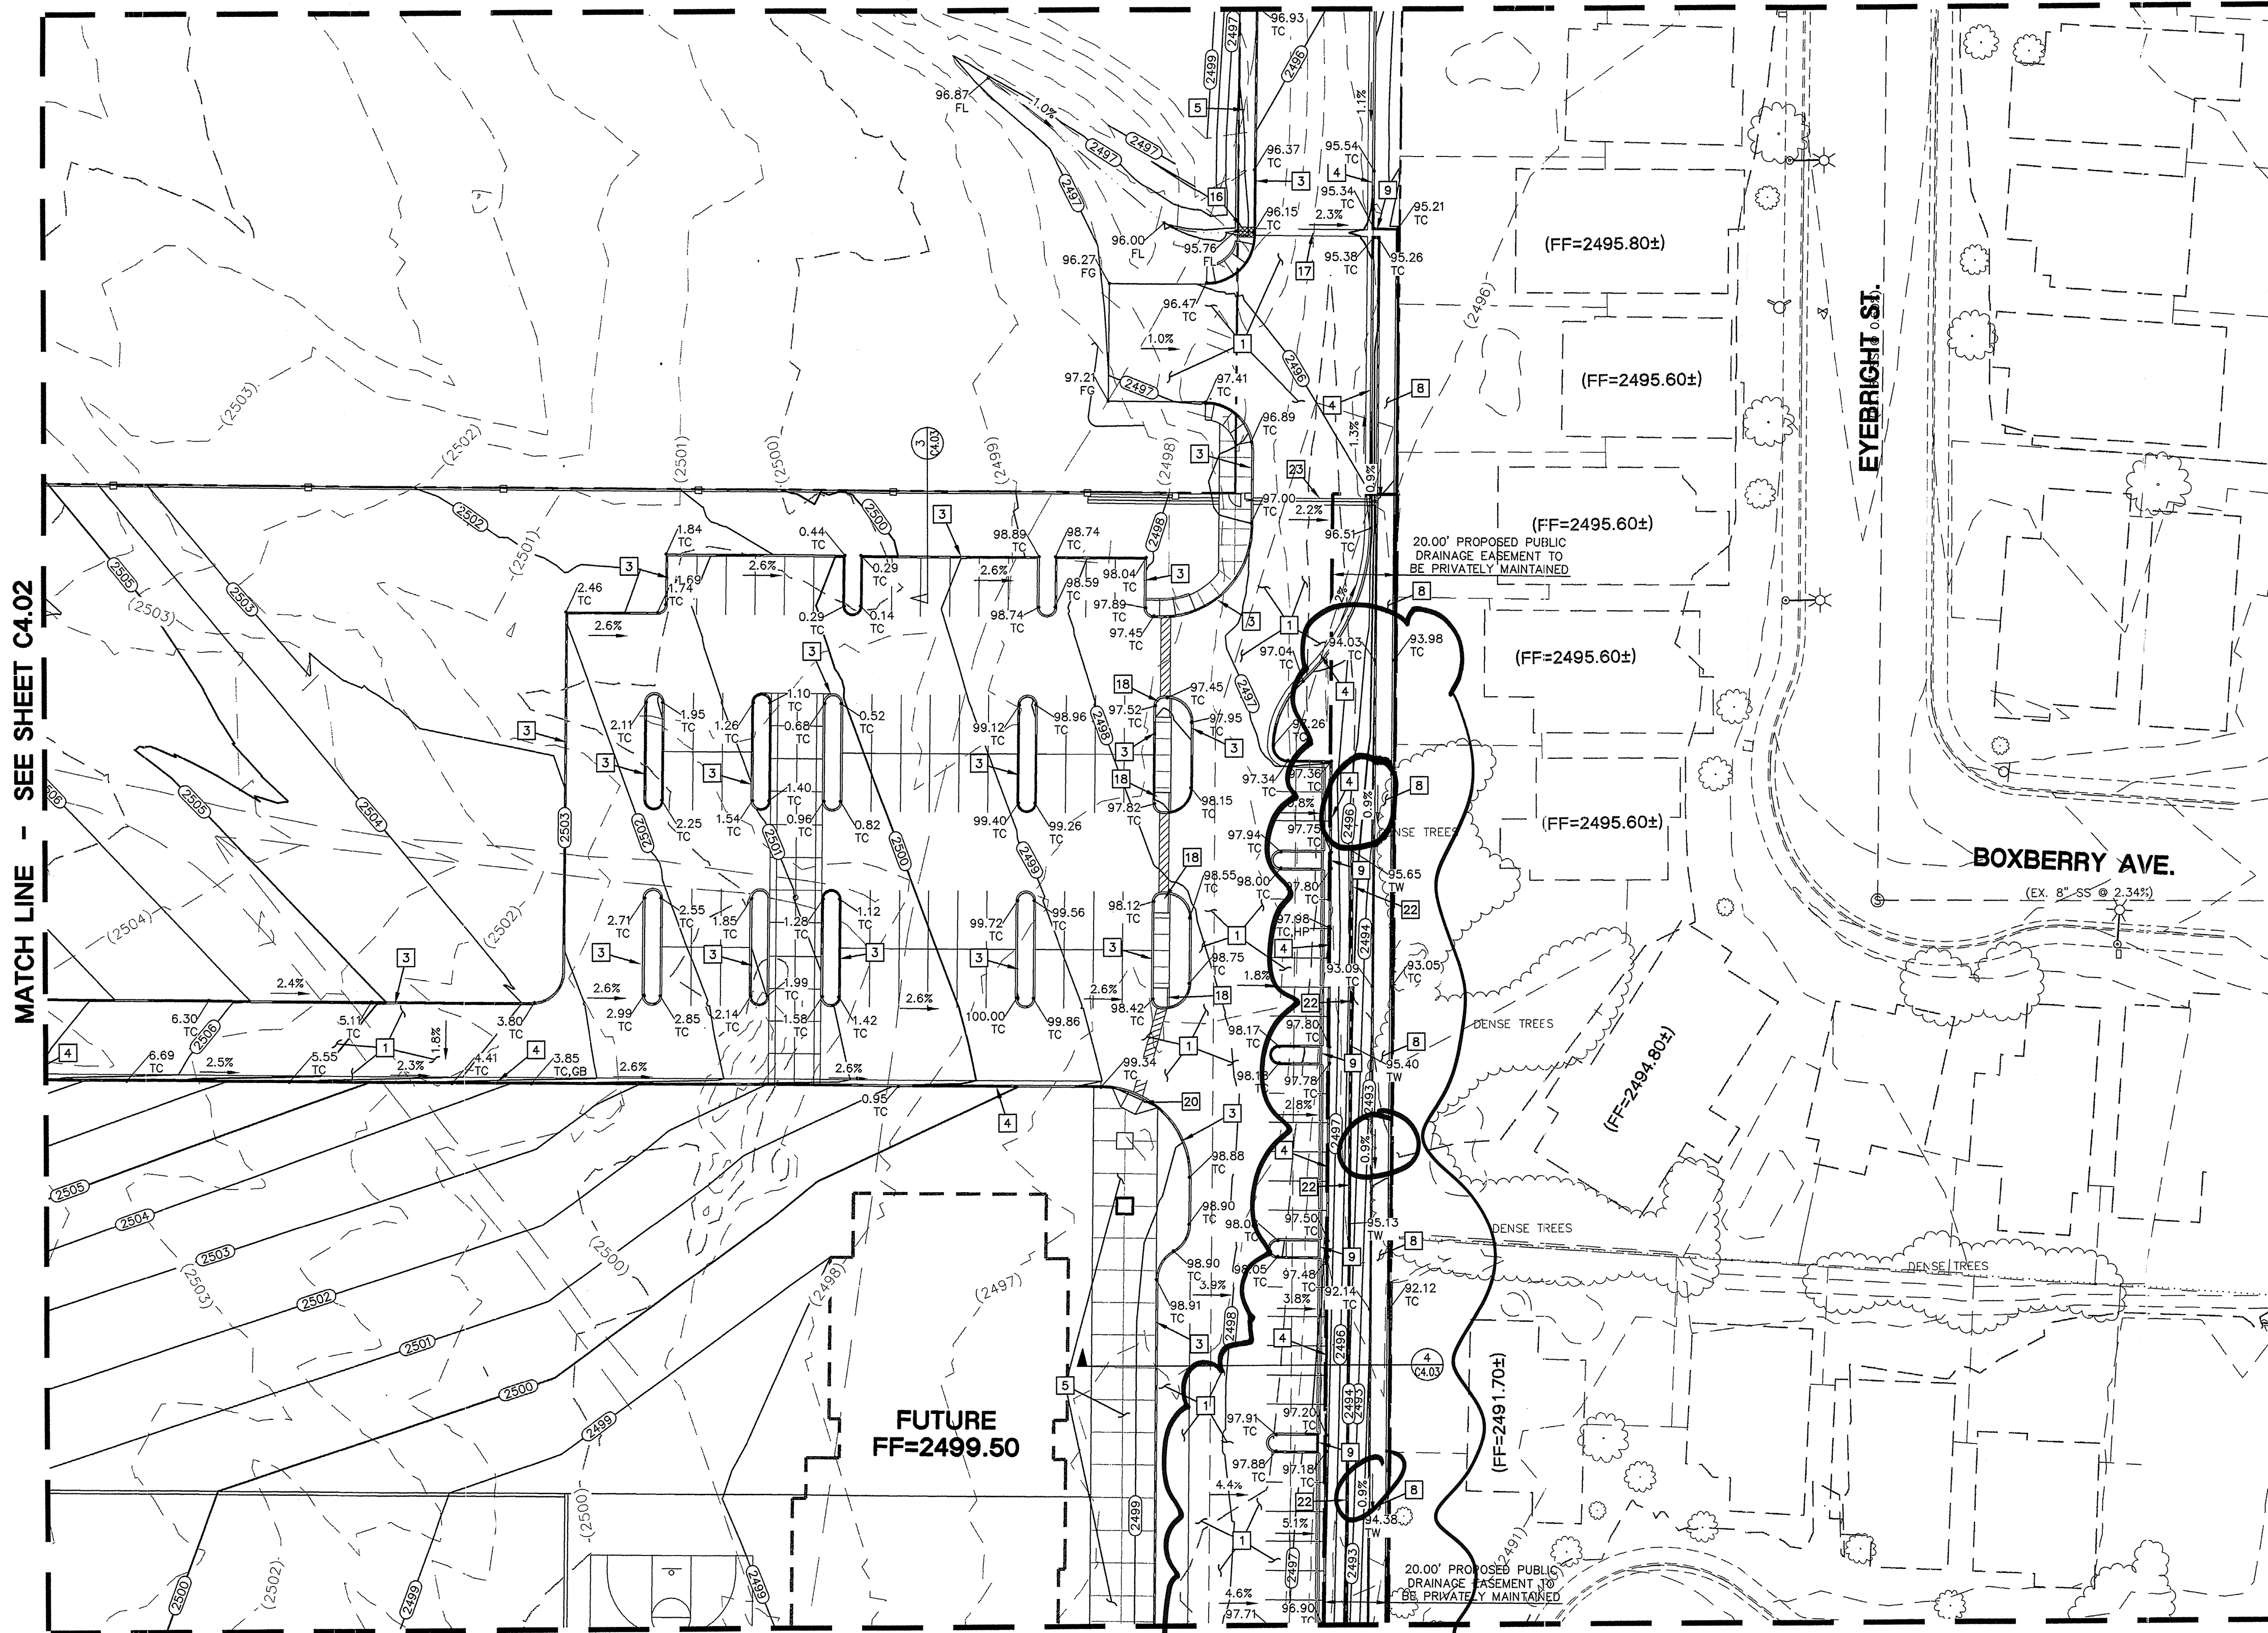

MATCH LINE - SEE SHEET C4.05

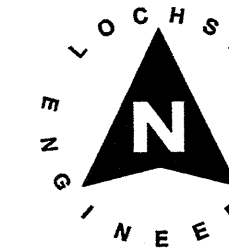

GRAPHIC SCALE

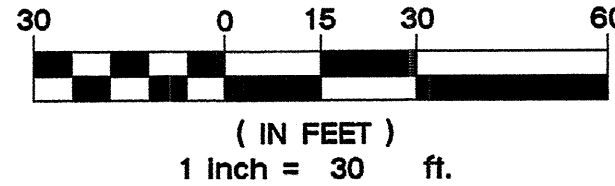

LAS VEGAS VALLEY CONSTRUCTION SITE BEST MANAGEMENT PRACTICES GUIDANCE MANUAL SECTION 3.5.1 STANDARD NOTES 1-5

1. THE OWNER, SITE DEVELOPER, CONTRACTOR, AND/OR THEIR AUTHORIZED AGENTS SHALL EACH DAY REMOVE ALL SEDIMENT, MUD, CONSTRUCTION DEBRIS, OR OTHER POTENTIAL POLLUTANTS THAT MAY HAVE BEEN DISCHARGED TO, OR ACCUMULATED IN, THE PUBLIC RIGHT-OF-WAY OF THE CITY OF LAS VEGAS AS A RESULT OF CONSTRUCTION ACTIVITIES ASSOCIATED WITH THIS SITE DEVELOPMENT OR CONSTRUCTION PROJECT. SUCH MATERIAL SHALL BE PREVENTED FROM ENTERING THE STORM SEWER SYSTEM.
2. ADDITIONAL CONSTRUCTION SITE DISCHARGE BEST MANAGEMENT PRACTICES MAY BE REQUIRED OF THE OWNER AND HIS OR HER AGENTS DUE TO UNFORESEEN EROSION PROBLEMS OR IF THE SUBMITTED PLAN DOES NOT MEET THE PERFORMANCE STANDARDS SPECIFIED IN THE CITY OF LAS VEGAS AND THE LAS VEGAS VALLEY CONSTRUCTION SITE BMP GUIDANCE MANUAL.
3. TEMPORARY OR PERMANENT STABILIZATION PRACTICES WILL BE INSTALLED ON DISTURBED AREAS AS SOON AS PRACTICABLE AND NO LATER THAN 14 DAYS AFTER THE CONSTRUCTION ACTIVITY IN THAT PORTION OF THE SITE HAS TEMPORARILY OR PERMANENTLY CEASED. SOME EXCEPTIONS MAY APPLY. REFER TO THE NEVADA STORMWATER GENERAL PERMIT FOR CONSTRUCTION ACTIVITY NVR10000, SECTION III.A.5.
4. AT A MINIMUM, THE CONTRACTOR OR HIS AGENT SHALL INSPECT ALL DISTURBED AREAS, AREAS USED FOR STORAGE OF MATERIALS AND EQUIPMENT THAT ARE EXPOSED TO PRECIPITATION, VEHICLE ENTRANCE AND EXIT LOCATIONS, AND ALL BMPs WEEKLY, AND WITHIN 24 HOURS AFTER ANY RAIN EVENT OR 0.5 INCHES OR MORE. THE CONTRACTOR OR HIS AGENT SHALL UPDATE OR MODIFY THE STORMWATER POLLUTION PREVENTION PLAN AS NECESSARY. SOME EXCEPTIONS TO WEEKLY INSPECTIONS MAY APPLY, SUCH AS SUSPENSION OF LAND DISTURBANCE ACTIVITY. REFER TO THE NEVADA STORMWATER GENERAL PERMIT FOR CONSTRUCTION ACTIVITY NVR10000, SECTION III.A.12.
5. ACCUMULATED SEDIMENT IN BMPs SHALL BE REMOVED WITHIN SEVEN DAYS AFTER A STORMWATER RUNOFF EVENT OR PRIOR TO THE NEXT ANTICIPATED STORM EVENT, WHICHEVER IS EARLIER. SEDIMENT MUST BE REMOVED WHEN BMP DESIGN CAPACITY HAS BEEN REDUCED BY 50 PERCENT OR MORE.

GRADING NOTES:

1. SLOPES 4:1 OR STEEPER AND FINE-GRAINED MATERIALS THAT HAVE BEEN DISTURBED (SANDY AND SILTY MATERIALS) SHOULD BE PROTECTED WITH BURLAP OR OTHER EROSION CONTROL FABRIC/MATERIAL, UNLESS OTHERWISE SPECIFIED BY LANDSCAPE DRAWINGS AND SPECIFICATIONS OR THE SOILS REPORT.
2. CONTRACTOR SHALL DETERMINE HIS OWN FOOTING OR BASEMENT EXCAVATION QUANTITIES, EVEN THOUGH SHOWN ON ROUGH GRADING PLANS. ADDITIONALLY, STRUCTURE BACKFILL COSTS SHOULD BE INCLUDED IN THE COST OF THE STRUCTURE, UNLESS OTHERWISE SPECIFIED IN THE CONTRACT DOCUMENTS.
3. CONTRACTOR SHALL NOTIFY LOCHSA ENGINEERING WITHIN 24 HOURS OF OMISSIONS AND ERRORS DISCOVERED ON PLANS. LOCHSA ENGINEERING WILL NOT BE RESPONSIBLE FOR ANY "CORRECTIVE" WORK DONE BY OTHERS.
4. CONTRACTOR TO ENSURE POSITIVE DRAINAGE. NO PONDING ALLOWED. CONTRACTOR TO FOLLOW RECOMMENDATIONS AS OUTLINED IN THE PROJECT GEOTECHNICAL REPORT, INCLUDING BUT NOT LIMITED TO EXCAVATION, GRADING, AND COMPACTION. REFER TO THE REPORT PREPARED BY TERRACON CONSULTANTS, WESTERN, INC., PROJECT NO. 64953531-1, DATED: DEC. 21, 1995.

FLOOD ZONE NOTE:

THE ENTIRE SUBJECT PROPERTY IS LOCATED WITHIN AN AREA DESIGNATED AS FLOOD ZONE "X" (UNSHADED). "X" (UNSHADED) IS DESCRIBED BY FEMA AS AREAS DETERMINED TO BE OUTSIDE THE 0.2% ANNUAL CHANCE FLOODPLAIN. THIS INFORMATION IS OBTAINED FROM THE EFFECTIVE FLOOD INSURANCE RATE MAP (FIRM) PANEL NO. 32003F1745, EFFECTIVE DATE SEPTEMBER 27, 2002.

EXISTING UTILITY NOTE:

CONTRACTOR TO ADJUST ALL EXISTING UTILITIES TO MATCH PROPOSED FINISH GRADE ELEVATIONS.

GRADING PLAN CERTIFICATION

NAME: GUY M. MORRIS PE #14526 DATE

CERTIFY THAT THIS GRADING PLAN IS IN CONFORMANCE WITH APPROVED DRAINAGE STUDY FOR THIS SITE ON FILE AT CITY OF LAS VEGAS FOR THIS PROJECT. PROJECT# D54570

A.P.N.:

125-21-102-001

BASIS OF BEARINGS:

NORTH 85°49'07" WEST, BEING THE NORTH LINE OF THE NORTHWEST QUARTER (NW 1/4) OF THE NORTHWEST QUARTER (NW 1/4) OF SECTION 21, TOWNSHIP 19 SOUTH, RANGE 60 EAST, M.D.M., AS SHOWN ON A RECORD OF SURVEY IN FILE 73, PAGE 26 IN THE CLARK COUNTY, NEVADA, RECORDER'S OFFICE.



BENCHMARK:

CITY OF LAS VEGAS BENCHMARK (2008 ADJUSTED) 81V90 21NNWS A RIVET AND PLATE IN TOP CURB ON THE SOUTH SIDE OF ELKHORN ROAD APPROXIMATELY 1/4 MILE WEST OF OMBARRON ROAD. ELEVATION=2498.19 FEET (761.449 METERS) (NAVD'83)

STORM DRAIN CONSTRUCTION NOTES:

NOTE: ALL ONSITE STORM DRAIN AND THE PERTINENT FACILITIES ARE PRIVATELY OWNED AND PRIVATELY MAINTAINED. - NOT ALL NOTES USED ON THIS SHEET -

1. INSTALL 48" TYPE I ECCENTRIC STORM DRAIN PER N.D.O.T DRAWING NO. R-4.7.1
2. INSTALL ROBCULVERT TYPE I HEADWALL PER N.D.O.T DRAWING NO. B-20-1.5.
3. INSTALL TYPE 3 DROP INLET PER N.D.O.T DRAWING NO. R-4.3.1. CONSTRUCT STORM DRAIN INLET PER USDOCA DRAWING NO. 421 (STORMWATER QUALITY MANAGEMENT STAMP AND SIGN DETAIL).
4. INSTALL 3'X3' JENSEN PRECAST DROP INLET PER DETAIL 3 ON SHEET C6.02.
5. INSTALL 48" STORM DRAIN MANHOLE PER C.C.A.U.S.D. NO. 403 WITH CONCRETE COLLAR PER C.C.A.U.S.D. NO. 408. REFER TO C.C.A.U.S.D. NO. 409 FOR MANHOLE COVER AND RING.
6. INSTALL FLARED END SECTION OF 18" STORM DRAIN LINE. CURB TO BE ABUTTED TO FLARED END SECTION.
7. ROOF DRAIN LOCATION. SEE PLANS BY OTHERS.

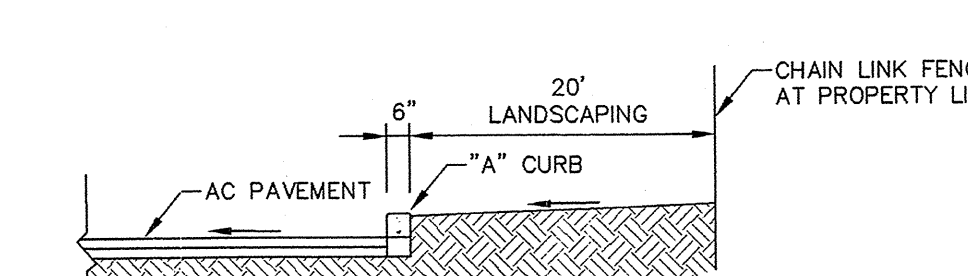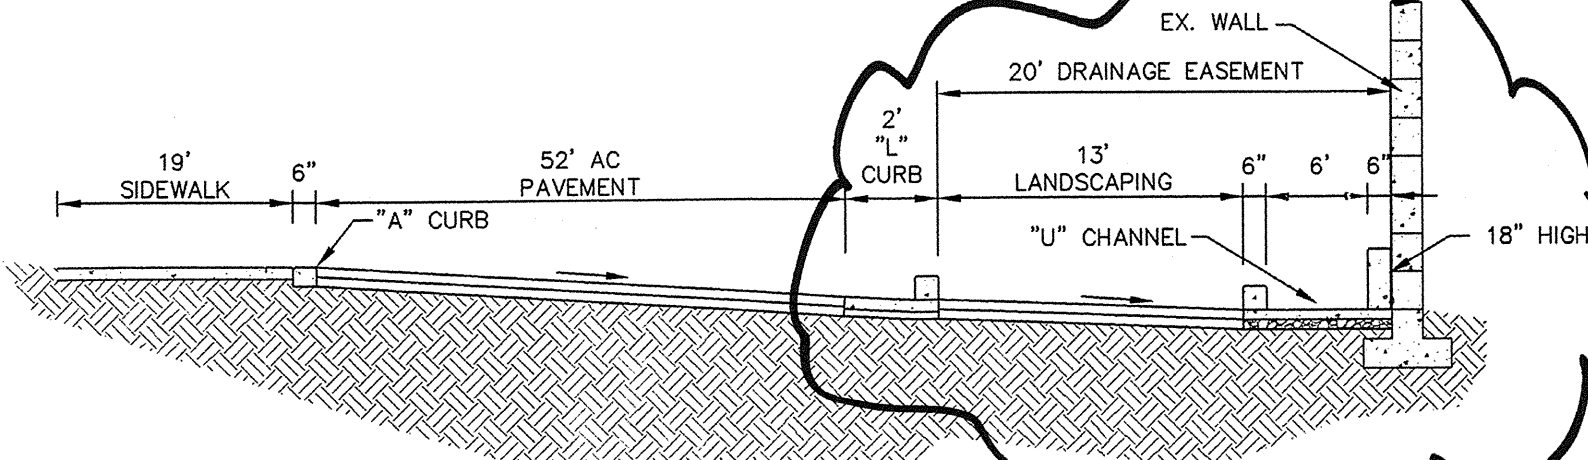

3 SECTION NOT TO SCALE

4 SECTION NOT TO SCALE

LEGEND	CL OR SURVEY LINE	PROPERTY LINE	ROW LINE	EASEMENT LINE	SAWCUT LINE	SCARP LINE	DESCRIPTION:	CONTOUR LINES	EDGE OF PAVEMENT	"A" TYPE CURBS	"L" TYPE CURBS	WALLS	FENCES	AC PAVEMENT	CONCRETE	SPOT ELEVATIONS	SIGNS	MANHOLE W/ DESCRIPTION	MANHOLE DESCRIPTIONS	FIRE HYDRANTS	GATE VALVES	REDUCERS	CLEAN OUTS	UTILITY BOX OR VAULT	BACKWATER VALVES	100W HPS STREETLIGHTS	150W HPS STREETLIGHTS	200W HPS STREETLIGHTS	250W HPS STREETLIGHTS
							EXISTING:	(2210)								12.34													
							PROPOSED:	(2122)								12.34													

EARTHWORK QUANTITIES

CUT.....	8,499 CU. YD.
FILL.....	31,269 CU. YD.
NET.....	FILL 22,770 CU. YD.

NOTE:

LOCHSA ENGINEERING ASSUMES NO RESPONSIBILITY FOR EXISTING UTILITY LOCATIONS AND ELEVATIONS. THE UTILITIES SHOWN ON THIS PLAN ARE FROM THE BEST AVAILABLE INFORMATION. IT IS THE CONTRACTOR'S RESPONSIBILITY TO VERIFY THE LOCATION AND ELEVATION OF ALL UTILITIES, INCLUDING BUT NOT LIMITED TO, THE WATER, FIRE, SANITARY SEWER, STORM SEWER, TELEPHONE, POWER, GAS, AND IRRIGATION LINES PRIOR TO THE COMMENCEMENT OF CONSTRUCTION. IF CONFLICT EXISTS IN THE FIELD, THE CONTRACTOR IS TO NOTIFY THE PROJECT ARCHITECT, OWNER'S REPRESENTATIVE AND THE PROJECT ENGINEER IMMEDIATELY.

SAFETY ALERT



1-702-227-2929 1-702-432-5300 1-800-227-2800

C4.03 SHEET 15 OF 27

HTE ---

Approved Plans


LOCHSA ENGINEERING

6345 South Jones Blvd. Suite 100 Las Vegas, NV 89118 Phone: (702) 366-3917 Fax: (702) 366-3917 www.lochsa.com

PROJECT No.: 121075 DATE: 12/03/12 SCALE: 1"=30' DRAWN BY: MW DESIGNED BY: MW CHECKED BY: GM

PROJECT No.: 121075 DATE: 12/03/12 SCALE: 1"=30' DRAWN BY: MW DESIGNED BY: MW CHECKED BY: GM

PROJECT No.: 121075 DATE: 12/03/12 SCALE: 1"=30' DRAWN BY: MW DESIGNED BY: MW CHECKED BY: GM

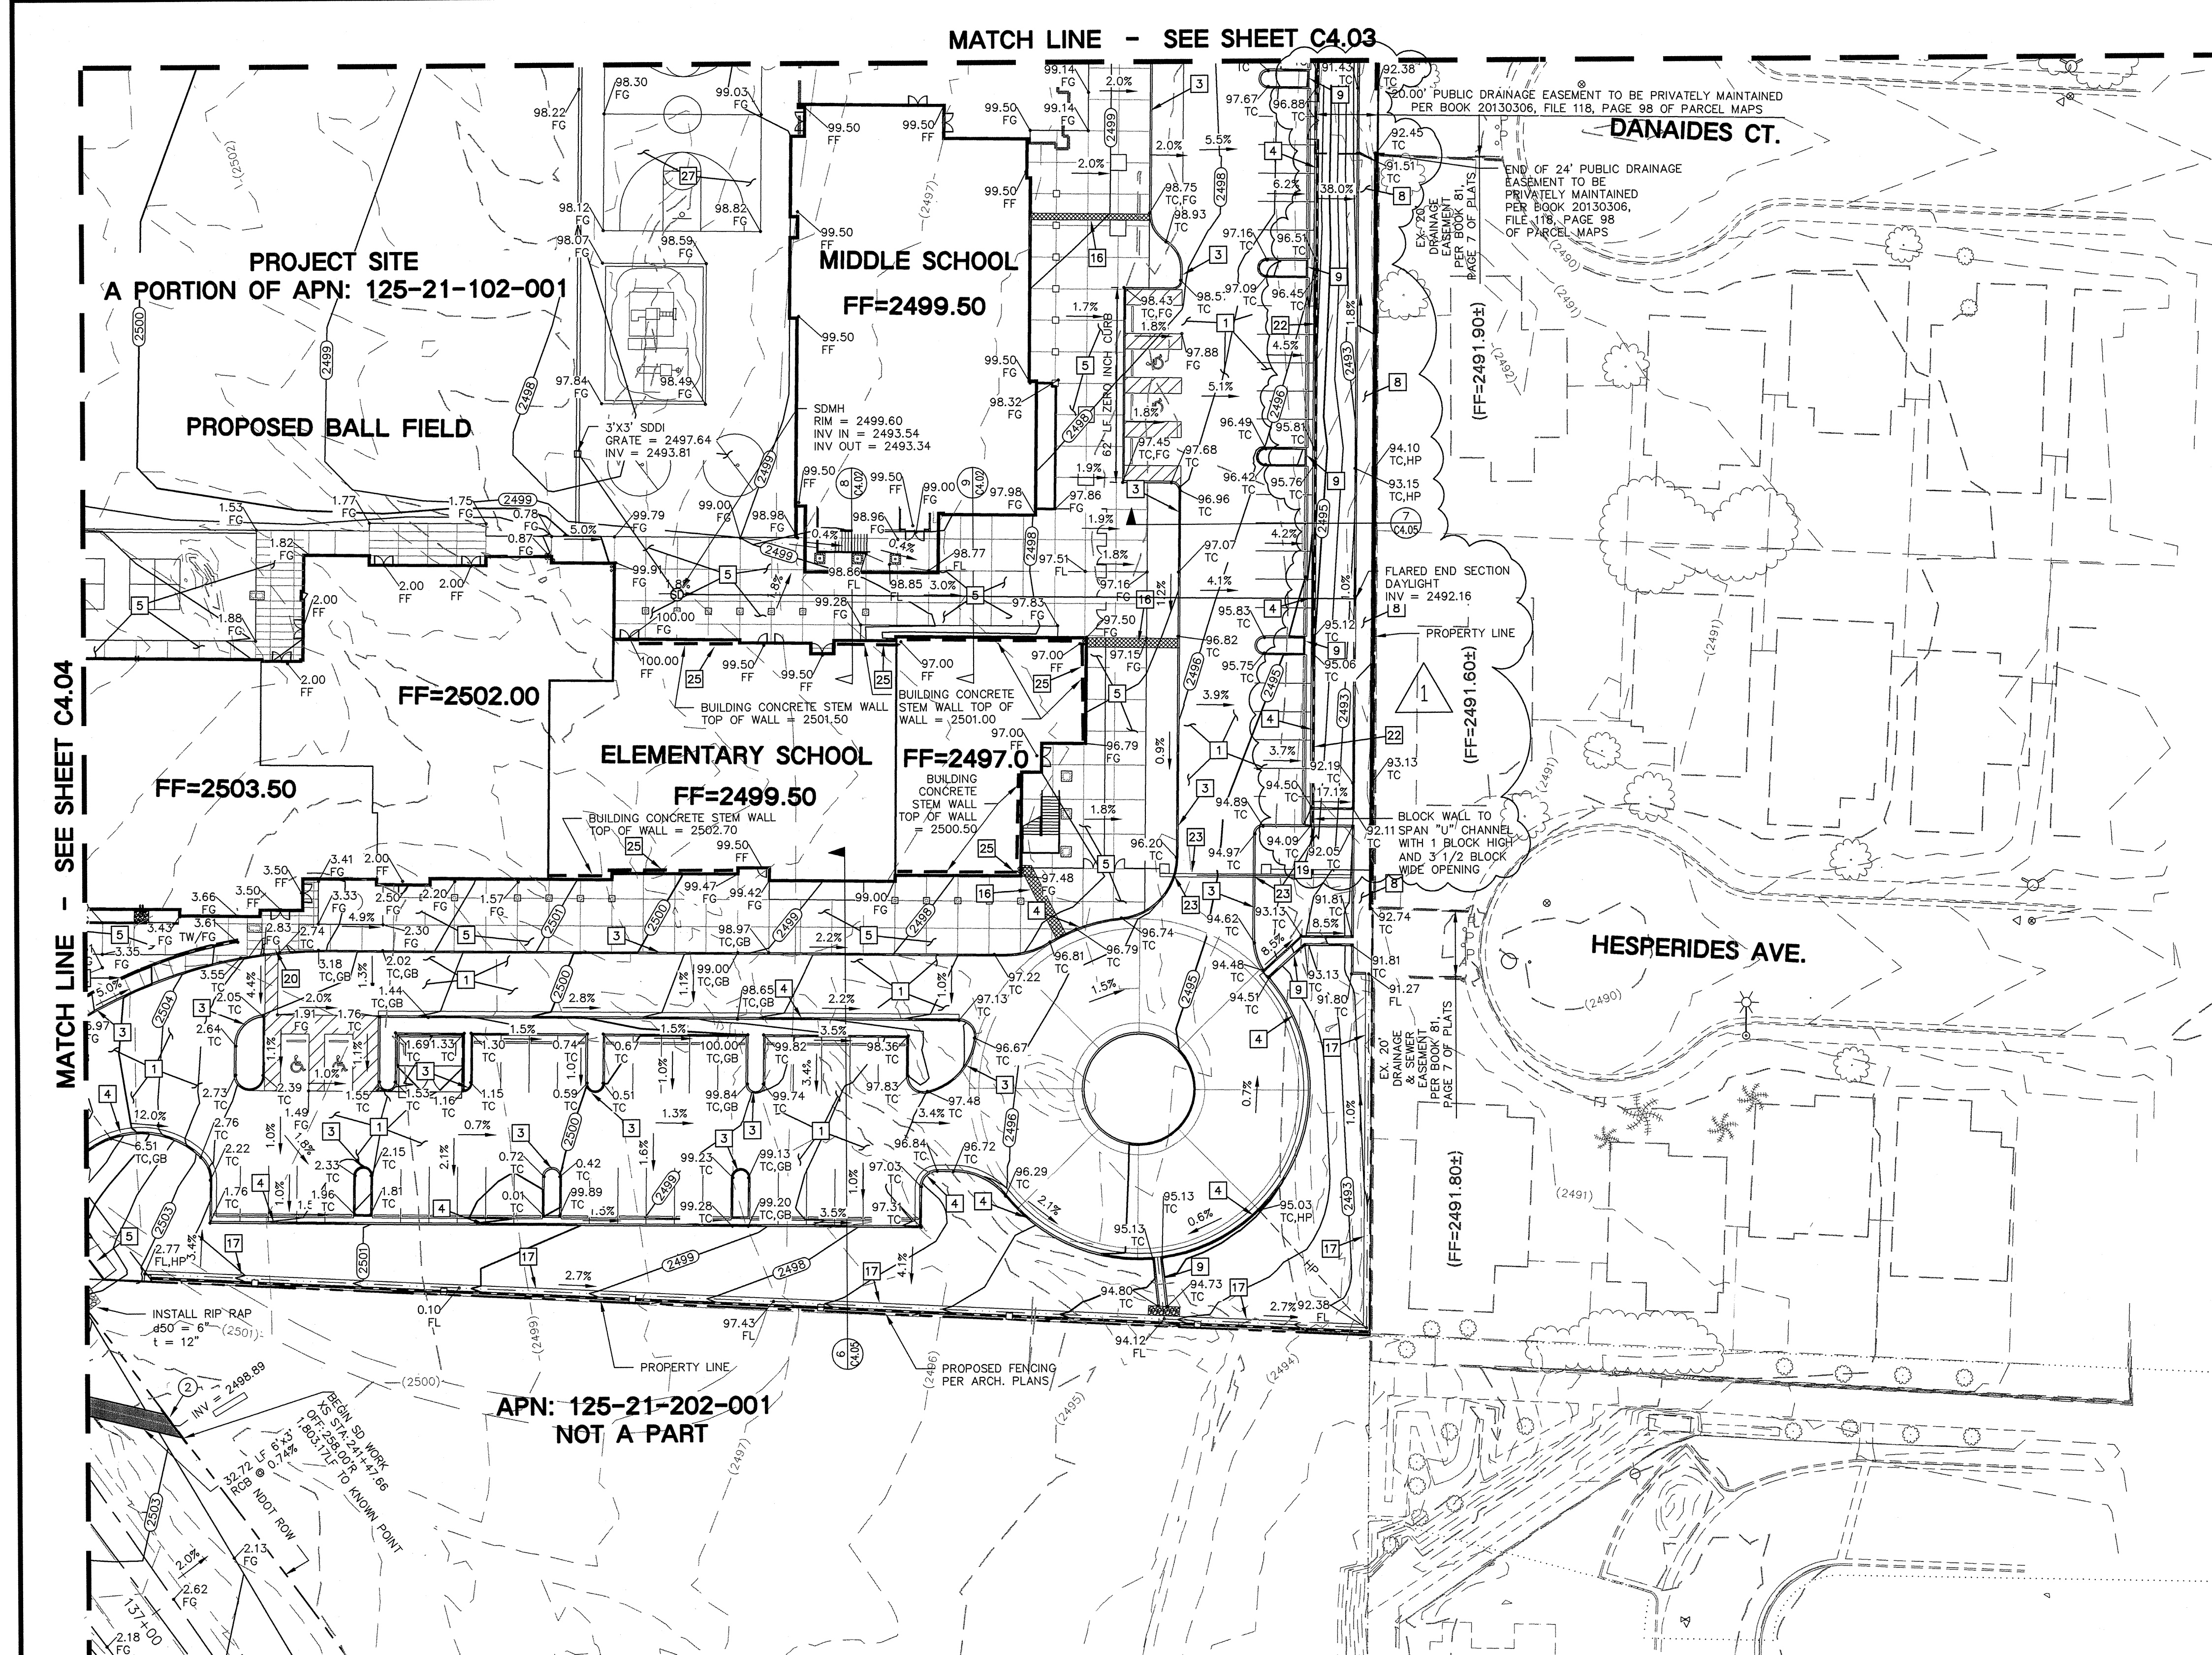

LAS VEGAS VALLEY CONSTRUCTION SITE BEST MANAGEMENT PRACTICES GUIDANCE MANUAL SECTION 3.5.1 STANDARD NOTES 1-5

1. THE OWNER, SITE DEVELOPER, CONTRACTOR, AND/OR THEIR AUTHORIZED AGENTS SHALL EACH DAY REMOVE ALL SEDIMENT, MUD, CONSTRUCTION DEBRIS, OR OTHER POTENTIAL POLLUTANTS THAT MAY HAVE BEEN DISCHARGED TO OR ACCUMULATED IN, THE PUBLIC RIGHT-OF-WAY OF THE CITY OF LAS VEGAS AS A RESULT OF CONSTRUCTION ACTIVITIES. TO PREVENT THIS SITE DEVELOPMENT OR CONSTRUCTION PROJECT, SUCH MATERIAL SHALL BE PREVENTED FROM ENTERING THE STORM SEWER SYSTEM.
2. ADDITIONAL CONSTRUCTION SITE DISCHARGE BEST MANAGEMENT PRACTICES MAY BE REQUIRED OF THE OWNER AND HIS OR HER AGENTS DUE TO UNFORESEEN EROSION PROBLEMS OR IF THE SUBMITTED PLAN DOES NOT MEET THE PERFORMANCE STANDARDS SPECIFIED IN THE CITY OF LAS VEGAS AND THE LAS VEGAS VALLEY CONSTRUCTION SITE BMP GUIDANCE MANUAL.
3. TEMPORARY OR PERMANENT STABILIZATION PRACTICES WILL BE INSTALLED ON DISTURBED AREAS AS SOON AS PRACTICABLE AND NO LATER THAN 14 DAYS AFTER THE CONSTRUCTION ACTIVITY IN THAT PORTION OF THE SITE HAS TEMPORARILY OR PERMANENTLY CEASED. SOME EXCEPTIONS MAY APPLY. REFER TO THE NEVADA STORMWATER GENERAL PERMITS FOR CONSTRUCTION ACTIVITY NVR100000, SECTION III.A.5.
4. AT A MINIMUM, THE CONTRACTOR OR HIS AGENT SHALL INSPECT ALL DISTURBED AREAS, AREAS USED FOR STORAGE OF MATERIALS AND EQUIPMENT THAT ARE EXPOSED TO PRECIPITATION, VEHICLE ENTRANCE AND EXIT LOCATIONS, AND ALL BMPs WEEKLY, AND WITHIN 24 HOURS AFTER ANY RAIN EVENT OR 0.5 INCHES OR MORE. THE CONTRACTOR OR HIS AGENT SHALL UPDATE OR MODIFY THE STORMWATER POLLUTION PREVENTION PLAN AS NECESSARY. SOME EXCEPTIONS TO WEEKLY INSPECTIONS MAY APPLY, SUCH AS SUSPENSION OF LAND DISTURBANCE ACTIVITIES. REFER TO THE NEVADA STORMWATER GENERAL PERMITS FOR CONSTRUCTION ACTIVITY NVR100000, SECTION III.A.12.
5. ACCUMULATED SEDIMENT IN BMP'S SHALL BE REMOVED WITHIN SEVEN DAYS AFTER A STORMWATER RUNOFF EVENT OR PRIOR TO THE NEXT ANTICIPATED STORM EVENT, WHICHEVER IS EARLIER. SEDIMENT MUST BE REMOVED WHEN BMP DESIGN CAPACITY HAS BEEN REDUCED BY 50 PERCENT OR MORE.

GRADING NOTES:

1. SLOPES 4:1 OR STEEPER AND FINE-GRAINED MATERIALS THAT HAVE BEEN DISTURBED (SANDY AND SILTY MATERIALS) SHALL BE PROTECTED WITH BURLAP OR OTHER EROSION CONTROL FABRIC/MATERIAL, UNLESS OTHERWISE SPECIFIED BY LANDSCAPE DRAWINGS AND SPECIFICATIONS OR THE SOILS REPORT.
2. CONTRACTOR SHALL DETERMINE HIS OWN FOOTING OR BASEMENT EXCAVATION QUANTITIES, EVEN THOUGH SHOWN ON ROUGH GRADING PLANS. ADDITIONALLY, STRUCTURE BACKFILL COSTS SHOULD BE INCLUDED IN THE COST OF THE STRUCTURE, UNLESS OTHERWISE SPECIFIED IN THE CONTRACT DOCUMENTS.
3. CONTRACTOR SHALL NOTIFY LOCHSA ENGINEERING WITHIN 24 HOURS OF OMISSIONS AND ERRORS DISCOVERED ON PLANS. LOCHSA ENGINEERING WILL NOT BE RESPONSIBLE FOR ANY "CORRECTIVE" WORK DONE BY OTHERS.
4. CONTRACTOR TO ENSURE POSITIVE DRAINAGE, NO PONDING ALLOWED. CONTRACTOR TO FOLLOW RECOMMENDATIONS AS OUTLINED IN THE PROJECT GEOTECHNICAL REPORT, INCLUDING BUT NOT LIMITED TO EXCAVATION, GRADING AND COMPACTION. REFER TO THE REPORT PREPARED BY TERRACON CONSULTANTS, WESTERN, INC., PROJECT NO. 04125046, DATED: NOV. 15, 2012.

FLOOD ZONE NOTE:

THE ENTIRE SUBJECT PROPERTY IS LOCATED WITHIN AN AREA DESIGNATED AS FLOOD ZONE "X" (UNSHADED). ZONE "X" (UNSHADED) IS DESCRIBED BY FEMA AS AREAS DETERMINED TO BE OUTSIDE THE 0.2% ANNUAL CHANCE FLOODPLAIN. THIS INFORMATION IS OBTAINED FROM THE EFFECTIVE FLOOD INSURANCE RATE MAP (FIRM) PANEL NO. 320003745, EFFECTIVE DATE SEPTEMBER 27, 2002.

NEVADA DEPARTMENT OF TRANSPORTATION (NDOT) PERMIT REQUIRED:

AN APPROVED NDOT OCCUPANCY PERMIT SHALL BE OBTAINED THROUGH THE DISTRICT ENGINEER TO ANY CONSTRUCTION WITHIN THE NDOT RIGHT OF WAY. PLANS SHOWING WORK IN NDOT RIGHT OF WAY MUST SHOW NDOT STATIONING. THE DEVELOPER ASSUMES ALL LIABILITY FOR WORK CONDUCTED UNDER THE DISTRICT OBTAINED PERMIT THROUGH WARRANTY EXPIRATION.

EXISTING UTILITY NOTE:

CONTRACTOR TO ADJUST ALL EXISTING UTILITIES TO MATCH PROPOSED FINISH GRADE ELEVATIONS.

GRADING PLAN CERTIFICATION

NAME: GUY M. MORRIS PE #14526 DATE _____
I CERTIFY THAT THIS GRADING PLAN IS IN CONFORMANCE WITH APPROVED DRAINAGE STUDY FOR THIS SITE ON FILE AT CITY OF LAS VEGAS FOR THIS PROJECT. PROJECT# DS4570

A.P.N.:

PORTION OF 125-21-102-001 CONTAINS 12.14 ACRES
BASIS OF BEARINGS:
NORTH 85°49'07" WEST, BEING THE NORTH LINE OF THE NORTHWEST QUARTER (NW 1/4) OF THE NORTHWEST QUARTER (NW 1/4) OF SECTION 21, TOWNSHIP 19 SOUTH, RANGE 60 EAST, M.D.M., AS SHOWN ON A RECORD OF SURVEY IN FILE 73, PAGE 26 IN THE CLARK COUNTY, NEVADA, RECORDER'S OFFICE.


BENCHMARK:

CITY OF LAS VEGAS BENCHMARK (2008 ADJUSTED) 6LV90 21NNW6 A RIVET AND PLATE IN TOP CURB ON THE SOUTH SIDE OF ELKHORN ROAD APPROXIMATELY 1/4 MILE WEST OF CIMARRON ROAD. ELEVATION=2498.19 FEET (761.449 METERS) (NAVD83)



STORM DRAIN CONSTRUCTION NOTES:

NOTE: ALL ONSITE STORM DRAIN AND THE PERTINENT FACILITIES ARE PRIVATELY OWNED AND PRIVATELY MAINTAINED.
- NOT ALL NOTES USED ON THIS SHEET -

1. INSTALL 48" TYPE I ECCENTRIC STORM DRAIN PER N.D.O.T DRAWING NO. R-4.7.1
2. INSTALL RCB CULVERT TYPE I HEADWALL PER N.D.O.T DRAWING NO. B-20-1.5.
3. INSTALL TYPE 3 DROP INLET PER N.D.O.T DRAWING NO. R-4.3.1. CONSTRUCT STORM DRAIN INLET PER USDOCA DRAWING NO. 421 (STORMWATER QUALITY MANAGEMENT STAMP AND SIGN DETAIL).
4. INSTALL 3'X3' JENSEN PRECAST DROP INLET PER DETAIL 3 ON SHEET C6.02.
5. INSTALL 48" STORM DRAIN MANHOLE PER C.C.A.U.S.D. NO. 403 WITH CONCRETE COLLAR PER C.C.A.U.S.D. NO. 408. REFER TO C.C.A.U.S.D. NO. 409 FOR MANHOLE COVER AND RING.
6. INSTALL FLARED END SECTION OF 18" STORM DRAIN LINE. CURB TO BE ABUTTED TO FLARED END SECTION.
7. ROOF DRAIN LOCATION. SEE PLANS BY OTHERS.

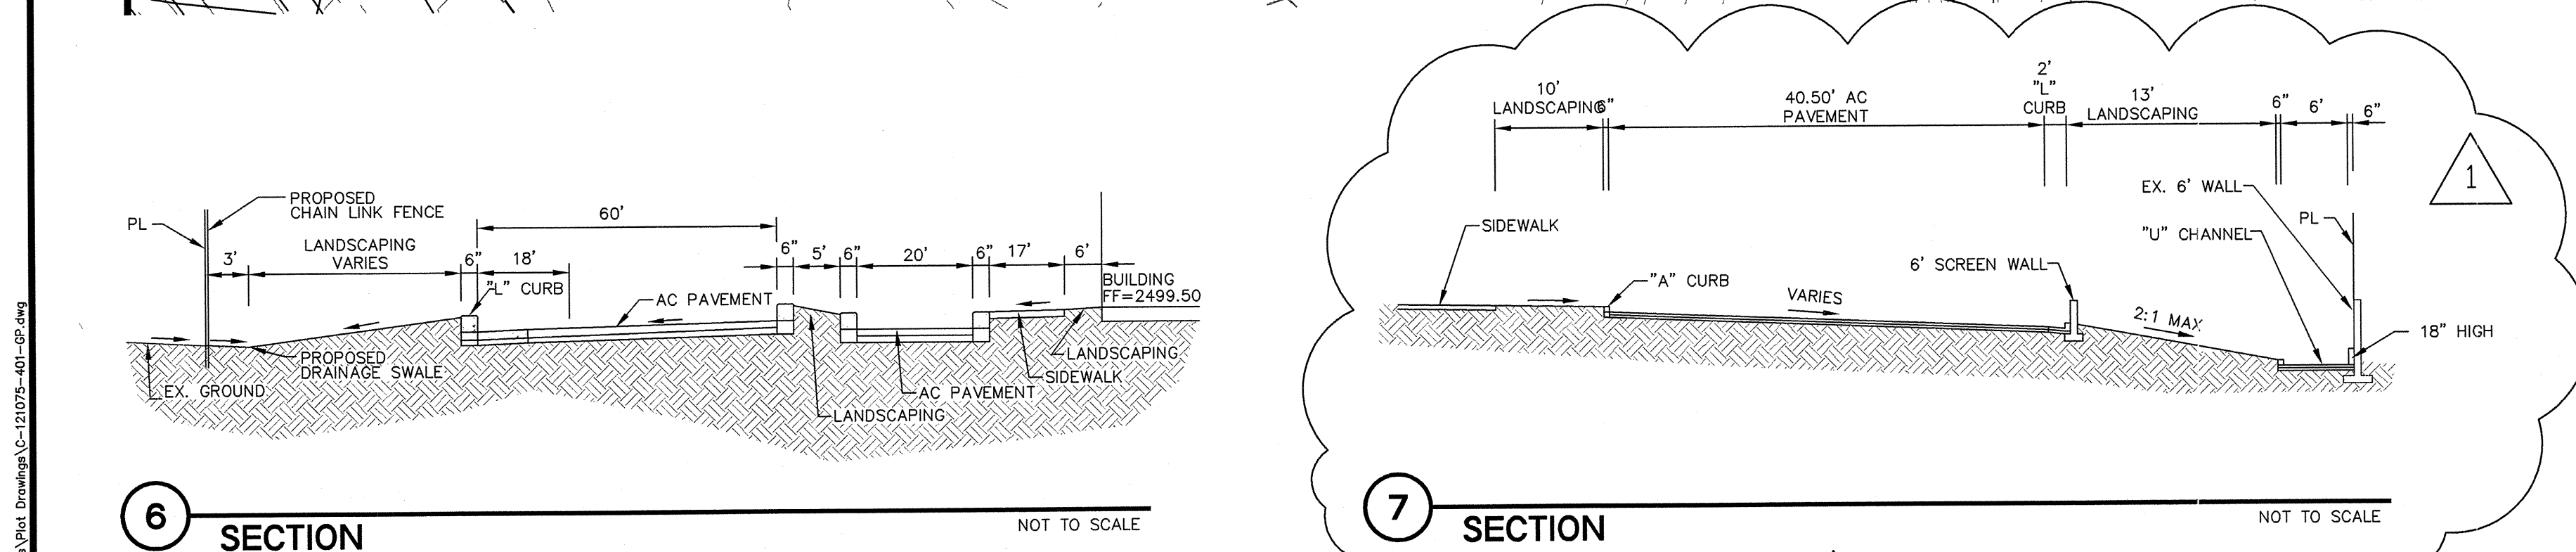

CL OR SURVEY LINE	EASEMENT LINE	DESCRIPTION:	CONTOUR LINES	EDGE OF PAVEMENT	"A" TYPE CURBS	"L" TYPE CURBS	WALLS	FENCES	AC PAVEMENT	CONCRETE	SPOT ELEVATIONS	SIGNS	MANHOLE W/ DESCRIPTION	MANHOLE DESCRIPTIONS	FIRE HYDRANTS	GATE VALVES	REDUCERS	CLEAN OUTS	UTILITY BOX OR VAULT	BACKWATER	DOWN HPS STREETLIGHTS	150W HPS STREETLIGHTS	200W HPS STREETLIGHTS	250W HPS STREETLIGHTS
CL OR SURVEY LINE	EASEMENT LINE	EXISTING: PROPOSED:	CONTOUR LINES -(2210)- -(2122)-	EDGE OF PAVEMENT	"A" TYPE CURBS	"L" TYPE CURBS	WALLS	FENCES	AC PAVEMENT	CONCRETE	SPOT ELEVATIONS 12.34 BC 12.34 BC	SIGNS	MANHOLE W/ DESCRIPTION S S	MANHOLE DESCRIPTIONS S = SANITARY SEWER S = STORM DRAIN E = ELECTRICAL T = TELEPHONE	FIRE HYDRANTS	GATE VALVES	REDUCERS	CLEAN OUTS	UTILITY BOX OR VAULT	BACKWATER	DOWN HPS STREETLIGHTS	150W HPS STREETLIGHTS	200W HPS STREETLIGHTS	250W HPS STREETLIGHTS

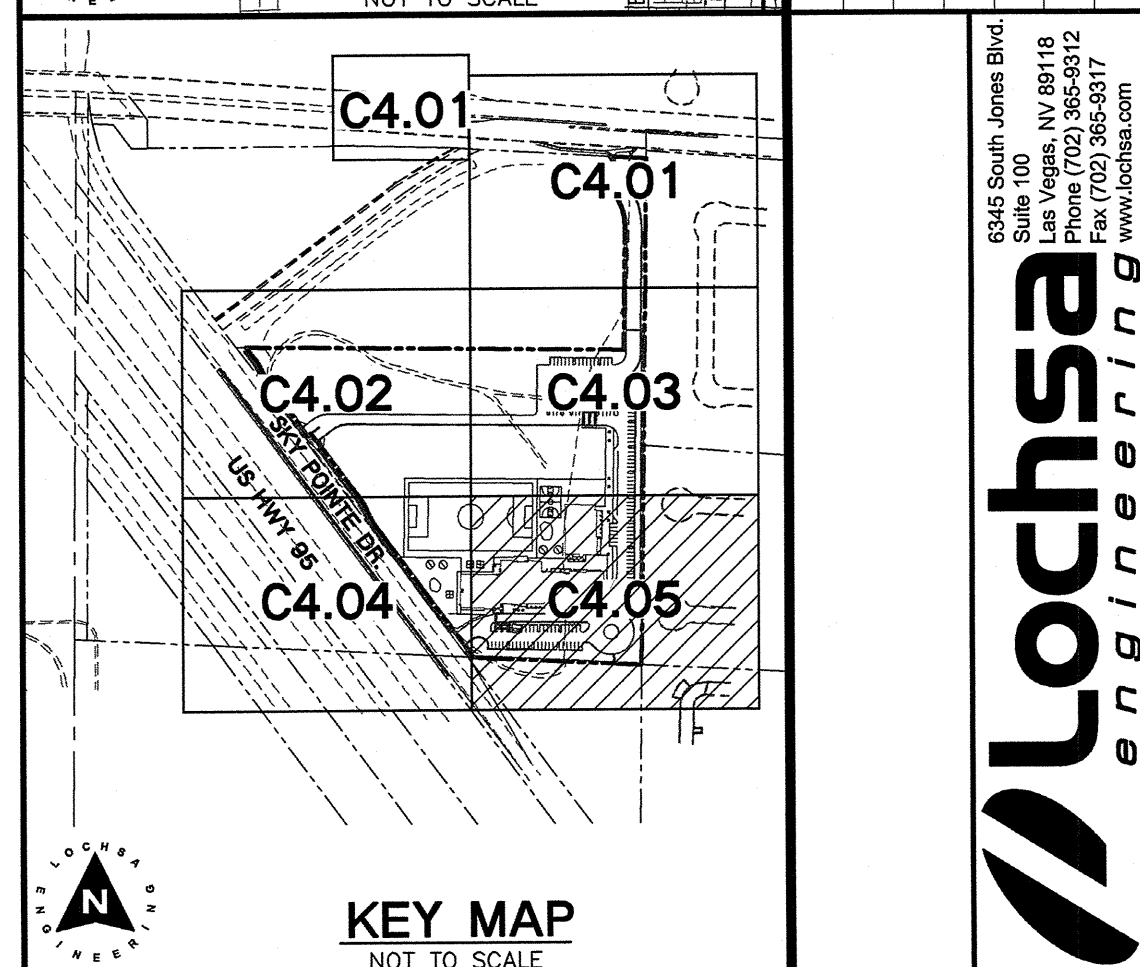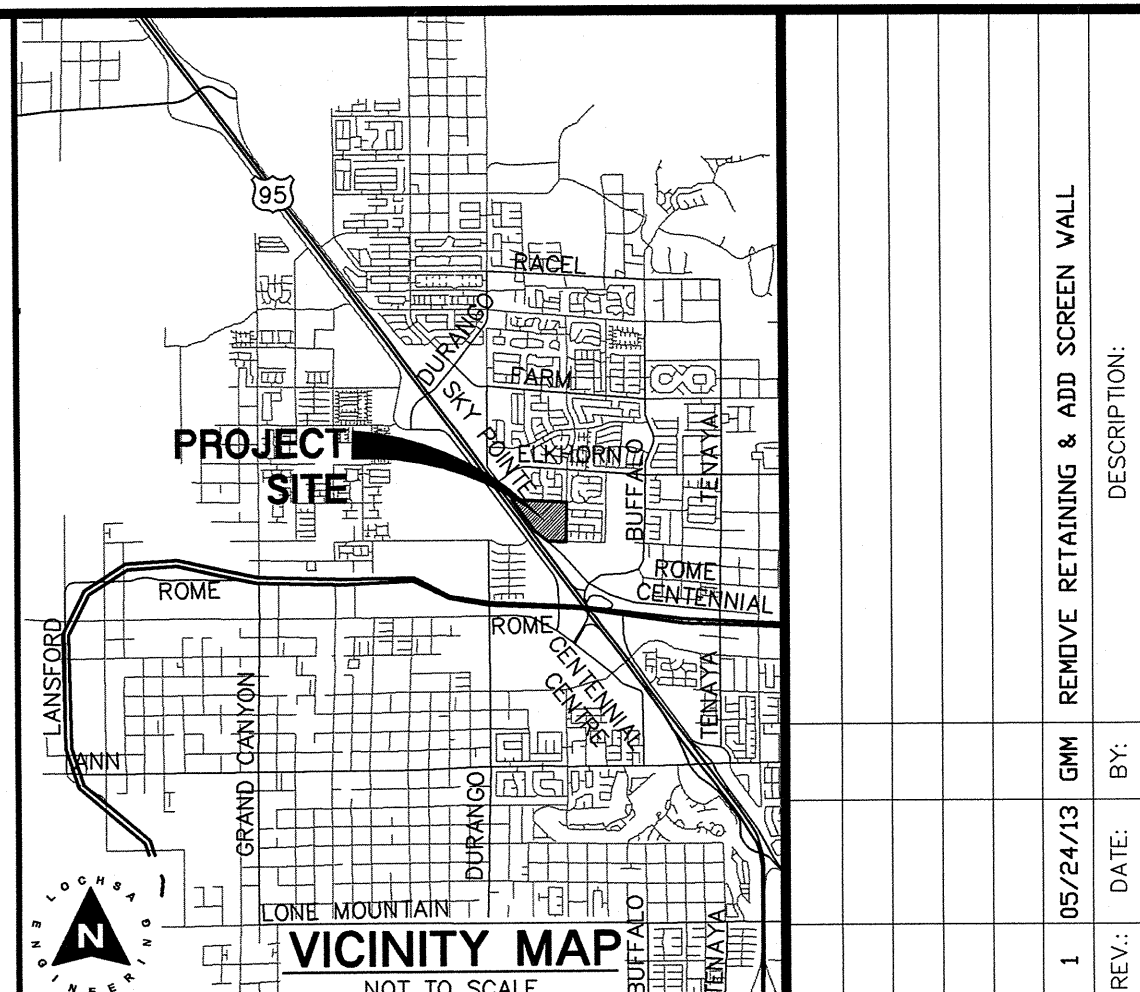

CONSTRUCTION NOTES:

1. ALL CONSTRUCTION TO BE DONE IN ACCORDANCE WITH "CLARK COUNTY AREA UNIFORM STANDARD DRAWINGS (C.C.A.U.S.D.)" LATEST EDITION AND/OR REGULATING ENTITY HAVING JURISDICTION.
2. NOT ALL NOTES USED ON THIS SHEET
3. CONSTRUCT AC PAVEMENT PER DETAIL 2 ON C6.01.
4. CONSTRUCT CONC. PAVEMENT PER DETAIL 3 ON C6.01.
5. CONSTRUCT "A" TYPE CURB PER DETAIL 1 ON C6.01.
6. CONSTRUCT "L" TYPE CURB PER CCAUSD No. 234. SEE DETAIL 4/C6.02 FOR FINISHING SPECIFICATIONS.
7. CONSTRUCT SIDEWALK RAMP CCAUSD No. 235 CASE II.
8. CONSTRUCT 72" WIDE "U" CHANNEL PER DETAIL 5 ON C6.01.
9. CONSTRUCT 24" WIDE "U" CHANNEL PER DETAIL 4 ON C6.01.
10. CONSTRUCT COMMERCIAL DRIVEWAY PER CCAUSD No. 225.
11. CONSTRUCT CONC. SIDEWALK PER CCAUSD No. 234. SEE DETAIL 4/C6.02 FOR FINISHING SPECIFICATIONS.
12. CONSTRUCT SIDEWALK RAMP CCAUSD No. 235 CASE II.
13. CONSTRUCT 72" WIDE "U" CHANNEL PER DETAIL 5 ON C6.01.
14. CONSTRUCT 24" WIDE "U" CHANNEL PER DETAIL 4 ON C6.01.
15. CONSTRUCT COMMERCIAL DRIVEWAY PER CCAUSD No. 225.
16. CONSTRUCT CONC. SIDEWALK PER CCAUSD No. 234. SEE DETAIL 4/C6.02 FOR FINISHING SPECIFICATIONS.
17. CONSTRUCT 2" VALLEY GUTTER PER DETAIL 11 ON C6.01.
18. CONSTRUCT SIDEWALK RAMP PER DETAIL 10 ON C6.01.
19. CONSTRUCT 60" WIDE "U" CHANNEL PER DETAIL 12 ON C6.01.
20. CONSTRUCT SIDEWALK RAMP PER DETAIL 9 ON C6.01.
21. INSTALL MIN. 36" HIGH RAIL ON TOP OF RETAINING WALL WHERE GRADE DIFFERENCE IS 18" OR GREATER.
22. CONSTRUCT SCREEN WALL PER ARCHITECTURAL PLAN.
23. CONSTRUCT 2" WIDE CONCRETE STRIP FOR GATE PATH. NOTCH CURB AS NECESSARY FOR THE GATE BYPASS. GATE PER ARCHITECTURAL PLANS.
24. CMU SCREEN WALL PER ARCHITECTURAL PLANS. WALL TO BE SOLID GROUTED 18" ABOVE FLOWLINE OF FIRE SANITARY SEWER, STORM SEWER, TELEPHONE, POWER, GAS, AND IRRIGATION LINES PRIOR TO THE COMMENCEMENT OF CONSTRUCTION. IF CONFLICT EXISTS IN THE FIELD, THE CONTRACTOR IS TO NOTIFY THE PROJECT ARCHITECT, OWNER'S REPRESENTATIVE AND THE PROJECT ENGINEER IMMEDIATELY.
25. CONSTRUCT SIDEWALK RAMP CCAUSD No. 235 CASE I.
26. CONSTRUCT SIDEWALK RAMP CCAUSD No. 235 CASE I.
27. CONSTRUCT PLAYGROUND AREA PER ARCHITECTURAL PLANS.

EARTHWORK QUANTITIES

CUT..... 8,499 CU. YD.
FILL..... 31,269 CU. YD.
NET..... FILL 22,770 CU. YD.

NOTE:

LOCHSA ENGINEERING ASSUMES NO RESPONSIBILITY FOR EXISTING UTILITY LOCATIONS AND ELEVATIONS. THE UTILITIES SHOWN ON THIS PLAN ARE FROM THE BEST AVAILABLE INFORMATION. IT IS THE CONTRACTOR'S RESPONSIBILITY TO FIELD VERIFY THE LOCATION AND ELEVATION OF ALL UTILITIES, INCLUDING BUT NOT LIMITED TO, THE WATER, FIRE, SANITARY SEWER, STORM SEWER, TELEPHONE, POWER, GAS, AND IRRIGATION LINES PRIOR TO THE COMMENCEMENT OF CONSTRUCTION. IF CONFLICT EXISTS IN THE FIELD, THE CONTRACTOR IS TO NOTIFY THE PROJECT ARCHITECT, OWNER'S REPRESENTATIVE AND THE PROJECT ENGINEER IMMEDIATELY.

SAFETY ALERT

Call Before You Overhead
Call Before You UnderGround
Call Before you dig
Avoid cutting underground utility lines. It's costly.

1-702-227-2929 1-702-432-5300 1-800-227-2600

121075

05/30/13

1"=30'

MW

MW

GM

05-30-13

C4.05

17 of 27

LOCHSA ENGINEERING

845 South Jones Blvd
Las Vegas, NV 89118
Phone (702) 365-6312
Fax (702) 365-6317
www.lochsa.com

1

05/24/13

GM



REVIEW RETAINING & ADD SCREEN WALL

DATE:

BY:

DESCRIPTION:

MATCH LINE - SEE SHEET C4.03

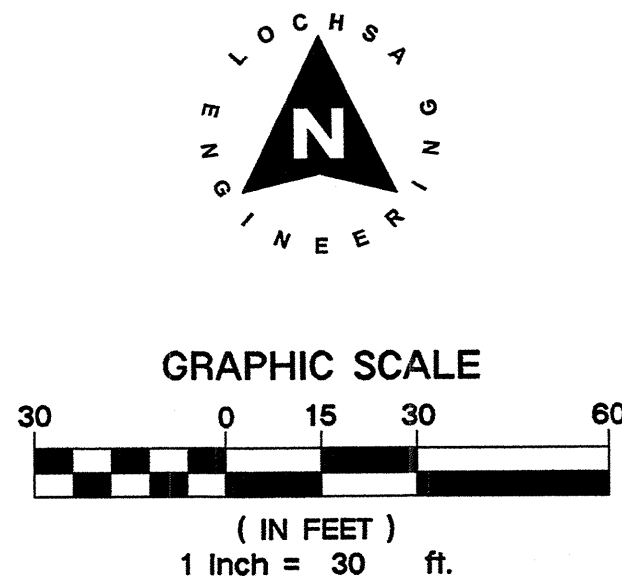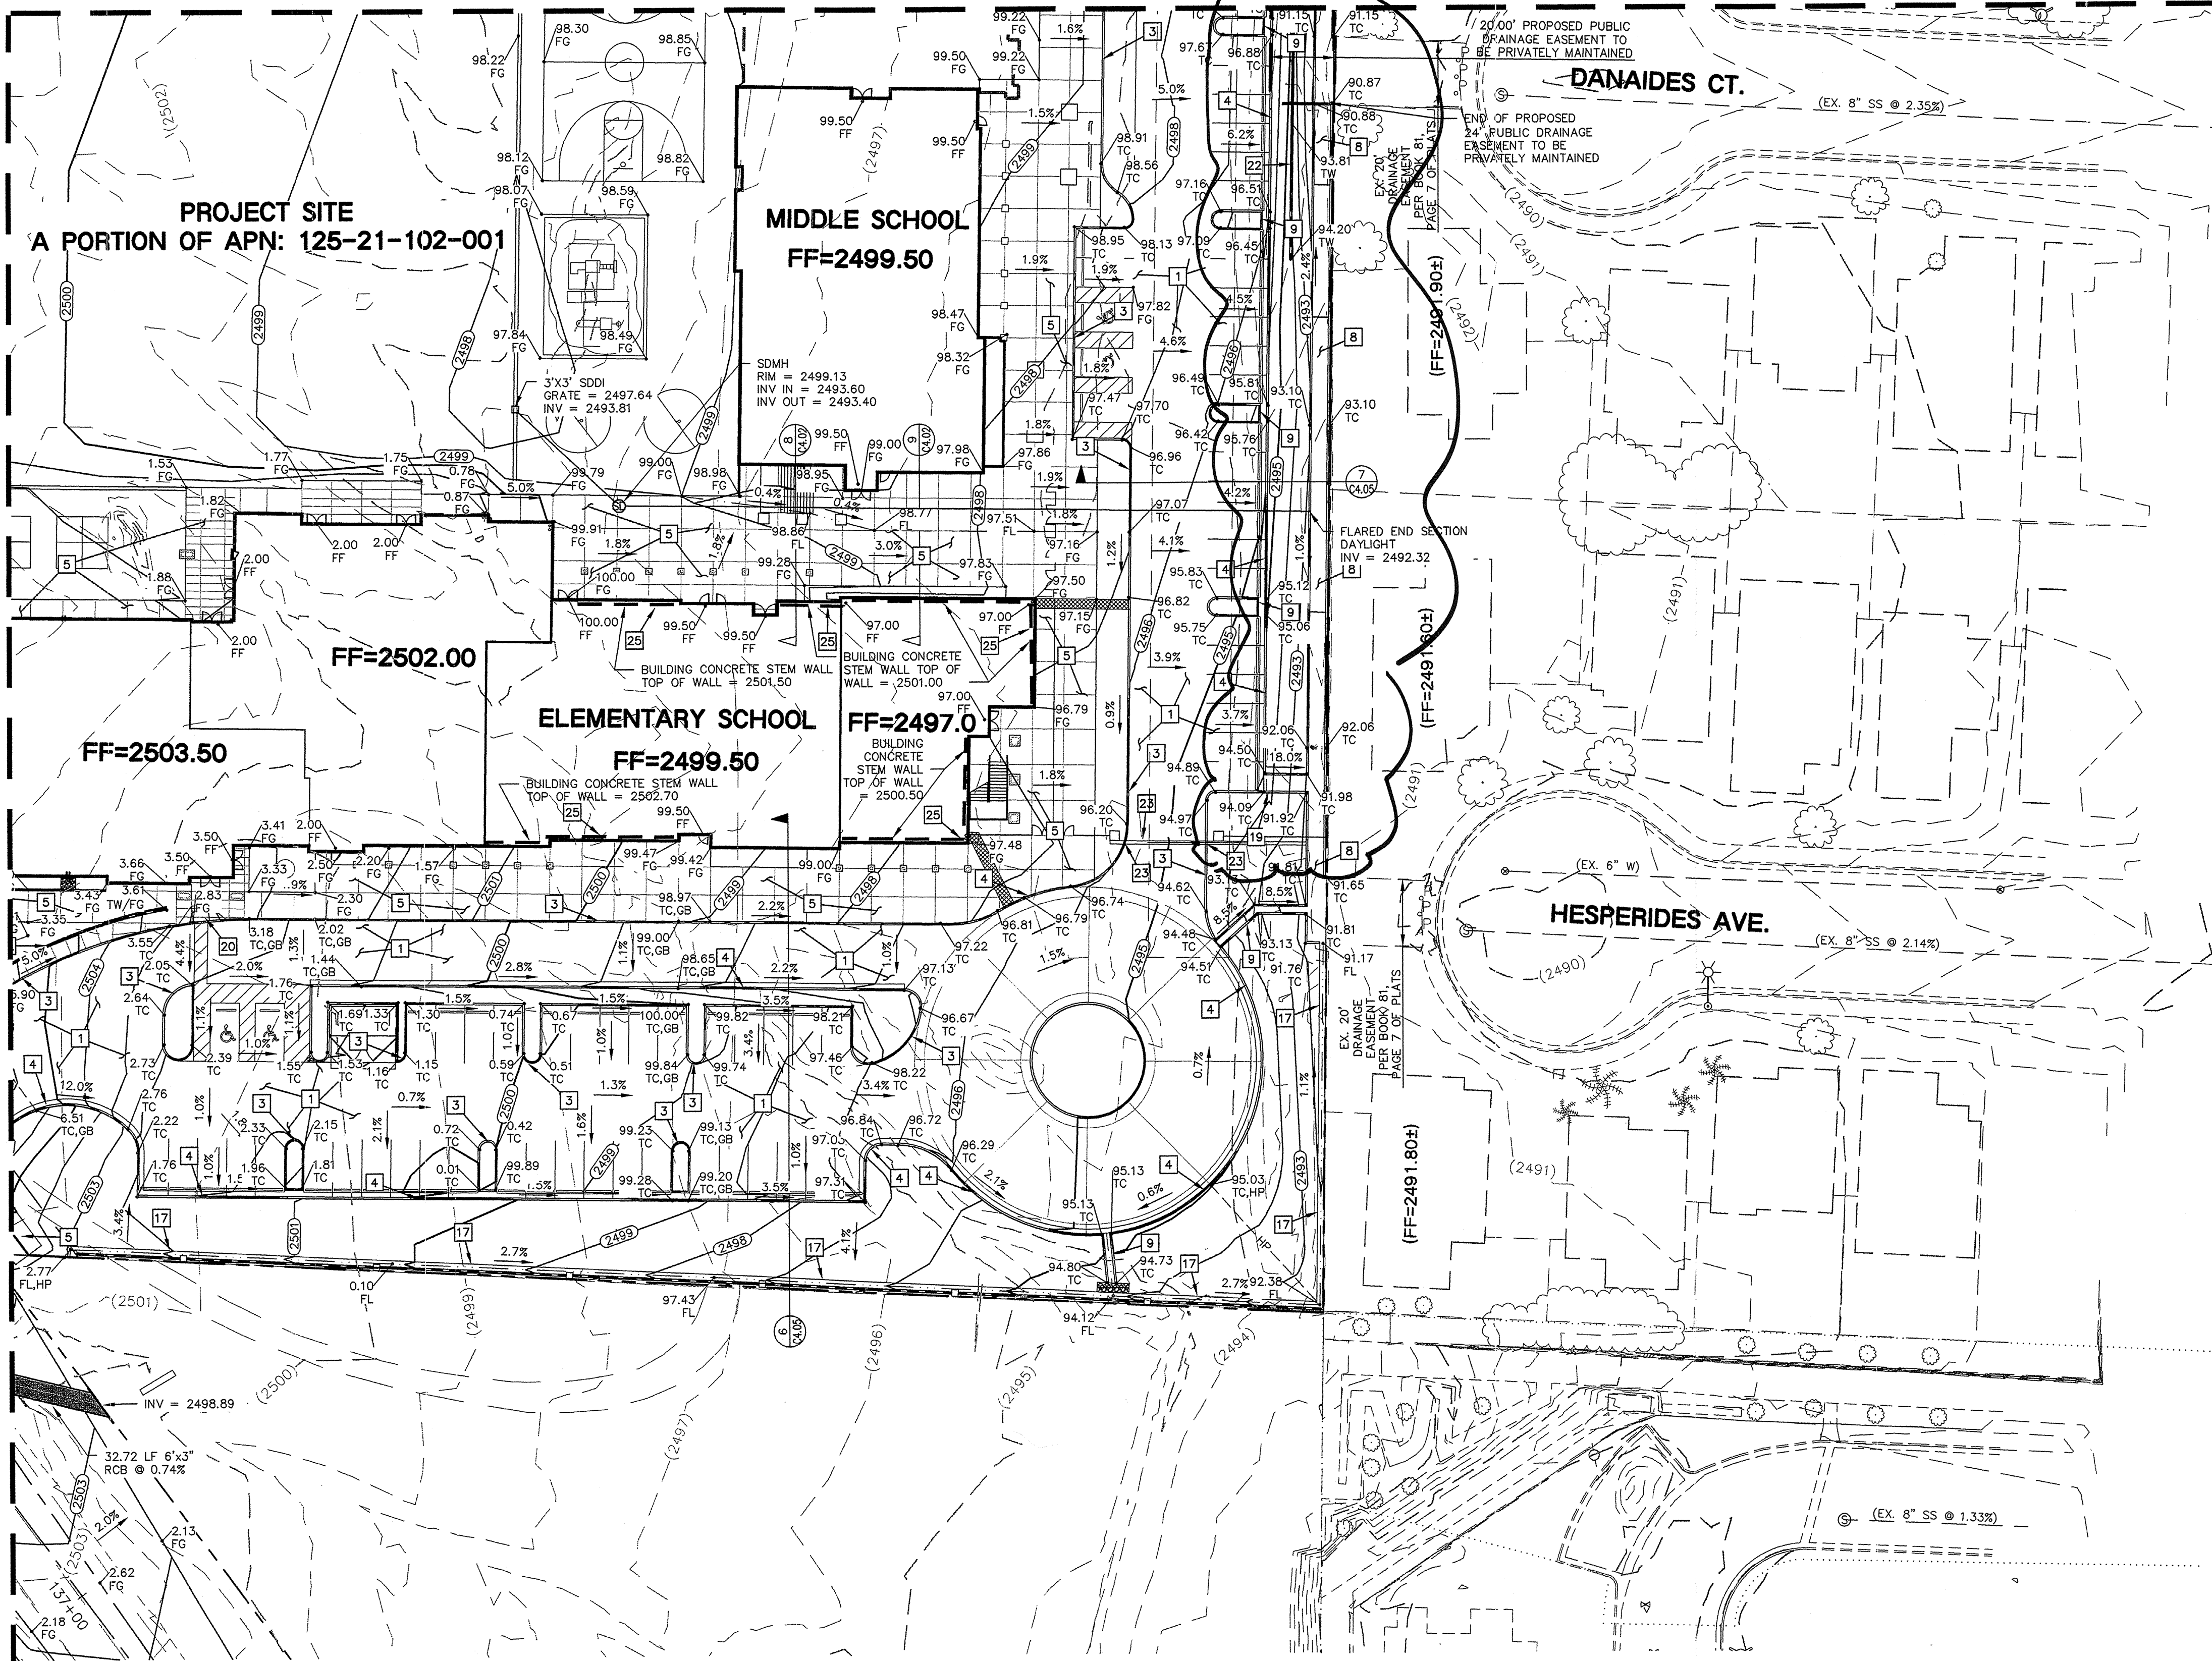

**LAS VEGAS VALLEY
CONSTRUCTION SITE BEST
MANAGEMENT PRACTICES
GUIDANCE MANUAL SECTION
3.5.1 STANDARD NOTES 1-5**

1. THE OWNER, SITE DEVELOPER, CONTRACTOR, AND/OR THEIR AUTHORIZED AGENTS SHALL EACH DAY REMOVE ALL SEDIMENT, MUD, CONSTRUCTION DEBRIS, OR OTHER POTENTIAL POLLUTANTS THAT MAY HAVE BEEN DISCHARGED TO, OR ACCUMULATED IN, THE PUBLIC RIGHT-OF-WAY OF THE CITY OF LAS VEGAS AS A RESULT OF CONSTRUCTION ACTIVITIES ASSOCIATED WITH THIS SITE. DEVELOPMENT OR CONSTRUCTION PROJECT, SUCH MATERIAL SHALL BE PREVENTED FROM ENTERING THE STORM SEWER SYSTEM.
2. ADDITIONAL CONSTRUCTION SITE DISCHARGE BEST MANAGEMENT PRACTICES MAY BE REQUIRED OF THE OWNER AND HIS OR HER AGENTS DUE TO UNFORESEEN EROSION PROBLEMS OR IF THE SUBMITTED PLAN DOES NOT MEET THE PERFORMANCE STANDARDS SPECIFIED IN THE CITY OF LAS VEGAS AND THE LAS VEGAS VALLEY CONSTRUCTION SITE BMP GUIDANCE MANUAL.
3. TEMPORARY OR PERMANENT STABILIZATION PRACTICES WILL BE INSTALLED ON DISTURBED AREAS AS SOON AS PRACTICABLE AND NO LATER THAN 14 DAYS AFTER THE CONSTRUCTION ACTIVITY IN THAT PORTION OF THE SITE HAS TEMPORARILY OR PERMANENTLY CEASED. SOME EXCEPTIONS MAY APPLY; REFER TO THE NEVADA STORMWATER GENERAL PERMIT FOR CONSTRUCTION ACTIVITY NVR10000, SECTION III.A.5.
4. AT A MINIMUM, THE CONTRACTOR OR HIS AGENT SHALL INSPECT ALL DISTURBED AREAS, AREAS USED FOR STORAGE OF MATERIALS AND EQUIPMENT THAT ARE EXPOSED TO PRECIPITATION, VEHICLE ENTRY, AND EXIT LOCATIONS, AND ALL BMPs WEEKLY, AND WITHIN 24 HOURS AFTER ANY RAIN EVENT OR 0.5 INCHES OR MORE. THE CONTRACTOR OR HIS AGENT SHALL UPDATE OR MODIFY THE STORMWATER POLLUTION PREVENTION PLAN AS NECESSARY. SOME EXCEPTIONS TO WEEKLY INSPECTIONS MAY APPLY, SUCH AS SUSPENSION OF LAND DISTURBANCE ACTIVITIES. REFER TO THE NEVADA STORMWATER GENERAL PERMIT FOR CONSTRUCTION ACTIVITY NVR10000, SECTION III.A.12.
5. ACCUMULATED SEDIMENT IN BMP'S SHALL BE REMOVED WITHIN SEVEN DAYS AFTER A STORMWATER RUNOFF EVENT OR PRIOR TO THE NEXT ANTICIPATED STORM EVENT, WHICHEVER IS EARLIER. SEDIMENT MUST BE REMOVED WHEN BMP DESIGN CAPACITY HAS BEEN REDUCED BY 50 PERCENT OR MORE.

GRADING NOTES:

1. SLOPES 4:1 OR STEEPER AND FINE-GRAINED MATERIALS THAT HAVE BEEN DISTURBED (SANDY AND SILTY MATERIALS) SHOULD BE PROTECTED WITH BURLAP OR OTHER EROSION CONTROL FABRIC/MATERIAL, UNLESS OTHERWISE SPECIFIED BY LANDSCAPE DRAWINGS AND SPECIFICATIONS OR THE SOILS REPORT.
2. CONTRACTOR SHALL DETERMINE HIS OWN FOOTING OR BASEMENT EXCAVATION QUANTITIES, EVEN THOUGH SHOWN ON ROUGH GRADING PLANS. ADDITIONALLY, STRUCTURE BACKFILL COSTS SHOULD BE INCLUDED IN THE COST OF THE STRUCTURE, UNLESS OTHERWISE SPECIFIED IN THE CONTRACT DOCUMENTS.
3. CONTRACTOR SHALL NOTIFY LOCHSA ENGINEERING WITHIN 24 HOURS OF OMISSIONS AND ERRORS DISCOVERED ON PLANS. LOCHSA ENGINEERING WILL NOT BE RESPONSIBLE FOR ANY "CORRECTIVE" WORK DONE BY OTHERS.
4. CONTRACTOR TO ENSURE POSITIVE DRAINAGE, NO PONDING ALLOWED. CONTRACTOR TO FOLLOW RECOMMENDATIONS AS OUTLINED IN THE PROJECT GEOTECHNICAL REPORT, INCLUDING BUT NOT LIMITED TO EXCAVATION, GRADING AND COMPACTION. REFER TO THE REPORT PREPARED BY TERRACON CONSULTANTS INC., PROJECT NO. 64855351-1, DATED: DEC. 21, 1995.

FLOOD ZONE NOTE:

THE ENTIRE SUBJECT PROPERTY IS LOCATED WITHIN AN AREA DESIGNATED AS FLOOD ZONE "X" (UNSHADED). ZONE "X" (UNSHADED) IS DESCRIBED BY FEMA AS AREAS DETERMINED TO BE OUTSIDE THE 0.2% ANNUAL CHANCE FLOODPLAIN. THIS INFORMATION IS OBTAINED FROM THE EFFECTIVE FLOOD INSURANCE RATE MAP (FIRM) PANEL NO. 32003F1745, EFFECTIVE DATE SEPTEMBER 27, 2002.

EXISTING UTILITY NOTE:

CONTRACTOR TO ADJUST ALL EXISTING UTILITIES TO MATCH PROPOSED FINISH GRADE ELEVATIONS.

GRADING PLAN CERTIFICATION

NAME: GUY M. MORRIS PE #14526 DATE _____
I CERTIFY THAT THIS GRADING PLAN IS IN CONFORMANCE WITH APPROVED DRAINAGE STUDY FOR THIS SITE ON FILE AT CITY OF LAS VEGAS FOR THIS PROJECT. PROJECT# DS4570

A.P.N.:

125-21-102-001
BASIS OF BEARINGS:
NORTH 88°49'07" WEST, BEING THE NORTH LINE OF THE NORTHWEST 1/4 QUARTER (NW 1/4) OF THE NORTHWEST 1/4 QUARTER (NW 1/4) OF SECTION 21, TOWNSHIP 19 SOUTH, RANGE 60 EAST, M.D.M., AS SHOWN ON A RECORD OF SURVEY IN FILE 73, PAGE 26 IN THE CLARK COUNTY, NEVADA, RECORDER'S OFFICE.



BENCHMARK:

CITY OF LAS VEGAS BENCHMARK (2008 ADJUSTED) 6L9V0 21NNW1/4 RIVET AND PLATE IN TOP CURB ON THE SOUTH SIDE OF ELKHORN ROAD APPROXIMATELY 1/4 MILE WEST OF CIMARRON ROAD. ELEVATION=2498.19 FEET (761.449 METERS) (NAVD83)

STORM DRAIN CONSTRUCTION NOTES:



NOTE: ALL ONSITE STORM DRAIN AND THE PERTINENT FACILITIES ARE PRIVATELY OWNED AND PRIVATELY MAINTAINED. - NOT ALL NOTES USED ON THIS SHEET -

1. INSTALL 48" TYPE I ECCENTRIC STORM DRAIN PER N.D.O.T DRAWING NO. R-4.7.1
2. INSTALL RCB CULVERT TYPE I HEADWALL PER N.D.O.T DRAWING NO. B-20-1.5.
3. INSTALL TYPE 3 DROP INLET PER N.D.O.T DRAWING NO. R-4.3.1. CONSTRUCT STORM DRAIN INLET PER USDOCA DRAWING NO. 421 (STORMWATER QUALITY MANAGEMENT STAMP AND SIGN DETAIL).
4. INSTALL 3'X3' JENSEN PRECAST DROP INLET PER DETAIL 3 ON SHEET C6.02.
5. INSTALL 48" STORM DRAIN MANHOLE PER C.C.A.U.S.D. NO. 403 WITH CONCRETE COLLAR PER C.C.A.U.S.D. NO. 408. REFER TO C.C.A.U.S.D. NO. 409 FOR MANHOLE COVER AND RING.
6. INSTALL FLARED END SECTION OF 18" STORM DRAIN LINE. CURBS TO BE ABUTTED TO FLARED END SECTION.
7. ROOF DRAIN LOCATION. SEE PLANS BY OTHERS.

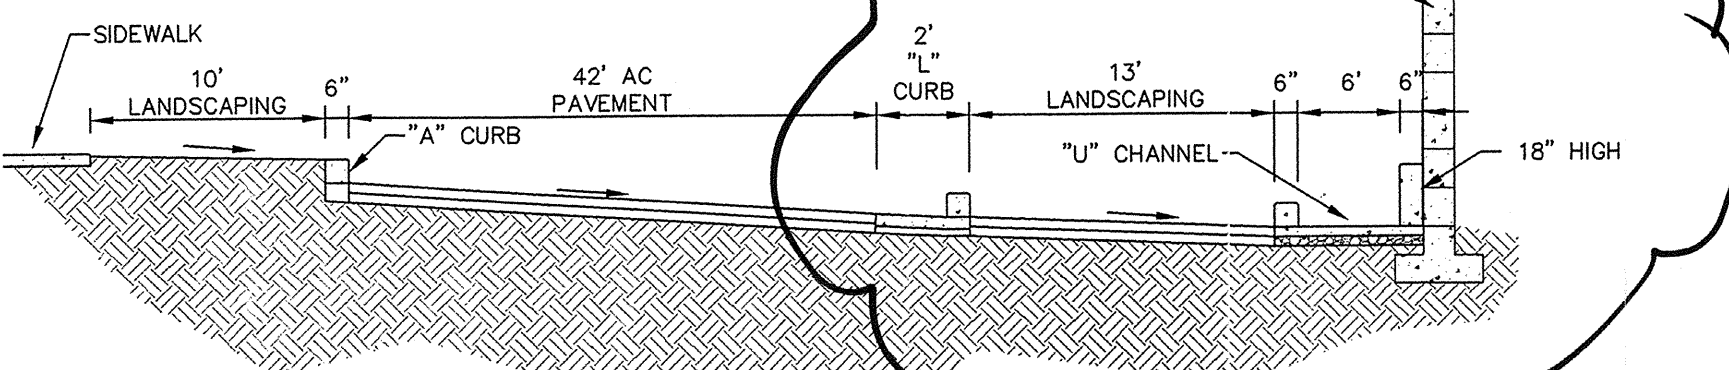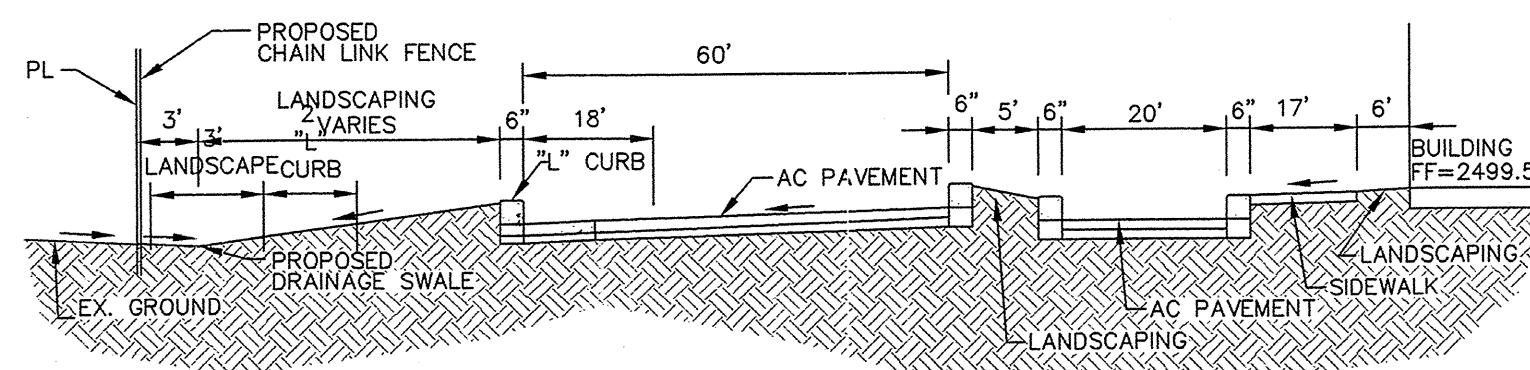

6 SECTION NOT TO SCALE

7 SECTION NOT TO SCALE

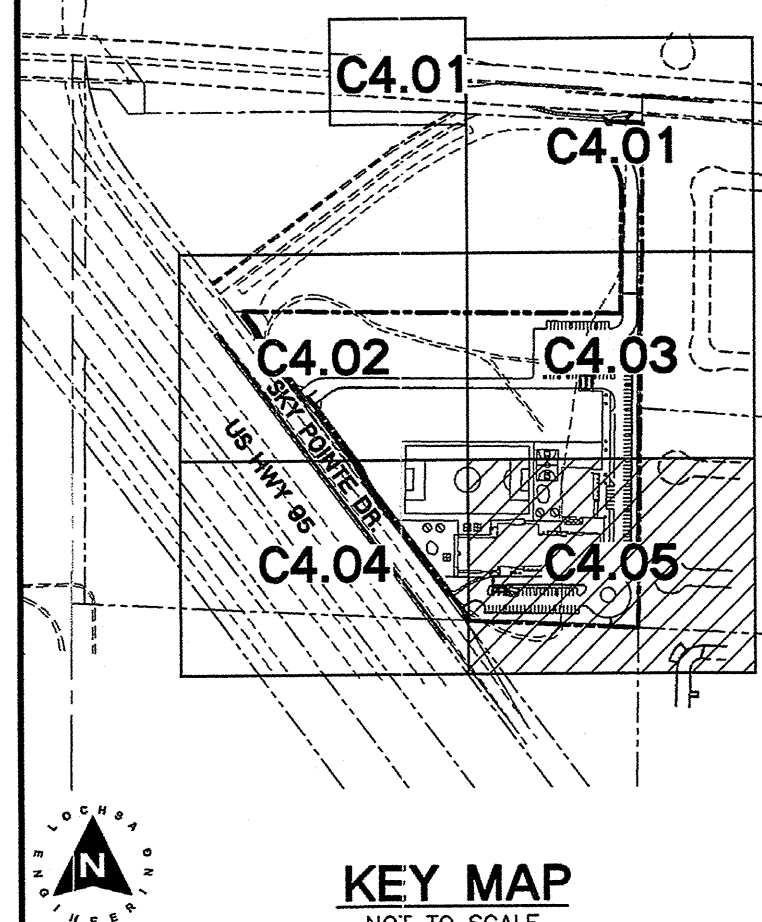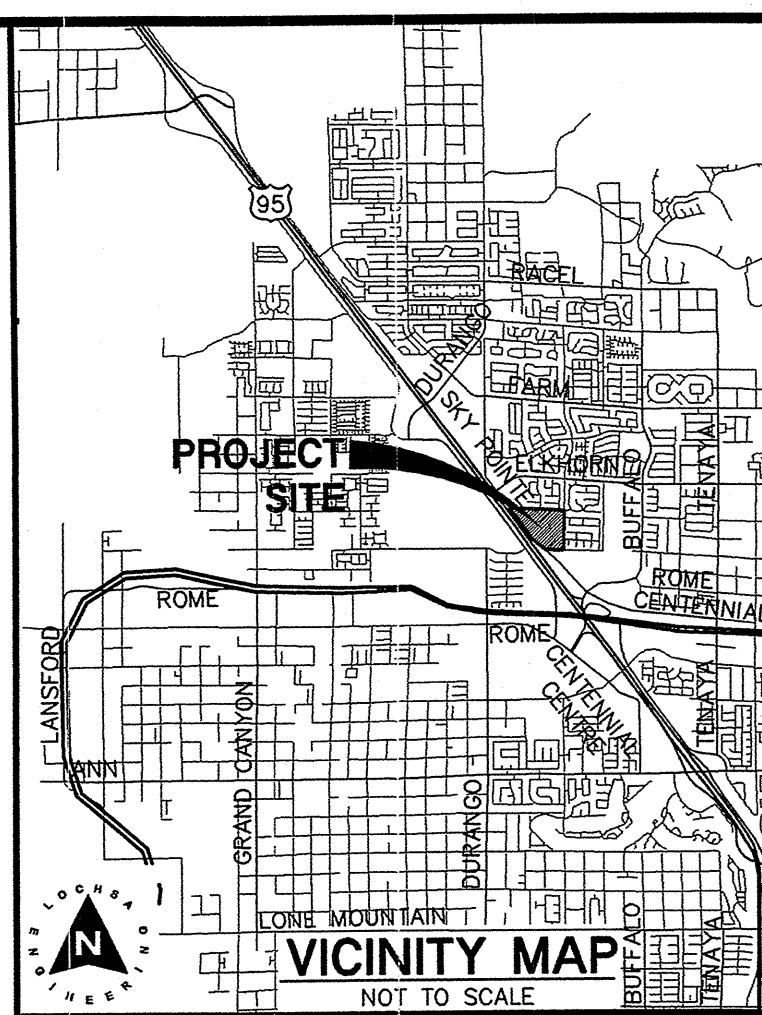

CONSTRUCTION NOTES:

- ALL CONSTRUCTION TO BE DONE IN ACCORDANCE WITH "CLARK COUNTY AREA UNIFORM STANDARD DRAWINGS (C.C.A.U.S.D.)" LATEST EDITION AND/OR REGULATING ENTITY HAVING JURISDICTION.
- NOT ALL NOTES USED ON THIS SHEET -
- 1. CONSTRUCT AC PAVEMENT PER DETAIL 2 ON C6.01.
- 2. CONSTRUCT CONC. PAVEMENT PER DETAIL 3 ON C6.01.
- 3. CONSTRUCT "A" TYPE CURB PER CCAUSD NO. 219.
- 4. CONSTRUCT "L" TYPE CURB PER CCAUSD NO. 216.
- 5. CONSTRUCT CONC. SIDEWALK PER CCAUSD NO. 234. REFER TO ARCH. PLANS FOR FINISHING SPECIFICATIONS.
- 6. CONSTRUCT SIDEWALK RAMP CCAUSD NO. 235 CASE II.
- 7. CONSTRUCT 72" WIDE "U" CHANNEL PER DETAIL 5 ON C6.01.
- 8. CONSTRUCT 24" WIDE "U" CHANNEL PER DETAIL 4 ON C6.01.
- 9. CONSTRUCT COMMERCIAL DRIVEWAY PER CCAUSD NO. 225.
- 10. LANDSCAPING. REFER TO LANDSCAPE ARCH. PLANS FOR SPECIFICATIONS.
- 11. SEE STRUCTURAL DETAILS BY OTHERS FOR STAIRS AND STRUCTURAL SLAB.
- 12. CONSTRUCT SIDEWALK DRAIN PER C.C.A.U.S.D. NO. 236.
- 13. CONSTRUCT 2" VALLEY GUTTER PER DETAIL 11 ON C6.01.
- 14. CONSTRUCT SIDEWALK RAMP PER DETAIL 10 ON C6.01.
- 15. CONSTRUCT 60" WIDE "U" CHANNEL PER DETAIL 12 ON C6.01.
- 16. CONSTRUCT SIDEWALK RAMP PER DETAIL 9 ON C6.01.
- 17. INSTALL MIN. 36" HIGH RAIL ON TOP OF RETAINING WALL WHERE GRADE DIFFERENCE IS 18" OR GREATER.
- 18. CONSTRUCT RETAINING WALL PER STRUCTURAL DETAILS ON SHEET C6.03 AND ARCHITECTURAL PLAN.
- 19. CONSTRUCT 2" WIDE CONCRETE STRIP FOR GATE PATH. NOTCH CURB AS NECESSARY FOR THE GATE BYPASS.
- 20. CMU SCREEN WALL PER ARCHITECTURAL PLANS. WALL TO BE SOLID GROUTED 18" ABOVE FLOWLINE OF ROADWAY.
- 21. CONSTRUCT BUILDING CONCRETE STEM WALL PER ARCHITECTURAL PLANS.

EARTHWORK QUANTITIES

CUT.....	8,499 CU. YD.
FILL.....	31,269 CU. YD.
NET.....	FILL 22,770 CU. YD.

NOTE:

LOCHSA ENGINEERING ASSUMES NO RESPONSIBILITY FOR EXISTING UTILITY LOCATIONS AND ELEVATIONS. THE UTILITIES SHOWN ON THIS PLAN ARE FROM THE BEST AVAILABLE INFORMATION. IT IS THE CONTRACTOR'S RESPONSIBILITY TO FIELD VERIFY THE LOCATION AND ELEVATION OF ALL UTILITIES, INCLUDING BUT NOT LIMITED TO, THE WATER, FIRE, SANITARY SEWER, STORM SEWER, TELEPHONE, POWER, GAS, AND IRRIGATION LINES PRIOR TO THE COMMENCEMENT OF CONSTRUCTION. IF CONFLICT EXISTS IN THE FIELD, THE CONTRACTOR IS TO NOTIFY THE PROJECT ARCHITECT, OWNER'S REPRESENTATIVE AND THE PROJECT ENGINEER IMMEDIATELY.

SAFETY ALERT

Call before you dig
Avoid cutting into existing utilities. It's costly.
Call before you dig
Call before you dig
Call before you dig

1-702-227-2929 1-702-432-5300 1-800-227-2600

100w HPS STREETLIGHTS	150w HPS STREETLIGHTS	200w HPS STREETLIGHTS	250w HPS STREETLIGHTS
(BWW)	(BWW)	(BWW)	(BWW)

Approved Plans

PROJECT NO.: 121075
DATE: 12/03/12
SCALE: 1"=30'
DRAWN BY: MW
DESIGNED BY: MW
CHECKED BY: GM




GUY M. MORRIS
PE #14526
CIVIL
12-7-12

C4.05
SHEET 17 OF 27

LOCHSA ENGINEERING
1000 S. LAS VEGAS BLVD.
SUITE 100
LAS VEGAS, NV 89102
PHONE: 702.365.9377
WWW.LOCHSA.COM

**GRADING PLANS
SHEET 5 OF 5**

**SOMERSET ACADEMY
SKY POINTE & ELKHORN
LAS VEGAS, NV**

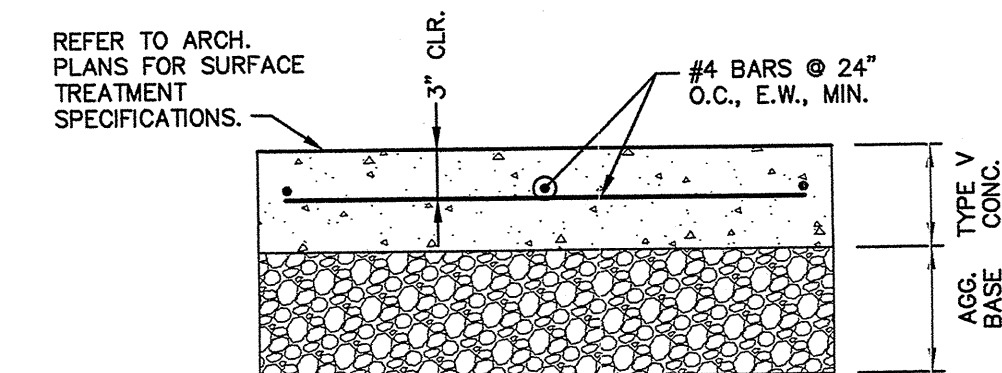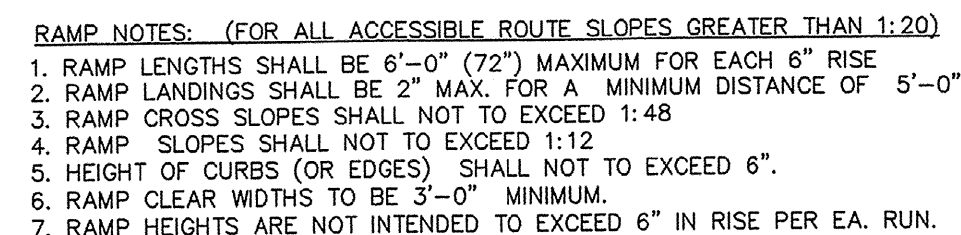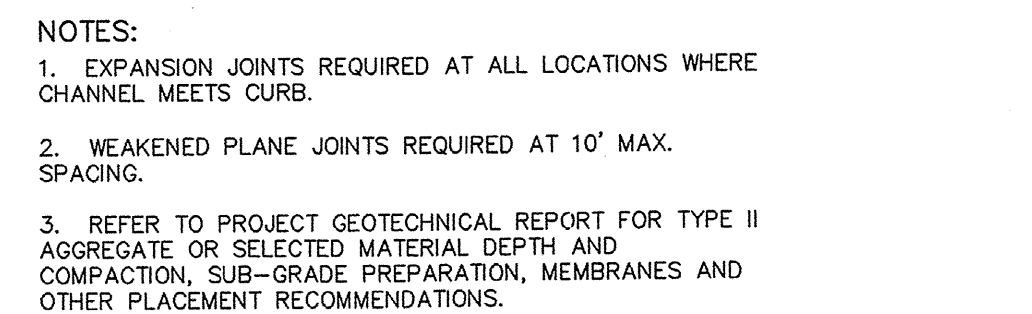

TYPE OF TRAFFIC	CONCRETE (inches)	TYPE II BASE COURSE (inches)
TRUCK TRAFFIC	6	4

1. REFER TO PROJECT GEOTECHNICAL REPORT FOR ALL SUB-GRADE PREPARATION AND COMPACTION.
2. REFER TO CCAUSD NO. 232 FOR CONCRETE PAVEMENT CONSTRUCTION DETAILS.
3. REFER CCAUSD NO. 233 FOR WEAKENED PLANE JOINT DETAILS.
- PAVEMENT SECTION AS PROPOSED IN
GEOTECHNICAL REPORT PREPARED BY:
TERRACON CONSULTANTS WESTERN, INC.
PROJ. NO.: 64955351-1
DATED: DEC. 21, 1995

12 60" CONC. U-CHANNEL

NOT TO SCALE

9 ON-SITE CURB RAMP





NOT TO SCALE

6 BLOCK WALL OPENING

NOT TO SCALE

3 CONC. PAVEMENT SECTION (ON-SITE)

NOT TO SCALE

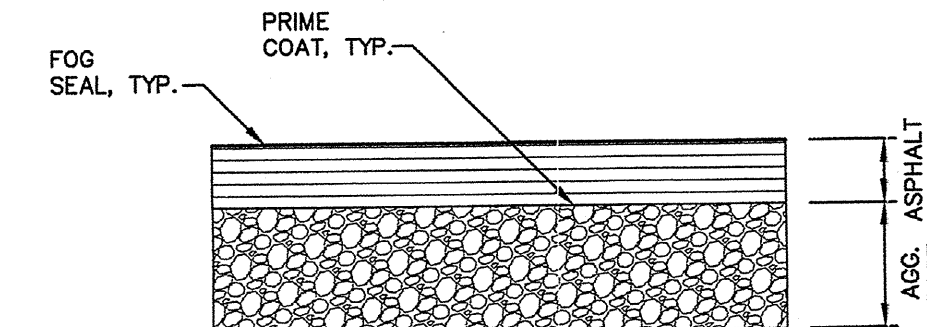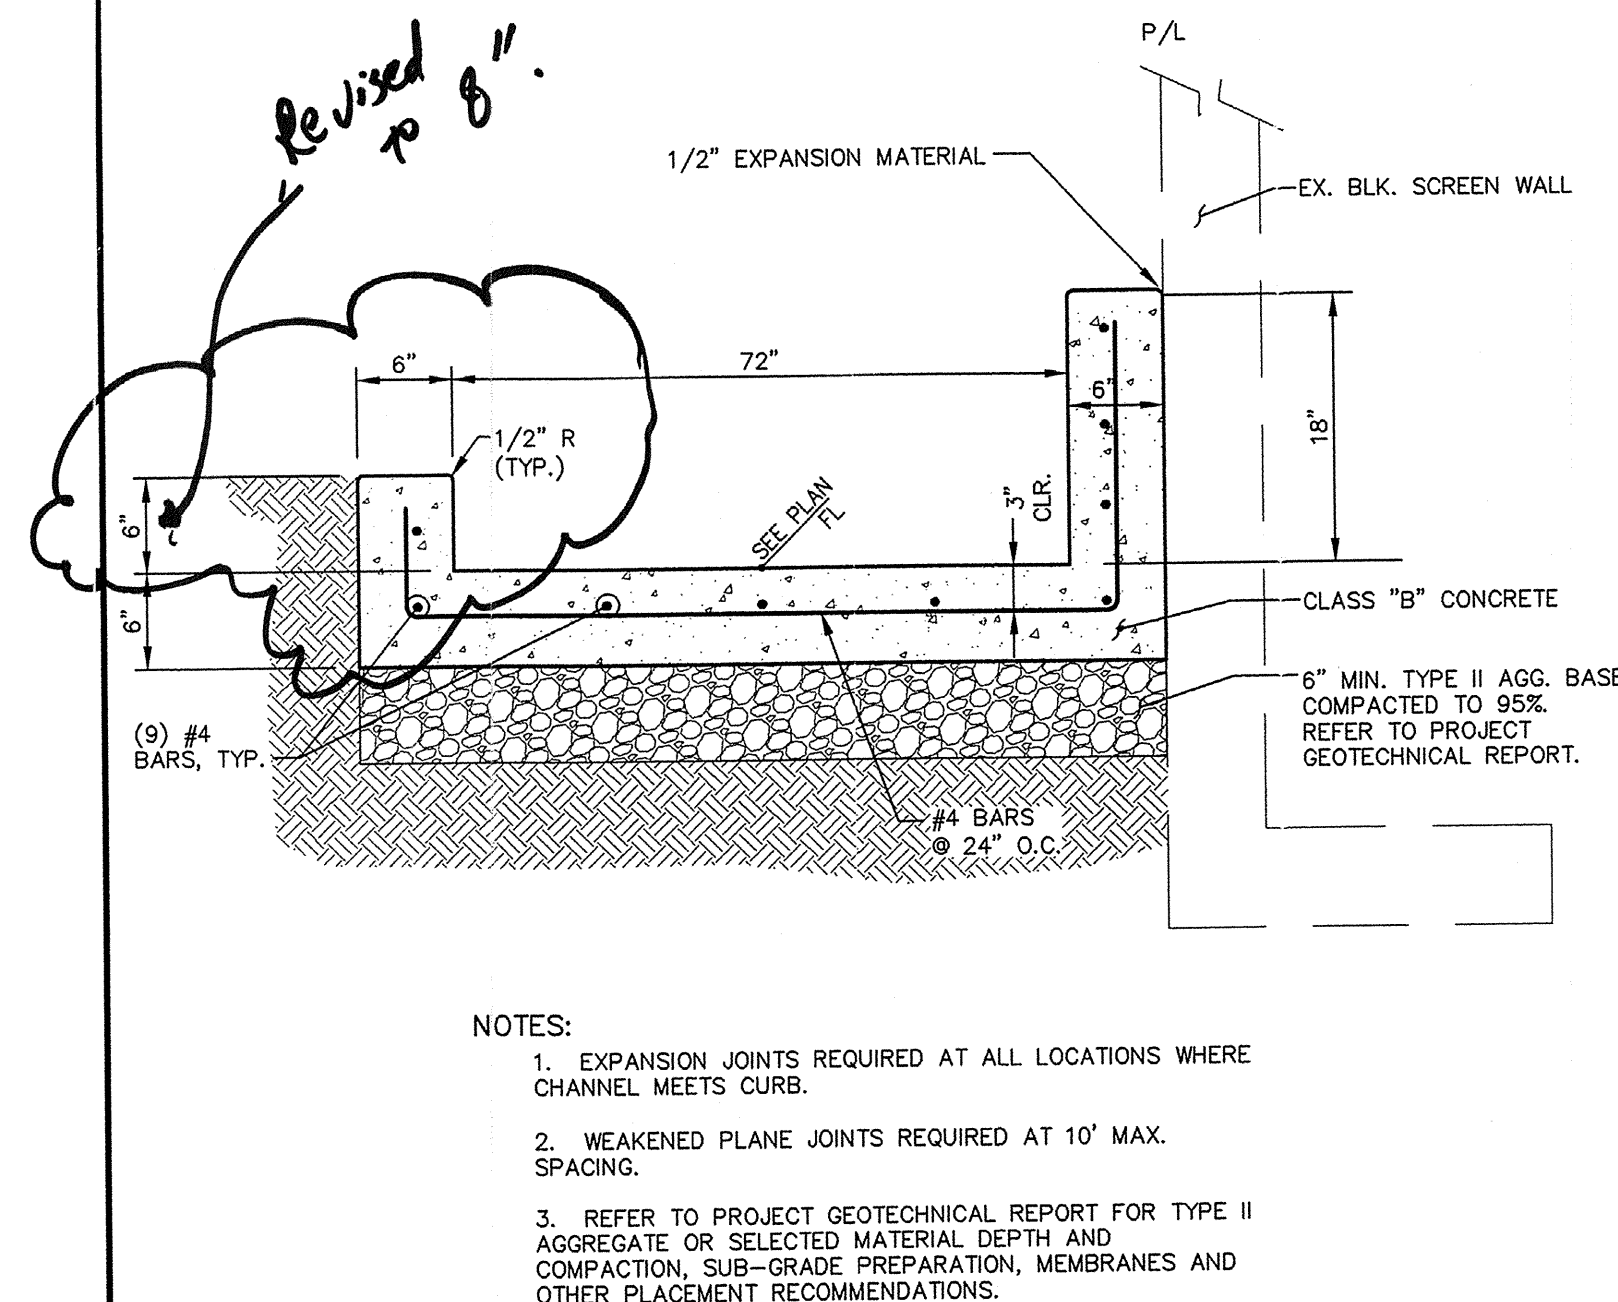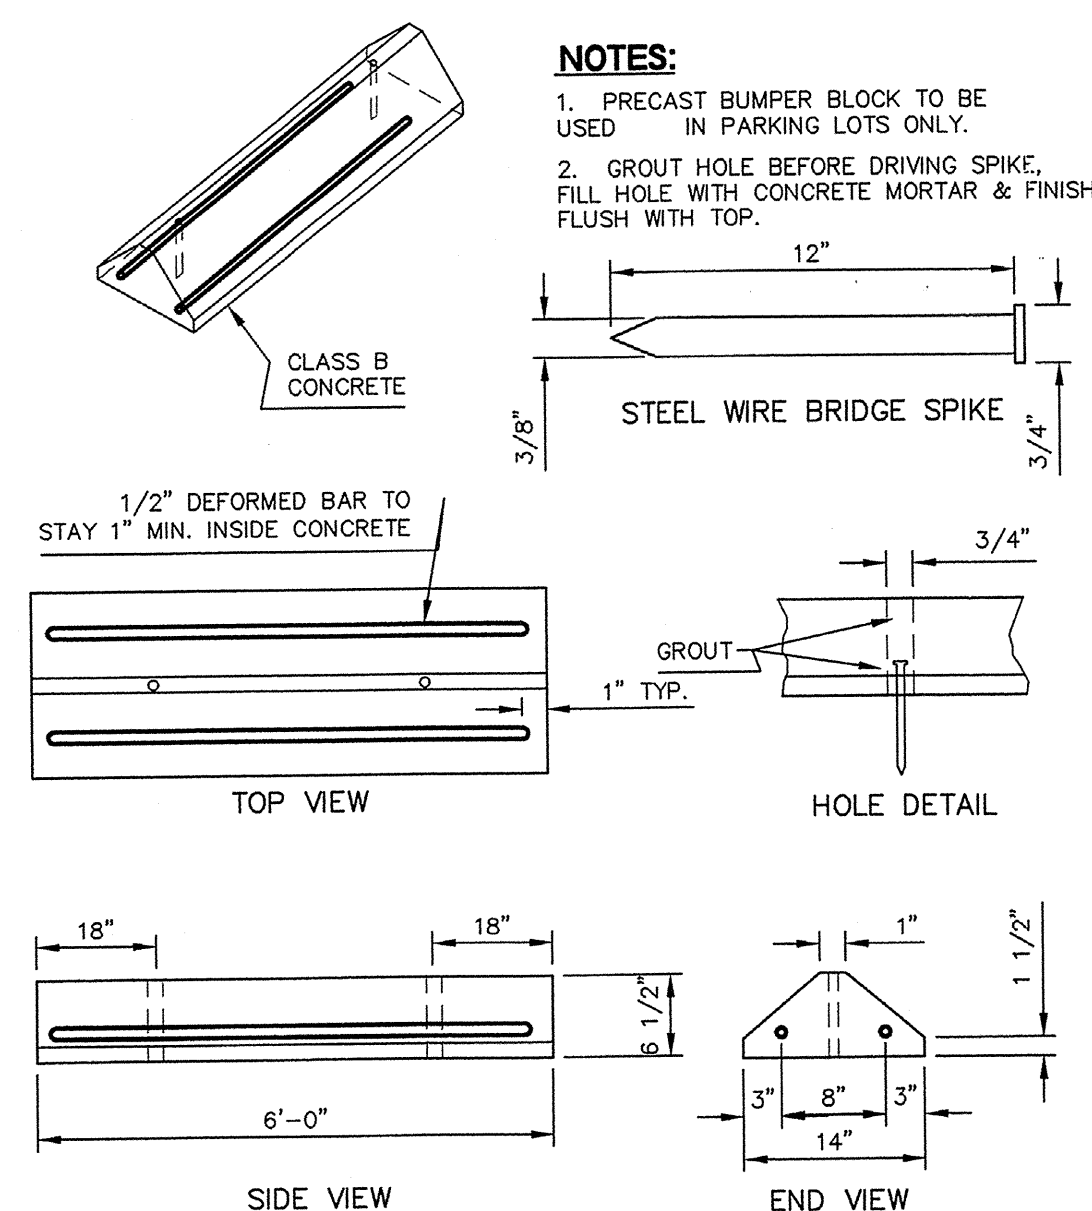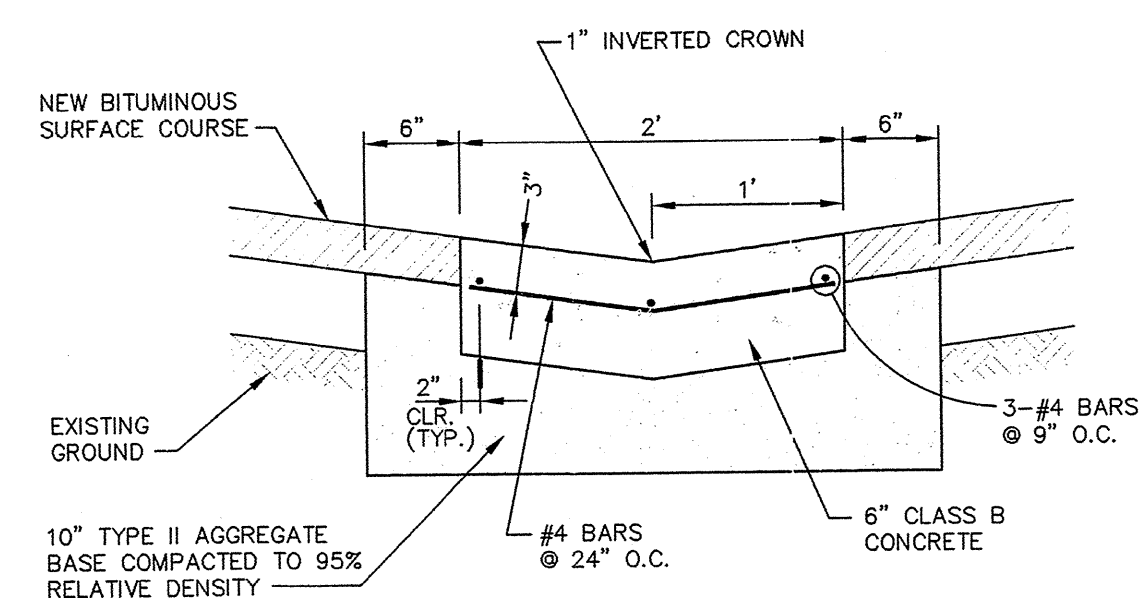

	TYPE OF TRAFFIC	ASPHALT (inches)	TYPE II BASE COURSE (inches)
LIGHT	AUTOMOBILE PARKING	2	4
HEAVY	MAIN CORRIDORS & TRUCK ACCESS	3	4

1. REFER TO PROJECT GEOTECHNICAL REPORT FOR ALL SUB-GRADE PREPARATION AND COMPACTION.

11) 2' VALLEY GUTTER

NOT TO SCALE

8 WHEEL STOP


NOT TO SCALE

5 72" CONC. U-CHANNEL



NOT TO SCALE

2 AC PAVEMENT SECTION (ON-SITE)


NOT TO SCALE

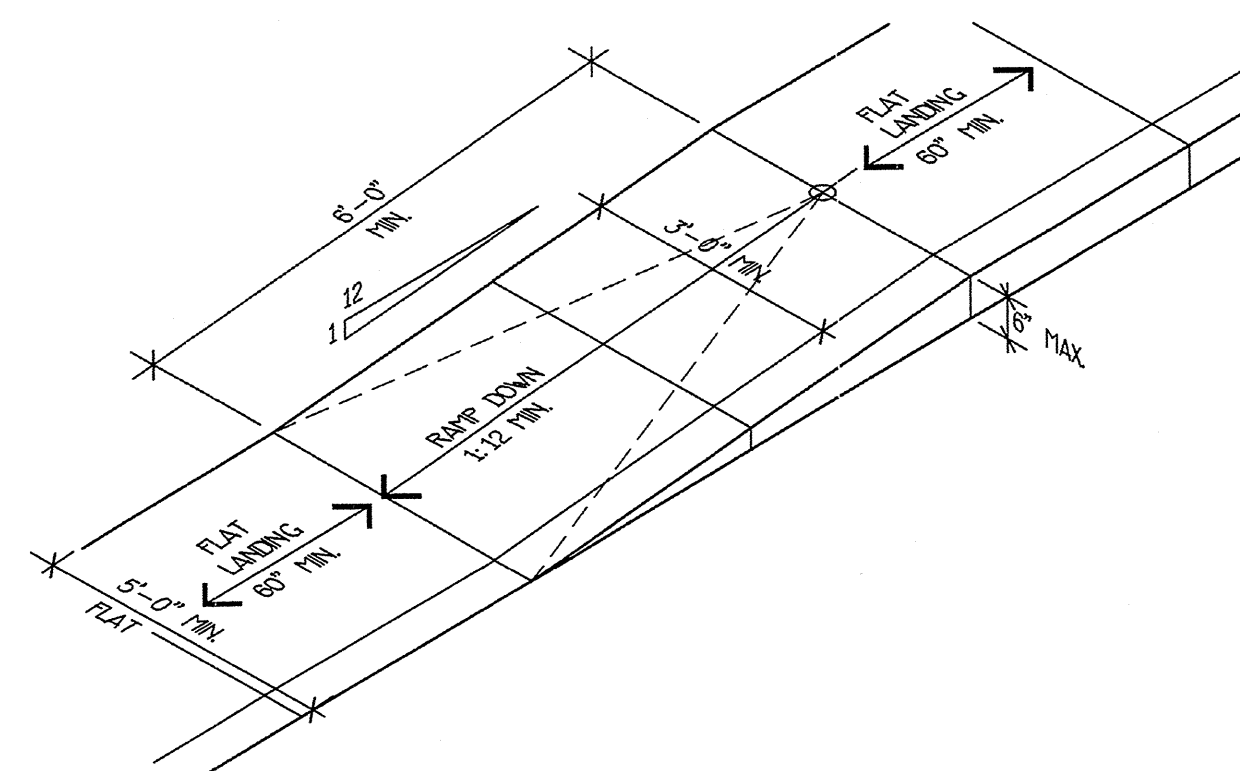

- RAMP NOTES: (FOR ALL ACCESSIBLE ROUTE SLOPES GREATER THAN 1:20)
1. RAMP LENGTHS SHALL BE 6'-0" (72") MAXIMUM FOR EACH 6" RISE
 2. RAMP LANDINGS SHALL BE FLAT FOR A MINIMUM DISTANCE OF 5'-0"
 3. RAMP CROSS SLOPES SHALL NOT EXCEED 1:48
 4. RAMP SLOPES SHALL NOT EXCEED 1:12
 5. HEIGHT OF CURBS (OR EDGES) SHALL NOT EXCEED 6".
 6. RAMP CLEAR WIDTHS TO BE 3'-0" MINIMUM.
 7. RAMP HEIGHTS ARE NOT INTENDED TO EXCEED 6" IN HT. PER EA. RUN.

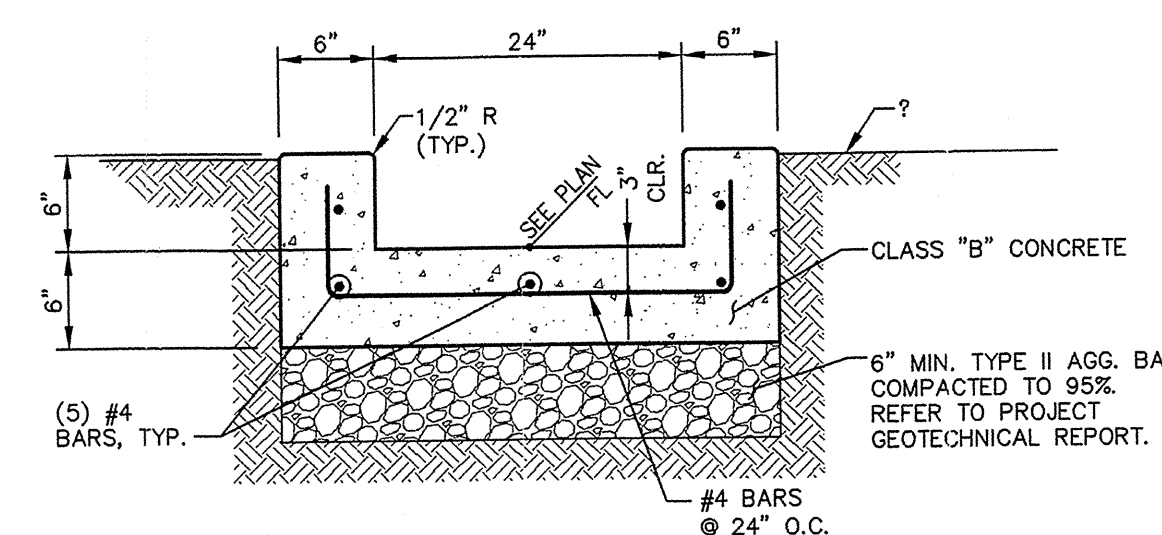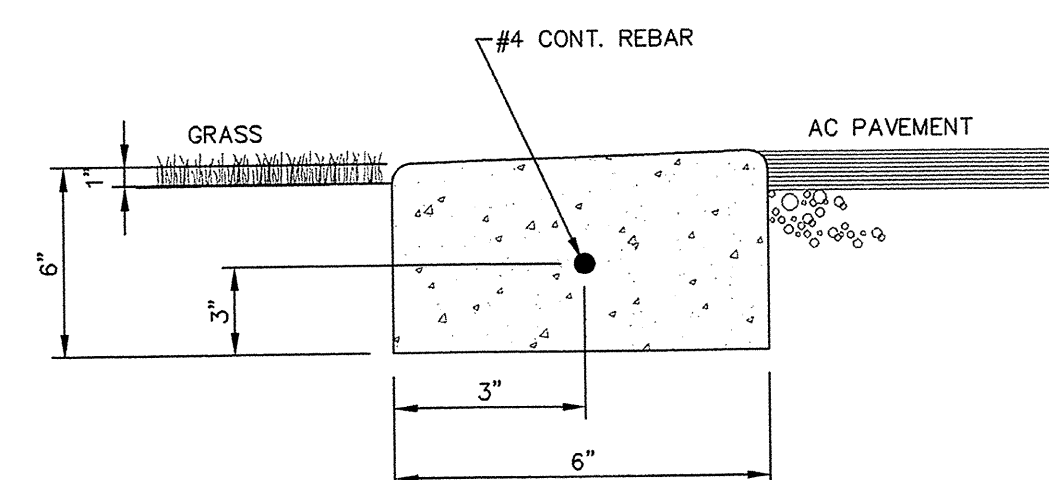

- NOTES:
1. EXPANSION JOINTS REQUIRED AT ALL LOCATIONS WHERE CHANNEL MEETS CURB.
 2. WEAKENED PLANE JOINTS REQUIRED AT 10' MAX. SPACING.
 3. REFER TO PROJECT GEOTECHNICAL REPORT FOR TYPE II AGGREGATE OR SELECTED MATERIAL DEPTH AND COMPACTION, SUB-GRADE PREPARATION, MEMBRANES AND OTHER PLACEMENT RECOMMENDATIONS.

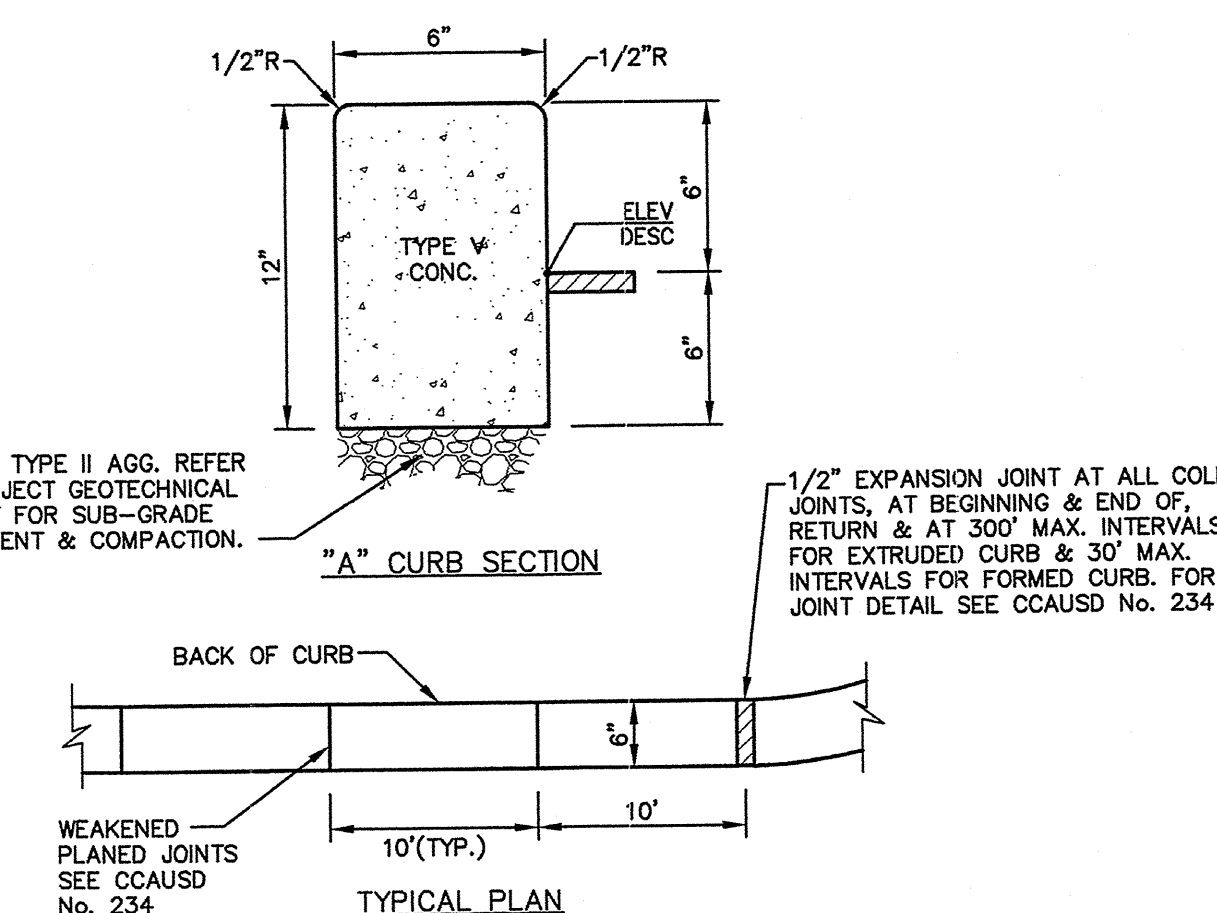

10 ACCESSIBLE CURB RAMP

NOT TO SCALE

7 MOW CURB


NOT TO SCALE

4 24" CONC. U-CHANNEL


NOT TO SCALE

1 ON-SITE "A" TYPE CURB



NOT TO SCALE

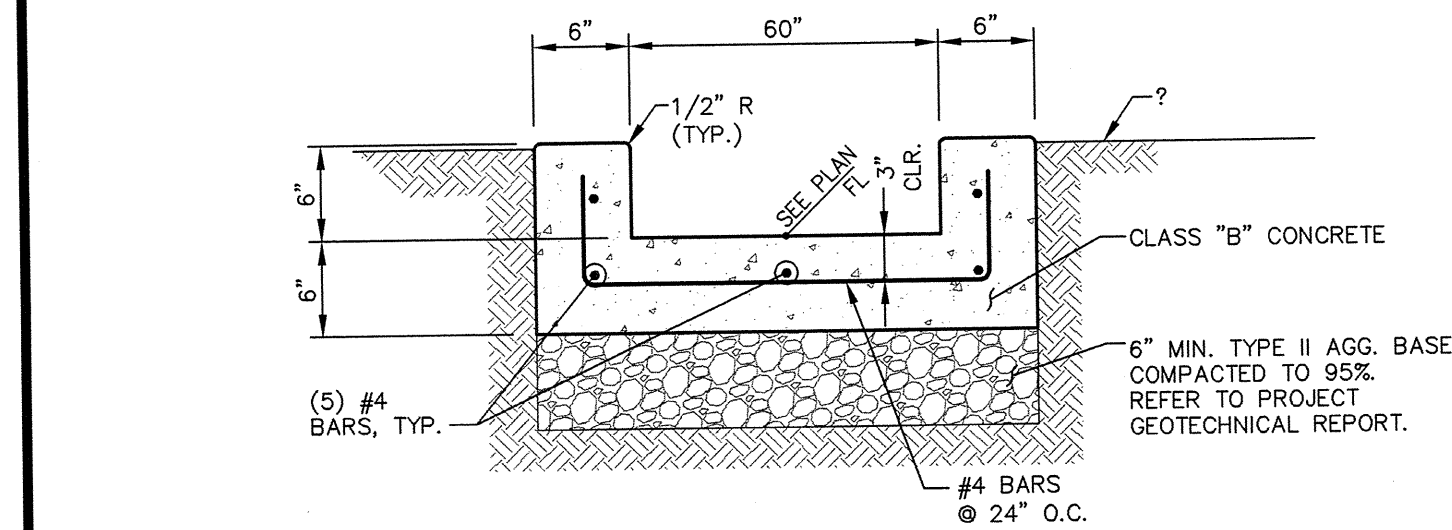

- NOTES:
1. EXPANSION JOINTS REQUIRED AT ALL LOCATIONS WHERE CHANNEL MEETS CURB.
 2. WEAKENED PLANE JOINTS REQUIRED AT 10' MAX. SPACING.
 3. REFER TO PROJECT GEOTECHNICAL REPORT FOR TYPE II AGGREGATE OR SELECTED MATERIAL DEPTH AND COMPACTION, SUB-GRADE PREPARATION, MEMBRANES AND OTHER PLACEMENT RECOMMENDATIONS.

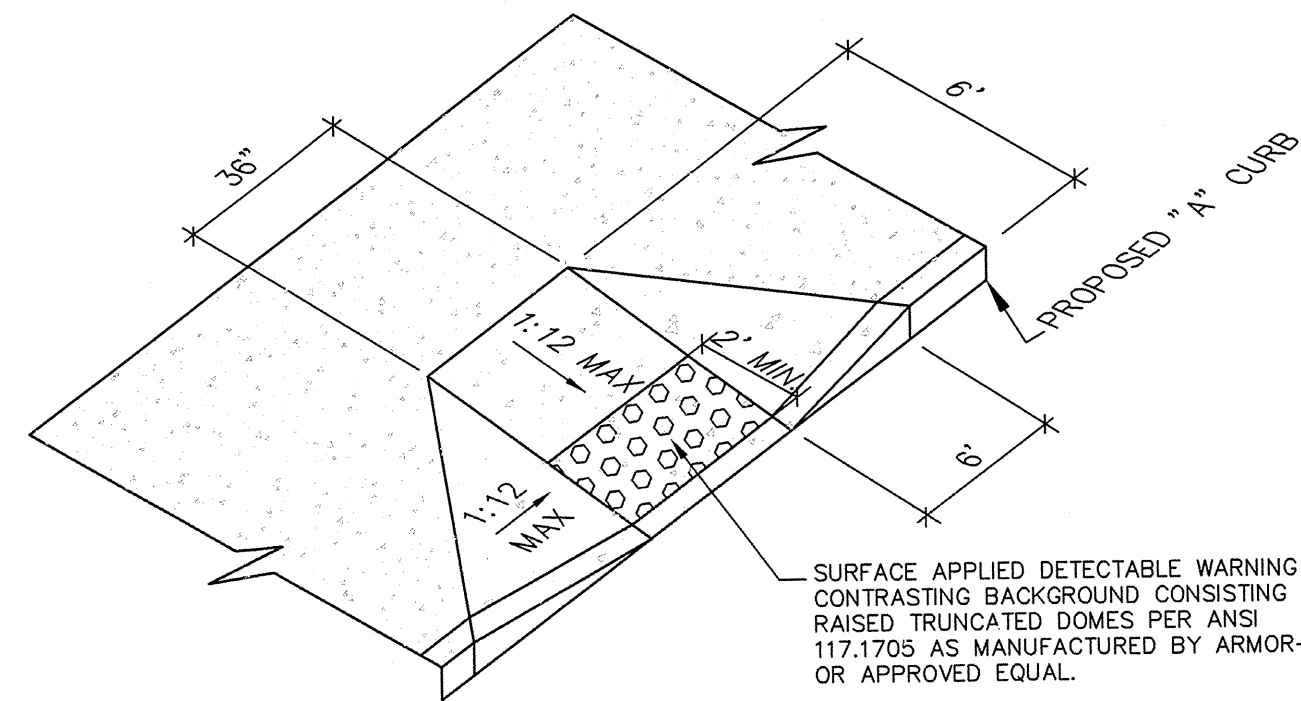

- RAMP NOTES: (FOR ALL ACCESSIBLE ROUTE SLOPES GREATER THAN 1:20)
1. RAMP LENGTHS SHALL BE 6'-0" (72") MAXIMUM FOR EACH 6" RISE
 2. RAMP LANDINGS SHALL BE 2" MAX. FOR A MINIMUM DISTANCE OF 5'-0"
 3. RAMP CROSS SLOPES SHALL NOT EXCEED 1:48
 4. RAMP SLOPES SHALL NOT EXCEED 1:12
 5. HEIGHT OF CURBS (OR EDGES) SHALL NOT EXCEED 6"
 6. RAMP CLEAR WIDTHS TO BE 3'-0" MINIMUM.
 7. RAMP HEIGHTS ARE NOT INTENDED TO EXCEED 6" IN RISE PER EA. RUN.

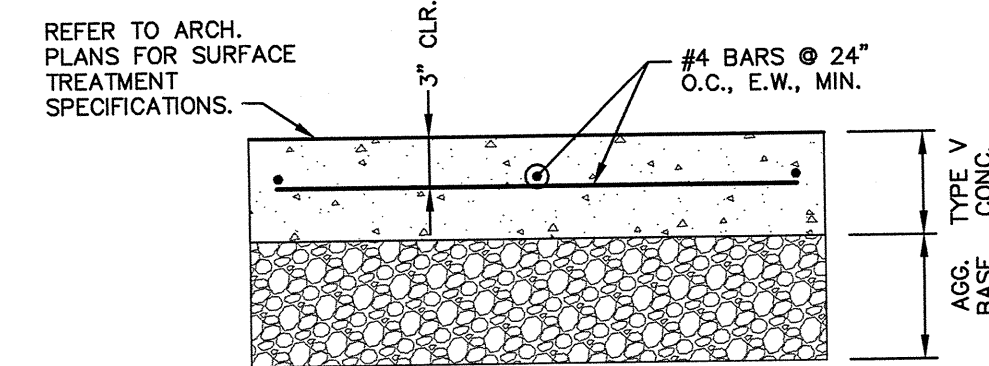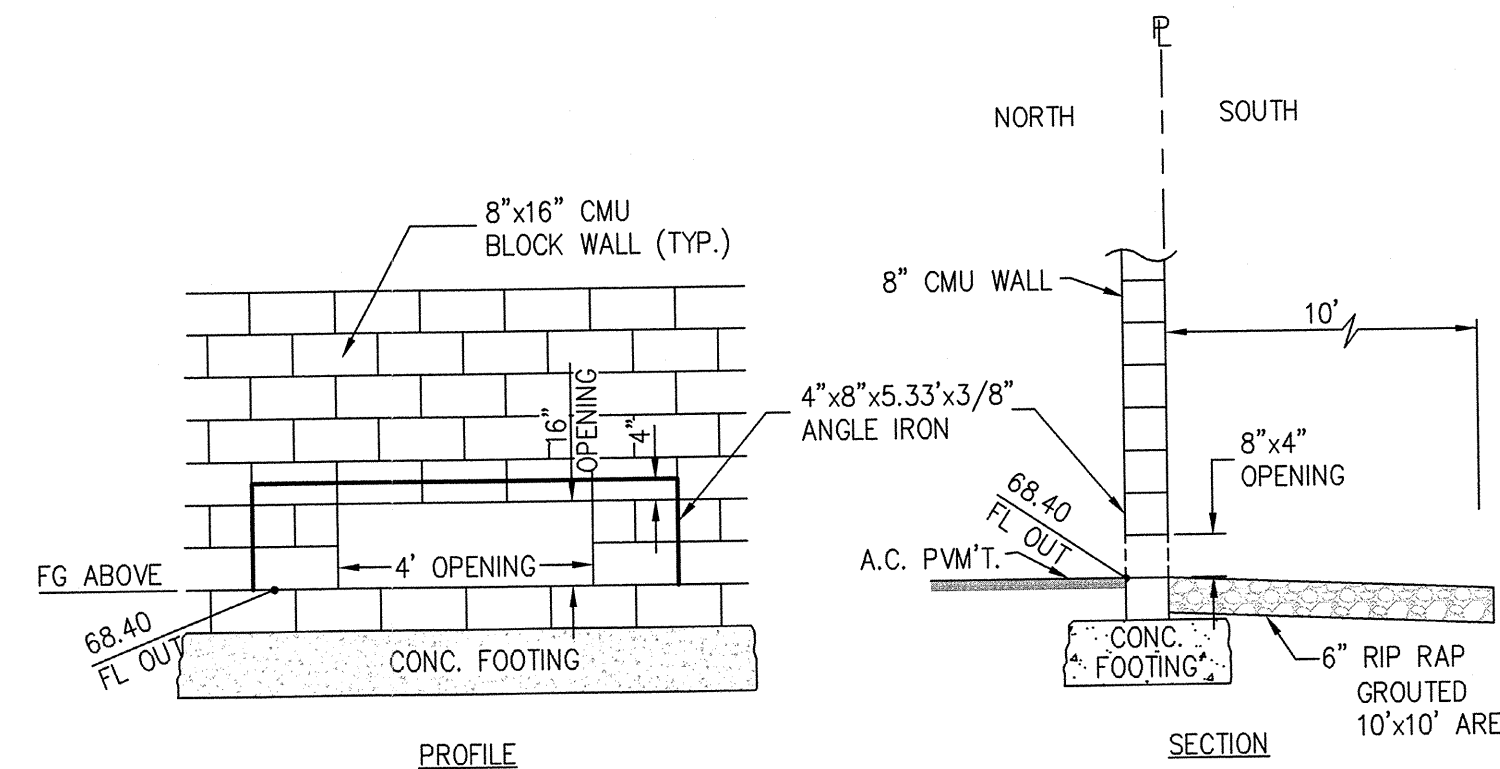

TYPE OF TRAFFIC	CONCRETE (inches)	TYPE II BASE COURSE (inches)
TRUCK TRAFFIC	6	4

1. REFER TO PROJECT GEOTECHNICAL REPORT FOR ALL SUB-GRADE PREPARATION AND COMPACTION.
2. REFER TO CCAUSD NO. 232 FOR CONCRETE PAVEMENT CONSTRUCTION DETAILS.
3. REFER TO CCAUSD NO. 233 FOR WEAKENED PLANE JOINT DETAILS.

PAVEMENT SECTION AS PROPOSED IN GEOTECHNICAL REPORT PREPARED BY: TERRACON CONSULTANTS WESTERN, INC. PROJ. NO.: 8495351-1 DATED: DEC. 21, 1995

12 60" CONC. U-CHANNEL

NOT TO SCALE

9 ON-SITE CURB RAMP



NOT TO SCALE

6 BLOCK WALL OPENING


NOT TO SCALE

3 CONC. PAVEMENT SECTION (ON-SITE)


NOT TO SCALE

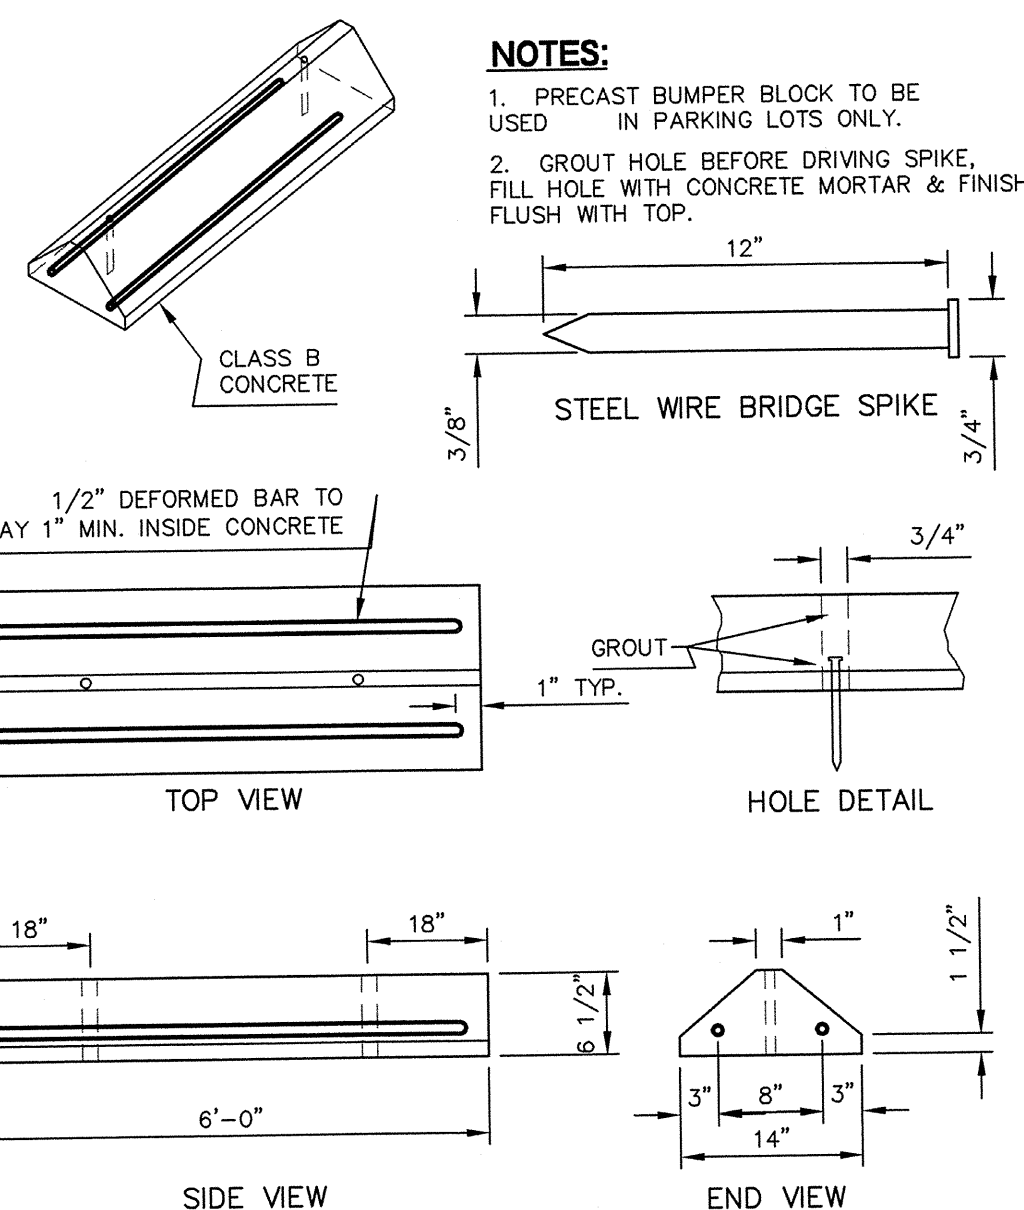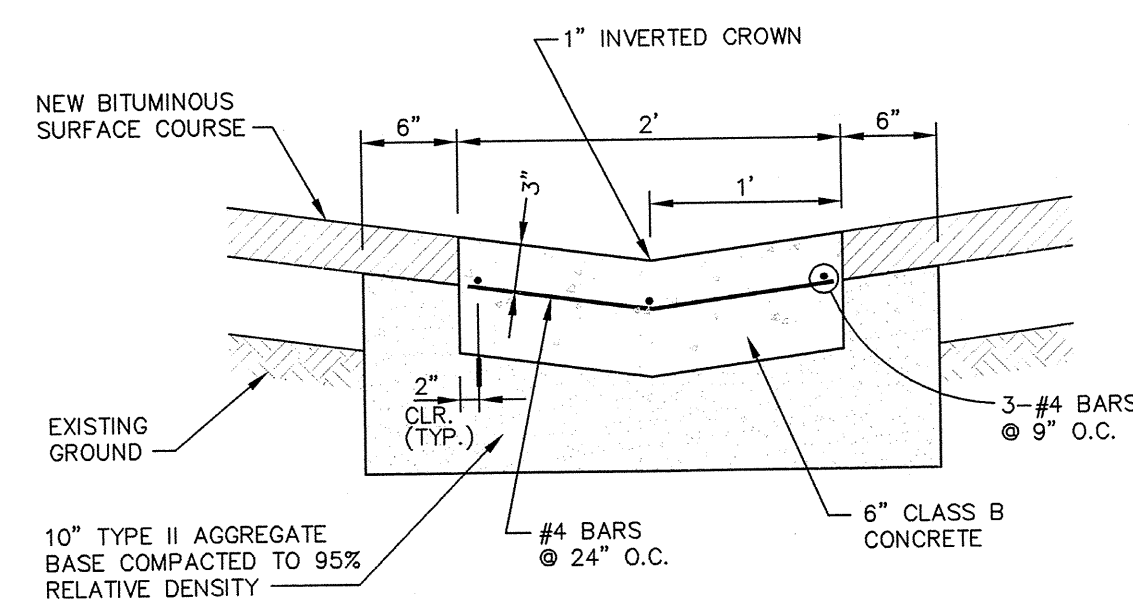

- NOTES:
1. PRECAST BUMPER BLOCK TO BE USED IN PARKING LOTS ONLY.
 2. GROUT HOLE BEFORE DRIVING SPIKE, FILL HOLE WITH CONCRETE MORTAR & FINISH FLUSH WITH TOP.

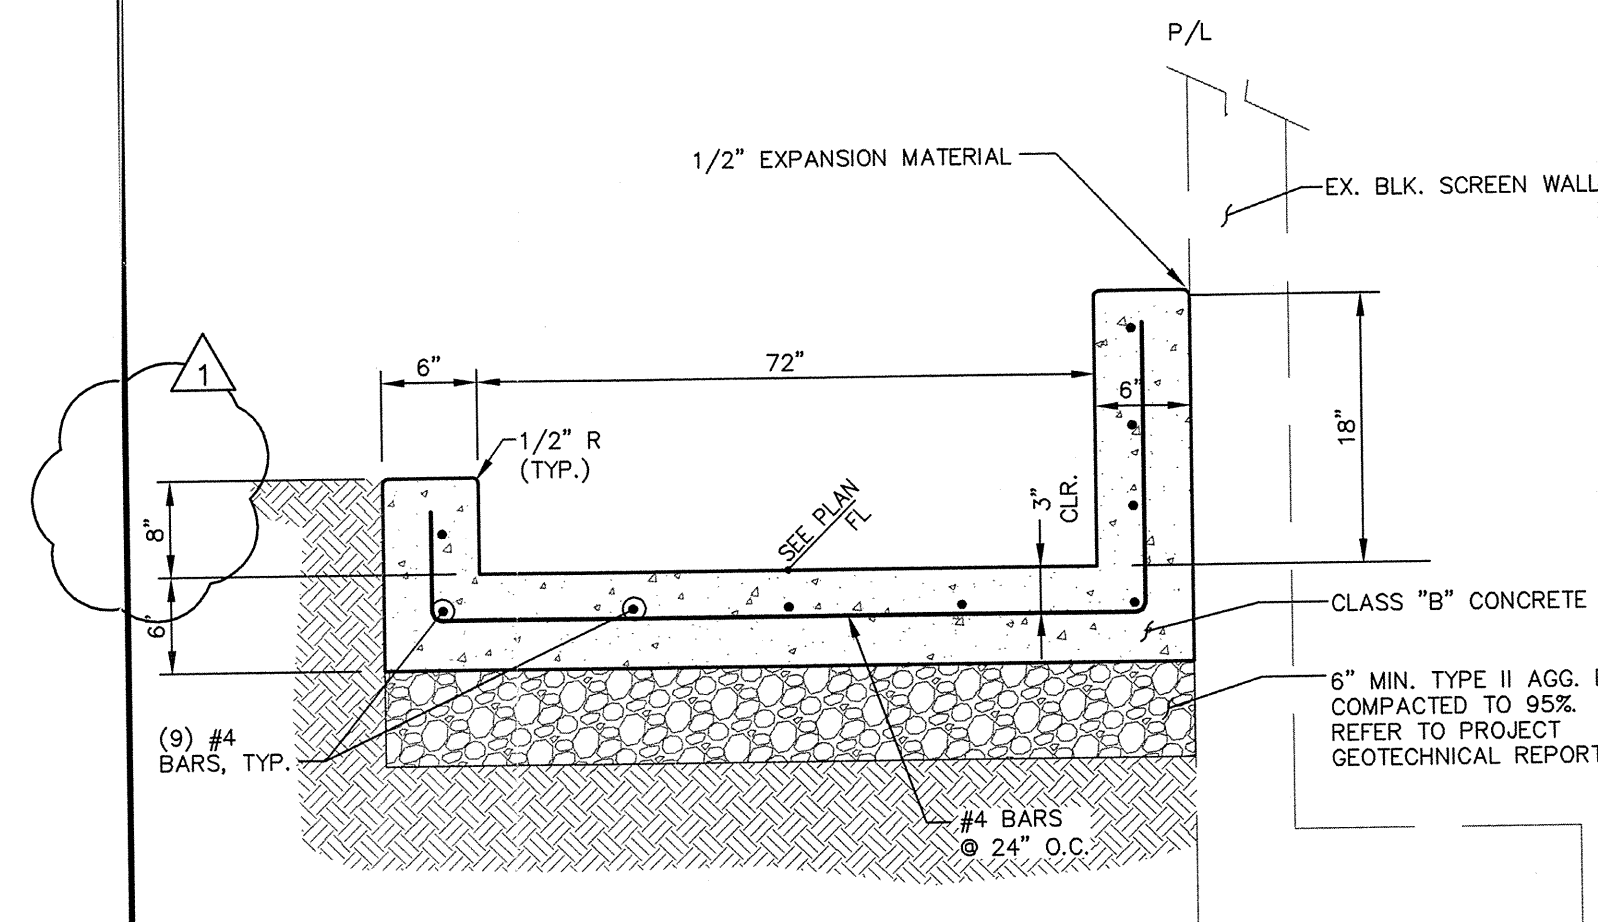

- NOTES:
1. EXPANSION JOINTS REQUIRED AT ALL LOCATIONS WHERE CHANNEL MEETS CURB.
 2. WEAKENED PLANE JOINTS REQUIRED AT 10' MAX. SPACING.
 3. REFER TO PROJECT GEOTECHNICAL REPORT FOR TYPE II AGGREGATE OR SELECTED MATERIAL DEPTH AND COMPACTION, SUB-GRADE PREPARATION, MEMBRANES AND OTHER PLACEMENT RECOMMENDATIONS.

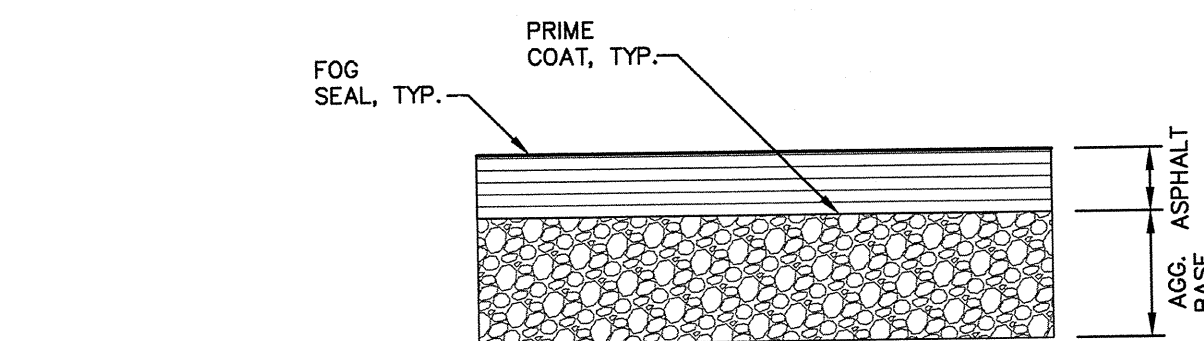

TYPE OF TRAFFIC	ASPHALT (inches)	TYPE II BASE COURSE (inches)	TYPE I CLASS B BASE COURSE (inches)	OPEN GRADE (inches)
LIGHT AUTOMOBILE PARKING	2	4		
HEAVY MAIN CORRIDORS & TRUCK ACCESS	3	4		
HEAVY NDOT RIGHT-OF-WAY	4	4	9	3/4"
HEAVY ELKHORN	4	4		3/4"

1. REFER TO PROJECT GEOTECHNICAL REPORT FOR ALL SUB-GRADE PREPARATION AND COMPACTION.

PAVEMENT SECTION AS PROPOSED IN GEOTECHNICAL REPORT PREPARED BY: TERRACON CONSULTANTS WESTERN, INC. PROJ. NO.: 04125046 DATED: NOV. 15, 2012

11 2' VALLEY GUTTER

NOT TO SCALE

8 WHEEL STOP


NOT TO SCALE

5 72" CONC. U-CHANNEL



NOT TO SCALE

2 AC PAVEMENT SECTION


NOT TO SCALE

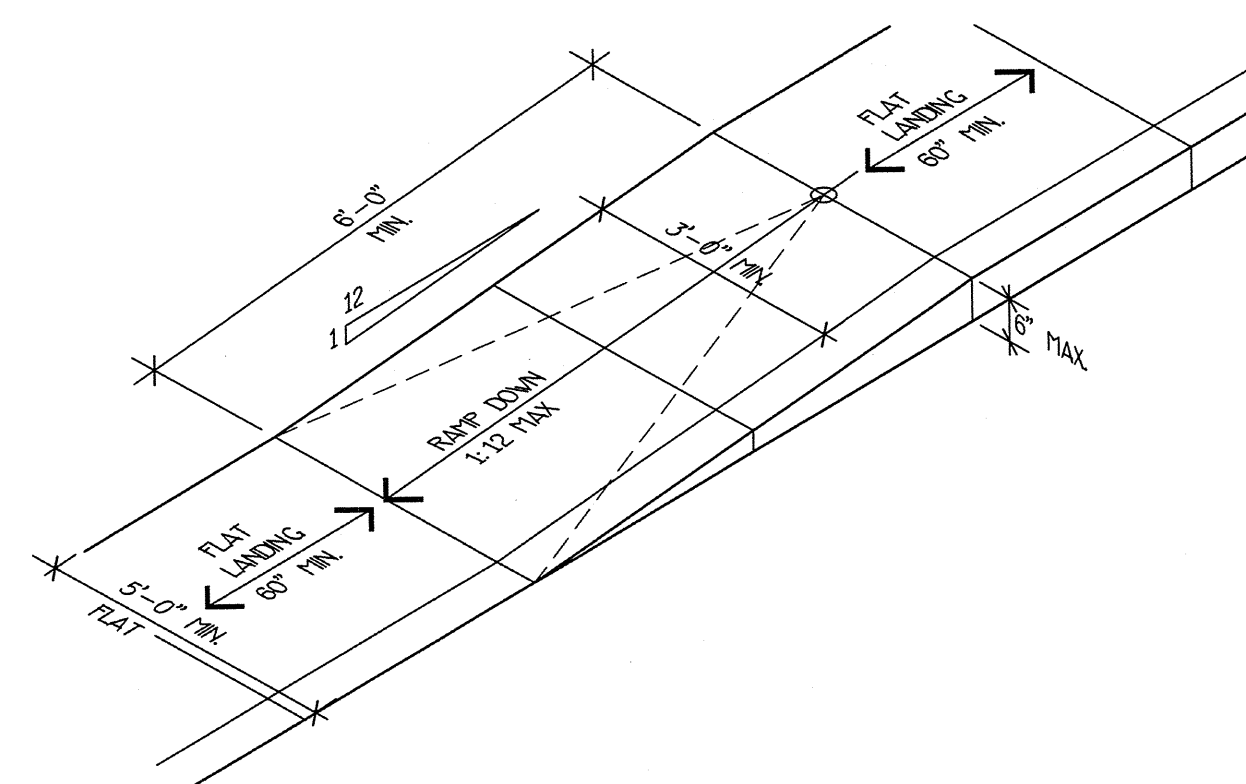


- RAMP NOTES: (FOR ALL ACCESSIBLE ROUTE SLOPES GREATER THAN 1:20)
1. RAMP LENGTHS SHALL BE 6'-0" (72") MAXIMUM FOR EACH 6" RISE
 2. RAMP LANDINGS SHALL BE 2" MAX. FOR A MINIMUM DISTANCE OF 5'-0"
 3. RAMP CROSS SLOPES SHALL NOT EXCEED 1:48
 4. RAMP SLOPES SHALL NOT EXCEED 1:12
 5. HEIGHT OF CURBS (OR EDGES) SHALL NOT EXCEED 6"
 6. RAMP CLEAR WIDTHS TO BE 3'-0" MINIMUM.
 7. RAMP HEIGHTS ARE NOT INTENDED TO EXCEED 6" IN HT. PER EA. RUN.

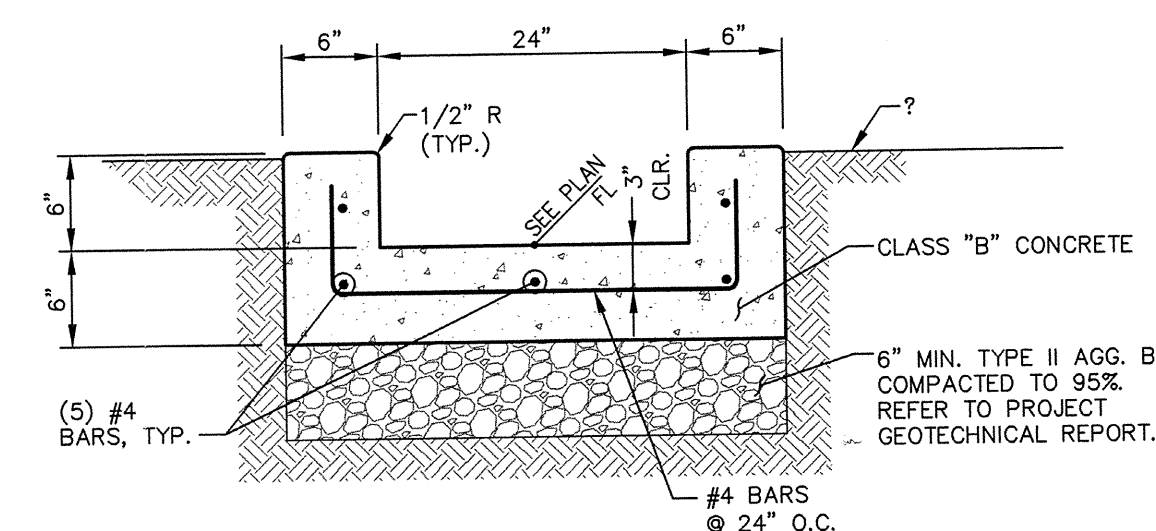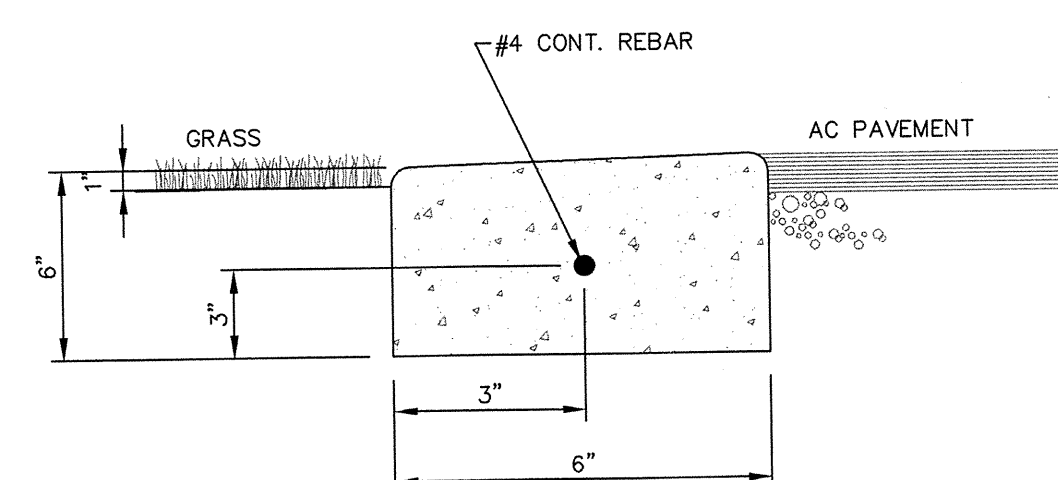

- NOTES:
1. EXPANSION JOINTS REQUIRED AT ALL LOCATIONS WHERE CHANNEL MEETS CURB.
 2. WEAKENED PLANE JOINTS REQUIRED AT 10' MAX. SPACING.
 3. REFER TO PROJECT GEOTECHNICAL REPORT FOR TYPE II AGGREGATE OR SELECTED MATERIAL DEPTH AND COMPACTION, SUB-GRADE PREPARATION, MEMBRANES AND OTHER PLACEMENT RECOMMENDATIONS.

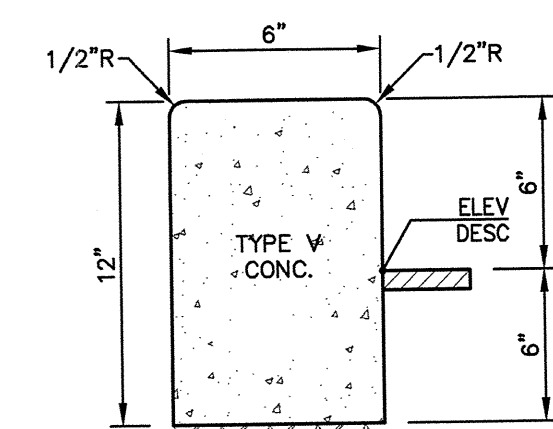

- 6" MIN. TYPE II AGG. REFER TO PROJECT GEOTECHNICAL REPORT FOR SUB-GRADE PREPARATION, MEMBRANES AND OTHER PLACEMENT RECOMMENDATIONS.
- 1/2" EXPANSION JOINT AT ALL COLD JOINTS, AT BEGINNING & END OF RETURN & AT 30' MAX. INTERVALS FOR EXTRUDED CURB & 30' MAX. INTERVALS FOR FORMED CURB. FOR JOINT DETAIL SEE CCAUSD NO. 234

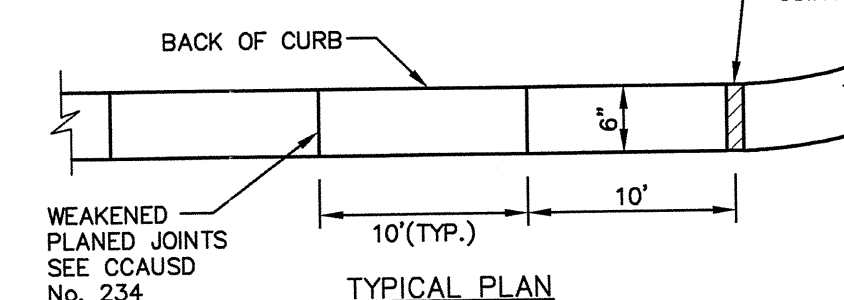

10 ACCESSIBLE CURB RAMP

NOT TO SCALE

7 MOW CURB

NOT TO SCALE

4 24" CONC. U-CHANNEL

NOT TO SCALE

1 ON-SITE "A" TYPE CURB

NOT TO SCALE

DETAIL SHEETS
SHEET 1

SOMERSET ACADEMY
SKY POINTE & ELKHORN
LAS VEGAS, NV

Lochsa
engineering

PROJECT No.: 121075

DATE: 05/03/13

SCALE: 1"=30'

DRAWN BY: MW

DESIGNED BY: MW

CHECKED BY: GM

SEAL: GUY M. MORRIS, CIVIL, No. 14526, Exp. 12-31-13

SHEET No. C6.01

SHEET 23 OF 27

General

1.

The Contractor shall verify all dimensions prior to starting construction. The Architect shall be notified of any discrepancies or inconsistencies.

2.

Notes and details on the drawings shall take precedence over these general notes, typical details, and the project specifications.

3.

All work shall conform to the minimum standards of following codes:

The 2009 edition of the International Building Code (IBC), and other regulating agencies which have authority over any portion of the work, and those codes and standard listed in these notes.

4.

The contract Structural drawings and specifications represent the finished structure. They do not indicate the method of construction.

5.

All specifications and codes noted shall be the latest approved editions and revisions by the governmental agency having jurisdiction over this project.

6.

Contractor shall investigate the site during clearing and earth work operations for filled excavations or buried structures such as cesspools, cisterns, foundations, utilities, etc. If any such structures are found, the Structural Engineer shall be notified immediately.

7.

IBC Lateral Loads:

Wind:	
Basic Wind Speed	90 mph
Exposure	C
Importance Factor	lw=1.0
Building Category	II

Seismic:	
Use Group	II
Importance Factor	It=1.0
Soil Site Class	C
Seismic Design Category	C

Spectral Response Coefficients			
Ss	0.42g	So1	0.18g
Mapped Spectral Response Acceleration			
Ss	0.53g	So1	0.17g
Soil Factor Coefficients			
Fa	1.19	Fv	1.63

8.

ACI 318-08 table 4.3.1 Sulfate Exposure (See General Notes Concrete Item #3 for concrete water cement ratio limits): SO (Not Applicable)

Foundation

1.

The design of the foundation system is based on the geotechnical report (and any addenda) prepared by the following company:

Company:	TERRACON
Report no:	04125046
Dated:	11/15/12

Copies are available for review at the Architect's office and contractor shall have a copy at the jobsite.

2.

The foundation system is designed based on the following:

Allowable Soil Bearing Pressure	2000 psf *
Continuous Footings	2300 psf *
Spread Footings	
Equivalent Fluid Pressure Unconstrained	40 pcf
Equivalent Fluid Pressure Constrained	65 pcf
Passive Pressure	250 pcf
Friction Coefficient	0.40

a 1/2 increase is allowed for Seismic or Wind Loading where asterisk (*) is indicated.

3.

The contractor shall provide for proper dewatering of excavations from surface water, ground water, seepage, etc.

4.

The Contractor shall provide for the installation and design of all cribbing, sheathing and shoring required to safely and adequately retain the earth banks and support any existing structures in accordance with all national, state and local safety ordinances.

5.

All abandoned utilities, footings, etc., that interfere with the new construction shall be removed. Notify the Structural Engineer should any foundations for existing structures be encountered that are not shown on the structural drawings.

6.

Footings shall be placed and estimated according to depths shown on the drawings. Excavations for footings shall be approved by the Geotechnical Engineer prior to placing the concrete and reinforcing. The Contractor shall notify the Geotechnical Engineer when the excavations are ready for inspection. The Geotechnical Engineer shall submit a letter of compliance to the Owner. Should soil encountered at these depths not be approved by the Geotechnical Engineer, footing elevations or footing designs will be altered by change order.

7.

All excavations shall be properly backfilled. Footing backfill and utility trench backfill within the building perimeter shall be mechanically compacted in layers to the approval of the Geotechnical Engineer. See geotechnical report for requirements. Flooding will not be permitted.

8.

The Contractor shall not backfill behind retaining walls before the concrete or masonry walls have reached full design strength. The Contractor shall brace or protect all building and pit walls below grade from lateral loads until attaching floors are completely in place and have reached full design strength. The Contractor shall provide for the design, and install, all bracing and protection, with the requirements of IBC section 1704.

Concrete

1.

All aspects of work pertaining to the concrete construction shall be in accordance with ACI 318-08, 'Building Code Requirements for Structural Concrete' and the latest edition of 'Specifications for Structural Concrete for Buildings', ACI 301, with modifications as noted on the project drawings and/or specifications.

2.

Concrete mix designs shall be submitted to the Structural Engineer for review. All mix designs shall be designed by a qualified testing laboratory and shall be wet stamped by a Civil Engineer licensed in the State of Nevada. Base design mix on field experience or trial mixtures as stipulated in IBC Section 1905.3.

3.

Portland cement shall conform to ASTM C150 Type V where the concrete is in contact with soil. Concrete that will be exposed to sulfate-containing solutions shall comply with IBC Section 1904.3 For IBC Table 1904.3. Severe and Very Severe sulfate exposures as identified in the project geotechnical report, the water cement ratio shall not exceed 0.45 and shall not exceed 0.50 for Moderate sulfate exposure. Type II cement shall be used at all other locations in the structure.

4.

Fly ash may be used in concrete mixes. The fly ash shall conform to ASTM C618 Class F. The loss of ignition shall be limited to 2%. The addition rate for fly ash shall be limited to 15% of the cement weight. The contractor shall submit all certificates showing the fly ash is in accordance with the above criteria.

5.

All concrete exposed to freeze - thaw cycles shall contain 6% +/- 1% of entrained air.

6.

Hard rock concrete - aggregate shall conform to all requirements and tests of ASTM C33 and project specifications. Exceptions may be used only with approval of the Structural Engineer. Provide concrete mix design with proven shrinkage characteristics of less than 0.0005 inches/inch.

7.

Structural concrete 28-day strengths & types are as follows:

Location of Concrete	Strength, psi	Type
Lean Mix	4500	Hard Rock
Footings	4500	Hard Rock
Slab on Grade	4500	Hard Rock

8.

Concrete mixing operations, etc., shall be in accordance with ASTM C94.

9.

Concrete placement shall be in accordance with ACI standard 304 and project specifications. Provide keys in construction joints unless specifically detailed otherwise. Thoroughly clean, remove laitance and thoroughly wet and remove standing water in construction joints before placing new concrete. At vertical joints, flush with a coat of neat cement before placing new concrete.

10.

Roughen concrete surface to a full amplitude of 1/4 inch where masonry walls intersect concrete or where new concrete interfaces with existing concrete.

11.

Clear coverage of concrete over reinforcing bars shall be as follows:

Location of Concrete	Minimum Concrete Cover
Concrete cast against and permanently exposed to earth	3"
Concrete exposed to earth or weather: #6 through #10 bar	2"
#11 bar and smaller	1 1/2"
Concrete not exposed to weather or in contact with ground, U.O.:	
Slabs, walls, joists: #14 and #18 bar	1 1/2"
#11 bar and smaller	3/4"
Beams, columns: Primary reinforcing, ties stirrups, spirals.	1 1/2"
Slab on grade:	2" clear from top

Masonry

1.

The masonry units shall conform to ASTM C90 grade N-1 and IBC Standard C90-99.

2.

Mortar and grout shall comply with the provisions of Section 2103 of the IBC

3.

Mortar mix shall conform to requirements for IBC Table 2103.7 (1), Type S, and project specifications.

4.

Grout shall be coarse grout. Use sufficient water for grout to flow into all joints of the masonry without segregation.

5.

Cement - see notes under 'CONCRETE' for requirements and type of cement.

6.

The design strength f'm shall be 1500 psi unless noted otherwise in the drawings. The f'm shall be verified by the prism method (IBC Section 2105.3).

The minimum required 28-day compressive strengths for grout, mortar, and block shall be as follows:

Masonry Design Strength					
f'm = 1500 psi	2000 psi	2500 psi	3000 psi	3500 psi	4000 psi
Grout	2000 psi	2500 psi	3125 psi	3750 psi	4375 psi
Mortar	1800 psi	1900 psi	2500 psi	2500 psi	2500 psi
Block(*)	2000 psi	2500 psi	3125 psi	3750 psi	4375 psi

* Minimum compressive strength at 28-days on the net area. Note: These strengths are minimum requirements only. If greater strengths are required to reach the required f'm for the combined system, these greater strengths shall be used.

7.

Mortar and grout mix designs shall be submitted to the Structural Engineer for review. All mix designs shall be designed by a qualified testing laboratory and be wet stamped by a Civil Engineer licensed in the State of Nevada.

8.

Testing data by a qualified testing laboratory for the masonry block shall be submitted to the Structural Engineer for review.

9.

All masonry shall be solid grouted unless noted otherwise on the drawings.

10.

Refer to architectural drawings for surface and height of units, laying pattern and joint type.

11.

Grout lift provisions shall be in accordance with ACI 530-08 Masonry Standards S-23 Section 3.5.

12.

Reinforcing bars shall be ASTM A615, grade 60, unless noted otherwise. See notes under 'reinforcing steel' for additional requirements.

13.

Placement of reinforcing bars shall conform to ACI 530-08 Masonry standards S-22 Section 3.4. A minimum of 1/2 inch grout between the main reinforcing and masonry units shall be provided.

14.

Minimum dimensions of grout spaces and cells shall be in accordance with ACI 530.1, S-24, Table 7. All cells shall be in vertical alignment and footing dowels shall align with cells containing vertical reinforcing steel.

15.

Unless noted otherwise all vertical reinforcing shall have a minimum tension lap splice of 72-bar diameters. When two bars occur in one cell, the splice shall be increased to 94-bar diameters.

16.

All horizontal reinforcing shall have a minimum lap splice of 48-bar diameters, stagger all horizontal rebar splices.

17.

Coring openings in grouted masonry is not permitted.

18.

No pipes or electrical conduit shall pass through masonry lintels unless specifically detailed.

19.

Mechanical pipes and electrical conduits which pass through masonry walls do not require sleeves, unless otherwise indicated in the project specifications, mechanical and/or electrical drawings. If sleeves are required, install sleeves before grouting. Do not cut any reinforcing which may interfere with sleeve placement. Notify the Structural Engineer in advance of conditions not shown on the structural drawings.

Reinforcing Steel (for Concrete and Masonry)

1.

All reinforcing steel shall be detailed and placed in accordance with the 'Building Code Requirements for Reinforced Concrete' and the 'Manual of Standard Practice for Reinforced Concrete Construction' by CRSI and WCRSI as modified by the project drawings and specifications.

2.

Deformed reinforcing bars shall conform to the requirements of ASTM A615 grade 60 and ASTM A706 grade 60 for deformed weldable bars.

3.

All reinforcing bar bends shall be made cold.

4.

Lap splices shall be made only where shown on the structural drawings.

5.

Reinforcing dowels between footings and walls or columns shall be the same number, size, spacing and grade as the specified vertical reinforcing, u.o.

6.

All reinforcing bars shall be marked so their identification can be made when the final in-place inspection occurs.

4

TENSION DEVELOPMENT AND LAP SPICE LENGTH (FOR MASONRY ONLY)

NOT TO SCALE

5

TENSION LAP SPICE

NOT TO SCALE

6

BAR BENDS

NOT TO SCALE

7

TENSION LAP SPICE

NOT TO SCALE

8

ONSITE CMU RETAINING WALL SECTION

NOT TO SCALE

9

PERIMETER RETAINING WALL SECTION

NOT TO SCALE

1

CMU WALL INTERSECTIONS

NOT TO SCALE

2

PLAN DETAIL CMU WALL CONTROL JOINT

NOT TO SCALE

3

STEPPED FOOTING

NOT TO SCALE

5

PLAN DETAIL FOR REBAR PLACEMENT IN CMU

WALL SECTION