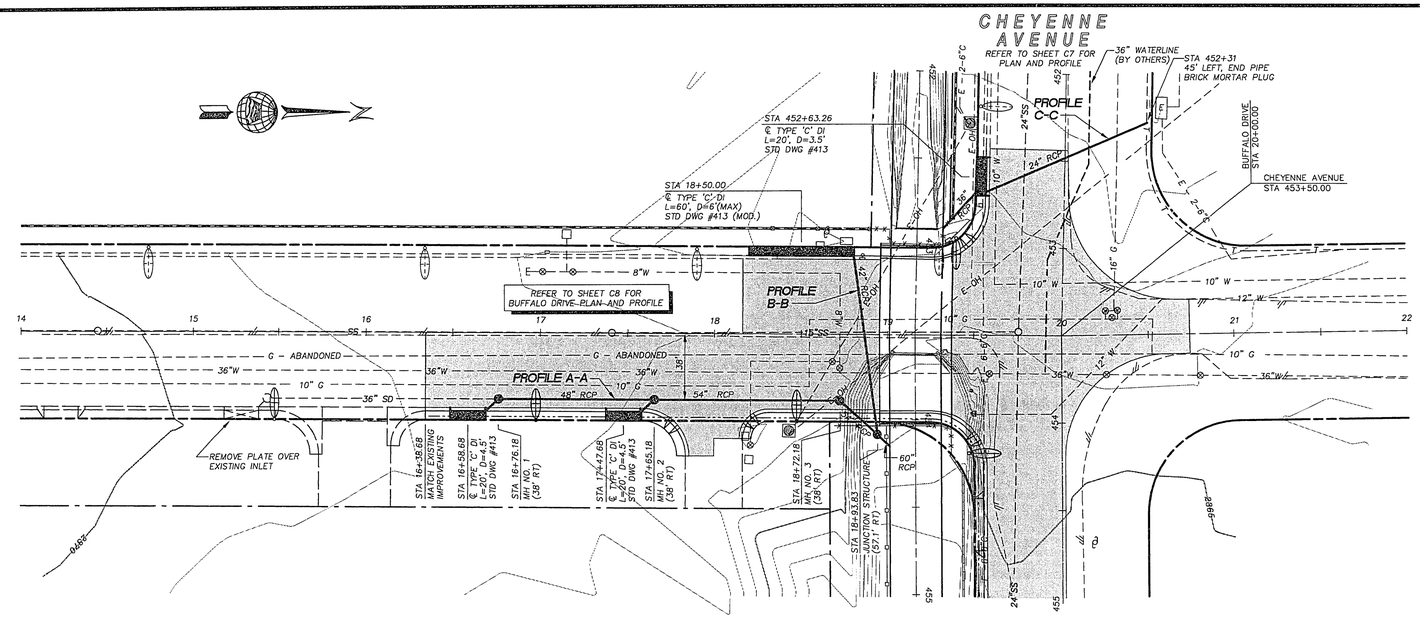

BUFFALO DRIVE - PLAN VIEW

HORIZONTAL SCALE: 1" = 40'

— — — — HYDRAULIC GRADE LINE

Avoid cutting underground utility lines. It's costly.

Call before you Dig

1-800-227-2600

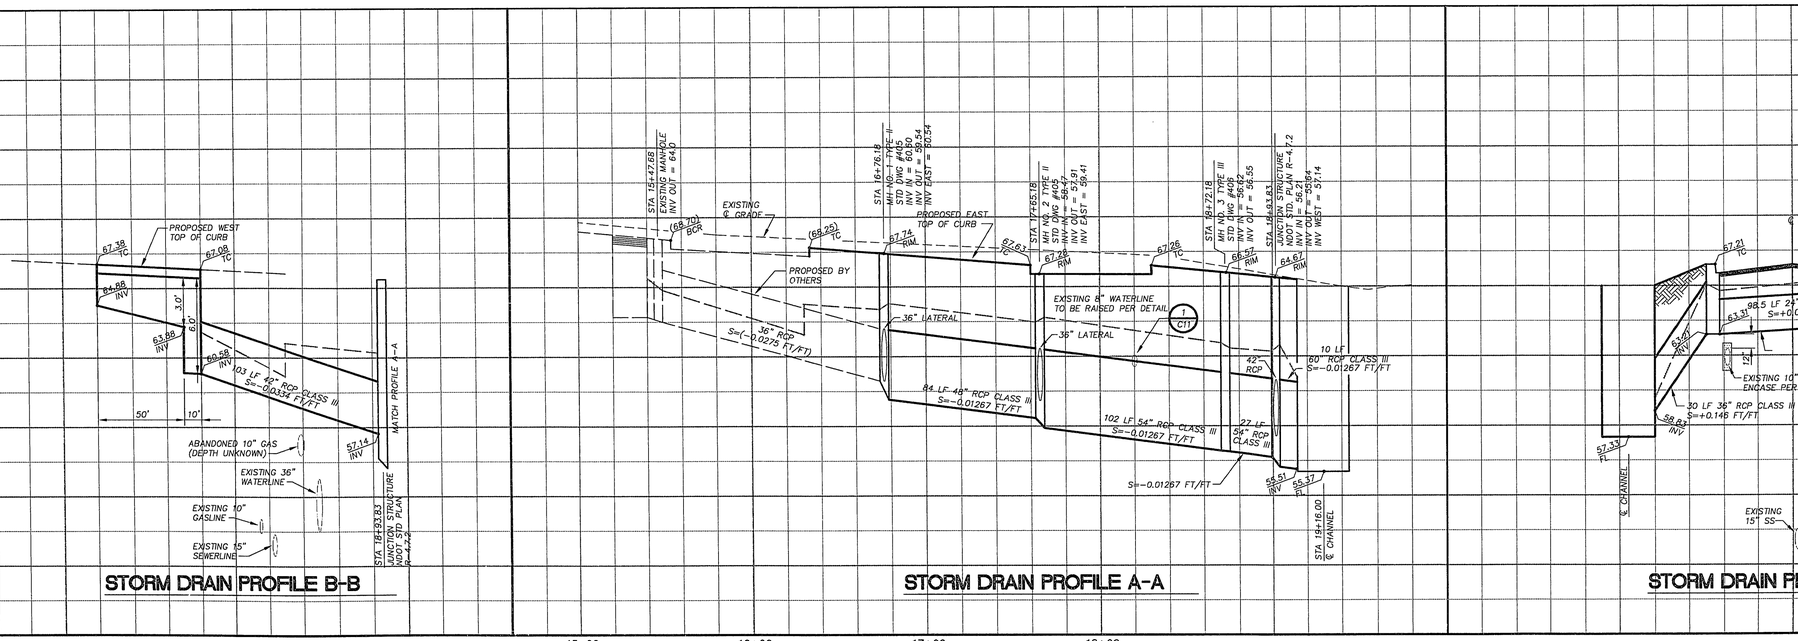

REVISIONS				
REV.	DESCRIPTION	BY	DATE	APPROVAL

Scale

HORIZONTAL : 1" = 40'

VERTICAL : 1" = 4'

Job No. 7158.514

Church Engineering
A Division of PBSJ POST, BUCKLEY, SCHUH & JERNIGAN
ENGINEERING · PLANNING · SURVEYING · CONSTRUCTION SERVICES
6600 West Charleston Blvd. Suite 140
Las Vegas, Nevada 89102
Telephone: 702/878-6244
Fax: 702/878-7758

Seal: Registered Professional Engineer — Virginia D. Valentine — Civil — 6755 — 12-22-93

Designed by : WEH Date : 12/21/93
Drawn by : AAS Date : 12/21/93
Checked by : PAA Date : 12/21/93
File No. : 514IMP Dwg No. : 514-06

City of Las Vegas
CHEYENNE CHANNEL IMPROVEMENTS
BID No. 94.1730.12
STORM DRAIN PLAN AND PROFILE
CITY OF LAS VEGAS DRAWING No. 731-58 SHEET C6