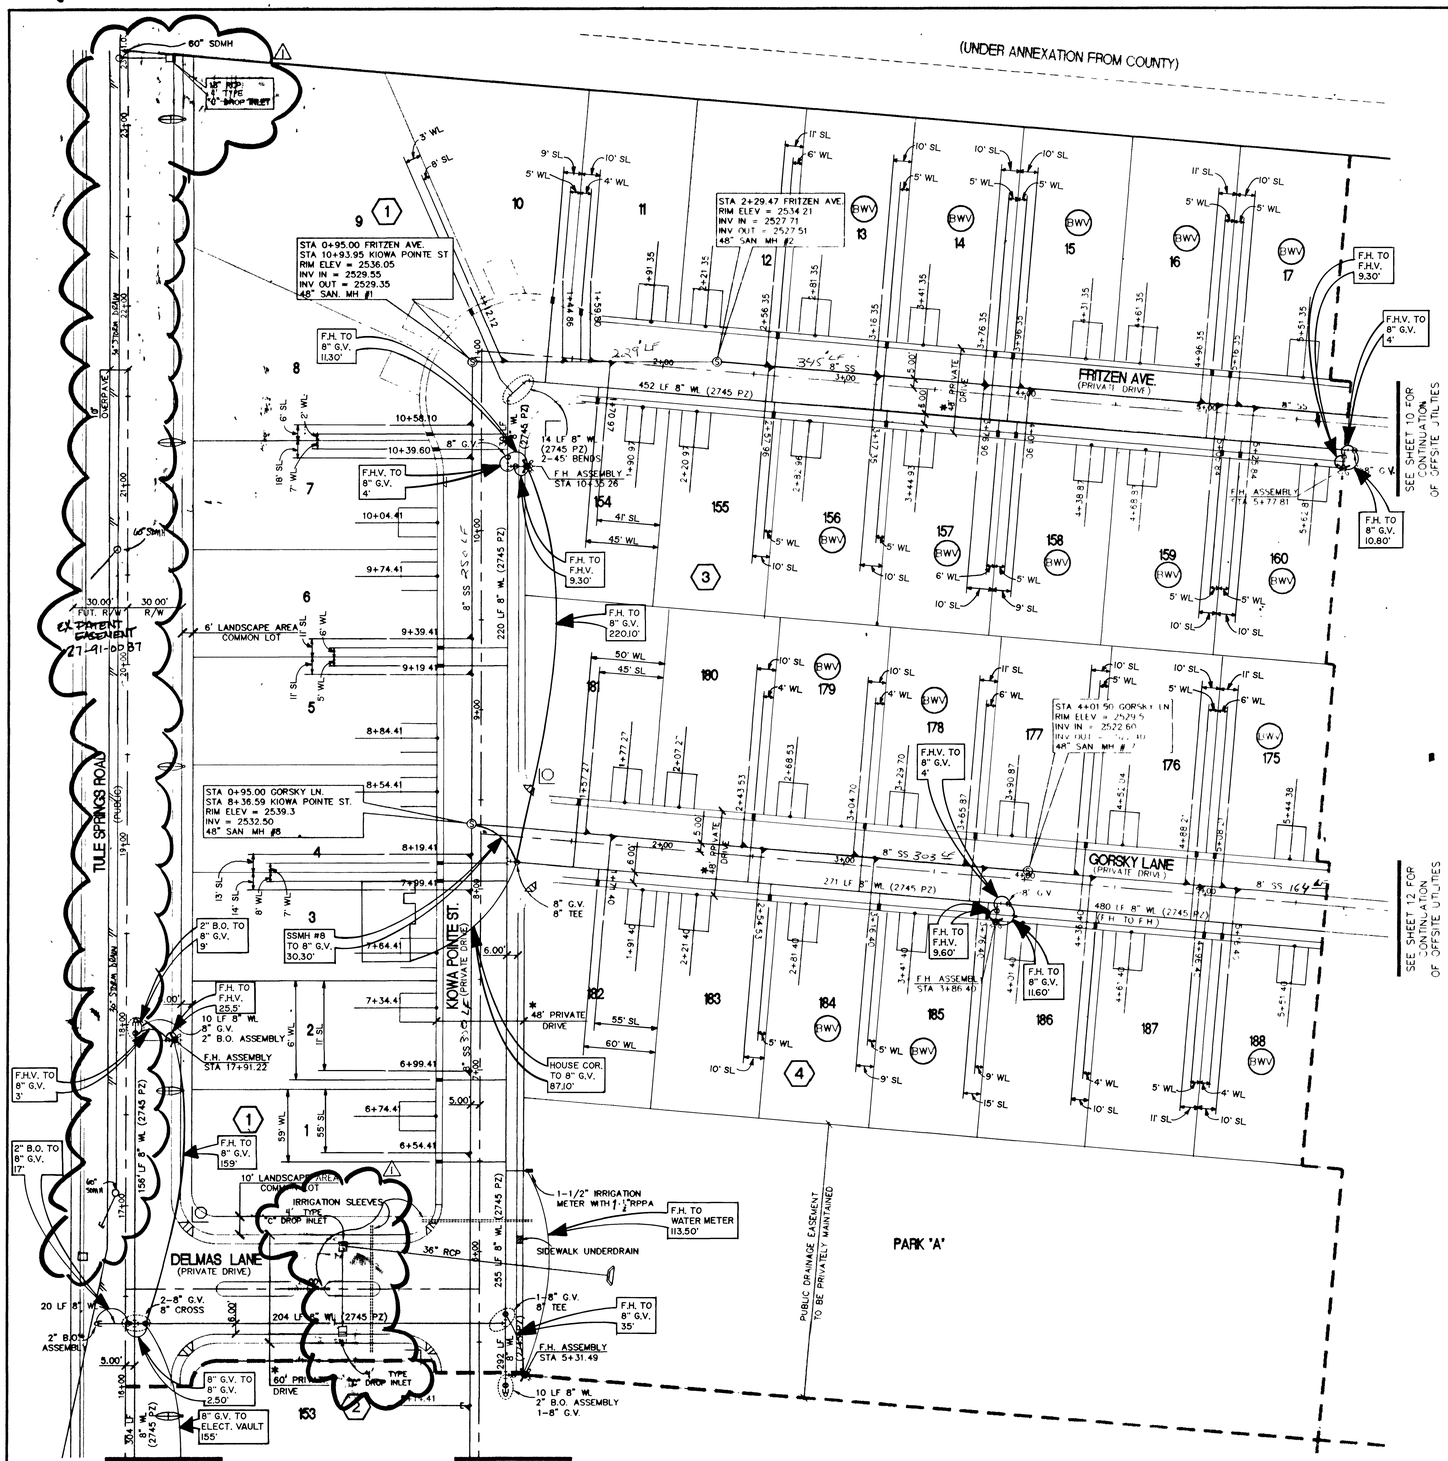

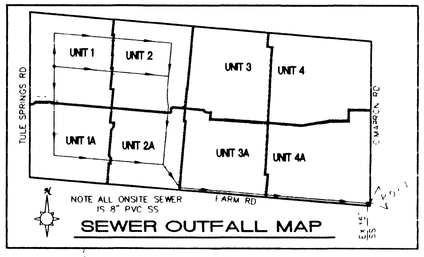

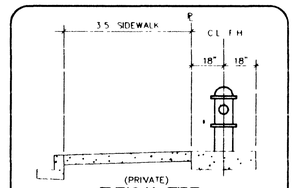

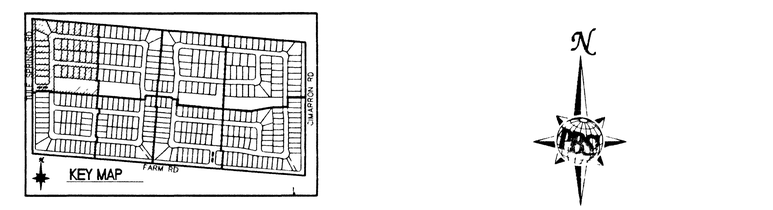

ESTIMATED QUANTITIES

WATER

ITEM	
1 8" WATERLINE	1171 LF
2 8" WATERLINE	4627 LF
3 3/4" METER PER DETAIL PLATE 3 H	36 EA
4 1 1/2" METER PER DETAIL PLATE 3 E W/1 1/2" METER PER DETAIL PLATE 3 A	1 EA
5 F.H. ASSEMBLY (INCLUDE 6" VLV, TEE AND 6" x 2" PER DETAIL PLATE 7)	7 EA
6 F.H. ASSEMBLY (INCLUDE 8" VLV, TEE AND 8" x 2" PER DETAIL PLATE 7) W/(1) HYDRANT	7 EA
7 10" GATE VALVE	1 EA
8 8" GATE VALVE	17 EA
9 6" GATE VALVE	1 EA
10 8" TEE	7 EA
11 8" x 6" TEE	2 EA
12 8" x 45° BEND	4 EA
13 8" x 22.5° BEND	2 EA
14 8" PLUG	1 EA
15 8" HOW MET A TEMPORARY DETAIL PLATE	1 EA

NOTE:
QUANTITIES SHOWN ARE APPROXIMATIONS ONLY. THE CONTRACTOR SHALL BE RESPONSIBLE FOR CALCULATING THE EXACT QUANTITIES.

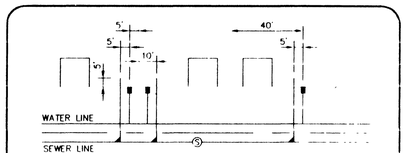

LEGEND

- FIRE HYDRANT
- SANITARY SEWER MANHOLE
- GATE VALVE
- 8" SS — PROPOSED SEWER LINE OF SIZE AS INDICATED
- 8" WL — PROPOSED WATER LINE OF SIZE AS INDICATED
- PROPOSED WATER LATERAL
- PROPOSED SEWER LATERAL
- 1 — LOT NUMBER
- REDUCER
- 8" CROSS
- 8" TEE
- 90° ELBOW
- 45° ELBOW
- END OF W.L. OR BLOW OFF
- PROPOSED SEWER LATERAL STUB
- (BWV) — BACKWATER VALVE
- TOP JOG
- TRENCH JOG

NOTE
BACKWATER VALVES REQUIRED FOR 16 LOTS

LOTS: 13 - 17, 156 - 160, 175,178,179,184,185 & 188

*NOTE:
"ALL ONSITE PRIVATE DRIVES ARE P.U.E. SEWER EASEMENTS, PUBLIC UTILITY EASEMENTS AND PUBLIC DRAINAGE EASEMENTS TO BE PRIVATELY MAINTAINED."

FIRE FLOW CALCULATIONS

THE FIRE FLOW REQUIREMENT IS 1500 GALLONS PER MINUTE AT 20 PSI RESIDUAL PRESSURE

BASED ON

SQUARE FOOTAGE	3500 SQUARE FEET
LARGEST AREA BETWEEN 4 HOUR AREA SEPARATION WALLS	N/A SQUARE FEET
BUILDING HEIGHT	23 FEET
NUMBER OF STORIES	2 FLOORS
TYPE OF CONSTRUCTION	V N
OCCUPANCY	RESIDENTIAL
FULL AUTOMATIC FIRE SPRINKLER SYSTEM	N/A

RECEIVED BY _____

DATE 4-28-99

THIS PROJECT MAY HAVE STATIC WATER PRESSURE IN EXCESS OF 80 PSI. THE UNIFORM PLUMBING CODE REQUIRES THAT INDIVIDUAL ON-SITE (PRIVATE) PRESSURE REDUCING VALVES BE INSTALLED WHENEVER THE PRESSURE EXCEEDS 80 PSI. PRV'S ARE THE DEVELOPER'S RESPONSIBILITY AND WILL NOT BE INSPECTED OR INCLUDED IN THE ACCEPTANCE OF LVVWD FACILITIES.

CONDITIONAL APPROVAL OF VALVED OUTLET (6" AND LARGER)

THE WATER PLANS SHOW ONE OR MORE VALVED OUTLETS EXTENDING OUT OF PAVED AREAS. INSTALLATION OF THESE OUTLETS IS ACCEPTABLE, HOWEVER, IF THE OUTLETS ARE INCORRECTLY LOCATED OR NOT USED FOR ANY REASON WHEN THE PROPERTY IS ACTUALLY DEVELOPED, THE DEVELOPER SHALL ABANDON THE OUTLETS AT THE CONNECTION TO THE ACTIVE MAIN IN ACCORDANCE WITH THE DISTRICT'S STANDARDS AND AT THE DEVELOPER'S EXPENSE.

FIRE DEPARTMENT APPROVAL

APPROVAL BY THE FIRE DEPARTMENT HAVING JURISDICTION IS REQUIRED PRIOR TO OBTAINING FINAL APPROVAL FROM THE LVVWD.

NOTE:
SEE SHEET 18 FOR CONSTRUCTION CALLOUTS FOR STREETLIGHT, SIGNAGE AND STRIPING

LANDSCAPING UTILITY NOTES

1. INSTALL SLEEVE GROUPING: CONSISTS OF TWO (2) 4" AND THREE (3) 2" DIAM. SCH 40 PVC PIPING. INCLUDED IS ONE (1) 4" PIPE INSTALLED WITH 2-1/2" PVC CLASS 315 TAPE ALL ENDS WATER TIGHT.
1. INSTALL 2" IRRIGATION SERVICE W/1-1/2" TURBINE METER PER UDS PLATE NO. 10 (W/RPPA UDS PLATE NO. 11A)

REDUCED PRESSURE PRINCIPLE ASSEMBLY (1½")

Approved Reduced Pressure Principle Assembly(s) shall be installed per the UDACS Plate no. 11A. No water shall be taken from a service requiring backflow prevention until the reduced pressure principle assembly has been successfully tested by the LVVWD.

Any block wall or other fence material shall be designed and constructed around the outside of the easement(s) to allow the District direct access from the adjacent right-of-way.

NOTE
DRIVEWAY STATIONING AND SEWER LATERAL PROVIDED FOR REFERENCE AND DEPICTS TYPICAL SITUATIONS. DRIVEWAYS ARE STATIONED TO CENTER OF 16' DRIVEWAY. CONTRACTOR SHALL CONFIRM FINAL WIDTH OF ALL DRIVEWAYS WITH OWNER PRIOR TO PLACING CURB. CONTRACTOR TO NOTIFY ENGINEER IF FIELD CONDITIONS OR PLOT PLAN REQUIREMENTS ARE DIFFERENT THAN SHOWN

FIRE HYDRANT INSTALLATION

FIRE HYDRANT(S) TO BE INSTALLED IN ACCORDANCE WITH THE UDACS STANDARD PLATE No. 7

SEWER CONTRIBUTION

0.0095 MGD AVERAGE DAILY
0.035 MGD PEAK FLOW

5/12/99
LAS VEGAS VALLEY WATER DISTRICT

AS-BUILT

NO.	BY	REVISION	DATE
1	DRL	REVISED STORM DRAIN PER DRAINAGE STUDY	10/21/99
2			

STERLING SDEVELOPMENT

PBS&J
901 N. Green Valley Pkwy.
Suite 900
Henderson, Nevada 89014
Telephone 702/263-7275
Fax 702/263-7200
ENGINEERING · PLANNING · SURVEYING · CONSTRUCTION SERVICES

AS-BUILTS
UTILITY PLAN
UNIT 1

APPALOOSA CANYON

SHEET
DRAWN BY: RWW
DESIGNED BY:
CHECKED BY: LMF
PROJECT NO. 51680
SCALE: 1" = 40'
SEAL

LISA M. FREESTONE
REGISTERED PROFESSIONAL ENGINEER
CIVIL
No. 013621
STATE OF NEVADA
4/29/99
SHEET

3 OF 18 SHEETS
DRAWING NO.
3074-4584-1
DRAWING 6801-03

D:\dwgs\6801\UNIT-1\6801-03.dwg Tue Apr 27 15:38:25 1999 PBS&J

15762 (SV) (32) 37916