CITY OF LAS VEGAS STREETLIGHT NOTES

1. ALL STREET LIGHTING INSTALLATIONS SHALL BE IN ACCORDANCE WITH THE STREET LIGHTING PLANS, THE "UNIFORM STANDARD SPECIFICATION FOR PUBLIC WORKS CONSTRUCTION OFF-SITE IMPROVEMENTS, CLARK COUNTY AREA, NEVADA", LATEST REVISION (USS), AND THE "UNIFORM STANDARD DRAWINGS FOR PUBLIC WORKS CONSTRUCTION OFF-SITE IMPROVEMENTS, CLARK COUNTY AREA, NEVADA" (USD), LATEST REVISION.

2. NO DEVIATION OF STREET LIGHT, PULL BOX, CONDUITS, ETC., LOCATIONS SHALL BE PERMITTED WITHOUT WRITTEN APPROVAL OF THE TRAFFIC AND CITY ENGINEER. ANY DEVIATION FROM THE PLAN LOCATION WILL REQUIRE COMPLIANCE WITH SECTION 623 OF THE USS.

3. ALL EXISTING STREET LIGHTING SHALL REMAIN OPERATIONAL DURING CONSTRUCTION IN ACCORDANCE WITH SECTION 623 G.03.01 OF THE USS.

4. ALL EMPTY CONDUIT SHALL HAVE AT LEAST ONE GREEN NO. #8 AWG WIRE INSTALLED AS TRACER WIRE IN ACCORDANCE WITH SECTION 623 G.02.01 OF THE USS PRIOR TO BACKFILLING AND FINAL INSPECTION.

5. ANY STRUCTURE SUCH AS BLOCK WALLS, CHAIN LINK FENCES, RETAINING WALLS, ETC., SHALL LEAVE A MINIMUM CLEARANCE IN COMPLIANCE WITH USD 320A WHEN POLE IS INSTALLED BEHIND SIDEWALK, AND SHALL AT NO TIME COMPLETELY ENCLOSE THE STREET LIGHTING POLE.

6. AS-BUILT DRAWINGS SHALL BE SUPPLIED TO THE TRAFFIC ENGINEERING DIVISION PRIOR TO ANY PRE-FINAL INSPECTION. THE AS-BUILT DRAWING NEEDS TO BE STAMPED AS-BUILT AND SIGNED BY THE PREPARER.

7. SERVICE POINTS SHALL BE COORDINATED WITH NV ENERGY, AND WHEREVER POSSIBLE, BE LOCATED NEAR THE CENTER OF THE CIRCUIT. SERVICEPOINTS SHALL BE SHOWN ON THE PLANS.

8. WHEREVER THERE IS AN OVERHEAD UTILITY THAT MAY CONFLICT WITH THE INSTALLATION OF STREETLIGHTING CIRCUITS AND/OR POLES, THESE CONFLICTS MUST BE RESOLVED BETWEEN THE DEVELOPER AND THE UTILITIES INVOLVED BEFORE STREETLIGHT BASES ARE INSTALLED. AT NO EXPENSE TO THE CITY OF LAS VEGAS.

9. THE CONTRACTOR SHALL FURNISH COMPLETE CONDUIT, WIRE, ETC. FROM SERVICE TO TRANSFORMERS AND CONTROL SYSTEMS IF REQUIRED ON THE PLANS.

REVISED JUNE 28, 2016 (LD VERSION)

CITY OF LAS VEGAS GRADING NOTES

1. IN THE EVENT THAT ANY UNFORESEEN CONDITIONS NOT COVERED BY THESE NOTES ARE ENCOUNTERED DURING GRADING OPERATIONS, THE OWNER/ENGINEER SHALL BE IMMEDIATELY NOTIFIED FOR DIRECTION.

2. IT SHALL BE THE RESPONSIBILITY OF THE CONTRACTOR TO PERFORM ALL NECESSARY CUTS AND FILLS WITHIN THE LIMITS OF THIS PROJECT AND THE RELATED OFF-SITE WORK, SO AS TO GENERATE THE DESIRED SUBGRADE, FINISH GRADES AND SLOPES SHOWN.

3. CONTRACTOR SHALL TAKE FULL RESPONSIBILITY FOR ALL EXCAVATION. ADEQUATE SHORING SHALL BE DESIGNED AND PROVIDED BY THE CONTRACTOR TO PREVENT UNDERMINING OF ANY ADJACENT FEATURES OR FACILITIES AND/OR CAVING OF THE EXCAVATION.

4. THE CONTRACTOR IS WARNED THAT AN EARTHWORK BALANCE WAS NOT NECESSARILY THE INTENT OF THIS PROJECT. ANY ADDITIONAL MATERIAL REQUIRED OR LEFTOVER MATERIAL FOLLOWING EARTHWORK OPERATIONS BECOMES THE RESPONSIBILITY OF THE CONTRACTOR.

5. THE GRADING CONTRACTOR IS RESPONSIBLE TO COORDINATE WITH THE OWNER TO PROVIDE FOR THE REQUIREMENTS OF THE PROJECT STORM WATER POLLUTION PREVENTION PLAN (SWPPP) AND ASSOCIATED PERMIT.

6. CONTRACTOR SHALL GRADE TO THE LINES AND ELEVATIONS SHOWN ON THE PLANS WITHIN THE FOLLOWING HORIZONTAL AND VERTICAL TOLERANCES AND DEGREES OF COMPACTION, IN THE AREAS INDICATED:

	HORIZONTAL	VERTICAL	COMPACTION
A. PAVEMENT AREA SUBGRADE	0.1'+	+0.0'TO −0.1'	SEE SOILS REPORT
B. ENGINEERED FILL	0.5'+	+0.1'TO −0.1'	SEE SOILS REPORT

COMPACTION TESTING WILL BE PERFORMED BY THE OWNER OR HIS REPRESENTATIVE.

7. ALL CUT AND FILL SLOPES SHALL BE PROTECTED UNTIL EFFECTIVE EROSION CONTROL HAS BEEN ESTABLISHED.

8. THE USE OF POTABLE WATER WITHOUT A SPECIAL PERMIT FOR BUILDING OR CONSTRUCTION PURPOSES INCLUDING CONSOLIDATION OF BACKFILL OR DUST CONTROL IS PROHIBITED. THE CONTRACTOR SHALL OBTAIN ALL NECESSARY PERMITS FOR CONSTRUCTION WATER.

9. THE CONTRACTOR SHALL MAINTAIN THE STREETS, SIDEWALKS AND ALL OTHER PUBLIC RIGHT-OF-WAY IN A CLEAN, SAFE AND USABLE CONDITION. ALL SPILLS OF SOIL, ROCK OR CONSTRUCTION DEBRIS SHALL BE PROMPTLY REMOVED FROM THE PUBLICLY OWNED PROPERTY DURING CONSTRUCTION AND UPON COMPLETION OF THE PROJECT. ALL ADJACENT PROPERTY, PRIVATE OR PUBLIC SHALL BE MAINTAINED IN A CLEAN, SAFE AND USABLE CONDITION.

10. IN THE EVENT THAT ANY TEMPORARY CONSTRUCTION ITEM IS REQUIRED THAT IS NOT SHOWN ON THESE DRAWINGS, THE OWNER AGREES TO PROVIDE AND INSTALL SUCH ITEM AT HIS OWN EXPENSE AND AT THE DIRECTION OF THE CITY ENGINEER. TEMPORARY CONSTRUCTION INCLUDES DITCHES, BERMS, ROAD SIGNS AND BARRICADES, ETC.

REVISED 04/15/10

CITY OF LAS VEGAS SEWER NOTES

1. ALL CONSTRUCTION AND MATERIALS SHALL BE IN ACCORDANCE WITH THE LATEST EDITION OF THE DESIGN AND CONSTRUCTION STANDARDS FOR WASTEWATER COLLECTION SYSTEMS AND THE UNIFORM STANDARD SPECIFICATIONS FOR PUBLIC WORKS'CONSTRUCTION OFF-SITE IMPROVEMENTS, CLARK COUNTY AREA, NEVADA, AS AMENDED. IT WILL BE THE RESPONSIBILITY OF THE CONTRACTOR TO BE AWARE OF THE CONTENTS OF THE ABOVE SPECIFICATIONS.

2. IT SHALL BE THE CONTRACTOR'S RESPONSIBILITY TO PERFORM CONSTRUCTION AS PER PLANS. ANY ADDITIONS, DELETIONS, OR CHANGES SHALL FIRST MEET WITH THE APPROVAL OF THE CITY ENGINEER.

3. CHISEL "S"OR "G"IN CURBS WHERE SEWER OR GAS LATERALS PASS UNDER THE CURB.

4. POLYVINYL (PVC) SEWER PIPE SHALL MEET ASTM D-3034 SDR 35 SPECIFICATIONS, INSTALLED WITH SAND BEDDING AND BACKFILL OF TYPE II AGGREGATE BASE.

5. ALL MANHOLES PAVED IN STREETS EIGHTY (80') FOOT R/W AND LARGER SHALL HAVE CONCRETE COLLARS. STREETS LESS THAN EIGHTY (80') FOOT R/W WILL REQUIRE RETROFIT IF PAVING DOES NOT CONFORM TO CITY STANDARDS AT THE MANHOLE.

6. TEE SADDLES SHALL BE USED TO CONNECT SEWER LATERALS TO EXISTING MAIN LINES UP TO TWELVE INCH (12") DIAMETER. CONNECTIONS TO FIFTEEN INCH (15") OR LARGER MAINS SHALL REQUIRE SPECIAL PROCEDURES. IN LINE "Y"S SHALL BE USED ON LINES TWELVE INCHES (12") OR ABOVE.

7. WATER MAINS SHALL BE PROTECTED IN ACCORDANCE WITH LVVWD STANDARDS WHENEVER A SEWER MAIN CROSSES OVER A WATER MAIN OR THE SEWER IS LESS THAN EIGHTEEN INCH (18") UNDER A WATER MAIN.

8. ALL CONTRACTORS INSTALLING SEWER MAINS THAT WILL BE UNDER THE JURISDICTION OF THE CITY OF LAS VEGAS MUST BE STATE OF NEVADA CLASS "A"CONTRACTORS.

9. THE CITY OF LAS VEGAS WILL NOT ACCEPT ANY SEWER MAINS WHICH HAVE A VERTICAL DEFLECTION OF MORE THAN ONE TENTH (0.1) OF A FOOT FROM THE APPROVED CONSTRUCTION PLANS AT ANY LOCATION. SEWER MAINS FOUND TO EXCEED THIS TOLERANCE WILL HAVE TO BE REPAIRED OR REMOVED OR REPLACED TO THE SATISFACTION OF THE CITY ENGINEER PRIOR TO ACCEPTANCE BY THE CITY OF LAS VEGAS.

10. INSTALLATION OF CURVED SEWER REQUIRES THE USE OF C-900 PIPE WHICH ALLOWS FOR PIPE DEFLECTION AT THE JOINTS.

REVISED 04/15/10

CITY OF LAS VEGAS FIRE DEPARTMENT NOTES

1. ALL WORK SHALL BE DONE IN STRICT ACCORDANCE WITH THE LAS VEGAS FIRE & RESCUE ADOPTED FIRE CODE ORDINANCE #6325 FOR HYDRANT SPECIFICATIONS AND HYDRANT INSTALLATION SPECIFICATIONS.

2. ONLY FIRE HYDRANTS THAT ARE ON THE LAS VEGAS VALLEY WATER DISTRICT'S – APPROVED PRODUCTS LIST ARE ALLOWED TO BE INSTALLED.

3. A PERMIT IS REQUIRED FROM LAS VEGAS FIRE & RESCUE FOR THE INSTALLATION OF ON-SITE WATER LINES AND FIRE HYDRANTS. THE PERMIT AND CONTRACTORS MATERIAL TEST CERTIFICATE FOR UNDERGROUND PIPING FORM SHALL BE OBTAINED FROM THE FIRE PROTECTION ENGINEER BEFORE COMMENCEMENT OF WORK. [IFC § 105.7.12]

4. ON ANY RESIDENTIAL OR COMMERCIAL INSTALLATIONS, FIRE HYDRANTS SHALL BE INSTALLED AND FIRE APPARATUS ACCESS ROADS SHALL BE MAINTAINED BEFORE COMMENCEMENT OF ANY COMBUSTIBLE CONSTRUCTION. ALL FIRE HYDRANTS SHALL BE IN GOOD WORKING ORDER AND SHALL BE CAPABLE OF DELIVERING THE REQUIRED FIRE FLOW. [IFC § 3310, § 3312]

5. TO IDENTIFY THE FIRE HYDRANT LOCATIONS, THE CONTRACTOR SHALL PLACE A BLUE REFLECTIVE MARKER AT THE CENTER LINE OF STREET ADJACENT TO THE FIRE HYDRANTS. [IFC § 507.5.7.3]

6. ALL UNDERGROUND INSPECTIONS, PRESSURE AND FLUSH VERIFICATIONS OF ALL FIRE HYDRANTS AND FIRE LINES, SHALL BE CONDUCTED BEFORE COVERING THE LINES. CENTER LOADING IS ACCEPTABLE FOR THE HYDRO TESTS WITH PRIOR FIRE PREVENTION APPROVAL. [IFC § 106.3]

7. ALL ON-SITE UNDERGROUND WATER MAINS AND MATERIALS SHALL BE U.L. LISTED A.W.W.A. APPROVED AND SHALL BE RATED FOR THE APPROPRIATE WORKING PRESSURE. [IFC § 507.2.1, NFPA 24]

8. PAINTING OF CURBS, FIRE HYDRANTS, PADS, PROTECTION OF FIRE HYDRANTS FROM PHYSICAL DAMAGE, AND ALL OTHER WORK NECESSARY PER PLANS SHALL BE COMPLETED BEFORE APPROVAL BY LAS VEGAS FIRE AND RESCUE, FIRE PREVENTION DIVISION. [IFC § 507]

9. PRIVATE HYDRANTS SHALL BE PAINTED RED. [IFC § 507.5.7.1]

10. PRIOR TO THE FINAL OCCUPANCY, A FIRE FLOW TEST SHALL BE WITNESSED BY LAS VEGAS FIRE AND RESCUE, FIRE PREVENTION DIVISION TO VERIFY AVAILABILITY OF THE REQUIRED FIRE FLOW. [IFC § 507]

11. FIRE HYDRANT SPACING SHALL BE AS FOLLOWS: [IFC § C102]
    RESIDENTIAL – 500 FEET UNSPRINKLERED; 600 FEET SPRINKLERED.
    COMMERCIAL – 300 FEET UNSPRINKLERED; 400 FEET SPRINKLERED.

12. WHERE THE WATER MAINS ARE EXTENDED ALONG STREETS OR NEW STREETS ARE INSTALLED WHERE FIRE HYDRANTS ARE NOT NEEDED FOR PROTECTION OF STRUCTURES, FIRE HYDRANTS SHALL BE INSTALLED AT A MAXIMUM OF 1000 FT SPACING, TO PROVIDE FOR TRANSPORTATION HAZARDS. WHERE STREETS ARE PROVIDED WITH MEDIAN DIVIDERS OR HAVE FOUR (4) OR MORE TRAFFIC LANES AND HAVE A TRAFFIC COUNT OF MORE THAN 30,000 PER DAY, HYDRANTS ARE REQUIRED ON EACH SIDE OF THE STREET SPACED AT 500 FT ON AN ALTERNATING BASIS. [IFC § C102.8]

13. NO FIRE HYDRANTS SHALL BE LOCATED WITHIN THE RADIUS OF A CUL-DE-SAC OR WITHIN 20 FT OF THE PERIMETER OF THE RADIUS OF THE CUL-DE-SAC.

14. NO FIRE HYDRANTS SHALL BE LOCATED WITHIN 6 FT OF ANY CURB RETURN, DRIVEWAY, POWER POLE, STREETLIGHT OR ANY OTHER OBSTRUCTION. [IFC § C102.12]

15. A MAXIMUM DISTANCE FROM A FIRE HYDRANT TO A ONE-TWO FAMILY DWELLING SHALL NOT EXCEED 300 FT, AS MEASURED BY AN APPROVED ROUTE. [IFC § C102.4]

16. THE MAXIMUM DISTANCE FROM A FIRE HYDRANT TO A FIRE DEPARTMENT CONNECTION (FDC) SHALL NOT EXCEED 100 FT, AS MEASURED BY AN APPROVED ROUTE. [IFC § C102.7]

17. THE MAXIMUM DISTANCE FROM A HYDRANT TO THE END OF A DEAD-END STREET SHALL NOT EXCEED 200 FT. [IFC § C102.6]

18. TWO (2) SOURCES OF SUPPLY ARE REQUIRED WHENEVER THERE IS 4 OR MORE FIRE HYDRANTS/SPRINKLER LEAD-INS ARE INSTALLED ON A SINGLE SYSTEM. SECTIONAL CONTROL VALVES SHALL BE INSTALLED SO THAT NO MORE THAN 2 FIRE HYDRANTS CAN BE OUT OF SERVICE DUE TO A BREAK IN A WATER MAIN. [IFC § C104]

19. ALL FIRE APPARATUS ACCESS ROADS SHALL BE PAVED TO PROVIDE ALL-WEATHER DRIVING CAPABILITIES, AND SHALL BE DESIGNED AND MAINTAINED TO SUPPORT THE IMPOSED LOADS OF THE FIRE APPARATUS. [IFC § 503.2.3]

20. THE GRADIENT FOR THE FIRE APPARATUS ROADS SHALL NOT EXCEED 12%. ANGLES OF APPROACH AND ANGLES OF DEPARTURE SHALL NOT EXCEED 6% FOR 25 FT PRIOR TO OR AFTER THE GRADE CHANGE. ADJACENT TO THE STRUCTURES GRADIENT SHALL NOT EXCEED 6%. [IFC § 503.2.7, § 503.2.8]

21. THE TURNING RADIUS OF THE FIRE APPARATUS ACCESS ROADS SHALL BE NO LESS THAN 52 FT OUTSIDE AND 28 FT INSIDE TURNING RADIUS. [IFC § 503.2.4]

22. VERTICAL CLEARANCE OF ALL FIRE APPARATUS ACCESS ROADS SHALL NOT BE LESS THAN 13 FT 6 INS. [IFC § 503.2.1]

23. FIRE DEPARTMENT ACCESS ROADS SHALL HAVE A MINIMUM UNOBSTRUCTED WIDTH OF NOT LESS THAN 40 FT FLOW LINE TO FLOW LINE WITH PARALLEL PARKING PERMITTED ON BOTH SIDES. NOT LESS THAN 32 FT WIDE, FLOW-LINE TO FLOW-LINE, WHERE PARKING IS PERMITTED ONLY ON ONE SIDE OF THE FIRE APPARATUS ACCESS ROAD. NOT LESS THAN 24 FT WIDE, FLOW-LINE TO FLOW-LINE, WHERE NO PARKING IS PERMITTED ON EITHER SIDE. FIRE LANES THROUGH PARKING LOTS SHALL NOT BE LESS THAN 24 FT. [IFC § 503.2.1.1]

24. FIRE APPARATUS ACCESS ROAD SHALL BE REQUIRED WHEN ANY PORTION OF AN EXTERIOR WALL OF THE FIRST STORY IS LOCATED MORE THAN 150 FT FROM A FIRE DEPARTMENT VEHICLE ACCESS. THIS DISTANCE COULD BE INCREASED TO 250 FT IF THE BUILDING IS SPRINKLERED. [IFC § 503.1.1]

25. APPROVED SECONDARY FIRE APPARATUS ACCESS SHALL BE PROVIDED FOR 100 OR MORE DWELLING UNITS, ROAD(S) WITH DEAD-ENDS OR WITH A SINGLE POINT OF ACCESS IN EXCESS OF 600 FT. COMMERCIAL AND INDUSTRIAL DEVELOPMENTS WHERE BUILDINGS EXCEED 2 STORIES OR 30 FT IN HEIGHT, OR EXCEEDING 62,000 SQ FT IN AREA. [IFC § 503.1.2]

26. ALL DEAD-END FIRE APPARATUS ROADS AND/OR FIRE LANES, PUBLIC OR PRIVATE, IN EXCESS OF 150 FT IN LENGTH SHALL BE PROVIDED WITH AN APPROVED TURN AROUND HAVING A MINIMUM DIAMETER OF 81 FT. [IFC § 503.2.5]

27. ALL FIRE APPARATUS ACCESS ROADS SHALL BE MARKED BY PLACING APPROVED SIGNS AT THE START OF THE DESIGNATED FIRE LANE, ONE SIGN AT THE END OF THE FIRE LANE AND WITH SIGNS AT INTERVALS OF 100 FT ALONG THE DESIGNATED FIRE LANES. SIGNS TO BE PLACES ON BOTH SIDES OF AN ACCESS ROADWAY IF NEEDED TO PREVENT PARKING ON EITHER SIDE. SIGNS TO BE INSTALLED NO HIGHER THAN 10FT OR LESS THAN 6 FT FROM THE ROADWAY LEVEL. THE CURB ALONG OR ON THE PAVEMENT OR CEMENT (IF NO CURB IS PROVIDED) SHALL BE PAINTED WITH RED WEATHER RESISTANT PAINT IN ADDITION TO THE SIGNS. [IFC § 503.3]

28. ELECTRONICALLY CONTROLLED ACCESS GATES SHALL BE PROVIDED WITH AN APPROVED EMERGENCY VEHICLE DETECTOR/RECEIVER SYSTEM. SAID SYSTEM SHALL BE INSTALLED IN ACCORDANCE WITH THE IFC § 503.6 AND IFC APPENDIX M.

EFFECTIVE DATE 03-01-2016

DEVIATIONS FROM STANDARDS

NONE.

CITY OF LAS VEGAS GENERAL NOTES

1. ALL CONSTRUCTION AND MATERIALS SHALL BE IN ACCORDANCE WITH THE "UNIFORM STANDARD SPECIFICATIONS FOR PUBLIC WORKS CONSTRUCTION OFF-SITE IMPROVEMENTS, CLARK COUNTY AREA NEVADA", LATEST ISSUE; THE "UNIFORM STANDARD DRAWINGS FOR PUBLIC WORKS CONSTRUCTION, CLARK COUNTY AREA NEVADA", LATEST REVISED EDITION; THE "SUMMERLIN IMPROVEMENT STANDARDS" FOR WORK IN THE SUMMERLIN AREA; AND OTHER APPLICABLE APPROVED STANDARDS ISSUED BY THE CONTROLLING AGENCY; THE UNIFORM BUILDING CODE; AND ALL LOCAL CITY CODES AND ORDINANCES APPLICABLE, EXCEPT AS NOTED ON THIS SHEET AS "DEVIATIONS FROM STANDARDS".

2. THE EXISTENCE AND LOCATION OF ANY OVERHEAD OR UNDERGROUND UTILITY LINES, PIPES, OR STRUCTURES SHOWN ON THESE PLANS ARE OBTAINED BY A RESEARCH OF THE AVAILABLE RECORDS. EXISTING UTILITIES AS SHOWN FROM CLV PLANS LIBRARY ARE APPROXIMATE AND FOR RECORD PURPOSES. EXISTING UTILITIES ARE LOCATED ON PLANS ONLY FOR THE CONVENIENCE OF THE CONTRACTOR. EXISTING UTILITY SERVICE LATERALS MAY NOT BE SHOWN ON THE PLANS. THE CONTRACTOR SHALL, AT HIS OWN EXPENSE, LOCATE ALL UNDERGROUND AND OVERHEAD INTERFERENCE'S WHICH MAY AFFECT HIS OPERATION DURING CONSTRUCTION AND SHALL TAKE ALL NECESSARY PRECAUTIONS TO AVOID DAMAGE TO SAME. THE CONTRACTOR SHALL USE EXTREME CAUTION WHEN WORKING NEAR OVERHEAD UTILITIES SO AS TO SAFELY PROTECT ALL PERSONNEL AND EQUIPMENT, AND SHALL BE RESPONSIBLE FOR ALL COST AND LIABILITY IN CONNECTION THEREWITH.

3. THE CONTRACTOR SHALL TAKE ALL PRECAUTIONARY MEASURES NECESSARY TO PROTECT EXISTING UTILITY LINES, STRUCTURES AND STREET IMPROVEMENTS WHICH ARE TO REMAIN IN PLACE, FROM DAMAGE, AND ALL SUCH IMPROVEMENTS OR STRUCTURES DAMAGED BY THE CONTRACTOR'S OPERATIONS SHALL BE REPAIRED OR REPLACED SATISFACTORY TO THE CITY ENGINEER AND OWNING UTILITY COMPANY AT THE EXPENSE OF THE CONTRACTOR.

4. ALL CONSTRUCTION SHALL BE AS SHOWN ON THESE PLANS, ANY REVISIONS SHALL HAVE THE PRIOR WRITTEN APPROVAL OF THE CITY ENGINEER.

5. TYPE V CEMENT SHALL BE USED IN ALL OFF-SITE CONCRETE WORK. CONCRETE TO BE 3000 P.S.I. MINIMUM @ 28 DAYS. MIX DESIGNS TO BE APPROVED BY THE CITY, PRIOR TO THE USE ON THE PROJECT.

6. PERMITS ARE REQUIRED FOR ANY WORK IN THE PUBLIC RIGHT-OF-WAY. THE CONTRACTOR SHALL SECURE ALL PERMITS AND INSPECTIONS REQUIRED FOR THIS CONSTRUCTION.

7. EXPANSION JOINTS REQUIRED, MAXIMUM EVERY 300' IN EXTRUDED-TYPE CURB.

8. AC PAVEMENT TO BE ONE-HALF INCH (½") ABOVE LIP OF ALL GUTTERS AFTER COMPACTION, EXCEPT AT SIDEWALK RAMPS AND CROSS GUTTERS.

9. CURB AND GUTTER FOUND TO BE UNACCEPTABLE TO THE CITY OF LAS VEGAS SHALL BE REMOVED AND REPLACED PER STANDARD DRAWING 216.

10. SIDEWALK RAMPS SHALL BE CONSTRUCTED IN EACH QUADRANT OF AN INTERSECTION PER STANDARD DRAWING 235. EXACT LOCATION OF RAMPS MAY BE ADJUSTED IN THE FIELD BY A CITY INSPECTOR.

11. CONTRACTOR SHALL PROVIDE ALL NECESSARY HORIZONTAL AND VERTICAL TRANSITIONS BETWEEN NEW CONSTRUCTION AND EXISTING SURFACES TO PROVIDE FOR PROPER DRAINAGE AND FOR INGRESS AND EGRESS TO NEW CONSTRUCTION. THE EXTENT OF THE TRANSITIONS TO BE AS SHOWN ON PLANS.

12. ALL GRADING WORK SHALL CONFORM TO THE SOILS REPORT AS PREPARED BY THE (COMPANY, REPORT #, DATE) APPROVED BY THE CITY ENGINEER, AND AS SHOWN ON THESE PLANS.

13. EXACT LOCATION OF ALL SAWCUT LINES MAY BE ADJUSTED OR DETERMINED IN THE FIELD BY A CITY OF LAS VEGAS ENGINEER IF LOCATION ON PLANS IS NOT CLEARLY SHOWN, OR EXISTING PAVEMENT CONDITION REQUIRES RELOCATIONS.

14. THE CONTRACTOR SHALL TAKE ALL PRECAUTIONS NECESSARY TO PROTECT EXISTING PERMANENT SURVEY MONUMENTS. ANY MONUMENTS DISTURBED SHALL BE REPLACED AND ADJUSTED PER AVAILABLE RECORDS IN ACCORDANCE WITH N.R.S. STATUTE NO. 625.380 & CITY OF LAS VEGAS TITLE 18, APPENDIX D.

15. UTILITY COMPANY METER BOXES, MANHOLE LIDS, VALVE COVERS, ETC., SHALL BE LOCATED OUT OF DRIVEWAYS, DRIVEWAY APRONS, FLOWLINES, AND CROSS GUTTERS UNLESS WRITTEN APPROVAL IS GRANTED BY THE UTILITY COMPANY AND THE CITY ENGINEER.

WALL NOTES:

16. ALL WALLS, NEW OR EXISTING, ARE ONLY SHOWN ON CIVIL PLANS FOR THE PURPOSE OF REVIEWING GRADING RELATIONSHIPS; FLOOD CONTROL AND SIGHT DISTANCE AT INTERSECTIONS. NEW WALLS REQUIRE A SEPARATE PERMIT AND INSPECTION BY THE BUILDING DEPARTMENT.

17. ASPHALT MIX DESIGN MUST BE SUBMITTED AND APPROVED BY THE CITY ENGINEER PRIOR TO THE PLACEMENT OF ASPHALT WITHIN CITY RIGHT OF WAY.

18. CONTRACTOR SHALL ADJUST ALL NEW AND EXISTING INLETS, VALVE BOXES, MANHOLE RIMS, AND SEWER CLEAN OUTS, ETC. TO FINISH GRADE AS APPLICABLE WHETHER OR NOT THEY ARE SHOWN ON THE PLANS.

19. MATERIALS, HANDLING AND PLACEMENT OF PORTLAND CEMENT CONCRETE SHALL BE IN ACCORDANCE WITH APPLICABLE SECTIONS OF NDOT OR THE CLARK COUNTY AREA SPECIFICATIONS (AS APPLICABLE) AND THE PLANS AND DETAILS SHOWN HEREON.

20. WHEN INSTALLING UNDERGROUND FACILITIES THAT REQUIRE UNDERGROUND LOCATING DEVICES SUCH AS MARKER BALLS, LOCATING RIBBON, ETC, THE CONTRACTOR SHALL PROVIDE WRITTEN DOCUMENTATION TO OFFSITE INSPECTION AND TESTING CERTIFYING THAT ALL DEVICES HAVE BEEN PLACED AND VERIFIED TO BE IN GOOD WORKING CONDITION PRIOR TO THE CONSTRUCTION OF ANY ROAD BASE.

21. AFTER HAUNCHING AND PRIOR TO BACKFILL OPERATIONS WHICH WOULD COVER SANITARY SEWER AND STORM DRAIN FACILITIES, CONTRACTOR IS REQUIRED TO SCHEDULE CLV OPEN-TRENCH UTILITY SURVEY INSPECTION FOR DETERMINATION OF FINAL LOCATION COORDINATES. FACILITIES TO BE LOCATED BY CLV SHALL INCLUDE AT A MINIMUM THE HORIZONTAL AND VERTICAL (INVERT) LOCATION OF PUBLIC SEWER MANHOLES, STORM DRAIN MANHOLES AND TRANSITION STRUCTURES, STORM DRAIN LATERALS AT THE CONNECTION TO THE STORM DRAIN MAIN AND AT THE CONNECTION TO A DROP INLET, THE CONNECTION OF SEWER SERVICE LATERALS TO THE SEWER MAIN AND WHERE THE SEWER SERVICE LATERALS EXIT THE PUBLIC RIGHT-OF-WAY, SEWER AND STORM DRAIN MAIN ALIGNMENT, INCLUDING DEFLECTION POINTS.
OR

22. CCTV VIDEO INSPECTION IS REQUIRED FOR ALL SEWER AND STORM DRAINS. THE CCTV VIDEO INSPECTIONS NEED TO BE PERFORMED PER THE DESIGN AND CONSTRUCTION STANDARDS FOR WASTEWATER COLLECTION SYSTEMS LATEST EDITION.

23. A SEPARATE BORING PERMIT IS REQUIRED FOR ALL BORING ACTIVITIES.

REVISED 06/04/2018

SOUTHERN NEVADA - SOUTHWEST GAS CORPORATION GENERAL NOTES:

1. IN THE EVENT OF NATURAL GAS EMERGENCIES CALL 911 AND 1-877-860-6020.

2. THERE SHALL BE A MINIMUM HORIZONTAL AND VERTICAL CLEARANCE OF 12-INCHES BETWEEN NATURAL GAS FACILITIES AND ANY UNDERGROUND FACILITIES AND/OR STRUCTURES, INCLUDING BUT NOT LIMITED TO WATER, SEWER, STORM DRAIN, COMMUNICATIONS, AND ELECTRIC.

3. FOR VALVE ADJUSTMENT CONTACT 702-668-6107 48 HOURS PRIOR TO CONSTRUCTION..

4. IN THE EVENT OF A NATURAL GAS CONFLICT WITH PROPOSED UTILITIES AND/OR STRUCTURES CONTACT 702-365-2099.

ALL CIVIL IMPROVEMENT PLANS MUST INCLUDE SOUTHWEST GAS CORPORATION HIGH PRESSURE NOTES ON THE NOTES SHEET AND ALL SHEETS DEPICTING HIGH PRESSURE NATURAL GAS MAINS AS INDICATED BELOW:

CAUTION: HIGH PRESSURE GAS!!

CALL SOUTHWEST GAS AT 702-400-1789 FOR STAND-BY WHEN EXCAVATING OVER OR NEAR HIGH PRESSURE GAS LINES 48 HOURS PRIOR TO CONSTRUCTION.

Pamela Kennedy 4-22-19

CITY OF LAS VEGAS TRAFFIC NOTES

1. ALL CONSTRUCTION SIGNING, BARRICADING, AND TRAFFIC DELINEATION SHALL CONFORM TO THE "MANUAL ON UNIFORM TRAFFIC CONTROL DEVICES", LATEST EDITION.

2. THE STREET SIGN CONTRACTOR SHALL OBTAIN STREET NAMES AND BLOCK NUMBERING FROM THE PLANNING DEPARTMENT PRIOR TO CONSTRUCTION.

3. BEFORE ANY WORK IS STARTED IN THE RIGHT-OF-WAY, THE CONTRACTOR SHALL INSTALL ALL ADVANCE WARNING SIGNS FOR THE CONSTRUCTION THE CONTRACTOR SHALL INSTALL TEMPORARY STOP SIGNS AT ALL NEW STREET ENCROACHMENTS INTO EXISTING CITY STREETS WHERE WARRANTED IMMEDIATELY AFTER FIRST GRADING WORK IS ACCOMPLISHED, AND SHALL MAINTAIN SAID SIGNS UNTIL PERMANENT SIGNS ARE INSTALLED.

4. WHEN A DESIGNATED "SUGGESTED ROUTE TO SCHOOL" IS ENCROACHED UPON BY A CONSTRUCTION WORK ZONE AND PUBLIC WORKS STAFF IDENTIFIES A NEED FOR STUDENTS TO BE ASSISTED IN THE SAFE CROSSING THROUGH THAT WORK ZONE, THE CONTRACTOR SHALL BE REQUIRED TO PROVIDE A QUALIFIED "CROSSING GUARD". THE GUARD SHALL BE PRESENT FOR THE FULL DURATION OF TIME THAT CHILDREN ARE LIKELY TO BE PRESENT.

5. IF THE IMPROVEMENTS NECESSITATE THE OBLITERATION, TEMPORARY OBSTRUCTION, TEMPORARY REMOVAL OR RELOCATION OF ANY EXISTING TRAFFIC PAVEMENT MARKING, SUCH PAVEMENT MARKING SHALL BE RESTORED OR REPLACED WITH LIKE MATERIALS TO THE SATISFACTION OF THE CITY TRAFFIC ENGINEER.

6. THE CONTRACTOR SHALL BE RESPONSIBLE FOR PROVIDING AND INSTALLING ALL PERMANENT SIGNS SHOWN ON THE PLANS. ALL NEW TRAFFIC SIGNS SHALL UTILIZE TYPE XI RETROREFLECTIVE SHEETING IN ACCORDANCE WITH CCAUSS 627 AND 716 AND SHALL HAVE AN ANTI-GRAFFITI PROTECTIVE OVERLAY FILM THAT IS A MATCHING COMPONENT TO, AND OF THE SAME MANUFACTURER AS THE RETROREFLECTIVE SHEETING TO WHICH IT IS APPLIED. STREET NAME SIGNS SHALL CONFORM IN THEIR ENTIRETY TO CURRENT CITY STANDARDS. ALL OTHER SIGNS SHALL BE STANDARD SIZE UNLESS OTHERWISE SPECIFIED ON THE PLANS. ALL SIGN POSTS SHALL BE INSTALLED IN ACCORDANCE WITH THE CURRENT CITY STANDARDS.

7. WHEN A PROPOSED STREET LIGHT STANDARD IS LOCATED WITHIN FIVE (5') FEET OF ANY PROPOSED SIGN SHOWN ON THE PLANS TO BE MOUNTED ON A SIGNPOST, THE SIGN SHALL BE MOUNTED ON THE STREET LIGHT STANDARD AND THE SIGNPOST SHALL BE ELIMINATED.

8. ALL PERMANENT TRAFFIC CONTROL DEVICES CALLED FOR HEREON SHALL BE IN PLACE AND IN FINAL POSITION PRIOR TO ALLOWING ANY PUBLIC TRAFFIC ONTO THE PORTIONS OF THE ROAD(S) BEING IMPROVED HERE UNDER, REGARDLESS OF THE STATUS OF COMPLETION OF PAVING OR OTHER OFF-SITE IMPROVEMENTS CALLED FOR BY THESE PLANS.

9. STREET SIGNS AND STOP SIGNS SHALL BE INSTALLED PER CITY STANDARD SPECIFICATIONS FOR PLACEMENT OF STREET NAME SIGNS. THE CONTRACTOR SHALL PROVIDE ALL NECESSARY TRAFFIC CONTROL DEVICES AND FLAGGERS TO INSURE THE SAFETY OF THE PUBLIC IN OR AROUND THE WORK AREA. THE CONTRACTOR SHALL HAVE A CERTIFIED ATSSA TRAFFIC CONTROL TECHNICIAN OR IMSA WORK ZONE SAFETY SPECIALIST SET UP, MAINTAIN AND/OR REMOVE ALL TRAFFIC CONTROL DEVICES IN THE CITY OF LAS VEGAS RIGHT OF WAY.

10. WORK IN PUBLIC STREETS, ONCE BEGUN, SHALL BE EXPEDITED TO COMPLETION SO AS TO PROVIDE MINIMUM INCONVENIENCE TO ADJACENT PROPERTY OWNERS AND TO THE TRAVELING PUBLIC.

11. THE CONTRACTOR SHALL BE RESPONSIBLE FOR NOTIFYING CITIZENS AREA TRANSIT (C.A.T.) IF THE CONSTRUCTION INTERRUPTS OR RELOCATES A BUS STOP OR HAS AN ADVERSE EFFECT ON BUS SERVICE ON THAT STREET TO ARRANGE FOR TEMPORARY RELOCATION OF STOP.

12. GUARDS SHALL BE OBTAINED BY CONTACTING THE METROPOLITAN POLICE DEPARTMENT SPECIAL EVENTS UNIT (PHONE # 828-3442) WHO WILL PROVIDE OFFICERS PROPERLY TRAINED IN TRAFFIC CONTROL. FEES FOR THE USE OF THESE OFFICERS SHALL BE SET BY METRO AND WILL BE PAID BY THE CONTRACTOR. THE CONTRACTOR IS RESPONSIBLE FOR ALL ARRANGEMENTS WITH METRO.

13. ANY WORK WITHIN 300' OF A SIGNALIZED INTERSECTION WILL BE NIGHT WORK, UNLESS DIRECTED BY THE CITY OF LAS VEGAS TRAFFIC ENGINEER.

14. THE CONTRACTOR SHALL CONTACT THE TRAFFIC ENGINEERING DIVISION (TRANSPORTATION SECTION) THROUGH THE PROJECT'S OFFSITE INSPECTOR PRIOR TO INITIATING PAVING TO RECEIVE DIRECTION FOR ANY PERMANENT OR TEMPORARY MODIFICATIONS TO THE APPROVED DRAWINGS REGARDING FINAL PAVEMENT TRANSITIONS, MARKINGS AND SIGNING THAT ARE REQUIRED TO MATCH ADJACENT ROADWAY SEGMENTS. THE CONTRACTOR SHALL PROVIDE A DRAWING FOR APPROVAL BY THE TRAFFIC ENGINEERING DIVISION DEPICTING ANY ADJUSTMENTS TO THE FINAL PAVEMENT MARKINGS AND SIGNAGE, WHICH MAY INCLUDE OMITTING, ADDING OR MODIFYING PAVEMENT MARKINGS AND TRAFFIC CONTROL SIGNS SUCH THAT ADEQUATE TRANSITIONS AND LANE TERMINATIONS BETWEEN ADJACENT ROADWAY SEGMENTS ARE CONSTRUCTED.

REVISED 7/3/13

LAS VEGAS VALLEY WATER DISTRICT NOTES

LVVWD PROJECT # 135386

1. NO WORK SHALL BEGIN UNTIL THE WATER PLANS HAVE BEEN APPROVED FOR CONSTRUCTION BY THE LVVWD. FOLLOWING WATER PLAN APPROVAL, NOTICE SHALL BE GIVEN TO THE LVVWD COMMUNICATION SUPPORT CENTER (258-7171) TWO (2) WORKING DAYS PRIOR TO THE START OF CONSTRUCTION. FOR FUTURE INSPECTIONS, NOTICE MUST BE GIVEN BY 2:00 P.M. THE BUSINESS DAY PRIOR TO THE REQUESTED LVVWD INSPECTION. WHEN REQUESTING INSPECTIONS, PLEASE REFER TO THE PROJECT # IDENTIFIED ABOVE.

2. ALL WORK SHALL CONFORM TO LVVWD STANDARD PLATES, DRAWINGS, AND SPECIFICATIONS, AND TO THE 2010 EDITION OF THE UNIFORM DESIGN AND CONSTRUCTION STANDARDS FOR POTABLE WATER SYSTEMS (UDACS). THE LATEST EDITION OF UDACS SHALL SUPERSEDE ANY CONFLICTS CONTAINED IN THE APPROVED DRAWINGS AND/OR SPECIFICATIONS.

3. ALL WORK, EXCEPT AS MODIFIED BY THESE PLANS OR BY NOTE 2 ABOVE, SHALL BE DONE IN ACCORDANCE WITH THE MOST RECENT DRAFT OR EDITION OF THE UNIFORM STANDARD SPECIFICATIONS FOR PUBLIC WORKS CONSTRUCTION OFFSITE IMPROVEMENT, CLARK COUNTY AREA.

4. A SINGLE PIPE MATERIAL SHALL BE USED THROUGHOUT THE PROJECT UNLESS OTHERWISE APPROVED BY THE LVVWD.

5. ALL SERVICE LATERALS TWO (2) INCHES IN DIAMETER AND SMALLER SHALL BE TYPE K COPPER TUBING WITH LVVWD APPROVED SERVICE SADDLES.

6. ALL WATER METER BOXES SHALL BE LOCATED OUTSIDE OF DRIVEWAY AREAS.

7. ALL VALVES SHALL BE LOCATED OUTSIDE OF DRIVEWAYS, VALLEY AND CURB GUTTERS.

8. ALL WATER AND STORM DRAIN OR SANITARY SEWER CROSSINGS SHALL CONFORM TO SECTION 2.22 OF THE 2010 EDITION OF THE UDACS.

9. ALL WATER FACILITIES SHALL BE FILLED, DISINFECTED, PRESSURE TESTED, FLUSHED, FILLED, AND AN ACCEPTABLE WATER SAMPLE OBTAINED, PRIOR TO CONNECTION TO THE LVVWD DISTRIBUTION SYSTEM.

10. THE CONTRACTOR MUST OBTAIN ALL METERS TWO (2) INCHES AND SMALLER FROM LVVWD CENTRAL STORES. TELEPHONE 258-3152 OR 258-3802, TWO (2) WORKING DAYS PRIOR TO METER PICKUP.

11. ANY INTERRUPTION OF SERVICE MUST BE PERFORMED IN ACCORDANCE WITH UDACS SECTION 3.14.01, AND APPROVED BY THE LVVWD INSPECTION DIVISION PRIOR TO SHUTDOWN. PROPER WRITTEN NOTIFICATION MUST BE GIVEN TO ALL AFFECTED CUSTOMERS.

12. ALL WATER FACILITY CONSTRUCTION MATERIALS USED MUST BE AS LISTED ON THE LVVWD PRE-APPROVED MATERIALS AND MANUFACTURER'S LISTING FOR NEW FACILITIES, LATEST REVISION, OR SPECIFICALLY APPROVED ON THESE PLANS.

13. TELEPHONE "CALL BEFORE YOU DIG"AT "811"OR 1-800-227-2600.

14. THE INSTALLATION OF LAS VEGAS VALLEY WATER DISTRICT (LVVWD) MUNICIPAL WATER FACILITIES WITHIN ALL STREETS IS ASSUMED TO BE IN COMPLIANCE WITH THE UNIFORM STANDARDS, INCLUDING THE PLACEMENT OF ASPHALT PAVING STREET SURFACES. ANY REPAIR WORK DONE BY THE LVVWD TO THE MUNICIPAL WATER FACILITIES WILL INCLUDE THE PLACEMENT OF AN APPROPRIATELY SIZED ASPHALT REPAIR PATCH ON THE STREET SURFACE.

    ANY DECORATIVE PAVING SURFACE WITHIN THE STREET IS THE RESPONSIBILITY OF THE OWNER'S ASSOCIATION, OR THE INDIVIDUAL PROPERTY OWNERS IF NO OWNER'S ASSOCIATION IS IN EXISTENCE, OR THE AGENCY HAVING JURISDICTION. DECORATIVE SURFACE MATERIALS PLACED WITHIN THE TEN FOOT EASEMENT ABUTTING A PUBLIC OR PRIVATE STREET, IF DISTURBED BY THE LVVWD DURING THE REPAIR OR OPERATION OF ITS FACILITIES, WILL BE REPLACED BY LVVWD WITH AN APPROPRIATELY SIZED PLAIN FINISH CONCRETE PATCH. THE LVVWD WILL NOT RESTORE, AND WILL NOT BE RESPONSIBLE FOR THE RESTORATION OF, ANY DECORATIVE PAVING SURFACE WITHIN THE STREET. THE LVVWD WILL NOT ATTEMPT TO MATCH COLOR OR FINISH OF ANY ADJACENT MATERIALS.

15. NO LEAD COMPLIANCE NOTE:
    TO COMPLY WITH THE FEDERAL SAFE DRINKING WATER ACT, ALL WATER WORKS BRASS PRODUCTS PROPOSED TO BE RELOCATED, OR INSTALLED AS NEW MUST BE INSTALLED WITH THE LEAD FREE APPROVED PRODUCT. THE OLD LEADED PRODUCT MAY NOT BE REUSED.

APPROVED FOR CONSTRUCTION

LAS VEGAS VALLEY WATER DISTRICT ENGINEERING SERVICES
PROJECT No. 135386 FIRST APPROVED DATE: 5-6-19

QUANTITIES

DESCRIPTION	PUBLIC QUANTITY	PRIVATE QUANTITY
CURB & GUTTER (TYPE "L" & "A")	1,639 LF	LF
CROSS GUTTER	2,251 SF	SF
SIDEWALK 4"	12,737 SF	SF
SIDEWALK RAMP	13 EA	EA
SIDEWALK UNDERDRAIN	3 EA	EA
TYPE II GRAVEL	545 CY	CY
3" AC PAVEMENT	26 SY	SY
4" AC PAVEMENT	1,939 SY	SY
PAVEMENT STRIPING COLLECTOR	829 LF	LF
STREETLIGHT (STANDARD BASE)	2 EA	EA
STREET/STOP SIGNS	10 EA	EA

SEWER QUANTITIES

DESCRIPTION	PUBLIC QUANTITY	PRIVATE QUANTITY
6" SEWER	LF	79.50 LF
8" SEWER	LF	298.11 LF
12" SEWER	LF	25.13 LF
48" SSMH	EA	2 EA
60" SSMH	1 EA	EA
72" SSMH	1 EA	EA

WATER QUANTITIES

DESCRIPTION	PUBLIC QUANTITY	PRIVATE QUANTITY
10" WATER	154 LF	LF
12" WATER	313 LF	LF
IRRIGATION SLEEVES	73 LF	LF

STORM DRAIN QUANTITIES

DESCRIPTION	PUBLIC QUANTITY	PRIVATE QUANTITY
24" STORM DRAIN	21 LF	LF
30" STORM DRAIN	59 LF	LF
36" STORM DRAIN	13 LF	LF
15' MODIFIED TYPE C INLET	1 EA	EA
30' MODIFIED TYPE C INLET	1 EA	EA
72" SDMH	4 EA	EA
48" SDMH	EA	1 EA

A.P.N.:

139-34-113-001 & 139-34-112-001

BASIS OF BEARINGS:

BASIS OF BEARINGS FOR THIS SURVEY IS THE CENTERLINE OF OGDEN AVENUE BETWEEN MAIN STREET AND FIRST STREET, AS SHOWN ON FILE 67, PAGE 79 OF SURVEYS. SAID LINE BEARS: S62°04'36"E

BENCHMARK:

BENCHMARK BLV0134NNWB BEING A RIVET & PLATE TOP CURB NE CORNER MAIN ST. & FREMONT ST. ELEVATION=2023.19 FEET (616.669 METERS)

NOTE:

LOCHSA ENGINEERING ASSUMES NO RESPONSIBILITY FOR EXISTING UTILITY LOCATIONS AND ELEVATIONS. THE UTILITIES SHOWN ON THIS PLAN ARE FROM THE BEST AVAILABLE INFORMATION. IT IS THE CONTRACTOR'S RESPONSIBILITY TO FIELD VERIFY THE LOCATION AND ELEVATION OF ALL UTILITIES, INCLUDING BUT NOT LIMITED TO, THE WATER, FIRE, SANITARY SEWER, STORM SEWER, TELEPHONE, POWER, GAS, AND IRRIGATION LINES PRIOR TO THE COMMENCEMENT OF CONSTRUCTION. IF CONFLICT EXISTS IN THE FIELD, THE CONTRACTOR IS TO NOTIFY THE PROJECT ARCHITECT, OWNER'S REPRESENTATIVE AND THE PROJECT ENGINEER IMMEDIATELY.

SAFETY ALERT

Call before you dig
Avoid cutting underground utility lines. It's costly.

Call Before You Overhead
1-702-227-2929

Call before you dig
1-702-432-5300

Call 811
1-800-227-2600

Lochsa engineering
6345 South Jones Blvd.
Suite 100
Las Vegas, NV 89118
Phone (702) 365-9312
Fax (702) 365-9317
www.lochsa.com

REV:	DATE:	BY:	DESCRIPTION:

GENERAL NOTES SHEET

18 FREMONT STREET HOTEL AND CASINO CITY OF LAS VEGAS

PROJ.#:135386A QS:139-34-NW

PROJECT No.:	171126
DATE:	04/08/19
SCALE:	NA
DRAWN BY:	NMG
DESIGNED BY:	NMG
CHECKED BY:	GMM

GUY M. MORRIS
EXP. 12-31-19
CIVIL
No 14526
04/08/19

SHEET No.
C1.02
SHEET 2 of 15
CLV No. 107V7521
L18-02490

LEGEND

CL OR SURVEY LINE — — —
PROPERTY LINE — - — -
ROW LINE — - - —
EASEMENT LINE — — —
SAWCUT LINE ∿∿∿
SCARP LINE ▶

DESCRIPTION:	CONTOUR LINES	EDGE OF PAVEMENT	"A" TYPE CURBS	"L" TYPE CURBS	WALLS	FENCES	AC PAVEMENT	CONCRETE	SPOT ELEVATIONS	SIGNS	MANHOLE W/ DESCRIPTION	FIRE HYDRANTS	GATE VALVES	REDUCERS	CLEAN OUTS	UTILITY BOX OR VAULT	BACKWATER VALVES	100w HPS STREETLIGHTS	150w HPS STREETLIGHTS	200w HPS STREETLIGHTS	250w HPS STREETLIGHTS
EXISTING:	—(2210)—					—□—			(12.34) BC	—○—	Ⓢ		⊗	▷	○	□	BWV				
PROPOSED:	(2122)					—■—			12.34 BC	—●—	Ⓢ		●	▶	●	■	BWV				

MANHOLE DESCRIPTIONS
Ⓢ = SANITARY SEWER
Ⓓ = STORM DRAIN
Ⓔ = ELECTRICAL
Ⓣ = TELEPHONE

4/8/2019 3:28 PM C-171126-100-NT.dwg

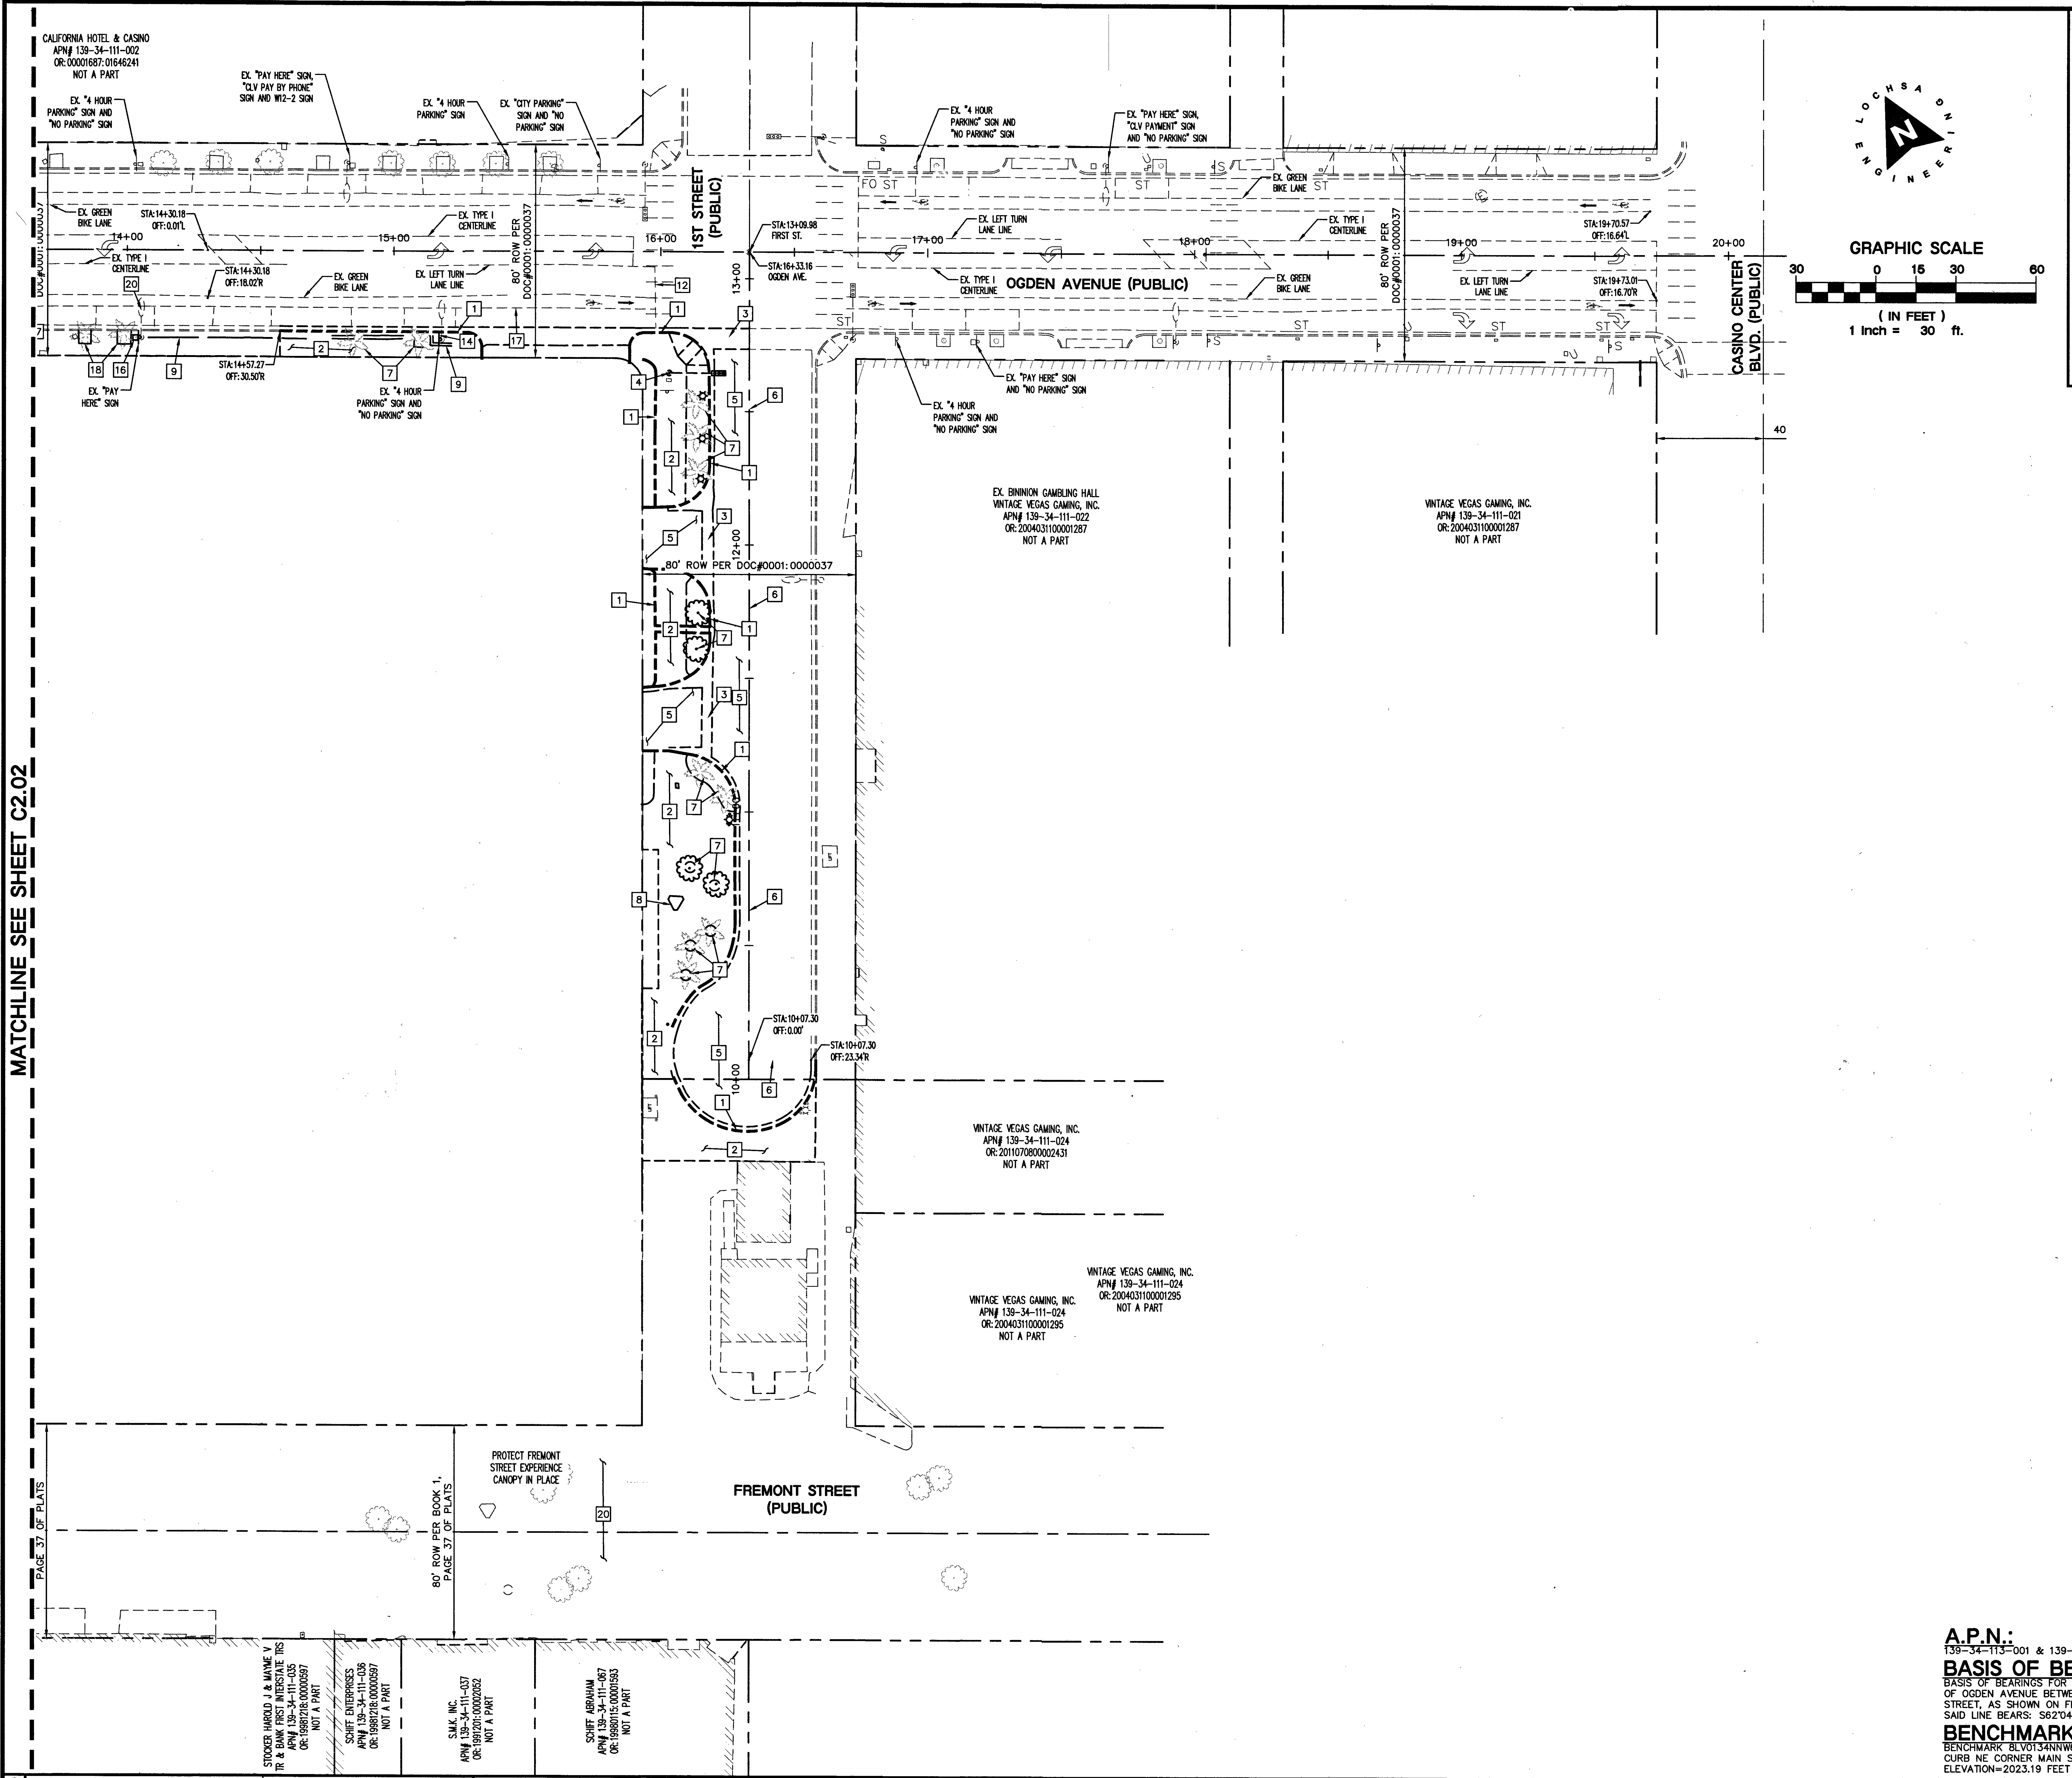
MATCHLINE SEE SHEET C2.02
CALIFORNIA HOTEL & CASINO
APN# 139-34-111-002
OR: 00001687: 01646241
NOT A PART
EX. "4 HOUR PARKING" SIGN AND "NO PARKING" SIGN
EX. "PAY HERE" SIGN, "CLV PAY BY PHONE" SIGN AND W12-2 SIGN
EX. "4 HOUR PARKING" SIGN
EX. "CITY PARKING" SIGN AND "NO PARKING" SIGN
EX. GREEN BIKE LANE
STA: 14+30.18 OFF: 0.01'L
14+00
15+00
16+00
EX. TYPE I CENTERLINE
STA: 14+30.18 OFF: 18.02'R
EX. GREEN BIKE LANE
EX. LEFT TURN LANE LINE
80' ROW PER DOC#0001: 0000037
STA: 14+57.27 OFF: 30.50'R
EX. "PAY HERE" SIGN
EX. "4 HOUR PARKING" SIGN AND "NO PARKING" SIGN
1ST STREET (PUBLIC)
STA: 13+09.98 FIRST ST.
STA: 16+33.16 OGDEN AVE.
13+00
12+00
10+00
EX. "4 HOUR PARKING" SIGN AND "NO PARKING" SIGN
EX. "PAY HERE" SIGN, "CLV PAYMENT" SIGN AND "NO PARKING" SIGN
FO ST
ST
S
EX. GREEN BIKE LANE
EX. LEFT TURN LANE LINE
17+00
18+00
19+00
20+00
EX. TYPE I CENTERLINE
OGDEN AVENUE (PUBLIC)
EX. TYPE I CENTERLINE
EX. GREEN BIKE LANE
EX. LEFT TURN LANE LINE
STA: 19+70.57 OFF: 16.64'L
STA: 19+73.01 OFF: 16.70'R
CASINO CENTER BLVD. (PUBLIC)
40
EX. "PAY HERE" SIGN AND "NO PARKING" SIGN
EX. "4 HOUR PARKING" SIGN AND "NO PARKING" SIGN
EX. BININION GAMBLING HALL
VINTAGE VEGAS GAMING, INC.
APN# 139-34-111-022
OR: 2004031100001287
NOT A PART
VINTAGE VEGAS GAMING, INC.
APN# 139-34-111-021
OR: 2004031100001287
NOT A PART
80' ROW PER DOC#0001: 0000037
STA: 10+07.30 OFF: 0.00'
STA: 10+07.30 OFF: 23.34'R
VINTAGE VEGAS GAMING, INC.
APN# 139-34-111-024
OR: 2011070800002431
NOT A PART
VINTAGE VEGAS GAMING, INC.
APN# 139-34-111-024
OR: 2004031100001295
NOT A PART
VINTAGE VEGAS GAMING, INC.
APN# 139-34-111-024
OR: 2004031100001295
NOT A PART
PROTECT FREMONT STREET EXPERIENCE CANOPY IN PLACE
FREMONT STREET (PUBLIC)
80' ROW PER BOOK 1, PAGE 37 OF PLATS
PAGE 37 OF PLATS
STOCKER HAROLD J & MAYME V TR & BANK FIRST INTERSTATE TRS
APN# 139-34-111-035
OR: 19981218: 00000597
NOT A PART
SCHIFF ENTERPRISES
APN# 139-34-111-036
OR: 19981218: 00000597
NOT A PART
S.M.K. INC.
APN# 139-34-111-037
OR: 1991201: 00002052
NOT A PART
SCHIFF ABRAHAM
APN# 139-34-111-067
OR: 19980115: 00001593
NOT A PART
1
2
3
4
5
6
7
8
9
12
14
16
17
18
20
LOCHSA ENGINEERING
N
GRAPHIC SCALE
30 0 15 30 60
(IN FEET)
1 inch = 30 ft.

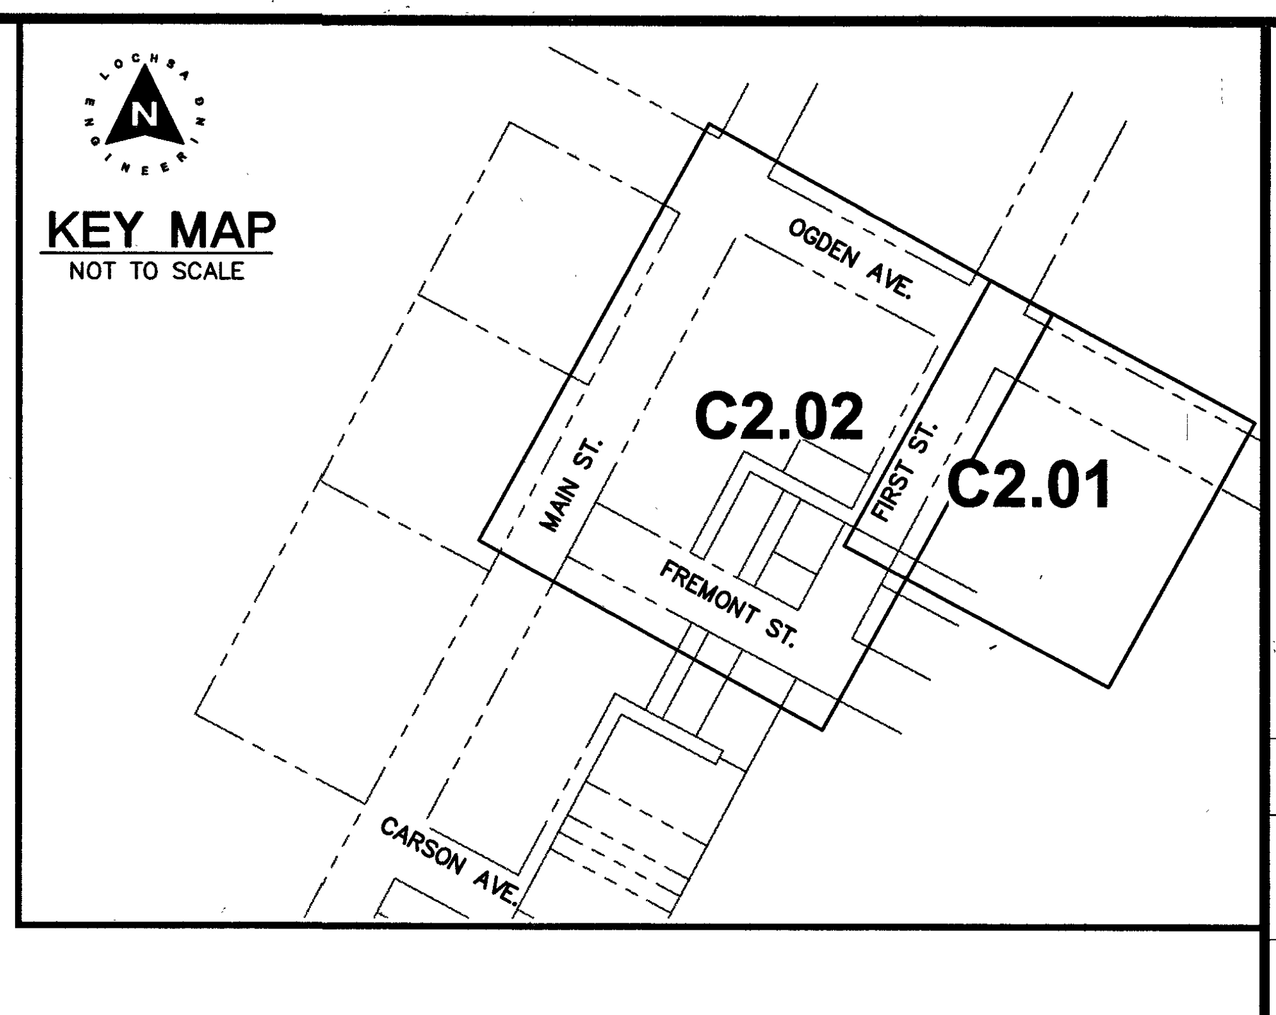
N
KEY MAP
NOT TO SCALE
OGDEN AVE.
C2.02
C2.01
MAIN ST.
FIRST ST.
FREMONT ST.
CARSON AVE.

NOTE:

1. SEE SHEETS C5.01, C5.02 FOR WATER AND SEWER DEMOITION AND RELOCATION
2. SEE SHEETS C4.01, C4.02 FOR STORM DRAIN DEMOLITION AND RELOCATION.
3.

DEMOLITION NOTES:

– ALL CONSTRUCTION TO BE DONE IN ACCORDANCE WITH AREA UNIFORM STANDARD DRAWINGS LATEST EDITION AND/OR REGULATING ENTITY HAVING JURISDICTION.

– NOT ALL NOTES USED ON THIS SHEET –

1	REMOVE & DISPOSE OF EXISTING CURB AND GUTTER.
2	REMOVE & DISPOSE OF EXISTING SIDEWALK.
3	REMOVE & DISPOSE OF EXISTING CROSS GUTTER.
4	RELOCATE EXISTING SIGNAL/STREET LIGHT POLE.
5	REMOVE & DISPOSE OF EXISTING AC.
6	SAWCUT AND MATCH EXISTING.
7	RELOCATE EXISTING LANDSCAPE. SEE LANDSCAPE PLANS FOR RELOCATION AND NEW PLANTING.
8	REMOVE EX SIGN AND RETURN TO OWNER
9	REMOVE EX WALL
10	REMOVE EX FENCE AND RETURN TO OWNER
11	REMOVE EX BOLLARDS AND RETURN TO OWNER
12	OBLITERATE EX. STRIPING.
13	OBLITERATE EX. PARKING LINES.
14	REMOVE EX. SIGNS.
15	REMOVE EX. SIGNS. EX. W12-2 SIGN TO REMAIN.
16	REMOVE EX. PARKING PAYMENT KIOSK AND RETURN TO CLV.
17	OBLITERATE EX. GREEN BIKE LANE.
18	EX. TREES TO BE REMOVED AND REPLACED. SEE LANDSCAPE PLANS FOR RELOCATION AND NEW PLANTING.
19	EX. ELEC. TO BE REMOVED/RELOCATED OR ADJUSTED TO GRADE PER ELEC. PLAN.
20	PROTECT IN PLACE

NOTE:

LOCHSA ENGINEERING ASSUMES NO RESPONSIBILITY FOR EXISTING UTILITY LOCATIONS AND ELEVATIONS. THE UTILITIES SHOWN ON THIS PLAN ARE FROM THE BEST AVAILABLE INFORMATION. IT IS THE CONTRACTOR'S RESPONSIBILITY TO FIELD VERIFY THE LOCATION AND ELEVATION OF ALL UTILITIES, INCLUDING BUT NOT LIMITED TO, THE WATER, FIRE, SANITARY SEWER, STORM SEWER, TELEPHONE, POWER, GAS, AND IRRIGATION LINES PRIOR TO THE COMMENCEMENT OF CONSTRUCTION. IF CONFLICT EXISTS IN THE FIELD, THE CONTRACTOR IS TO NOTIFY THE PROJECT ARCHITECT, OWNER'S REPRESENTATIVE AND THE PROJECT ENGINEER IMMEDIATELY.

A.P.N.:

139-34-113-001 & 139-34-112-001

BASIS OF BEARINGS:

BASIS OF BEARINGS FOR THIS SURVEY IS THE CENTERLINE OF OGDEN AVENUE BETWEEN MAIN STREET AND FIRST STREET, AS SHOWN ON FILE 67, PAGE 79 OF SURVEYS. SAID LINE BEARS: S62°04'36"E

BENCHMARK:

BENCHMARK 8LV0134NNW6 BEING A RIVET & PLATE TOP CURB NE CORNER MAIN ST. & FREMONT ST. ELEVATION=2023.19 FEET (616.669 METERS)

SAFETY ALERT

Call Before You Overhead

1-702-227-2929

AVOID HITTING UNDERGROUND TRAFFIC SIGNAL AND STREET LIGHT SYSTEM CONDUITS IT'S COSTLY

Call before you UnderGround

1-702-432-5300

FREEWAY AND ARTERIAL SYSTEM OF TRANSPORTATION

Call before you dig

Avoid cutting underground utility lines. It's costly.

Call 811

OR

1-800-227-2600

LEGEND

CL OR SURVEY LINE
PROPERTY LINE
ROW LINE
EASEMENT LINE
SAWCUT LINE
SCARP LINE

DESCRIPTION:	CONTOUR LINES	EDGE OF PAVEMENT	"A" TYPE CURBS	"L" TYPE CURBS	WALLS	FENCES	AC PAVEMENT	CONCRETE	SPOT ELEVATIONS	SIGNS	MANHOLE W/ DESCRIPTION	FIRE HYDRANTS	GATE VALVES	REDUCERS	CLEAN OUTS	UTILITY BOX OR VAULT	BACKWATER VALVES	100w HPS STREETLIGHTS	150w HPS STREETLIGHTS	200w HPS STREETLIGHTS	250w HPS STREETLIGHTS
EXISTING:	(2210)								(12.34) BC		Ⓢ		⊗	▷	○		BWV				
PROPOSED:	2122								12.34 BC		Ⓢ		●	▶	●	▭	BWV				

MANHOLE DESCRIPTIONS
Ⓢ = SANITARY SEWER
Ⓓ = STORM DRAIN
Ⓔ = ELECTRICAL
Ⓣ = TELEPHONE

4/8/2019 5:28 PM
T:\CAD\171126\Drawings\Plot Drawings\C-171126-200-DM.dwg

REV.:	DATE:	BY:	DESCRIPTION:

Lochsa engineering

6345 South Jones Blvd.
Suite 100
Las Vegas, NV 89118
Phone (702) 365-9312
Fax (702) 365-9317
www.lochsa.com

SHEET
DEMOLITION PLANS
SHEET 1 OF 2

TITLE
18 FREMONT STREET
HOTEL AND CASINO
CITY OF LAS VEGAS

PROJECT No.:	171126
DATE:	04/08/19
SCALE:	1"=30'
DRAWN BY:	JWN
DESIGNED BY:	NMG
CHECKED BY:	GMM

SEAL
GUY M. MORRIS
EXP. 12-31-19
CIVIL
No. 14526
04/08/19

SHEET No.
C2.01
SHEET 3 OF 15
CLV No. 107V7521
L18-02490

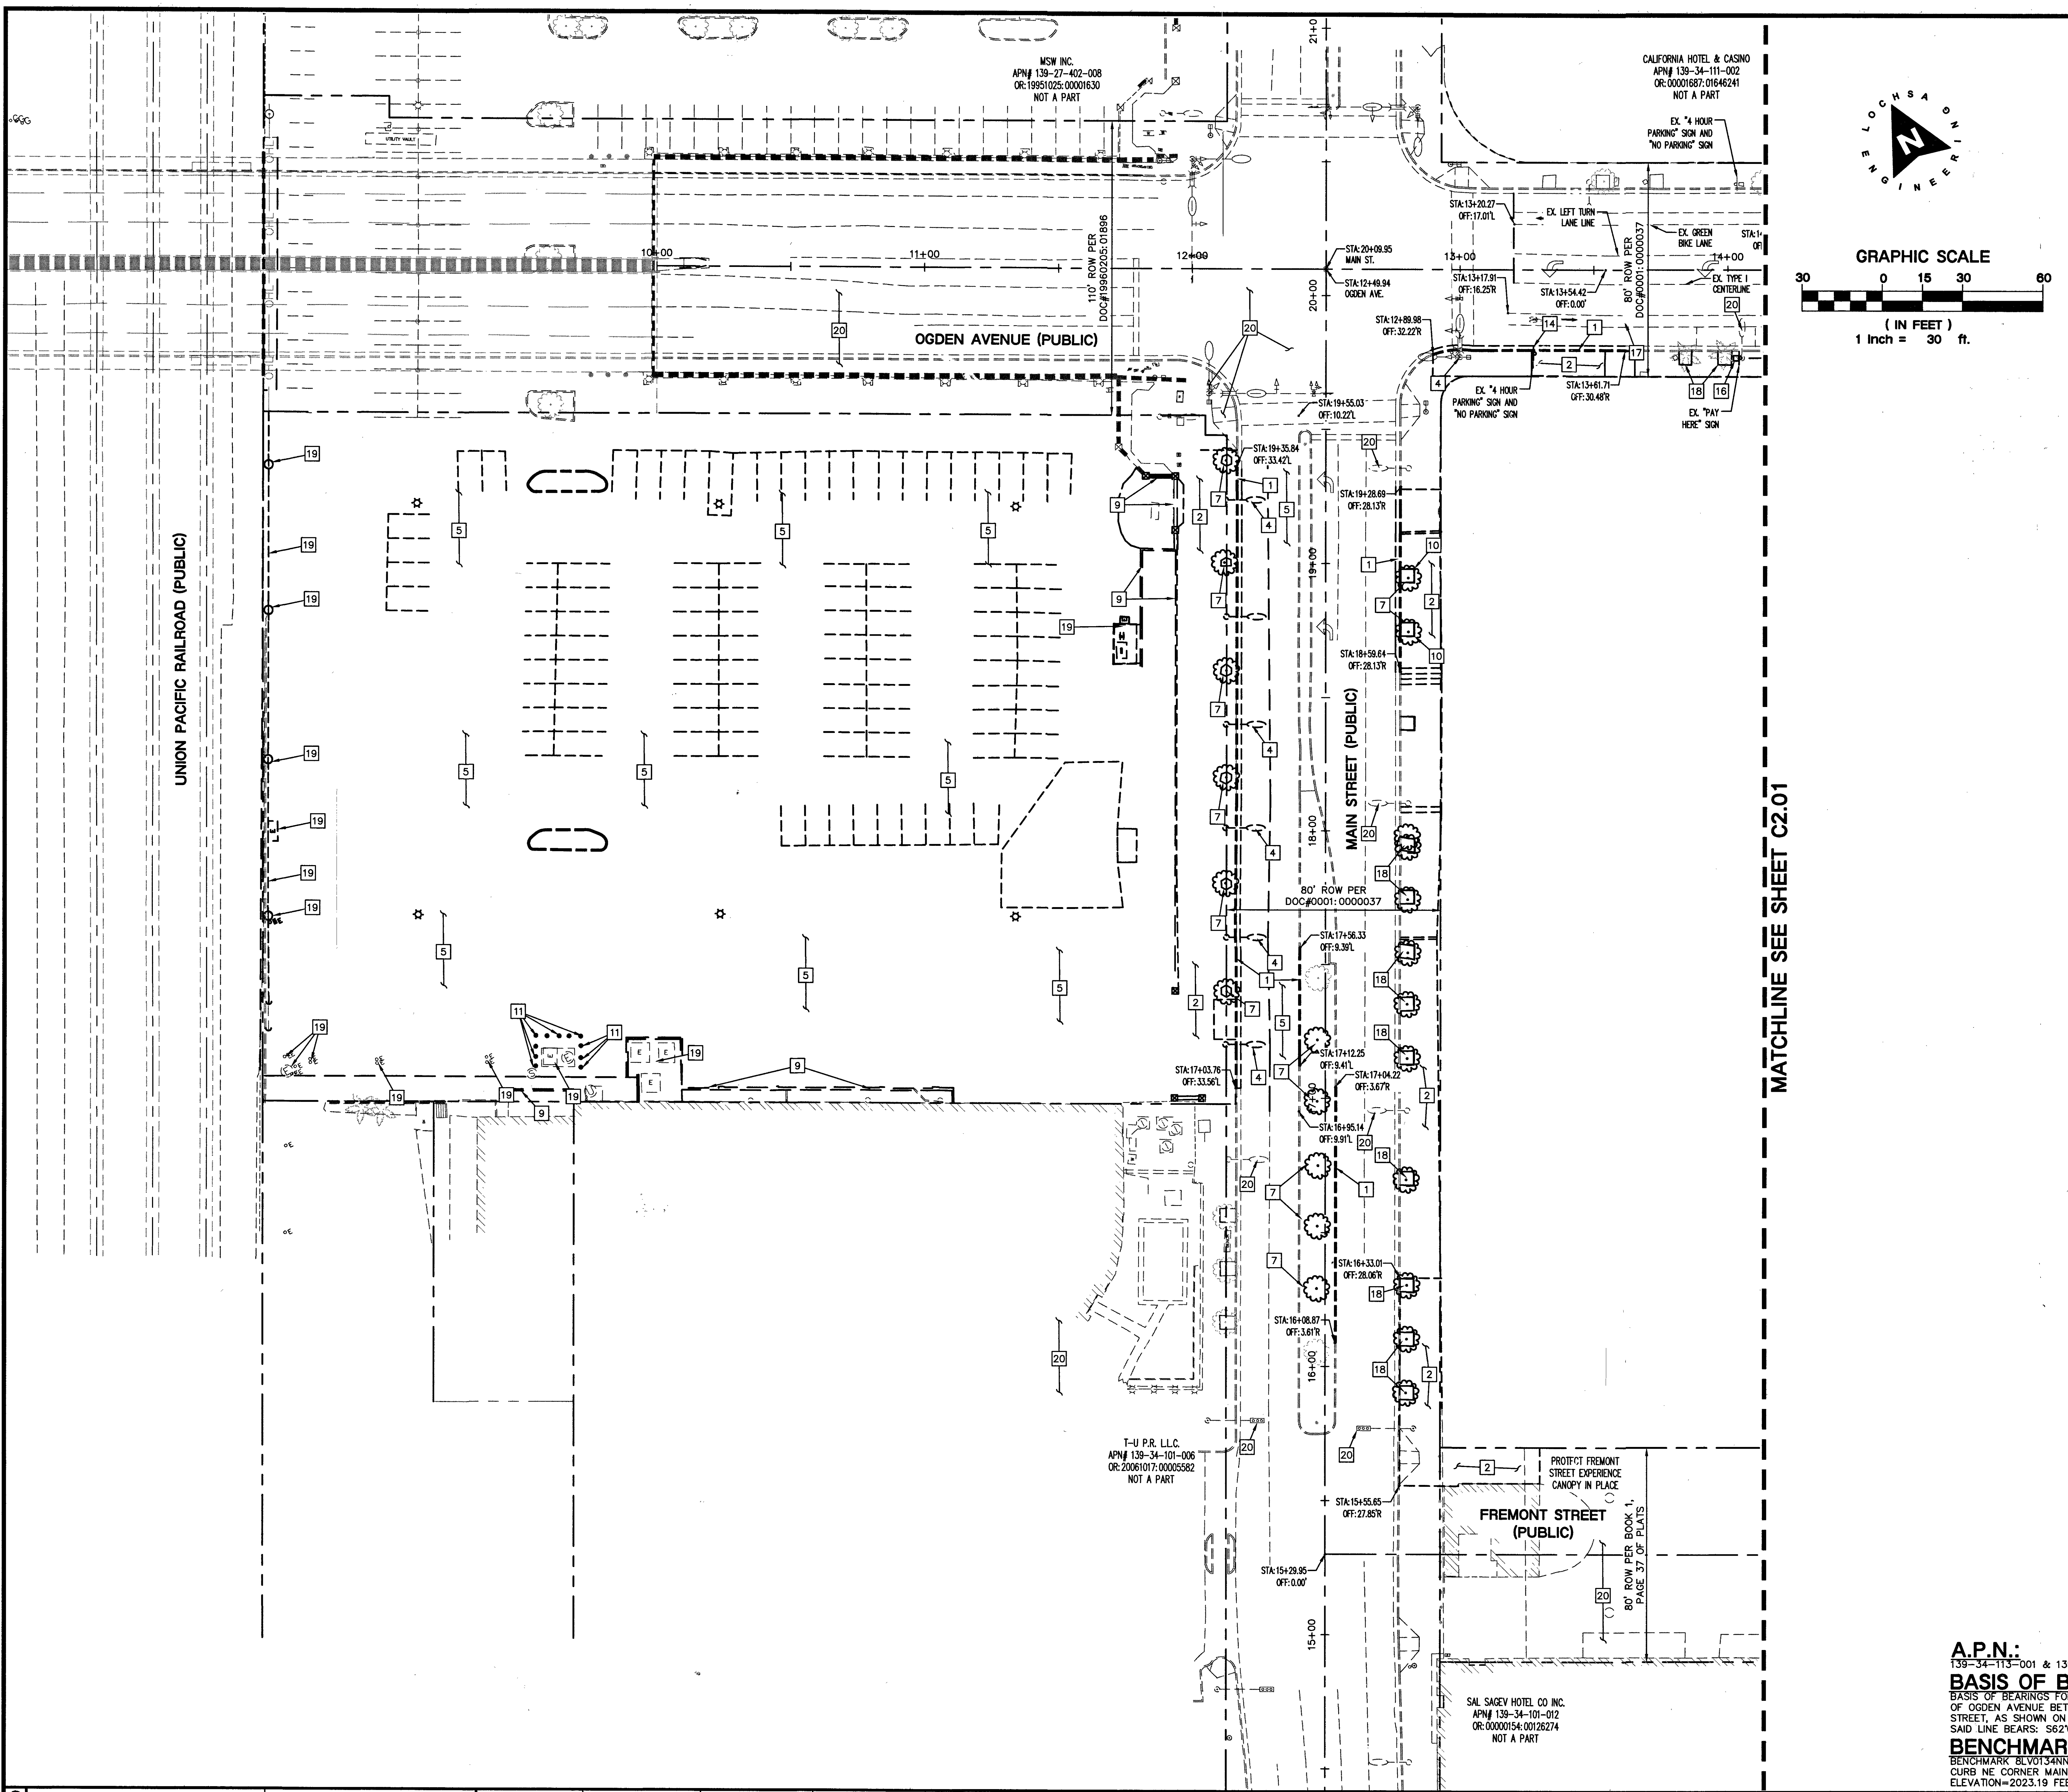
MSW INC.
APN# 139-27-402-008
OR:19951025:00001630
NOT A PART
CALIFORNIA HOTEL & CASINO
APN# 139-34-111-002
OR:00001687:01646241
NOT A PART
EX. "4 HOUR" PARKING" SIGN AND "NO PARKING" SIGN
OGDEN AVENUE (PUBLIC)
110' ROW PER DOC#19960205:01896
80' ROW PER DOC#0001:0000037
10+00
11+00
12+00
13+00
14+00
STA:20+09.95 MAIN ST.
STA:12+49.94 OGDEN AVE.
STA:12+89.98 OFF:32.22'R
STA:13+20.27 OFF:17.01'L
EX. LEFT TURN LANE LINE
STA:13+17.91 OFF:16.25'R
STA:13+54.42 OFF:0.00'
EX. GREEN BIKE LANE
EX. TYPE I CENTERLINE
STA:13+61.71 OFF:30.46'R
EX. "4 HOUR" PARKING" SIGN AND "NO PARKING" SIGN
EX. "PAY HERE" SIGN
STA:19+55.03 OFF:10.22'L
STA:19+35.84 OFF:33.42'L
STA:19+28.69 OFF:28.13'R
STA:18+59.64 OFF:28.13'R
UNION PACIFIC RAILROAD (PUBLIC)
MAIN STREET (PUBLIC)
19+00
18+00
17+00
16+00
15+00
20+00
21+00
80' ROW PER DOC#0001:0000037
STA:17+56.33 OFF:9.39'L
STA:17+12.25 OFF:9.41'L
STA:17+04.22 OFF:3.67'R
STA:17+03.76 OFF:33.56'L
STA:16+95.14 OFF:9.91'L
STA:16+33.01 OFF:28.06'R
STA:16+08.87 OFF:3.61'R
STA:15+55.65 OFF:27.85'R
STA:15+29.95 OFF:0.00'
T-U P.R. LLC.
APN# 139-34-101-006
OR: 20061017:00005582
NOT A PART
PROTECT FREMONT STREET EXPERIENCE CANOPY IN PLACE
FREMONT STREET (PUBLIC)
80' ROW PER BOOK 1, PAGE 37 OF PLATS
SAL SAGEV HOTEL CO INC.
APN# 139-34-101-012
OR:00000154:00126274
NOT A PART
MATCHLINE SEE SHEET C2.01
1
2
3
4
5
7
9
10
11
14
16
17
18
19
20
LOCHSA ENGINEERING
N
GRAPHIC SCALE
30 0 15 30 60
(IN FEET)
1 inch = 30 ft.

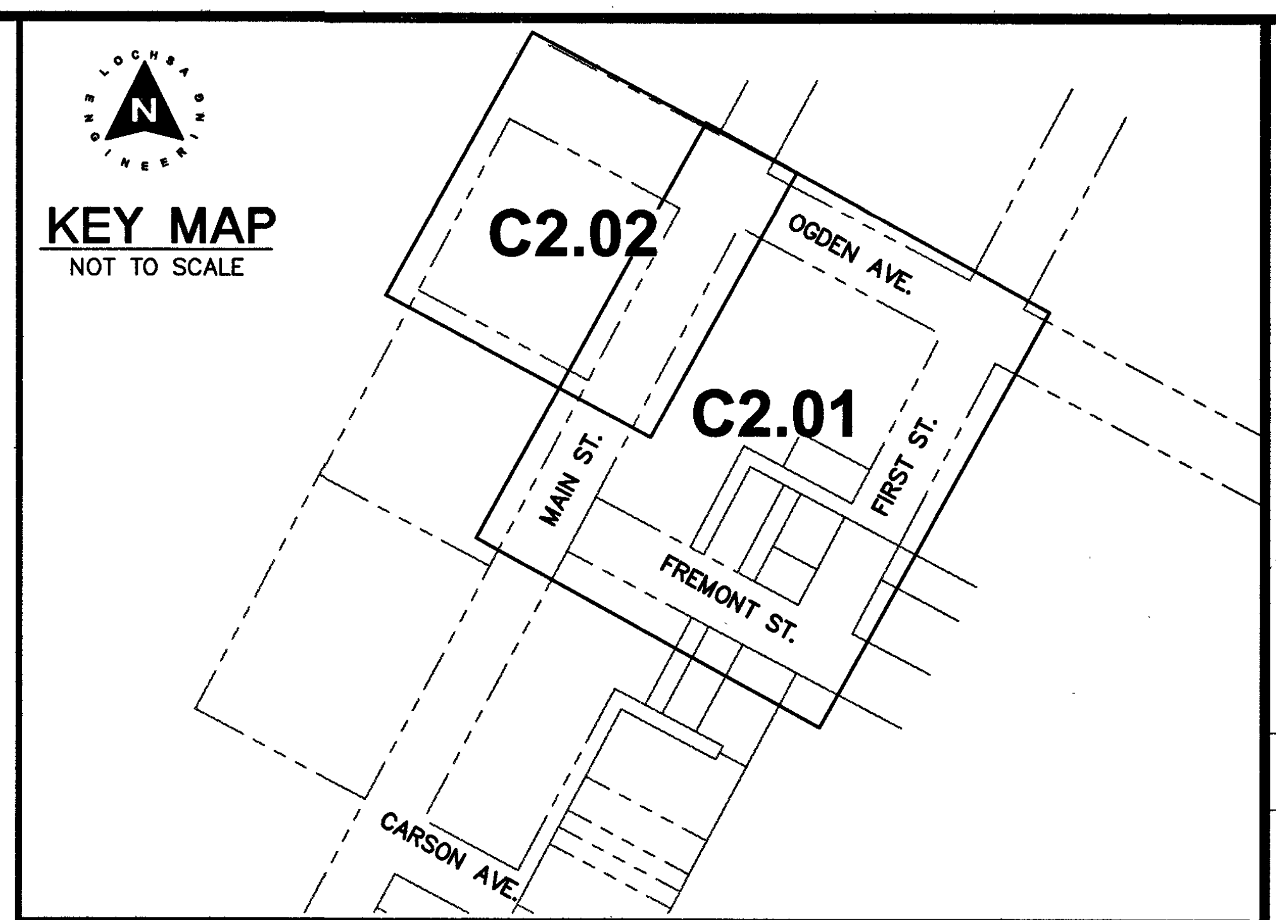
KEY MAP
NOT TO SCALE
N
C2.02
C2.01
OGDEN AVE.
MAIN ST.
FIRST ST.
FREMONT ST.
CARSON AVE.

NOTE:

1. SEE SHEETS C5.01, C5.02 FOR WATER AND SEWER DEMOITION AND RELOCATION
2. SEE SHEETS C4.01, C4.02 FOR STORM DRAIN DEMOLITION AND RELOCATION.
3.

DEMOLITION NOTES:

– ALL CONSTRUCTION TO BE DONE IN ACCORDANCE WITH AREA UNIFORM STANDARD DRAWINGS LATEST EDITION AND/OR REGULATING ENTITY HAVING JURISDICTION.

– NOT ALL NOTES USED ON THIS SHEET –

1	REMOVE & DISPOSE OF EXISTING CURB AND GUTTER.
2	REMOVE & DISPOSE OF EXISTING SIDEWALK.
3	REMOVE & DISPOSE OF EXISTING CROSS GUTTER.
4	RELOCATE EXISTING SIGNAL/STREET LIGHT POLE.
5	REMOVE & DISPOSE OF EXISTING AC.
6	SAWCUT AND MATCH EXISTING.
7	RELOCATE EXISTING LANDSCAPE. SEE LANDSCAPE PLANS FOR RELOCATION AND NEW PLANTING.
8	REMOVE EX SIGN AND RETURN TO OWNER
9	REMOVE EX WALL
10	REMOVE EX FENCE AND RETURN TO OWNER
11	REMOVE EX BOLLARDS AND RETURN TO OWNER
12	OBLITERATE EX. STRIPING.
13	OBLITERATE EX. PARKING LINES.
14	REMOVE EX. SIGNS.
15	REMOVE EX. SIGNS. EX. W12-2 SIGN TO REMAIN.
16	REMOVE EX. PARKING PAYMENT KIOSK AND RETURN TO CLV.
17	OBLITERATE EX. GREEN BIKE LANE.
18	EX. TREES TO BE REMOVED AND REPLACED. SEE LANDSCAPE PLANS FOR RELOCATION AND NEW PLANTING.
19	EX. ELEC. TO BE REMOVED/RELOCATED OR ADJUSTED TO GRADE PER ELEC. PLAN.
20	PROTECT IN PLACE

NOTE:

LOCHSA ENGINEERING ASSUMES NO RESPONSIBILITY FOR EXISTING UTILITY LOCATIONS AND ELEVATIONS. THE UTILITIES SHOWN ON THIS PLAN ARE FROM THE BEST AVAILABLE INFORMATION. IT IS THE CONTRACTOR'S RESPONSIBILITY TO FIELD VERIFY THE LOCATION AND ELEVATION OF ALL UTILITIES, INCLUDING BUT NOT LIMITED TO, THE WATER, FIRE, SANITARY SEWER, STORM SEWER, TELEPHONE, POWER, GAS, AND IRRIGATION LINES PRIOR TO THE COMMENCEMENT OF CONSTRUCTION. IF CONFLICT EXISTS IN THE FIELD, THE CONTRACTOR IS TO NOTIFY THE PROJECT ARCHITECT, OWNER'S REPRESENTATIVE AND THE PROJECT ENGINEER IMMEDIATELY.

A.P.N.:

139-34-113-001 & 139-34-112-001

BASIS OF BEARINGS:

BASIS OF BEARINGS FOR THIS SURVEY IS THE CENTERLINE OF OGDEN AVENUE BETWEEN MAIN STREET AND FIRST STREET, AS SHOWN ON FILE 67, PAGE 79 OF SURVEYS. SAID LINE BEARS: S62°04'36"E

BENCHMARK:

BENCHMARK 8LV0134NNW6 BEING A RIVET & PLATE TOP CURB NE CORNER MAIN ST. & FREMONT ST. ELEVATION=2023.19 FEET (616.669 METERS)

SAFETY ALERT

Call Before You Overhead

1-702-227-2929

AVOID HITTING UNDERGROUND TRAFFIC SIGNAL AND STREET LIGHT SYSTEM CONDUITS IT'S COSTLY

Call before you UnderGround

1-702-432-5300

FREEWAY AND ARTERIAL SYSTEM OF TRANSPORTATION

Call before you dig

Avoid cutting underground utility lines. It's costly.

Call 811

OR

1-800-227-2600

LEGEND

CL OR SURVEY LINE

PROPERTY LINE

ROW LINE

EASEMENT LINE

SAWCUT LINE

SCARP LINE

DESCRIPTION:	CONTOUR LINES	EDGE OF PAVEMENT	"A" TYPE CURBS	"L" TYPE CURBS	WALLS	FENCES	AC PAVEMENT	CONCRETE	SPOT ELEVATIONS	SIGNS	MANHOLE W/ DESCRIPTION	FIRE HYDRANTS	GATE VALVES	REDUCERS	CLEAN OUTS	UTILITY BOX OR VAULT	BACKWATER VALVES	100w HPS STREETLIGHTS	150w HPS STREETLIGHTS	200w HPS STREETLIGHTS	250w HPS STREETLIGHTS
EXISTING:	(2210)								(12.34) BC		Ⓢ		⊗	▷	○		BWV				
PROPOSED:	2122								12.34 BC		Ⓢ			▶	●	▭	BWV				

MANHOLE DESCRIPTIONS
Ⓢ = SANITARY SEWER
Ⓓ = STORM DRAIN
Ⓔ = ELECTRICAL
Ⓣ = TELEPHONE

4/8/2019 5:28 PM
T:\CAD\171126\Drawings\Plot Drawings\C-171126-200-DM.dwg

REV.: | DATE: | BY: | DESCRIPTION:

Lochsa engineering
6345 South Jones Blvd.
Suite 100
Las Vegas, NV 89118
Phone (702) 365-9312
Fax (702) 365-9317
www.lochsa.com

SHEET
DEMOLITION PLANS
SHEET 2 OF 2

TITLE
18 FREMONT STREET
HOTEL AND CASINO
CITY OF LAS VEGAS

PROJECT No.: 171126
DATE: 04/08/19
SCALE: 1"=30'
DRAWN BY: JWN
DESIGNED BY: NMG
CHECKED BY: GMM

SEAL
GUY M. MORRIS
EXP. 12-31-19
CIVIL
No. 14526
04/08/19

SHEET No.
C2.02
SHEET 4 OF 15
CLV No. 107V7521
L18-02490

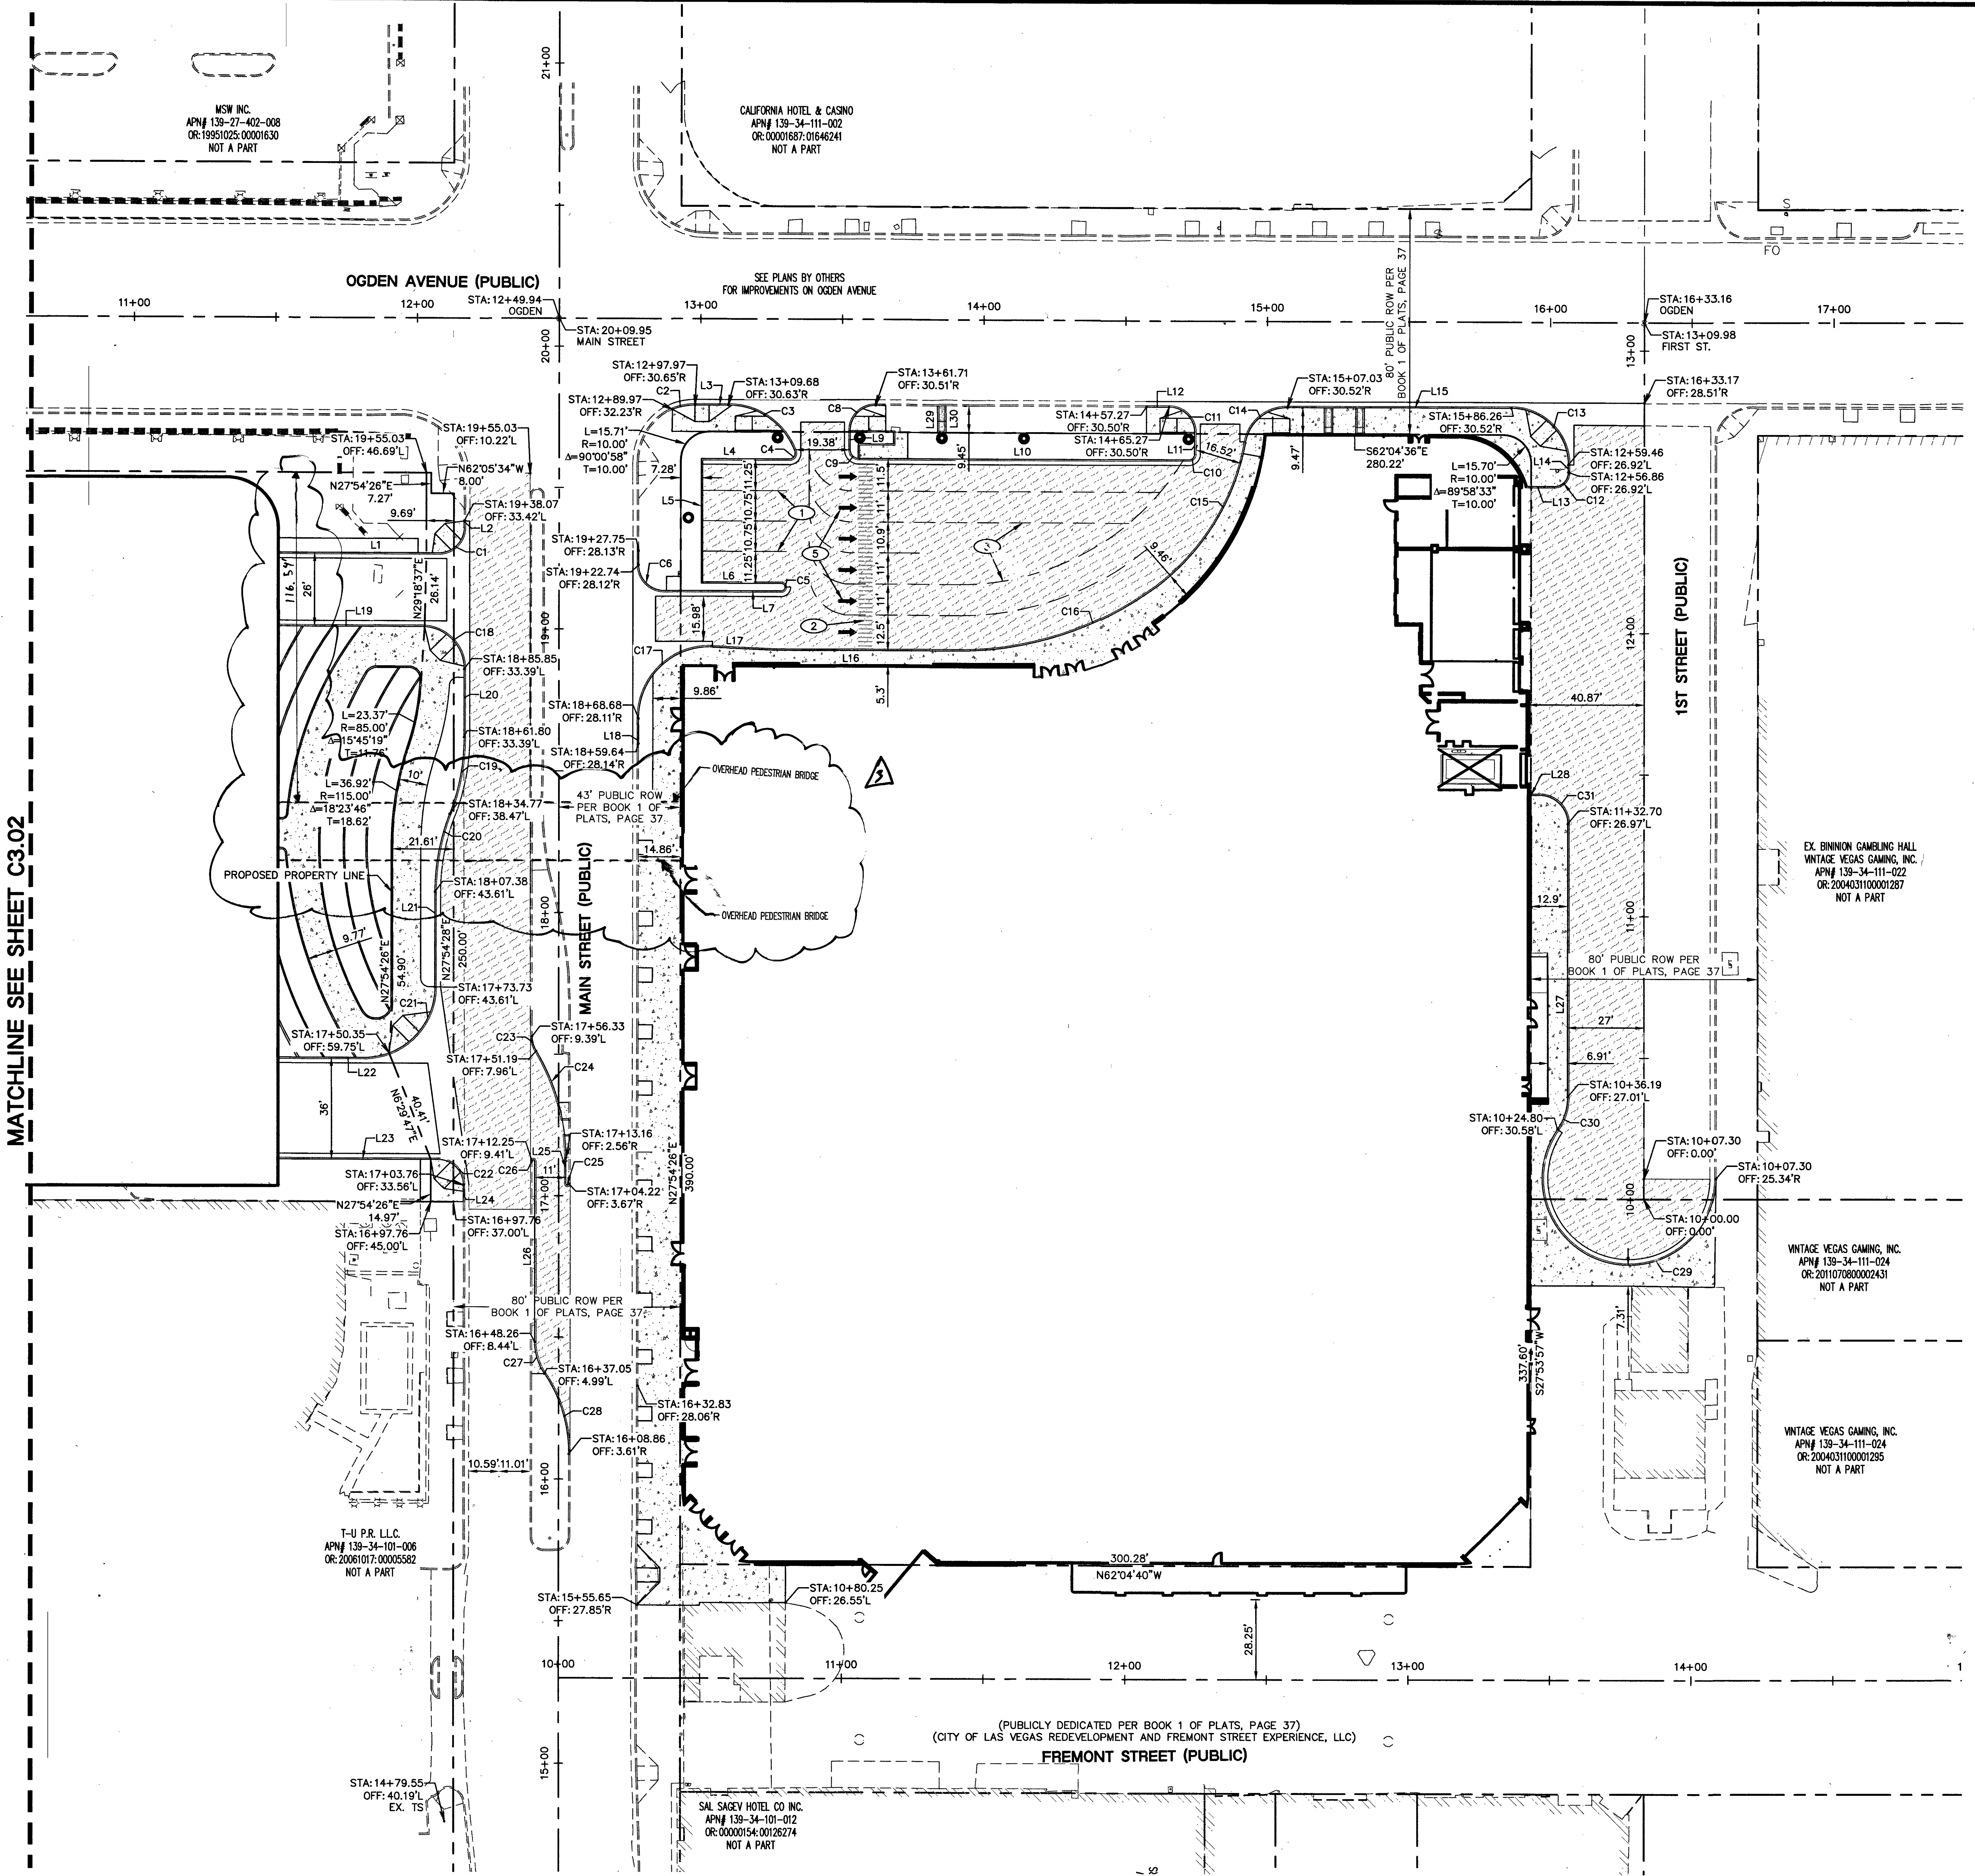
MSW INC.
APN# 139-27-402-008
OR: 19951025: 00001630
NOT A PART
CALIFORNIA HOTEL & CASINO
APN# 139-34-111-002
OR: 00001687: 01646241
NOT A PART
OGDEN AVENUE (PUBLIC)
SEE PLANS BY OTHERS FOR IMPROVEMENTS ON OGDEN AVENUE
11+00
12+00
13+00
14+00
15+00
16+00
17+00
21+00
20+00
19+00
18+00
17+00
16+00
15+00
STA: 12+49.94 OGDEN
STA: 20+09.95 MAIN STREET
STA: 12+97.97 OFF: 30.65'R
STA: 13+09.68 OFF: 30.63'R
STA: 12+89.97 OFF: 32.23'R
STA: 13+61.71 OFF: 30.51'R
L=15.71' R=10.00' Δ=90°00'58" T=10.00'
STA: 19+55.03 OFF: 10.22'L
STA: 19+55.03 OFF: 46.69'L
N62°05'34"W 8.00'
N27°54'26"E 7.27'
9.69'
STA: 19+38.07 OFF: 33.42'L
STA: 19+27.75 OFF: 28.13'R
STA: 19+22.74 OFF: 28.12'R
116.59'
26'
N29°18'37"E
26.14'
STA: 18+85.85 OFF: 33.39'L
STA: 18+68.68 OFF: 28.11'R
STA: 18+61.80 OFF: 33.39'L
STA: 18+59.64 OFF: 28.14'R
L=23.37' R=85.00' Δ=15°45'19" T=11.76'
L=36.92' R=115.00' Δ=18°23'46" T=18.62'
10'
STA: 18+34.77 OFF: 38.47'L
43' PUBLIC ROW PER BOOK 1 OF PLATS, PAGE 37
21.61'
14.86'
PROPOSED PROPERTY LINE
STA: 18+07.38 OFF: 43.61'L
OVERHEAD PEDESTRIAN BRIDGE
OVERHEAD PEDESTRIAN BRIDGE
3
9.77'
N27°54'26"E
54.90'
N27°54'28"E 250.00'
MAIN STREET (PUBLIC)
STA: 17+73.73 OFF: 43.61'L
STA: 17+56.33 OFF: 9.39'L
STA: 17+50.35 OFF: 59.75'L
STA: 17+51.19 OFF: 7.96'L
MATCHLINE SEE SHEET C3.02
36'
40.41' N6°29'47"E
STA: 17+13.16 OFF: 2.56'R
STA: 17+12.25 OFF: 9.41'L
11'
STA: 17+03.76 OFF: 33.56'L
STA: 17+04.22 OFF: 3.67'R
N27°54'26"E 390.00'
N27°54'26"E 14.97'
STA: 16+97.76 OFF: 37.00'L
STA: 16+97.76 OFF: 45.00'L
80' PUBLIC ROW PER BOOK 1 OF PLATS, PAGE 37
STA: 16+48.26 OFF: 8.44'L
STA: 16+37.05 OFF: 4.99'L
STA: 16+32.83 OFF: 28.06'R
STA: 16+08.86 OFF: 3.61'R
10.59' 11.01'
T-U P.R. L.L.C.
APN# 139-34-101-006
OR: 20061017: 00005582
NOT A PART
STA: 15+55.65 OFF: 27.85'R
STA: 10+80.25 OFF: 26.55'L
STA: 14+79.55 OFF: 40.19'L EX. TS
SAL SAGEV HOTEL CO INC.
APN# 139-34-101-012
OR: 00000154: 00126274
NOT A PART
L1 L2 L3 L4 L5 L6 L7 L9 L10 L11 L12 L13 L14 L15 L16 L17 L18 L19 L20 L21 L22 L23 L24 L25 L26 L27 L28 L29 L30
C1 C2 C3 C4 C5 C6 C8 C9 C10 C11 C12 C13 C14 C15 C16 C17 C18 C19 C20 C21 C22 C23 C24 C25 C26 C27 C28 C29 C30 C31
1
2
5
7.28'
19.38'
15.98'
9.86'
5.3'
11.25' 10.75' 10.75' 11.25'
11.5' 11' 10.9' 11' 11' 12.5'
9.45'
STA: 14+57.27 OFF: 30.50'R
STA: 14+65.27 OFF: 30.50'R
16.52'
9.46'
9.47'
STA: 15+07.03 OFF: 30.52'R
80' PUBLIC ROW PER BOOK 1 OF PLATS, PAGE 37
S62°04'36"E 280.22'
STA: 15+86.26 OFF: 30.52'R
L=15.70' R=10.00' Δ=89°58'33" T=10.00'
STA: 16+33.16 OGDEN
STA: 13+09.98 FIRST ST.
13+00
12+00
11+00
10+00
STA: 16+33.17 OFF: 28.51'R
STA: 12+59.46 OFF: 26.92'L
STA: 12+56.86 OFF: 26.92'L
FO
S
1ST STREET (PUBLIC)
40.87'
STA: 11+32.70 OFF: 26.97'L
12.9'
EX. BININION GAMBLING HALL
VINTAGE VEGAS GAMING, INC.
APN# 139-34-111-022
OR: 20040311000001287
NOT A PART
80' PUBLIC ROW PER BOOK 1 OF PLATS, PAGE 37
27'
6.91'
STA: 10+36.19 OFF: 27.01'L
STA: 10+24.80 OFF: 30.58'L
STA: 10+07.30 OFF: 0.00'
STA: 10+07.30 OFF: 25.34'R
STA: 10+00.00 OFF: 0.00'
VINTAGE VEGAS GAMING, INC.
APN# 139-34-111-024
OR: 20110708000002431
NOT A PART
7.31'
337.60' S27°53'57"W
VINTAGE VEGAS GAMING, INC.
APN# 139-34-111-024
OR: 20040311000001295
NOT A PART
300.28'
N62°04'40"W
28.25'
10+00
11+00
12+00
13+00
14+00
(PUBLICLY DEDICATED PER BOOK 1 OF PLATS, PAGE 37)
(CITY OF LAS VEGAS REDEVELOPMENT AND FREMONT STREET EXPERIENCE, LLC)
FREMONT STREET (PUBLIC)

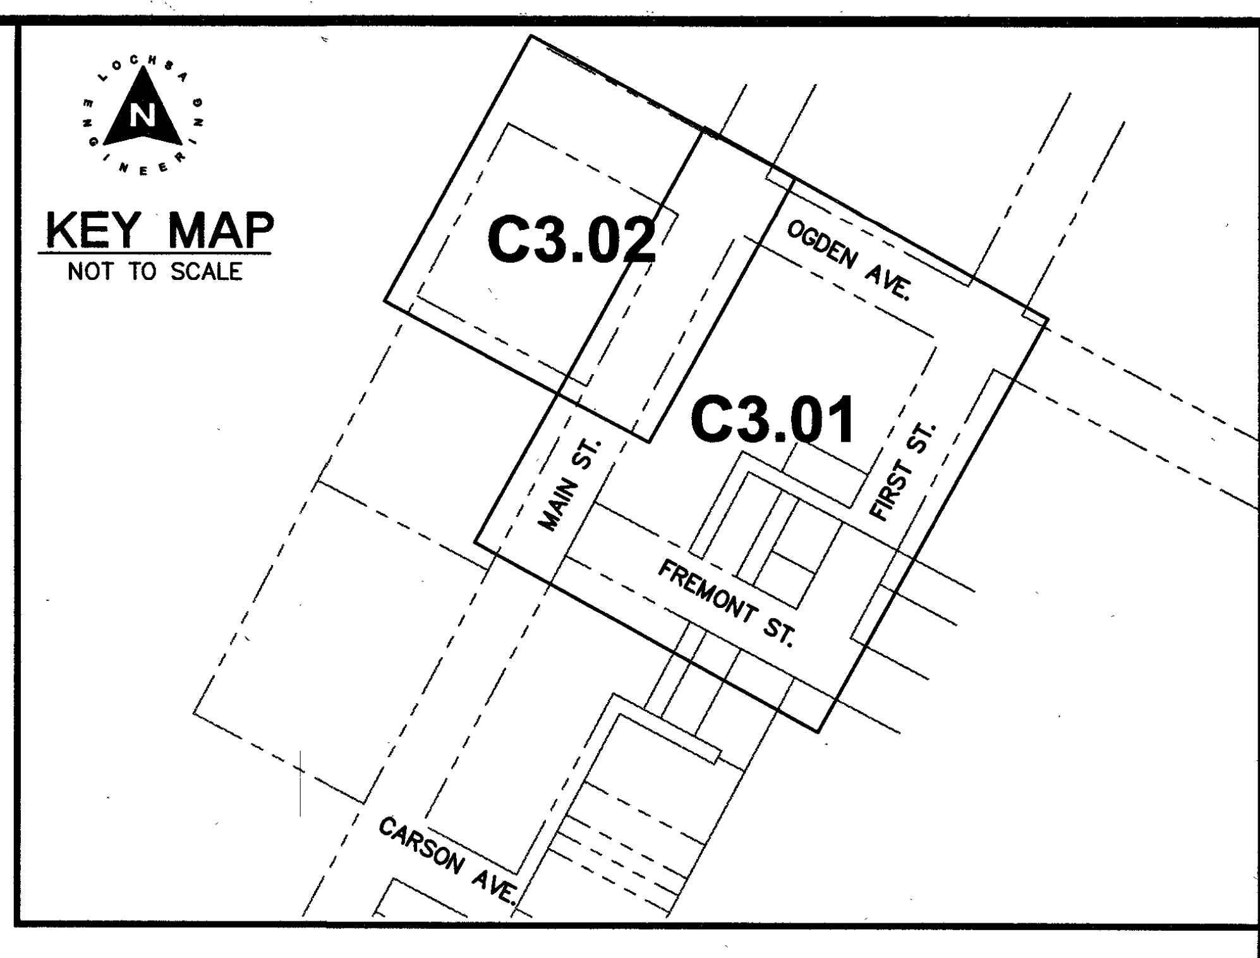
KEY MAP
NOT TO SCALE
C3.02
C3.01
OGDEN AVE.
MAIN ST.
FIRST ST.
FREMONT ST.
CARSON AVE.

GRAPHIC SCALE

30 0 15 30 60

(IN FEET)
1 inch = 30 ft.

CURVE TABLE				
CURVE #	LENGTH	RADIUS	DELTA	TANGENT
C1	14.16'	9.00'	090°09'45"	9.03'
C2	8.20'	22.66'	020°44'07"	4.14'
C3	30.37'	25.00'	069°36'15"	17.38'
C4	3.86'	2.00'	110°30'12"	2.88'
C5	4.12'	1.31'	180°00'00"	INFINITY'
C6	14.14'	9.00'	090°00'39"	9.00'
C8	14.12'	9.00'	089°52'36"	8.98'
C9	4.71'	3.00'	090°00'56"	3.00'
C10	3.14'	2.00'	089°59'04"	2.00'
C11	14.14'	9.00'	090°00'00"	9.00'
C12	7.90'	5.00'	090°34'51"	5.05'
C13	31.42'	20.00'	090°00'00"	20.00'
C14	20.92'	15.00'	079°54'54"	12.57'
C15	62.36'	82.00'	043°34'33"	32.78'
C16	73.57'	116.05'	036°19'25"	38.07'
C17	40.47'	25.00'	092°45'42"	26.24'
C18	23.59'	15.00'	090°06'20"	15.03'
C19	27.66'	74.50'	021°16'21"	13.99'
C20	28.03'	75.50'	021°16'21"	14.18'
C21	39.27'	25.00'	090°00'02"	25.00'
C22	14.11'	9.00'	089°50'42"	8.98'
C23	5.40'	10.00'	030°57'08"	2.77'
C24	39.93'	74.00'	030°55'04"	20.46'
C25	1.75'	0.56'	179°55'05"	778.87'
C26	1.51'	0.48'	179°58'05"	1723.31'
C27	11.91'	20.00'	034°06'30"	6.14'
C28	29.91'	50.00'	034°16'42"	15.42'
C29	115.04'	30.70'	214°43'58"	98.15'
C30	12.12'	20.00'	034°43'02"	6.25'
C31	15.71'	10.00'	090°00'57"	10.00'

LINE TABLE		
LINE #	LENGTH	DIRECTION
L1	56.95'	S62°05'32"E
L2	2.23'	S27°44'43"W
L3	11.71'	S62°12'00"E
L4	31.04'	S62°05'32"E
L5	44.00'	S27°54'28"W
L6	28.19'	S62°05'32"E
L7	41.34'	S62°05'32"E
L9	6.79'	N27°55'24"E
L10	116.53'	S62°05'32"E
L11	7.77'	N27°55'24"E
L12	8.00'	N62°04'36"W
L13	10.14'	S62°05'32"E
L14	2.60'	N27°55'24"E
L15	79.23'	S62°04'36"E
L16	64.26'	N62°05'32"W
L17	22.96'	S59°33'45"E
L18	9.04'	N27°40'33"E
L19	50.97'	S62°05'32"E
L20	23.99'	N27°54'26"E
L21	33.64'	N27°54'26"E
L22	30.83'	S62°05'32"E
L23	56.48'	S62°05'32"E
L24	5.96'	S27°45'10"W
L25	8.94'	N27°54'03"E
L26	63.99'	N27°54'03"E
L27	96.52'	N27°55'24"E
L28	4.08'	S62°05'33"E
L29	9.36'	N27°44'08"E
L30	9.36'	N27°44'08"E

GUY M. MORRIS
Exp. 12/31/2021
CIVIL
No. 014526

12-20-19
Rev #3

TRAFFIC NOTES:

- ① INSTALL PARKING WITH 4" WHITE PAINTED LINES. (TYPICAL)
- ② INSTALL WHITE PAINTED LINES IN CROSSWALK AREA.
- ③ INSTALL 4" WHITE PAINTED LANE LINES. (TYPICAL)
- ④ INSTALL PRE-CAST BUMP BLOCK 2' FROM FACE OF CURB PER CCAUSD NO. 238 – DETAIL 5 ON C7.01.
- ⑤ ARROWS SEE 171208.

A.P.N.:

139-34-113-001 & 139-34-112-001

BASIS OF BEARINGS:

BASIS OF BEARINGS FOR THIS SURVEY IS THE CENTERLINE OF OGDEN AVENUE BETWEEN MAIN STREET AND FIRST STREET, AS SHOWN ON FILE 67, PAGE 79 OF SURVEYS. SAID LINE BEARS: S62°04'36"E

BENCHMARK:

BENCHMARK 8LV0134NNW6 BEING A RIVET & PLATE TOP CURB NE CORNER MAIN ST. & FREMONT ST. ELEVATION=2023.19 FEET (616.669 METERS)

NOTE:

LOCHSA ENGINEERING ASSUMES NO RESPONSIBILITY FOR EXISTING UTILITY LOCATIONS AND ELEVATIONS. THE UTILITIES SHOWN ON THIS PLAN ARE FROM THE BEST AVAILABLE INFORMATION. IT IS THE CONTRACTOR'S RESPONSIBILITY TO FIELD VERIFY THE LOCATION AND ELEVATION OF ALL UTILITIES, INCLUDING BUT NOT LIMITED TO, THE WATER, FIRE, SANITARY SEWER, STORM SEWER, TELEPHONE, POWER, GAS, AND IRRIGATION LINES PRIOR TO THE COMMENCEMENT OF CONSTRUCTION. IF CONFLICT EXISTS IN THE FIELD, THE CONTRACTOR IS TO NOTIFY THE PROJECT ARCHITECT, OWNER'S REPRESENTATIVE AND THE PROJECT ENGINEER IMMEDIATELY.

SAFETY ALERT

Call Before You Overhead
1-702-227-2929

AVOID HITTING UNDERGROUND TRAFFIC SIGNAL AND STREET LIGHT SYSTEM CONDUITS IT'S COSTLY
Call before you UnderGround
1-702-432-5300
FREEWAY AND ARTERIAL SYSTEM OF TRANSPORTATION

Call before you dig
Avoid cutting underground utility lines. It's costly.
Call 811
OR
1-800-227-2600

LEGEND

CL OR SURVEY LINE
PROPERTY LINE
ROW LINE
EASEMENT LINE
SAWCUT LINE
SCARP LINE

DESCRIPTION:	CONTOUR LINES	EDGE OF PAVEMENT	"A" TYPE CURBS	"L" TYPE CURBS	WALLS	FENCES	AC PAVEMENT	CONCRETE	SPOT ELEVATIONS	SIGNS	MANHOLE W/ DESCRIPTION	MANHOLE DESCRIPTIONS Ⓢ = SANITARY SEWER Ⓓ = STORM DRAIN Ⓔ = ELECTRICAL Ⓣ = TELEPHONE	FIRE HYDRANTS	GATE VALVES	REDUCERS	CLEAN OUTS	UTILITY BOX OR VAULT	BACKWATER VALVES	100w HPS STREETLIGHTS	150w HPS STREETLIGHTS	200w HPS STREETLIGHTS	250w HPS STREETLIGHTS
EXISTING:	(2210)								(12.34) BC		Ⓢ			⊗	▷	○	☐	BWV				
PROPOSED:	2122								12.34 BC		Ⓢ			⊗	▶	●	▭	BWV				

4/8/2019 5:28 PM
T:\CAD\171126\Drawings\Plot Drawings\C-171126-300-HC.dwg

REV.:	DATE:	BY:	DESCRIPTION:
3	11-21-19	NMG	Revised to show Pedestrian Bridge CLVSB 1/27/20

Lochsa engineering
6345 South Jones Blvd.
Suite 100
Las Vegas, NV 89118
Phone (702) 365-9312
Fax (702) 365-9317
www.lochsa.com

SHEET
HORIZONTAL CONTROL PLANS
SHEET 1 OF2

TITLE
18 FREMONT STREET
HOTEL AND CASINO
CITY OF LAS VEGAS

PROJECT No.: 171126
DATE: 04/08/19
SCALE: 1"=30'
DRAWN BY: NMG
DESIGNED BY: NMG
CHECKED BY: GMM

SEAL
GUY M. MORRIS
EXP. 12-31-19
CIVIL
No. 14526
04/08/19

SHEET No.
C3.01
SHEET 5 OF 15

CLV No. 107V7521
L18-02490

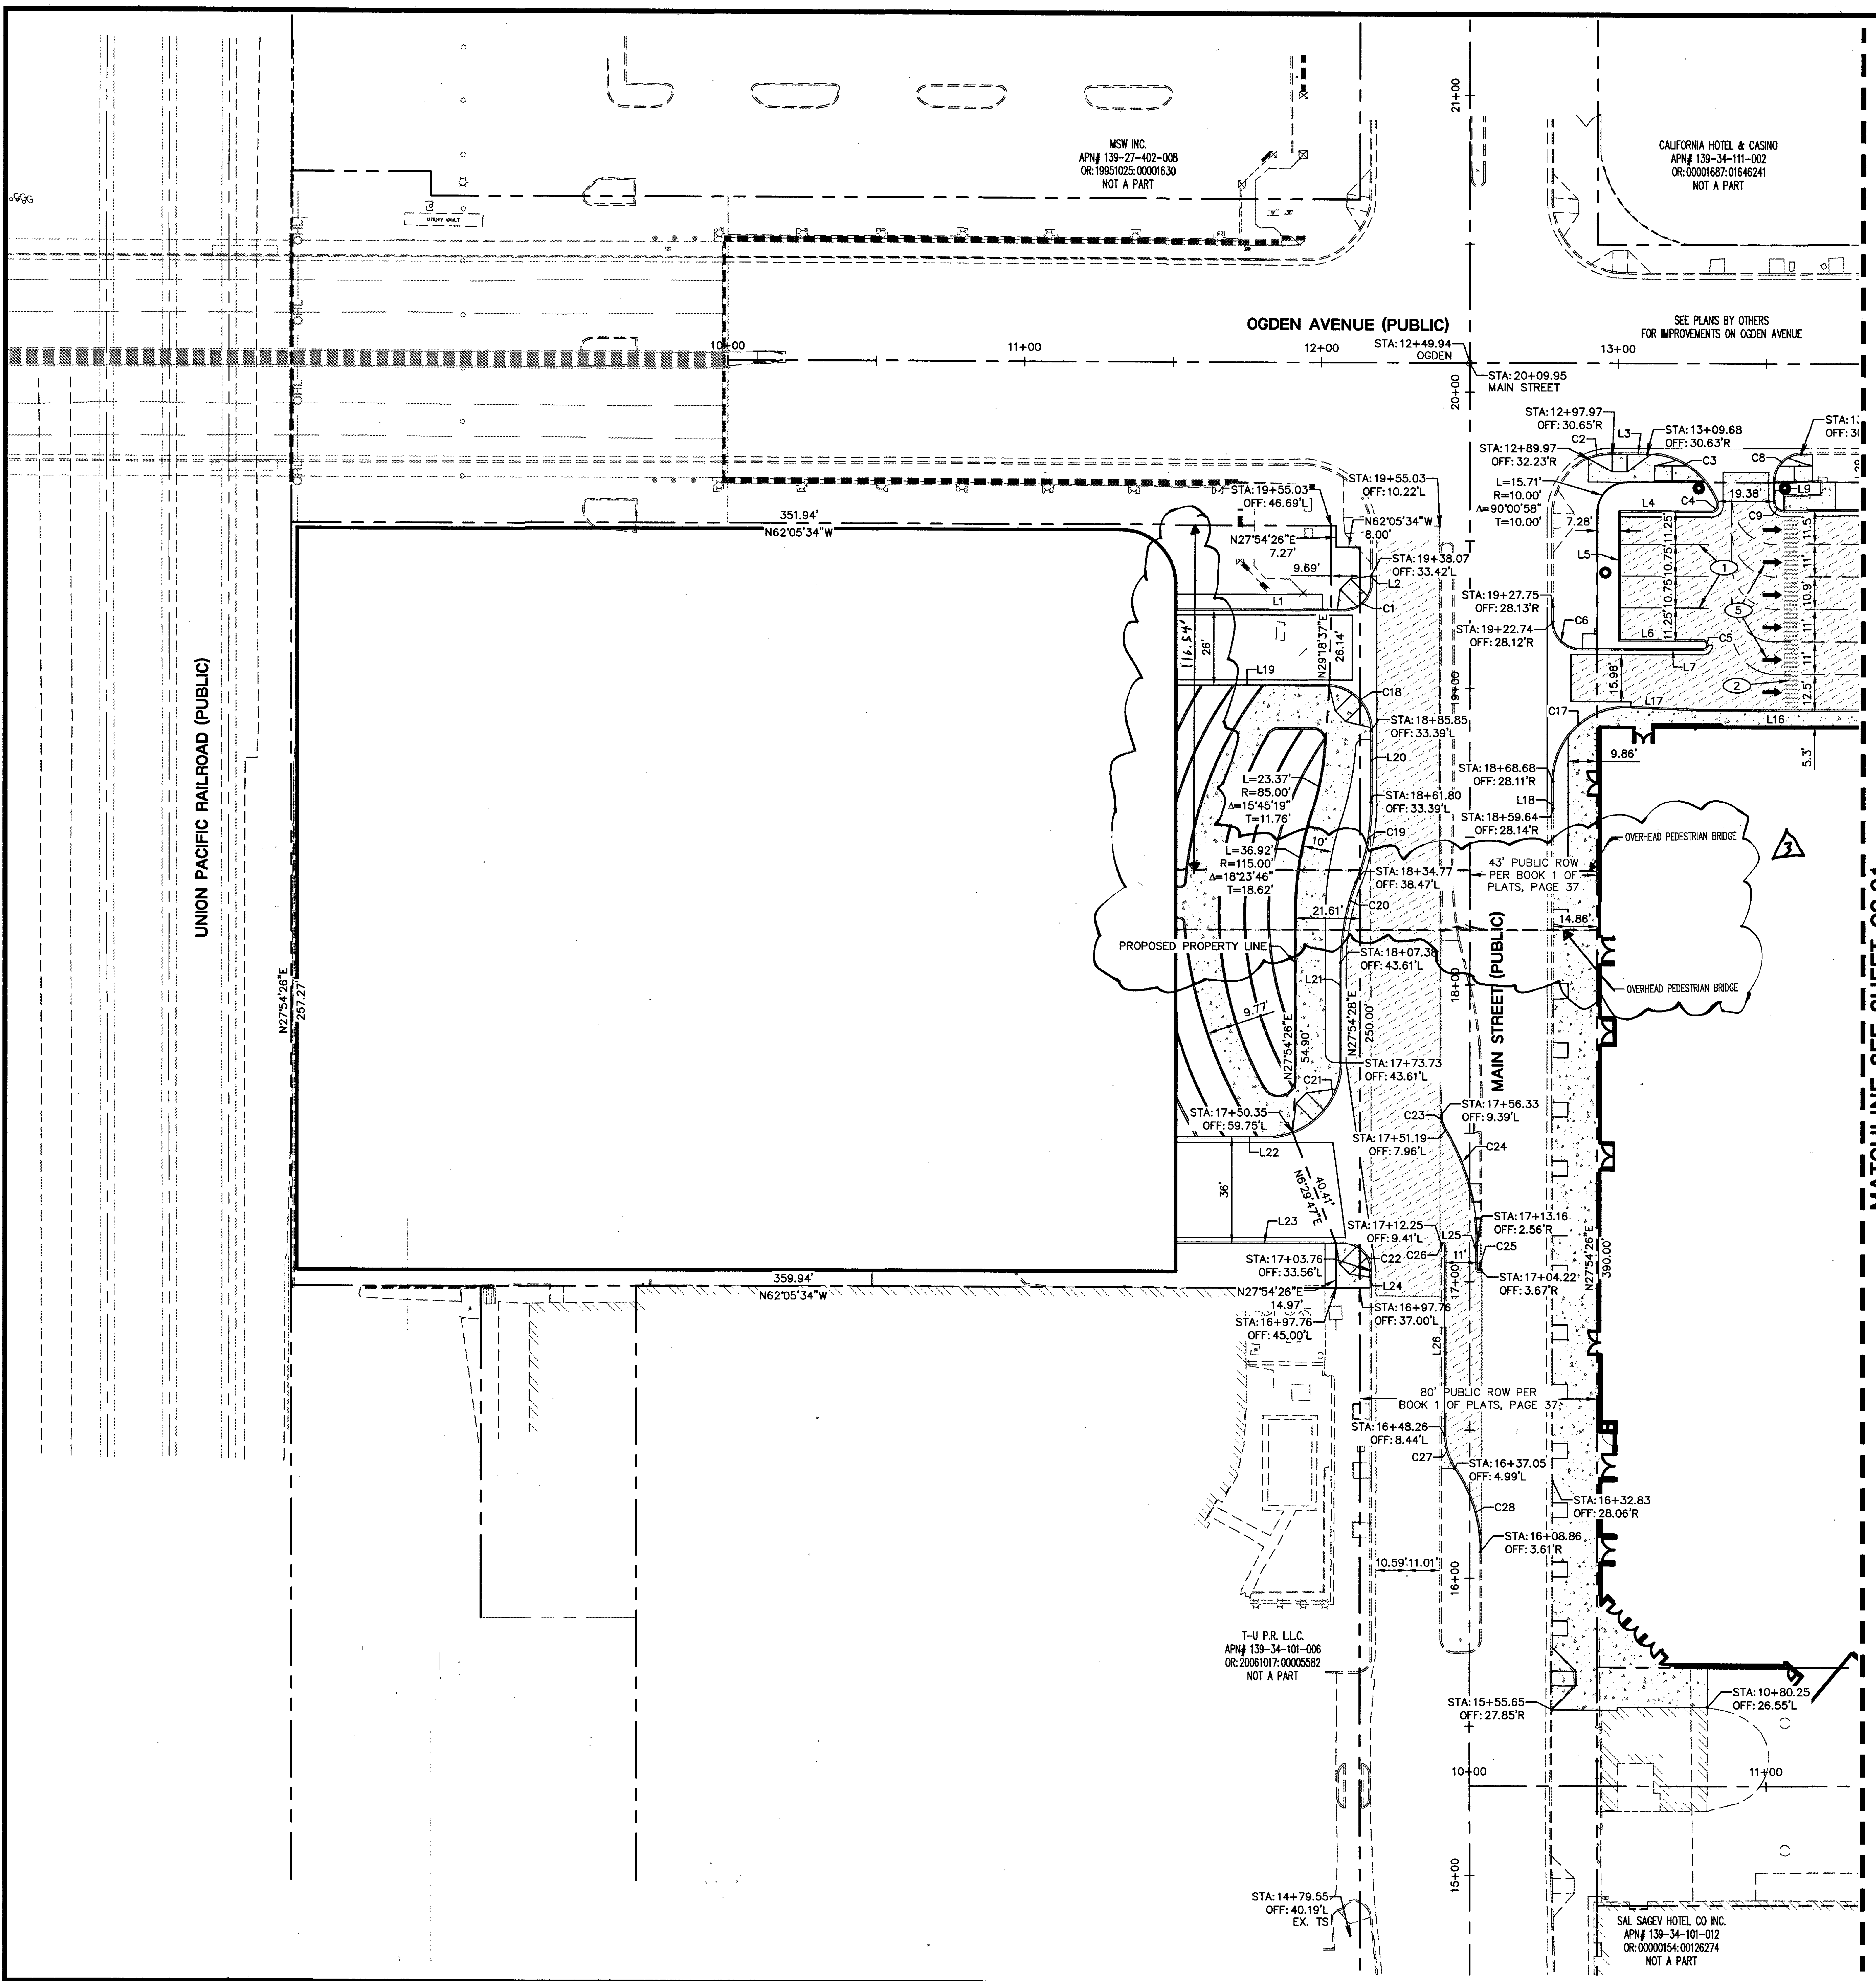
UNION PACIFIC RAILROAD (PUBLIC)
N27°54'26"E
257.27'
351.94'
N62°05'34"W
359.94'
N62°05'34"W
MSW INC.
APN# 139-27-402-008
OR:19951025:00001630
NOT A PART
UTILITY VAULT
CALIFORNIA HOTEL & CASINO
APN# 139-34-111-002
OR:00001687:01646241
NOT A PART
OGDEN AVENUE (PUBLIC)
SEE PLANS BY OTHERS
FOR IMPROVEMENTS ON OGDEN AVENUE
10+00
11+00
12+00
13+00
21+00
20+00
19+00
18+00
17+00
16+00
15+00
10+00
11+00
STA:12+49.94 OGDEN
STA:20+09.95 MAIN STREET
STA:12+97.97 OFF:30.65'R
STA:13+09.68 OFF:30.63'R
STA:12+89.97 OFF:32.23'R
L=15.71' R=10.00' Δ=90°00'58" T=10.00'
7.28'
19.38'
STA:19+55.03 OFF:10.22'L
STA:19+55.03 OFF:46.69'L
N62°05'34"W 8.00'
N27°54'26"E 7.27'
9.69'
STA:19+38.07 OFF:33.42'L
STA:19+27.75 OFF:28.13'R
STA:19+22.74 OFF:28.12'R
116.54'
26'
N29°18'37"E
26.14'
11.25'
10.75'
10.75'
11.25'
11.5'
11'
10.9'
11'
11'
12.5'
15.98'
9.86'
5.3'
STA:18+85.85 OFF:33.39'L
STA:18+68.68 OFF:28.11'R
STA:18+61.80 OFF:33.39'L
STA:18+59.64 OFF:28.14'R
L=23.37' R=85.00' Δ=15°45'19" T=11.76'
L=36.92' R=115.00' Δ=18°23'46" T=18.62'
10'
STA:18+34.77 OFF:38.47'L
43' PUBLIC ROW PER BOOK 1 OF PLATS, PAGE 37
OVERHEAD PEDESTRIAN BRIDGE
OVERHEAD PEDESTRIAN BRIDGE
3
21.61'
14.86'
PROPOSED PROPERTY LINE
STA:18+07.38 OFF:43.61'L
9.77'
N27°54'26"E
54.90'
N27°54'28"E
250.00'
STA:17+73.73 OFF:43.61'L
MAIN STREET (PUBLIC)
MATCHLINE SEE SHEET C3.01
STA:17+56.33 OFF:9.39'L
STA:17+50.35 OFF:59.75'L
STA:17+51.19 OFF:7.96'L
36'
40.41'
N6°29'47"E
STA:17+13.16 OFF:2.56'R
STA:17+12.25 OFF:9.41'L
11'
STA:17+03.76 OFF:33.56'L
STA:17+04.22 OFF:3.67'R
N27°54'26"E
390.00'
N27°54'26"E 14.97'
STA:16+97.76 OFF:37.00'L
STA:16+97.76 OFF:45.00'L
80' PUBLIC ROW PER BOOK 1 OF PLATS, PAGE 37
STA:16+48.26 OFF:8.44'L
STA:16+37.05 OFF:4.99'L
STA:16+32.83 OFF:28.06'R
STA:16+08.86 OFF:3.61'R
10.59'
11.01'
T-U P.R. LLC.
APN# 139-34-101-006
OR:20061017:00005582
NOT A PART
STA:15+55.65 OFF:27.85'R
STA:10+80.25 OFF:26.55'L
STA:14+79.55 OFF:40.19'L EX. TS
SAL SAGEV HOTEL CO INC.
APN# 139-34-101-012
OR:00000154:00126274
NOT A PART
L1
L2
L3
L4
L5
L6
L7
L9
L16
L17
L18
L19
L20
L21
L22
L23
L24
L25
L26
C1
C2
C3
C4
C5
C6
C8
C9
C17
C18
C19
C20
C21
C22
C23
C24
C25
C26
C27
C28
1
2
5

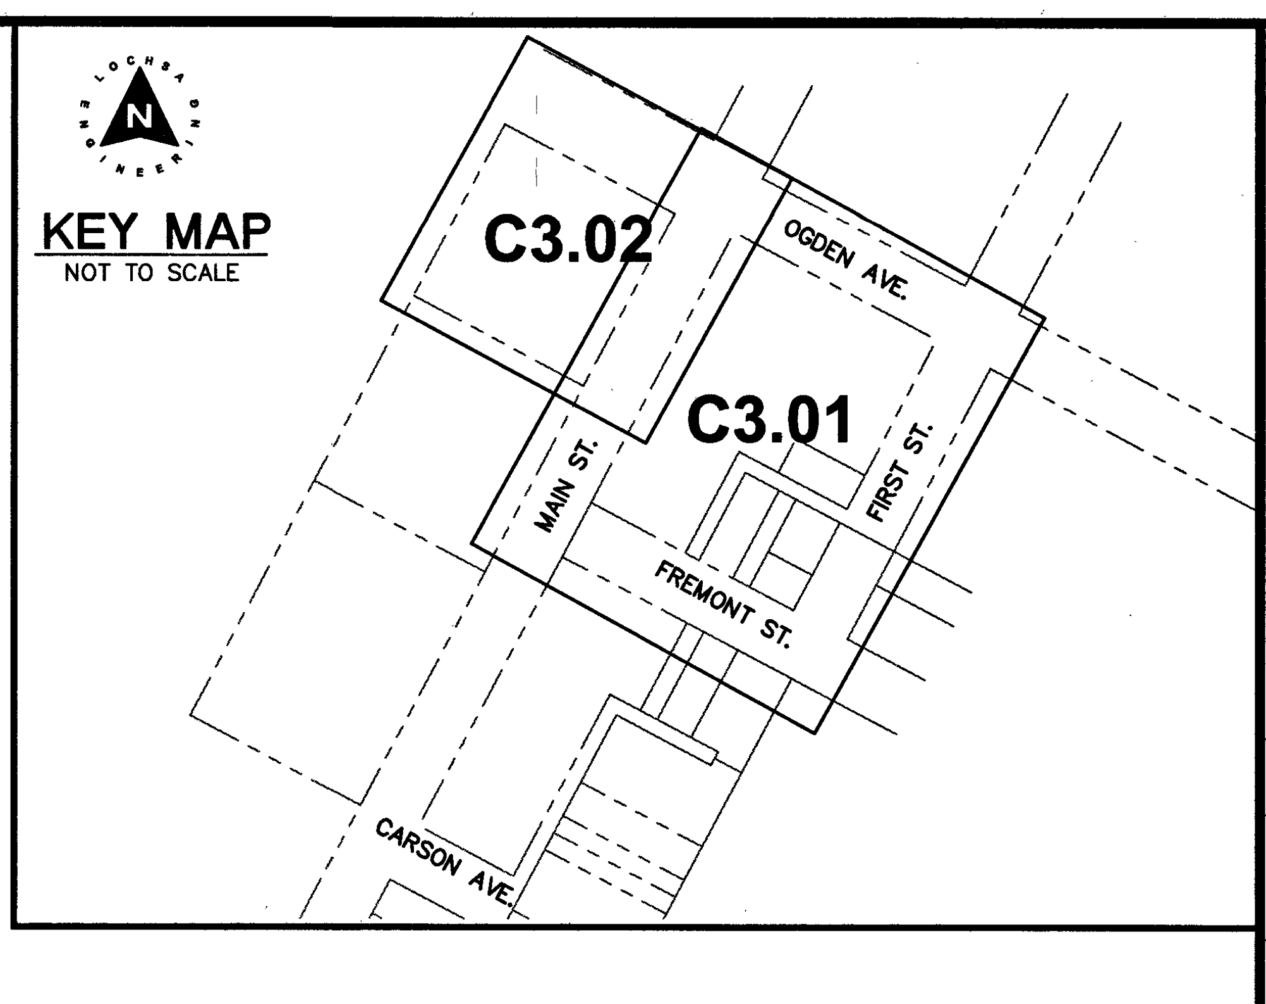
KEY MAP
NOT TO SCALE
C3.02
C3.01
OGDEN AVE.
MAIN ST.
FIRST ST.
FREMONT ST.
CARSON AVE.

GRAPHIC SCALE

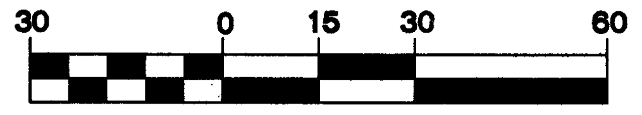

(IN FEET)
1 inch = 30 ft.

CURVE TABLE				
CURVE #	LENGTH	RADIUS	DELTA	TANGENT
C1	14.16'	9.00'	090°09'45"	9.03'
C2	8.20'	22.66'	020°44'07"	4.14'
C3	30.37'	25.00'	069°36'15"	17.38'
C4	3.86'	2.00'	110°30'12"	2.88'
C5	4.12'	1.31'	180°00'00"	INFINITY'
C6	14.14'	9.00'	090°00'39"	9.00'
C8	14.12'	9.00'	089°52'36"	8.98'
C9	4.71'	3.00'	090°00'56"	3.00'
C10	3.14'	2.00'	089°59'04"	2.00'
C11	14.14'	9.00'	090°00'00"	9.00'
C12	7.90'	5.00'	090°34'51"	5.05'
C13	31.42'	20.00'	090°00'00"	20.00'
C14	20.92'	15.00'	079°54'54"	12.57'
C15	62.36'	82.00'	043°34'33"	32.78'
C16	73.57'	116.05'	036°19'25"	38.07'
C17	40.47'	25.00'	092°45'42"	26.24'
C18	23.59'	15.00'	090°06'20"	15.03'
C19	27.66'	74.50'	021°16'21"	13.99'
C20	28.03'	75.50'	021°16'21"	14.18'
C21	39.27'	25.00'	090°00'02"	25.00'
C22	14.11'	9.00'	089°50'42"	8.98'
C23	5.40'	10.00'	030°57'08"	2.77'
C24	39.93'	74.00'	030°55'04"	20.46'
C25	1.75'	0.56'	179°55'05"	778.87'
C26	1.51'	0.48'	179°58'05"	1723.31'
C27	11.91'	20.00'	034°06'30"	6.14'
C28	29.91'	50.00'	034°16'42"	15.42'
C29	115.04'	30.70'	214°43'58"	98.15'
C30	12.12'	20.00'	034°43'02"	6.25'
C31	15.71'	10.00'	090°00'57"	10.00'

LINE TABLE		
LINE #	LENGTH	DIRECTION
L1	56.95'	S62°05'32"E
L2	2.23'	S27°44'43"W
L3	11.71'	S62°12'00"E
L4	31.04'	S62°05'32"E
L5	44.00'	S27°54'28"W
L6	28.19'	S62°05'32"E
L7	41.34'	S62°05'32"E
L9	6.79'	N27°55'24"E
L10	116.53'	S62°05'32"E
L11	7.77'	N27°55'24"E
L12	8.00'	N62°04'36"W
L13	10.14'	S62°05'32"E
L14	2.60'	N27°55'24"E
L15	79.23'	S62°04'36"E
L16	64.26'	N62°05'32"W
L17	22.96'	S59°33'45"E
L18	9.04'	N27°40'33"E
L19	50.97'	S62°05'32"E
L20	23.99'	N27°54'26"E
L21	33.64'	N27°54'26"E
L22	30.83'	S62°05'32"E
L23	56.48'	S62°05'32"E
L24	5.96'	S27°45'10"W
L25	8.94'	N27°54'03"E
L26	63.99'	N27°54'03"E
L27	96.52'	N27°55'24"E
L28	4.08'	S62°05'33"E
L29	9.36'	N27°44'08"E
L30	9.36'	N27°44'08"E

TRAFFIC NOTES:

1. INSTALL PARKING WITH 4" WHITE PAINTED LINES. (TYPICAL)
2. INSTALL WHITE PAINTED LINES IN CROSSWALK AREA.
3. INSTALL 4" WHITE PAINTED LANE LINES. (TYPICAL)
4. INSTALL PRE-CAST BUMP BLOCK 2' FROM FACE OF CURB PER CCAUSD NO. 238 – DETAIL 5 ON C7.01.
5. ARROWS SEE 171208.

GUY M. MORRIS
Exp. 12/31/2021
CIVIL
No. 014526
12-20-19
Rev #3

NOTE:

LOCHSA ENGINEERING ASSUMES NO RESPONSIBILITY FOR EXISTING UTILITY LOCATIONS AND ELEVATIONS. THE UTILITIES SHOWN ON THIS PLAN ARE FROM THE BEST AVAILABLE INFORMATION. IT IS THE CONTRACTOR'S RESPONSIBILITY TO FIELD VERIFY THE LOCATION AND ELEVATION OF ALL UTILITIES, INCLUDING BUT NOT LIMITED TO, THE WATER, FIRE, SANITARY SEWER, STORM SEWER, TELEPHONE, POWER, GAS, AND IRRIGATION LINES PRIOR TO THE COMMENCEMENT OF CONSTRUCTION. IF CONFLICT EXISTS IN THE FIELD, THE CONTRACTOR IS TO NOTIFY THE PROJECT ARCHITECT, OWNER'S REPRESENTATIVE AND THE PROJECT ENGINEER IMMEDIATELY.

A.P.N.:

139-34-113-001 & 139-34-112-001

BASIS OF BEARINGS:

BASIS OF BEARINGS FOR THIS SURVEY IS THE CENTERLINE OF OGDEN AVENUE BETWEEN MAIN STREET AND FIRST STREET, AS SHOWN ON FILE 67, PAGE 79 OF SURVEYS. SAID LINE BEARS: S62°04'36"E

BENCHMARK:

BENCHMARK 8LV0134NNW6 BEING A RIVET & PLATE TOP CURB NE CORNER MAIN ST. & FREMONT ST. ELEVATION=2023.19 FEET (616.669 METERS)

SAFETY ALERT

Call Before You Overhead
1-702-227-2929

AVOID HITTING UNDERGROUND TRAFFIC SIGNAL AND STREET LIGHT SYSTEM CONDUITS IT'S COSTLY
Call before you UnderGround
1-702-432-5300
FREEWAY AND ARTERIAL SYSTEM OF TRANSPORTATION

Call before you dig
Avoid cutting underground utility lines. It's costly.
Call 811
OR
1-800-227-2600

LEGEND

CL OR SURVEY LINE	— —
PROPERTY LINE	— - - —
ROW LINE	— - - - —
EASEMENT LINE	— — —
SAWCUT LINE	∧∧∧∧∧
SCARP LINE	▶—

DESCRIPTION:	CONTOUR LINES	EDGE OF PAVEMENT	"A" TYPE CURBS	"L" TYPE CURBS	WALLS	FENCES	AC PAVEMENT	CONCRETE	SPOT ELEVATIONS	SIGNS	MANHOLE W/ DESCRIPTION	MANHOLE DESCRIPTIONS	FIRE HYDRANTS	GATE VALVES	REDUCERS	CLEAN OUTS	UTILITY BOX OR VAULT	BACKWATER VALVES	100w HPS STREETLIGHTS	150w HPS STREETLIGHTS	200w HPS STREETLIGHTS	250w HPS STREETLIGHTS
EXISTING:	— —(2210)— —					—□— —□—			(12.34) BC	—○—	Ⓢ	Ⓢ = SANITARY SEWER Ⓓ = STORM DRAIN Ⓔ = ELECTRICAL Ⓣ = TELEPHONE		⊗	▷	○	□	BWV				
PROPOSED:	—(2122)—					—□—□—□—			12.34 BC	—●—	Ⓢ				▶	●	▭	BWV				

REV.:	DATE:	BY:	DESCRIPTION:
3	11-21-19	NMG	Revised to add Pedestrian Bridge CLV 12/2/...

Lochsa engineering
6345 South Jones Blvd.
Suite 100
Las Vegas, NV 89118
Phone (702) 365-9312
Fax (702) 365-9317
www.lochsa.com

SHEET
HORIZONTAL CONTROL PLANS
SHEET 2 OF 2

TITLE
18 FREMONT STREET
HOTEL AND CASINO
CITY OF LAS VEGAS

PROJECT No.:	171126
DATE:	04/08/19
SCALE:	1"=30'
DRAWN BY:	NMG
DESIGNED BY:	NMG
CHECKED BY:	GMM

SEAL
GUY M. MORRIS
EXP. 12-31-19
CIVIL
No. 14526
04/08/19

SHEET No.
C3.02
SHEET 6 OF 15

CLV No. 107V7521
L18-02490

4/8/2019 5:28 PM
T:\CAD\171126\Drawings\Plot Drawings\C-171126-300-HC.dwg

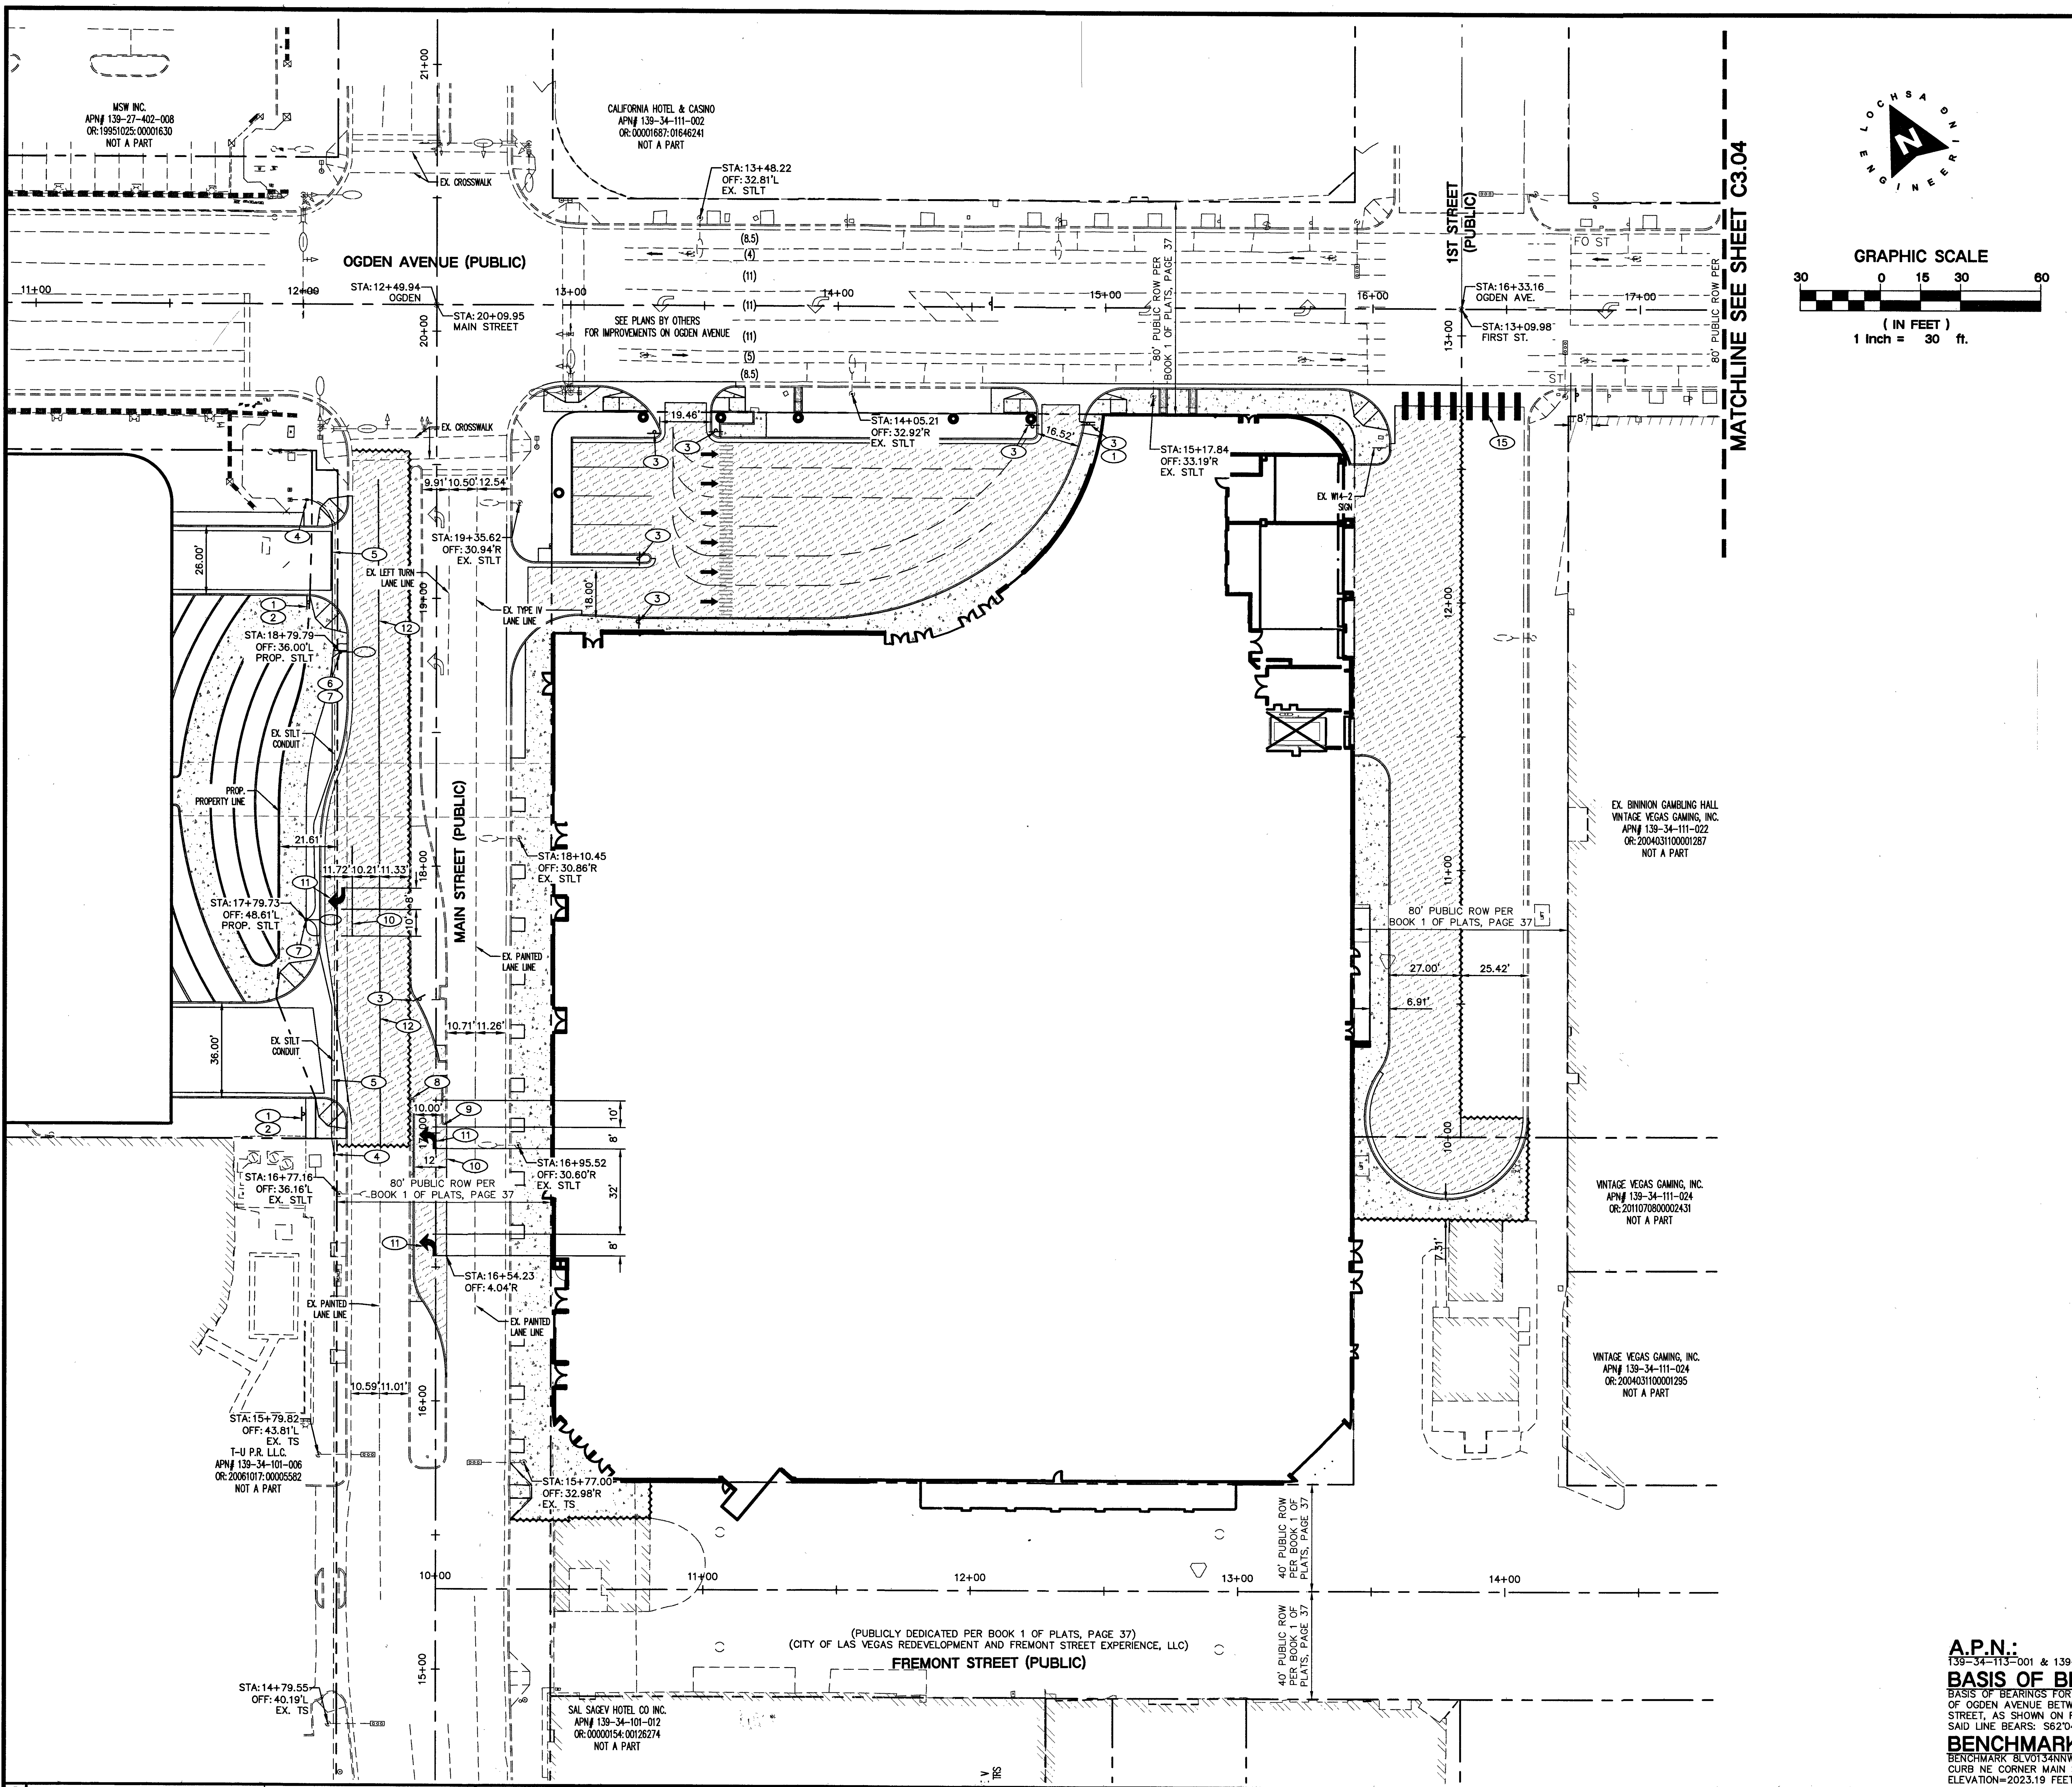
MSW INC.
APN# 139-27-402-008
OR:19951025:00001630
NOT A PART
CALIFORNIA HOTEL & CASINO
APN# 139-34-111-002
OR:00001687:01646241
NOT A PART
EX. CROSSWALK
OGDEN AVENUE (PUBLIC)
STA:13+48.22
OFF: 32.81'L
EX. STLT
STA:12+49.94
OGDEN
STA: 20+09.95
MAIN STREET
SEE PLANS BY OTHERS
FOR IMPROVEMENTS ON OGDEN AVENUE
1ST STREET (PUBLIC)
STA:16+33.16
OGDEN AVE.
STA:13+09.98
FIRST ST.
80' PUBLIC ROW PER BOOK 1 OF PLATS, PAGE 37
MATCHLINE SEE SHEET C3.04
STA:14+05.21
OFF: 32.92'R
EX. STLT
STA:15+17.84
OFF: 33.19'R
EX. STLT
EX. W14-2 SIGN
STA:19+35.62
OFF: 30.94'R
EX. STLT
EX. LEFT TURN LANE LINE
EX. TYPE IV LANE LINE
STA:18+79.79
OFF: 36.00'L
PROP. STLT
EX. STLT CONDUIT
PROP. PROPERTY LINE
MAIN STREET (PUBLIC)
STA:18+10.45
OFF: 30.86'R
EX. STLT
STA:17+79.73
OFF: 48.61'L
PROP. STLT
EX. PAINTED LANE LINE
EX. STLT CONDUIT
STA:16+95.52
OFF: 30.60'R
EX. STLT
STA:16+77.16
OFF: 36.16'L
EX. STLT
80' PUBLIC ROW PER BOOK 1 OF PLATS, PAGE 37
STA:16+54.23
OFF: 4.04'R
STA:15+79.82
OFF: 43.81'L
EX. TS
T-U P.R. LLC.
APN# 139-34-101-006
OR:20061017:00005582
NOT A PART
STA:15+77.00
OFF: 32.98'R
EX. TS
STA:14+79.55
OFF: 40.19'L
EX. TS
EX. BINION GAMBLING HALL
VINTAGE VEGAS GAMING, INC.
APN# 139-34-111-022
OR:20040311000001287
NOT A PART
VINTAGE VEGAS GAMING, INC.
APN# 139-34-111-024
OR:20110708000002431
NOT A PART
VINTAGE VEGAS GAMING, INC.
APN# 139-34-111-024
OR:20040311000001295
NOT A PART
(PUBLICLY DEDICATED PER BOOK 1 OF PLATS, PAGE 37)
(CITY OF LAS VEGAS REDEVELOPMENT AND FREMONT STREET EXPERIENCE, LLC)
FREMONT STREET (PUBLIC)
40' PUBLIC ROW PER BOOK 1 OF PLATS, PAGE 37
SAL SAGEV HOTEL CO INC.
APN# 139-34-101-012
OR:00000154:00126274
NOT A PART
GRAPHIC SCALE
30 0 15 30 60
(IN FEET)
1 inch = 30 ft.
LOCHSA ENGINEERING

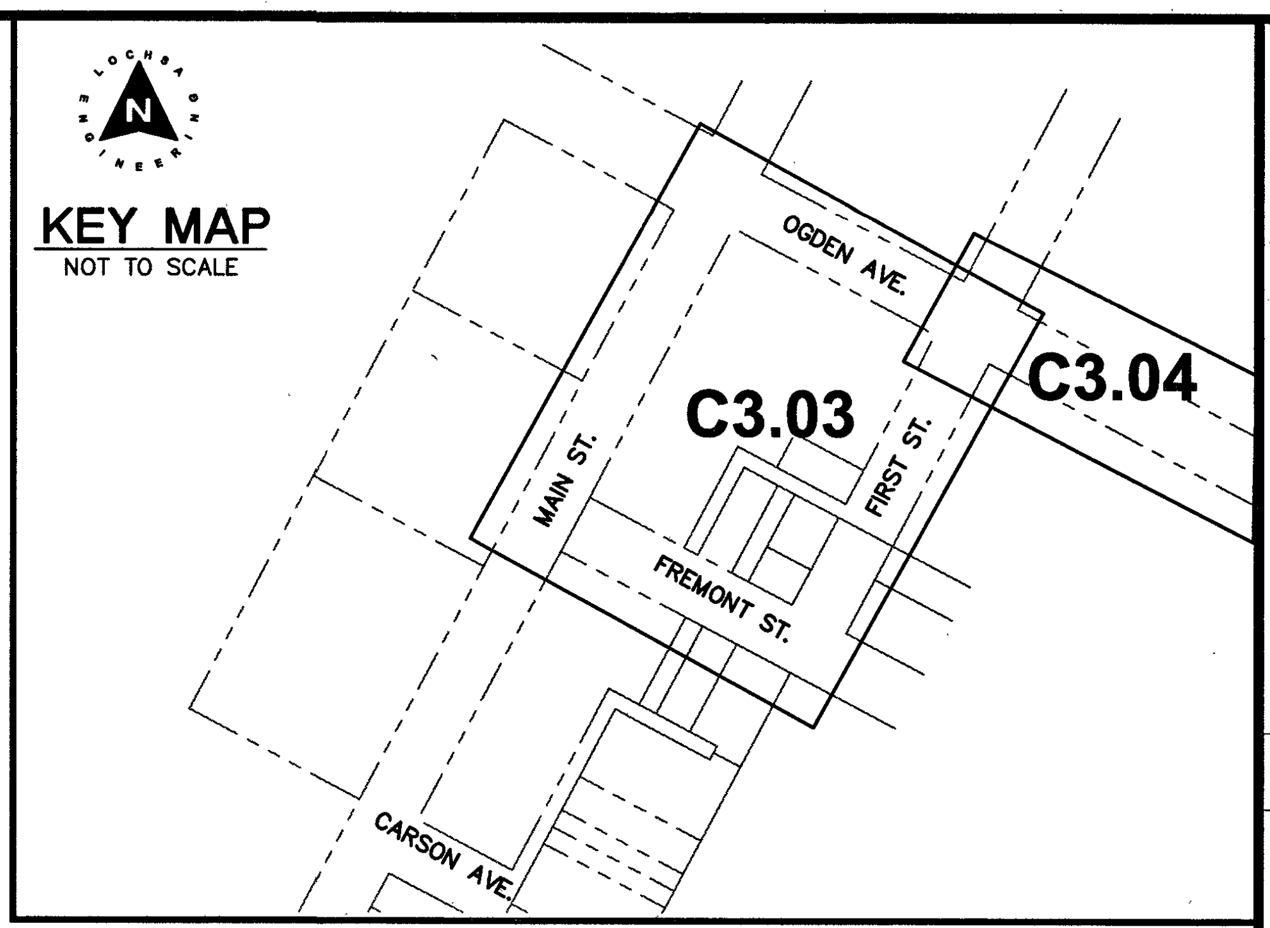
KEY MAP
NOT TO SCALE
C3.03
C3.04
OGDEN AVE.
MAIN ST.
FIRST ST.
FREMONT ST.
CARSON AVE.

TRAFFIC NOTES:

① INSTALL R1-1 STOP SIGN (36").
② INSTALL R3-2 SIGN (24"x24").
③ INSTALL R5-1 SIGN (36"x36").
④ INTERCEPT EX. CONDUIT. INSTALL NO 3-1/2 PULLBOX PER CCAUSD NO. 326. REPULL CONDUCTORS WITHOUT SPLICING.
⑤ INSTALL 1-1/4" PVC CONDUIT W/ (2) #4 & (1) #8 CONDUCTORS.
⑥ INSTALL RELOCATED R2-1 SIGN (30"x36") & R4-4 SIGN (36"x30").
⑦ INSTALL STREETLIGHT STANDARD PER CLV DOWNTOWN CENTENNIAL STANDARDS.
⑧ INSTALL YELLOW MEDIAN NOSE MARKINGS PER CCAUSD NO. 246.
⑨ INSTALL WHITE MEDIAN NOSE MARKINGS PER CCAUSD NO. 246.
⑩ INSTALL WHITE PAINTED TURN LANE LINE.
⑪ INSTALL WHITE TYPE II FILM PAVEMENT MARKING.
⑫ INSTALL WHITE PAINTED LANE LINE.
⑬ INSTALL YELLOW K71 MARKER.
⑭ INSTALL WHITE TYPE II FILM 24" WIDE STOP BAR.
⑮ INSTALL WHITE TYPE I FILM WHITE CROSSWALK MARKINGS PER CCAUSD NO. 254.
⑯ INSTALL FORCED TURN LANE LINE PER CCAUSD NO. .
⑰ INSTALL R3-7R SIGN (36"x36").

A.P.N.:
139-34-113-001 & 139-34-112-001

BASIS OF BEARINGS:
BASIS OF BEARINGS FOR THIS SURVEY IS THE CENTERLINE OF OGDEN AVENUE BETWEEN MAIN STREET AND FIRST STREET, AS SHOWN ON FILE 67, PAGE 79 OF SURVEYS. SAID LINE BEARS: S62°04'36"E

BENCHMARK:
BENCHMARK 8LV0134NNW6 BEING A RIVET & PLATE TOP CURB NE CORNER MAIN ST. & FREMONT ST. ELEVATION=2023.19 FEET (616.669 METERS)

NOTE:
LOCHSA ENGINEERING ASSUMES NO RESPONSIBILITY FOR EXISTING UTILITY LOCATIONS AND ELEVATIONS. THE UTILITIES SHOWN ON THIS PLAN ARE FROM THE BEST AVAILABLE INFORMATION. IT IS THE CONTRACTOR'S RESPONSIBILITY TO FIELD VERIFY THE LOCATION AND ELEVATION OF ALL UTILITIES, INCLUDING BUT NOT LIMITED TO, THE WATER, FIRE, SANITARY SEWER, STORM SEWER, TELEPHONE, POWER, GAS, AND IRRIGATION LINES PRIOR TO THE COMMENCEMENT OF CONSTRUCTION. IF CONFLICT EXISTS IN THE FIELD, THE CONTRACTOR IS TO NOTIFY THE PROJECT ARCHITECT, OWNER'S REPRESENTATIVE AND THE PROJECT ENGINEER IMMEDIATELY.

SAFETY ALERT

Call Before You Overhead
1-702-227-2929

AVOID HITTING UNDERGROUND TRAFFIC SIGNAL AND STREET LIGHT SYSTEM CONDUITS IT'S COSTLY
Call before you UnderGround
1-702-432-5300
FREEWAY AND ARTERIAL SYSTEM OF TRANSPORTATION

Call before you dig
Avoid cutting underground utility lines. It's costly.
Call 811
OR
1-800-227-2600

LEGEND

CL OR SURVEY LINE
PROPERTY LINE
ROW LINE
EASEMENT LINE
SAWCUT LINE
SCARP LINE

DESCRIPTION:	CONTOUR LINES	EDGE OF PAVEMENT	"A" TYPE CURBS	"L" TYPE CURBS	WALLS	FENCES	AC PAVEMENT	CONCRETE	SPOT ELEVATIONS	SIGNS	MANHOLE W/ DESCRIPTION
EXISTING:	(2210)								(12.34) BC		Ⓢ
PROPOSED:	2122								12.34 BC		Ⓢ

MANHOLE DESCRIPTIONS
Ⓢ = SANITARY SEWER
Ⓓ = STORM DRAIN
Ⓔ = ELECTRICAL
Ⓣ = TELEPHONE

FIRE HYDRANTS	GATE VALVES	REDUCERS	CLEAN OUTS	UTILITY BOX OR VAULT	BACKWATER VALVES	100w HPS STREETLIGHTS	150w HPS STREETLIGHTS	200w HPS STREETLIGHTS	250w HPS STREETLIGHTS
	⊗	▷	○	☐	BWV				
	●	▶	●	☐	BWV				

REV.:	DATE:	BY:	DESCRIPTION:

Lochsa engineering
6345 South Jones Blvd.
Suite 100
Las Vegas, NV 89118
Phone (702) 365-9312
Fax (702) 365-9317
www.lochsa.com

SHEET
TRAFFIC CONTROL PLANS
TRAFFIC CONTROL PLAN

TITLE
18 FREMONT STREET
HOTEL AND CASINO
CITY OF LAS VEGAS

PROJECT No.: 171126
DATE: 04/08/19
SCALE: 1"=30'
DRAWN BY: JWN
DESIGNED BY: NMG
CHECKED BY: GMM

SEAL
GUY M. MORRIS
EXP. 12-31-19
CIVIL
No. 14526
04/08/19

SHEET No.
C3.03
SHEET 7 OF 15
CLV No. 107V7521
L18-02490

4/8/2019 5:28 PM
T:\CAD\171126\Drawings\Plot Drawings\C-171126-300-TR.dwg

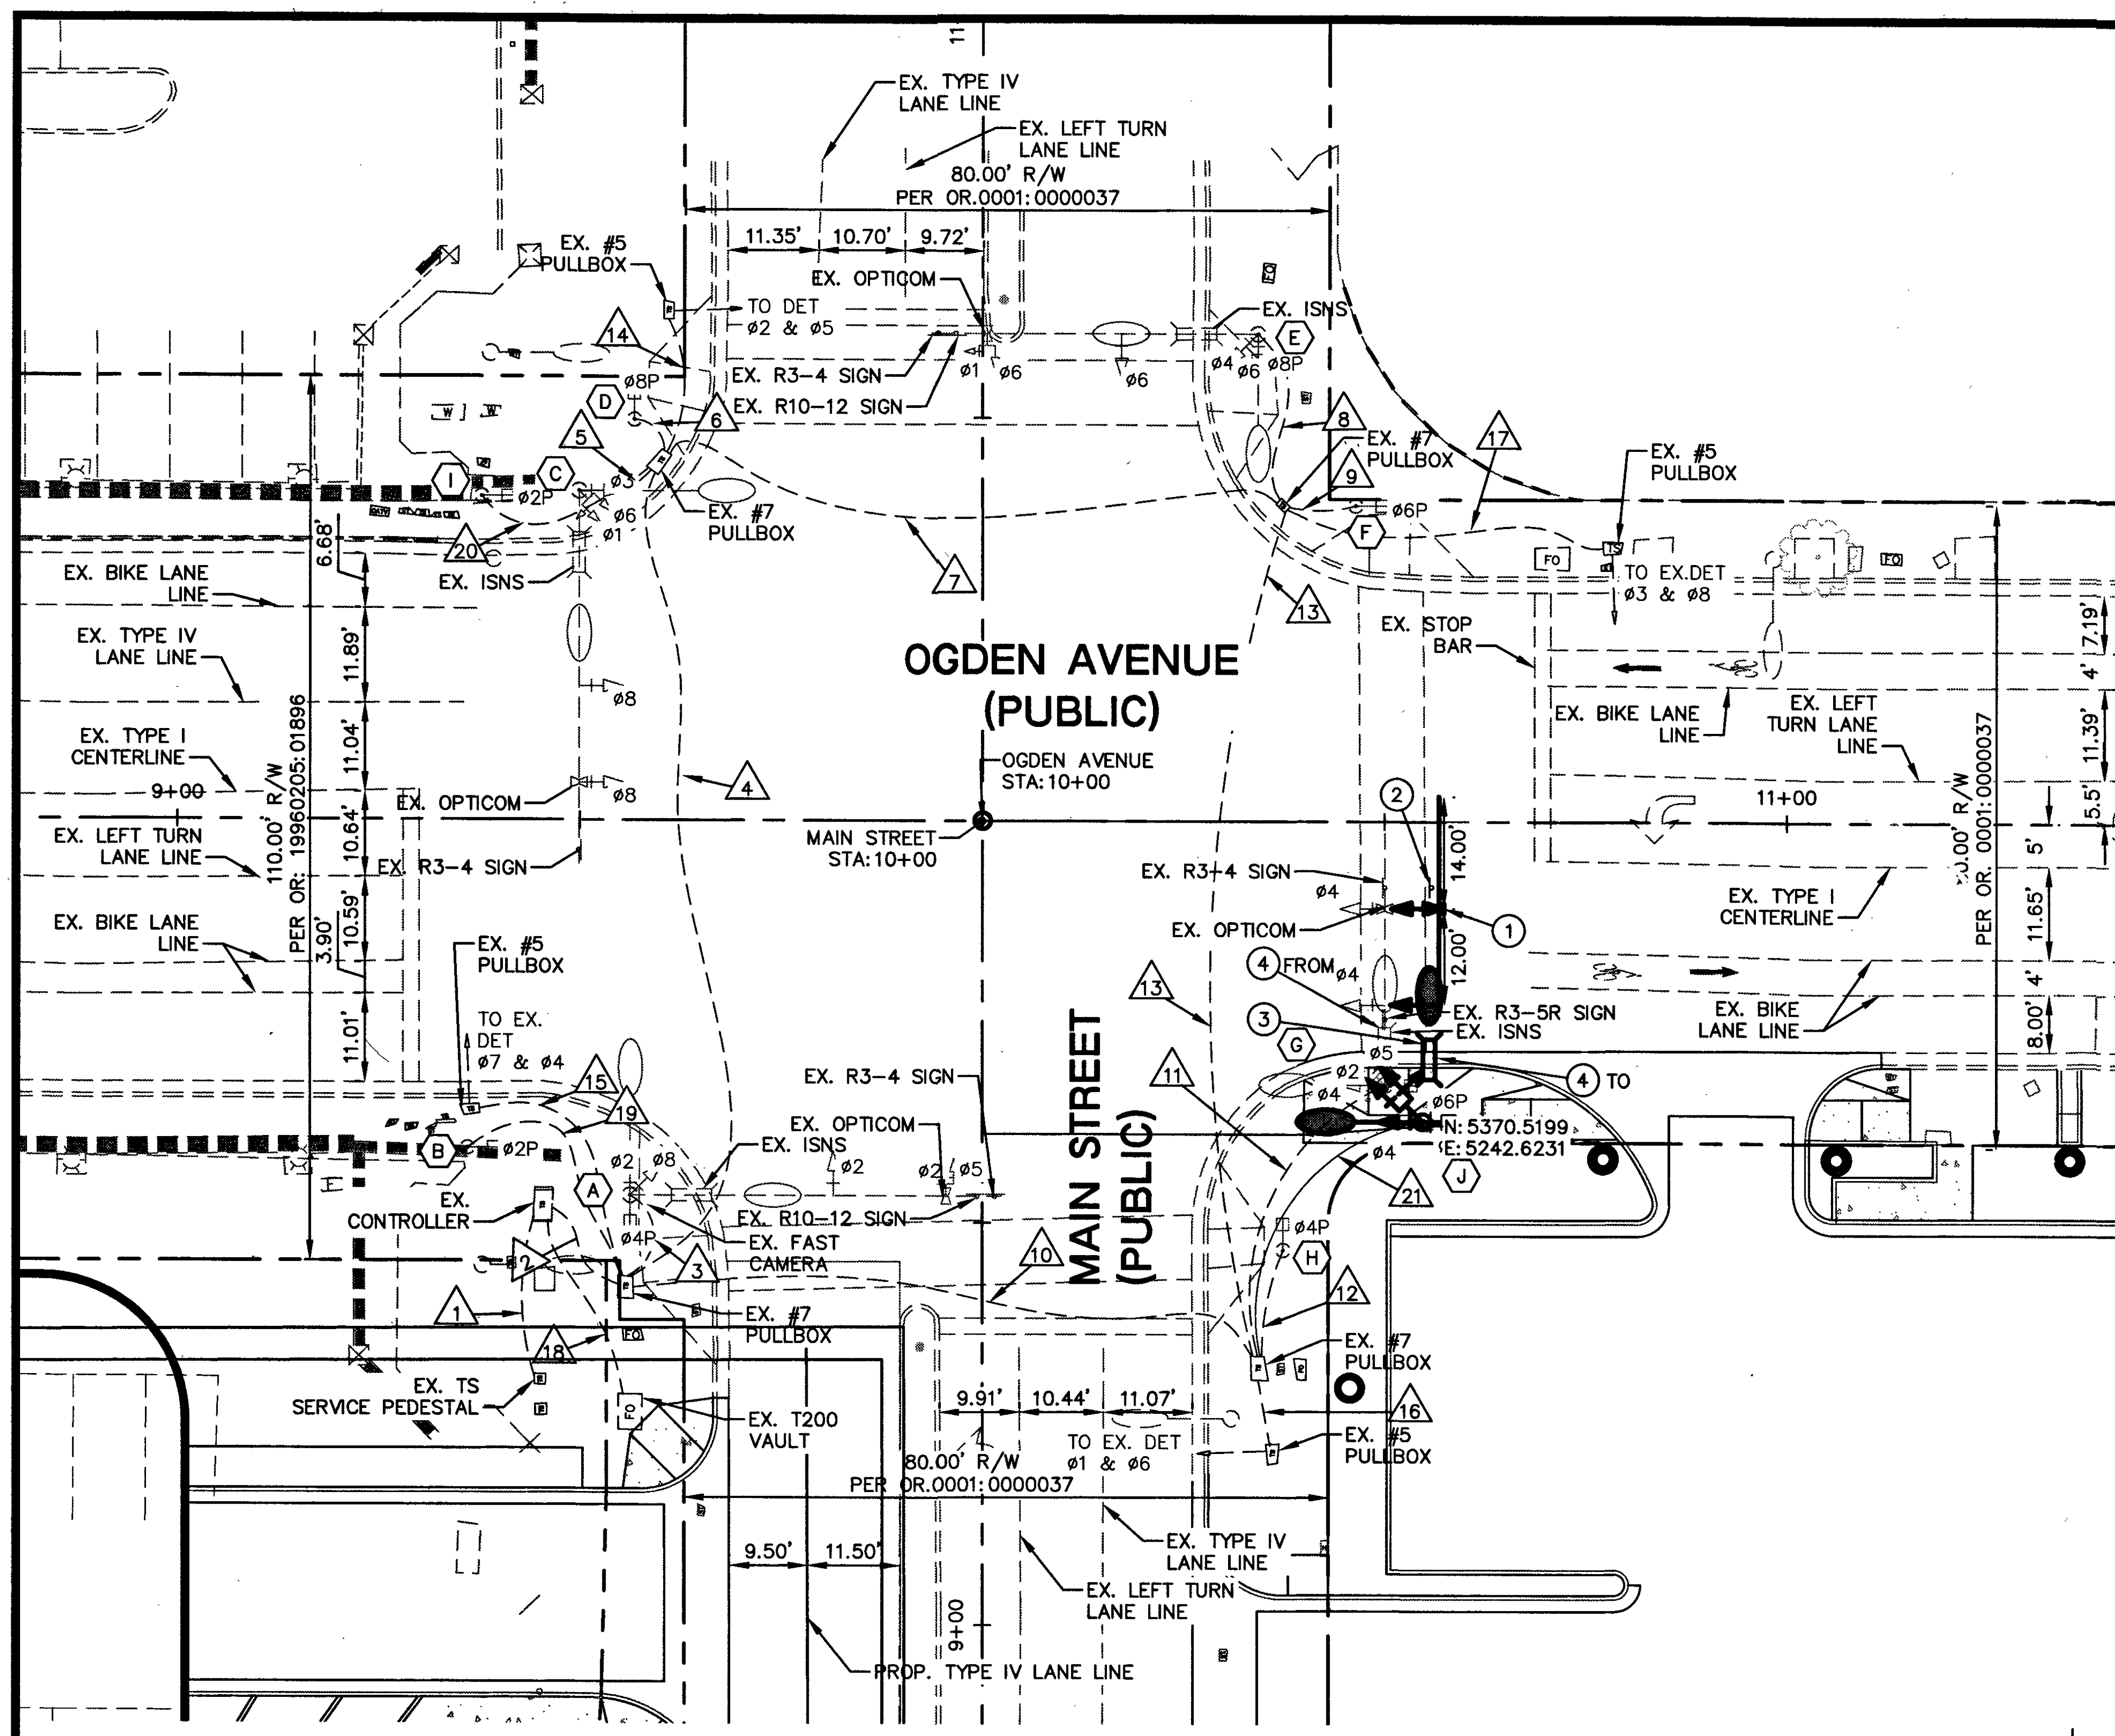

CONDUIT AND WIRE SCHEDULE

WIRE & CONDUCTOR	FROM	TO	VIA CONDUIT 1	2	3	4	5	6	7	8	9	10	11	12	13	14	15	16	17	18	19	20	21	REMARKS
EX. (4) #4 EX. (1) #8	SERVICE PEDISTAL	CONTROLER	X																					
(1) 25 COND #14 (1) OPTICOM CABLE	CONTROLLER	POLE J		X								X											X	INSTALL NEW WIRE
EX. (1) 15 COND #14	CONTROLLER	POLE I		X		X																X		
EX. (1) 25 COND EX. (1) OPTICOM CABLE	CONTROLLER	POLE A		X	X																			
EX. (1) 15 COND #14	CONTROLLER	POLE B		X																	X			
EX. (1) 25 COND #14 EX. (1) OPTICOM CABLE	CONTROLLER	POLE C		X		X	X																	
EX. (1) 15 COND #14	CONTROLLER	POLE D		X		X		X																
EX. (1) 25 COND #14 (1) OPTICOM CABLE	CONTROLLER	POLE E		X		X			X	X														
EX. (1) 15 COND #14	CONTROLLER	POLE F		X		X			X		X													
EX. (1) 25 COND #14 (1) OPTICOM CABLE	CONTROLLER	POLE G		X								X	X											REMOVE EXISTING WIRE
EX. (1) 15 COND #14	CONTROLLER	POLE H		X								X		X										
EX. (4) #10 COND	CONTROLLER	POLE A (INT. LIGHTING)		X	X																			
EX. (4) #10 COND	CONTROLLER	POLE C (INT. LIGHTING)		X		X	X																	
EX. (4) #10 COND	CONTROLLER	POLE E (INT. LIGHTING)		X		X			X	X														
EX. (4) #10 COND	CONTROLLER	POLE G (INT. LIGHTING)		X								X	X											REMOVE EXISTING WIRE
(4) #10 AWG THW (1) #8 AWG THW	CONTROLLER	POLE J (INT. LIGHTING)		X								X											X	INSTALL NEW WIRE
EX. 6PR #18 LOOP LEAD IN CABLE (ø2&ø5)	CONTROLLER	DET PULL BOX		X		X										X								
EX. 6PR #18 LOOP LEAD IN CABLE (ø4&ø7)	CONTROLLER	DET PULL BOX		X													X							
EX. 6PR #18 LOOP LEAD IN CABLE (ø1&ø6)	CONTROLLER	DET PULL BOX		X								X						X						
EX. 6PR #18 LOOP LEAD IN CABLE (ø3&ø8)	CONTROLLER	DET PULL BOX		X		X			X										X					
EX. CCHU MODEL CA295H CABLE	CONTROLLER	CCTV CAMERA		X	X																			REMOVE EXISTING WIRE
–	TYPE 200 PB	CONTROLLER																		X				
6PR #18 LOOP LEAD IH CABLE	CONTROLLER	ø3 & ø8 DET PULLBOX		X		X			X										X					INSTALL NEW WIRE
CONDUIT SIZE NOTE: (E) INDICATES EXISTING CONDUIT NOTE: (N) INDICATES NEW CONDUIT			(1)-3"(E)	(4)-3"(E) (1)-2"(E)	(1)-3"(E)	(2)-3"(E) (1)-2"(E)	(1)-3"(E)	(1)-2"(E)	(2)-3"(E) (1)-2"(E)	(1)-3"(E)	(1)-2"(E)	(2)-3"(E) (1)-2"(E)	(1)-3"(E)	(1)-2"(E)	(2)-3"(E) (1)-2"(E)	(1)-2"(E)	(1)-2"(E)	(1)-2"(E)	(1)-2"(E)	(1)-4"(E)	(1)-2"(E)	(1)-2"(E)	(1)-3"(N)	

CITY OF LAS VEGAS
TRAFFIC SIGNAL NOTES (CIP):

1. ALL WORK PERFORMED ON ANY TRAFFIC SIGNAL COMPONENT MUST BE UNDER THE DIRECT ON-SITE SUPERVISION OF AN IMSA CERTIFIED TECHNICIAN. THE LEVEL OF CERTIFICATION REQUIRED SHALL BE LEVEL II.

2. THE CONTRACTOR SHALL BE RESPONSIBLE FOR DAMAGE TO ALL EXISTING UTILITIES. THE LOCATIONS OF UNDERGROUND UTILITIES AS SHOWN ON THE PLANS ARE APPROXIMATE ONLY. THE CONTRACTOR SHALL NOTIFY ALL UTILITY COMPANIES TO VERIFY IN THE FIELD THE LOCATIONS OF THEIR INSTALLATIONS 72 HOURS PRIOR TO CONSTRUCTION.

CALL-BEFORE-YOU-OVERHEAD	1-702-227-2929
CALL-BEFORE-YOU-DIG	1-800-227-2600
STREETLIGHTS	1-702-229-6331
F.A.S.T.	1-702-432-5300

3. ALL TRAFFIC SIGNAL INSTALLATIONS SHALL CONFORM TO THE UNIFORM STANDARD DRAWINGS SPECIFICATIONS AND SPECIAL PROVISIONS FOR PUBLIC WORKS' CONSTRUCTION OFF-SITE IMPROVEMENTS, CLARK COUNTY AREA, NEVADA, VOLUMES I AND II, ADOPTED BY THE REGIONAL TRANSPORTATION COMMISSION APRIL 8, 1992 WITH ALL SUBSEQUENT REVISIONS. BRACKET MOUNTED (SIDE-MOUNTED) VEHICLE SIGNAL ASSEMBLIES WITH 2 OR MORE SIGNAL HEADS SHALL HAVE AN ADDITIONAL ELBOW AS SHOWN IN UNIFORM STANDARD DRAWING NUMBER 863 AND SHOWN AS OPTION B IN UNIFORM STANDARD DRAWING NUMBER 844, AND SHALL HAVE A MENERALLAC SUPPORT AS SHOWN IN UNIFORM STANDARD DRAWING NUMBER 863 IF ONE OF THE SIGNAL HEADS CONTAINS 4 OR MORE SIGNAL MODULES.

4. SERVICE SHALL HAVE 1-60 AMP SINGLE POLE BREAKER FOR SIGNAL, AND ONE 40 AMP SINGLE POLE BREAKERS FOR STREET LIGHTS. SERVICE SHALL BE 200 AMP PADMOUNT.

5. LINE SIDE OF METER TO BE WIRED WITH THREE #3/0 AWG THW. LOAD SIDE SHALL BE WIRED WITH FOUR #4 AWG THW (2 BLACK, 2 WHITE) AND ONE #8 AWG THW (GREEN).

6. LUMINAIRES ON ALL SIGNAL POLES SHALL BE AN APPROVED LED EQUAL TO A 400 WATT HIGH PRESSURE SODIUM CUTOFF (G.E. M400A) WITH MC-111 DISTRIBUTION PER SECTION 623 T.02.19 OF THE SPECIAL PROVISIONS. EACH LUMINAIRE SHALL HAVE AN INDIVIDUAL 1000 WATT P.E. CONTROL. FOR LUMINAIRES THERE SHALL BE 2(TWO)-#4 AWG THW CONDUCTORS FROM THE SERVICE TO THE CABINET. IN THE CABINET, THE #4 AWG THW CONDUCTORS SHALL BRANCH OFF INTO #10 AWG THW CONDUCTORS INDIVIDUALLY FUSED WITH 10 AMP FUSES. THERE SHALL BE NO SPLICES BETWEEN THE CABINET AND LUMINAIRE FIXTURES.

7. THE INTERNALLY ILLUMINATED STREET NAME SIGNS SHALL BE WIRED TO THE LUMINAIRES PHOTO CELL FOR CONTROL WITH #10 AWG THW COPPER STRANDED WIRE (TYPICAL). THE SIGN SHALL BE WIRED TO THE LUMINAIRE DIRECTLY ABOVE IT. IN THE EVENT THERE IS NO LUMINAIRE ON THE TRAFFIC SIGNAL POLE, THE 1000 WATT P.E. CONTROL SHALL BE MOUNTED ON THE POLE CAP. ALL NEW ILLUMINATED STREET NAME SIGNS SHALL HAVE LIGHT EMITTING DIODE (LED) LAMPS PER SECTION 623 T.02.16 OF THE SPECIAL PROVISIONS.

8. CHECK CONDUIT AND CABLE SCHEDULE FOR CONDUIT, CABLE, AND WIRE SIZE. VERIFY ALL EXISTING CONDUIT RUNS.

9. ALL PULLBOXES SHALL BE IN ACCORDANCE WITH UNIFORM STANDARD DRAWINGS NO. 705, NO. 706, AND NO. 707.

10. TRAFFIC SIGNAL CABLE SHALL BE 15 OR 25 CONDUCTOR #14 AWG SOLID (TYPICAL) CABLE AND SHALL CONFORM TO IMSA SPEC. NO. 20-1.

11. PEDESTRIAN PUSH BUTTONS SHALL BE AUDIBLE TACTILE "POLARA NAVIGATOR" TYPE (2 WIRE SYSTEM) OR CAMPBELL COMPANY ADVANCED ACCESSIBLE PEDESTRIAN SYSTEM BUTTONS WITH AAPS APC (CONTROLLER) IN ACCORDANCE WITH CITY OF LAS VEGAS SPECIAL PROVISIONS AND SECTION 623 OF THE CCA USS. PUSH BUTTON SIGNS SHALL BE R10-3E PER MUTCD, 2009 EDITION, WITH FULL MOUNTING BRACKETS, AS MODIFIED BY THE MANUFACTURER TO FIT ON A 9"X12" SIGN, AND SHALL BE PORCELAIN-ENAMELED METAL. ALL PUSH BUTTONS TO BE MOUNTED 42" ABOVE SIDEWALK. THE MAXIMUM HORIZONTAL REACH DISTANCE IS TO BE 10". SIDEWALK RAMPS WILL BE ACCORDING TO U.S.D. NO. 235 (1-4) LATEST EDITION. WHEN AN EXISTING SIGNAL WITH EXISTING AUDIBLE-TACILE PUSH BUTTONS IS MODIFIED, THE CONTRACTOR SHALL VERIFY NEW PEDESTRIAN PUSH BUTTONS OR CABINET EQUIPMENT MATCHES THE MANUFACTURE AND MODEL OF ANY EXISTING EQUIPMENT SCHEDULED TO REMAIN, TO PROVIDE A FULLY FUNCTIONING SYSTEM. THE CONTRACTOR SHALL PROVIDE AND INSTALL ALL CABINET EQUIPMENT, INCLUDING THE PEDESTRIAN PUSH BUTTON CONTROL UNIT, INTERFACE PANEL AND ANY REQUIRED HARNESSES, TO PROVIDE A FULLY FUNCTIONING SYSTEM.

12. THE ROUTING AND TERMINATION OF CONDUITS AND THE PLACING OF POLES AND CABINETS SHALL BE AS INDICATED ON THE PLANS. ALL CHANGES SHALL BE APPROVED BY THE ENGINEER.

13. MAST ARM R10-12 SIGNS TO BE ADJACENT (NO GAP) TO THE M-5 SIGNAL HEAD. WHERE FLASHING YELLOW ARROW LEFT TURN SIGNALS ARE USED, A MAST ARM R10-12F 'LEFT TURN YIELD ON FLASHING YELLOW ARROW" SIGN SHALL BE MOUNTED ADJACENT TO THE M-4 SIGNAL HEAD.

14. TRAFFIC SIGNAL CABINET SHALL BE A TYPE VIII CABINET UNLESS OTHERWISE SPECIFIED IN THE PLANS. THIS IS COMMONLY REFERRED TO AS AN "R" CABINET. THE CABINET SHALL CONFORM TO THE CLARK COUNTY AREA UNIFORM STANDARD DRAWINGS AND SPECIFICATIONS AND THE CITY OF LAS VEGAS SPECIAL PROVISIONS. INSTALL CABINET NEAR THE R.O.W. LINE OR AS SHOWN ON THE DRAWINGS. THE TRAFFIC SIGNAL CONTROLLER CABINET, SHALL BE EQUIPPED WITH 16 LOAD BAY POSITIONS,SHALL BE A 48 DETECTOR CHANNEL R CABINET AND SHALL INCLUDE TWO (2) RACK-MOUNTED, 12 SLOT, LOOP DETECTION RACKS, WITH 2 DETECTOR LOOP CHANNELS PER SLOT FULLY WIRED SO THAT ALL CHANNELS ARE USABLE AND 4 CHANNEL SLOTS THAT CAN ACCOMMODATE VIDEO DETECTION CARDS. THE CABINET SHALL CONTAIN A 764 OPTICOM PHASE SELECTOR IN A 760 RACK, WITH A 768 AUXILIARY INTERFACE PANEL MOUNTED IN THE CABINET AND FULLY WIRED FOR GREEN SENSE CAPABILITIES.

15. THE CONTRACTOR SHALL SUPPLY A MALFUNCTION MANAGEMENT UNIT (MMU) AND TRAFFIC SIGNAL CONTROLLER TO THE CITY OF LAS VEGAS TRAFFIC SIGNAL REPAIR SHOP A MINIMUM OF FOURTEEN DAYS PRIOR TO SIGNAL TURN-ON OR PRIOR TO CONVERTING TO A NEW PHASING SCHEME, FOR TESTING AND PROGRAMMING PURPOSES. THE CONTROLLER SHALL BE A NAZTEC 980 ATC TS2 TYPE 2 NTCIP COMPLIANT SIGNAL CONTROLLER WITH INTSTALLED AND LICENSED APOGEE CONTROLLER SOFTWARE, LATEST VERSION, AND THE MMU SHALL BE A MODEL MMU-1600GE AS MANUFACTURED BY RENO A&E., OR APPROVED EQUAL. THE CONTRACTOR SHALL DELIVER THE CONTROLLER AND MMU TO, AND PICKUP THE CONTROLLER AT 2824 E. CHARLESTON BOULEVARD. CONTRACTOR SHALL NOTIFY THE TRAFFIC SIGNAL REPAIR SHOP (229-6076) SEVEN DAYS PRIOR TO PICK UP. THE CITY, AT ITS DISCRETION, MAY PROVIDE A DIFFERENT MODEL OF MMU OR CONTROLLER FOR INITIAL TURN-ON, IN WHICH CASE CITY PERSONNEL WILL SWAP THE CONTROLLER OR MMU AFTER THE PROJECT IS ACCEPTED.

16. CONTRACTOR SHALL POTHOLE SIGNAL POLE LOCATIONS PRIOR TO ORDERING OF POLES.

17. ALL MAST ARMS TO BE HOT-DIP GALVANIZED BY THE MANUFACTURER THE MAST ARM IS TO BE FABRICATED WITH END TENON ONLY. THE END TENON SHALL BE FACTORY INSTALLED AND THE REMAINING TENONS SHALL BE FABRICATED IN THE FIELD AT THE LOCATION SHOWN ON THE PLANS OR AS DIRECTED BY THE TRAFFIC ENGINEER AND/OR HIS AUTHORIZED REPRESENTATIVE. FOR TENON FABRICATION DETAILS SEE CLARK COUNTY AREA U.S.D. NO. 808 SHEET 2. ALL WELDING SHALL CONFORM TO AWS D 2.0, "SPECIFICATION FOR WELDED HIGHWAYS AND RAILWAY BRIDGES," AND TO ANY ADDITIONAL REQUIREMENTS OF SECTION 623 OF THE SPECIFICATIONS. ALL EXPOSED WELDS, SHALL BE PAINTED AS PROVIDED FOR REPAIRING DAMAGED GALVANIZED SURFACES.

18. ALL VEHICLE AND PEDESTRIAN SIGNAL INDICATIONS SHALL HAVE LIGHT EMITTING DIODE (LED) TYPE INDICATIONS, IN CONFORMANCE TO CITY OF LAS VEGAS SPECIAL PROVISIONS AND TO SECTION 623 OF THE CCA USS. ALL PEDESTRIAN SIGNAL FACES SHALL PROVIDE 'WALKING PERSON", 'HAND", AND 'COUNTDOWN" MESSAGES AS PROVIDED BY DURALIGHT MODEL #JXM-400-VIEIL OR DIALIGHT MODEL #430-6479-001X, OR APPROVED EQUAL. THE 'COUNTDOWN" MESSAGE SHALL NOT FLASH. WHERE EXISTING SIGNALS ARE MODIFIED, THE CONTRACTOR SHALL VERIFY THAT LED PEDESTRIAN INDICATIONS FOR A SPECIFIC PHASE ARE OF THE SAME MANUFACTURE SO THAT THEY FUNCTION CORRECTLY, OR SHALL REPLACE ALL COUNTDOWN PEDESTRIAN INDICATIONS FOR THAT PHASE.

19. VIDEO DETECTION SYSTEMS WILL BE EITHER ITERIS EDGE 2 WITH EDGECONNECT PAK, (IP ADDRESSABLE); PEEK VIDEOTRAK IQ (WITH ETHERNET PORT); OR TRAFICON VIP WITH VIEWCOM (IP ADDRESSABLE). WHEN VIDEO DETECTION IS SPECIFIED ON THE TRAFFIC SIGNAL PLANS. ALL VIDEO DETECTION SYSTEMS WILL BE STAND ALONE SYSTEMS TO INCLUDE ALL NECESSARY EQUIPMENT TO PROGRAM THE VIDEO DETECTION SYSTEM. A PROGRAMMING "MOUSE", KEYPAD OR LAPTAOP COMPUTER (IF REQUIRED FOR PROGRAMMING THE VIDEO DETECTION SYSTEM) AND APPROPRIATE SOFTWARE WILL BE SUPPLIED WITH EACH VIDEO SYSTEM. PERSONAL COMPUTERS (PCS) MAY NOT BE SUBSTITUTED FOR LAPTOPS. A VIDEO MONITOR (COLOR FLAT SCREEN) 9" TO 13" WILL BE SUPPLIED WITH EACH VIDEO DETECTION SYSTEM. EACH VIDEO CAMERA WILL HAVE POWER AND VIDEO CABLE DIRECTLY FROM THE CABINET. COAXIAL CABLE WILL BE TYPE 8281 (SOLID CENTER CONDUCTOR). CAMERAS THAT USE A PREFABRICATED CABLE INTEGRATING POWER AND COAXIAL CABLE INTO A SINGLE WEATHERPROOF CONNECTOR ARE ACCEPTABLE. "BNC" ARE THE ONLY ACCEPTABLE TERMINATION OF COAXIAL CABLES. CAMERAS WILL BE MOUNTED PER MANUFACTURER'S RECOMMENDATIONS AND PER CLV TRAFFIC ENGINEER APPROVAL. VIDEO CAMERAS SHALL BE COLOR AND SHALL BE MOUNTED ON A MINIMUM 6 FOOT RISER ON THE SIGNAL MAST ARM WITH EXTENSION BRACKETS (TYPE AB-0166-5-62 OR EQUIVALENT). THE LOCATION OF THE CAMERA ON THE MAST ARM SHALL BE APPROVED BY THE TRAFFIC SIGNAL SUPERVISOR. A VIDEO FILTER (CX06-BNYC OR EQUIVALENT) WILL BE INSTALLED IN THE SIGNAL CABINET FOR EACH CAMERA VIDEO INPUT. VIDEO DETECTION PROCESSORS AND COMMUNICATIONS CARDS SHALL BE PROVIDED WITH THE LATEST VERSIONS OF THE MANUFACTURER'S SOFTWARE. THE CONTRACTOR SHALL AIM CAMERAS AND PROGRAM AND CONFIGURE THE VIDEO DETECTION PROCESSORS TO PROVIDE A FULLY FUNCTIONING SYSTEM.

20. WHERE NEW LOOPS WILL BE OVERLAID WITH NEW PAVEMENT, LOOP DETECTORS SHALL BE PREFORMED LOOPS AS MANUFACTURED BY RENO A & E OR NEVER-FAIL LOOP SYSTEMS, AND ALL LOOPS SHALL BE INSTALLED IN THE ROADWAY PRIOR TO PLACEMENT OF THE FINAL PAVEMENT LIFT. WHERE NEW LOOPS ARE INSTALLED THAT ARE NOT OVERLAID WITH NEW PAVEMENT, LOOPS SHALL BE CABLE-IN-DUCT PER SECTION 623 T.02.04.C OF THE CITY OF LAS VEGAS SPECIAL PROVISIONS. LOOP LEAD-IN CABLE SHALL BE 6-PAIR 18 AWG MULTIPLE CONDUCTOR CABLE AS SPECIFIED IN SECTION 623T.02.04 OF THE CLV SPECIAL PROVISIONS. ALL WIRING HARNESSES, RACK POSITIONS, AND LOOP LEAD-IN CABLE SHALL BE CLEARLY MARKED AS TO THE APPROPRIATE PHASE AND LETTER DESIGNATION TO WHICH IT BELONGS AS SHOWN ON THE TRAFFIC SIGNAL PLANS. LOOPS SHALL BE LOCATED AS SHOWN ON THE TRAFFIC SIGNAL PLANS AND APPROVED BY THE CLV TRAFFIC ENGINEERING DIVISION PRIOR TO INSTALLATION. REFER TO SECTION 623T.02.04 OF THE CLV SPECIAL PROVISIONS FOR ADDITIONAL REQUIREMENTS.

21. OPTICAL PREEMPTION UNITS WILL BE GLOBAL TRAFFIC TECHNOLOGIES (ENCODING CAPABLE), MODEL 764 OPTICOM PHASE SELECTOR INSTALLED IN A MODEL 760 RACK WITH A MODEL 768 AUXILIARY INTERFACE PANEL (AIP) MOUNTED IN THE CABINET AND FULLY WIRED FOR GREEN SENSE CAPABILITIES. OPTICAL SENSORS WILL BE MODEL 721 WITH ONE DETECTOR PER DIRECTION, UNLESS SHOWN OTHERWISE IN THE PLANS, AND WILL BE INTERFACED TO THE TRAFFIC SIGNAL CONTROLLER CABINET WITH M-138 CABLE. THE SOUTHBOUND OPTICOM DETECTOR SHALL BE WIRED TO INPUT PREEMPTS ON CHANNEL 1 IN THE PHASE SELECTOR, EASTBOUND ON CHANNEL 2, NORTHBOUND ON CHANNEL 3, AND WESTBOUND ON CHANNEL 4, UNLESS VARIATIONS ARE APPROVED BY THE TRAFFIC SIGNAL SUPERVISOR. WHEN 764 PHASE SELECTORS ARE ADDED TO A CABINET WITHOUT A 768 AIP, THE CONTRACTOR SHALL INSTALL AND WIRE A NEW 768 AIP.

22. IF THE IMPROVEMENTS NECESSITATE THE OBLITERATION, TEMPORARY CONSTRUCTION, TEMPORARY REMOVAL, OR RELOCATION OF ANY EXISTING TRAFFIC PAVEMENT MARKING, SUCH PAVEMENT MARKING SHALL BE RESTORED OR REPLACED AT THE CONTRACTORS EXPENSE TO THE SATISFACTION OF THE CITY.

23. INTERCONNECT CABLE SHALL BE AS SHOWN IN THE WIRE SCHEDULE.

24. THE CONTRACTOR SHALL INSTALL CROSSWALKS, STOP BARS, STRIPING AND SIGNS AS IDENTIFIED ON THE PLANS.

25. WHERE THE PLANS CALL FOR REMOVAL AND SALVAGE OF EXISTING TRAFFIC SIGNAL EQUIPMENT, THE CONTRACTOR SHALL CONTACT KARL KELLEY, THE TRAFFIC SIGNAL SUPERVISOR, AT 702-229-4086 TO ARRANGE FOR DELIVERY TIMES AND LOCATIONS.

26. THE CONTRACTOR SHALL MAINTAIN EXISTING SIGNALS THROUGH THE LIFE OF THE PROJECT PER SECTION 623 G.03.01N OF THE CLV SPECIAL PROVISIONS.

REVISED 10/28/15

POLE SCHEDULE

POLE	TYPE OF FOUNDATION	LOCATION STATION	TYPE	SIG. ARM QUAD	SIG. ARM LNG	LUM. ARM QUAD	LUM. ARM LNG	SIGNALS (VEH.) TYPE	SIGNALS (VEH.) QUAD	SIGNALS (PEDESTRIAN) TYPE	SIGNALS (PEDESTRIAN) QUAD	PED. PUSH BUTTON QUAD	PED. PUSH BUTTON SIGN ARROW	REMARKS
Ⓐ	H	EXISTING	XX	2	EX.	1 2	EX.	(1)M-5 (1)M-2 B-2T	EX.	W-0T	EX.	EX.	LT	EX. POLE
Ⓑ	C	EXISTING	1-B	–	–	–	–	–	–	W-1T	EX.	EX.	RT	EX. POLE
Ⓒ	H	EXISTING	XX	3	EX.	2 3	EX.	(2)M-2 B-14T	EX.	W-0T	EX.	EX.	LT	EX. POLE
Ⓓ	C	EXISTING	1-B	–	–	–	–	–	–	W-1T	EX.	EX.	RT	EX. POLE
Ⓔ	H	EXISTING	XX	4	EX.	3 4	EX.	(1)M-5 (1)M-2 B-2T	EX.	W-0T	EX.	EX.	LT	EX. POLE
Ⓕ	C	EXISTING	1-B	–	–	–	–	–	–	W-1T	EX.	EX.	RT	EX. POLE
Ⓖ	H	EXISTING	XX	1	EX.	1 4	EX.	(2)M-2 B-14T	EX.	W-0T	EX.	EX.	LT	EX. POLE REMOVED UPON ACTIVATION OF POLE J
Ⓗ	C	EXISTING	1-B	–	–	–	–	–	–	W-1T	EX.	EX.	RT	EX. POLE
Ⓘ	C	EXISTING	1-B	–	–	–	–	–	–	W-1T	TOP	2	LT	EX. POLE
Ⓙ	L	STA: 10+54.77 OFF: 37.40' R	XX-A	1	40'	1 4	15' 15'	(2)M-2 (1)B14-T	MA 2	W-0T	3	4	LT	NEW POLE TO BE PAINTED PER CLV STANDARDS

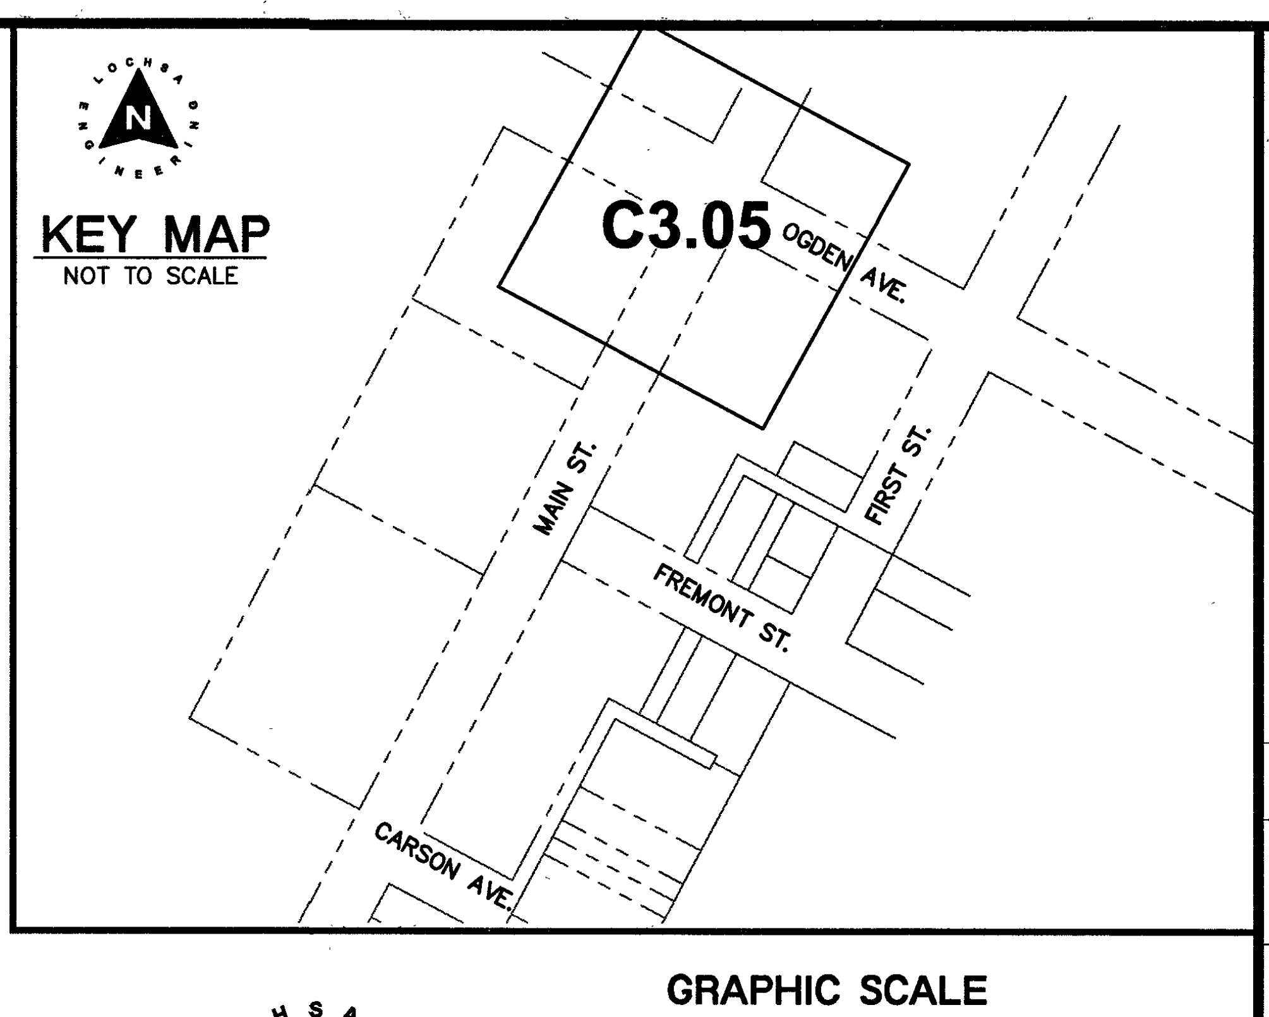

KEY MAP
NOT TO SCALE

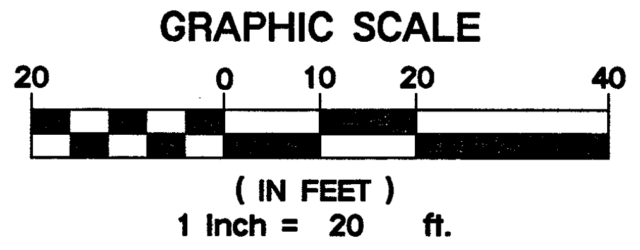

TRAFFIC NOTES:

① INSTALL OPTICOM DETECTOR
② INSTALL R3-4 SIGN (36"X36")
③ ISNTALL R3-5R SIGN (30"X36")
④ RELOCATE EX. ILLUMINATED STREET NAME SIGN FROM POLE G TO POLE J.
⑤ INSTALL (4) 6'X6' DETECTOR LOOPS PER CCAUSD 833.

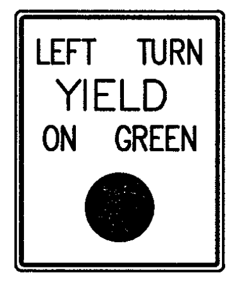

R10-12

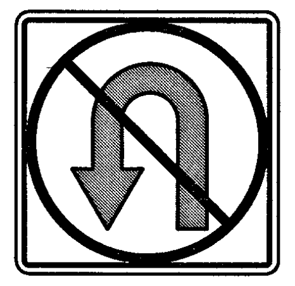

R3-4

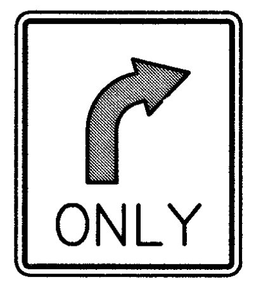

R3-5(R)

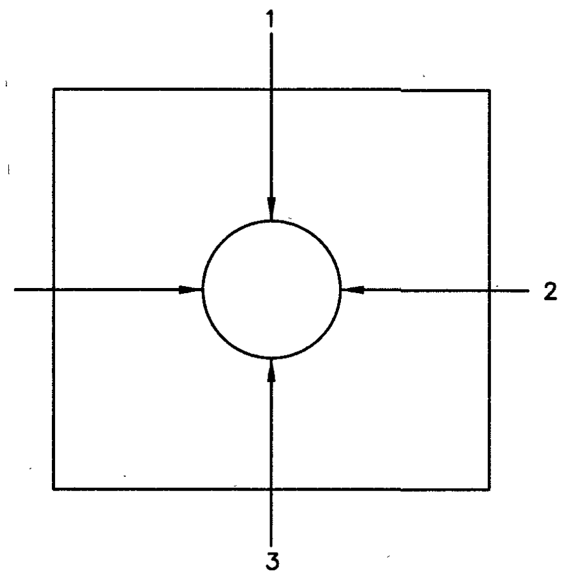

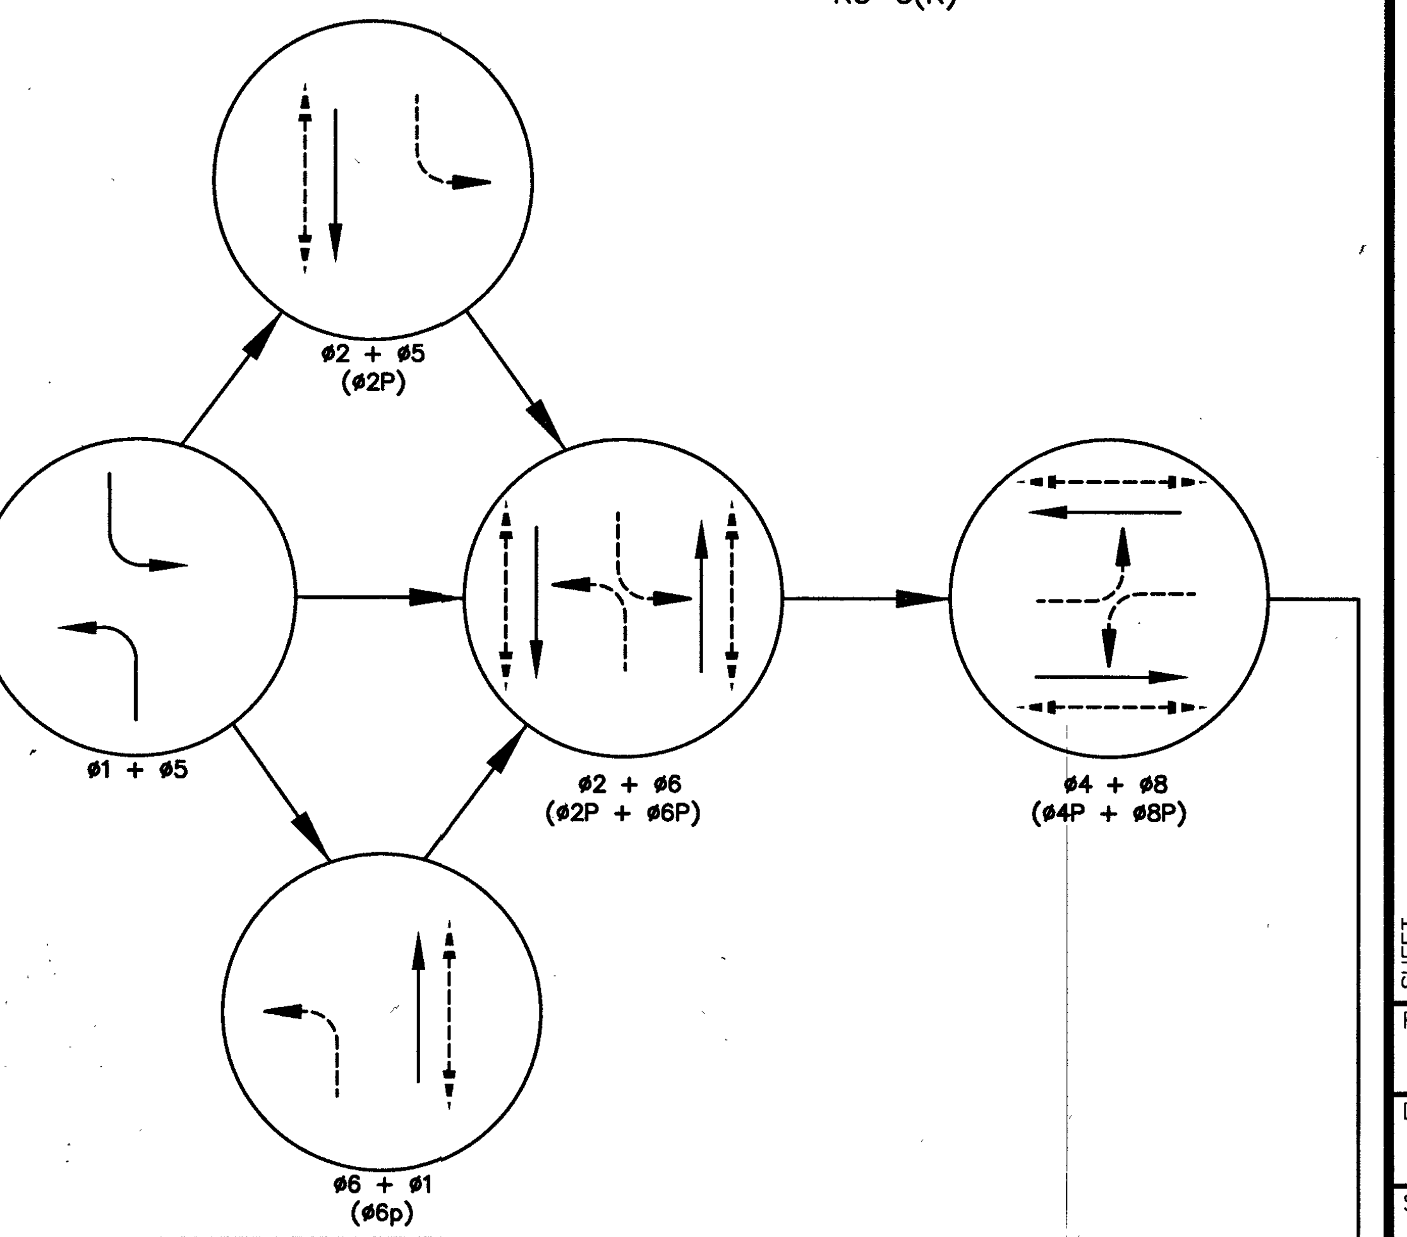

PHASE DIAGRAM

FLASHING OPERATION SHALL BE ALL RED

NOTE:

LOCHSA ENGINEERING ASSUMES NO RESPONSIBILITY FOR EXISTING UTILITY LOCATIONS AND ELEVATIONS. THE UTILITIES SHOWN ON THIS PLAN ARE FROM THE BEST AVAILABLE INFORMATION. IT IS THE CONTRACTOR'S RESPONSIBILITY TO FIELD VERIFY THE LOCATION AND ELEVATION OF ALL UTILITIES, INCLUDING BUT NOT LIMITED TO, THE WATER, FIRE, SANITARY SEWER, STORM SEWER, TELEPHONE, POWER, GAS, AND IRRIGATION LINES PRIOR TO THE COMMENCEMENT OF CONSTRUCTION. IF CONFLICT EXISTS IN THE FIELD, THE CONTRACTOR IS TO NOTIFY THE PROJECT ARCHITECT, OWNER'S REPRESENTATIVE AND THE PROJECT ENGINEER IMMEDIATELY.

A.P.N.:

139-34-113-001 & 139-34-112-001

BASIS OF BEARINGS:

BASIS OF BEARINGS FOR THIS SURVEY IS THE CENTERLINE OF OGDEN AVENUE BETWEEN MAIN STREET AND FIRST STREET, AS SHOWN ON FILE 67, PAGE 79 OF SURVEYS. SAID LINE BEARS: S62°04'36"E

BENCHMARK:

BENCHMARK 8LV0134NNW6 BEING A RIVET & PLATE TOP CURB NE CORNER MAIN ST. & FREMONT ST. ELEVATION=2023.19 FEET (616.669 METERS)

SAFETY ALERT

Call Before You Overhead
1-702-227-2929

AVOID HITTING UNDERGROUND TRAFFIC SIGNAL AND STREET LIGHT SYSTEM CONDUITS IT'S COSTLY
Call before you UnderGround
1-702-432-5300
FREEWAY AND ARTERIAL SYSTEM OF TRANSPORTATION

Call before you dig
Avoid cutting underground utility lines. It's costly.
Call 811
OR
1-800-227-2600

LEGEND

CL OR SURVEY LINE
PROPERTY LINE
ROW LINE
EASEMENT LINE
SAWCUT LINE
SCARP LINE

DESCRIPTION:	CONTOUR LINES	SPOT ELEVATIONS	MANHOLE W/ DESCRIPTION	CLEAN OUTS	UTILITY BOX OR VAULT	BACKWATER VALVES
EXISTING:	(2210)	(12.34) BC	Ⓢ	○	☐	BWV
PROPOSED:	(2122)	12.34 BC	Ⓢ	●	▭	BWV

MANHOLE DESCRIPTIONS
Ⓢ = SANITARY SEWER
Ⓓ = STORM DRAIN
Ⓔ = ELECTRICAL
Ⓣ = TELEPHONE

EDGE OF PAVEMENT; "A" TYPE CURBS; "L" TYPE CURBS; WALLS; FENCES; AC PAVEMENT; CONCRETE; SIGNS; FIRE HYDRANTS; GATE VALVES; REDUCERS; 100w HPS STREETLIGHTS; 150w HPS STREETLIGHTS; 200w HPS STREETLIGHTS; 250w HPS STREETLIGHTS

4/8/2019 5:29 PM
T:\CAD\171126\Drawings\Plot Drawings\C-171126-304-SIGNAL PLAN.dwg

REV.: DATE: BY: DESCRIPTION:

Lochsa engineering
6345 South Jones Blvd.
Suite 100
Las Vegas, NV 89118
Phone (702) 365-9312
Fax (702) 365-9317
www.lochsa.com

SHEET
TRAFFIC CONTROL PLANS
TRAFFIC SIGNAL PLAN

TITLE
18 FREMONT STREET
HOTEL AND CASINO
CITY OF LAS VEGAS

PROJECT No.: 171126
DATE: 04/08/19
SCALE: 1" = 20'
DRAWN BY: JWN
DESIGNED BY: NMG
CHECKED BY: GMM

SEAL
GUY M. MORRIS
EXP. 12-31-19
CIVIL
No. 14526
04/08/19

SHEET No.
C3.04
SHEET 8 OF 15
CLV No. 107V7521
L18-02490

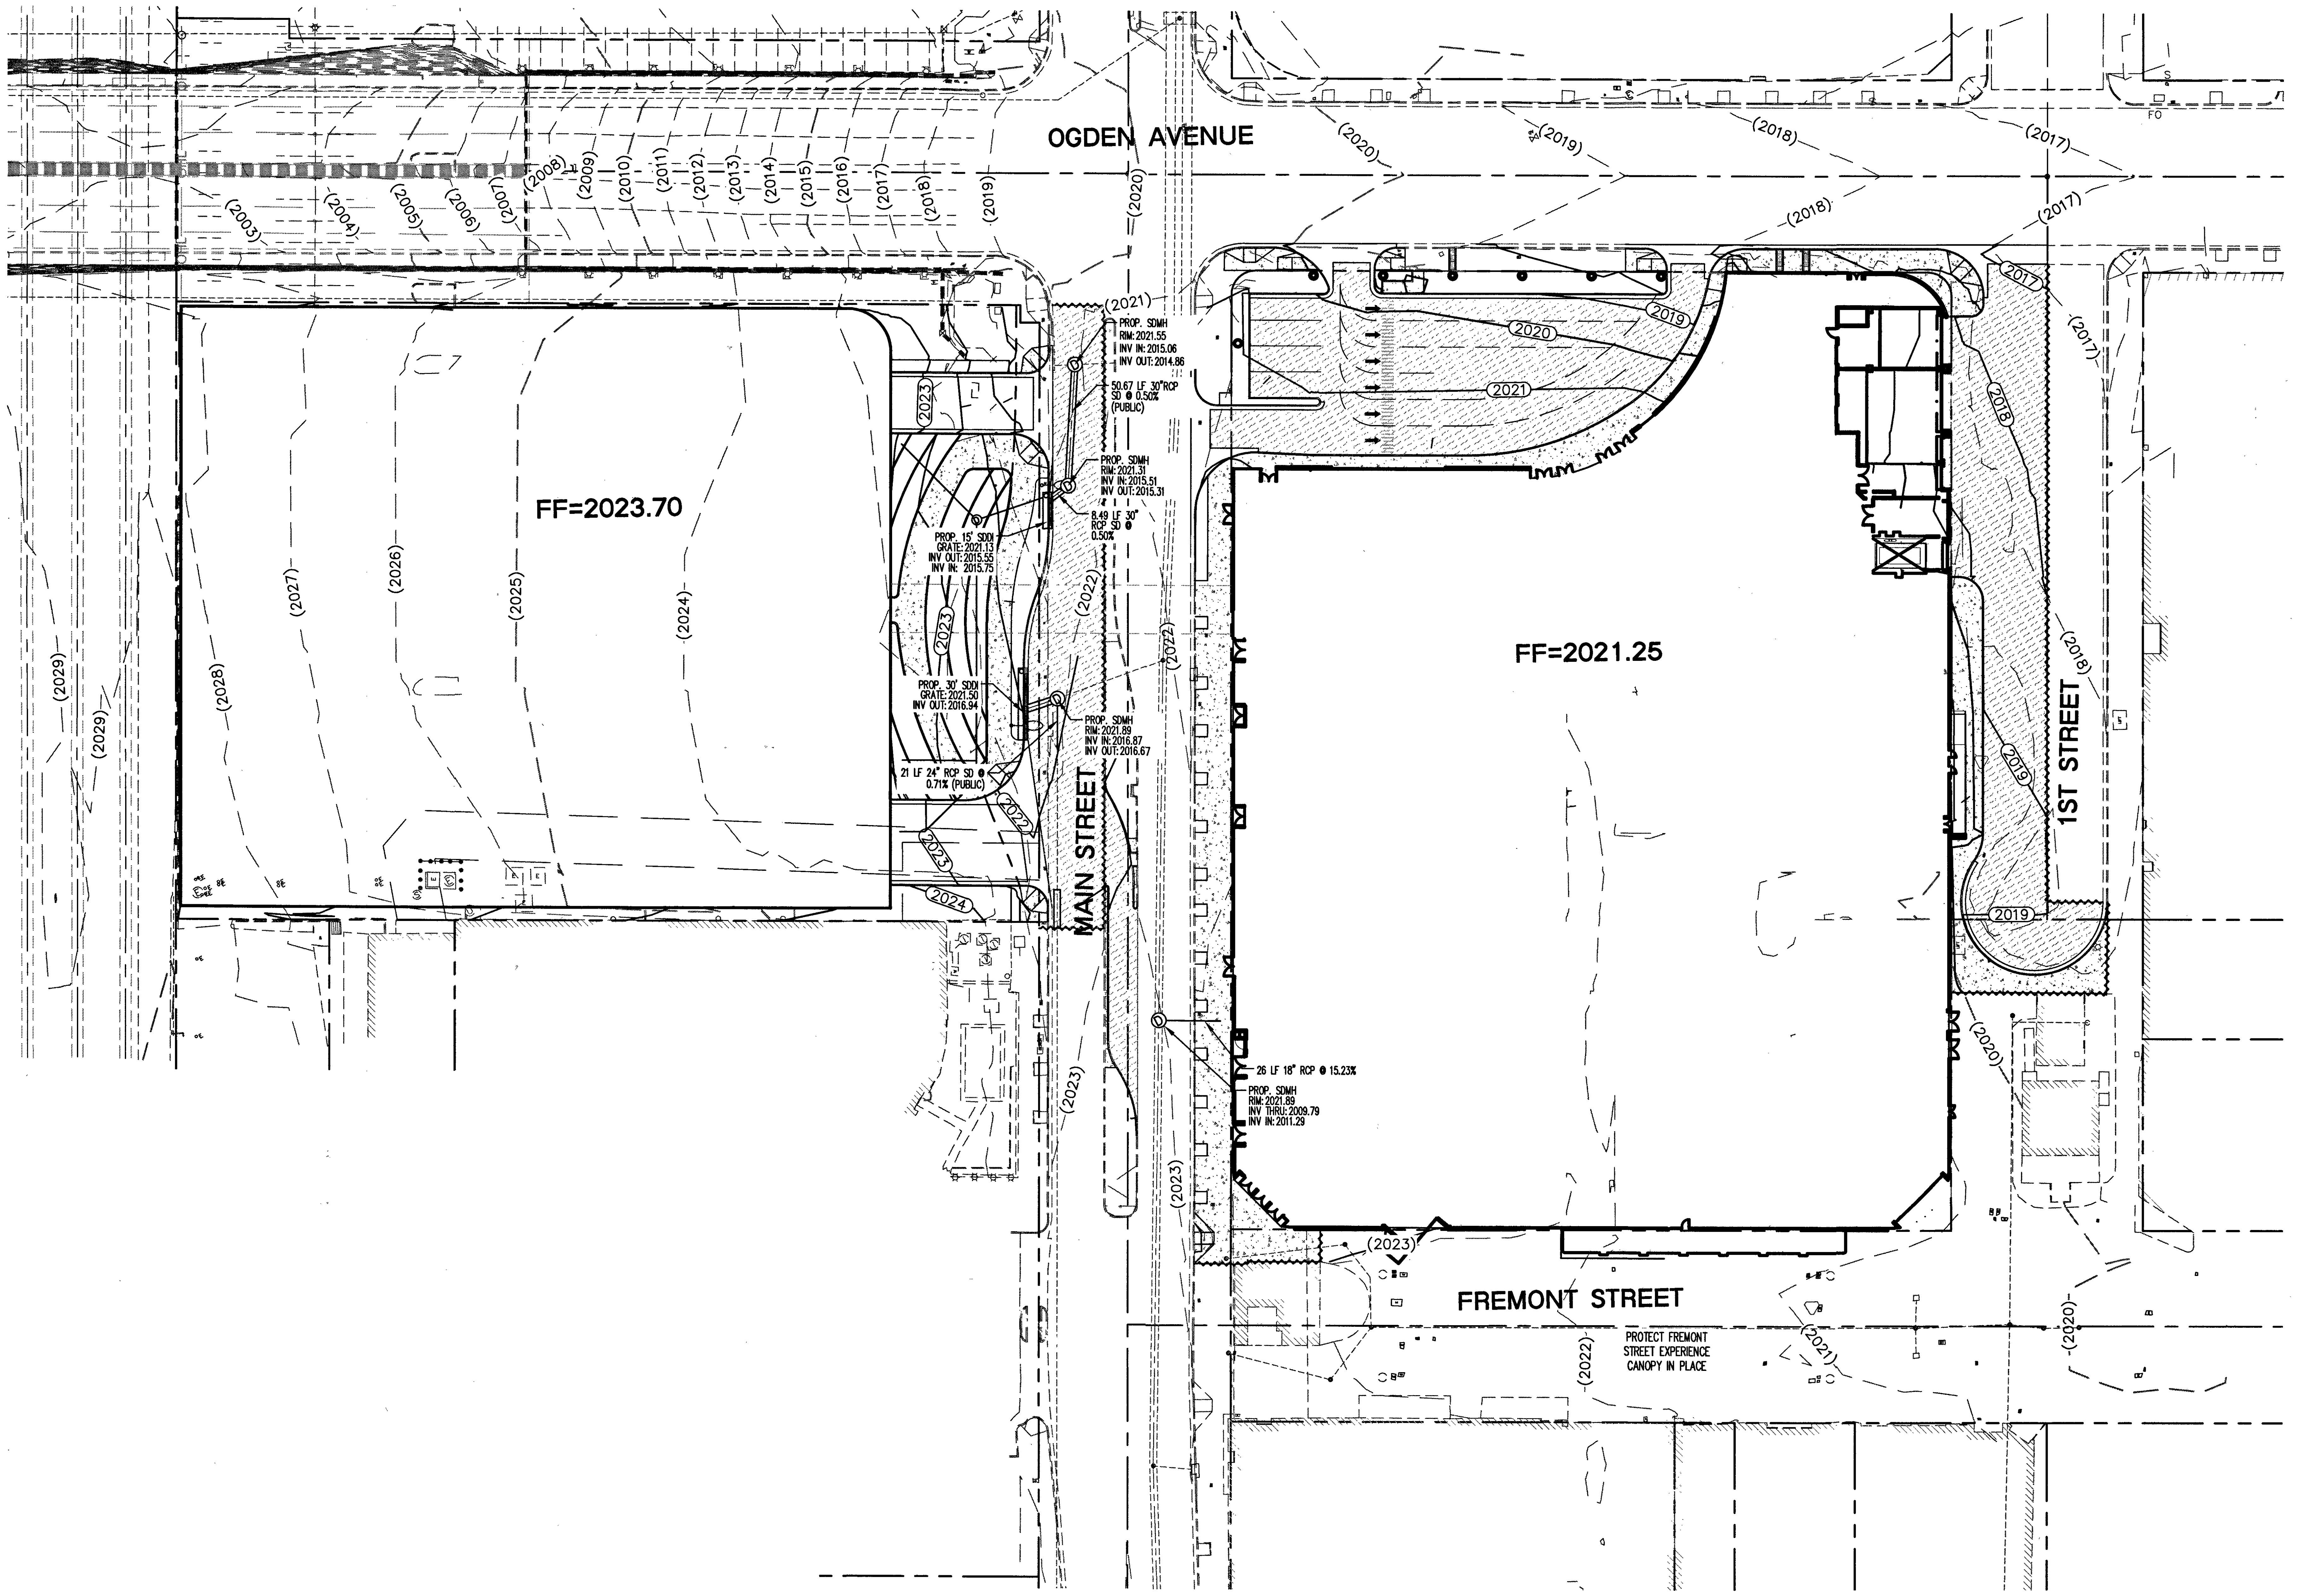
OGDEN AVENUE
MAIN STREET
1ST STREET
FREMONT STREET
FF=2023.70
FF=2021.25
(2003)
(2004)
PROP. SDMH
RIM: 2021.55
INV IN: 2015.06
INV OUT: 2014.86
50.67 LF 30" RCP
SD @ 0.50%
(PUBLIC)
PROP. SDMH
RIM: 2021.31
INV IN: 2015.51
INV OUT: 2015.31
8.49 LF 30"
RCP SD @
0.50%
PROP. 15' SDDI
GRATE: 2021.13
INV OUT: 2015.55
INV IN: 2015.75
PROP. 30' SDDI
GRATE: 2021.50
INV OUT: 2016.94
PROP. SDMH
RIM: 2021.89
INV IN: 2016.87
INV OUT: 2016.67
21 LF 24" RCP SD @
0.71% (PUBLIC)
26 LF 18" RCP @ 15.23%
PROP. SDMH
RIM: 2021.89
INV THRU: 2009.79
INV IN: 2011.29
PROTECT FREMONT
STREET EXPERIENCE
CANOPY IN PLACE

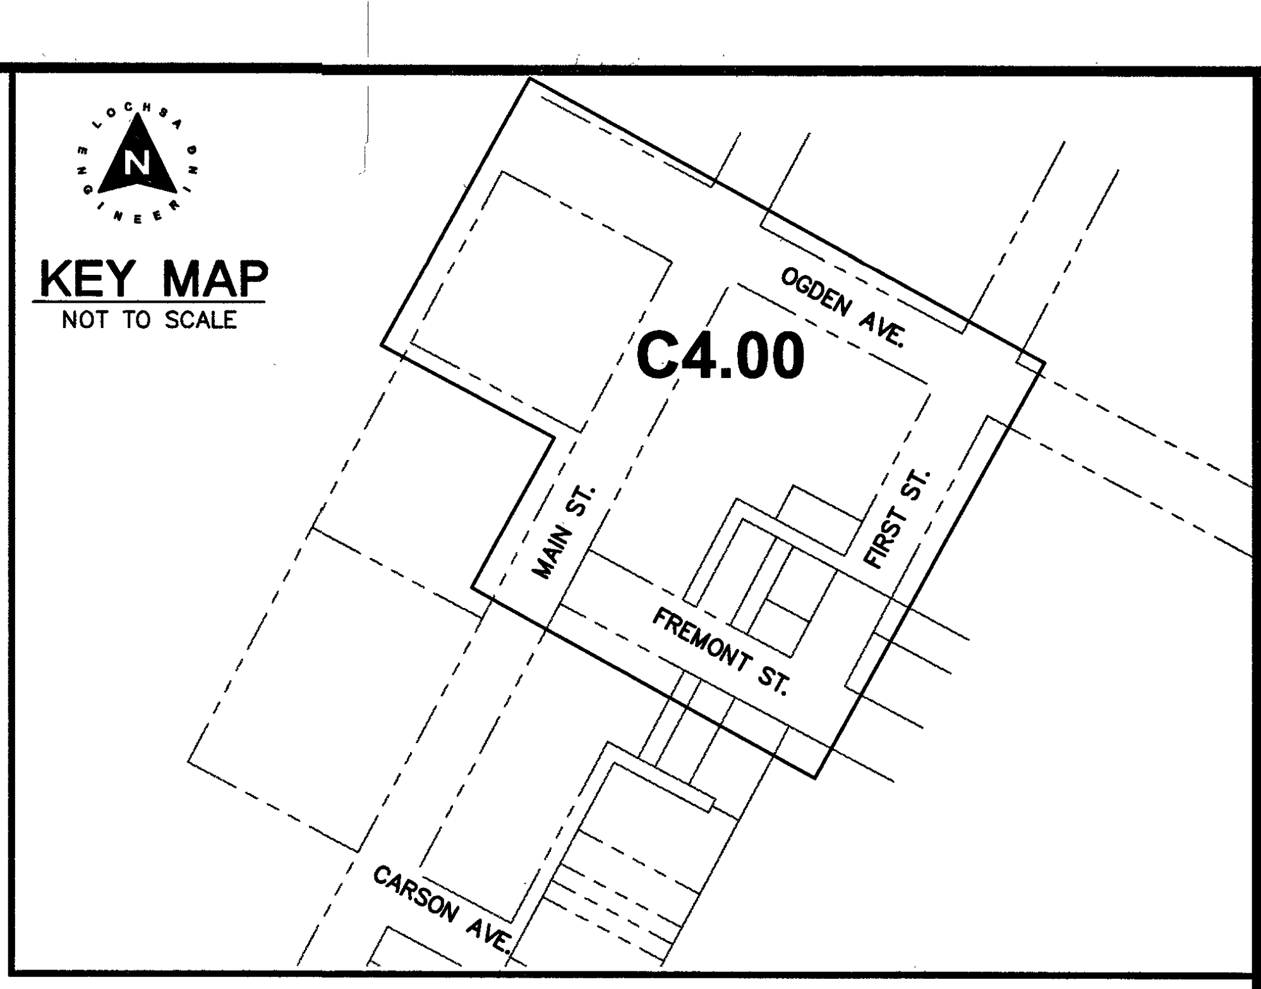
KEY MAP
NOT TO SCALE
C4.00
OGDEN AVE.
MAIN ST.
FIRST ST.
FREMONT ST.
CARSON AVE.

LOCHSA ENGINEER

GRAPHIC SCALE

40 0 20 40 80

(IN FEET)
1 inch = 40 ft.

STORMWATER MANAGEMENT NOTES:

1. THE OWNER, SITE DEVELOPER, CONTRACTOR, AND/OR THEIR AUTHORIZED AGENTS SHALL EACH DAY REMOVE ALL SEDIMENT, MUD, CONSTRUCTION DEBRIS, OR OTHER POTENTIAL POLLUTANTS THAT MAY HAVE BEEN DISCHARGED TO, OR ACCUMULATED IN, THE PUBLIC RIGHTS OF WAY OF CLARK COUNTY AS A RESULT OF CONSTRUCTION ACTIVITIES ASSOCIATED WITH THIS SITE DEVELOPMENT OR CONSTRUCTION PROJECT. SUCH MATERIALS SHALL BE PREVENTED FROM ENTERING THE STORM SEWER SYSTEM.
2. ADDITIONAL CONSTRUCTION SITE DISCHARGE BEST MANAGEMENT PRACTICES MAY BE REQUIRED OF THE OWNER AND HIS OR HER AGENTS DUE TO UNFORESEEN EROSION PROBLEMS OR IF THE SUBMITTED PLAN DOES NOT MEET THE PERFORMANCE STANDARDS SPECIFIED IN CLARK COUNTY TITLE 24.40 AND THE LAS VEGAS VALLEY CONSTRUCTION SITE BMP GUIDANCE MANUAL.
3. TEMPORARY OR PERMANENT STABILIZATION PRACTICES WILL BE INSTALLED ON DISTURBED AREAS AS SOON AS PRACTICABLE AND NO LATER THAN 14 DAYS AFTER THE CONSTRUCTION ACTIVITY IN THAT PORTION OF THE SITE HAS TEMPORARILY OR PERMANENTLY CEASED. SOME EXCEPTIONS MAY APPLY; REFER TO THE NEVADA STORMWATER GENERAL PERMIT FOR CONSTRUCTION ACTIVITY NVR100000, SECTION III.A.5.
4. AT A MINIMUM, THE CONTRACTOR OR HIS AGENT SHALL INSPECT ALL DISTURBED AREAS, AREAS USED FOR STORAGE OF MATERIALS AND EQUIPMENT THAT ARE EXPOSED TO PRECIPITATION, VEHICLE ENTRANCE AND EXIT LOCATIONS, AND ALL BMPs WEEKLY, AND WITHIN 24 HOURS AFTER A RAIN EVENT OF 0.5 INCHES OR MORE. THE CONTRACTOR OR HIS AGENT SHALL UPDATE OR MODIFY THE STORMWATER POLLUTION PREVENTION PLAN AS NECESSARY. SOME EXCEPTIONS TO WEEKLY INSPECTIONS MAY APPLY, SUCH AS SUSPENSION OF LAND DISTURBANCE ACTIVITIES. REFER TO THE NEVADA STORMWATER GENERAL PERMIT FOR CONSTRUCTION ACTIVITY NVR100000, SECTION III.A.12.
5. ACCUMULATED SEDIMENT IN BMPs SHALL BE REMOVED WITHIN SEVEN DAYS AFTER A STORMWATER RUNOFF EVENT OR PRIOR TO THE NEXT ANTICIPATED STORM EVENT, WHICHEVER IS EARLIER. SEDIMENT MUST BE REMOVED WHEN BMP DESIGN CAPACITY HAS BEEN REDUCED BY 50 PERCENT OR MORE.

GRADING PLAN CERTIFICATION

4-8-19

NAME: GUY M. MORRIS PE # 14526 DATE

CERTIFY THAT THIS GRADING PLAN IS IN CONFORMANCE WITH APPROVED DRAINAGE STUDY FOR THIS SITE ON FILE AT THE CITY OF LAS VEGAS FOR THIS PROJECT.

NOTE:

LOCHSA ENGINEERING ASSUMES NO RESPONSIBILITY FOR EXISTING UTILITY LOCATIONS AND ELEVATIONS. THE UTILITIES SHOWN ON THIS PLAN ARE FROM THE BEST AVAILABLE INFORMATION. IT IS THE CONTRACTOR'S RESPONSIBILITY TO FIELD VERIFY THE LOCATION AND ELEVATION OF ALL UTILITIES, INCLUDING BUT NOT LIMITED TO, THE WATER, FIRE, SANITARY SEWER, STORM SEWER, TELEPHONE, POWER, GAS, AND IRRIGATION LINES PRIOR TO THE COMMENCEMENT OF CONSTRUCTION. IF CONFLICT EXISTS IN THE FIELD, THE CONTRACTOR IS TO NOTIFY THE PROJECT ARCHITECT, OWNER'S REPRESENTATIVE AND THE PROJECT ENGINEER IMMEDIATELY.

A.P.N.:

139-34-113-001 & 139-34-112-001

BASIS OF BEARINGS:

BASIS OF BEARINGS FOR THIS SURVEY IS THE CENTERLINE OF OGDEN AVENUE BETWEEN MAIN STREET AND FIRST STREET, AS SHOWN ON FILE 67, PAGE 79 OF SURVEYS. SAID LINE BEARS: S62°04'36"E

BENCHMARK:

BENCHMARK 8LV0134NNW6 BEING A RIVET & PLATE TOP CURB NE CORNER MAIN ST. & FREMONT ST. ELEVATION=2023.19 FEET (616.669 METERS)

SAFETY ALERT

Call Before You Overhead

1-702-227-2929

AVOID HITTING UNDERGROUND TRAFFIC SIGNAL AND STREET LIGHT SYSTEM CONDUITS IT'S COSTLY

Call before you UnderGround

1-702-432-5300

FREEWAY AND ARTERIAL SYSTEM OF TRANSPORTATION

Call before you dig
Avoid cutting underground utility lines. It's costly.

Call 811

OR

1-800-227-2600

LEGEND

CL OR SURVEY LINE
PROPERTY LINE
ROW LINE
EASEMENT LINE
SAWCUT LINE
SCARP LINE

DESCRIPTION:	CONTOUR LINES	EDGE OF PAVEMENT	"A" TYPE CURBS	"L" TYPE CURBS	WALLS	FENCES	AC PAVEMENT	CONCRETE	SPOT ELEVATIONS	SIGNS	MANHOLE W/ DESCRIPTION	MANHOLE DESCRIPTIONS	FIRE HYDRANTS	GATE VALVES	REDUCERS	CLEAN OUTS	UTILITY BOX OR VAULT	BACKWATER VALVES	100w HPS STREETLIGHTS	150w HPS STREETLIGHTS	200w HPS STREETLIGHTS	250w HPS STREETLIGHTS
EXISTING:	(2210)								(12.34) BC		Ⓢ	Ⓢ = SANITARY SEWER Ⓓ = STORM DRAIN		⊗	▷	○		BWV				
PROPOSED:	2122								12.34 BC		Ⓢ	Ⓔ = ELECTRICAL Ⓣ = TELEPHONE			▶	●	□	BWV				

REV.: DATE: BY: DESCRIPTION:

Lochsa engineering
6345 South Jones Blvd.
Suite 100
Las Vegas, NV 89118
Phone (702) 365-9312
Fax (702) 365-9317
www.lochsa.com

SHEET
GRADING PLANS
OVERALL SITE GRADING

TITLE
18 FREMONT STREET
HOTEL AND CASINO
CITY OF LAS VEGAS

PROJECT No.:	171126
DATE:	04/08/19
SCALE:	1"=40'
DRAWN BY:	NMG
DESIGNED BY:	NMG
CHECKED BY:	GMM

SEAL
GUY M. MORRIS
EXP. 12-31-19
CIVIL
No. 14526
04/08/19

SHEET No.
C4.00
SHEET 9 OF 15

CLV No. 107V7521
L18-02490

4/8/2019 5:29 PM
T:\CAD\171126\Drawings\Plot Drawings\C-171126-400-GP-OVERALL.dwg

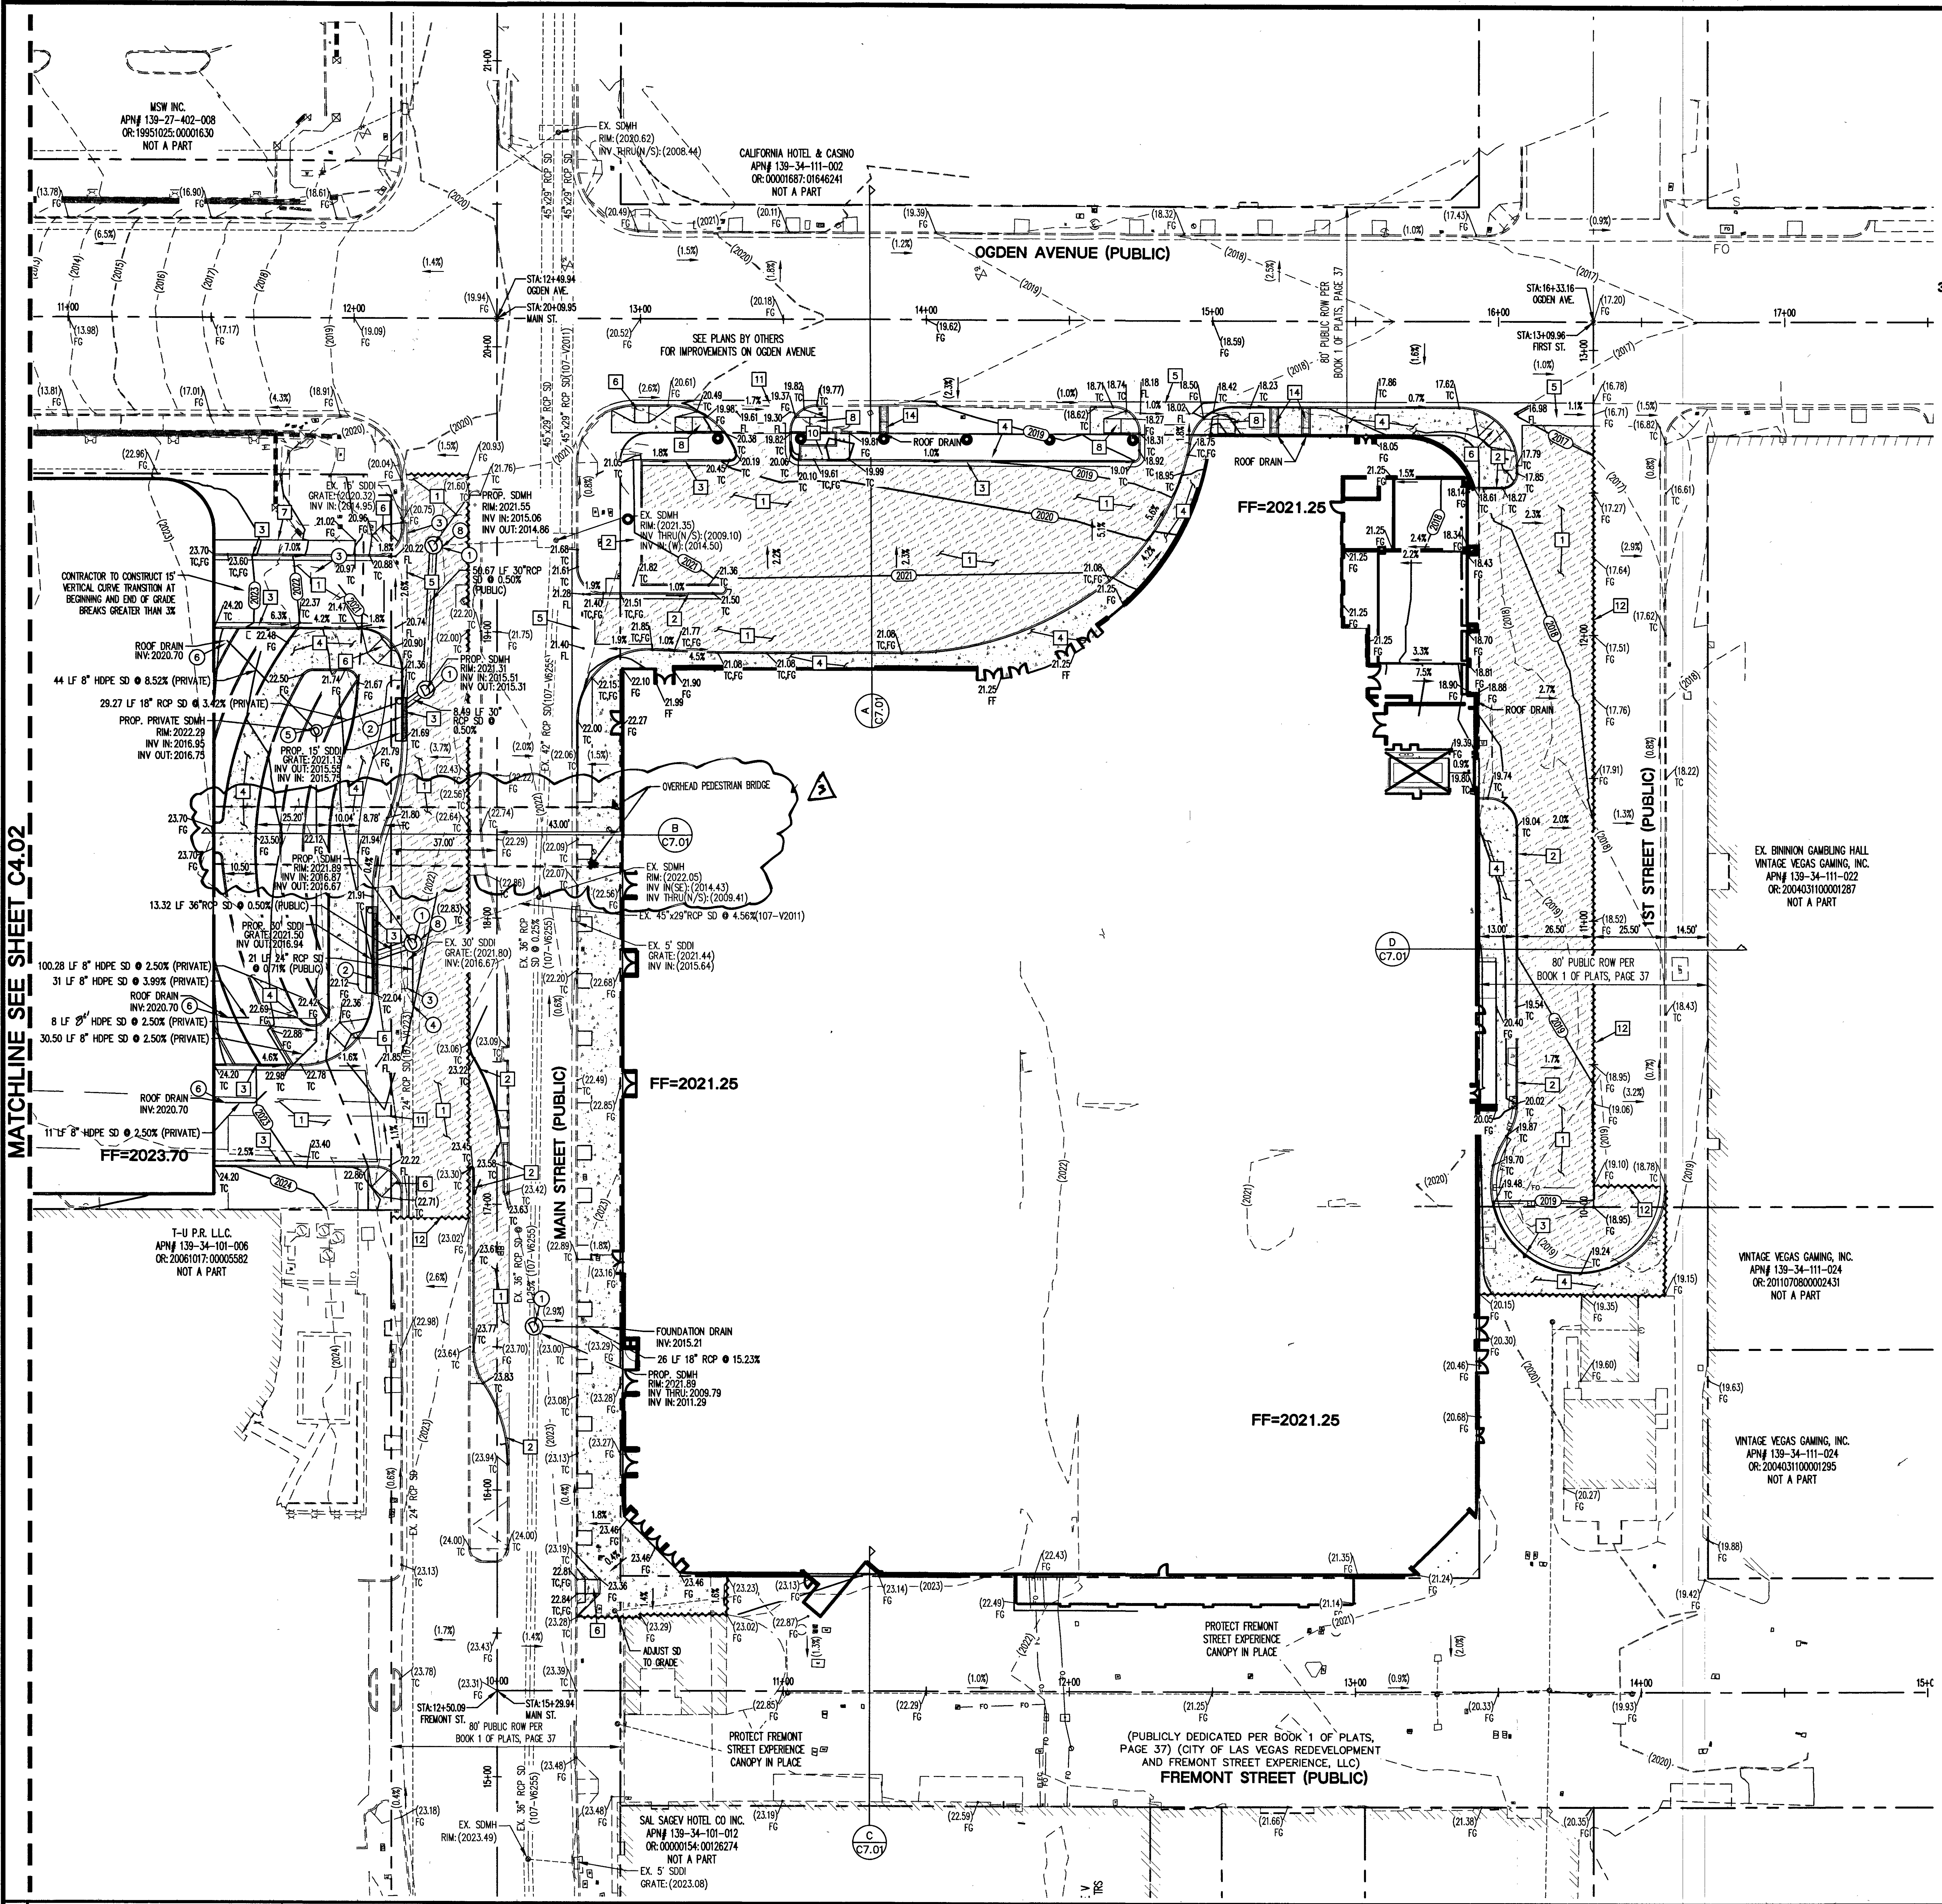
OGDEN AVENUE (PUBLIC)
MAIN STREET (PUBLIC)
1ST STREET (PUBLIC)
FREMONT STREET (PUBLIC)
MATCHLINE SEE SHEET C4.02
MSW INC.
APN# 139-27-402-008
OR:19951025:00001630
NOT A PART
CALIFORNIA HOTEL & CASINO
APN# 139-34-111-002
OR:00001687:01646241
NOT A PART
EX. BINNION GAMBLING HALL
VINTAGE VEGAS GAMING, INC.
APN# 139-34-111-022
OR: 20040311000001287
NOT A PART
VINTAGE VEGAS GAMING, INC.
APN# 139-34-111-024
OR: 20110708000002431
NOT A PART
VINTAGE VEGAS GAMING, INC.
APN# 139-34-111-024
OR: 20040311000001295
NOT A PART
T-U P.R. LLC.
APN# 139-34-101-006
OR:20061017:00005582
NOT A PART
SAL SAGEV HOTEL CO INC.
APN# 139-34-101-012
OR: 00000154: 00126274
NOT A PART
SEE PLANS BY OTHERS
FOR IMPROVEMENTS ON OGDEN AVENUE
FF=2021.25
FF=2021.25
FF=2021.25
FF=2023.70
OVERHEAD PEDESTRIAN BRIDGE
80' PUBLIC ROW PER
BOOK 1 OF PLATS, PAGE 37
PROTECT FREMONT
STREET EXPERIENCE
CANOPY IN PLACE
(PUBLICLY DEDICATED PER BOOK 1 OF PLATS,
PAGE 37) (CITY OF LAS VEGAS REDEVELOPMENT
AND FREMONT STREET EXPERIENCE, LLC)
CONTRACTOR TO CONSTRUCT 15'
VERTICAL CURVE TRANSITION AT
BEGINNING AND END OF GRADE
BREAKS GREATER THAN 3%
FOUNDATION DRAIN
INV: 2015.21
26 LF 18" RCP @ 15.23%
ROOF DRAIN
EX. SDMH
RIM: (2023.49)
EX. 5' SDDI
GRATE: (2023.08)
ADJUST SD
TO GRADE
STA:12+49.94
OGDEN AVE.
STA:20+09.95
MAIN ST.
STA:16+33.16
OGDEN AVE.
STA:13+09.96
FIRST ST.
STA:12+50.09
FREMONT ST.
STA:15+29.94
MAIN ST.
GRAPHIC SCALE
30 0 15 30 60
(IN FEET)
1 inch = 30 ft.

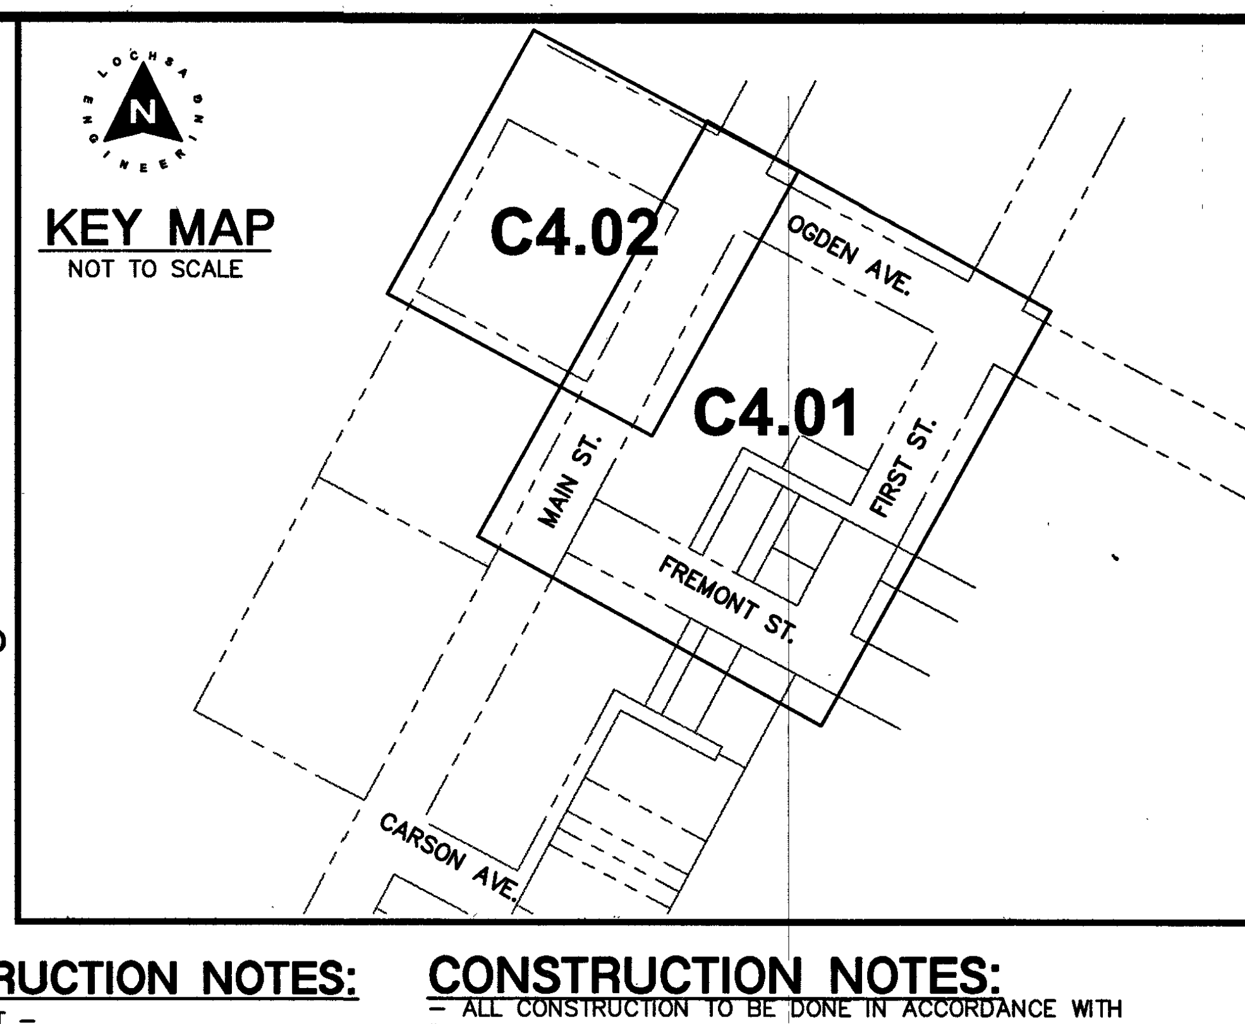
KEY MAP
NOT TO SCALE
C4.02
C4.01
OGDEN AVE.
MAIN ST.
FIRST ST.
FREMONT ST.
CARSON AVE.

STORM DRAIN CONSTRUCTION NOTES:

– NOT ALL NOTES USED ON THIS SHEET –

① INSTALL 72" STORM DRAIN MANHOLE PER C.C.A.U.S.D. NO. 403 WITH CONCRETE COLLAR PER CCAUSD #408. REFER TO C.C.A.U.S.D. NO. 409 FOR MANHOLE COVER AND RING.

② INSTALL MODIFIED TYPE "C" DROP INLET WITH GRATE PER CCAUSD #412.1. INSTALL STAMP PER CCAUSD #421

③ REMOVE EXISTING INLET.

④ CONTRACTOR TO CONNECT EXISTING 24" RCP TO NEW MANHOLE AT SAME SLOPE. CONTRACTOR TO FIELD VERIFY THE EXISTING INVERT AND REPORT ANY ISSUES TO ENGINEERING.

⑤ INSTALL 48" STORM DRAIN MANHOLE PER C.C.A.U.S.D. NO. 403 WITH CONCRETE COLLAR PER CCAUSD #408. REFER TO C.C.A.U.S.D. NO. 409 FOR MANHOLE COVER AND RING.

⑥ CAP ROOF DRAIN. SEE PLUMBING PLANS FOR CONTINUATION.

⑦ EX. SIDEWALK UNDER DRAIN TO BE REMOVED SIDEWALK TO BE REMOVED BETWEEN JOINTS AND REPLACED..

⑧ CONNECT TO EX. STORM DRAIN.

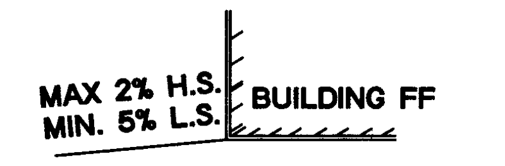
MAX 2% H.S.
MIN. 5% L.S.
BUILDING FF

TYPICAL GRADING AWAY FROM BUILDING

CONSTRUCTION NOTES:

– ALL CONSTRUCTION TO BE DONE IN ACCORDANCE WITH "CLARK COUNTY AREA UNIFORM STANDARD DRAWINGS (C.C.A.U.S.D.)" LATEST EDITION AND/OR REGULATING ENTITY HAVING JURISDICTION.

– NOT ALL NOTES USED ON THIS SHEET –

1	CONSTRUCT AC PAVEMENT PER DETAIL 2 ON C7.01.
2	CONSTRUCT "A" TYPE CURB PER DETAIL 1 ON C7.01.
3	CONSTRUCT "L" TYPE CURB PER CCAUSD No. 216.
4	CONSTRUCT CONC. SIDEWALK PER CCAUSD No. 234. REFER TO ARCH. PLANS FOR FINISHING SPECIFICATIONS.
5	CONSTRUCT CROSS GUTTER PER CCAUSD No. 228.
6	CONSTRUCT CASE II SIDEWALK RAMP PER CCAUSD No. 235.
7	INSTALL TURNED DOWN SIDEWALK EDGE WHERE NECESSARY PER DETAIL 3 ON C7.01 ALONG RAMP. INSTALL RAILING ALONG RAMP.
8	CONSTRUCT SIDEWALK RAMP PER DETAIL 9 ON C7.01.
9	NOT USED
10	CONSTRUCT SIDEWALK RAMP PER DETAIL 4 ON C7.01.
11	CONSTRUCT COMMERCIAL DRIVEWAY PER CCAUSD No. 222.1 WITH CROSS GUTTER PER CCAUSD No. 228.
12	SAWCUT AND MATCH EXISTING.
13	CONSTRUCT 2' "U" CHANNEL PER DETAIL 6 ON C7.01.
14	INSTALL SIDEWALK DRAIN PER CCAUSD. No. 236. WITH 2' GRATE FOR ROOF DRAIN. PER DETAIL 8 ON C7.01

CUT	FILL
5254 CY	450 CY

NOTE: CUT/FILL QUANTITIES ARE TO FINISHED GRADE & DO NOT INCLUDE MATERIAL THICKNESS'S, FOOTINGS, ETC.

EXISTING UTILITY NOTE:

CONTRACTOR TO ADJUST ALL EXISTING UTILITIES TO MATCH PROPOSED FINISH GRADE ELEVATIONS.

FLOOD ZONE NOTE:

THE PROJECT SITE IS COVERED BY THE FLOOD INSURANCE RATE MAP (FIRM) FOR THE CLARK COUNTY AND INCORPORATED AREAS, NEVADA, COMMUNITY PANEL NUMBER: 32003C2170F, EFFECTIVE DATE: NOVEMBER 16, 2011. THE SITE FALLS WITHIN ZONE 'X', DESCRIBED BY FEMA AS: AREAS DETERMINED TO BE OUTSIDE THE 0.2% ANNUAL CHANCE FLOODPLAIN.

GRADING NOTES:

1. SLOPES 4:1 OR STEEPER AND FINE-GRAINED MATERIALS THAT HAVE BEEN DISTURBED (SANDY AND SILTY MATERIALS) SHOULD BE PROTECTED WITH BURLAP OR OTHER EROSION CONTROL FABRIC/MATERIAL, UNLESS OTHERWISE SPECIFIED BY LANDSCAPE DRAWINGS AND SPECIFICATIONS OR THE SOILS REPORT.

2. CONTRACTOR SHALL DETERMINE HIS OWN FOOTING OR BASEMENT EXCAVATION QUANTITIES, EVEN THOUGH SHOWN ON ROUGH GRADING PLANS. ADDITIONALLY, STRUCTURE BACKFILL COSTS SHOULD BE INCLUDED IN THE COST OF THE STRUCTURE, UNLESS OTHERWISE SPECIFIED IN THE CONTRACT DOCUMENTS.

3. CONTRACTOR SHALL NOTIFY LOCHSA ENGINEERING WITHIN 24 HOURS OF OMISSIONS AND ERRORS DISCOVERED ON PLANS. LOCHSA ENGINEERING WILL NOT BE RESPONSIBLE FOR ANY "CORRECTIVE" WORK DONE BY OTHERS.

4. CONTRACTOR TO ENSURE POSITIVE DRAINAGE. NO PONDING ALLOWED. CONTRACTOR TO FOLLOW RECOMMENDATIONS AS OUTLINED IN THE PROJECT GEOTECHNICAL REPORT, INCLUDING BUT NOT LIMITED TO EXCAVATION, GRADING AND COMPACTION. REFER TO THE REPORT PREPARED BY GEOTECHNICAL & ENVIRONMENTAL SERVICES, PROJECT No. 20174217E1 DATED May 7, 2018.

GRADING PLAN CERTIFICATION

4-8-19

NAME: GUY M. MORRIS PE # 14526 DATE

CERTIFY THAT THIS GRADING PLAN IS IN CONFORMANCE WITH APPROVED DRAINAGE STUDY FOR THIS SITE ON FILE AT THE CITY OF LAS VEGAS FOR THIS PROJECT.

GUY M. MORRIS
Exp. 12/31/2021
CIVIL
No. 014526

12-20-19
Rev #3

NOTE:

LOCHSA ENGINEERING ASSUMES NO RESPONSIBILITY FOR EXISTING UTILITY LOCATIONS AND ELEVATIONS. THE UTILITIES SHOWN ON THIS PLAN ARE FROM THE BEST AVAILABLE INFORMATION. IT IS THE CONTRACTOR'S RESPONSIBILITY TO FIELD VERIFY THE LOCATION AND ELEVATION OF ALL UTILITIES, INCLUDING BUT NOT LIMITED TO, THE WATER, FIRE, SANITARY SEWER, STORM SEWER, TELEPHONE, POWER, GAS, AND IRRIGATION LINES PRIOR TO THE COMMENCEMENT OF CONSTRUCTION. IF CONFLICT EXISTS IN THE FIELD, THE CONTRACTOR IS TO NOTIFY THE PROJECT ARCHITECT, OWNER'S REPRESENTATIVE AND THE PROJECT ENGINEER IMMEDIATELY.

A.P.N.:

139-34-113-001 & 139-34-112-001

BASIS OF BEARINGS:

BASIS OF BEARINGS FOR THIS SURVEY IS THE CENTERLINE OF OGDEN AVENUE BETWEEN MAIN STREET AND FIRST STREET, AS SHOWN ON FILE 67, PAGE 79 OF SURVEYS. SAID LINE BEARS: S62°04'36"E

BENCHMARK:

BENCHMARK 8LV0134NNW6 BEING A RIVET & PLATE TOP CURB NE CORNER MAIN ST. & FREMONT ST. ELEVATION=2023.19 FEET (616.669 METERS)

SAFETY ALERT

Call Before You Overhead

1-702-227-2929

AVOID HITTING UNDERGROUND TRAFFIC SIGNAL AND STREET LIGHT SYSTEM CONDUITS IT'S COSTLY

Call before you UnderGround

1-702-432-5300

FREEWAY AND ARTERIAL SYSTEM OF TRANSPORTATION

Call before you dig
Avoid cutting underground utility lines. It's costly.

Call 811

OR

1-800-227-2600

LEGEND

CL OR SURVEY LINE
PROPERTY LINE
ROW LINE
EASEMENT LINE
SAWCUT LINE
SCARP LINE

DESCRIPTION:	CONTOUR LINES	EDGE OF PAVEMENT	"A" TYPE CURBS	"L" TYPE CURBS	WALLS	FENCES	AC PAVEMENT	CONCRETE	SPOT ELEVATIONS	SIGNS	MANHOLE W/ DESCRIPTION	MANHOLE DESCRIPTIONS	FIRE HYDRANTS	GATE VALVES	REDUCERS	CLEAN OUTS	UTILITY BOX OR VAULT	BACKWATER VALVES	100w HPS STREETLIGHTS	150w HPS STREETLIGHTS	200w HPS STREETLIGHTS	250w HPS STREETLIGHTS
EXISTING:	(2210)								(12.34) BC		Ⓢ	Ⓢ = SANITARY SEWER Ⓓ = STORM DRAIN		⊗	▷	○	☐	BWV				
PROPOSED:	2122								12.34 BC		Ⓢ	Ⓔ = ELECTRICAL Ⓣ = TELEPHONE			▶	●	☐	BWV				

REV.:	DATE:	BY:	DESCRIPTION:
3	11-21-19	NMG	Revised to add Pedestrian Bridge CLV SB 1/27/20

Lochsa
engineering
6345 South Jones Blvd.
Suite 100
Las Vegas, NV 89118
Phone (702) 365-9312
Fax (702) 365-9317
www.lochsa.com

SHEET
GRADING PLANS
SHEET 1 OF 2

TITLE
18 FREMONT STREET
HOTEL AND CASINO
CITY OF LAS VEGAS

PROJECT No.:	171126
DATE:	04/08/19
SCALE:	1"=30'
DRAWN BY:	NMG
DESIGNED BY:	NMG
CHECKED BY:	GMM

SEAL
GUY M. MORRIS
EXP. 12-31-19
CIVIL
No. 14526
04/08/19

SHEET No.
C4.01
SHEET 10 OF 15

CLV No. 107V7521
L18-02490

4/8/2019 5:29 PM
T:\CAD\171126\Drawings\Plot Drawings\C-171126-400-GP.dwg

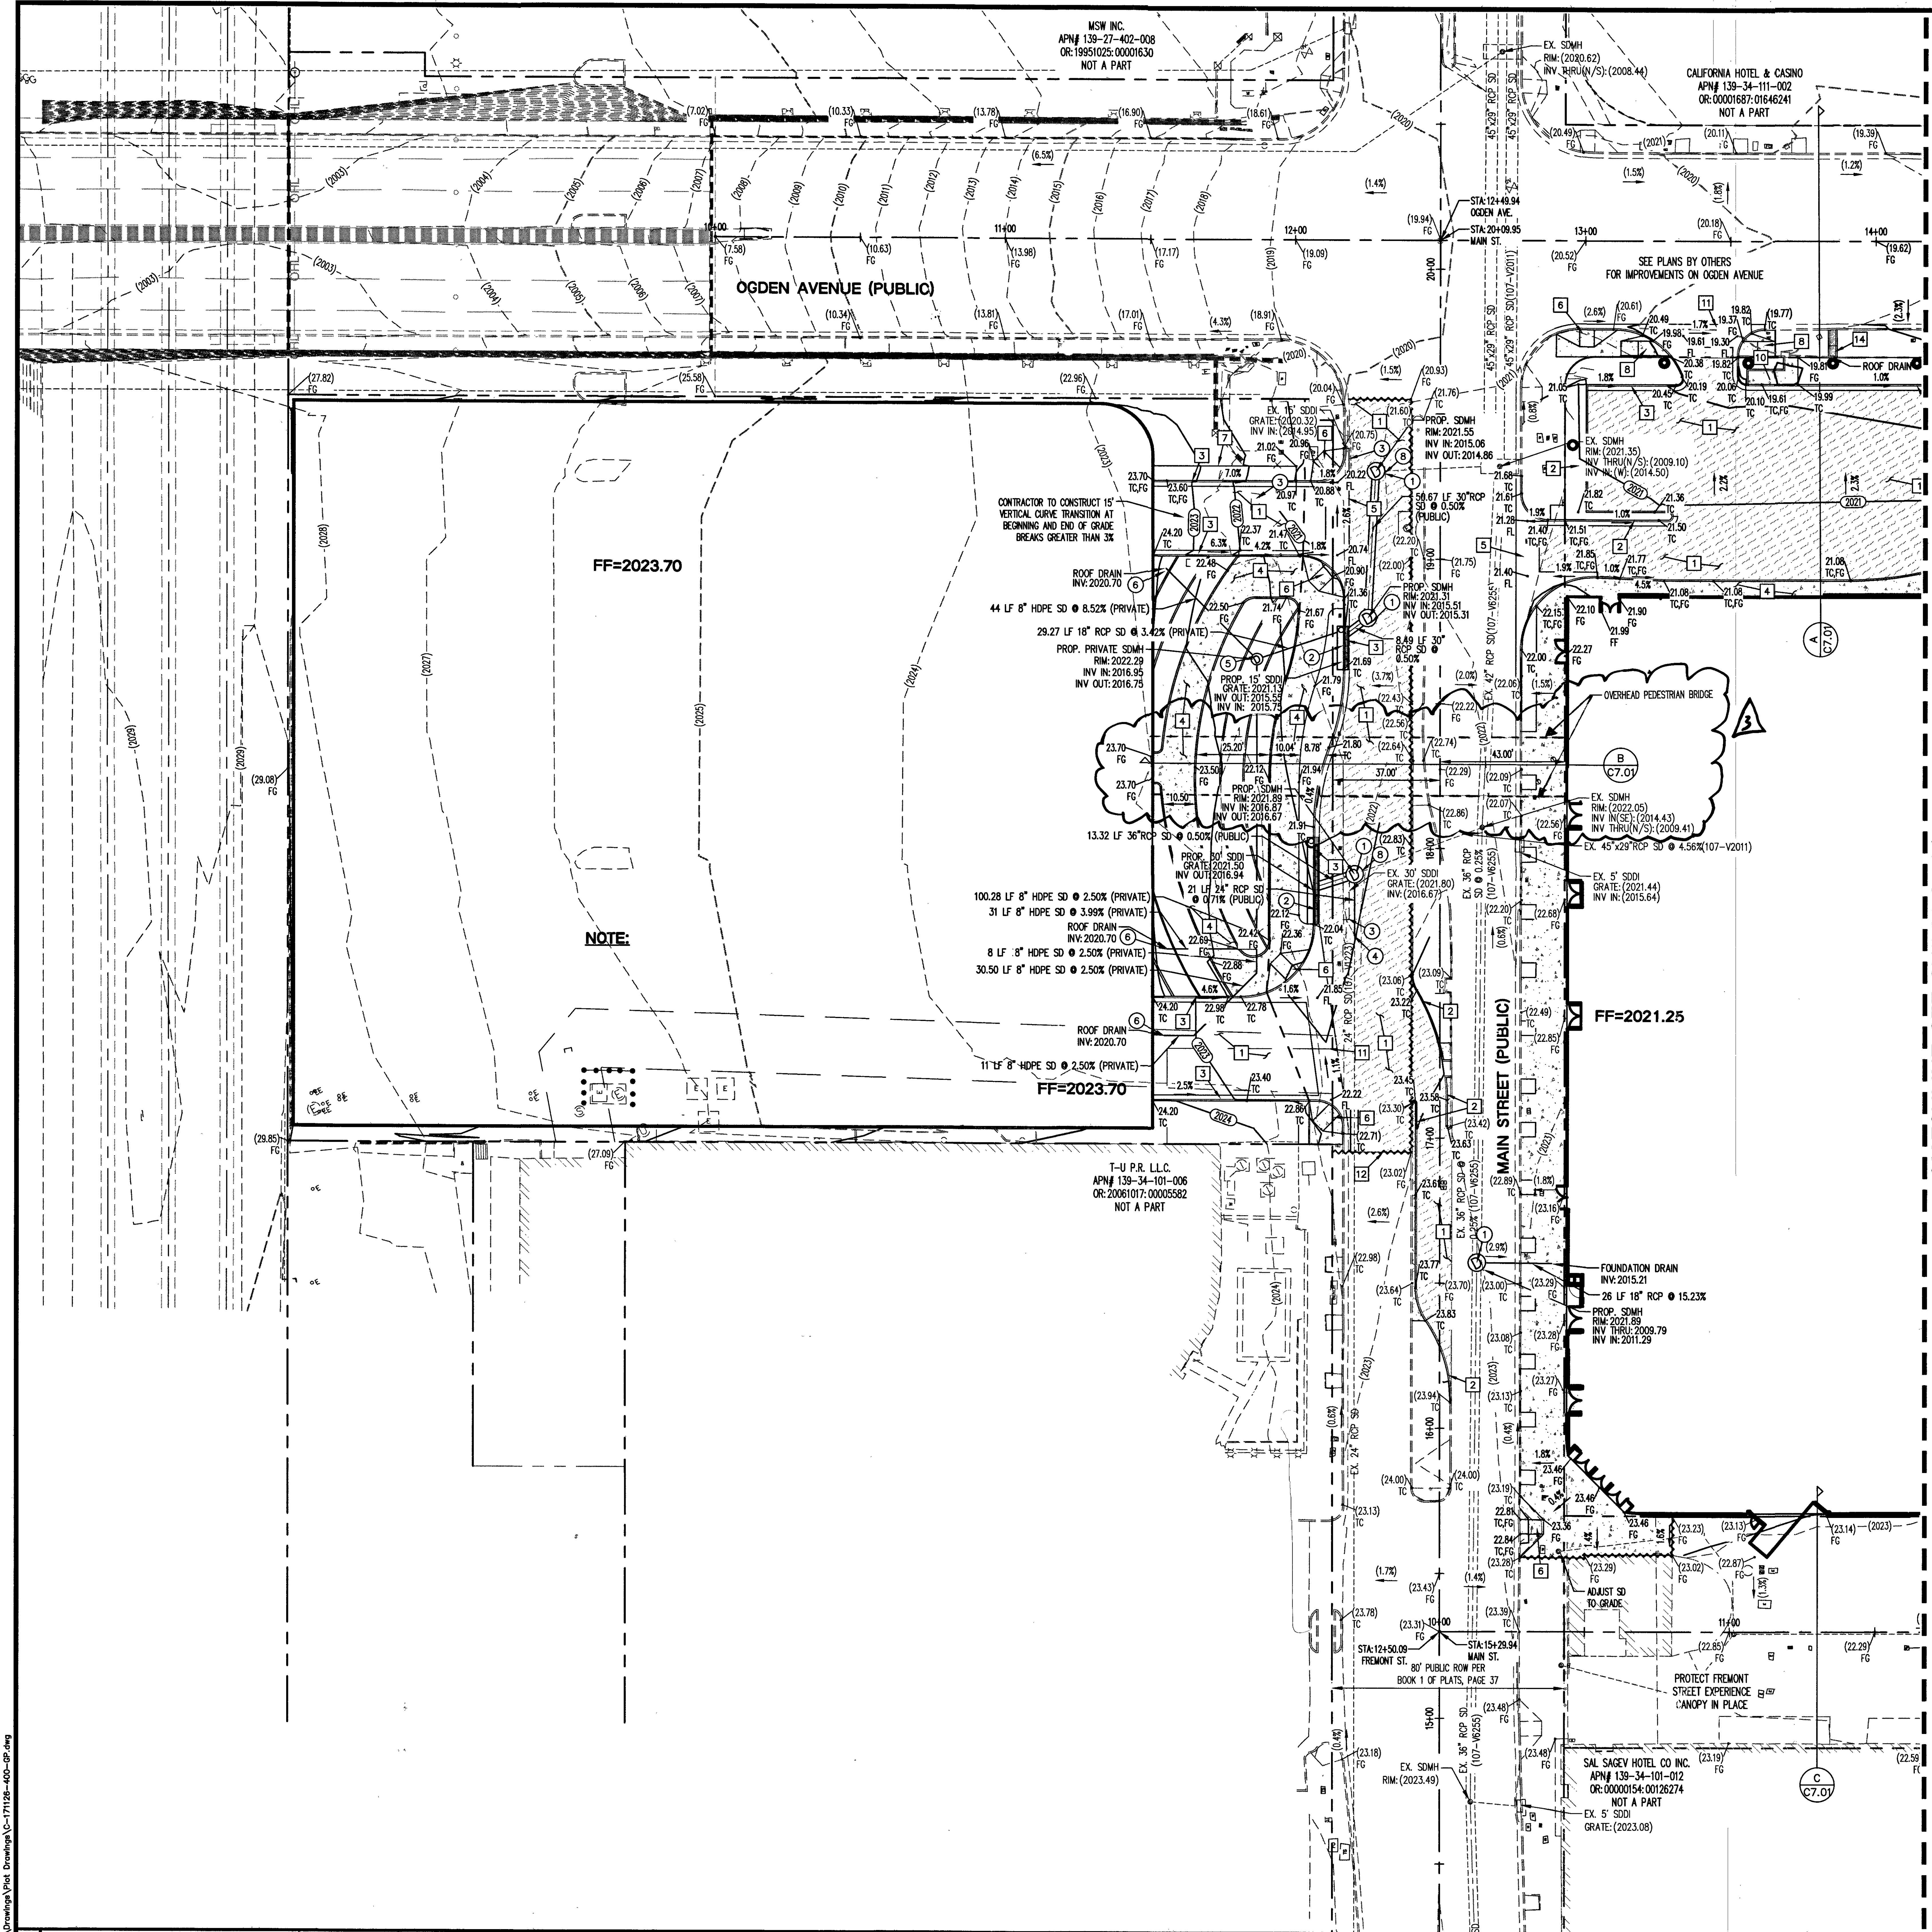
OGDEN AVENUE (PUBLIC)
MAIN STREET (PUBLIC)
MATCHLINE SEE SHEET C4.01
MSW INC.
APN# 139-27-402-008
OR:19951025:00001630
NOT A PART
CALIFORNIA HOTEL & CASINO
APN# 139-34-111-002
OR:0001687:01646241
NOT A PART
SEE PLANS BY OTHERS FOR IMPROVEMENTS ON OGDEN AVENUE
FF=2023.70
FF=2021.25
CONTRACTOR TO CONSTRUCT 15' VERTICAL CURVE TRANSITION AT BEGINNING AND END OF GRADE BREAKS GREATER THAN 3%
OVERHEAD PEDESTRIAN BRIDGE
NOTE:
T-U P.R. LLC.
APN# 139-34-101-006
OR:20061017:00005582
NOT A PART
FOUNDATION DRAIN
STA:12+50.00 FREMONT ST.
STA:15+29.94 MAIN ST.
80' PUBLIC ROW PER BOOK 1 OF PLATS, PAGE 37
PROTECT FREMONT STREET EXPERIENCE CANOPY IN PLACE
SAL SAGEV HOTEL CO INC.
APN# 139-34-101-012
OR:00000154:00126274
NOT A PART
EX. 5' SDDI
GRATE: (2023.08)
ADJUST SD TO GRADE

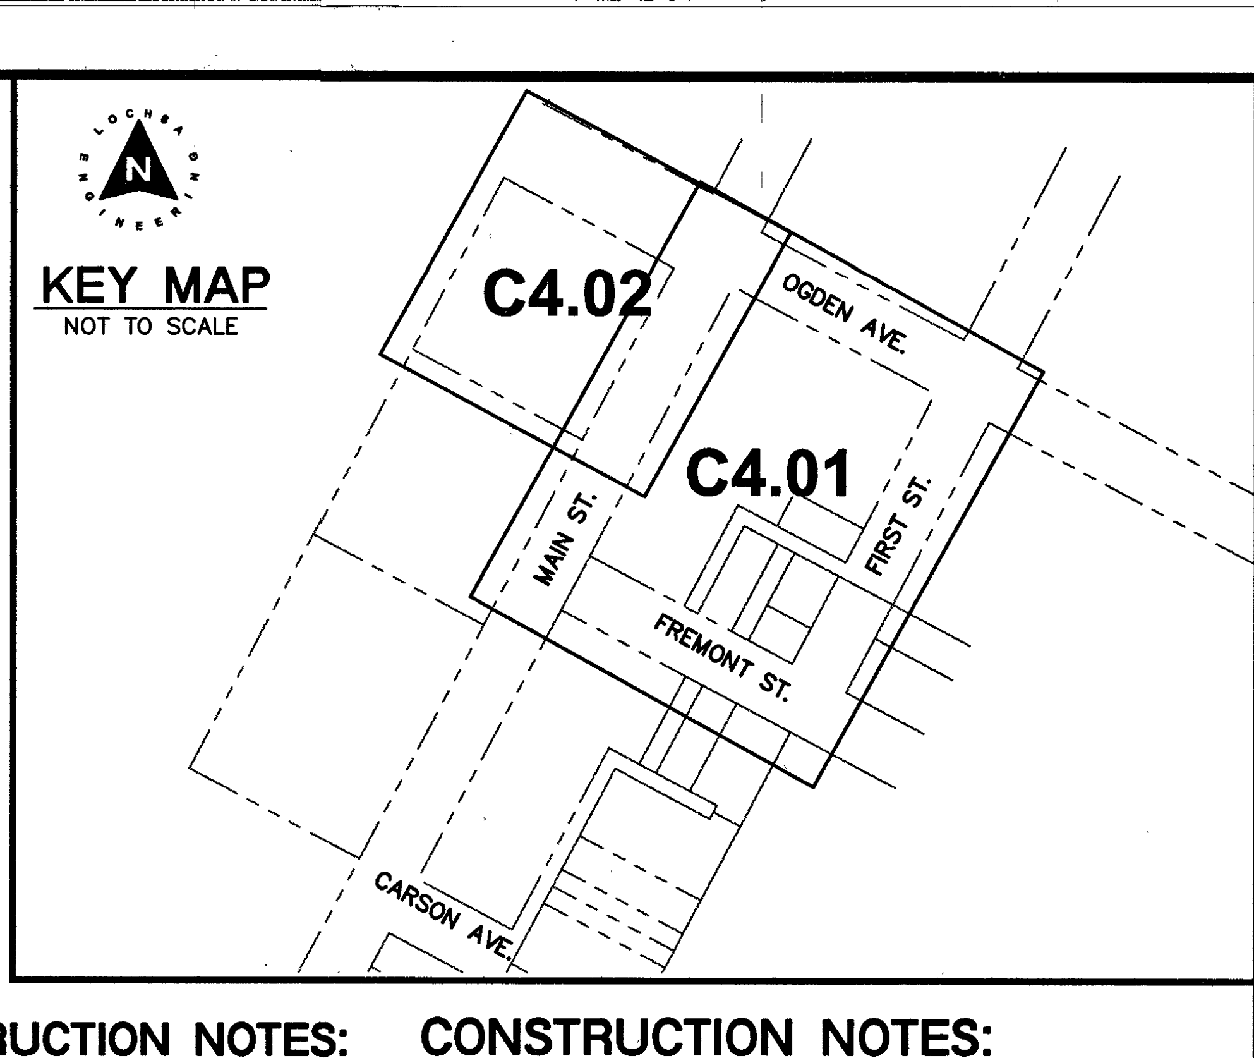
KEY MAP
NOT TO SCALE
C4.02
C4.01
OGDEN AVE.
MAIN ST.
FREMONT ST.
FIRST ST.
CARSON AVE.

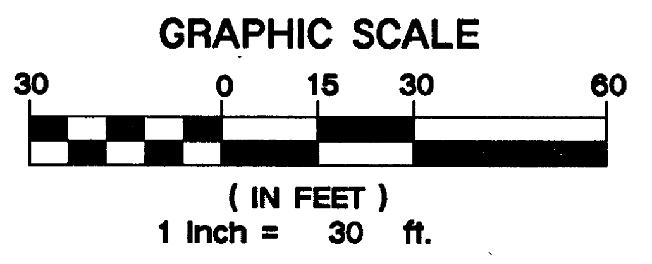
GRAPHIC SCALE
30
0
15
30
60
(IN FEET)
1 Inch = 30 ft.

STORM DRAIN CONSTRUCTION NOTES:

– NOT ALL NOTES USED ON THIS SHEET –

① INSTALL 72" STORM DRAIN MANHOLE PER C.C.A.U.S.D. NO. 403 WITH CONCRETE COLLAR PER CCAUSD #408. REFER TO C.C.A.U.S.D. NO. 409 FOR MANHOLE COVER AND RING.

② INSTALL MODIFIED TYPE "C" DROP INLET WITH GRATE PER CCAUSD #412.1. INSTALL STAMP PER CCAUSD #421

③ REMOVE EXISTING INLET.

④ CONTRACTOR TO CONNECT EXISTING 24" RCP TO NEW MANHOLE AT SAME SLOPE. CONTRACTOR TO FIELD VERIFY THE EXISTING INVERT AND REPORT ANY ISSUES TO ENGINEERING.

⑤ INSTALL 48" STORM DRAIN MANHOLE PER C.C.A.U.S.D. NO. 403 WITH CONCRETE COLLAR PER CCAUSD #408. REFER TO C.C.A.U.S.D. NO. 409 FOR MANHOLE COVER AND RING.

⑥ CAP ROOF DRAIN. SEE PLUMBING PLANS FOR CONTINUATION.

⑦ EX. SIDEWALK UNDER DRAIN TO BE REMOVED SIDEWALK TO BE REMOVED BETWEEN JOINTS AND REPLACED..

⑧ CONNECT TO EX. STORM DRAIN.

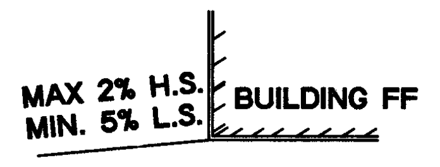
MAX 2% H.S.
MIN. 5% L.S.
BUILDING FF

TYPICAL GRADING AWAY FROM BUILDING

CONSTRUCTION NOTES:

– ALL CONSTRUCTION TO BE DONE IN ACCORDANCE WITH "CLARK COUNTY AREA UNIFORM STANDARD DRAWINGS (C.C.A.U.S.D.)" LATEST EDITION AND/OR REGULATING ENTITY HAVING JURISDICTION.

– NOT ALL NOTES USED ON THIS SHEET –

1. CONSTRUCT AC PAVEMENT PER DETAIL 2 ON C7.01.
2. CONSTRUCT "A" TYPE CURB PER DETAIL 1 ON C7.01.
3. CONSTRUCT "L" TYPE CURB PER CCAUSD No. 216.
4. CONSTRUCT CONC. SIDEWALK PER CCAUSD No. 234. REFER TO ARCH. PLANS FOR FINISHING SPECIFICATIONS.
5. CONSTRUCT CROSS GUTTER PER CCAUSD No. 228.
6. CONSTRUCT CASE II SIDEWALK RAMP PER CCAUSD No. 235.
7. INSTALL TURNED DOWN SIDEWALK EDGE WHERE NECESSARY PER DETAIL 3 ON C7.01 ALONG RAMP. INSTALL RAILING ALONG RAMP.
8. CONSTRUCT SIDEWALK RAMP PER DETAIL 9 ON C7.01.
9. NOT USED
10. CONSTRUCT SIDEWALK RAMP PER DETAIL 4 ON C7.01.
11. CONSTRUCT COMMERCIAL DRIVEWAY PER CCAUSD No. 222.1 WITH CROSS GUTTER PER CCAUSD No. 228.
12. SAWCUT AND MATCH EXISTING.
13. CONSTRUCT 2' "U" CHANNEL PER DETAIL 6 ON C7.01.
14. INSTALL SIDEWALK DRAIN PER CCAUSD. No. 236. WITH 2' GRATE FOR ROOF DRAIN. PER DETAIL 8 ON C7.01

CUT	FILL
5254 CY	450 CY

NOTE: CUT/FILL QUANTITIES ARE TO FINISHED GRADE & DO NOT INCLUDE MATERIAL THICKNESS'S, FOOTINGS, ETC.

EXISTING UTILITY NOTE:

CONTRACTOR TO ADJUST ALL EXISTING UTILITIES TO MATCH PROPOSED FINISH GRADE ELEVATIONS.

FLOOD ZONE NOTE:

THE PROJECT SITE IS COVERED BY THE FLOOD INSURANCE RATE MAP (FIRM) FOR THE CLARK COUNTY AND INCORPORATED AREAS, NEVADA, COMMUNITY PANEL NUMBER: 32003C2170F, EFFECTIVE DATE: NOVEMBER 16, 2011. THE SITE FALLS WITHIN ZONE 'X', DESCRIBED BY FEMA AS: AREAS DETERMINED TO BE OUTSIDE THE 0.2% ANNUAL CHANCE FLOODPLAIN.

GRADING NOTES:

1. SLOPES 4:1 OR STEEPER AND FINE-GRAINED MATERIALS THAT HAVE BEEN DISTURBED (SANDY AND SILTY MATERIALS) SHOULD BE PROTECTED WITH BURLAP OR OTHER EROSION CONTROL FABRIC/MATERIAL, UNLESS OTHERWISE SPECIFIED BY LANDSCAPE DRAWINGS AND SPECIFICATIONS OR THE SOILS REPORT.

2. CONTRACTOR SHALL DETERMINE HIS OWN FOOTING OR BASEMENT EXCAVATION QUANTITIES, EVEN THOUGH SHOWN ON ROUGH GRADING PLANS. ADDITIONALLY, STRUCTURE BACKFILL COSTS SHOULD BE INCLUDED IN THE COST OF THE STRUCTURE, UNLESS OTHERWISE SPECIFIED IN THE CONTRACT DOCUMENTS.

3. CONTRACTOR SHALL NOTIFY LOCHSA ENGINEERING WITHIN 24 HOURS OF OMISSIONS AND ERRORS DISCOVERED ON PLANS. LOCHSA ENGINEERING WILL NOT BE RESPONSIBLE FOR ANY "CORRECTIVE" WORK DONE BY OTHERS.

4. CONTRACTOR TO ENSURE POSITIVE DRAINAGE. NO PONDING ALLOWED. CONTRACTOR TO FOLLOW RECOMMENDATIONS AS OUTLINED IN THE PROJECT GEOTECHNICAL REPORT, INCLUDING BUT NOT LIMITED TO EXCAVATION, GRADING AND COMPACTION. REFER TO THE REPORT PREPARED BY GEOTECHNICAL & ENVIRONMENTAL SERVICES, PROJECT No. 20174217E1 DATED May 7, 2018.

GRADING PLAN CERTIFICATION

4-8-19

NAME: GUY M. MORRIS PE # 14526 DATE

CERTIFY THAT THIS GRADING PLAN IS IN CONFORMANCE WITH APPROVED DRAINAGE STUDY FOR THIS SITE ON FILE AT THE CITY OF LAS VEGAS FOR THIS PROJECT.

GUY M. MORRIS
Exp. 12/31/2021
CIVIL
No. 014526

12-2019
Rev #3

NOTE:

LOCHSA ENGINEERING ASSUMES NO RESPONSIBILITY FOR EXISTING UTILITY LOCATIONS AND ELEVATIONS. THE UTILITIES SHOWN ON THIS PLAN ARE FROM THE BEST AVAILABLE INFORMATION. IT IS THE CONTRACTOR'S RESPONSIBILITY TO FIELD VERIFY THE LOCATION AND ELEVATION OF ALL UTILITIES, INCLUDING BUT NOT LIMITED TO, THE WATER, FIRE, SANITARY SEWER, STORM SEWER, TELEPHONE, POWER, GAS, AND IRRIGATION LINES PRIOR TO THE COMMENCEMENT OF CONSTRUCTION. IF CONFLICT EXISTS IN THE FIELD, THE CONTRACTOR IS TO NOTIFY THE PROJECT ARCHITECT, OWNER'S REPRESENTATIVE AND THE PROJECT ENGINEER IMMEDIATELY.

A.P.N.:

139-34-113-001 & 139-34-112-001

BASIS OF BEARINGS:

BASIS OF BEARINGS FOR THIS SURVEY IS THE CENTERLINE OF OGDEN AVENUE BETWEEN MAIN STREET AND FIRST STREET, AS SHOWN ON FILE 67, PAGE 79 OF SURVEYS. SAID LINE BEARS: S62°04'36"E

BENCHMARK:

BENCHMARK 8LV0134NNW6 BEING A RIVET & PLATE TOP CURB NE CORNER MAIN ST. & FREMONT ST. ELEVATION=2023.19 FEET (616.669 METERS)

SAFETY ALERT

Call Before You Overhead
1-702-227-2929

AVOID HITTING UNDERGROUND TRAFFIC SIGNAL AND STREET LIGHT SYSTEM CONDUITS IT'S COSTLY
Call before you UnderGround
1-702-432-5300
FREEWAY AND ARTERIAL SYSTEM OF TRANSPORTATION

Call before you dig
Avoid cutting underground utility lines. It's costly.
Call 811
OR
1-800-227-2600

LEGEND

CL OR SURVEY LINE
PROPERTY LINE
ROW LINE
EASEMENT LINE
SAWCUT LINE
SCARP LINE

DESCRIPTION:	CONTOUR LINES	EDGE OF PAVEMENT	"A" TYPE CURBS	"L" TYPE CURBS	WALLS	FENCES	AC PAVEMENT	CONCRETE	SPOT ELEVATIONS	SIGNS	MANHOLE W/ DESCRIPTION	FIRE HYDRANTS	GATE VALVES	REDUCERS	CLEAN OUTS	UTILITY BOX OR VAULT	BACKWATER VALVES	100w HPS STREETLIGHTS	150w HPS STREETLIGHTS	200w HPS STREETLIGHTS	250w HPS STREETLIGHTS
EXISTING:	(2210)								(12.34) BC		Ⓢ		⊗	▷	○	☐	BWV				
PROPOSED:	2122								12.34 BC		Ⓢ			▶	●	☐	BWV				

MANHOLE DESCRIPTIONS
Ⓢ = SANITARY SEWER
Ⓓ = STORM DRAIN
Ⓔ = ELECTRICAL
Ⓣ = TELEPHONE

4/8/2019 5:29 PM
T:\CAD\171126\Drawings\Plot Drawings\C-171126-400-GP.dwg

REV.:	DATE:	BY:	DESCRIPTION:
3	11-21-19	NMG	Revised to add Pedestrian Bridge CLV SB

Lochsa engineering
6345 South Jones Blvd.
Suite 100
Las Vegas, NV 89118
Phone (702) 365-9312
Fax (702) 365-9317
www.lochsa.com

SHEET
GRADING PLANS
SHEET 2 OF 2

TITLE
18 FREMONT STREET
HOTEL AND CASINO
CITY OF LAS VEGAS

PROJECT No.: 171126
DATE: 04/08/19
SCALE: 1"=30'
DRAWN BY: NMG
DESIGNED BY: NMG
CHECKED BY: GMM

SEAL
GUY M. MORRIS
EXP. 12-31-19
CIVIL
No. 14526
04/08/19

SHEET No.
C4.02
SHEET 11 OF 15
CLV No. 107V7521
L18-02490

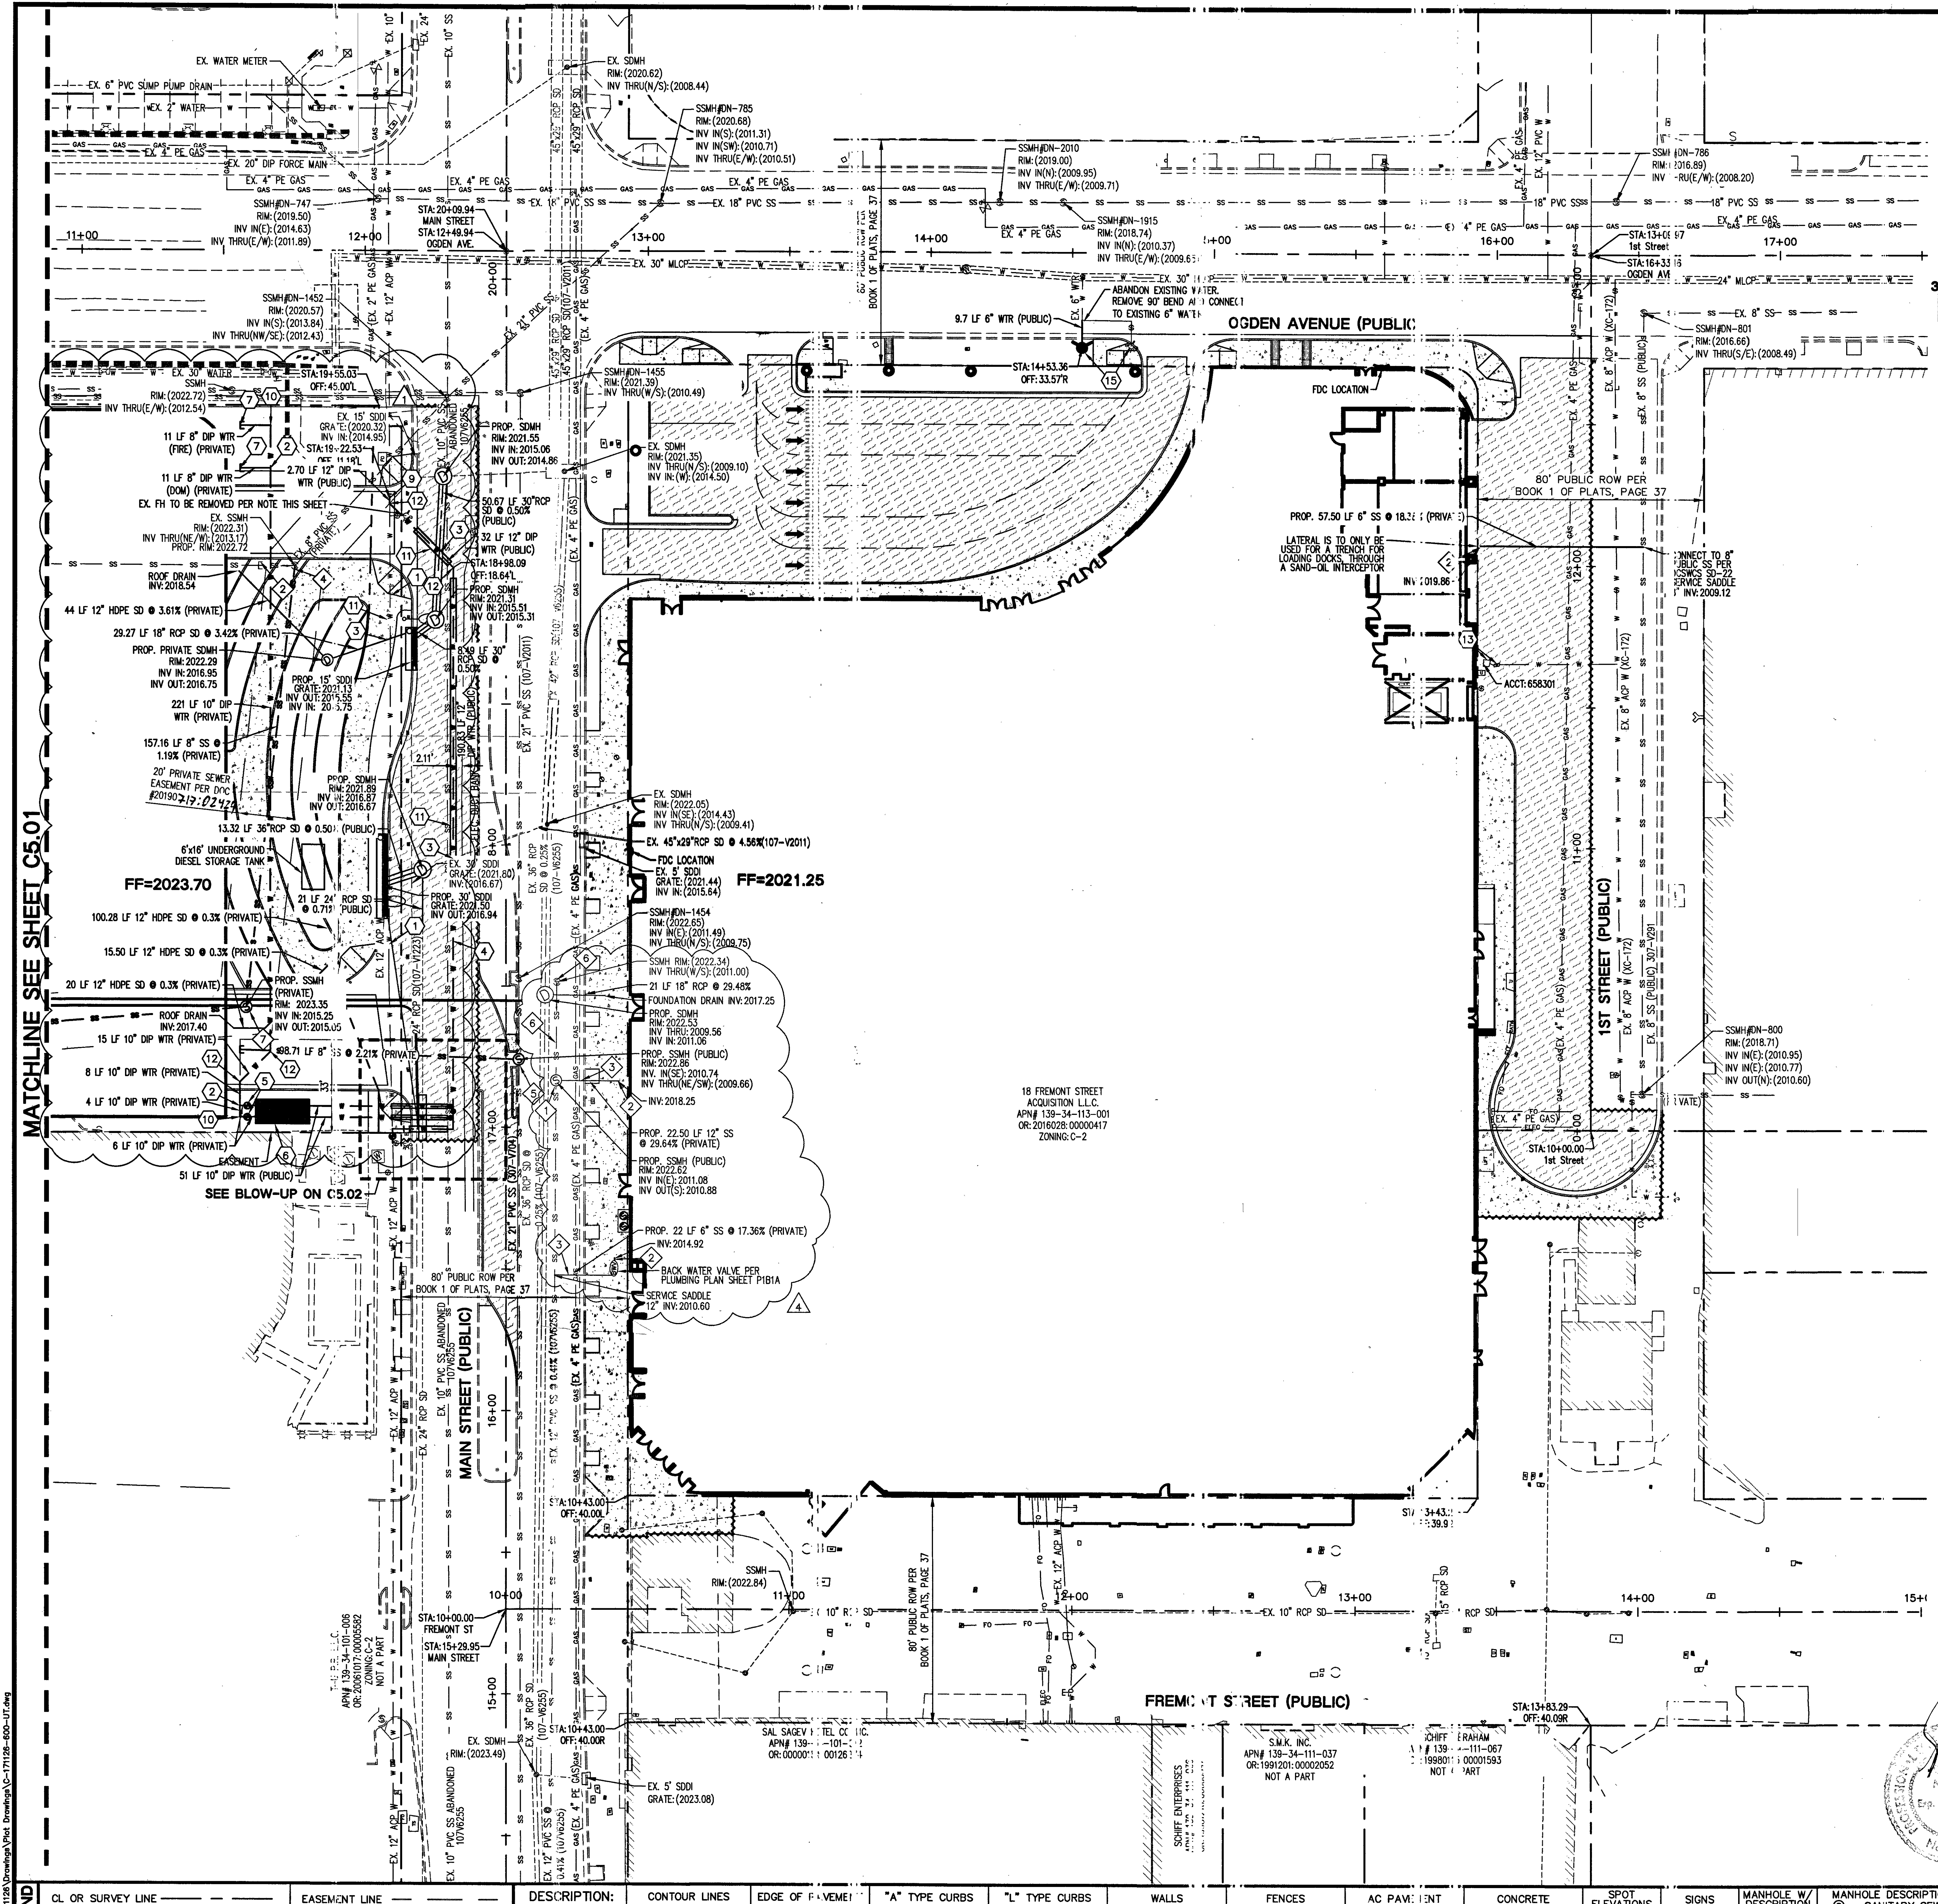
OGDEN AVENUE (PUBLIC)
MAIN STREET (PUBLIC)
1ST STREET (PUBLIC)
FREMONT STREET (PUBLIC)
MATCHLINE SEE SHEET C5.01
SEE BLOW-UP ON C5.02
FF=2023.70
FF=2021.25
18 FREMONT STREET ACQUISITION L.L.C. APN# 139-34-113-001 OR: 20160208:00000417 ZONING: C-2
80' PUBLIC ROW PER BOOK 1 OF PLATS, PAGE 37
FDC LOCATION
PROP. 57.50 LF 6" SS @ 18.21% (PRIVATE)
LATERAL IS ONLY BE USED FOR A TRENCH FOR LOADING DOCKS, THROUGH A SAND-OIL INTERCEPTOR
6'x16' UNDERGROUND DIESEL STORAGE TANK
BACK WATER VALVE PER PLUMBING PLAN SHEET P1B1A
EX. 45"x29" RCP SD @ 4.56%(107-V2011)
ABANDON EXISTING WATER. REMOVE 90° BEND AND CONNECT TO EXISTING 6" WATER
9.7 LF 6" WTR (PUBLIC)
STA:14+53.36 OFF:33.57'R
CONNECT TO 8" PUBLIC SS PER DCSWCS SD-22 SERVICE SADDLE INV:2009.12
APN# 139-34-101-005
APN# 139-34-111-037 NOT A PART
SAL SAGEV HOTEL CORP.
SCHIFF ENTERPRISES

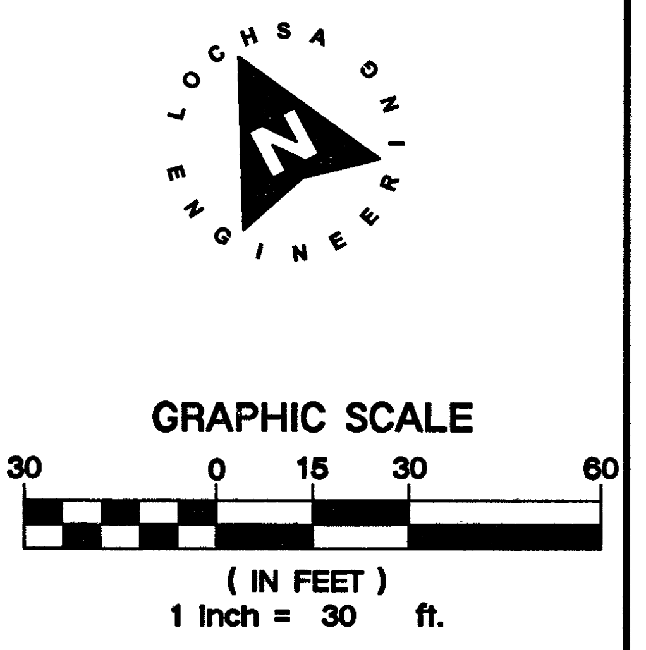
LOCHSA ENGINEERING
N
GRAPHIC SCALE
30
0
15
30
60
(IN FEET)
1 inch = 30 ft.

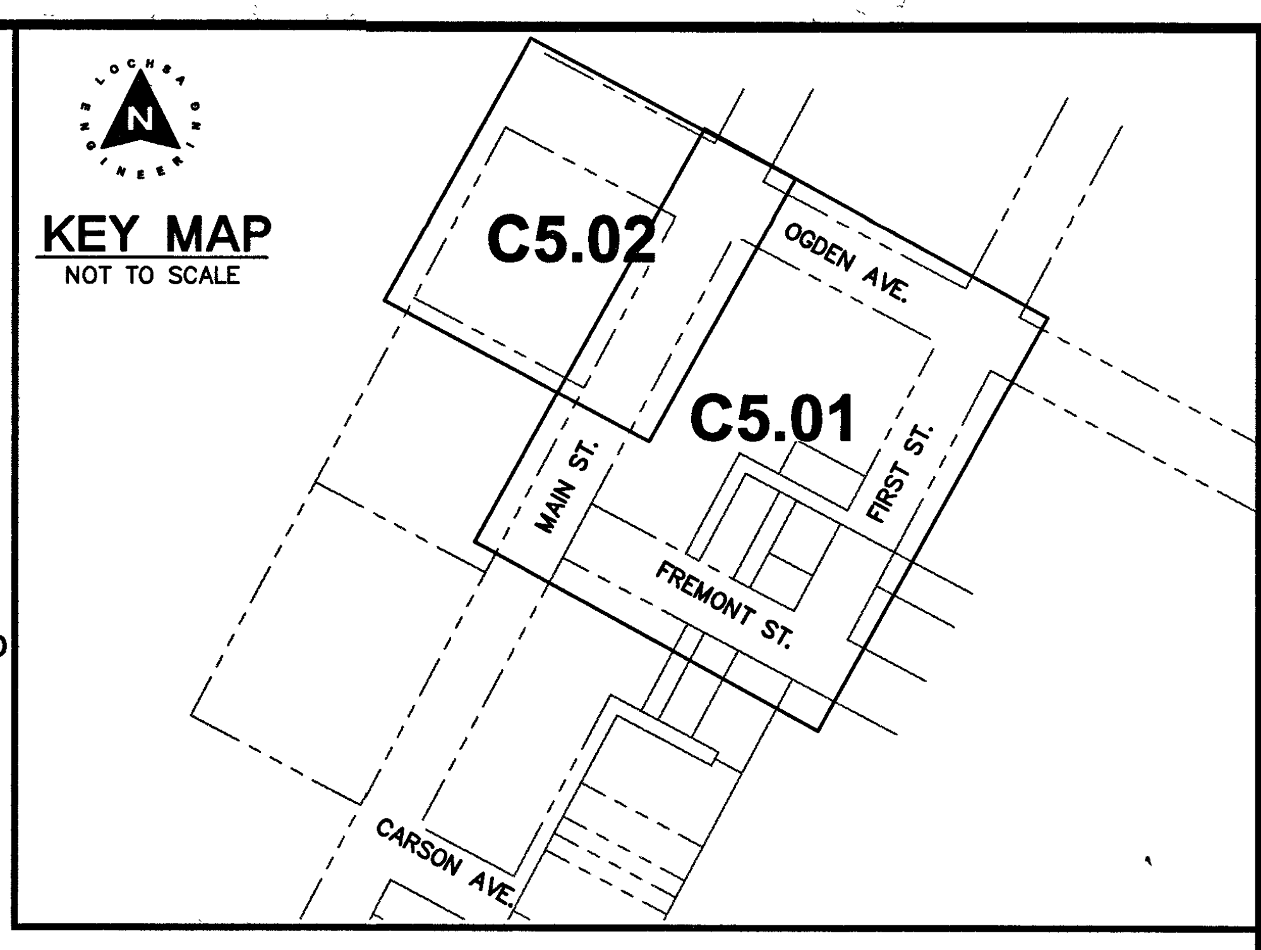
KEY MAP
NOT TO SCALE
C5.02
C5.01
OGDEN AVE.
MAIN ST.
FIRST ST.
FREMONT ST.
CARSON AVE.

FIRE FLOW CALCULATIONS

BASED ON BUILDING WITH HIGHEST DEMAND:

SQUARE FOOTAGE:	1,228,355
LARGEST AREA BETWEEN 4 HR. AREA SEPARATION WALLS:	N/A
BUILDING HEIGHT:	461'-0
NUMBER OF STORIES:	37 + BASEMENT
TYPE OF CONSTRUCTION:	I-A
OCCUPANCY:	A-2, A-4, B, F-1, F-2, M, S-1, S-2
SPRINKLER SYSTEM:	YES
EXPOSURES:	4
ROOF CONSTRUCTION:	STEEL DECKING
FLOW REQUIRED @ 20 PSI RESIDUAL (50% REDUCTION):	4500 GPM
MAX. STORAGE HEIGHT:	N/A
PRESSURE ZONE	2168

FIRE HYDRANT & LATERAL ABANDONMENT:

WHERE SHOWN ON THE DRAWING, THE CONTRACTOR SHALL ABANDON THE EXISTING FIRE HYDRANT(S) BY REMOVING BOTH THE UPPER AND LOWER FIRE HYDRANT BARRELS SO NO PORTION OF THE REMAINING FIRE HYDRANT ASSEMBLY IS CLOSER THAN (2) FEET TO THE EXISTING GRADE. THE EXISTING HYDRANT SHALL BE DELIVERED TO THE AGENCY. THE EXISTING VALVE SHALL BE ABANDONED IN A CLOSED POSITION UNLESS SHOWN OTHERWISE, BY REMOVING A MINIMUM OF THE TOP TWENTY-FOUR (24) INCHES OF THE VALVE AND BOX AND THEN FILLING THE BOTTOM OF THE BOX WITH A MINIMUM OF EIGHT (8) INCHES OF SAND OR TYPE II AGGREGATE BASE. THE REMAINING PORTION OF THE VALVE BOX SHALL BE FILLED WITH CONCRETE HAVING A COMPRESSIVE STRENGTH OF A LEAST TWO-THOUSAND (2,000) PSI. THE REMAINING PORTION OF THE LATERAL SHALL BE CUT WITHIN ONE (1) FOOT OF THE ABANDONED VALVE, OR AS SHOWN ON PLANS, AND CAPPED. THE EXISTING CONCRETE HYDRANT PAD SHALL BE REMOVED.

UTILITY NOTES:

EXISTING SITE UTILITIES HAVE BEEN SHOWN BASED ON THE BEST AVAILABLE INFORMATION. CONTRACTOR SHALL FIELD VERIFY EXISTING UTILITY LOCATIONS PRIOR TO START OF CONSTRUCTION. CONTRACTOR TO EXERCISE CAUTION DURING ALL EXCAVATION OPERATIONS TO AVOID IMPACT TO EXISTING UTILITIES. CONTRACTOR IS RESPONSIBLE TO ADJUST ALL EXISTING MANHOLES, CLEAN-OUTS, VAULTS, VALVES, BOXES AND ANY RELATED UTILITY IMPROVEMENTS ENCOUNTERED DURING CONSTRUCTION.

ALL WATER, SANITARY SEWER AND STORM DRAIN IMPROVEMENTS SHALL CONFORM TO THE LATEST VERSION OF UDACS, DESIGN AND CONSTRUCTION STANDARDS FOR WASTEWATER COLLECTION SYSTEMS AND APPLICABLE CITY STANDARDS AND GUIDELINES.

1. ALL ON-SITE WATER LINES 4" - 12" TO BE CL. 150, C900 PVC. ALL ON-SITE WATER LINES GREATER THAN 12" TO BE D.I.P. ALL ON-SITE WATER LINES SMALLER THAN 4" TO BE COPPER.

2. CONTRACTOR TO FIELD VERIFY LOCATION OF ALL UTILITY STUBS PRIOR TO CONSTRUCTION.

3. ALL EXISTING UTILITY STRUCTURES WITHIN CONSTRUCTION AREA SHALL BE ADJUSTED TO MATCH FINISH GRADE (I.E. WV, BOX, WMH, ANNODE BOX, FH, TEL BOX, ETC.)

4. ALL DIMENSIONS TO UTILITIES ARE TO CENTERLINE OF PIPE UNLESS INDICATED OTHERWISE.

EASEMENT WITH TREES, SHRUBS, DECORATIVE ROCKS, BLOCK WALL OR FENCE

TREE'S, SHRUBS, OR DECORATIVE ROCKS, AND ANY BLOCK WALL OR OTHER FENCE MATERIAL, SHALL BE DESIGNED AND CONSTRUCTED AROUND THE EASEMENT(S) TO ALLOW THE DISTRICT DIRECT ACCESS TO THE VAULT(S), BACKFLOW ASSEMBLIES, AND PIPING FROM THE ADJACENT RIGHT OF WAY.

SEWER CONSTRUCTION NOTES:

- NOT ALL NOTES USED ON THIS SHEET -

ALL GRAVITY SANITARY SEWER LINES TO BE SDR-35 PVC, UNLESS NOTED OTHERWISE.

1. INSTALL 60" SANITARY SEWER MANHOLE W/ SINGLE 24" LID PER DCSWCS DWG NO. SD-1A, SD-1B, & SD-4, AND CORROSION PROTECTION PER DCSWCS 3.16.8.B.
2. STUB & CAP SANITARY SEWER SERVICE. REFER TO PLUMBING PLANS FOR CONTINUATION. NO CLEANOUTS ALLOWED IN RIGHT OF WAY.
3. SAWCUT, TRENCH AND BACKFILL PER DCSWCS SD-16. REPLACE CURB, GUTTER AND SIDEWALK AS NECESSARY.
4. MUST "CORE DRILL" EXMH PER DCSWCS SEC. 3.16.4. MUST INSTALL "CORROSION PROTECTION" IN EXMH PER DCSWCS SECT. 3.16.8 AND SEC. 4.9.9.
5. INSTALL 72" SANITARY SEWER MANHOLE W/ DUAL CONCENTRIC LIDS PER DCSWCS DWG NO. SD-1A, SD-1B, SD-2 & SD-4, AND CORROSION PROTECTION PER DCSWCS 3.16.8.B.
6. ABANDON SS MAIN PER DCSWCS 3.18.1B AND ABANDON SSMH PER DCSWCS 3.18.2A.
7. INSTALL 48" SANITARY SEWER MANHOLE PER DCSWCS DWG NO. SD-1A, SD-1B, & SD-4.

A.P.N.:

139-34-113-001 & 139-34-112-001

BASIS OF BEARINGS:

BASIS OF BEARINGS FOR THIS SURVEY IS THE CENTERLINE OF OGDEN AVENUE BETWEEN MAIN STREET AND FIRST STREET, AS SHOWN ON FILE 67, PAGE 79 OF SURVEYS. SAID LINE BEARS: S62°04'36"E

BENCHMARK:

BENCHMARK 8LV0134NNW6 BEING A RIVET & PLATE TOP CURB NE CORNER MAIN ST. & FREMONT ST. ELEVATION=2023.19 FEET (616.669 METERS)

2-12-20
Rev #4

WATER CONSTRUCTION NOTES:

- ALL WATER CONSTRUCTION TO BE DONE IN ACCORDANCE WITH THE "UNIFORM DESIGN AND CONSTRUCTION STANDARD FOR WATER DISTRIBUTION SYSTEMS" (UDACS). - NOT ALL NOTES USED ON THIS SHEET -

1. EX. ACP WATER TO BE REMOVED BETWEEN CONNECTION POINTS,
2. INSTALL TEE W/THRUST BLOCK PER UDACS PLATE NO. 31 (SAME SIZE AS PIPE)
3. INSTALL UTILITY CROSSING PER UDACS SECTION 2.22.02.
4. TRENCH AND BACKFILL PER UDACS PLATE NO. 17. CONTRACTOR TO REPAIR CURB, GUTTER & SIDEWALK TO MATCH EXISTING TYPE & GRADE.
5. INSTALL GATE VALVE PER UDACS PLATE NO. 30 & 39.
6. INSTALL DUAL 8" METER AND 10" RPPA PER DETAIL 7 ON C7.01.
7. INSTALL CAP. SEE PLUMBING PLANS FOR CONTINUATION.
8. INSTALL FIRE HYDRANT PER UDACS PLATE NO. 40.
9. CONNECT TO EXISTING 12" ACP WATER.
10. INSTALL 90° BEND W/THRUST BLOCK (SAME SIZE AS PIPE) PER UDACS PLATE NO.31.
11. INSTALL STEEL CASING PER UDACS PLATE NO. 23.
12. INSTALL 45° BEND W/THRUST BLOCK (SAME SIZE AS PIPE) PER UDACS PLATE NO.31.
13. REMOVE EX. WATER METER PER UDACS SEC. 2.17.04.
14. INSTALL SLEEVE AND RECONNECT IRRIGATION.
15. RELOCATE EX. FH TO LOCATION SHOWN & ABANDON EX. LATERAL. SEE PLAN LOCATION & FH NOTE THIS SHEET.

NOTE:

CONTRACTOR TO INCLUDE COST OF UNDERGROUND UTILITY DETECTION COMPANY TO LOCATE AND MARK ALL EXISTING UTILITIES PRIOR TO ANY DEMOLITION OR EXCAVATION. ENGINEER TO BE PROVIDED WITH AS-BUILT SKETCH OF EXISTING UTILITIES, AND IS TO BE NOTIFIED IMMEDIATELY OF ANY POTENTIAL CONFLICTS WITH PROPOSED UTILITIES AND/OR FINISHED GRADES.

SOUTHWEST GAS CORPORATION

ORIGINALLY SIGNED 4-22-19
SOUTHWEST GAS CORPORATION DATE

CITY OF LAS VEGAS FIRE DEPARTMENT APPROVAL

BY: △1 DATE: 8-22-19

APPROVAL OF THESE PLANS SHALL NOT BE CONSTRUED TO BE A PERMIT FOR, OR AN APPROVAL OF, ANY VIOLATION OF ANY OF THE PROVISIONS OF THE STATE OR COUNTY LAWS. FIRE FLOW 4500 GPM AT 20 P.S.I. RESIDUAL.

FIRE DEPARTMENT APPROVAL

APPROVAL BY THE FIRE DEPARTMENT HAVING JURISDICTION IS REQUIRED PRIOR TO OBTAINING FINAL APPROVAL FROM THE LAS VEGAS VALLEY WATER DISTRICT.

APPROVED FOR CONSTRUCTION

Jordan Gholey 9-19-19 △1
LAS VEGAS VALLEY WATER DISTRICT ENGINEERING SERVICES
PROJECT No. 135386 FIRST APPROVED DATE: 5-6-19
LVVWD APPROVED FIRE FLOW 4500 GPM/ONSITE 4500 GPM

NOTE:

PROTECT IN PLACE AND ADJUST LVVWD EXISTING FACILITIES TO FINISHED GRADE. ALL LVVWD FACILITIES SHALL BE ACCESSIBLE AT ALL TIMES.

NOTE:

LOCHSA ENGINEERING ASSUMES NO RESPONSIBILITY FOR EXISTING UTILITY LOCATIONS AND ELEVATIONS. THE UTILITIES SHOWN ON THIS PLAN ARE FROM THE BEST AVAILABLE INFORMATION. IT IS THE CONTRACTOR'S RESPONSIBILITY TO FIELD VERIFY THE LOCATION AND ELEVATION OF ALL UTILITIES, INCLUDING BUT NOT LIMITED TO, THE WATER, FIRE, SANITARY SEWER, STORM SEWER, TELEPHONE, POWER, GAS, AND IRRIGATION LINES PRIOR TO THE COMMENCEMENT OF CONSTRUCTION. IF CONFLICT EXISTS IN THE FIELD, THE CONTRACTOR IS TO NOTIFY THE PROJECT ARCHITECT, OWNER'S REPRESENTATIVE AND THE PROJECT ENGINEER IMMEDIATELY.

SAFETY ALERT

Call Before You Overhead
1-702-227-2929

AVOID HITTING UNDERGROUND TRAFFIC SIGNAL AND STREET LIGHT SYSTEM CONDUITS IT'S COSTLY
Call before you UnderGround
1-702-432-5300
FREEWAY AND ARTERIAL SYSTEM OF TRANSPORTATION

Call before you dig
Avoid cutting underground utility lines. It's costly.
Call 811
OR
1-800-227-2600

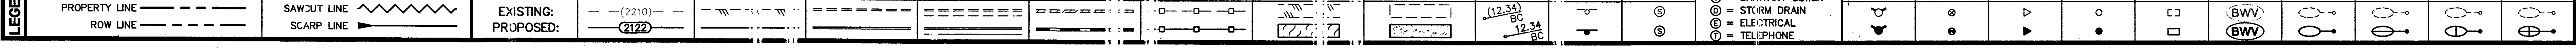
LEGEND
CL OR SURVEY LINE
PROPERTY LINE
ROW LINE
EASEMENT LINE
SAWCUT LINE
SCARP LINE
DESCRIPTION:
EXISTING:
PROPOSED:
CONTOUR LINES
(2210)
2122
EDGE OF PAVEMENT
"A" TYPE CURBS
"L" TYPE CURBS
WALLS
FENCES
AC PAVEMENT
CONCRETE
SPOT ELEVATIONS
(12.34) BC
12.34 BC
SIGNS
MANHOLE W/ DESCRIPTION
MANHOLE DESCRIPTIONS
Ⓢ = SANITARY SEWER
Ⓓ = STORM DRAIN
Ⓔ = ELECTRICAL
Ⓣ = TELEPHONE
FIRE HYDRANTS
GATE VALVES
REDUCERS
CLEAN OUTS
UTILITY BOX OR VAULT
BACKWATER VALVES
BWV
100w HPS STREETLIGHTS
150w HPS STREETLIGHTS
200w HPS STREETLIGHTS
250w HPS STREETLIGHTS

8/13/2019 9:01 AM
T:\CAD\171126\Drawings\Plot Drawings\C-171126-600-UT.dwg

REV.	DATE	BY	DESCRIPTION
△1	07/01/19	JWN	REVISED UTILITY LAYOUTS TO ADDRESS CONFLICTS IN THE FIELD
	9/19/19		LVVWD △1 CLV SB 10-9-19 △4 CLV SB 2/26/20
△4	12-19-19	NMG	Revised SD & SS Points of Connection

Lochsa
engineering
6345 South Jones Blvd.
Suite 100
Las Vegas, NV 89118
Phone (702) 365-9312
Fax (702) 365-9317
www.lochsa.com

SHEET
UTILITY PLANS
SHEET 1 OF 2
PROJ#:135386A QS:139-34-NW

TITLE
18 FREMONT STREET
HOTEL AND CASINO
CITY OF LAS VEGAS

PROJECT No.: 171126
DATE: 08/12/19
SCALE: 1"=30'
DRAWN BY: JWN
DESIGNED BY: NMG
CHECKED BY: GMM

SEAL
GUY M. MORRIS
EXP. 12-31-19
CIVIL
No. 14526
08/12/19

SHEET No.
C5.01
SHEET 12 OF 15

CLV No. 107V7521
L18-02490

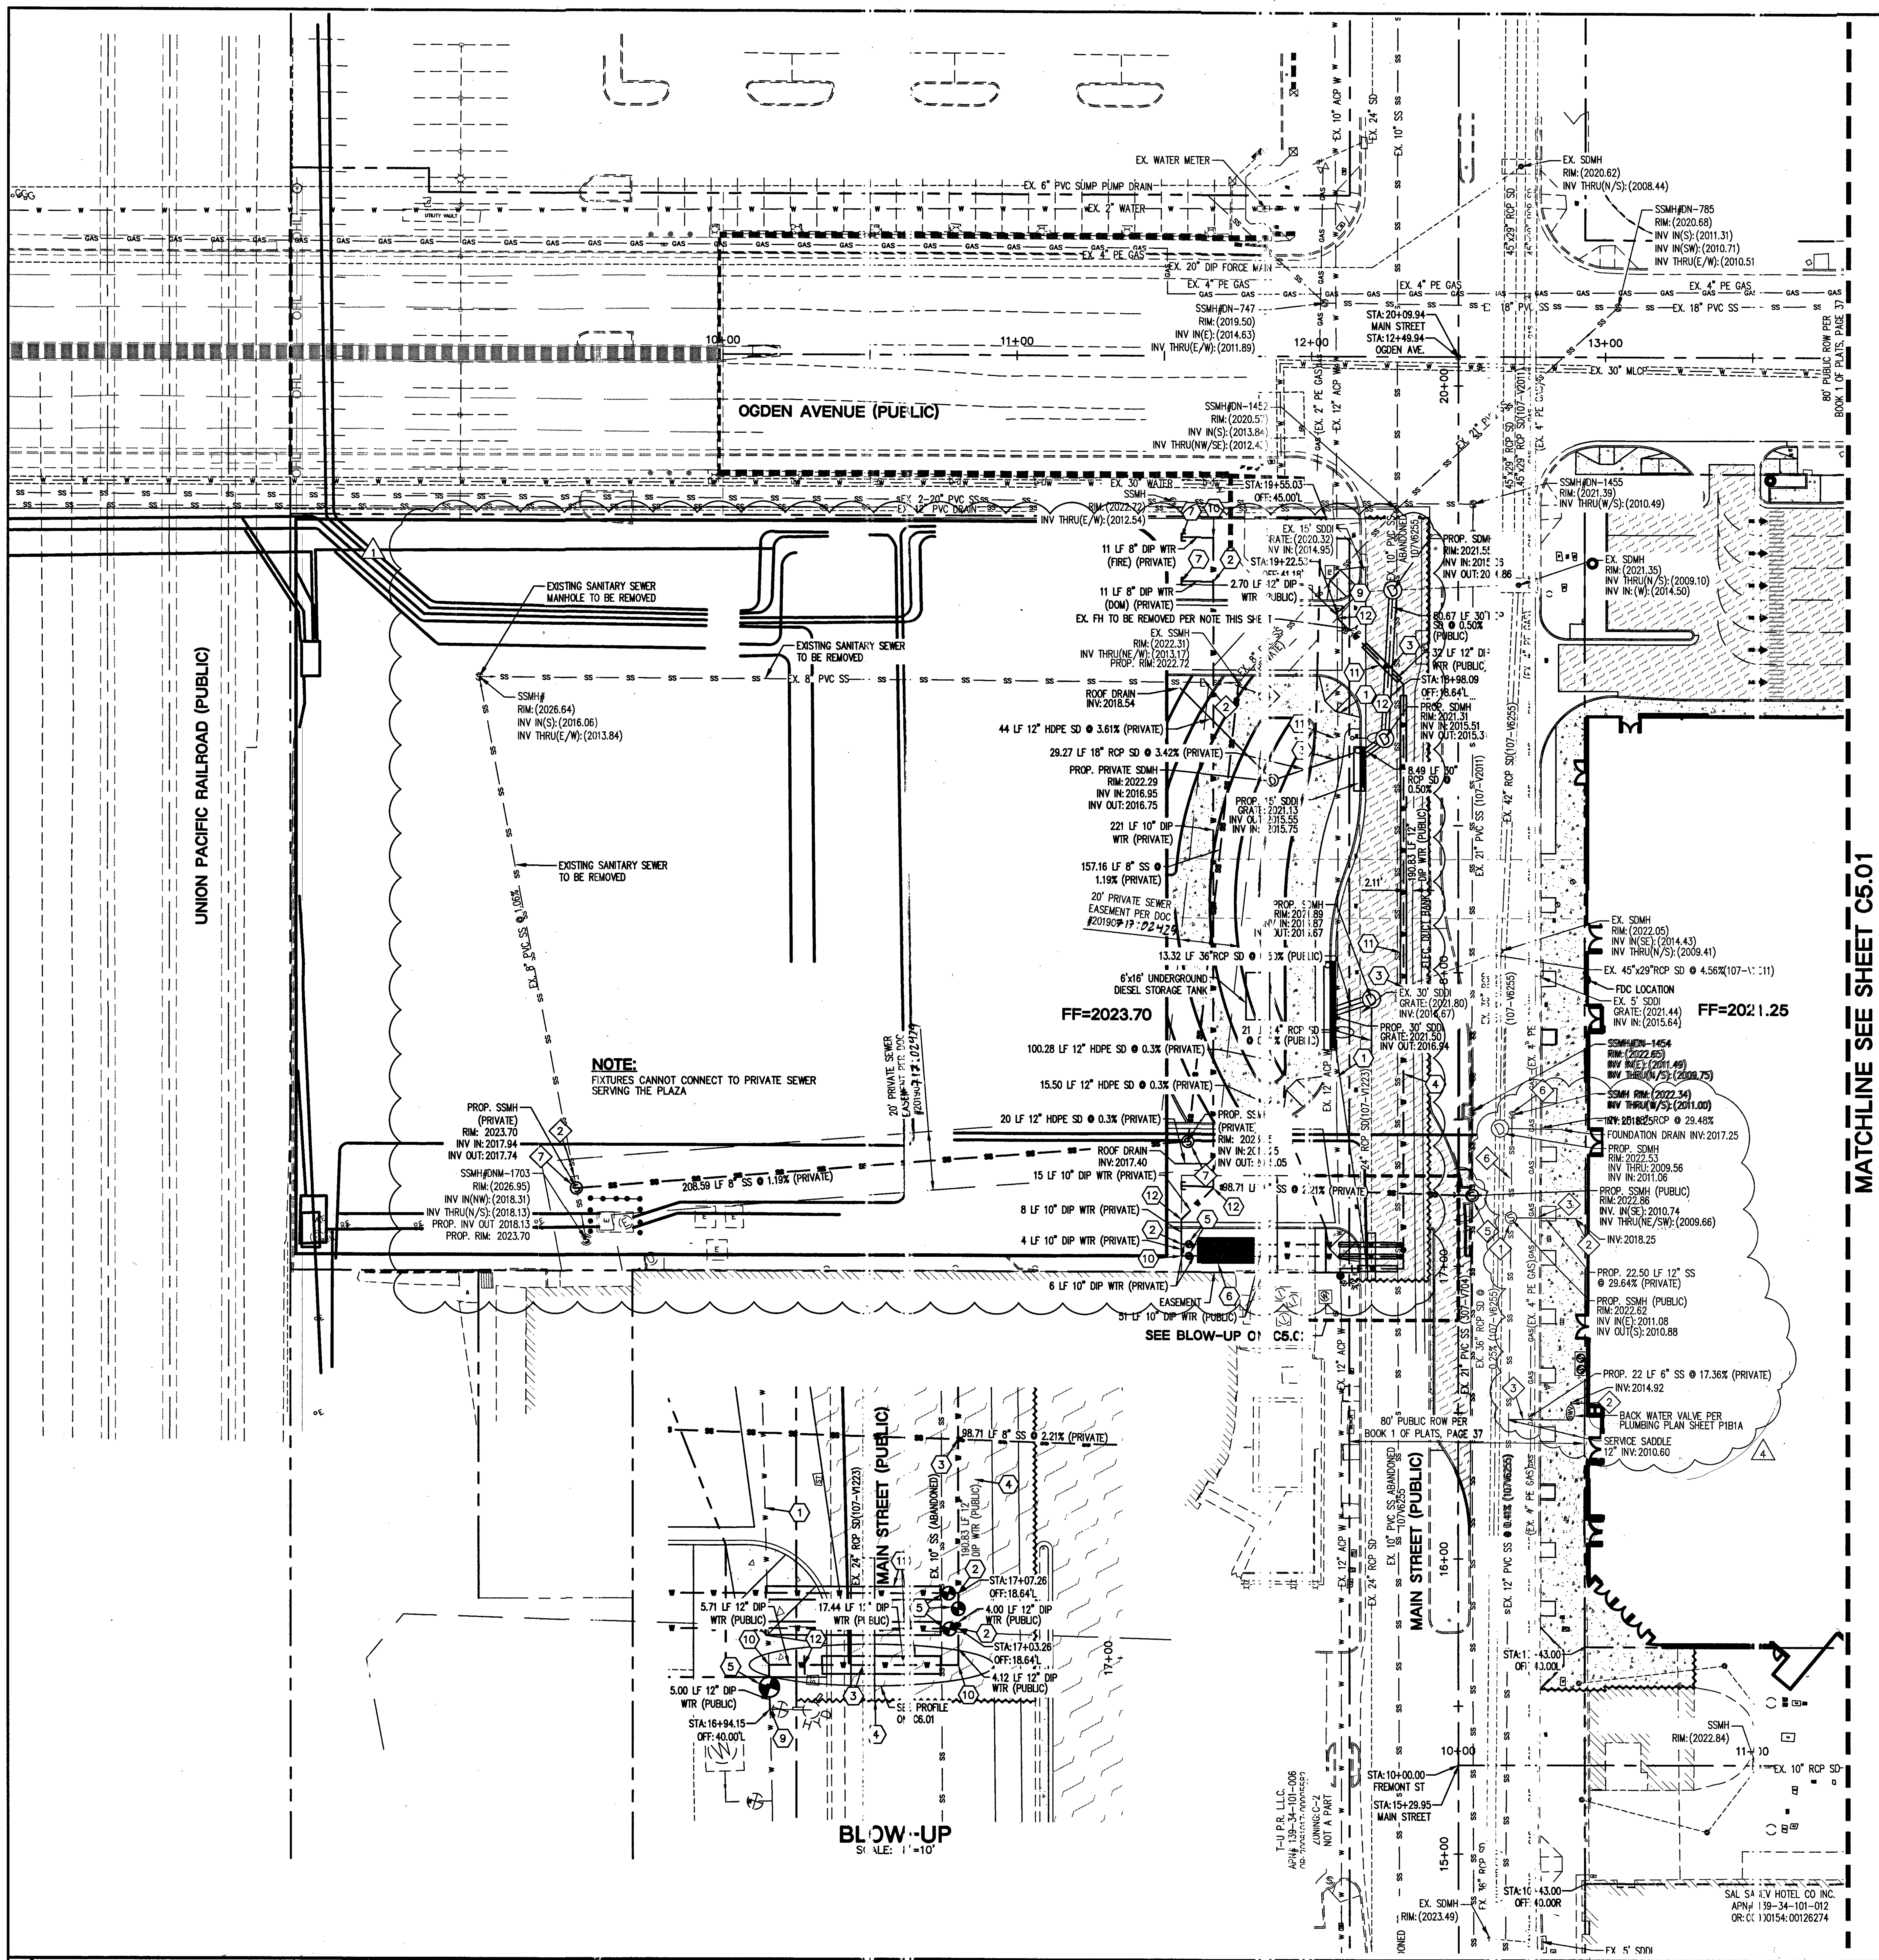
UNION PACIFIC RAILROAD (PUBLIC)
OGDEN AVENUE (PUBLIC)
MAIN STREET (PUBLIC)
MATCHLINE SEE SHEET C5.01
EXISTING SANITARY SEWER MANHOLE TO BE REMOVED
EXISTING SANITARY SEWER TO BE REMOVED
NOTE: FIXTURES CANNOT CONNECT TO PRIVATE SEWER SERVING THE PLAZA
FF=2023.70
FF=2021.25
SEE BLOW-UP ON C5.02
BLOW-UP
SCALE: 1"=10'
80' PUBLIC ROW PER BOOK 1 OF PLATS, PAGE 37
SAL SAGEV HOTEL CO INC.
APN# 139-34-101-012
EX. SDMH
RIM: (2023.49)
EX. 5' SDDI

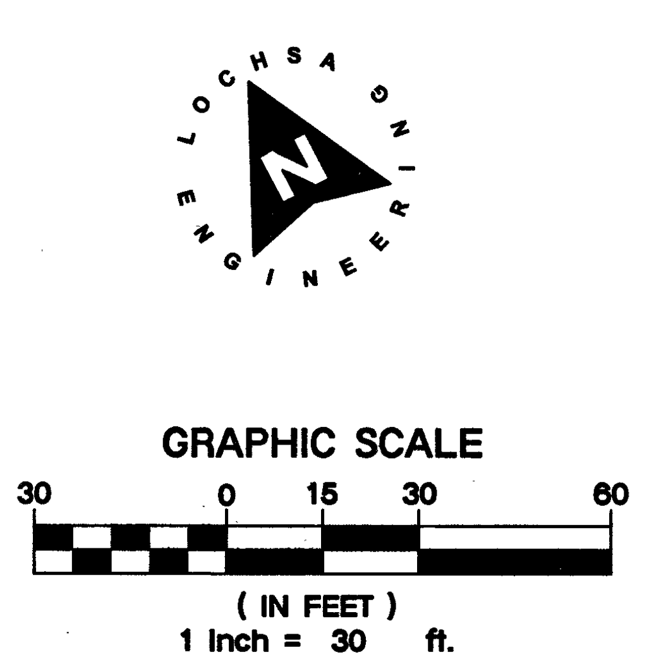

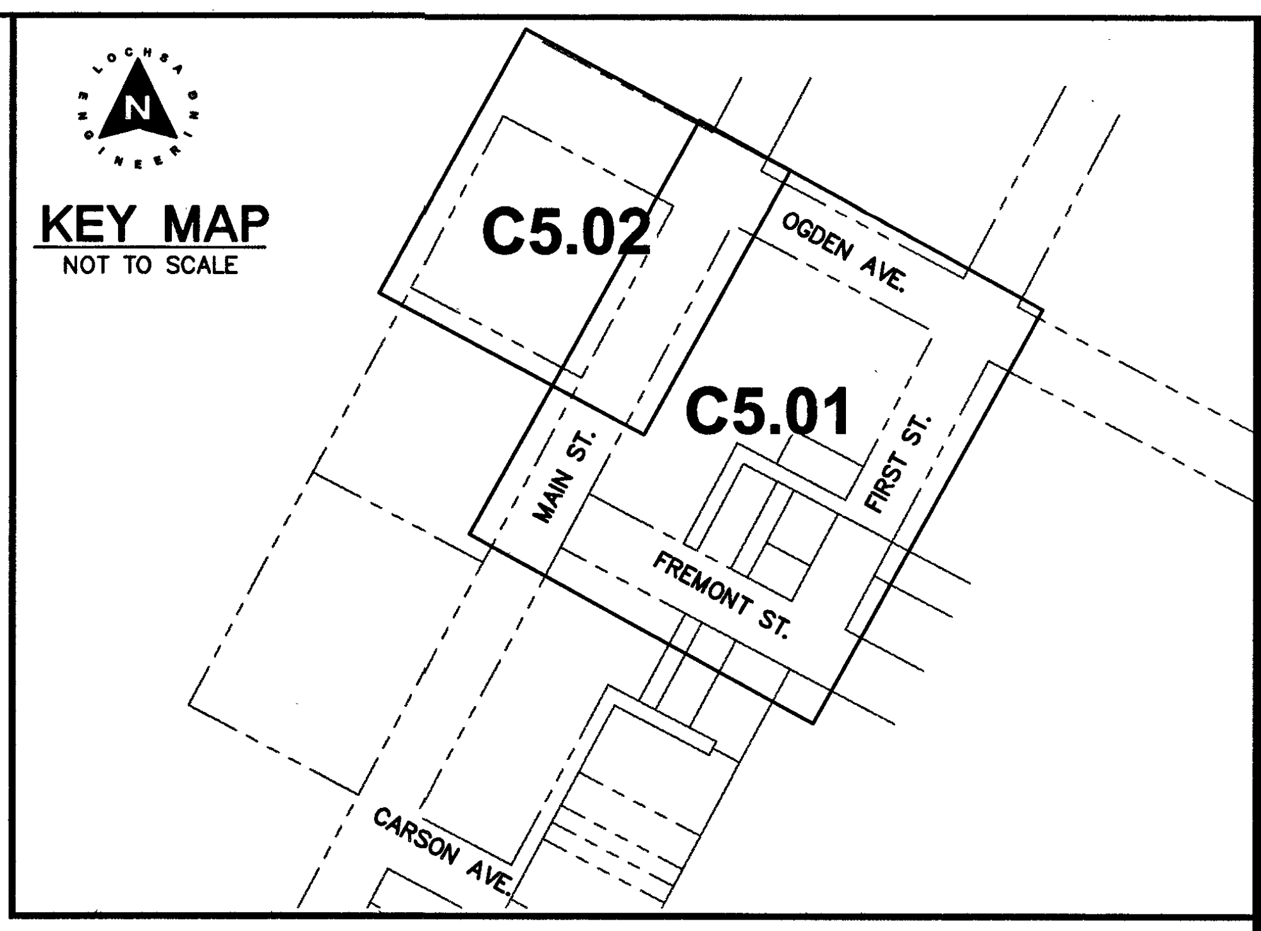

FIRE FLOW CALCULATIONS

BASED ON BUILDING WITH HIGHEST DEMAND:

SQUARE FOOTAGE:	1,228,355
LARGEST AREA BETWEEN 4 HR. AREA SEPARATION WALLS:	N/A
BUILDING HEIGHT:	461'-0
NUMBER OF STORIES:	37 + BASEMENT
TYPE OF CONSTRUCTION:	I-A
OCCUPANCY:	A-2, A-4, B, F-1, F-2, M, S-1, S-2
SPRINKLER SYSTEM:	YES
EXPOSURES:	4
ROOF CONSTRUCTION:	STEEL DECKING
FLOW REQUIRED @ 20 PSI RESIDUAL (50% REDUCTION):	4500 GPM
MAX. STORAGE HEIGHT:	N/A
PRESSURE ZONE	2168

FIRE HYDRANT & LATERAL ABANDONMENT:

WHERE SHOWN ON THE DRAWING, THE CONTRACTOR SHALL ABANDON THE EXISTING FIRE HYDRANT(S) BY REMOVING BOTH THE UPPER AND LOWER FIRE HYDRANT BARRELS SO NO PORTION OF THE REMAINING FIRE HYDRANT ASSEMBLY IS CLOSER THAN (2) FEET TO THE EXISTING GRADE. THE EXISTING HYDRANT SHALL BE DELIVERED TO THE AGENCY. THE EXISTING VALVE SHALL BE ABANDONED IN A CLOSED POSITION UNLESS SHOWN OTHERWISE, BY REMOVING A MINIMUM OF THE TOP TWENTY-FOUR (24) INCHES OF THE VALVE AND BOX AND THEN FILLING THE BOTTOM OF THE BOX WITH A MINIMUM OF EIGHT (8) INCHES OF SAND OR TYPE II AGGREGATE BASE. THE REMAINING PORTION OF THE VALVE BOX SHALL BE FILLED WITH CONCRETE HAVING A COMPRESSIVE STRENGTH OF A LEAST TWO-THOUSAND (2,000) PSI. THE REMAINING PORTION OF THE LATERAL SHALL BE CUT WITHIN ONE (1) FOOT OF THE ABANDONED VALVE, OR AS SHOWN ON PLANS, AND CAPPED. THE EXISTING CONCRETE HYDRANT PAD SHALL BE REMOVED.

UTILITY NOTES:

EXISTING SITE UTILITIES HAVE BEEN SHOWN BASED ON THE BEST AVAILABLE INFORMATION. CONTRACTOR SHALL FIELD VERIFY EXISTING UTILITY LOCATIONS PRIOR TO START OF CONSTRUCTION. CONTRACTOR TO EXERCISE CAUTION DURING ALL EXCAVATION OPERATIONS TO AVOID IMPACT TO EXISTING UTILITIES. CONTRACTOR IS RESPONSIBLE TO ADJUST ALL EXISTING MANHOLES, CLEAN-OUTS, VAULTS, VALVES, BOXES AND ANY RELATED UTILITY IMPROVEMENTS ENCOUNTERED DURING CONSTRUCTION.

ALL WATER, SANITARY SEWER AND STORM DRAIN IMPROVEMENTS SHALL CONFORM TO THE LATEST VERSION OF UDACS, DESIGN AND CONSTRUCTION STANDARDS FOR WASTEWATER COLLECTION SYSTEMS AND APPLICABLE CITY STANDARDS AND GUIDELINES.

1. ALL ON-SITE WATER LINES 4" - 12" TO BE CL. 150, C900 PVC. ALL ON-SITE WATER LINES GREATER THAN 12" TO BE D.I.P. ALL ON-SITE WATER LINES SMALLER THAN 4" TO BE COPPER.

2. CONTRACTOR TO FIELD VERIFY LOCATION OF ALL UTILITY STUBS PRIOR TO CONSTRUCTION.

3. ALL EXISTING UTILITY STRUCTURES WITHIN CONSTRUCTION AREA SHALL BE ADJUSTED TO MATCH FINISH GRADE (I.E. WV, BOX, WMH, ANNODE BOX, FH, TEL BOX, ETC.)

4. ALL DIMENSIONS TO UTILITIES ARE TO CENTERLINE OF PIPE UNLESS INDICATED OTHERWISE.

EASEMENT WITH TREES, SHRUBS, DECORATIVE ROCKS, BLOCK WALL OR FENCE

TREE'S, SHRUBS, OR DECORATIVE ROCKS, AND ANY BLOCK WALL OR OTHER FENCE MATERIAL, SHALL BE DESIGNED AND CONSTRUCTED AROUND THE EASEMENT(S) TO ALLOW THE DISTRICT DIRECT ACCESS TO THE VAULT(S), BACKFLOW ASSEMBLIES, AND PIPING FROM THE ADJACENT RIGHT OF WAY.

SEWER CONSTRUCTION NOTES:

- NOT ALL NOTES USED ON THIS SHEET -

ALL GRAVITY SANITARY SEWER LINES TO BE SDR-35 PVC, UNLESS NOTED OTHERWISE.

1. INSTALL 60" SANITARY SEWER MANHOLE W/ SINGLE 24" LID PER DCSWCS DWG NO. SD-1A, SD-1B, & SD-4, AND CORROSION PROTECTION PER DCSWCS 3.16.8.B.
2. STUB & CAP SANITARY SEWER SERVICE. REFER TO PLUMBING PLANS FOR CONTINUATION. NO CLEANOUTS ALLOWED IN RIGHT OF WAY.
3. SAWCUT, TRENCH AND BACKFILL PER DCSWCS SD-16. REPLACE CURB, GUTTER AND SIDEWALK AS NECESSARY.
4. MUST "CORE DRILL" EXMH PER DCSWCS SEC. 3.16.4. MUST INSTALL "CORROSION PROTECTION" IN EXMH PER DCSWCS SECT. 3.16.8 AND SEC. 4.9.9.
5. INSTALL 72" SANITARY SEWER MANHOLE W/ DUAL CONCENTRIC LIDS PER DCSWCS DWG NO. SD-1A, SD-1B, SD-2 & SD-4, AND CORROSION PROTECTION PER DCSWCS 3.16.8.B.
6. ABANDON SS MAIN PER DCSWCS 3.18.1B AND ABANDON SSMH PER DCSWCS 3.18.2A.
7. INSTALL 48" SANITARY SEWER MANHOLE PER DCSWCS DWG NO. SD-1A, SD-1B, & SD-4.

2-12-20
Rev. #4

A.P.N.:

139-34-113-001 & 139-34-112-001

BASIS OF BEARINGS:

BASIS OF BEARINGS FOR THIS SURVEY IS THE CENTERLINE OF OGDEN AVENUE BETWEEN MAIN STREET AND FIRST STREET, AS SHOWN ON FILE 67, PAGE 79 OF SURVEYS. SAID LINE BEARS: S62°04'36"E

BENCHMARK:

BENCHMARK 8LV0134NNW6 BEING A RIVET & PLATE TOP CURB NE CORNER MAIN ST. & FREMONT ST. ELEVATION=2023.19 FEET (616.669 METERS)

WATER CONSTRUCTION NOTES:

- ALL WATER CONSTRUCTION TO BE DONE IN ACCORDANCE WITH THE "UNIFORM DESIGN AND CONSTRUCTION STANDARD FOR WATER DISTRIBUTION SYSTEMS" (UDACS). - NOT ALL NOTES USED ON THIS SHEET -

1. EX. ACP WATER TO BE REMOVED BETWEEN CONNECTION POINTS,
2. INSTALL TEE W/THRUST BLOCK PER UDACS PLATE NO. 31 (SAME SIZE AS PIPE)
3. INSTALL UTILITY CROSSING PER UDACS SECTION 2.22.02.
4. TRENCH AND BACKFILL PER UDACS PLATE NO. 17. CONTRACTOR TO REPAIR CURB, GUTTER & SIDEWALK TO MATCH EXISTING TYPE & GRADE.
5. INSTALL GATE VALVE PER UDACS PLATE NO. 30 & 39.
6. INSTALL DUAL 8" METER AND 10" RPPA PER DETAIL 7 ON C7.01.
7. INSTALL CAP. SEE PLUMBING PLANS FOR CONTINUATION.
8. INSTALL FIRE HYDRANT PER UDACS PLATE NO. 40.
9. CONNECT TO EXISTING 12" ACP WATER.
10. INSTALL 90° BEND W/THRUST BLOCK (SAME SIZE AS PIPE) PER UDACS PLATE NO.31.
11. INSTALL STEEL CASING PER UDACS PLATE NO. 23.
12. INSTALL 45° BEND W/THRUST BLOCK (SAME SIZE AS PIPE) PER UDACS PLATE NO.31.
13. REMOVE EX. WATER METER PER UDACS SEC. 2.17.04.
14. INSTALL SLEEVE AND RECONNECT IRRIGATION.
15. RELOCATE EX. FH TO LOCATION SHOWN & ABANDON EX. LATERAL. SEE PLAN LOCATION & FH NOTE THIS SHEET.

NOTE:

CONTRACTOR TO INCLUDE COST OF UNDERGROUND UTILITY DETECTION COMPANY TO LOCATE AND MARK ALL EXISTING UTILITIES PRIOR TO ANY DEMOLITION OR EXCAVATION. ENGINEER TO BE PROVIDED WITH AS-BUILT SKETCH OF EXISTING UTILITIES, AND IS TO BE NOTIFIED IMMEDIATELY OF ANY POTENTIAL CONFLICTS WITH PROPOSED UTILITIES AND/OR FINISHED GRADES.

SOUTHWEST GAS CORPORATION

ORIGINALLY SIGNED 4-22-19
SOUTHWEST GAS CORPORATION DATE

CITY OF LAS VEGAS FIRE DEPARTMENT APPROVAL

BY: DATE: 8-22-19

APPROVAL OF THESE PLANS SHALL NOT BE CONSTRUED TO BE A PERMIT FOR, OR AN APPROVAL OF, ANY VIOLATION OF ANY OF THE PROVISIONS OF THE STATE OR COUNTY LAWS. FIRE FLOW 4500 GPM AT 20 P.S.I. RESIDUAL.

FIRE DEPARTMENT APPROVAL

APPROVAL BY THE FIRE DEPARTMENT HAVING JURISDICTION IS REQUIRED PRIOR TO OBTAINING FINAL APPROVAL FROM THE LAS VEGAS VALLEY WATER DISTRICT.

APPROVED FOR CONSTRUCTION

Jason Shade 1 9-19-19
LAS VEGAS VALLEY WATER DISTRICT ENGINEERING SERVICES
PROJECT No. 135386 FIRST APPROVED DATE: 5-6-19
LVVWD APPROVED FIRE FLOW 4500 GPM/ONSITE 4500 GPM

NOTE:

PROTECT IN PLACE AND ADJUST LVVWD EXISTING FACILITIES TO FINISHED GRADE. ALL LVVWD FACILITIES SHALL BE ACCESSIBLE AT ALL TIMES.

NOTE:

LOCHSA ENGINEERING ASSUMES NO RESPONSIBILITY FOR EXISTING UTILITY LOCATIONS AND ELEVATIONS. THE UTILITIES SHOWN ON THIS PLAN ARE FROM THE BEST AVAILABLE INFORMATION. IT IS THE CONTRACTOR'S RESPONSIBILITY TO FIELD VERIFY THE LOCATION AND ELEVATION OF ALL UTILITIES, INCLUDING BUT NOT LIMITED TO, THE WATER, FIRE, SANITARY SEWER, STORM SEWER, TELEPHONE, POWER, GAS, AND IRRIGATION LINES PRIOR TO THE COMMENCEMENT OF CONSTRUCTION. IF CONFLICT EXISTS IN THE FIELD, THE CONTRACTOR IS TO NOTIFY THE PROJECT ARCHITECT, OWNER'S REPRESENTATIVE AND THE PROJECT ENGINEER IMMEDIATELY.

SAFETY ALERT

Call Before You Overhead
1-702-227-2929

AVOID HITTING UNDERGROUND TRAFFIC SIGNAL AND STREET LIGHT SYSTEM CONDUITS IT'S COSTLY
Call before you UnderGround
1-702-432-5300
FREEWAY AND ARTERIAL SYSTEM OF TRANSPORTATION

Call before you dig
Avoid cutting underground utility lines. It's costly.
Call 811
OR
1-800-227-2600

LEGEND		
CL OR SURVEY LINE ——— – ———	EASEMENT LINE — —— —	
PROPERTY LINE ——— – – ———	SAWCUT LINE ∧∧∧∧∧∧	
ROW LINE —— – – – ——	SCARP LINE ►———	

DESCRIPTION:	CONTOUR LINES	EDGE OF PAVEMENT	"A" TYPE CURBS	"L" TYPE CURBS	WALLS	FENCES	AC PAVEMENT	CONCRETE	SPOT ELEVATIONS	SIGNS	MANHOLE W/ DESCRIPTION	MANHOLE DESCRIPTIONS	FIRE HYDRANTS	GATE VALVES	REDUCERS	CLEAN OUTS	UTILITY BOX OR VAULT	BACKWATER VALVES	100w HPS STREETLIGHTS	150w HPS STREETLIGHTS	200w HPS STREETLIGHTS	250w HPS STREETLIGHTS
EXISTING:	—(2210)—	———	═══	═══	▨▨▨	—□—□—	▨	☐	(12.34) BC	- -	Ⓢ	Ⓢ = SANITARY SEWER Ⓓ = STORM DRAIN	○	⊗	▷	○	☐	BWV	○-∘	○-∘	○-∘	○-∘
PROPOSED:	—(2122)—	———	═══	═══	▬▬▬	—□—□—	▨	▨	12.34 BC	-▬	Ⓢ	Ⓔ = ELECTRICAL Ⓣ = TELEPHONE	●	●	▶	●	▭	BWV	○—●	⊖—●	⦶—●	⊕—●

REV.:	DATE:	BY:	DESCRIPTION:
1	07/01/19	JWN	REVISED UTILITY LAYOUTS TO ADDRESS CONFLICTS IN THE FIELD
	9/19/19		LVVWD 1 CLV SB 10.9.19
4	12/19/19	NMG	Rev. SD & SS POC CLV SB 2/26/20

Lochsa engineering
6345 South Jones Blvd.
Suite 100
Las Vegas, NV 89118
Phone (702) 365-9312
Fax (702) 365-9317
www.lochsa.com

SHEET
UTILITY PLANS
SHEET 2 OF 2
PROJ#:135386A QS:139-34-NW

TITLE
18 FREMONT STREET
HOTEL AND CASINO
CITY OF LAS VEGAS

PROJECT No.:	171126
DATE:	08/12/19
SCALE:	1"=30'
DRAWN BY:	JWN
DESIGNED BY:	NMG
CHECKED BY:	GMM

SEAL
GUY M. MORRIS
EXP. 12-31-19
No. 14526
08/12/19

SHEET No.
C5.02
SHEET 13 OF 15
CLV No. 107V7521
L18-02490

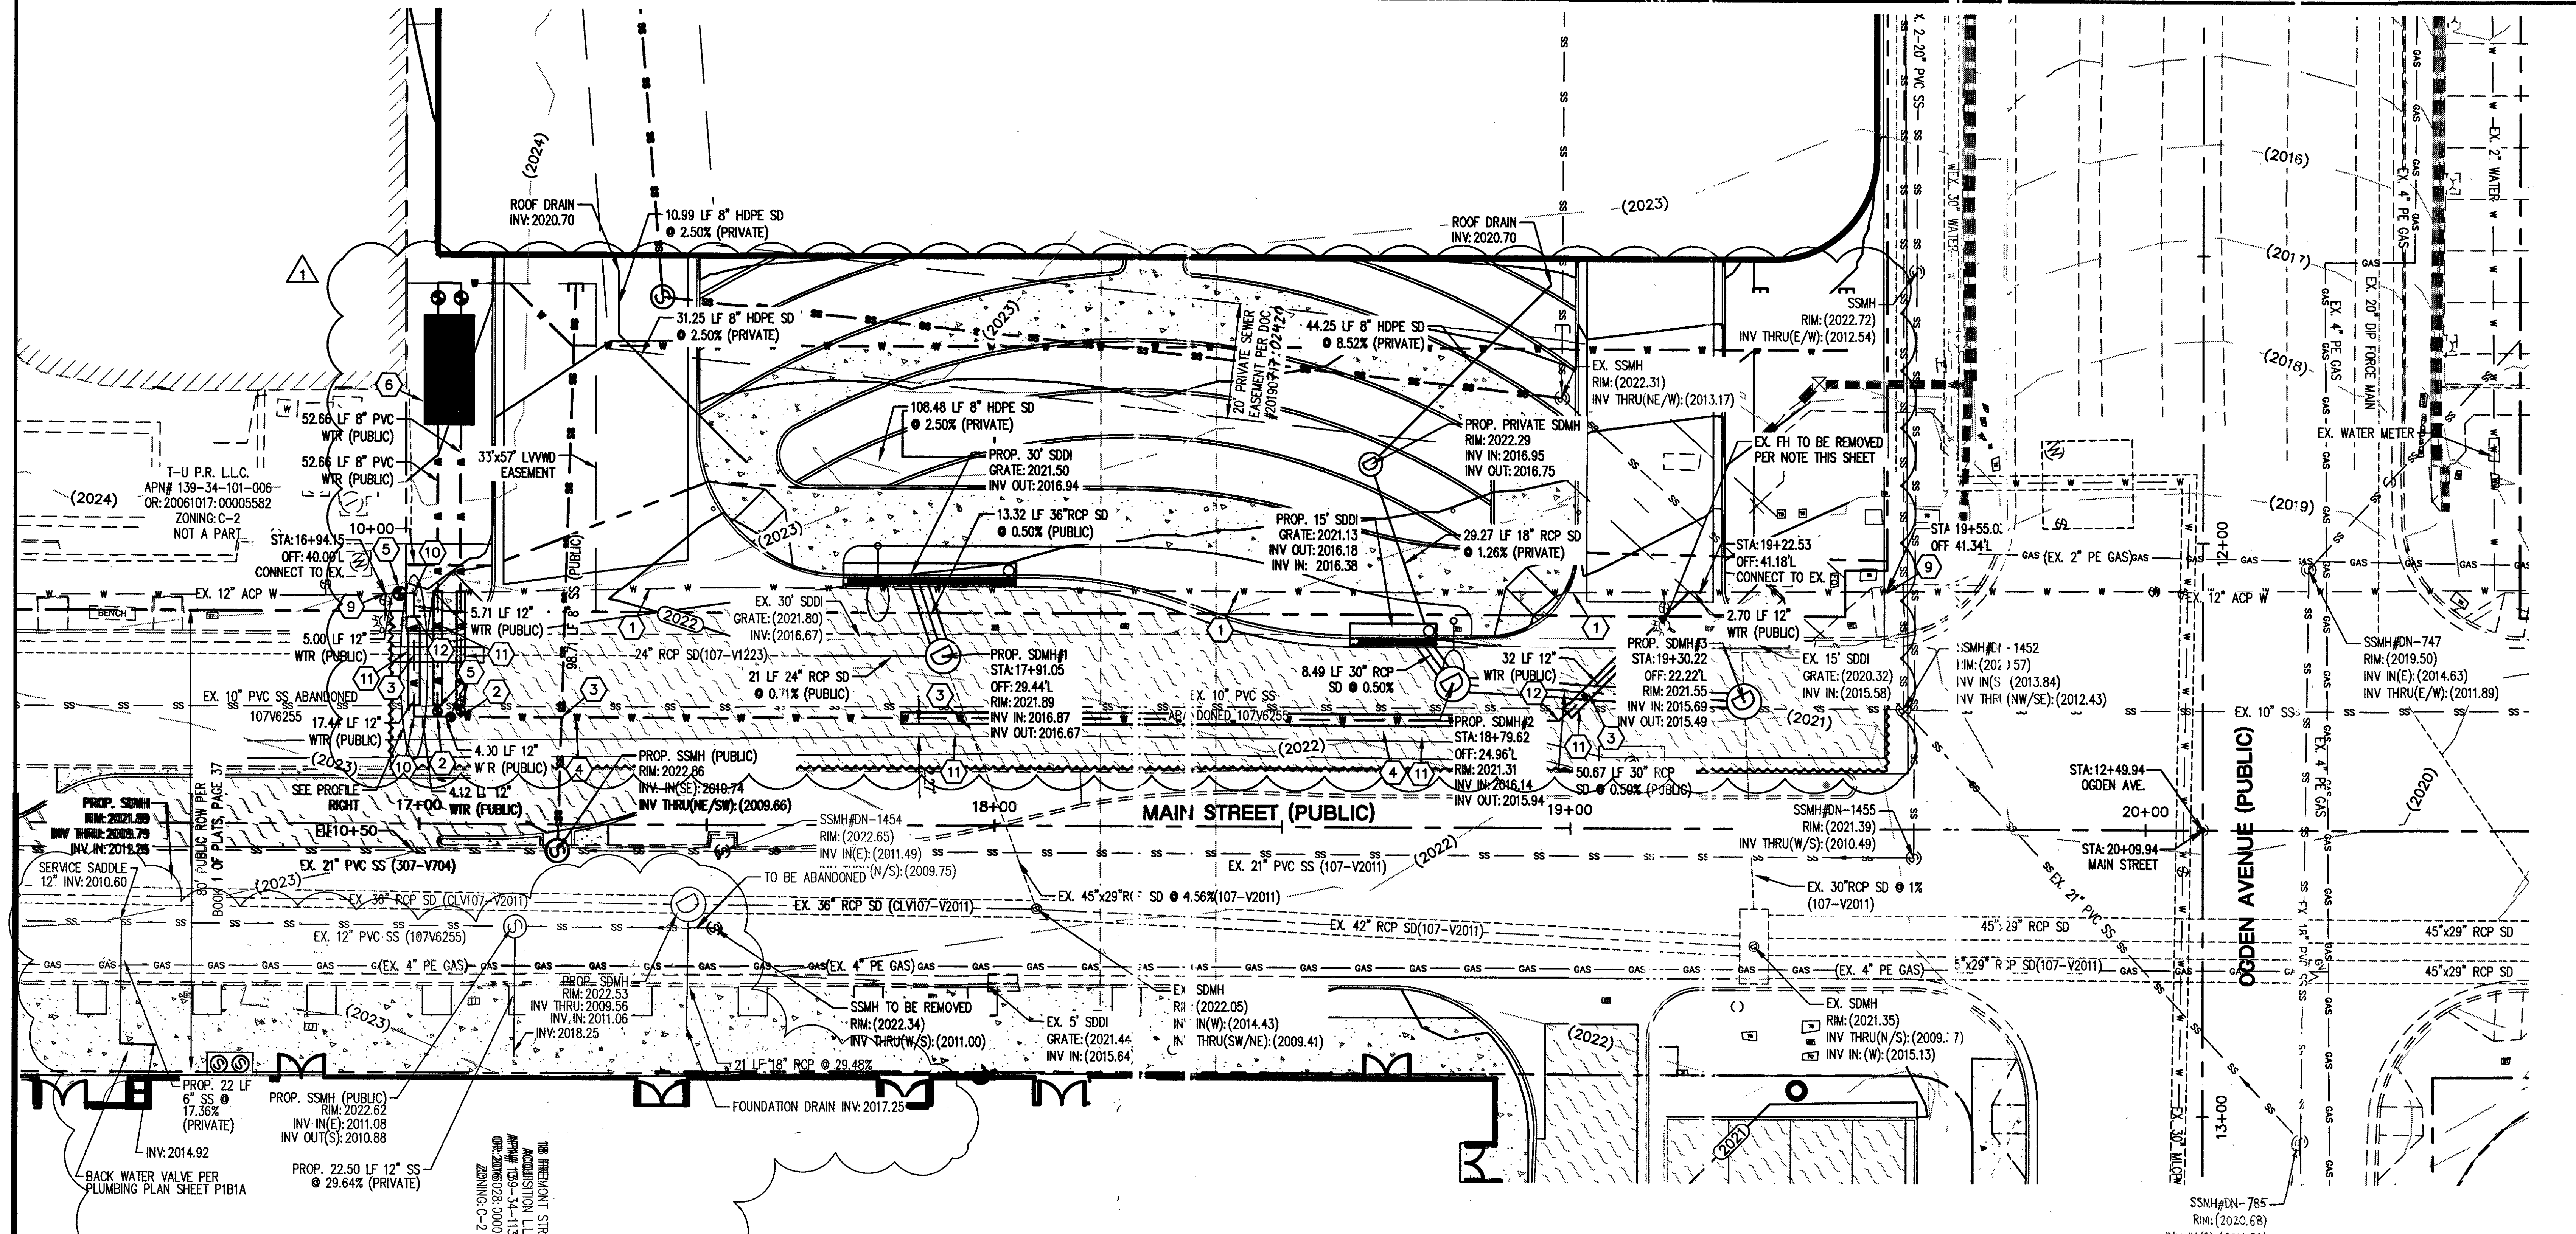
MAIN STREET (PUBLIC)
OGDEN AVENUE (PUBLIC)
T-U P.R. L.L.C.
APN# 139-34-101-006
OR: 20061017:00005582
ZONING: C-2
NOT A PART
33'x57' LVVWD EASEMENT
ROOF DRAIN INV: 2020.70
FOUNDATION DRAIN INV: 2017.25
BACK WATER VALVE PER PLUMBING PLAN SHEET P1B1A
EX. 12" ACP W
EX. 36" RCP SD (CLV107-V2011)
EX. 42" RCP SD (107-V2011)
EX. 21" PVC SS (307-V704)
STA: 12+49.94 OGDEN AVE.
STA: 20+09.94 MAIN STREET

GRAPHIC SCALE

(IN FEET)

1 inch = 20 ft.

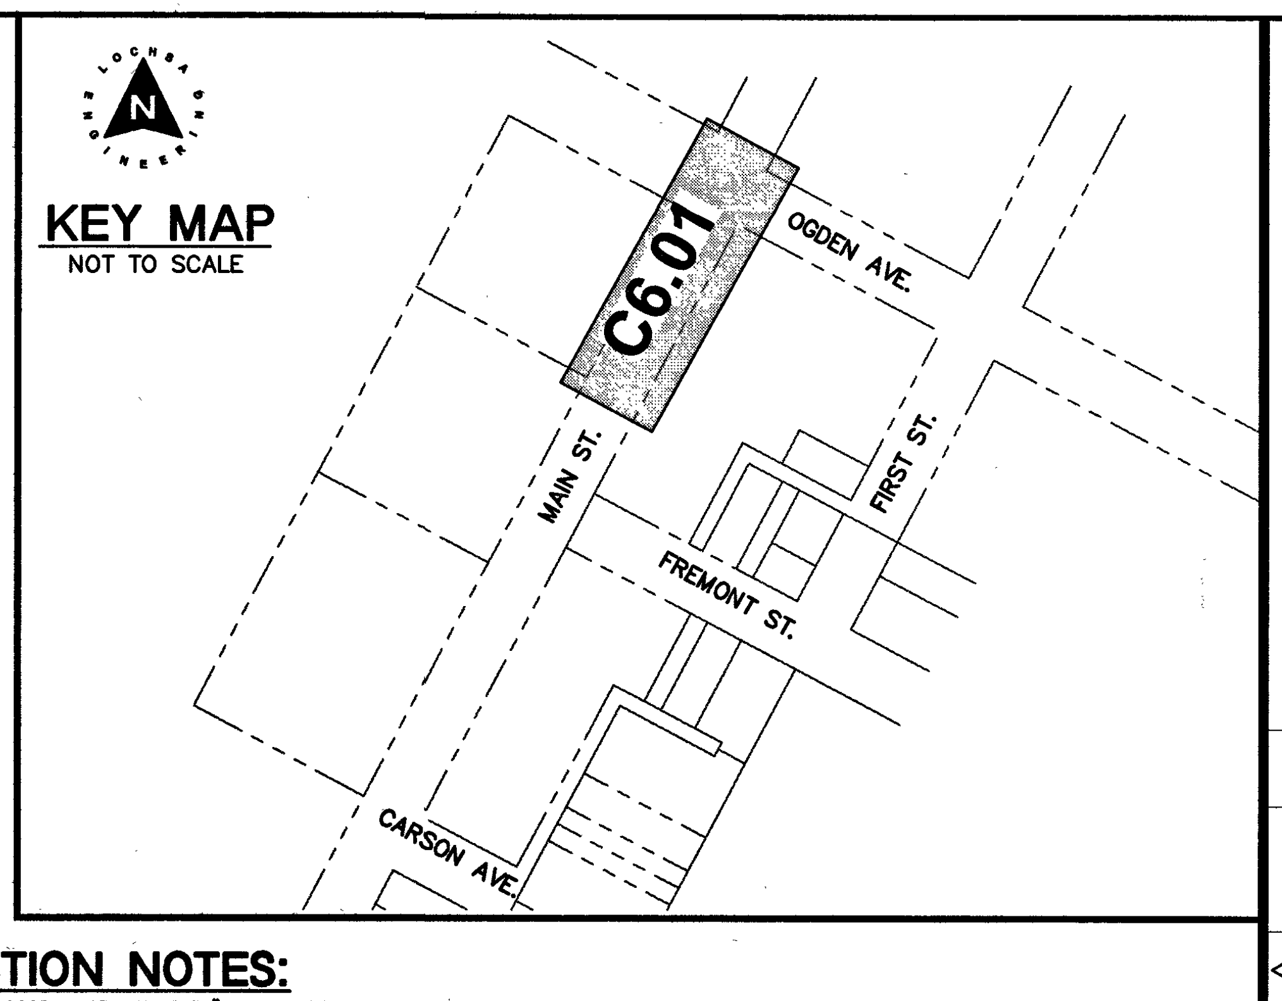
KEY MAP
NOT TO SCALE
C6.01
OGDEN AVE.
FIRST ST.
MAIN ST.
FREMONT ST.
CARSON AVE.

WATER CONSTRUCTION NOTES:

- ALL WATER CONSTRUCTION TO BE DONE IN ACCORDANCE WITH THE "UNIFORM DESIGN AND CONSTRUCTION STANDARD FOR WATER DISTRIBUTION SYSTEMS" (UDACS). - NOT ALL NOTES USED ON THIS SHEET -

1. EX. ACP WATER TO BE REMOVED BETWEEN CONNECTION POINTS.
2. INSTALL TEE W/THRUST BLOCK PER UDACS PLATE NO. 31 (SAME SIZE AS PIPE)
3. INSTALL UTILITY CROSSING PER UDACS SECTION 2.22.02.
4. TRENCH AND BACKFILL PER UDACS PLATE NO. 17. CONTRACTOR TO REPAIR CURB, GUTTER & SIDEWALK TO MATCH EXISTING TYPE & GRADE.
5. INSTALL GATE VALVE PER UDACS PLATE NO. 30 & 39.
6. INSTALL DUAL 8" METER AND 10" RPPA PER DETAIL 7 ON C7.01.
7. INSTALL CAP. SEE PLUMBING PLANS FOR CONTINUATION.
8. INSTALL FIRE HYDRANT PER UDACS PLATE NO. 40.
9. CONNECT TO EXISTING 12" ACP WATER.
10. INSTALL 90° BEND W/THRUST BLOCK (SAME SIZE AS PIPE) PER UDACS PLATE NO.31.
11. INSTALL STEEL CASING PER UDACS PLATE NO. 23.
12. INSTALL 45° BEND W/THRUST BLOCK (SAME SIZE AS PIPE) PER UDACS PLATE NO.31.
13. REMOVE EX. WATER METER PER UDACS SEC. 2.17.04.

FIRE HYDRANT & LATERAL ABANDONMENT:

WHERE SHOWN ON THE DRAWING, THE CONTRACTOR SHALL ABANDON THE EXISTING FIRE HYDRANT(S) BY REMOVING BOTH THE UPPER AND LOWER FIRE HYDRANT BARRELS SO NO PORTION OF THE REMAINING FIRE HYDRANT ASSEMBLY IS CLOSER THAN (2) FEET TO THE EXISTING GRADE. THE EXISTING HYDRANT SHALL BE DELIVERED TO THE AGENCY. THE EXISTING VALVE SHALL BE ABANDONED IN A CLOSED POSITION UNLESS SHOWN OTHERWISE, BY REMOVING A MINIMUM OF THE TOP TWENTY-FOUR (24) INCHES OF THE VALVE AND BOX AND THEN FILLING THE BOTTOM OF THE BOX WITH A MINIMUM OF EIGHT (8) INCHES OF SAND OR TYPE II AGGREGATE BASE. THE REMAINING PORTION OF THE VALVE BOX SHALL BE FILLED WITH CONCRETE HAVING A COMPRESSIVE STRENGTH OF A LEAST TWO-THOUSAND (2,000) PSI. THE REMAINING PORTION OF THE LATERAL SHALL BE CUT WITHIN ONE (1) FOOT OF THE ABANDONED VALVE, OR AS SHOWN ON PLANS, AND CAPPED. THE EXISTING CONCRETE HYDRANT PAD SHALL BE REMOVED.

UTILITY NOTES:

EXISTING SITE UTILITIES HAVE BEEN SHOWN BASED ON THE BEST AVAILABLE INFORMATION. CONTRACTOR SHALL FIELD VERIFY EXISTING UTILITY LOCATIONS PRIOR TO START OF CONSTRUCTION. CONTRACTOR TO EXERCISE CAUTION DURING ALL EXCAVATION OPERATIONS TO AVOID IMPACT TO EXISTING UTILITIES. CONTRACTOR IS RESPONSIBLE TO ADJUST ALL EXISTING MANHOLES, CLEAN-OUTS, VAULTS, VALVES, BOXES AND ANY RELATED UTILITY IMPROVEMENTS ENCOUNTERED DURING CONSTRUCTION.

ALL WATER, SANITARY SEWER AND STORM DRAIN IMPROVEMENTS SHALL CONFORM TO THE LATEST VERSION OF UDACS, DESIGN AND CONSTRUCTION STANDARDS FOR WASTEWATER COLLECTION SYSTEMS AND APPLICABLE CITY STANDARDS AND GUIDELINES.

1. ALL ON-SITE WATER LINES 4" - 12" TO BE CL. 150, C900 PVC. ALL ON-SITE WATER LINES GREATER THAN 12" TO BE D.I.P. ALL ON-SITE WATER LINES SMALLER THAN 4" TO BE COPPER.

2. CONTRACTOR TO FIELD VERIFY LOCATION OF ALL UTILITY STUBS PRIOR TO CONSTRUCTION.

3. ALL EXISTING UTILITY STRUCTURES WITHIN CONSTRUCTION AREA SHALL BE ADJUSTED TO MATCH FINISH GRADE (I.E. WV, BOX, WMH, ANNODE BOX, FH, TEL BOX, ETC.)

4. ALL DIMENSIONS TO UTILITIES ARE TO CENTERLINE OF PIPE UNLESS INDICATED OTHERWISE.

EASEMENT WITH TREES, SHRUBS, DECORATIVE ROCKS, BLOCK WALL OR FENCE

TREE'S, SHRUBS, OR DECORATIVE ROCKS, AND ANY BLOCK WALL OR OTHER FENCE MATERIAL, SHALL BE DESIGNED AND CONSTRUCTED AROUND THE EASEMENT(S) TO ALLOW THE DISTRICT DIRECT ACCESS TO THE VAULT(S), BACKFLOW ASSEMBLIES, AND PIPING FROM THE ADJACENT RIGHT OF WAY.

NOTE:

PROTECT IN PLACE AND ADJUST LVVWD EXISTING FACILITIES TO FINISHED GRADE. ALL LVVWD FACILITIES SHALL BE ACCESSIBLE AT ALL TIMES.

SOUTHWEST GAS CORPORATION

Previously signed 11-22-19
SOUTHWEST GAS CORPORATION DATE

NOTE:

CONTRACTOR TO INCLUDE COST OF UNDERGROUND UTILITY DETECTION COMPANY TO LOCATE AND MARK ALL EXISTING UTILITIES PRIOR TO ANY DEMOLITION OR EXCAVATION. ENGINEER TO BE PROVIDED WITH AS-BUILT SKETCH OF EXISTING UTILITIES, AND IS TO BE NOTIFIED IMMEDIATELY OF ANY POTENTIAL CONFLICTS WITH PROPOSED UTILITIES AND/OR FINISHED GRADES.

CITY OF LAS VEGAS FIRE DEPARTMENT APPROVAL

BY: ⚠1 DATE: 8-22-19

APPROVAL OF THESE PLANS SHALL NOT BE CONSTRUED TO BE A PERMIT FOR, OR AN APPROVAL OF, ANY VIOLATION OF ANY OF THE PROVISIONS OF THE STATE OR COUNTY LAWS. FIRE FLOW 4500 GPM AT 20 P.S.I. RESIDUAL.

FIRE DEPARTMENT APPROVAL

APPROVAL BY THE FIRE DEPARTMENT HAVING JURISDICTION IS REQUIRED PRIOR TO OBTAINING FINAL APPROVAL FROM THE LAS VEGAS VALLEY WATER DISTRICT.

APPROVED FOR CONSTRUCTION

⚠1 9-19-19
LAS VEGAS VALLEY WATER DISTRICT ENGINEERING SERVICES
PROJECT No. 135386 FIRST APPROVED DATE: 5-6-19
LVVWD APPROVED FIRE FLOW 4500 GPM/ONSITE 4500 GPM

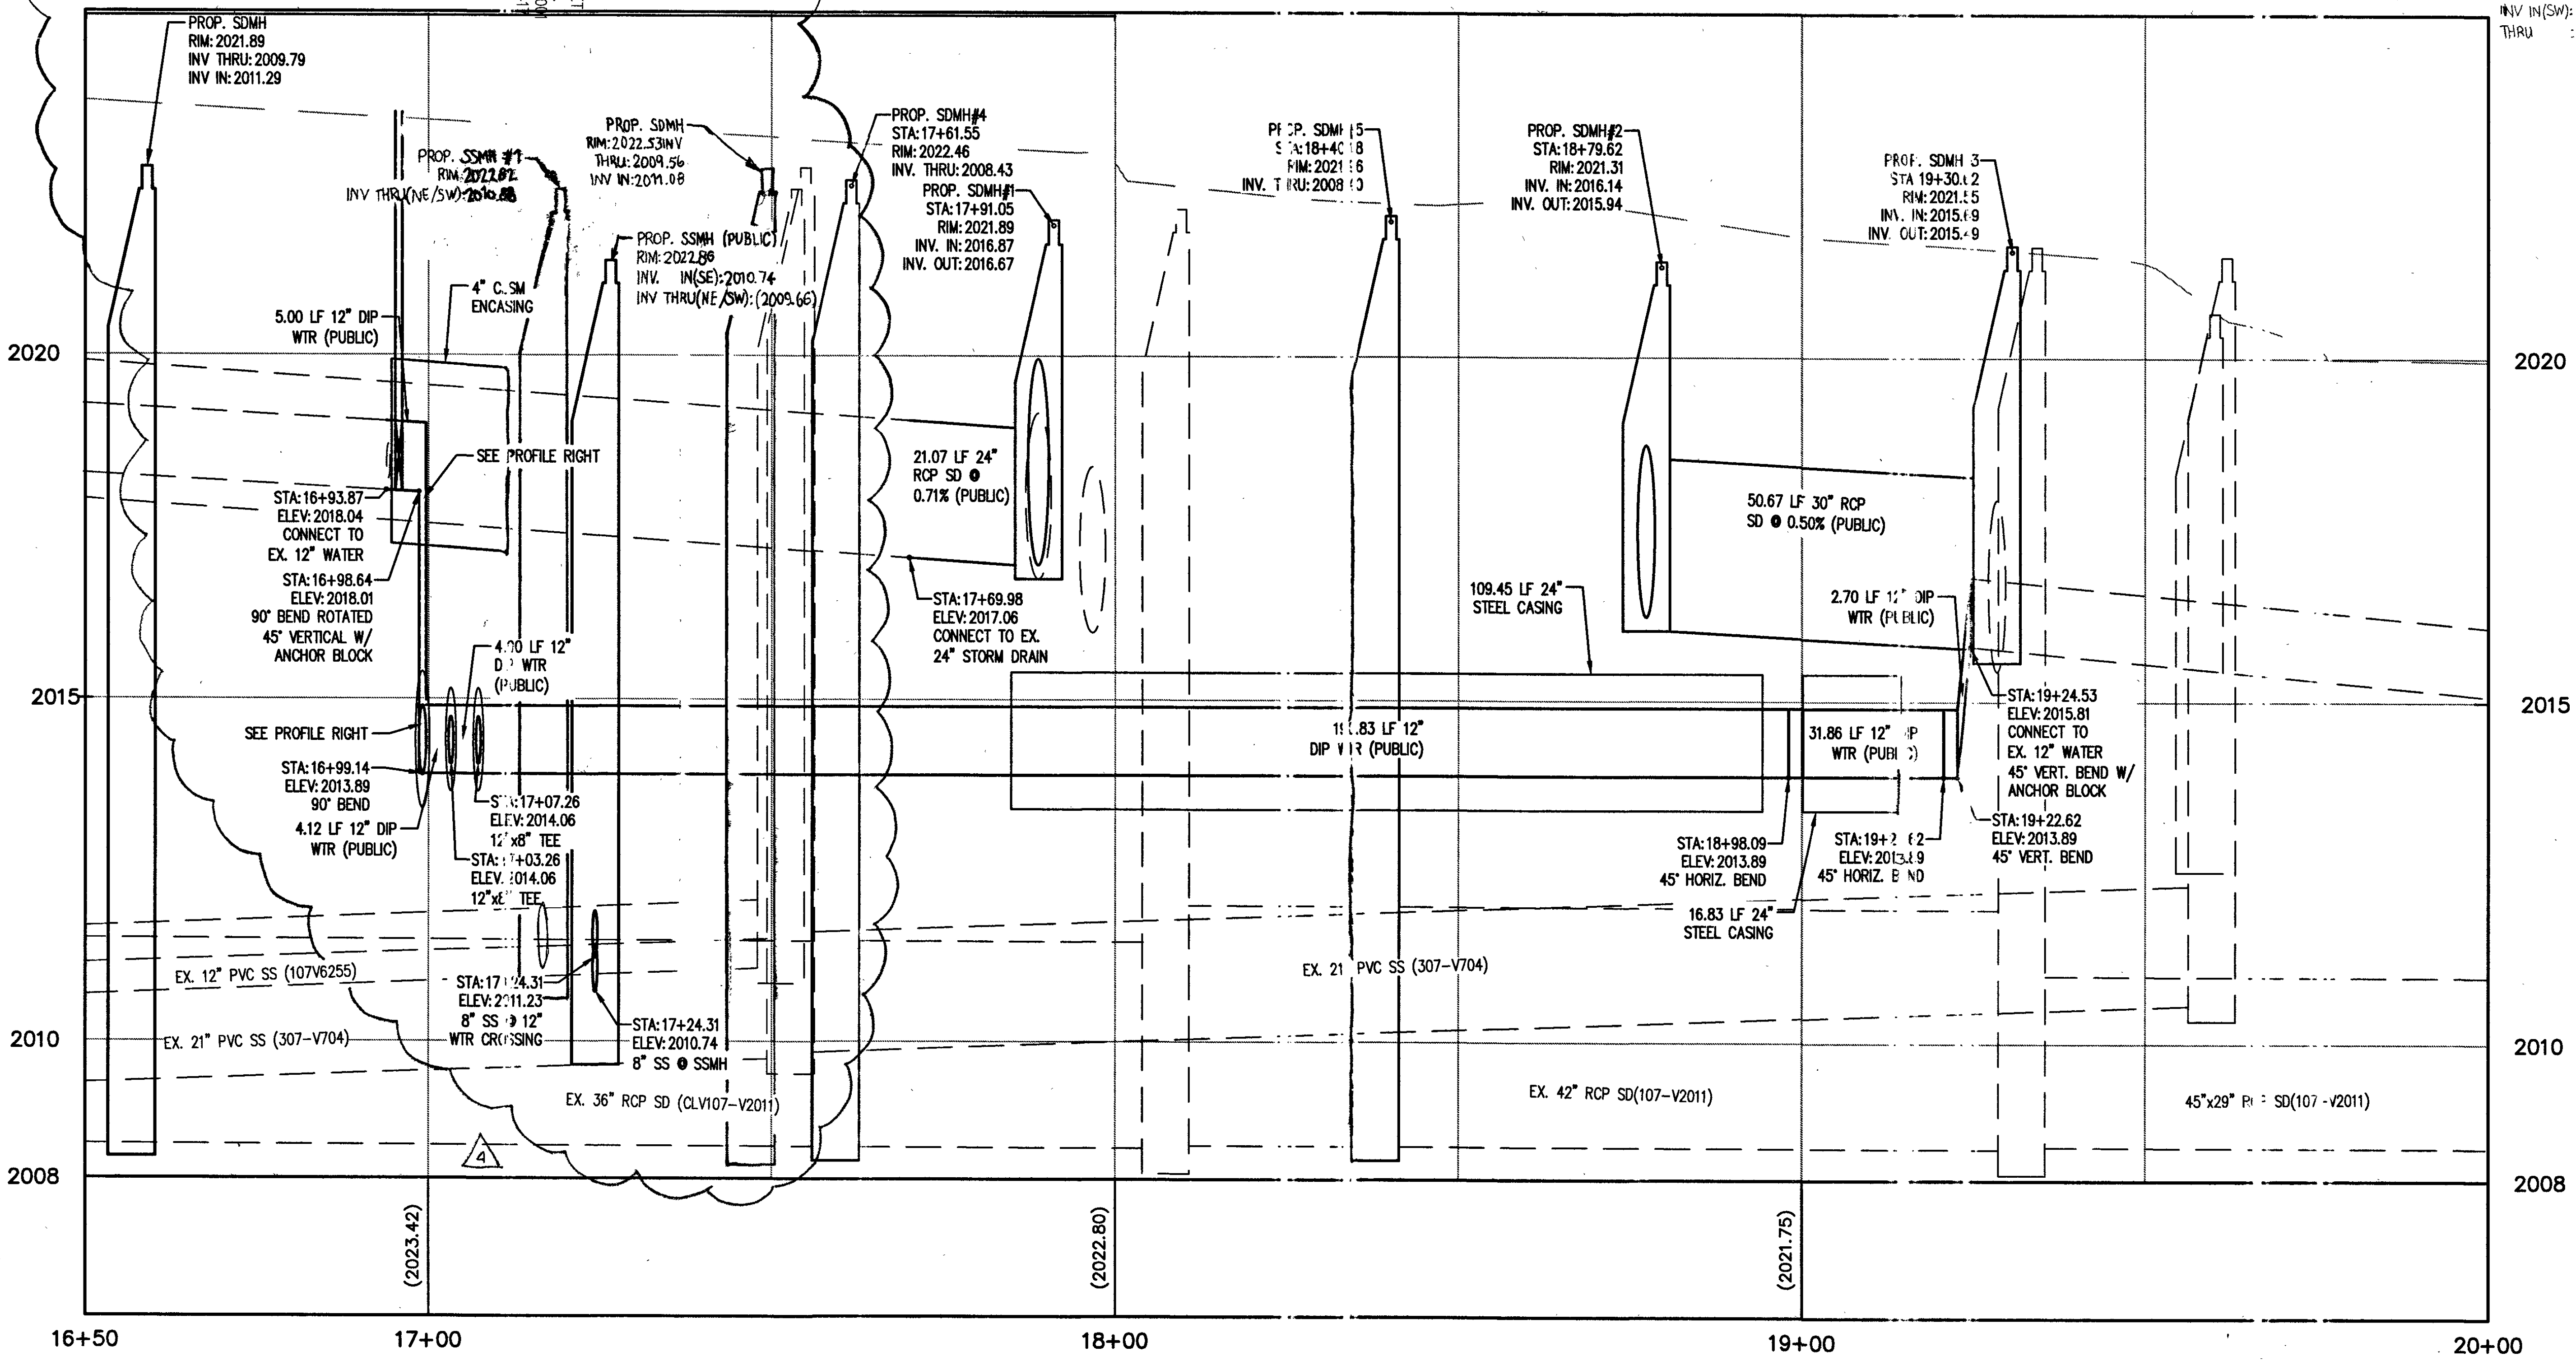
2020
2015
2010
2008
16+50
17+00
18+00
19+00
20+00
(2023.42)
(2022.80)
(2021.75)
PROP. SDMH RIM: 2021.89 INV THRU: 2009.79 INV IN: 2011.29
50.67 LF 30" RCP SD @ 0.50% (PUBLIC)
21.07 LF 24" RCP SD @ 0.71% (PUBLIC)
109.45 LF 24" STEEL CASING
16.83 LF 24" STEEL CASING
EX. 21" PVC SS (307-V704)
EX. 42" RCP SD(107-V2011)
EX. 36" RCP SD (CLV107-V2011)
EX. 12" PVC SS (107V6255)

MAIN STREET PROFILE VIEW
HORIZONTAL SCALE: 1"=20'
VERTICAL SCALE 1"=2'

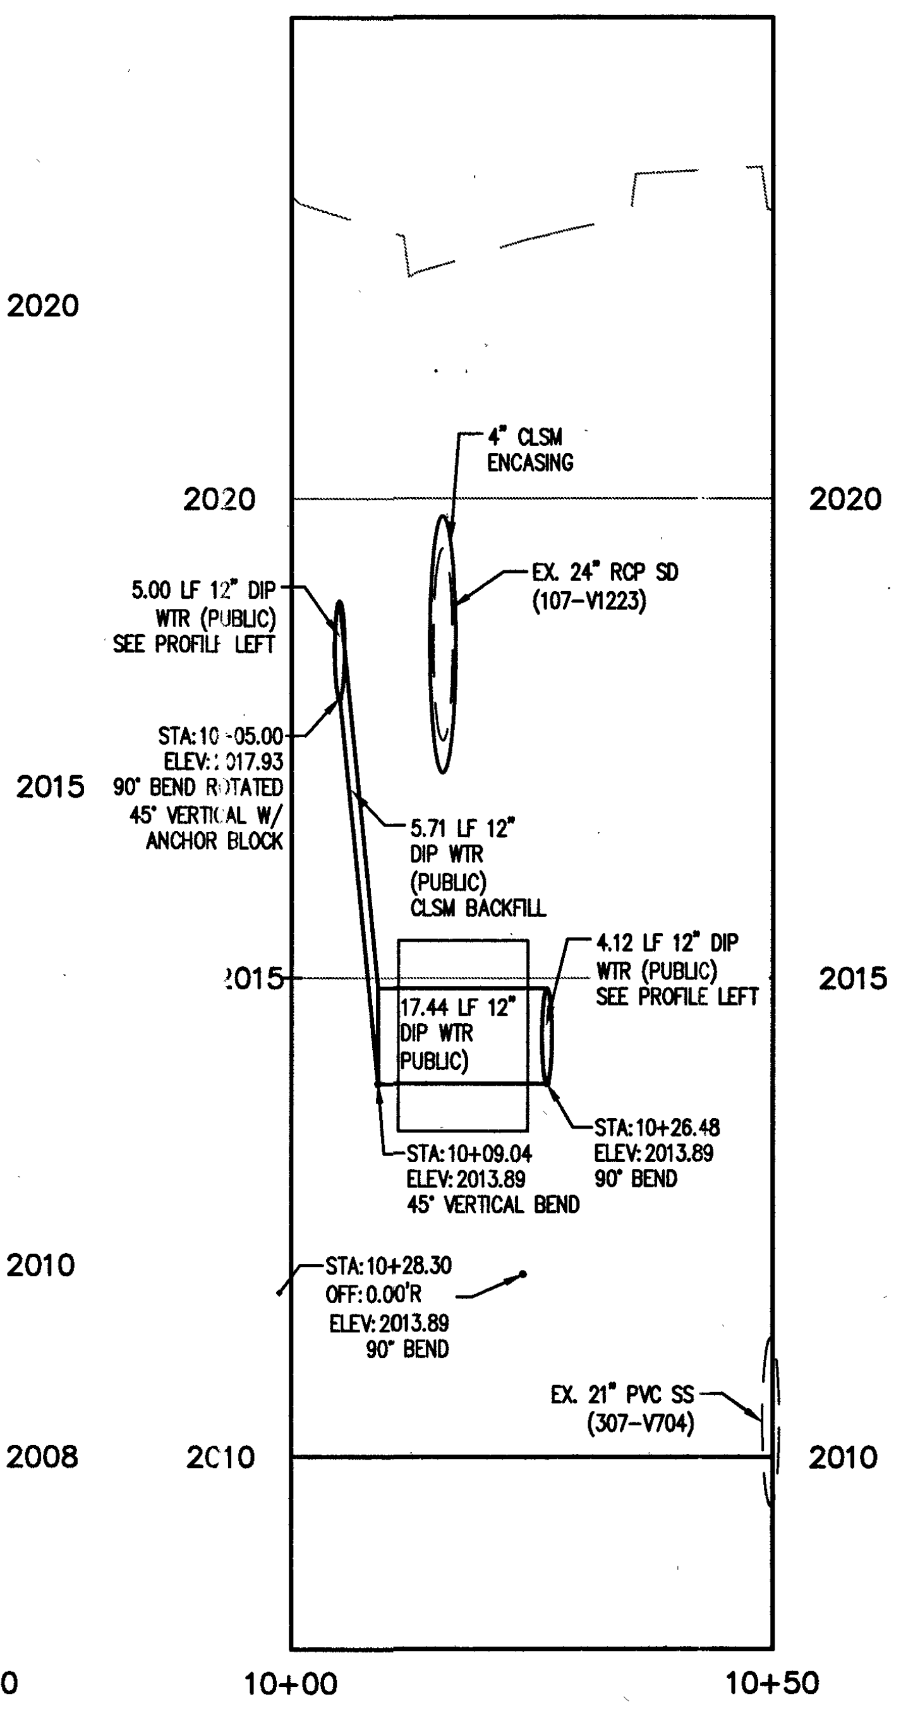
2020
2015
2010
10+00
10+50
EX. 24" RCP SD (107-V1223)
17.44 LF 12" DIP WTR (PUBLIC)
EX. 21" PVC SS (307-V704)

water PROFILE VIEW
HORIZONTAL SCALE: 1"=20'
VERTICAL SCALE: 1"=2'

A.P.N.:

139-34-113-001 & 139-34-112-001

BASIS OF BEARINGS:

BASIS OF BEARINGS FOR THIS SURVEY IS THE CENTERLINE OF OGDEN AVENUE BETWEEN MAIN STREET AND FIRST STREET, AS SHOWN ON FILE 67, PAGE 79 OF SURVEYS. SAID LINE BEARS: S62°04'36"E

BENCHMARK:

BENCHMARK 8LV0134NNW6 BEING A RIVET & PLATE TOP CURB NE CORNER MAIN ST. & FREMONT ST. ELEVATION=2023.19 FEET (616.669 METERS)

2-12-20
Rev #4

NOTE:

LOCHSA ENGINEERING ASSUMES NO RESPONSIBILITY FOR EXISTING UTILITY LOCATIONS AND ELEVATIONS. THE UTILITIES SHOWN ON THIS PLAN ARE FROM THE BEST AVAILABLE INFORMATION. IT IS THE CONTRACTOR'S RESPONSIBILITY TO FIELD VERIFY THE LOCATION AND ELEVATION OF ALL UTILITIES, INCLUDING BUT NOT LIMITED TO, THE WATER, FIRE, SANITARY SEWER, STORM SEWER, TELEPHONE, POWER, GAS, AND IRRIGATION LINES PRIOR TO THE COMMENCEMENT OF CONSTRUCTION. IF CONFLICT EXISTS IN THE FIELD, THE CONTRACTOR IS TO NOTIFY THE PROJECT ARCHITECT, OWNER'S REPRESENTATIVE AND THE PROJECT ENGINEER IMMEDIATELY.

SAFETY ALERT

Call Before You Overhead
1-702-227-2929

AVOID HITTING UNDERGROUND TRAFFIC SIGNAL AND STREET LIGHT SYSTEM CONDUITS IT'S COSTLY
Call before you UnderGround
1-702-432-5300
FREEWAY AND ARTERIAL SYSTEM OF TRANSPORTATION

Call before you dig
Avoid cutting underground utility lines. It's costly.
Call 811
OR
1-800-227-2600

LEGEND

CL OR SURVEY LINE
PROPERTY LINE
ROW LINE
EASEMENT LINE
SAWCUT LINE
SCARP LINE

DESCRIPTION:	CONTOUR LINES	EDGE OF PAVEMENT	"A" TYPE CURBS	"L" TYPE CURBS	WALLS	FENCES	AC PAVEMENT	CONCRETE	SPOT ELEVATIONS	SIGNS	MANHOLE W/ DESCRIPTION	FIRE HYDRANTS	GATE VALVES	REDUCERS	CLEAN OUTS	UTILITY BOX OR VAULT	BACKWATER VALVES	100w HPS STREETLIGHTS	150w HPS STREETLIGHTS	200w HPS STREETLIGHTS	250w HPS STREETLIGHTS
EXISTING:	(2210)								(12.34) BC		Ⓢ		⊗	▷	○	☐	BWV				
PROPOSED:	2122								12.34 BC		Ⓢ		●	▶	●	▭	BWV				

MANHOLE DESCRIPTIONS
Ⓢ = SANITARY SEWER
Ⓓ = STORM DRAIN
Ⓔ = ELECTRICAL
Ⓣ = TELEPHONE

REV.:	DATE:	BY:	DESCRIPTION:
⚠1	07/01/19	JWN	REVISED UTILITY LAYOUTS TO ADDRESS CONFLICTS IN THE FIELD
	9/19/19		LVVWD ⚠1 CLV SB 10.9.19
4	12/19/19	NMG	Rev. SD & SS POC CLV SB 2/26/20

Lochsa engineering
6345 South Jones Blvd.
Suite 100
Las Vegas, NV 89118
Phone (702) 365-9312
Fax (702) 365-9317
www.lochsa.com

SHEET
PLAN AND PROFILE
MAIN STREET
PROJ#:135386A QS:139-34-NW

TITLE
18 FREMONT STREET
HOTEL AND CASINO
CITY OF LAS VEGAS

PROJECT No.: 171126
DATE: 08/12/19
SCALE: 1"=20'
DRAWN BY: NMG
DESIGNED BY: NMG
CHECKED BY: GMM

SEAL
GUY M. MORRIS
EXP. 12-31-19
CIVIL
No. 14526
08/12/19

SHEET No.
C6.01
SHEET 14 OF 15

CLV No. 107V7521
L18-02490

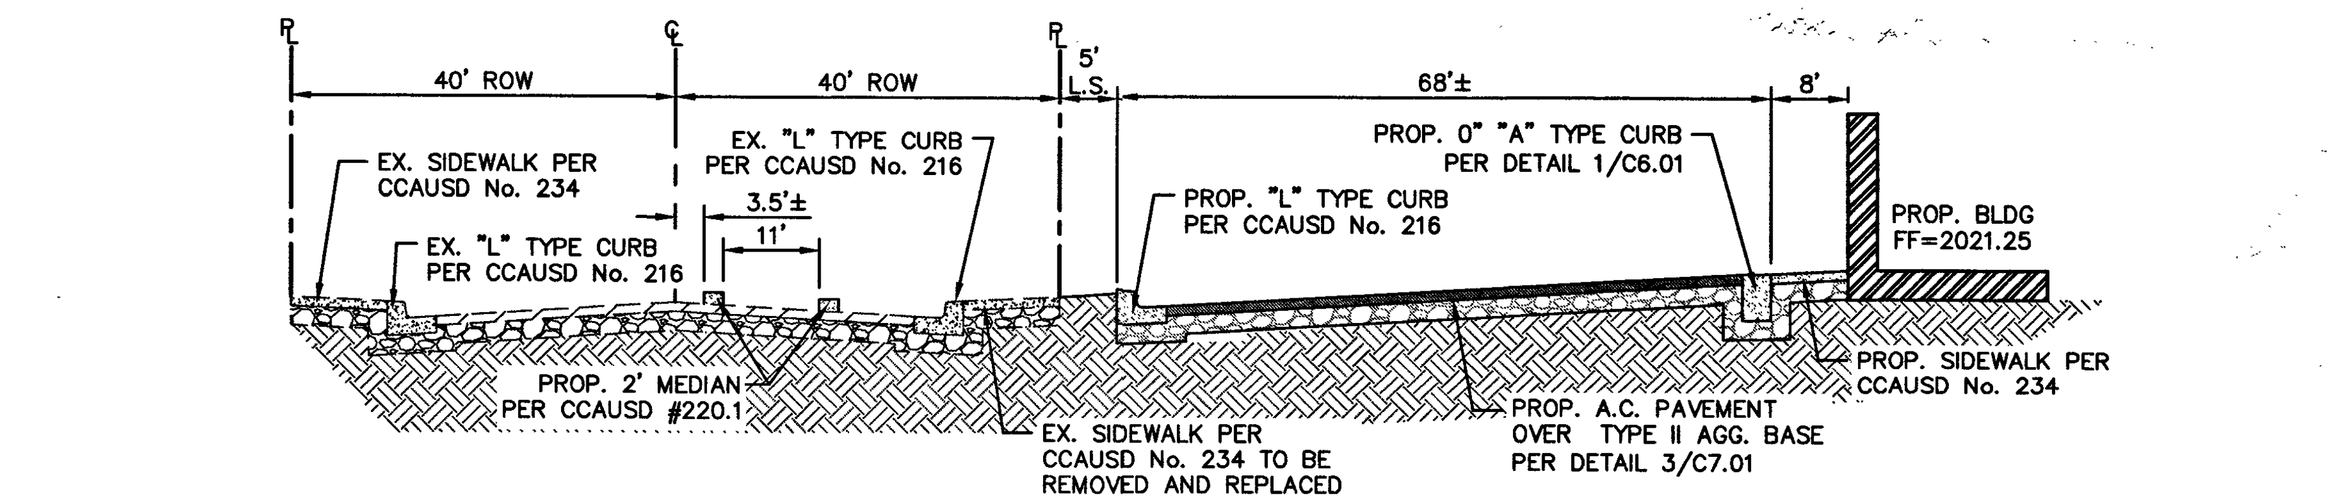

P
C
40' ROW
40' ROW
5' L.S.
68'±
8'
EX. SIDEWALK PER CCAUSD No. 234
EX. "L" TYPE CURB PER CCAUSD No. 216
EX. "L" TYPE CURB PER CCAUSD No. 216
3.5'±
11'
PROP. "L" TYPE CURB PER CCAUSD No. 216
PROP. 0" "A" TYPE CURB PER DETAIL 1/C6.01
PROP. BLDG FF=2021.25
PROP. 2' MEDIAN PER CCAUSD #220.1
EX. SIDEWALK PER CCAUSD No. 234 TO BE REMOVED AND REPLACED IN KIND AS NECESSARY
PROP. A.C. PAVEMENT OVER TYPE II AGG. BASE PER DETAIL 3/C7.01
PROP. SIDEWALK PER CCAUSD No. 234

A OGDEN AVENUE SECTION

NOT TO SCALE

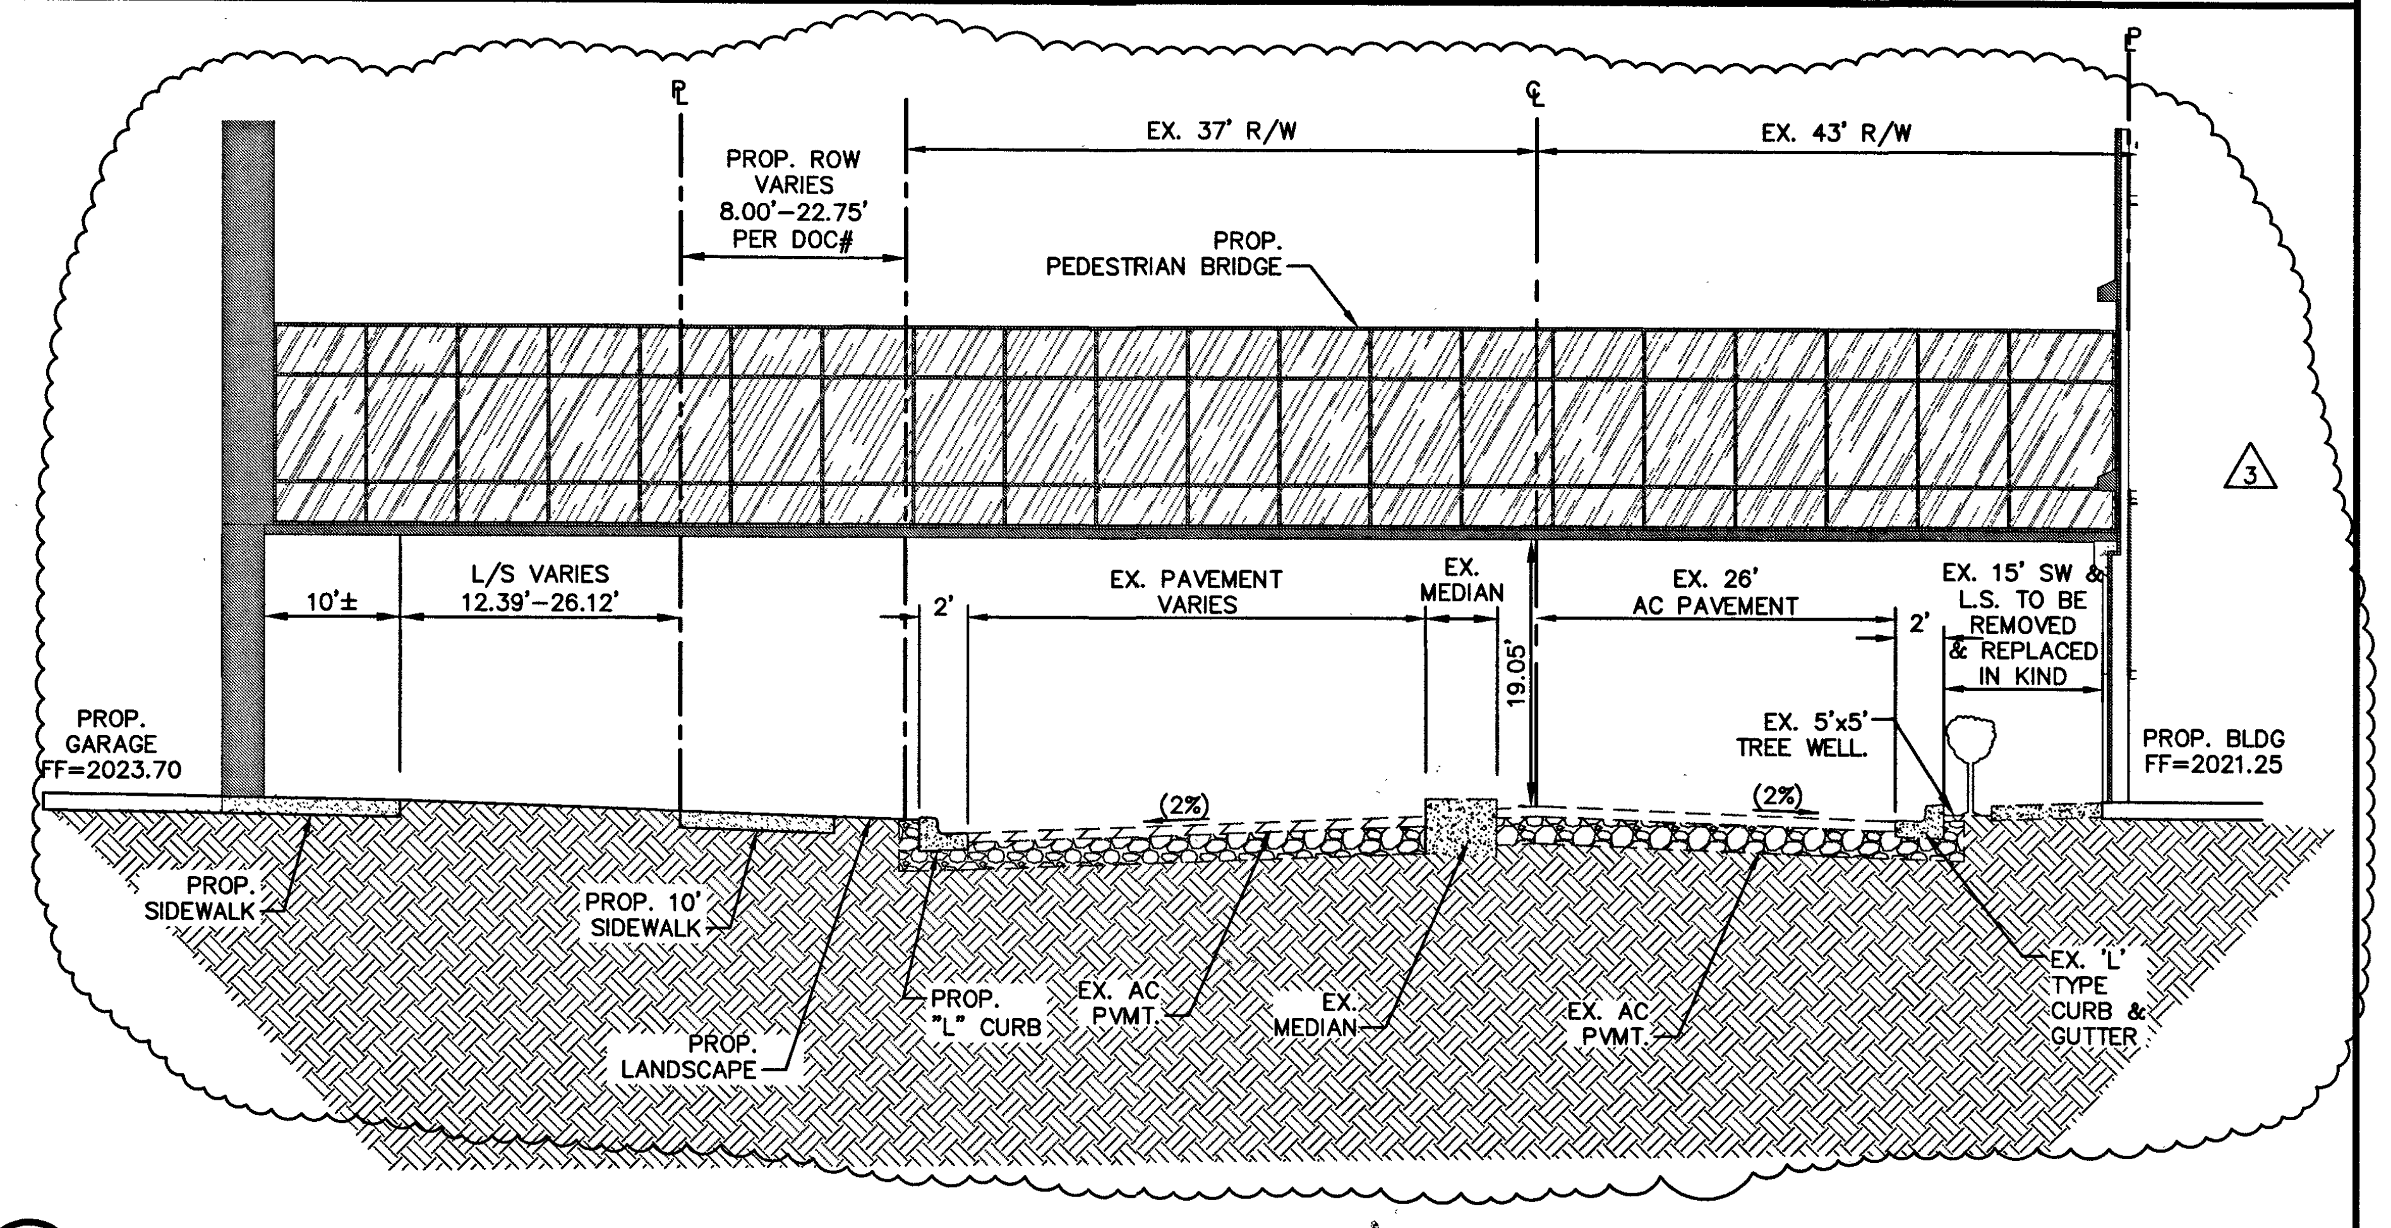

P
C
PROP. ROW VARIES 8.00'–22.75' PER DOC#
EX. 37' R/W
EX. 43' R/W
PROP. PEDESTRIAN BRIDGE
3
10'±
L/S VARIES 12.39'–26.12'
2'
EX. PAVEMENT VARIES
EX. MEDIAN
19.05'
EX. 26' AC PAVEMENT
2'
EX. 15' SW & L.S. TO BE REMOVED & REPLACED IN KIND
EX. 5'x5' TREE WELL
PROP. GARAGE FF=2023.70
PROP. BLDG FF=2021.25
(2%)
(2%)
PROP. SIDEWALK
PROP. 10' SIDEWALK
PROP. LANDSCAPE
PROP. "L" CURB
EX. AC PVMT.
EX. MEDIAN
EX. AC PVMT.
EX. 'L' TYPE CURB & GUTTER

B MAIN STREET SECTION

NOT TO SCALE

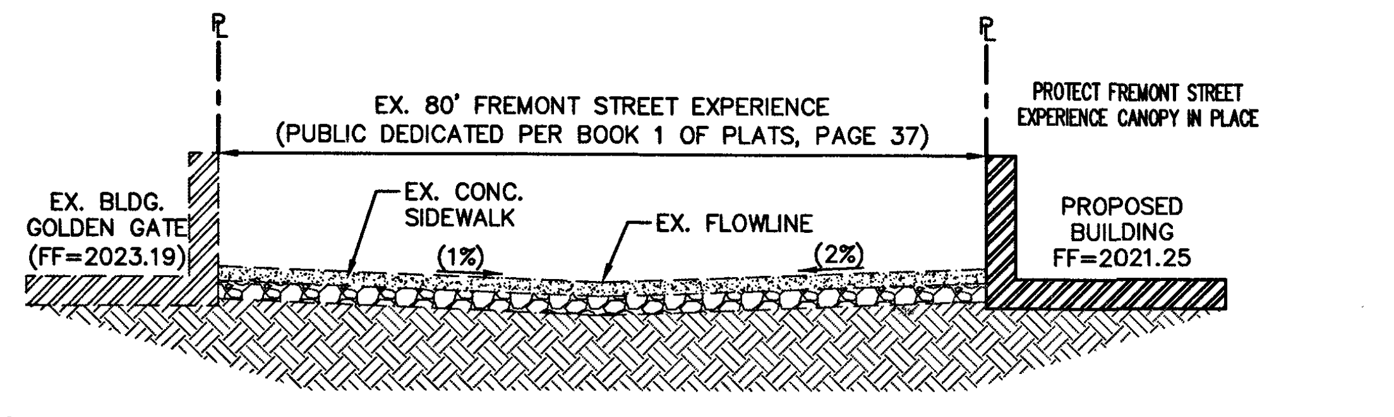

P
EX. 80' FREMONT STREET EXPERIENCE (PUBLIC DEDICATED PER BOOK 1 OF PLATS, PAGE 37)
PROTECT FREMONT STREET EXPERIENCE CANOPY IN PLACE
EX. BLDG. GOLDEN GATE (FF=2023.19)
EX. CONC. SIDEWALK
EX. FLOWLINE
(1%)
(2%)
PROPOSED BUILDING FF=2021.25

C FREMONT STREET LINE SECTION

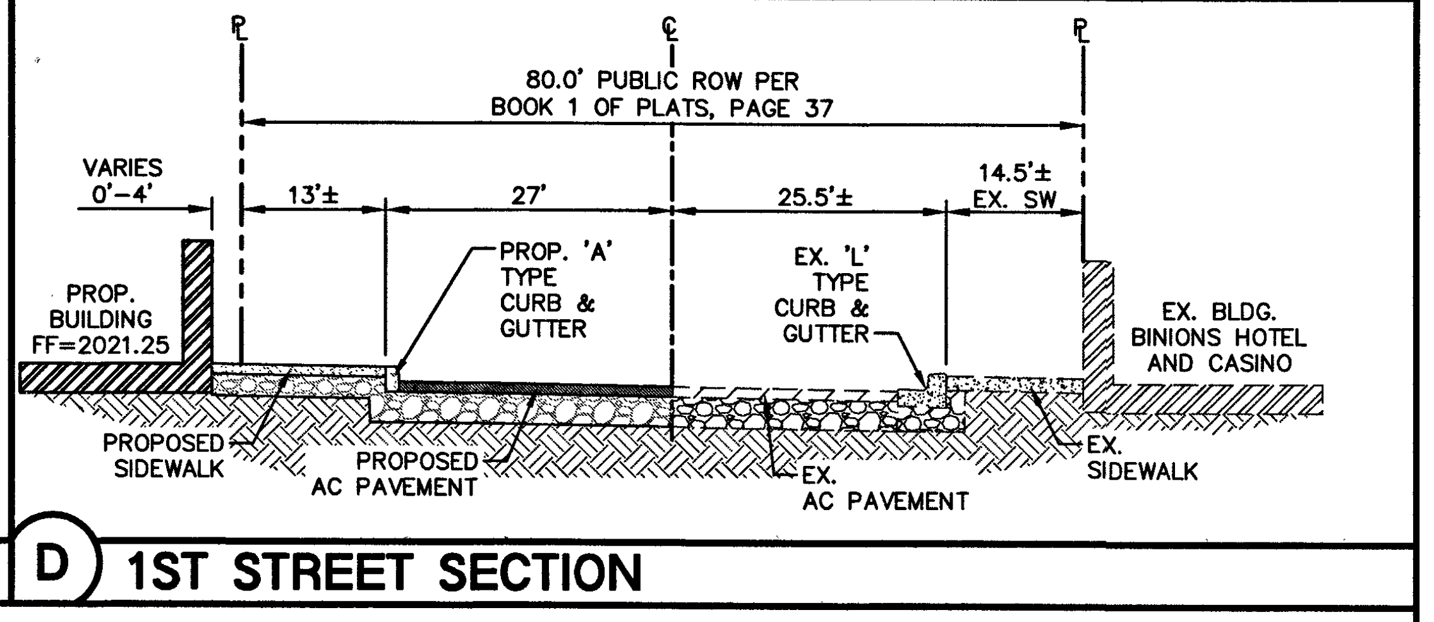

P
C
80.0' PUBLIC ROW PER BOOK 1 OF PLATS, PAGE 37
VARIES 0'–4'
13'±
27'
25.5'±
14.5'± EX. SW
PROP. 'A' TYPE CURB & GUTTER
EX. 'L' TYPE CURB & GUTTER
PROP. BUILDING FF=2021.25
EX. BLDG. BINIONS HOTEL AND CASINO
PROPOSED SIDEWALK
PROPOSED AC PAVEMENT
EX. AC PAVEMENT
EX. SIDEWALK

D 1ST STREET SECTION

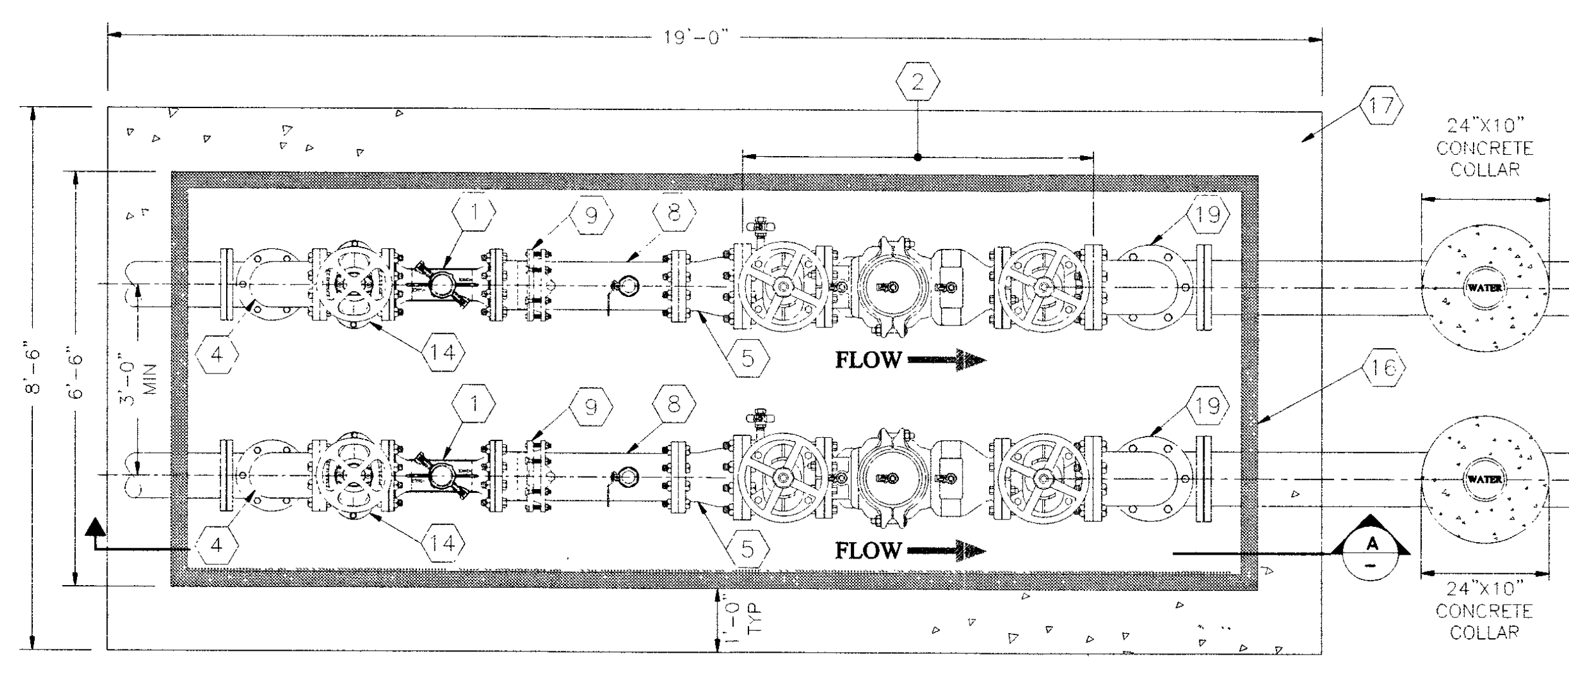

19'–0"
2
17
24"x10" CONCRETE COLLAR
1
9
8
19
3'–0" MIN
8'–6"
6'–6"
FLOW
4
14
5
16
A
24"x10" CONCRETE COLLAR

PLAN VIEW OF 8" METER ASSEMBLY WITH 10" RPPA

NOT TO SCALE

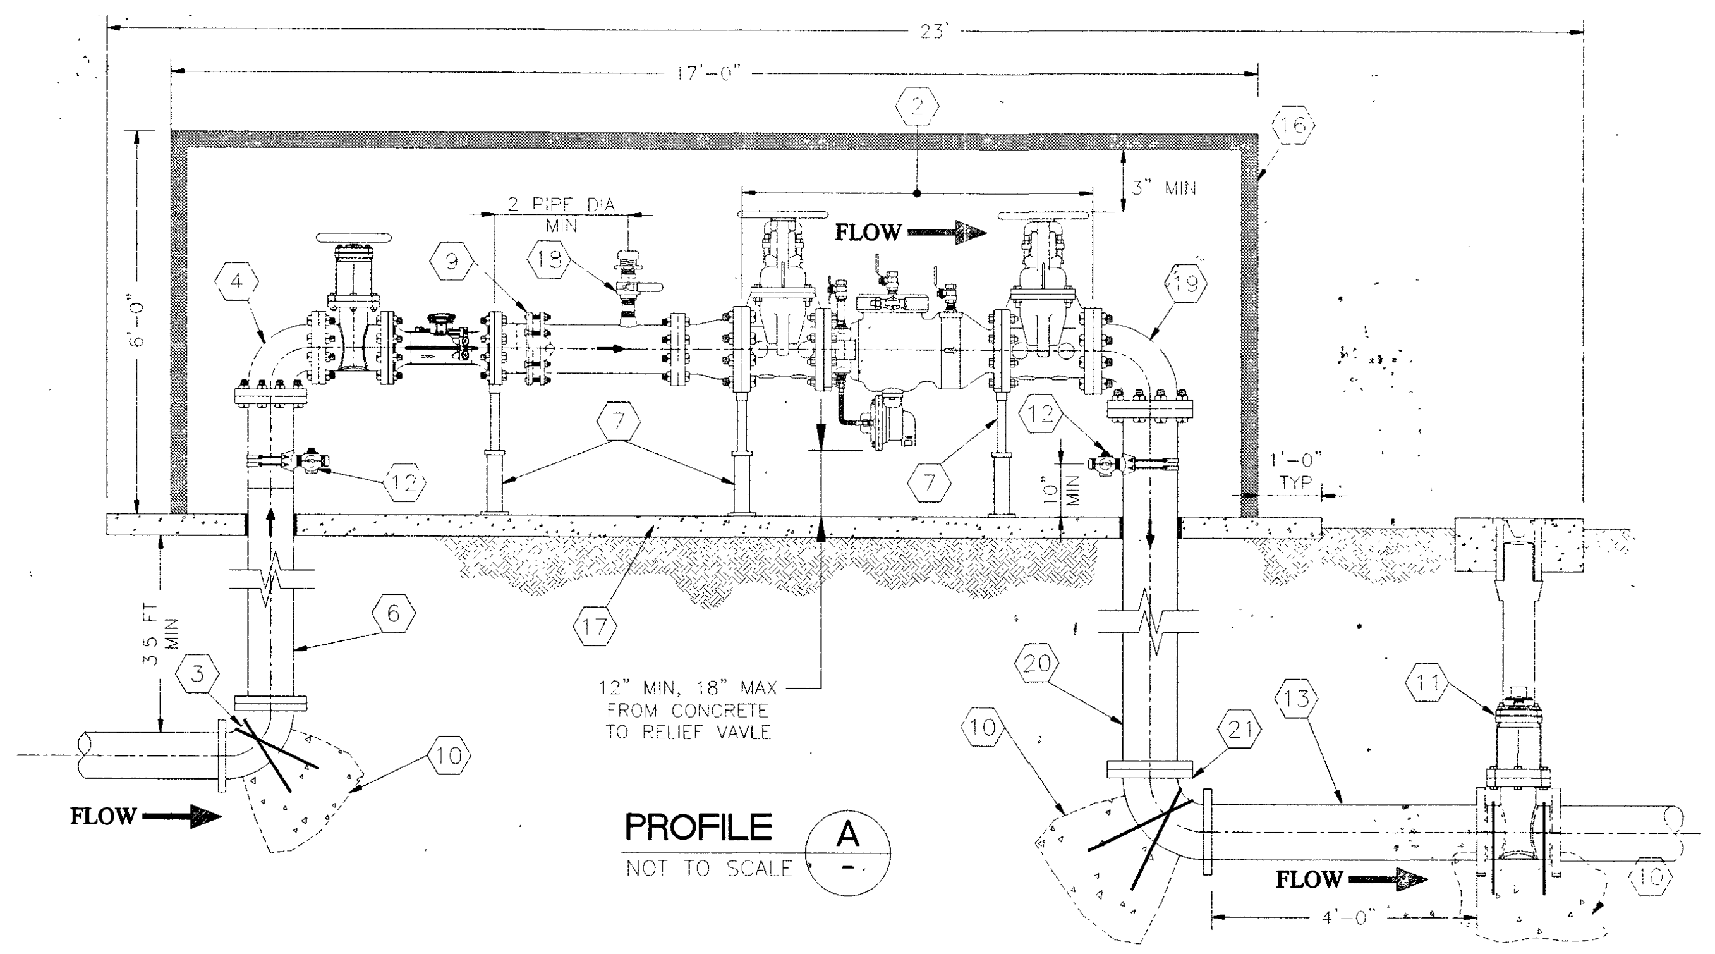

17'–0"
23'
2
16
2" PIPE DIA MIN
FLOW
3" MIN
4
8
14
13
6'–0"
12
7
1'–0" TYP
3.5 FT MIN
6
17
3
10
12" MIN. 18" MAX FROM CONCRETE TO RELIEF VALVE
20
21
13
11
10
FLOW
4'–0"

PROFILE A

NOT TO SCALE

MATERIAL LIST

⟨1⟩	8" WATER METER (OCTAVE–ULTRASONIC)
⟨2⟩	APPROVED IN LINE 10" REDUCED PRESSURE PRINCIPLE ASSEMBLY RPPA (WITH NRS VALVES)
⟨3⟩	8" PO X MJ RESTRAINT 90° BEND
⟨4⟩	8" FLG x FLG 90° BEND
⟨5⟩	10" X 8" FLG X FLG REDUCER
⟨6⟩	8" FLG X PE DIP (CUT AS REQUIRED)
⟨7⟩	ADJUSTABLE PIPE SUPPORTS
⟨8⟩	8" FLG X PE DIP SPOOL WITH 2" TEST PORT
⟨9⟩	8" RFCA RESTRAINED FLANGED COUPLING ADAPTER
⟨10⟩	CONCRETE THRUST/ANCHOR BLOCK
⟨11⟩	PO X PO GATE VALVE TO MATCH PIPE SIZE
⟨12⟩	2" SERVICE SADDLE AND 2" N.P.T. CORP STOP W/ BRASS CAP (BYPASS TO BE INSTALLED 45° OFFSET FROM FLOW)
⟨13⟩	10" PE X PE PIPE SPOOL
⟨14⟩	FLG X FLG NRS GATE VALVE
⟨15⟩	NOT USED
⟨16⟩	INSULATED ENCLOSURE
⟨17⟩	CONCRETE PAD (4" THICK) WITH WELDED WIRE FABRIC, 4 x 4 – W1.4 x W1.4
⟨18⟩	2" BALL VALVE WITH BRASS FIRE HOSE DOUBLE MALE NIPPLE 2" NPT X 2.5" NH ADAPTER AND BRASS CAP
⟨19⟩	10" FLG X FLG 90° BEND
⟨20⟩	10" FLG X PE DIP (CUT AS REQUIRED)
⟨21⟩	10" PO X MJ RESTRAINT 90° BEND

DIMENSION NOTES:

1. IF RPPA MODEL "WATTS LF909" IS USED, THE LENGTH OF THE ASSEMBLY GOES FROM 17FT TO 19FT, AND THE WIDTH GOES FROM 3.5FT TO 4FT

7

APPROVED FOR CONSTRUCTION

LAS VEGAS VALLEY WATER DISTRICT ENGINEERING SERVICES
PROJECT No. 135386 FIRST APPROVED DATE: ____________
LVVWD APPROVED FIRE FLOW 4500 GPM/ONSITE 4500 GPM

12/20/2019 2:33 PM
T:\CAD\171126\Drawings\Plot Drawings\C–171126–700–DT.dwg

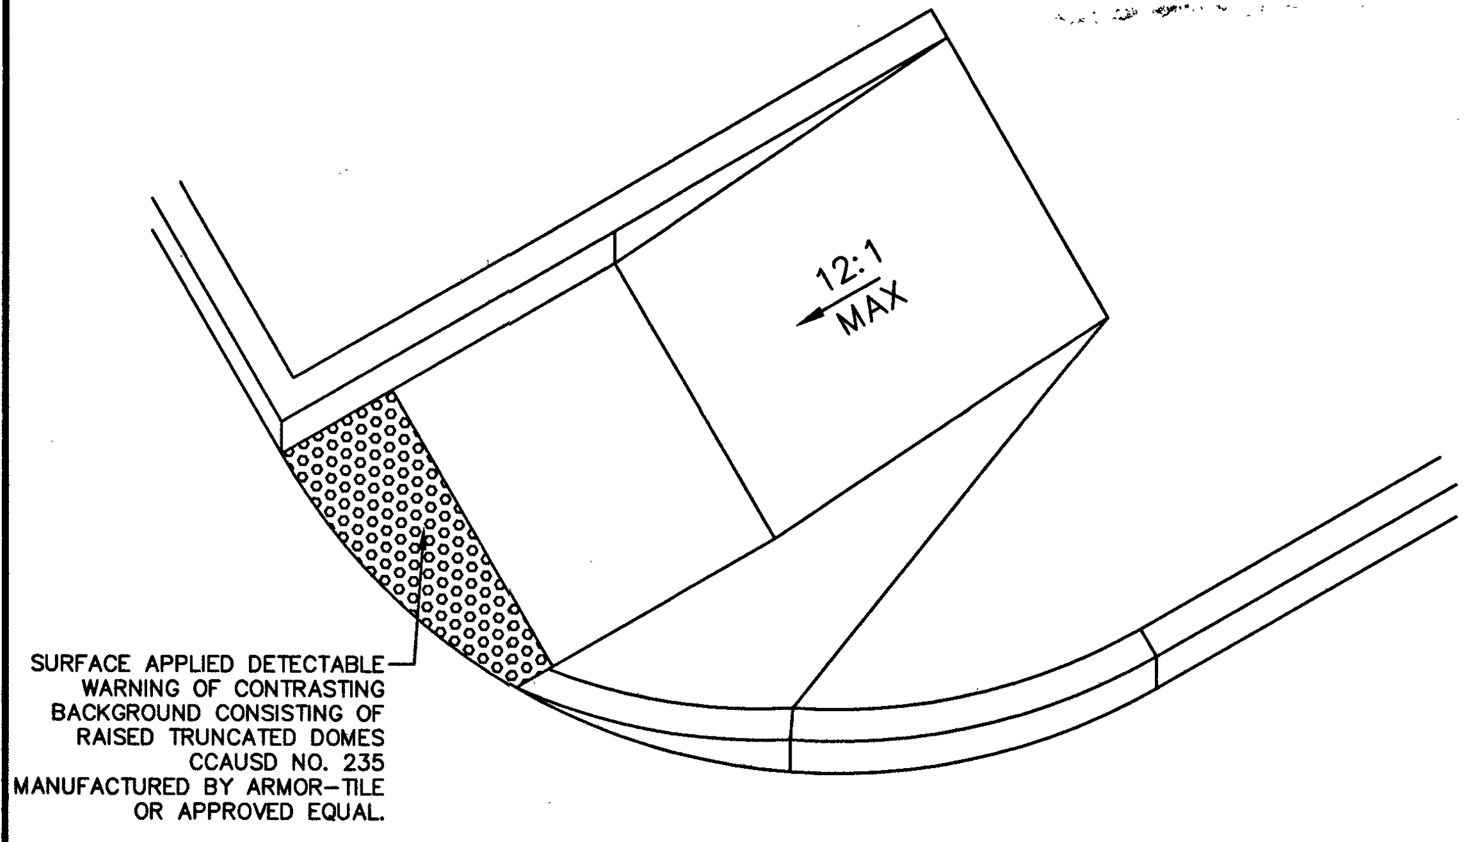

SURFACE APPLIED DETECTABLE WARNING OF CONTRASTING BACKGROUND CONSISTING OF RAISED TRUNCATED DOMES CCAUSD NO. 235 MANUFACTURED BY ARMOR–TILE OR APPROVED EQUAL.

RAMP NOTES: (FOR ALL ACCESSIBLE ROUTE SLOPES GREATER THAN 1:20)

1. RAMP LENGTHS SHALL BE 6'–0" (72") MIN. FOR EACH 6" RISE
2. RAMP LANDINGS SHALL BE FLAT FOR A MINIMUM DISTANCE OF 5'–0"
3. RAMP CROSS SLOPES SHALL NOT TO EXCEED 1:48
4. RAMP SLOPES SHALL NOT TO EXCEED 1:12
5. HEIGHT OF CURBS (OR EDGES) SHALL NOT TO EXCEED 6".
6. RAMP CLEAR WIDTHS TO BE 3'–0" MINIMUM.
7. RAMP HEIGHTS ARE NOT INTENDED TO EXCEED 6" IN HT. PER EA. RUN.

9 ON-SITE RAMP

NOT TO SCALE

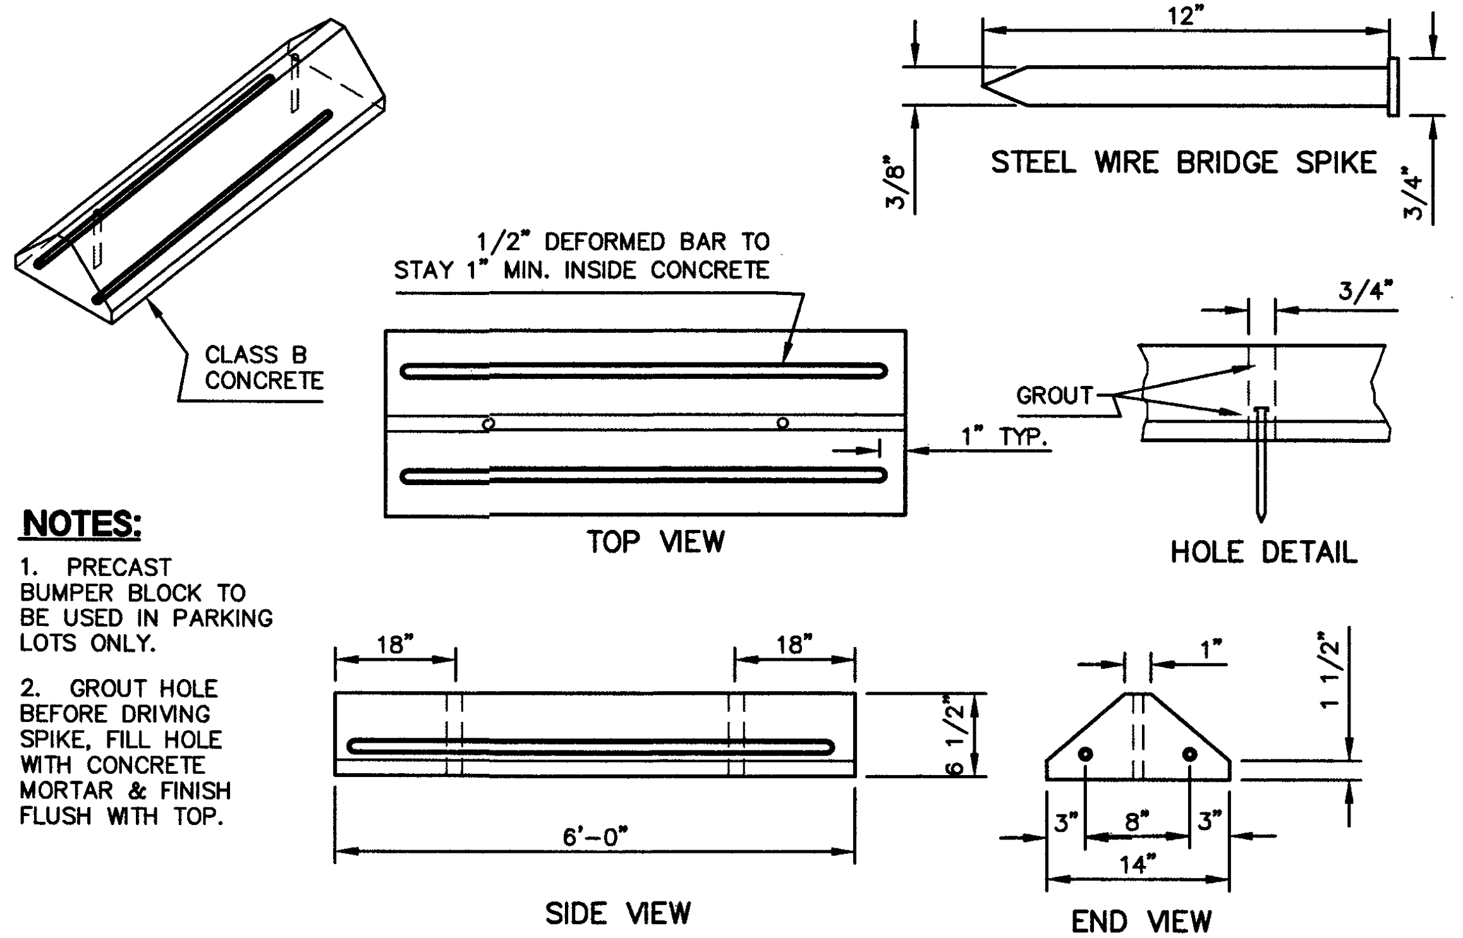

12"
3/8"
STEEL WIRE BRIDGE SPIKE
3/4"
CLASS B CONCRETE
1/2" DEFORMED BAR TO STAY 1" MIN. INSIDE CONCRETE
3/4"
GROUT
1" TYP.
TOP VIEW
HOLE DETAIL
18"
18"
6 1/2"
6'–0"
SIDE VIEW
1"
1 1/2"
3"
8"
3"
14"
END VIEW

NOTES:

1. PRECAST BUMPER BLOCK TO BE USED IN PARKING LOTS ONLY.

2. GROUT HOLE BEFORE DRIVING SPIKE, FILL HOLE WITH CONCRETE MORTAR & FINISH FLUSH WITH TOP.

5 BUMPER BLOCK DETAIL

NOT TO SCALE

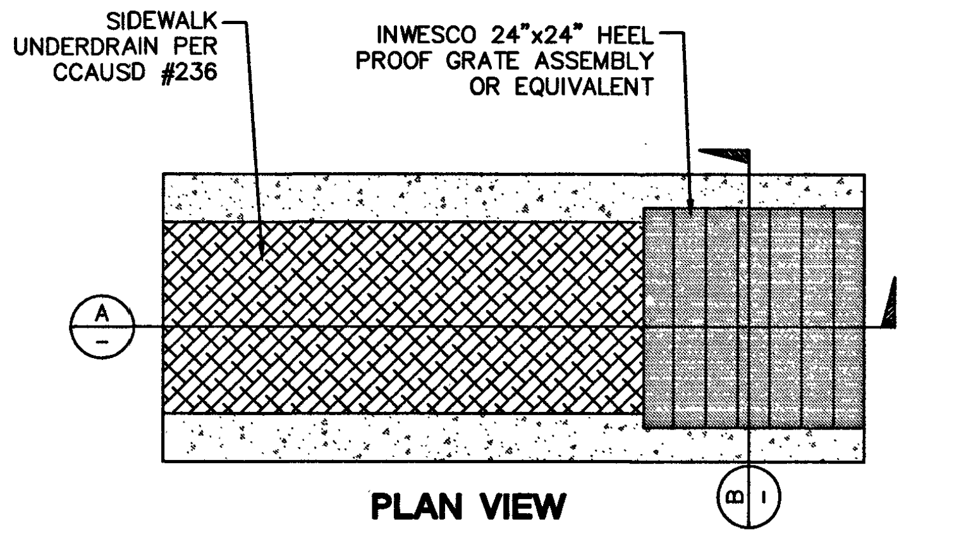

SIDEWALK UNDERDRAIN PER CCAUSD #236
INWESCO 24"x24" HEEL PROOF GRATE ASSEMBLY OR EQUIVALENT
A
B

PLAN VIEW

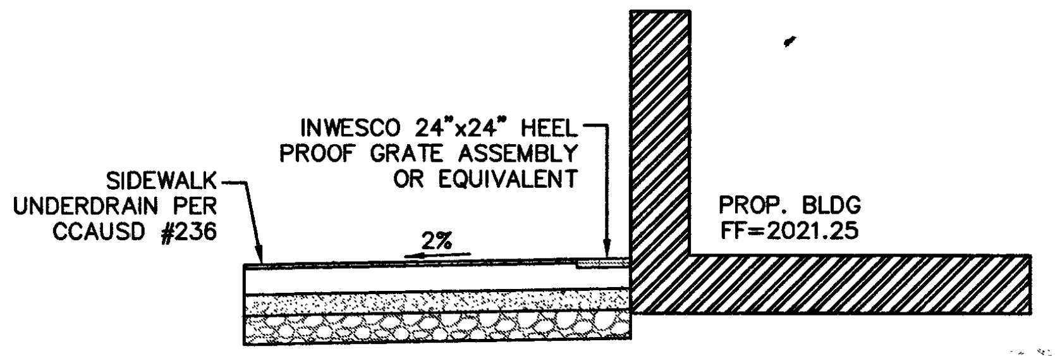

INWESCO 24"x24" HEEL PROOF GRATE ASSEMBLY OR EQUIVALENT
SIDEWALK UNDERDRAIN PER CCAUSD #236
2%
PROP. BLDG FF=2021.25

SECTION A

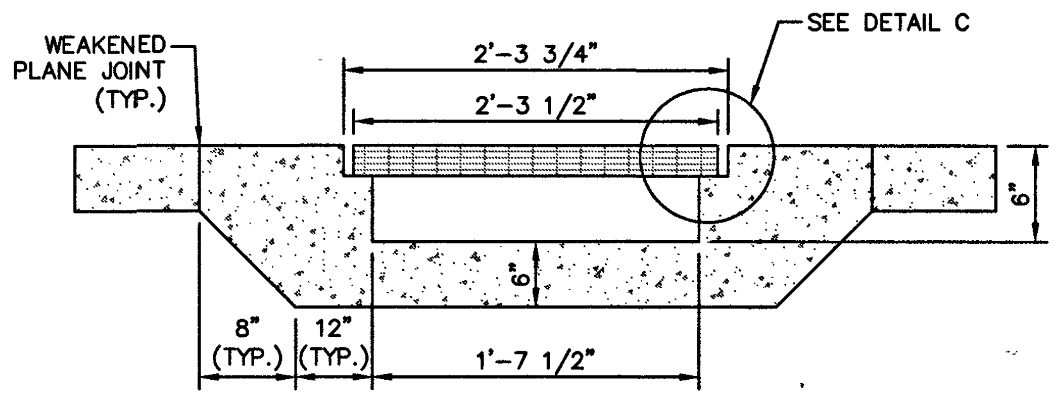

WEAKENED PLANE JOINT (TYP.)
2'–3 3/4"
2'–3 1/2"
SEE DETAIL C
6"
6"
8" (TYP.)
12" (TYP.)
1'–7 1/2"

SECTION B

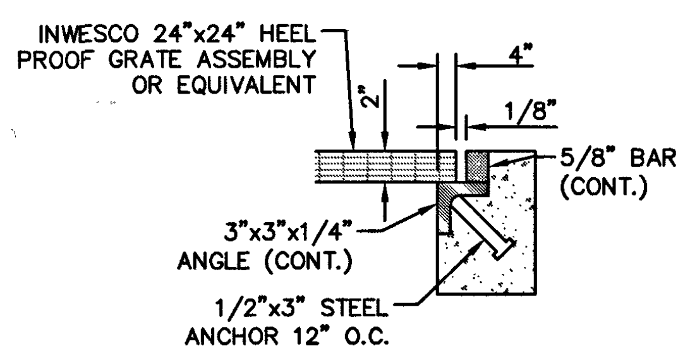

INWESCO 24"x24" HEEL PROOF GRATE ASSEMBLY OR EQUIVALENT
4"
2"
1/8"
5/8" BAR (CONT.)
3"x3"x1/4" ANGLE (CONT.)
1/2"x3" STEEL ANCHOR 12" O.C.

DETAIL C

NOT TO SCALE

8 GRATE ASSEMBLY/SW UNDERDRAIN TRANSITION

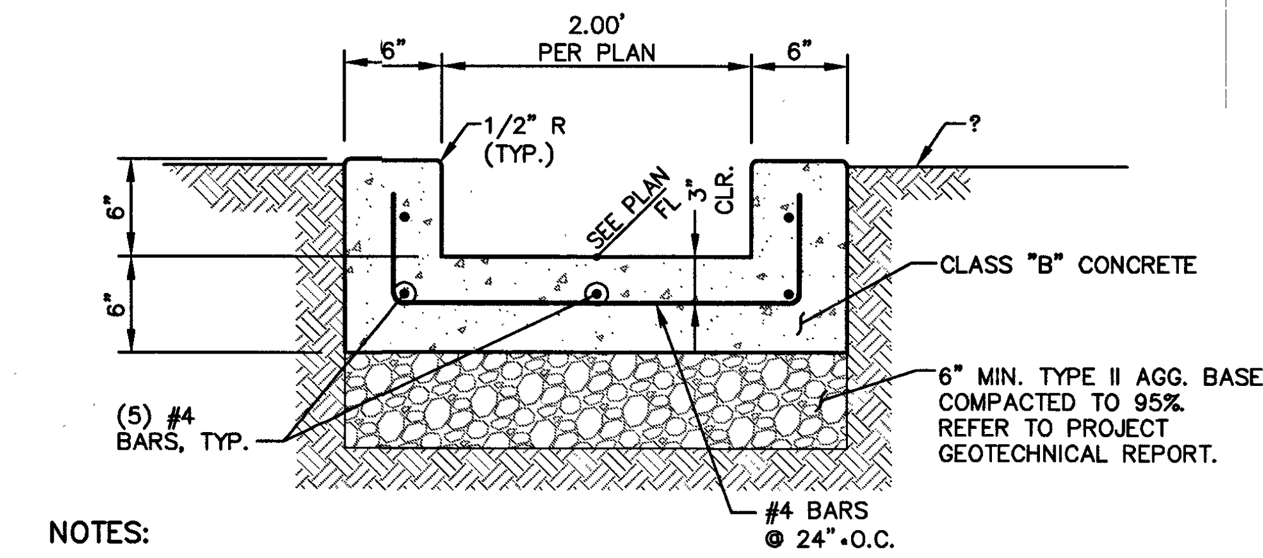

2.00' PER PLAN
6"
6"
1/2" R (TYP.)
SEE PLAN FL 3" CLR.
6"
6"
CLASS "B" CONCRETE
6" MIN. TYPE II AGG. BASE COMPACTED TO 95%. REFER TO PROJECT GEOTECHNICAL REPORT.
(5) #4 BARS, TYP.
#4 BARS @ 24" O.C.

NOTES:

1. EXPANSION JOINTS REQUIRED AT ALL LOCATIONS WHERE CHANNEL MEETS CURB.

2. WEAKENED PLANE JOINTS REQUIRED AT 10' MAX. SPACING.

3. REFER TO PROJECT GEOTECHNICAL REPORT FOR TYPE II AGGREGATE OR SELECTED MATERIAL DEPTH AND COMPACTION, SUB–GRADE PREPARATION, MEMBRANES AND OTHER PLACEMENT RECOMMENDATIONS.

6 "U" CHANNEL

NOT TO SCALE

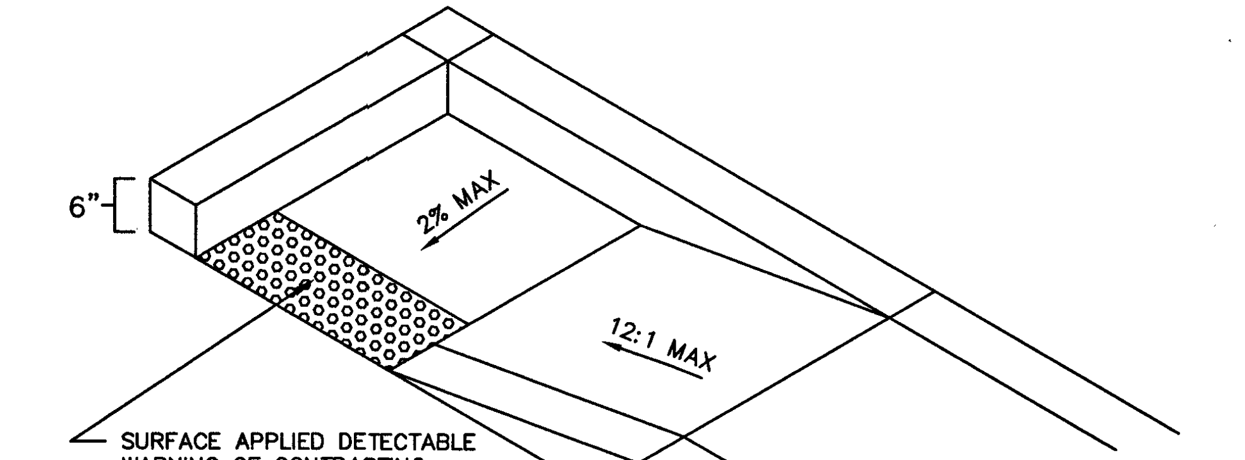

6"
2% MAX
12:1 MAX

SURFACE APPLIED DETECTABLE WARNING OF CONTRASTING BACKGROUND CONSISTING OF RAISED TRUNCATED DOMES CCAUSD NO. 235 MANUFACTURED BY ARMOR–TILE OR APPROVED EQUAL.

RAMP NOTES: (FOR ALL ACCESSIBLE ROUTE SLOPES GREATER THAN 1:20)

1. RAMP LENGTHS SHALL BE 6'–0" (72") MIN. FOR EACH 6" RISE
2. RAMP LANDINGS SHALL BE FLAT FOR A MINIMUM DISTANCE OF 5'–0"
3. RAMP CROSS SLOPES SHALL NOT TO EXCEED 1:48
4. RAMP SLOPES SHALL NOT TO EXCEED 1:12
5. HEIGHT OF CURBS (OR EDGES) SHALL NOT TO EXCEED 6".
6. RAMP CLEAR WIDTHS TO BE 3'–0" MINIMUM.
7. RAMP HEIGHTS ARE NOT INTENDED TO EXCEED 6" IN HT. PER EA. RUN.
8. RAMP SHALL HAVE A BROOM FINISH.

4 ON-SITE RAMP

NOT TO SCALE

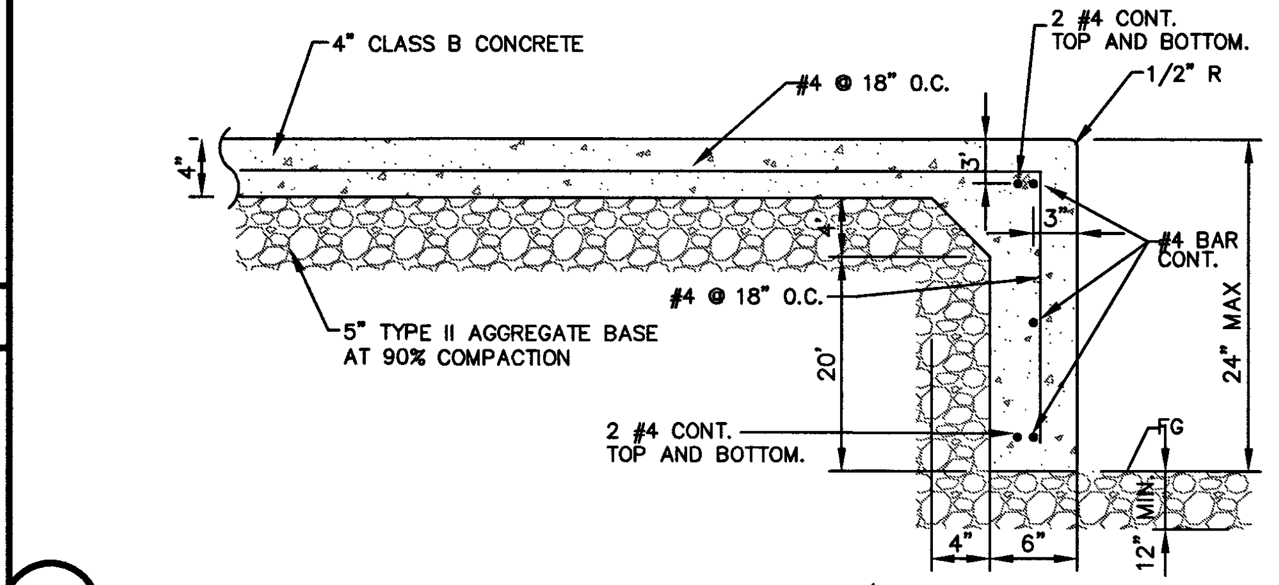

4" CLASS B CONCRETE
#4 @ 18" O.C.
2 #4 CONT. TOP AND BOTTOM.
1/2" R
4"
#4 BAR CONT.
#4 @ 18" O.C.
24" MAX
20'
5" TYPE II AGGREGATE BASE AT 90% COMPACTION
2 #4 CONT. TOP AND BOTTOM.
FG
12" MIN.
4"
6"

3 TURNED DOWN SIDEWALK

NOT TO SCALE

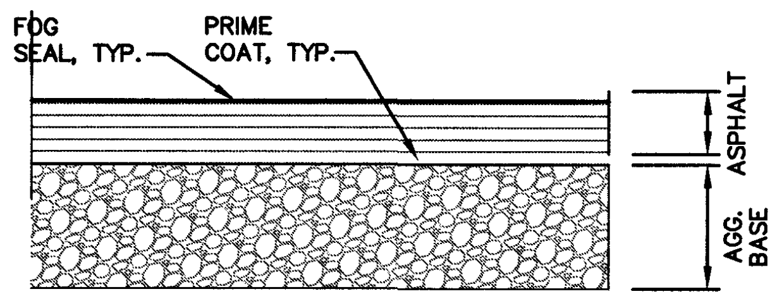

FOG SEAL, TYP.
PRIME COAT, TYP.
ASPHALT
AGG. BASE

PAVEMENT SECTION AS PROPOSED IN GEOTECHNICAL REPORT PREPARED BY: GES
PROJECT NO. 20174217E1
DATED: May 7, 2018

TYPE OF TRAFFIC	ASPHALT (inches)	TYPE II BASE COURSE (inches)
AUTOMOBILE PARKING	3	7
MAIN CORRIDORS & HEAVY DUTY TRUCK	3	10

REFER TO PROJECT GEOTECHNICAL REPORT FOR ALL SUB–GRADE PREPARATION & COMPACTION.

NOTE: ALL AGGREGATE BASES SHALL BE COMPACTED PER GEOTECHNICAL REPORT.

2 AC PAVEMENT SECTION

NOT TO SCALE

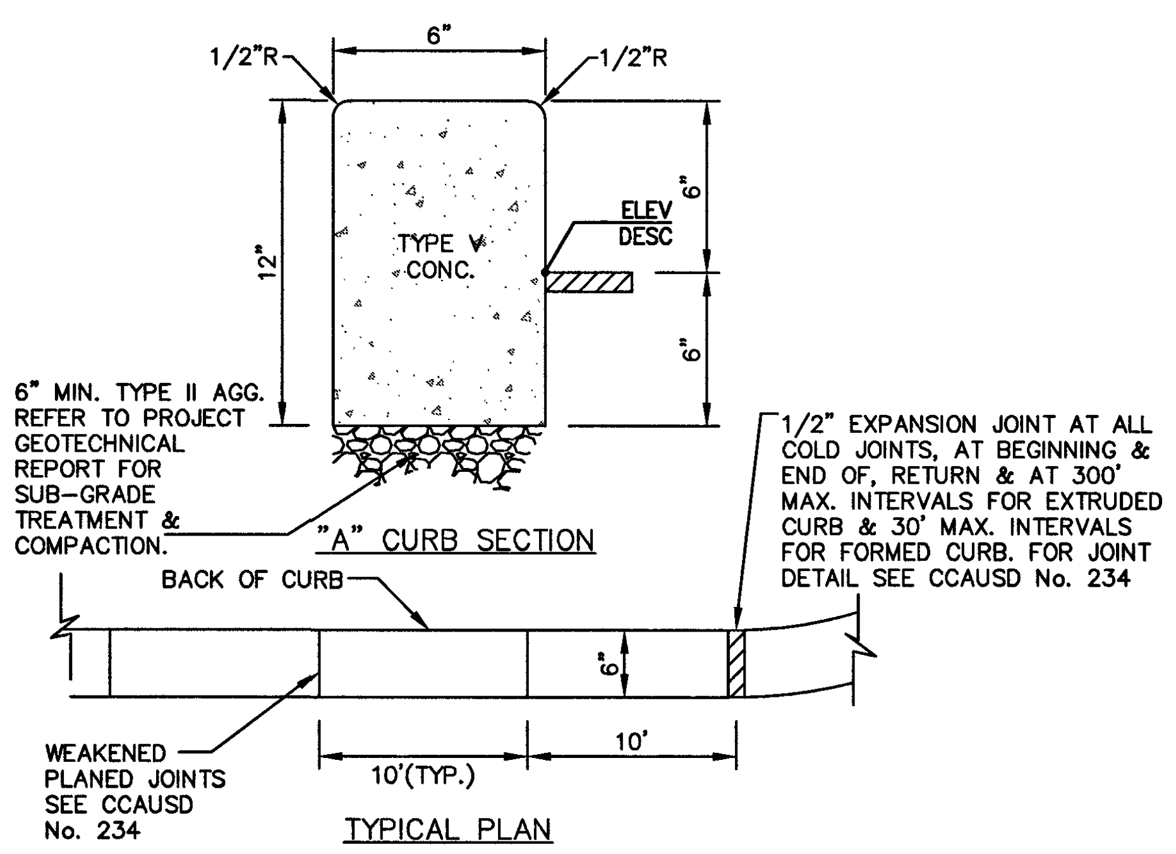

1/2"R
6"
1/2"R
12"
TYPE V CONC.
ELEV DESC
6"
6"
6" MIN. TYPE II AGG. REFER TO PROJECT GEOTECHNICAL REPORT FOR SUB–GRADE TREATMENT & COMPACTION.
BACK OF CURB
1/2" EXPANSION JOINT AT ALL COLD JOINTS, AT BEGINNING & END OF, RETURN & AT 300' MAX. INTERVALS FOR EXTRUDED CURB & 30' MAX. INTERVALS FOR FORMED CURB. FOR JOINT DETAIL SEE CCAUSD No. 234
6"
WEAKENED PLANED JOINTS SEE CCAUSD No. 234
10'(TYP.)
10'

"A" CURB SECTION

TYPICAL PLAN

1 ON-SITE 'A' CURB

NOT TO SCALE

REV.:	DATE:	BY:	DESCRIPTION:
3	11–21–19	NMG	REVISED TO ADD PEDESTRIAN BRIDGE CLV SB 1/27/20

Lochsa engineering
6345 South Jones Blvd.
Suite 100
Las Vegas, NV 89118
Phone (702) 365-9312
Fax (702) 365-9317
www.lochsa.com

SHEET
DETAIL SHEETS
DETAIL SHEET

TITLE
18 FREMONT STREET
HOTEL AND CASINO
CITY OF LAS VEGAS

PROJECT No.:	171126
DATE:	12/20/19
SCALE:	N/A
DRAWN BY:	JWN
DESIGNED BY:	NMG
CHECKED BY:	GMM

SEAL
GUY M. MORRIS
EXP. 12–31–21
CIVIL
No. 14526
12/20/19

SHEET No.
C7.01
SHEET 15 OF 15
CLV No. 107V7521
L18–02490

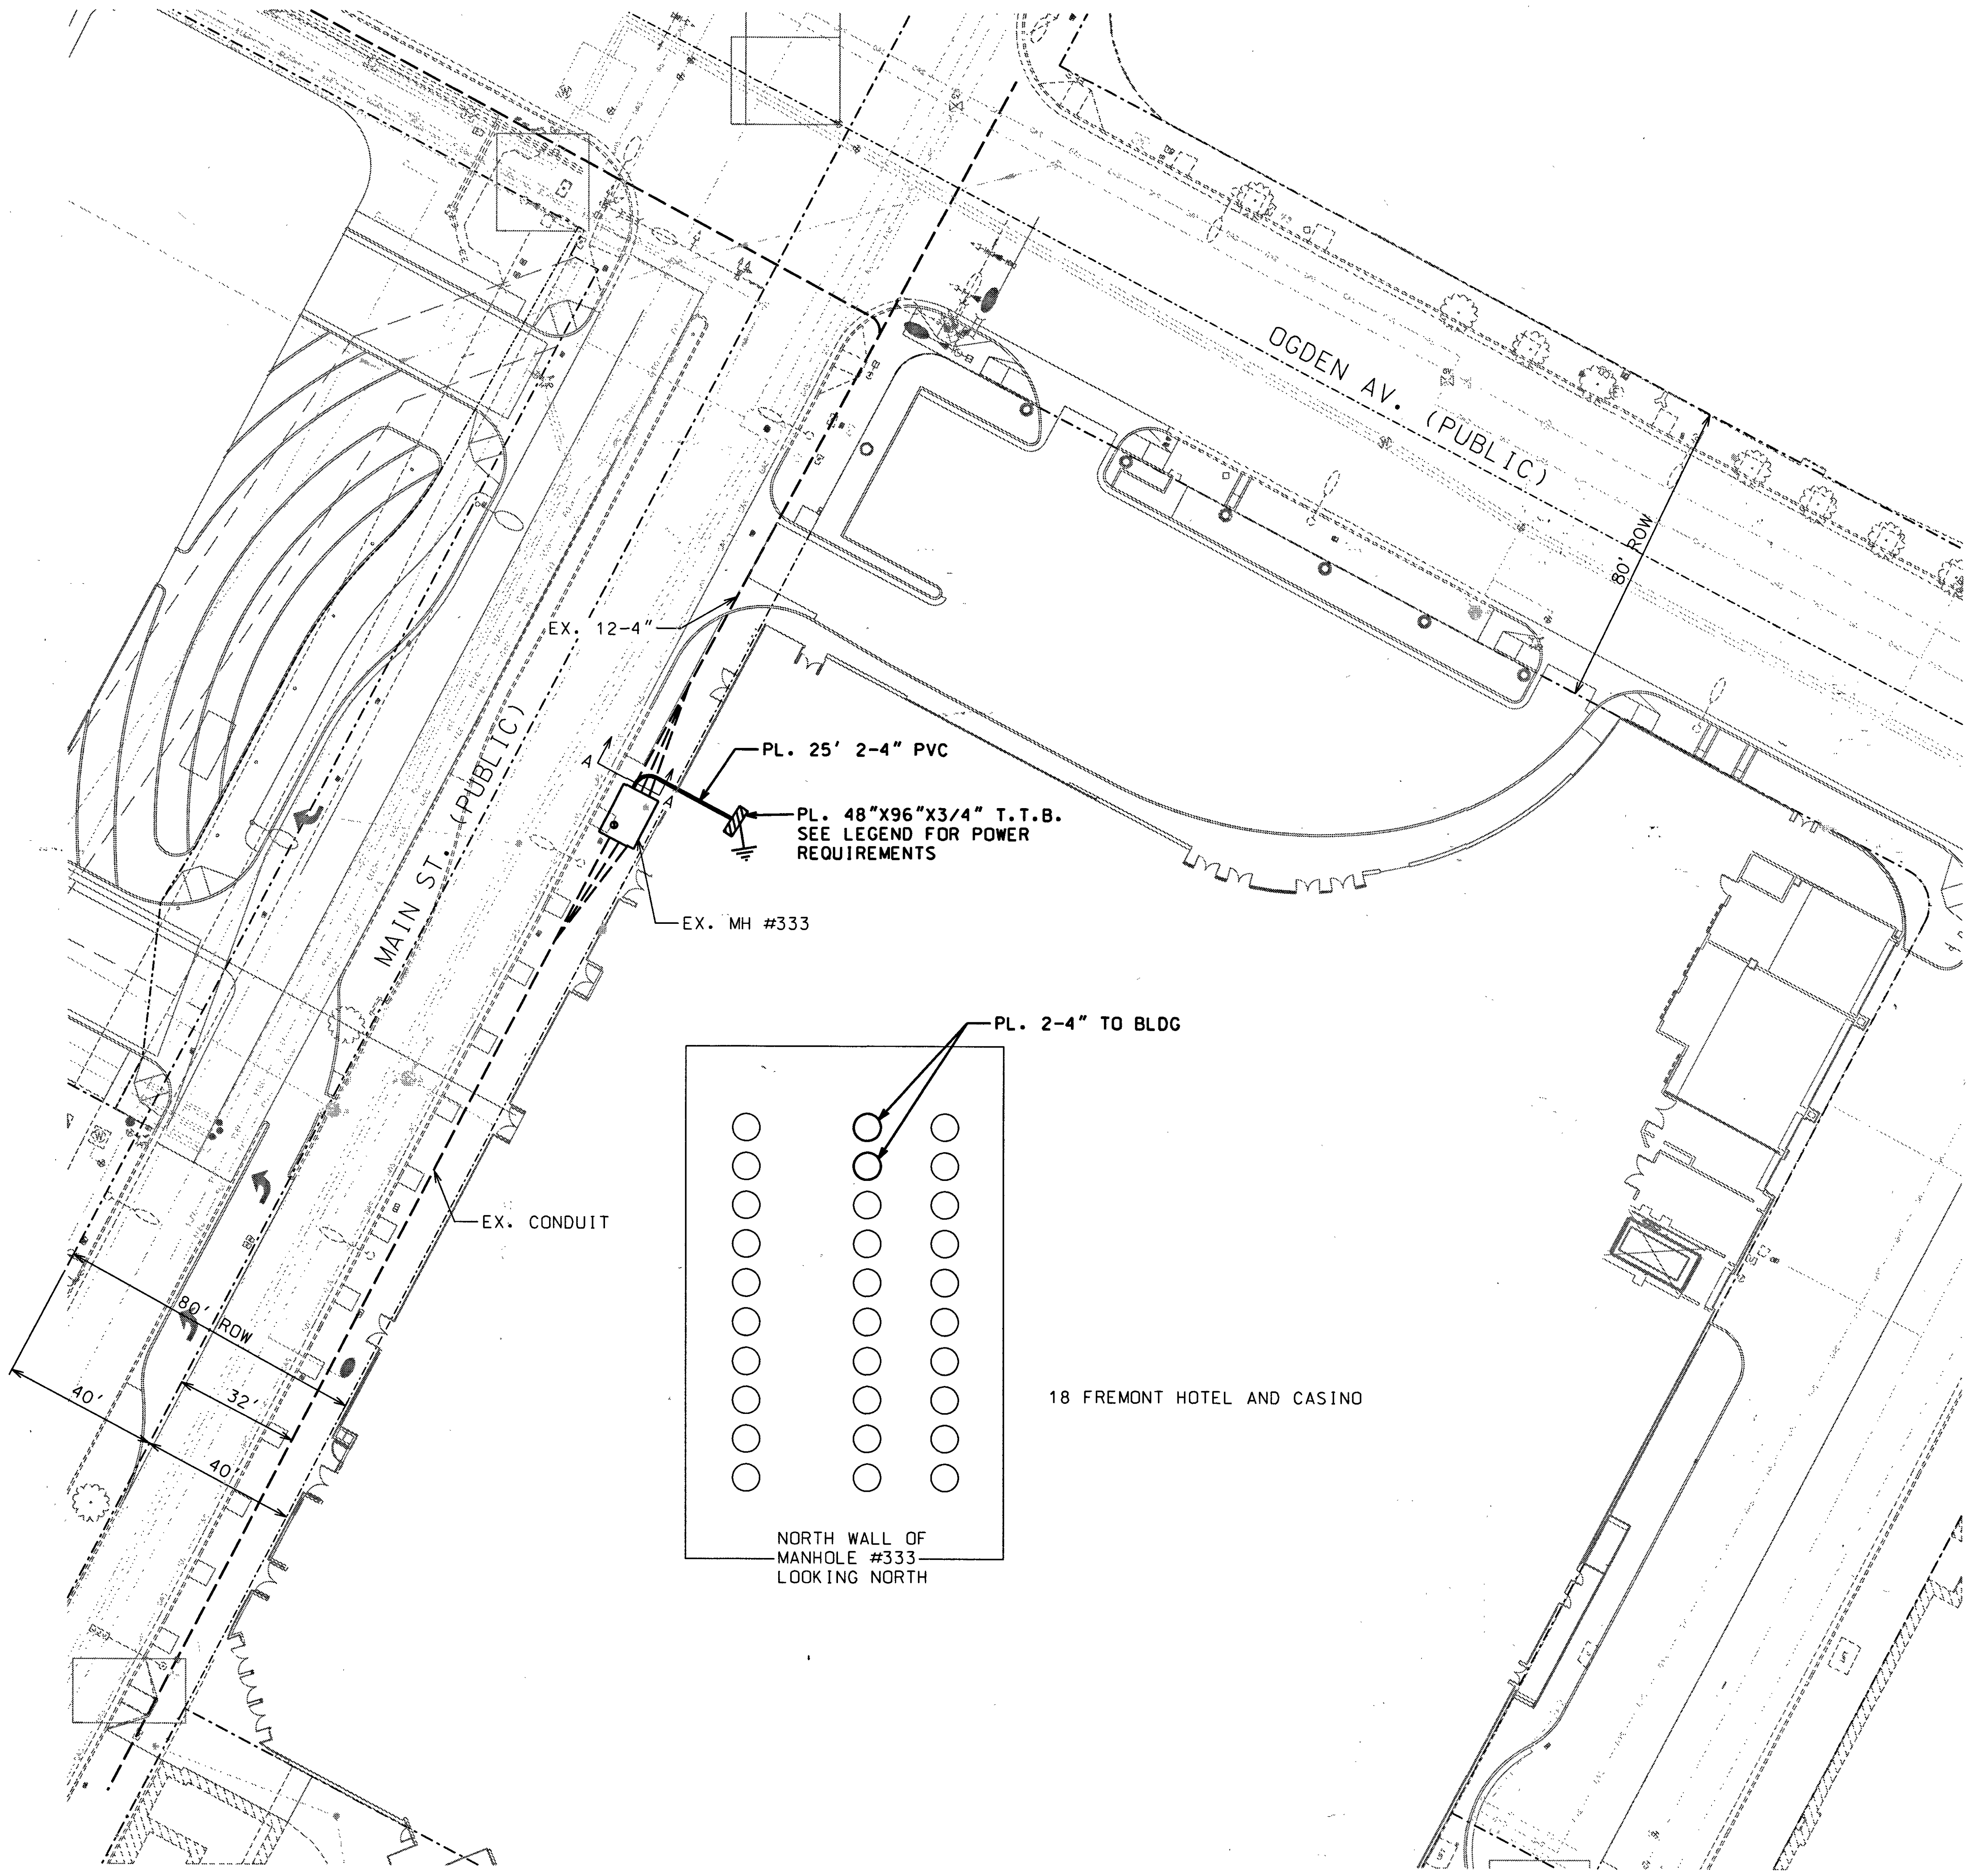

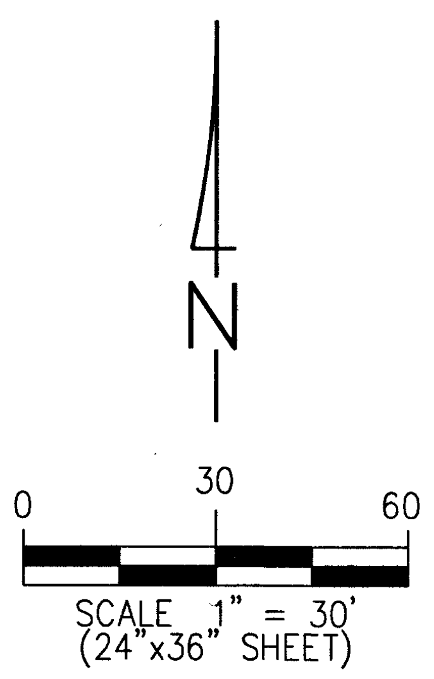

SCALE 1" = 30'
(24"x36" SHEET)

ESTIMATED QUANTITIES

25' 2-4" PVC, DB-100 GRADE
1 - 48"X96"X3/4" T.T.B.

TRENCH DETAIL A-A
CITY OF LAS VEGAS R/W - SIDEWALK AREAS
(2-4" TELEPHONE CONDUIT IN SOLE TRENCH)

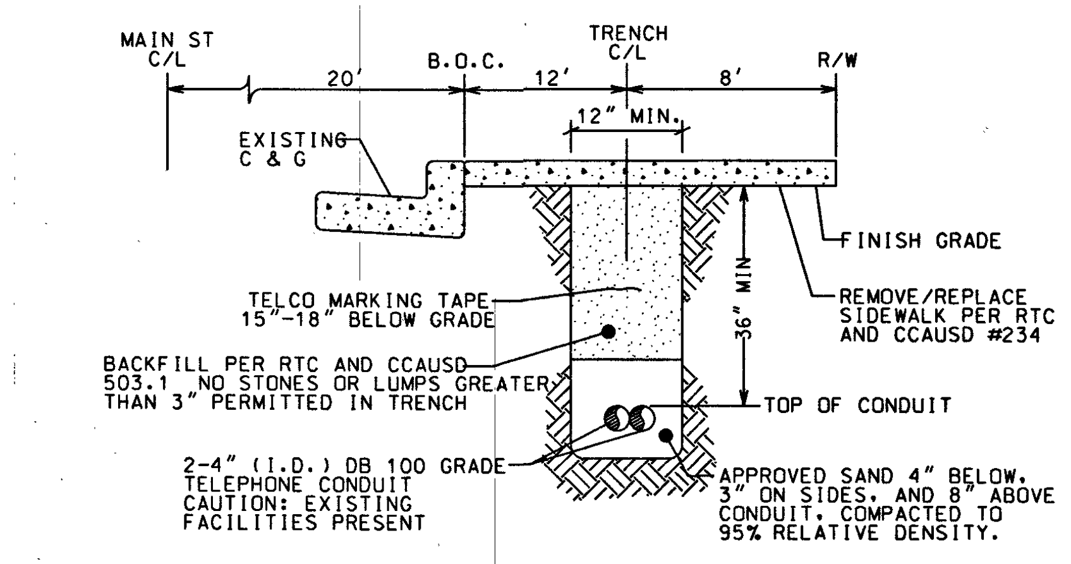

APPROVED FOR CONSTRUCTION

THIS APPROVAL IS FOR WORK IN CLV
R/W OR CLV EASEMENTS ONLY.
OBTAINING PERMISSIONS
OR EASEMENTS FOR WORK SHOWN ON
PRIVATE PROPERTY IS THE RESPONSIBILITY
OF THE UTILITY.

Shan Botta 2/26/20
APPROVAL DATE

ALL CONSTRUCTION AND MATERIALS SHALL BE IN ACCORDANCE WITH THE "UNIFORM STANDARD SPECIFICATIONS FOR PUBLIC WORKS CONSTRUCTION OFF-SITE IMPROVEMENTS, CLARK COUNTY AREA NEVADA", LATEST ISSUE; THE "UNIFORM STANDARD DRAWINGS FOR PUBLIC WORKS CONSTRUCTION, CLARK COUNTY AREA NEVADA", LATEST ISSUE; AND OTHER APPLICABLE APPROVED STANDARDS ISSUED BY THE CONTROLLING AGENCY; ALL LOCAL CITY CODES AND ORDINANCES APPLICABLE.

SERVICE CANNOT BE PROVIDED WITHOUT APPROVED OPEN TRENCH AND FINAL INSPECTION BY A CENTURYLINK INSPECTOR.

LEGEND

━━	PROPOSED CONDUIT:	P.V.C. - D.B. (DIRECT BURIAL) GRADE: D.B. 60 FOR 1", 2", & 3" D.B. 100 FOR 4"
──	EXISTING CONDUIT	

RADIAL BENDS:
SCHEDULE 40 PVC (TYPICAL) OR RIGID GALVANIZED STEEL (RGS) WITH DOUBLE WRAPPED 10 MIL. CORROSION PROTECTION TAPE (AS SHOWN). 24" RADIUS FOR 1"; 36" RADIUS FOR 2"; 48" RADIUS FOR 3" & 4".

EXISTING	PROPOSED	
⊡	⊡	MANHOLE - INCLUDE REQUIRED GRADE RINGS, RACKING, GROUNDING, STEP RUNGS AND LADDER - REFER TO DRAWING FOR SIZE/TYPE.
▭	▭	400 PULL BOX (3'0" x 5'0" x 4'0" I.D.) - WITH TWO (2) HINGED ALUMINUM TORSION-ASSISTED TRAFFIC RATED LIDS MARKED "TELCO", GALVANIZED STEEL ADJUSTING FRAME, AND FOUR (4) 18 HOLE CABLE RACKS (2 EA. SIDE).
⧄	⧄	200 PULL BOX (2'6" x 4'0" x 4'0" I.D.) - WITH TWO (2) H-20-44 LOADING, HOT DIP GALVANIZED BOLT DOWN BEAM & PLATE TRAFFIC COVERS MARKED "TELCO" AND FOUR (4) 18 HOLE CABLE RACKS (2 EACH SIDE).
▭	▭	100 PULL BOX (2'0" x 3'0" x 3'0" I.D.) - WITH TWO (2) H-20-44 LOADING, HOT DIP GALVANIZED BOLT DOWN BEAM & PLATE TRAFFIC COVERS MARKED "TELCO" AND FOUR (4) 18 HOLE CABLE RACKS (2 EACH SIDE).
☐	☐	30 PULL BOX (17" x 30" x 30" I.D.) - P.C.C. TYPE PULL BOX (ES-30 or T-30CC)
▷	▷	16 HAND HOLE (9" x 15" x 12" I.D.)

EXISTING	PROPOSED		
⊠	⊠	TERMINAL CABINET 48" x 48" x 6"	UNDERWRITER LABORATORY APPROVED, RAIN-TIGHT WITH A NON-LOCKING, SIDE-HINGED DOOR QUIPPED INSIDE WITH A ¾" PLYWOOD BACKBOARD (1" SMALLER ON ALL SIDES, CENTERED IN CABINET) SECURED WITH RECESSED MOUNTING HARDWARE AND A # 6 GROUND WIRE CONNECTED TO THE APPROVED COMMUNICATION GROUNDING SOURCE, AND A 120V AT 20AMPS OUTLET WITHIN 6' AS DETERMINED BY THE ELECTRICAL ENGINEER FOR THIS BUILDING OR DEVELOPMENT. MOUNT CABINET AT EYE LEVEL A MINIMUM OF 48" ABOVE FINISH GRADE.
⊟	⊟	TERMINAL CABINET 36" x 36" x 6"	
▨	▨	TELEPHONE TERMINAL BACKBOARD (T.T.B.) - SEE PLAN FOR SIZE REQUIREMENTS: 3/4" PLYWOOD BACKBOARD TREATED WITH FIRE RETARDANT PAINT OR SEALER AND A # 6 GROUND WIRE CONNECTED TO THE APPROVED COMMUNICATION GROUNDING SOURCE AND A 120V AT 20AMPS OUTLET WITHIN 6' AS DETERMINED BY THE ELECTRICAL ENGINEER FOR THIS BUILDING OR DEVELOPMENT. BACKBOARDS SMALLER THAN 4'x8' (i.e. 2' x 2' & 4' x 4') SHOULD BE MOUNTED 40" ABOVE THE FLOOR.	

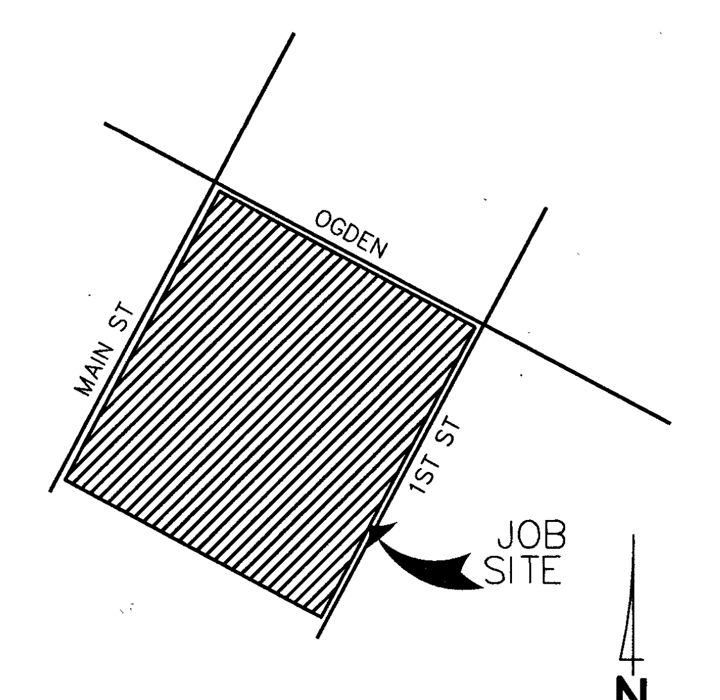

VICINITY MAP
T-R-S: 20S-61E-34

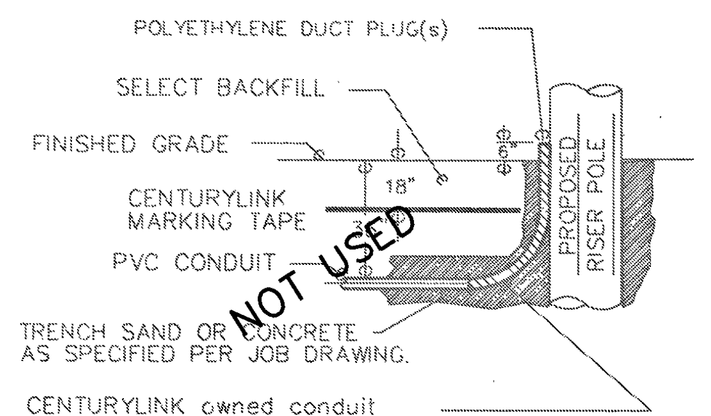
POLYETHYLENE DUCT PLUG(s)
SELECT BACKFILL
FINISHED GRADE
18"
CENTURYLINK
MARKING TAPE
PVC CONDUIT
NOT USED
PROPOSED
RISER POLE
TRENCH SAND OR CONCRETE
AS SPECIFIED PER JOB DRAWING.
CENTURYLINK owned conduit
2-4" Rigid Galvanized Steel, 48" radius
riser bends with double wrapped, 10 mil
corrosion protective tape or 2-4"
Sch. 40 PVC conduit. (See plan for type)

RISER DETAIL
(TYPICAL)

CONSTRUCTION NOTES

1. ALL CONSTRUCTION SHALL CONFORM TO THE LATEST ISSUE OF THE CENTURYLINK UNDERGROUND SPECIFICATIONS.
2. ALL CONDUIT, TRENCHING AND SUBSTRUCTURES ARE TO BE PROVIDED BY THE DEVELOPER AND CONFORM WITH CENTURYLINK STANDARDS. ALL BACKFILLING AND RESTORATION WORK SHALL CONFORM TO THE REGIONAL TRANSPORTATION COMMISSION OF SOUTHERN NEVADA (RTC) UNIFORM STANDARD DRAWINGS.
3. WHEN EXISTING TELEPHONE FACILITIES (i.e. POLES, MANHOLES, PULL BOXES, CONDUIT, TERMINALS, etc.) ARE AFFECTED BY IMPROVEMENTS AS REQUIRED BY LOCAL ORDINANCE (i.e. STREETS, SIDEWALKS, GUTTERS, SEWERS, STORM DRAINS etc.), THE DEVELOPER SHALL BE RESPONSIBLE FOR THE ADJUSTMENT OF THESE FACILITIES AS REQUIRED.
4. TELEPHONE BOXES ARE TO BE PLACED BEHIND THE CURB LINE AND/OR IN THE SIDEWALK AREA WHENEVER POSSIBLE AND SITUATED TO AVOID DRIVEWAYS AND HANDICAP RAMPS. ALL TRENCHING WILL BE OF A MINIMUM DEPTH TO MAINTAIN 36" COVER FROM FINAL GRADES TO TOP OF PIPE (EXCEPT WHEN ENTERING TELEPHONE BOXES). MAINTAIN 12" MINIMUM SEPARATION FROM FOREIGN UTILITIES. BOXES WILL BE ESTABLISHED TO FINISH GRADE.
5. ALL PULL BOXES (2'-0" X 3'-0" AND LARGER) AND MANHOLES ARE TO BE GROUNDED WITH A 3/8" x 1/16" TINNED SOFT COPPER BONDING RIBBON PLACED VERTICALLY AROUND THE BOTTOM OF THE BOX WITH 3' ENDS STUBBED INSIDE.
6. ALL TELEPHONE BOXES NOT IN SIDEWALK AREAS WILL BE REQUIRED TO HAVE A PROTECTIVE CONCRETE COLLAR, RE-ENFORCED WITH REBAR, POURED AROUND THE TOP PORTION OF THE BOX PER CENTURYLINK SPECIFICATIONS.
7. USE EXISTING PRECAST TERMINATORS TO JOIN SUBSTRUCTURES WHENEVER POSSIBLE. IF EXISTING TERMINATORS ARE NOT AVAILABLE THEN THE CONTRACTOR SHALL CORE DRILL, PLACE END BELLS AND PROPERLY GROUT THE CONDUIT INTO THE PRE-DETERMINED LOCATION. CONTACT THE CENTURYLINK INSPECTOR AT 244-7811, 24 HOURS IN ADVANCE TO DETERMINE THE EXACT ENTRANCE LOCATION. ENTERING THE SIDE OF A CENTURYLINK MANHOLE OR PULL BOX IS NOT PERMITTED UNLESS APPROVED BY CENTURYLINK.
8. WHEN A PULL BOX OR MANHOLE IS SITUATED WITHIN 50' OF A POWER TRANSFORMER, THE DEVELOPER/ CONTRACTOR SHALL PROVIDE AND INSTALL A #6 AWG STRANDED COPPER WIRE WITH GREEN PVC INSULATION FROM THE PULL BOX OR MANHOLE TO THE POWER TRANSFORMER (EXCLUDING 30 BOXES AND SMALLER). LEAVE A 4 FOOT TAILING END INSIDE THE SUBSTRUCTURE AND INCLUDE ALL CLAMPS NECESSARY TO FASTEN THE GROUNDING WIRE TO THE TRANSFORMER GROUND ROD OR COUNTERPOISE. THE GROUND WIRE SHALL ENTER THE SUBSTRUCTURE THROUGH THE 1" PVC GROUND SLEEVE.
9. WHEN JOINING EXISTING STUB-OUTS, THE LOCATION AND VALIDITY OF THE STUB-OUTS ARE ASSUMED AND BASED OFF RECORDS. IT SHALL BE THE CONTRACTORS RESPONSIBILITY TO DETERMINE THE EXACT HORIZONTAL AND VERTICAL LOCATION OF THE EXISTING CONDUIT STUB-OUT. THE CONTRACTOR SHALL BE RESPONSIBLE TO LOCATE, PROVE AND PLACE PULL STRING IN THE EXISTING CONDUIT AS PART OF CONNECTING TO THE STUB FOR EXTENSION TO THIS PROJECT. IF THE CONDUIT CANNOT BE PROVED OR IS IDENTIFIED AS BEING DAMAGED THEN THE CONTRACTOR SHALL BE RESPONSIBLE TO REPAIR THE DUCTS WHERE DAMAGED OR INSTALL NEW CONDUIT BACK TO THE EXISTING TRUE POINT OF RE-ENFORCABLE SERVICE (i.e. POLE, MANHOLE OR PULL BOX) AT THE DEVELOPERS EXPENSE.
10. THE CONTRACTOR SHALL PROVE AND MANDREL ALL CONDUIT AFTER BACKFILLING WHILE A CENTURYLINK INSPECTOR IS PRESENT. MANDREL SIZE IS TO BE 1/4" SMALLER THAN THE INSIDE DIAMETER OF THE CONDUIT.
11. THE CONTRACTOR SHALL PROVIDE AND INSTALL A MEASURING TAPE CONSISTING OF WATER PROOF, 400 POUND TENSILE STRENGTH, MARKED IN ONE FOOT OR LESS INCREMENTS IN AT LEAST ONE DUCT OF ALL CONDUIT SECTIONS. ALL OTHER DUCTS IN A MULTIPLE DUCT SYSTEM WILL HAVE A 3/32" JET LINE PULL STRING WITH 400 POUND TENSILE STRENGTH.
12. A POLYETHYLENE DUCT PLUG SHALL BE INSTALLED IN ALL CONDUIT WHERE TERMINATED OR STUBBED.
13. CONCRETE ENCASEMENTS SHALL CONSIST OF 3/4" AGGREGATE, TYPE V, PORTLAND CEMENT CONCRETE. THE ENCASEMENT SHALL BE A MINIMUM OF 2" BETWEEN THE CONDUIT AND A MINIMUM OF 3" ON THE TOP, BOTTOM AND SIDES OF THE DUCT BANK.
14. PROTECTIVE POSTS SHALL BE 4" RIGID STEEL PIPE, SIX FEET IN LENGTH, FILLED AND SET IN CONCRETE AT LOCATIONS SHOWN. THE TOP OF THE PROTECTIVE POST SHALL BE 36 INCHES ABOVE THE PROPOSED FINISHED GRADE AND PAINTED WITH YELLOW STREET MARKING PAINT.
15. PLYWOOD BACKBOARDS ARE TO BE TREATED WITH FIRE RETARDANT MATERIAL, PAINT, OR SEALER.
16. ALL TERMINALS, BACKBOARDS, CABINETS, ETC., SHALL BE EQUIPPED WITH A #6 GAUGE GROUND WIRE, RUN TO AN APPROVED GROUND SOURCE.
17. IN ORDER TO INSURE ADEQUATE FACILITIES ARE PROVIDED FOR THIS PROJECT, IT IS IMPERATIVE THAT THIS CONDUIT RECOMMENDATION NOT BE CHANGED WITHOUT CENTURYLINK OUTSIDE PLANT ENGINEERING APPROVAL.
18. CENTURYLINK WILL REQUIRE "AS-BUILT" FOOTAGES PRIOR TO ORDERING CABLE TO SERVE THIS DEVELOPMENT. THESE FOOTAGES MUST BE RECEIVED SIX WEEKS PRIOR TO SERVICE INSTALLATION DUE DATES.
19. CALL 244-7811 TO SCHEDULE INSPECTIONS 24 HOURS IN ADVANCE. REQUESTS RECEIVED AFTER 11:00 AM MAY NOT BE SCHEDULED FOR THE FOLLOWING WORKDAY.

CONTRACTOR / DEVELOPER NOTE

1. THE DEVELOPER/CONTRACTOR SHALL CALL 244-7811 TO SCHEDULE INSPECTIONS 24 HOURS IN ADVANCE. REQUESTS RECEIVED AFTER 11:00 AM MAY NOT BE SCHEDULED FOR THE FOLLOWING WORKDAY.
2. ANY MODIFICATIONS TO THE CENTURYLINK DESIGN MUST BE APPROVED BY THE ENGINEER.
3. THESE PLANS WILL BE VALID FOR SIX MONTHS FROM DATE OF ISSUE.

CITY OF LAS VEGAS
PERMIT REQUIRED *
DEVELOPER/CONTRACTOR SHALL OBTAIN A CITY PERMIT BEFORE ANY EXCAVATION WORK WITHIN CITY OF LAS VEGAS RIGHT-OF-WAY
*CENTURYLINK INSPECTOR WILL VERIFY CITY PERMIT FOR WORK DONE WITHIN CITY OF LAS VEGAS RIGHT-OF-WAY
INSPECTOR: DATE:

PROJECT REQUIREMENTS:

NDOT PERMIT:	☐
BLM GRANT:	☐
BOR GRANT:	☐
U.S.F.S.:	☐
U.P.R.R. PERMIT:	☐
SNWA PERMIT:	☐
3rd PARTY EASM'T:	☐
OTHER:	☐
NOT REQUIRED:	☒
REMARKS:	

OWNER/CONTACT: KEITH NICHOLS
TELEPHONE: 954-683-8263

TOWNSHIP: 20S		
RANGE: 61E	CONTRACT ENGINEER: NAME: S. PEREZ	COMMUNITY NAME:
SECTION: 34	COMPANY: OUTSOURCE, INC	WC CLLI:

CENTURYLINK
PROPRIETARY

CONSTRUCTION PERMIT REQUIRED BY CONTRACTOR

NO.	REVISION	ENGR.	MGR.	DATE
1				
2				
3				

811
Know what's below.
Call before you dig.

CenturyLink™

TITLE UNDERGROUND CONDUIT	ENG: V. FIGUEROA	W.O. N.647369
REQUIREMENT for	PHONE 702.244.6902	C.O. LSVGNVXB
LOC. 18 FREMONT HOTEL & CASINO	APV'D. BY VF	ISSUE DATE 12/12/19
8 FREMONT ST (MAIN & OGDEN)	SCALE 1"= 30'	SHT. NO. 1 of 1

THIS DRAWING MAY SHOW APPROXIMATE LOCATIONS OF KNOWN UTILITIES IN THE IMMEDIATE VICINITY OF THE WORK TO BE DONE, BUT CENTURYLINK DOES NOT GUARANTEE OR ASSUME LIABILITY FOR THEIR POSITION OR DEPTH. CONTRACTORS SHALL DETERMINE TO THEIR SATISFACTION THE ACTUAL POSITION AND DEPTH OF EXISTING UTILITIES AS THEY WILL ASSUME THIS LIABILITY DURING THE PERFORMANCE OF THIS WORK.

RTC SOUTHERN NEVADA NOTES:

- FOR ASPHALT CUT AND RESTORATION REQUIREMENTS, SEE RTC UNIFORM STANDARD DRAWING SERIES 500.1, 500.2, 500.3, 500.4 AND 500.5
- FOR SIDEWALK REMOVAL AND REPLACEMENT REQUIREMENTS SEE RTC UNIFORM STANDARD DRAWING 234
- FOR TYPICAL U.G. UTILITY LOCATIONS UNDER STREETS AND SIDEWALKS, SEE RTC UNIFORM STANDARD DRAWINGS 501 AND 501.1
- FOR BACKFILL REQUIREMENTS SEE RTC UNIFORM STANDARD DRAWING 503.1
- SEE COMPLETE RTC UNIFORM STANDARD DRAWINGS FOR FURTHER AGENCY REQUIREMENTS

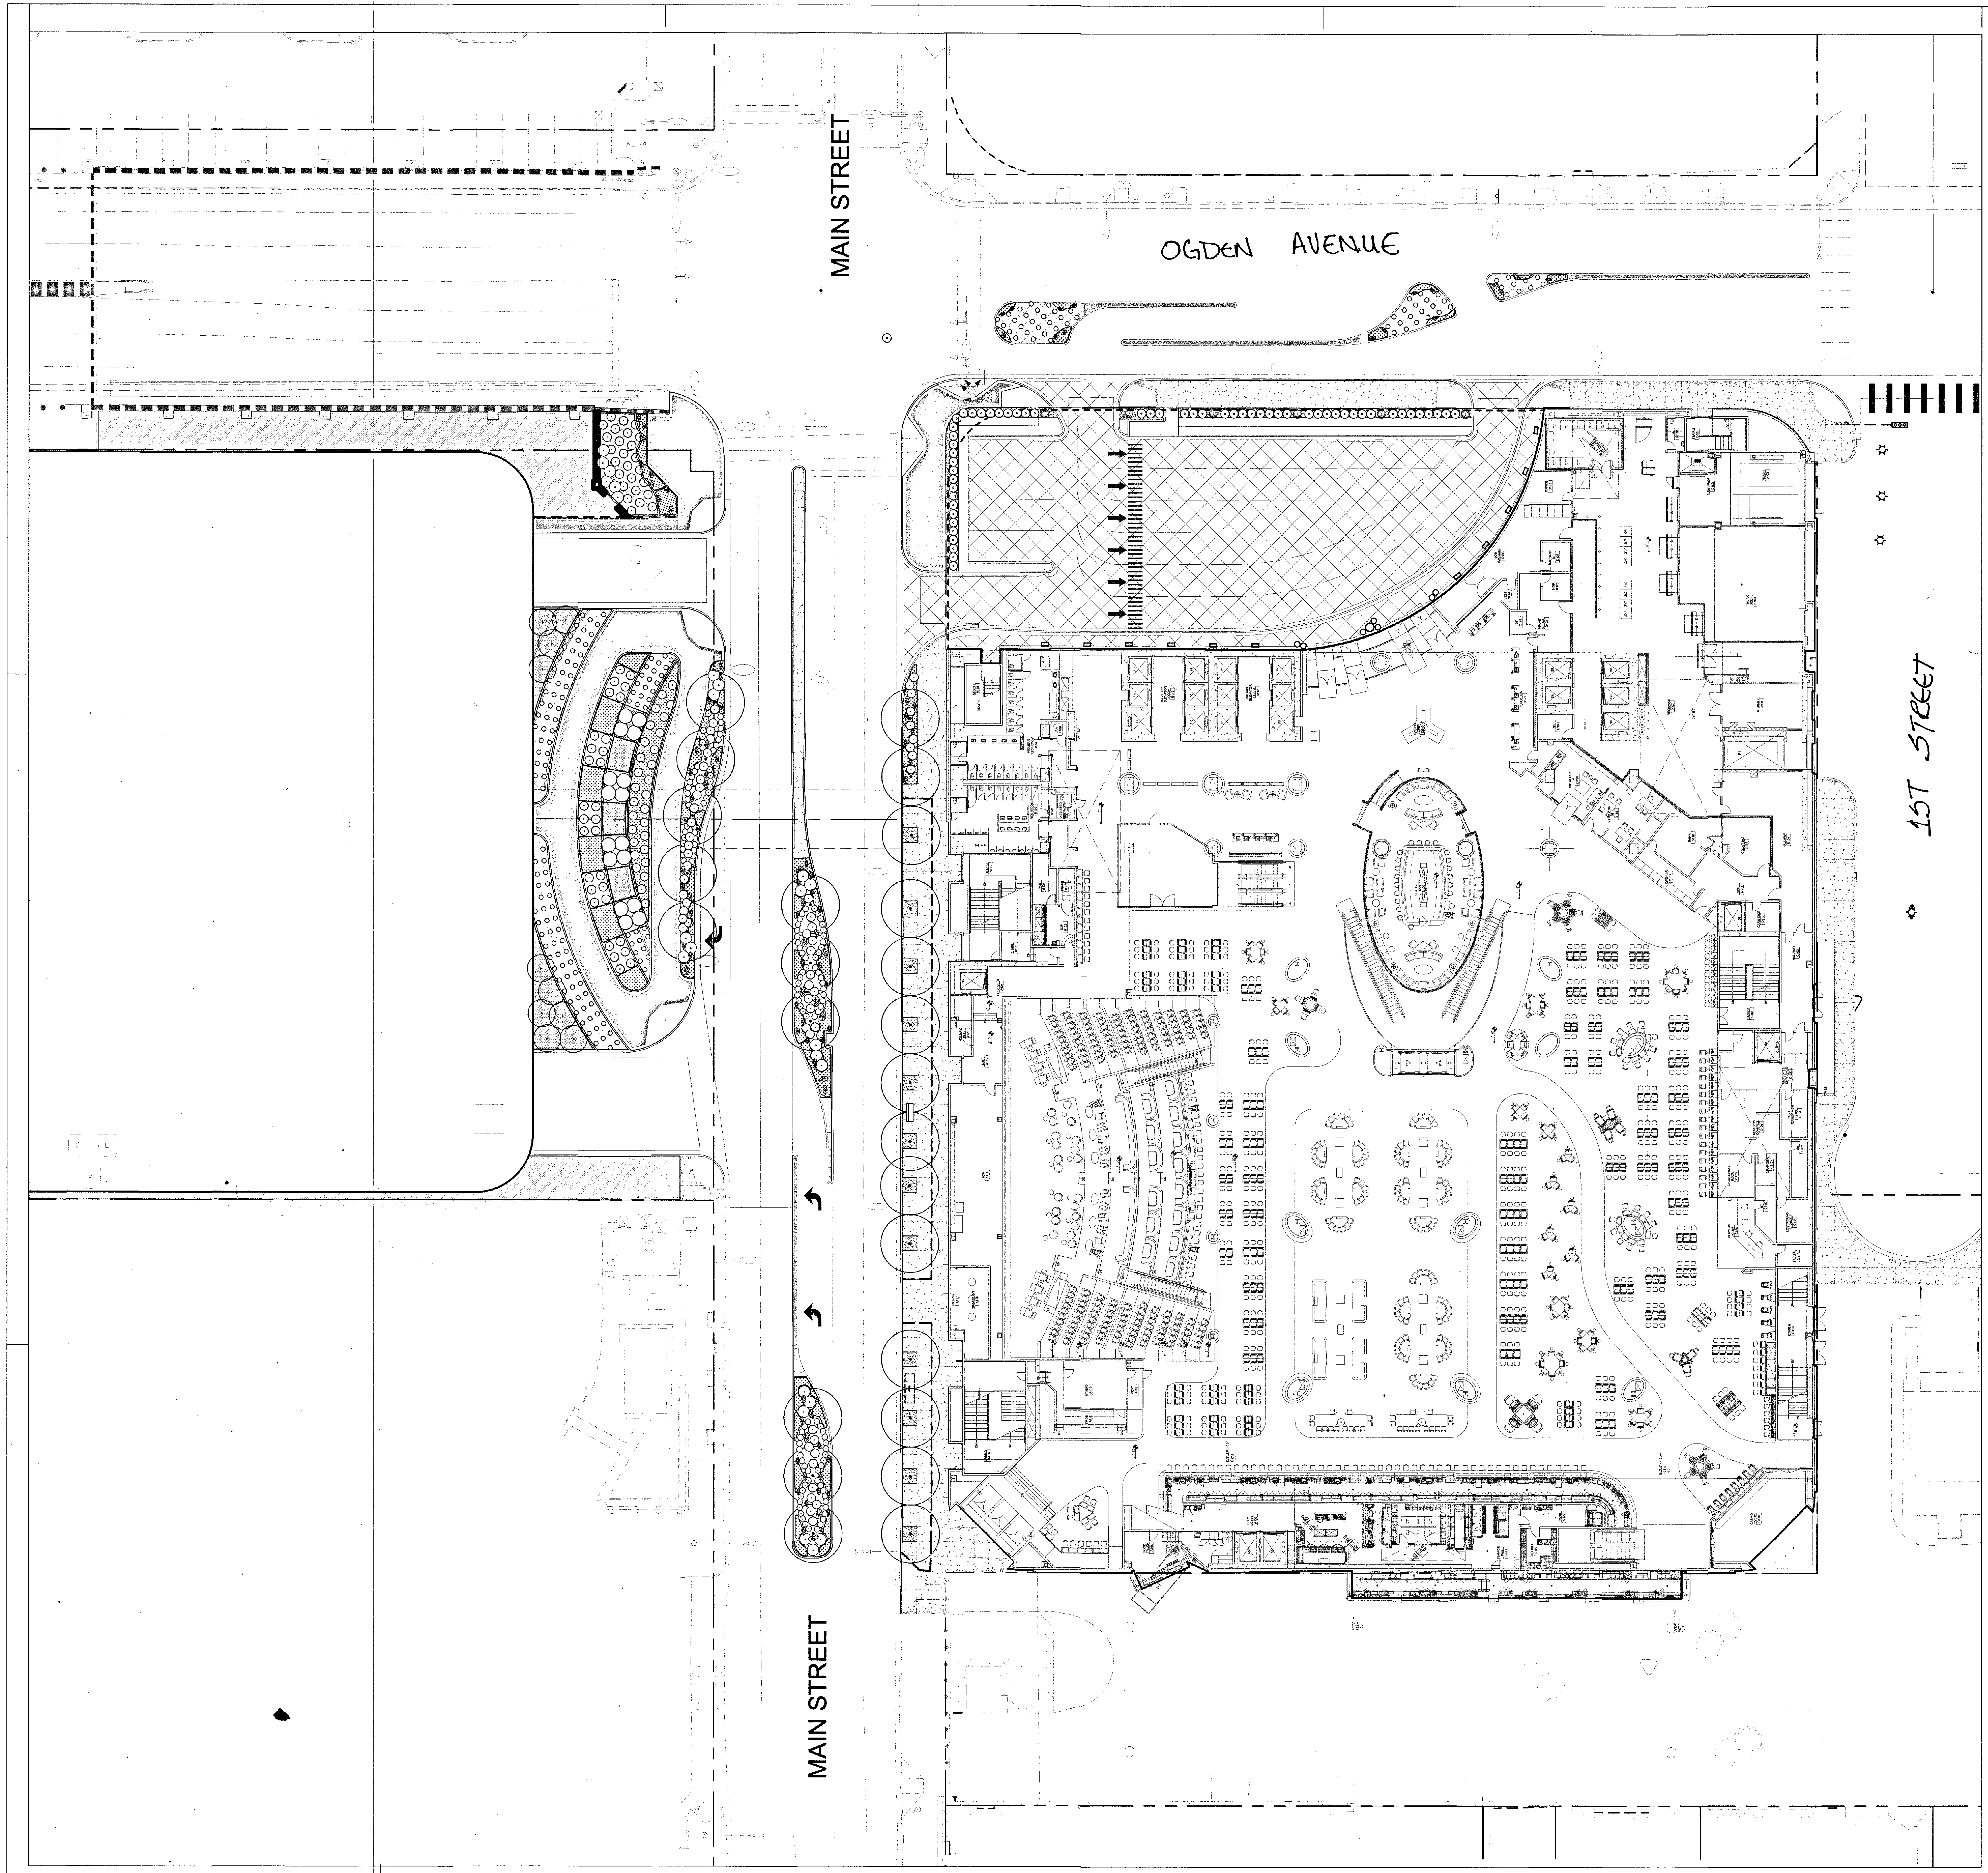

04/08/2019 PERMIT SET	
Sheet Number	Sheet Title
L000	DRAWING REGISTRY
L001	HARDSCAPE NOTES
L002	HARDSCAPE NOTES
L003	LANDSCAPE NOTES
L005	LANDSCAPE NOTES
L100	SITE LAYOUT
L101	DETAILS
L102	DETAILS
L301	SITE LANDSCAPE ENLARGEMENT
L302	SITE LANDSCAPE ENLARGEMENT
L303	SITE LANDSCAPE ENLARGEMENT
L304	SITE LANDSCAPE ENLARGEMENT
L305	LANDSCAPE PALETTE & SCHEDULE
L306	LANDSCAPE PALETTE & SCHEDULE

① DRAWING REGISTRY
PLAN

SCALE 1"=30'-0"

NORTH

SCALE 1"=30'-0"
0 30 ft 60 ft 120 ft

Steelman Partners

ARCHITECTURE
INTERIOR DESIGN
LIGHTING DESIGN
MULTIMEDIA
GRAPHIC DESIGN
PRODUCT DESIGN

3330 West Desert Inn Road
Las Vegas, Nevada 89102
702-873-0221 t
702-367-3565 f
www.steelmanpartners.com

CONSULTANT:

SKS
STUDIO

1925 Central St. Suite A
Kansas City, MO 64108
web: www.sks-studio.com
email: info@sksimms.com

SEAL:

SEAN SIMMS
850
Expires 4/30/19

ARCHITECT
STEELMAN PARTNERS LLP

DRAWINGS AND SPECIFICATIONS AS INSTRUMENTS OF SERVICE ARE AND SHALL REMAIN THE PROPERTY OF THE ARCHITECT. THE DRAWINGS AND SPECIFICATIONS SHALL NOT BE USED ON OTHER PROJECTS, FOR ADDITIONS TO THIS PROJECT, OR FOR COMPLETION OF THIS PROJECT BY OTHERS EXCEPT BY WRITTEN AGREEMENT WITH THE ARCHITECT. ANY USE OR REPRODUCTION OF THIS DRAWING IN WHOLE OR PART BY ANY MEANS IS STRICTLY PROHIBITED EXCEPT WITH SPECIFIC WRITTEN CONSENT OF STEELMAN PARTNERS LLP

REVISIONS:

NUMBER	DESCRIPTION	DATE
X1	SITE PERMIT	04/08/2019

SHEET TITLE:

DRAWING
REGISTRY

JOB #:
20160058

ISSUED FOR:

ISSUE DATE:
04/08/2019

SCALE:
PER VIEW

SHEET:

L000

16

107V7521 L18-02490

GENERAL HARDSCAPE CONDITIONS

1. THE HARDSCAPE CONTRACTOR(S) SHALL BE RESPONSIBLE FOR ADHERING TO ALL THE REQUIREMENTS STATED UNDER THE GENERAL REQUIREMENTS AND CONDITIONS AS WELL AS THE SPECIFIC CRITERIA OUTLINED HEREIN AND ON THE LANDSCAPE DRAWINGS.

2. THE SCOPE OF WORK FOR THE HARDSCAPE CONTRACTOR FOR THIS PROJECT SHALL INCLUDE THE PROVISION OF ALL LABOR, MATERIALS AND EQUIPMENT REQUIRED TO COMPLETE ALL TASKS ASSOCIATED WITH THE HARDSCAPE (HS) INSTALLATION AS SHOWN ON THE DRAWINGS OR NOTED HEREIN. THE HARDSCAPE CONTRACTOR IS RESPONSIBLE FOR COORDINATING WITH THE GENERAL CONTRACTOR REASONABLE ACCESS TO POWER AND POTABLE WATER SOURCES AS REQUIRED.

3. THE HARDSCAPE CONTRACTOR SHALL BE RESPONSIBLE FOR ENSURING ALL WORK (INCLUDING DELIVERY, STORAGE AND DISPOSAL OF THEIR MATERIALS) IS PERFORMED IN COMPLIANCE WITH APPLICABLE JURISDICTIONAL CODES. THE CONTRACTOR IS RESPONSIBLE FOR OBTAINING ALL PERMITS ASSOCIATED WITH THE WORK.

4. THE HARDSCAPE CONTRACTOR SHALL ASSIGN A QUALIFIED PROJECT MANAGER AND FIELD SUPERVISOR TO WORK DIRECTLY WITH THE LANDSCAPE ARCHITECT AND SUPERVISE THE WORK AT ALL TIMES THROUGH FINAL OWNER ACCEPTANCE. IT IS THE CONTRACTOR'S RESPONSIBILITY TO ENSURE THAT PROJECT MANAGER HAS A COMPLETE, CURRENT SET OF DOCUMENTS ON-SITE AT ALL TIMES.

5. THE HARDSCAPE CONTRACTOR FOR THIS PROJECT MUST BE ABLE TO DOCUMENT A MINIMUM OF FIVE (5) YEARS OF COMPARABLE EXPERIENCE IN THE INSTALLATION OF HARDSCAPE FOR PROJECTS OF SIMILAR SCALE, INTENSITY AND QUALITY. GENERAL CONTRACTOR MUST SUBMIT DOCUMENTATION TO LANDSCAPE ARCHITECT FOR APPROVAL PRIOR TO BID AWARD.

6. THE HARDSCAPE CONTRACTOR SHALL BE RESPONSIBLE FOR FAMILIARIZING THEMSELVES WITH EXISTING SITE CONDITIONS AND NOTIFYING THE OWNER IN WRITING OF ANY CONCERNS PRIOR TO COMMENCEMENT OF WORK. THIS EVALUATION SHOULD INCLUDE, BUT IS NOT LIMITED TO, VERIFICATION OF SURFACE AND SUBSURFACE UTILITIES, GRADES, DIMENSIONS, AND SOIL CONDITIONS.

7. THE HARDSCAPE CONTRACTOR SHALL BE RESPONSIBLE FOR FAMILIARIZING THEMSELVES WITH PROJECT PLANS AND SCOPES OF WORK RELATED TO ASSOCIATED TRADES TO BE PERFORMED BY OTHERS IN ORDER TO IDENTIFY KEY COORDINATION ITEMS INCLUDING, BUT NOT LIMITED TO, SITE ACCESS, MATERIAL STORAGE, SCHEDULING AND SEQUENCING OF WORK. THE HARDSCAPE CONTRACTOR IS RESPONSIBLE FOR COORDINATING ALL SITE ISSUES WITH THE GENERAL CONTRACTOR.

8. THE HARDSCAPE CONTRACTOR SHALL BE RESPONSIBLE FOR THE PROTECTION OF ALL ADJACENT WORK, MATERIALS AND EQUIPMENT FROM DAMAGE DUE TO THEIR ACTIVITIES. THE HARDSCAPE CONTRACTOR WILL BE SOLELY RESPONSIBLE FOR ANY DAMAGE OR INJURY TO PERSON OR PROPERTY THAT MAY OCCUR AS A RESULT OF THEIR EXECUTION OF THEIR WORK.

9. THE HARDSCAPE CONTRACTOR SHALL BE RESPONSIBLE FOR MAINTAINING THE AREA, MATERIALS AND EQUIPMENT WITHIN THE LIMITS OF WORK IN A SAFE, NEAT AND ORDERLY MANNER. EXCESS MATERIALS AND DEBRIS ARE TO BE REMOVED FROM THE WORK AREA NO LESS THAN WEEKLY OR AS DIRECTED BY THE GENERAL CONTRACTOR.

10. THE HARDSCAPE CONTRACTOR SHALL COORDINATE ANY EXCAVATION IN THE VICINITY OF PRE-EXISTING OR NEWLY INSTALLED UTILITIES WITH THE GENERAL CONTRACTOR. IT IS THE RESPONSIBILITY OF THE HARDSCAPE CONTRACTOR TO NOTIFY ALL NECESSARY UTILITY COMPANIES A MINIMUM OF 48 HOURS PRIOR TO DIGGING FOR FIELD VERIFICATION OF ALL UNDERGROUND UTILITIES AND OTHER ELEMENTS. THE CONTRACTOR MUST COORDINATE WITH THE GENERAL CONTRACTOR PRIOR TO INITIATING OPERATIONS EMERGENCY REPAIR PLANS AND ANY POSSIBLE SERVICE INTERRUPTION(S) ON-SITE AND OFF. THE HARDSCAPE CONTRACTOR SHALL BEAR THE SOLE RESPONSIBILITY OF ANY DAMAGE TO SUBSURFACE UTILITIES CAUSED BY THEIR WORK. RETURN OF SERVICES TO OFF-SITE AREAS (IF ANY) MUST BE IMMEDIATE.

11. THE HARDSCAPE CONTRACTOR MUST TAKE PRECAUTIONS TO PROTECT ALL EXISTING SITE ROADS, PARKING LOTS, CURBS AND UTILITIES FROM DAMAGE. THIS APPLIES NOT ONLY TO THE AREA WITHIN THE LIMITS OF WORK BUT ALSO ALONG ANY LOCAL ACCESS ROADS OR ROADWAYS.

12. THE HARDSCAPE CONTRACTOR SHALL PROVIDE ALL NECESSARY SAFETY MEASURES DURING CONSTRUCTION OPERATIONS TO PROTECT THE PUBLIC ACCORDING TO ALL APPLICABLE CODES AND RECOGNIZED LOCAL PRACTICES.

13. THE HARDSCAPE CONTRACTOR SHALL COORDINATE WITH GENERAL CONTRACTOR TO ENSURE THAT TEMPORARY EROSION AND SEDIMENTATION CONTROL MEASURES (SILT FENCE, ORANGE GEO FENCE AND/OR OTHER MEASURES) ARE INSTALLED PRIOR TO BEGINNING EXCAVATION.

14. THE HARDSCAPE CONTRACTOR SHALL MAINTAIN ALL EXISTING EROSION AND SEDIMENTATION CONTROL MEASURES (SILT FENCE, ORANGE GEO FENCE AND/OR OTHER MEASURES) DURING CONSTRUCTION. PROVIDE ADDITIONAL MEASURES AS NECESSARY TO MINIMIZE ADVERSE IMPACTS TO THE ENVIRONMENT AND EXISTING PROPERTY ACCORDING TO ALL APPLICABLE LAW AND LOCAL CODES.

15. THE HARDSCAPE CONTRACTOR SHALL BE RESPONSIBLE FOR THE PROTECTION OF ALL HARDSCAPE ITEMS INSTALLED UNTIL FINAL ACCEPTANCE BY THE OWNER.

16. THE HARDSCAPE CONTRACTOR IS RESPONSIBLE FOR CONFIRMING THE AVAILABILITY OF ALL THE SPECIFIED MATERIALS WITHIN THIRTY(30) DAYS OF PROJECT AWARD. ALL REQUESTS FOR SUBSTITUTION DUE TO LACK OF AVAILABILITY MUST BE MADE TO THE OWNER IN WRITING WITHIN THIS PERIOD. NO SUBSTITUTIONS WILL BE PERMITTED WITHOUT PRIOR WRITTEN APPROVAL FROM THE OWNER. THE CONTRACTOR IS RESPONSIBLE FOR EXHAUSTING ALL MEANS POSSIBLE TO OBTAIN THE MATERIALS AS SPECIFIED PRIOR TO REQUESTING SUBSTITUTION. IN ORDER TO BE CONSIDERED BY THE OWNER AS VIABLE ALTERNATES MATERIALS MUST SHARE THE SAME GENERAL APPEARANCE, FORM, SIZE, TEXTURE, COLOR AND QUALITY. MATERIALS MUST BE OFFERED AT NO ADDITIONAL COSTS TO THE OWNER.

17. THE HARDSCAPE CONTRACTOR IS RESPONSIBLE FOR CONFIRMING THE QUANTITIES OF EACH MATERIAL PER THE DRAWINGS. IN ADDITION THE CONTRACTOR MUST MONITOR THE ONGOING 'AS-BUILT' ENVIRONMENT ON THE JOB SITE THAT MAY IMPACT THEIR SCOPE. IN BOTH INSTANCES THE CONTRACTOR IS TO NOTIFY THE OWNER IMMEDIATELY OF AN DISCREPANCIES AND/OR CONCERNS.

18. THE OWNER RESERVES THE RIGHT TO REVIEW AND APPROVE ALL HARDSCAPE MATERIALS THROUGH THE REVIEW OF SUBMITTALS OF PRODUCT DATA, SAMPLES, SHOP DRAWINGS AND MOCK-UPS.

19. THE HARDSCAPE CONTRACTOR SHALL COORDINATE AND VERIFY ALL VERTICAL AND HORIZONTAL BENCHMARKS FOR THE PROJECT AREA WITH THE OWNER AND CLARIFY ANY DISCREPANCIES PRIOR TO BEGINNING CONSTRUCTION.

20. THE HARDSCAPE CONTRACTOR IS RESPONSIBLE FOR MAINTAINING GRADE STAKES AND BENCH MARKS ESTABLISHED BY OTHERS UNTIL AUTHORIZED BY THE GENERAL CONTRACTOR FOR REMOVAL.

21. THE HARDSCAPE CONTRACTOR SHALL STORE ALL MATERIALS IN AN AREA TO BE DETERMINED BY THE OWNER. ALL EXCESS STORED MATERIALS MUST BE REMOVED PRIOR TO FINAL ACCEPTANCE FROM THE OWNER.

22. THE OWNER REFERS THE RIGHT TO DEFER ANY AND ALL REVIEW RESPONSIBILITIES RELATED TO HARDSCAPE TO THE PROJECT LANDSCAPE ARCHITECT OR OTHER AUTHORIZED REPRESENTATIVE.

23. THE HARDSCAPE CONTRACTOR IS RESPONSIBLE FOR ENSURING PAVING SUBGRADE IS PROPERLY PREPARED AT THE TIME OF HARDSCAPE PLACEMENT. SOIL CONDITIONS MUST:

    A. CONSISTS OF A MINIMUM OF 6 IN OF COMPACTED AGGREGATE. (CONTRACTOR TO SUBMIT SAMPLE PRIOR TO CONSTRUCTION)
    B. BE COMPACTED TO A MINIMUM DENSITY OF 95%.
    C. EXTENDS 12 INCHES BEYOND THE LIMITS OF PAVING.
    D. PROOF ROLLED TO CHECK FOR UNSTABLE AREAS.
    E. FREE OF LOOSE MATERIALS.
    F. DAMPENED IMMEDIATELY PRIOR TO INSTALLATION.

24. THE HARDSCAPE CONTRACTOR IS RESPONSIBLE DELIVERING AND STORING ALL MATERIALS IN THEIR ORIGINAL CONTAINERS IN A CLEAN, DRY CONDITION PRIOR TO THEIR INSTALLATION.

25. THE HARDSCAPE CONTRACTOR SHALL BE RESPONSIBLE FOR STAKING THE LIMITS OF ALL PAVING AREAS AND SITE WALKS IN THE FIELD IN ACCORDANCE WITH THE DRAWINGS FOR APPROVAL BY THE OWNER PRIOR TO EXCAVATION AND INSTALLATION FOR OWNER REVIEW AND APPROVAL. THE OWNER RESERVES THE RIGHT TO MAKE FIELD ADJUSTMENTS TO LAYOUT AS PART OF THIS REVIEW. FAILURE BY THE HARDSCAPE CONTRACTOR TO OBTAIN LAYOUT APPROVAL FROM THE OWNER PRIOR TO INSTALLATION MAY RESULT IN THE REMOVAL AND REINSTALLATION OF MATERIALS BY THE CONTRACTOR AT NO ADDITIONAL COSTS TO THE OWNER.

26. THE HARDSCAPE CONTRACTOR SHALL USE THE COORDINATE GEOMETRY AND DIMENSIONS INDICATED ON THE SITE LAYOUT PLANS TO STAKE ALL SITE ELEMENTS, PAVEMENT AND PAVEMENT PATTERNS. FINAL LIMITS OF PAVING AND JOINTING PATTERNS MAY BE ADJUSTED IN THE FIELD AT THE DISCRETION OF THE OWNER.

27. THE HARDSCAPE CONTRACTOR SHALL COORDINATE THE LAYOUT OF THE PAVEMENT AND PAVEMENT PATTERN WITH THE LOCATION OF THE DRAIN INLETS, MANHOLES, VALVE BOXES, PULL BOXES AND OTHER AT GRADE UTILITY ELEMENTS TO THE ACCEPTANCE OF THE OWNER.

28. GRADING OF ALL HARDSCAPE SURFACES OF THE PROJECT SHALL POSITIVELY DRAIN TO DRAINAGE STRUCTURES INDICATED ON THE SITE GRADING AND CIVIL ENGINEERING PLANS. THE HARDSCAPE CONTRACTOR MUST ENSURE THAT THEIR WORK DOES NOT ADVERSELY IMPACT ESTABLISHED OR PROJECTED DRAINAGE PATTERNS.

29. THE HARDSCAPE CONTRACTOR IS RESPONSIBLE FOR CHECKING GRADES PRIOR TO INSTALLING ANY PAVING TO ENSURE COMPLIANCE WITH THE MAXIMUM ALLOWABLE SLOPE CRITERIA FOR UNIVERSAL ACCESSIBILITY. CRITICAL MEASUREMENTS ARE AS FOLLOWS:

    •A. MAXIMUM SLOPE IN DIRECTION OF WALK W/O HANDRAIL IS 1:20 OR 5%.
    •B. MAXIMUM SLOPE IN DIRECTION OF WALK W/ HANDRAIL (RAMP) IS 1:12 OR 8%.
    •C. MAXIMUM LENGTH OF RAMP BETWEEN LANDINGS IS 30'.
    •D. MAXIMUM VERTICAL CHANGE IN ANY SINGLE RAMP SECTION IS 30".
    •E. MAXIMUM CROSS SLOPE FOR ACCESSIBLE ROUTES IS 1:50 OR 2%.
    •F. THE CONTRACTOR IS TO NOTIFY THE OWNER IMMEDIATELY IF A FIELD CONDITION EXISTS THAT WILL BE OUT OF COMPLIANCE WITH THIS CRITERIA.

    NOTE: THESE SLOPES ARE ABSOLUTE MAXIMUMS AND DO NOT ALLOW FOR ANY ADDITIONAL CONSTRUCTION TOLERANCE.

30. THE HARDSCAPE CONTRACTOR IS RESPONSIBLE FOR CONFIRMING WITH GENERAL CONTRACTOR THAT ALL PROPOSED UNDERGROUND WORK INCLUDING UTILITIES, CONDUIT, SLEEVES, DRAINAGE PIPES, ETC., HAVE BEEN INSTALLED PRIOR TO PREPARING AREA FOR HARDSCAPE. CONTRACTOR SHALL COORDINATE AND WORK CLOSELY WITH OTHER CONTRACTORS, TRADES TO AVOID DAMAGE TO THESE UNDERGROUND AND AT GRADE ELEMENTS. ANY DAMAGES SHALL BE REPORTED IMMEDIATELY TO THE OWNER'S REPRESENTATIVE.

31. THE HARDSCAPE CONTRACTOR SHALL MATCH GRADES AT INTERFACES WITH ADJACENT PAVING TYPES OR BUILDING ENTRANCES. VERIFY THAT THE CONDITION BETWEEN SURFACES IS FLUSH AND DOES NOT CREATE A TRIPPING HAZARD (1 IN MAX). VERIFY THAT SURFACE DRAINAGE IS DIRECTED AWAY FROM ALL BUILDING ENTRANCES.

32. THE HARDSCAPE CONTRACTOR IS REQUIRED TO SUBMIT EACH OF THE FOLLOWING TO THE OWNER FOR REVIEW AND APPROVAL A MINIMUM OF THIRTY (30) DAYS PRIOR TO BEGINNING WORK:

    A. DOCUMENTATION OF HARDSCAPE CONTRACTOR(S) QUALIFICATIONS.
    B. DOCUMENTATION OF HARDSCAPE SUPERVISOR(S) QUALIFICATIONS.
    C. DOCUMENTATION OF LABORATORY TESTING AGENCIES CERTIFICATION.
    D. DOCUMENTATION OF READY-MIXED CONCRETE PLANT CERTIFICATION.

33. THE HARDSCAPE CONTRACTOR IS REQUIRED TO SUBMIT EACH OF THE FOLLOWING TO THE OWNER FOR REVIEW AND APPROVAL A MINIMUM OF THIRTY (30) DAYS PRIOR TO INTENDED DATE OF USE:

    A. SHOP DRAWING IDENTIFYING SEQUENCE & JOINTING OF PAVEMENT INSTALLATION.
    B. CONCRETE MIX DESIGN FOR EACH PAVEMENT TYPE. OWNER'S REVIEW AND ACCEPTANCE OF MIX DESIGN DOES NOT RELIEVE CONTRACTOR'S RESPONSIBILITY TO ENSURE INSTALLED MATERIALS SATISFY SPECIFIED DESIGN CRITERIA.
    C. IDENTIFICATION AND QUALIFICATIONS OF READY MIX PLANT.
    D. IDENTIFICATION AND QUALIFICATIONS OF CERTIFIED TESTING LABORATORY.
    E. PRODUCT TECHNICAL DATA FOR ALL ADMIXTURES.
    F. PRODUCT TECHNICAL DATA FOR ALL CURING AGENTS.
    G. PRODUCT TECHNICAL DATA AND SAMPLE FOR EXPANSION JOINT MATERIAL.
    H. PRODUCT TECHNICAL DATA FOR REINFORCING MATERIAL.
    I. PRODUCT TECHNICAL DATA AND SAMPLE FOR PLASTIC DOWELS.
    J. PRODUCT TECHNICAL DATA AND SAMPLE FOR EACH JOINT SEALANT.
    K. PRODUCT TECHNICAL DATA AND SAMPLE FOR EACH CONCRETE UNIT PAVER.
    L. ONE QUART SAMPLE OF SAND.
    M. ONE QUART SAMPLE OF EACH AGGREGATE TYPE.
    N. MILL CERTIFICATES FOR CONCRETE REINFORCING IDENTIFYING SOURCE, DESCRIPTION, HEAT NUMBER, YIELD POINT, TENSILE STRENGTH, ELONGATING PERCENTAGE, BEND TEST AND CHEMICAL ANALYSIS.

34. THE HARDSCAPE CONTRACTOR IS REQUIRED TO PREPARE THE FOLLOWING MOCK-UPS FOR REVIEW AND APPROVAL A MINIMUM OF THIRTY (30) DAYS PRIOR TO INTENDED DATE OF INSTALLATION:

    A. ONE 5' SQUARE PANEL OF EACH PAVEMENT TYPE.
    B. MOCK-UPS ARE TO BE CONSTRUCTED AND MAINTAINED AT AN ON-SITE LOCATION TO BE DETERMINED BY THE OWNER. MOCK-UPS WILL BE USED AS QUALITY CONTROL MEASUREMENT WHEN ASSESSING THE COLOR, TEXTURE, WORKMANSHIP AND CURING EXPECTED IN THE COMPLETED WORK. THE OWNER RESERVES THE RIGHT TO REJECT ANY HARDSCAPE INSTALLATION THEY JUDGE AS NON-CONFORMING WITH THE APPROVED MOCK-UP.

35. THE HARDSCAPE CONTRACTOR IS REQUIRED TO SUBMIT EACH OF THE FOLLOWING TO THE OWNER FOR REVIEW AND APPROVAL AS THEY BECOME AVAILABLE DURING THE COURSE OF CONSTRUCTION:

    A. LABORATORY TEST REPORTS FOR CONCRETE YIELD, COMPRESSION AND SLUMP.
    B. AGENCY INSPECTION REPORTS
    C. SHIPPING AND DELIVERY RECEIPTS FOR ALL MATERIALS.
    D. DELIVERY TICKETS FOR EACH BATCH OF CONCRETE RECEIVED CONFIRMING COMPLIANCE WITH MIX DESIGN.

36. THE HARDSCAPE CONTRACTOR IS REQUIRED TO SUBMIT EACH OF THE FOLLOWING TO THE OWNER FOR REVIEW AND APPROVAL A MINIMUM OF TEN DAYS PRIOR TO FINAL WALK THROUGH :

    A. 'AS-BUILT' RECORD DOCUMENTS OF INSTALLATION (3 SETS) IDENTIFYING ANY DEVIATIONS FROM CONSTRUCTION PLANS. THESE PLANS ARE TO BE UPDATED BY THE CONTRACTOR AT LEAST WEEKLY THROUGHOUT THE CONSTRUCTION PERIOD FOR INFORMAL PROGRESS REVIEW BY THE OWNER.
    B. WRITTEN RECOMMENDATIONS FOR ONGOING MAINTENANCE PROGRAM (3 COPIES).

37. IN THE EVENT THAT THE HARDSCAPE CONTRACTOR PROCEEDS WITH PROCURING, DELIVERIES OR INSTALLATION OF MATERIALS WITHOUT THE APPROVAL OF THE OWNER THEY WILL BE DOING SO AT THEIR OWN RISK. THE CONTRACTOR WILL BEAR THE SOLE RESPONSIBILITY FOR COSTS ASSOCIATED WITH CORRECTIONS THAT NEED TO BE MADE UP TO AND INCLUDING REMOVAL AND REPLACEMENT. CONTRACTOR WILL ALSO BE RESPONSIBLE FOR ANY IMPACTS CAUSED ON OVERALL CONSTRUCTION SCHEDULE (IF ANY) CAUSED BY REWORK.

38. THE HARDSCAPE CONTRACTOR IS REQUIRED TO PROVIDE THE OWNER WITH ADVANCE NOTICE FOR THE FOLLOWING SITE VISITS WITHIN THE TIME FRAME INDICATED. IT IS THE RESPONSIBILITY OF THE GENERAL CONTRACTOR TO VERIFY THE STATUS OF THE HARDSCAPE WORK PRIOR TO FORWARDING REQUEST TO OWNER.
    A. PRECONSTRUCTION CONFERENCE: 7 DAYS
    B. GRADE AND LAYOUT REVIEW: 72 HOURS
    C. FORMWORK REVIEW: 72 HOURS
    D. PUNCH LIST (SUBSTANTIAL COMPLETION) REVIEW: 7 DAYS
    E. FINAL WALK-THROUGH: 7 DAYS

39. CONCRETE PAVING MAY BE DEEMED DEFECTIVE WHEN:
    A. OVERALL APPEARANCE DOES NOT CONFORM WITH APPROVED MOCK-UP.
    B. LAYOUT IS INCORRECTLY FORMED
    C. GRADIENTS ARE OUTSIDE APPROVED TOLERANCES
    D. TESTS RESULTS FAIL TO SHOW SPECIFIED STRENGTHS.
    E. FINISH IS INCONSISTENT
    F. COLORING IS INCONSISTENT
    G. OUT OF PLUMB OR LEVEL AS INDICATED
    H. OCCURRENCE OF SHEARING, CRACKING OR UNEVEN SETTLEMENT
    I. PRESENCE OF EMBEDDED DEBRIS
    J. INCORRECT OR IRREGULAR JOINT SPACING AND/OR ALIGNMENT.
    K. EXHIBITS EVIDENCE OF UNAUTHORIZED REPAIR OR PATCH WORK.

40. SURFACE IS STAINED OR DISCOLORED (INCLUDING RUST) FROM AN OUTSIDE AGENT (INCLUDING PAINT).
    IT IS INTENDED THAT THE CONCRETE PAVING FOR THIS PROJECT BE HOMOGENOUS AND, WHEN HARDENED, UNIFORMLY POSSESS THE REQUIRED STRENGTH, DURABILITY, WATER TIGHTNESS, APPEARANCE, RESISTANCE TO DETERIORATION AND ABRASION AS SPECIFIED.

41. THE HARDSCAPE CONTRACTOR IS TO PROVIDE A CONCRETE MIX DESIGN FOR THE CONCRETE PAVING FOR THIS PROJECT THAT CONFORM TO THE APPROVED ENGINEERING SPECIFICATIONS FOR THE PROJECT.

42. APPLICATION RATE FOR ALL ADMIXTURES SHALL BE IN STRICT ACCORDANCE WITH THE ADMIX MANUFACTURER'S RECOMMENDATIONS.

43. THE HARDSCAPE CONTRACTOR SHALL PREPARE A SHOP DRAWING FOR OWNER REVIEW AND APPROVAL THAT INDICATES THE SEQUENCE OF POURS AS WELL AS THE PROPOSED LOCATIONS OF FOR EACH TYPE OF PAVING JOINT (EXPANSION, CONTRACTION, CONSTRUCTION, ISOLATION). THE DESIGN INTENT OF THE JOINTING PATTERN IS AS SHOWN ON THE 'HS' PLANS. ALL PAVEMENT JOINTS ARE TO BE PARALLEL, PERPENDICULAR OR TANGENT TO ADJACENT LINES UNLESS SPECIFICALLY NOTED OTHERWISE. JOINTS ARE TO BE SPACED IN MODULES THAT WILL REDUCE THE CHANCES FOR CONCRETE SHEARING, SPALLING OR EXCESSIVE SPIDER CRACKING. THE CONTRACTOR SHOULD INDICATE ON SHOP DRAWING SUBMITTAL AND PROPOSED MODIFICATIONS TO PATTERN THAT WOULD HELD REDUCE FUTURE CRACKING.

44. THE HARDSCAPE CONTRACTOR IS RESPONSIBLE FOR SETTING ALL CONCRETE FORMWORK, EDGE FORMS AND SCREED STRIPS TO THE CORRECT ALIGNMENT AND ELEVATION AS SHOWN IN THE DRAWINGS. FORMS MUST BE TIGHT FITTING AND ADEQUATELY BRACED TO SUPPORT WEIGHT OF CONCRETE WITHOUT VERTICAL OR HORIZONTAL DEFLECTION OR LEAKAGE. MAXIMUM ALLOWABLE TOLERANCES ARE 1/10 IN, 10 FT VERTICALLY AND 2/10 IN, 10 FT HORIZONTALLY. FORMS MUST BE CLEANED PRIOR TO EACH USE AND MUST BE FREE OF WARPS, KINKS AND BENDS. CLEANED FORMS ARE TO BE COATED WITH FORM RELEASE AND DAMPENED WITH WATER IMMEDIATELY PRIOR TO POURING.

45. THE HARDSCAPE CONTRACTOR IS RESPONSIBLE FOR PREPARING A MINIMUM OF 3 TEST CYLINDERS FROM EACH POUR. CONTRACTOR IS RESPONSIBLE FOR SUBMITTING SAMPLES TO CERTIFIED MATERIAL TESTING LABORATORY FOR ANALYSIS. SAMPLES ARE TO BE TESTED TO ENSURE THAT 60% OF DESIGN STRENGTH HAS BEEN ACHIEVED AT 7 DAYS AND 100% DESIGN STRENGTH HAS BEEN ACHIEVED AT 28 DAYS. ONE ADDITIONAL SAMPLE SHOULD BE COLLECTED AND ALLOWED TO CURE ON-SITE IF POUR OCCURS DURING EXCESSIVELY HOT OR COLD CONDITIONS AS DEFINED BY ASTM.

46. THE HARDSCAPE CONTRACTOR IS RESPONSIBLE FOR TAKING A MINIMUM OF ONE SLUMP TEST FOR EACH SET OF TEST CYLINDERS COLLECTED. DESIGN SLUMP FOR CONCRETE PAVING ON GRADE IS THREE INCHES PLUS/MINUS 1 IN.

47. CONCRETE FOR ALL POURED IN PLACE CONCRETE PAVING FOR THIS PROJECT IS TO COME FROM A SINGLE SOURCE THAT MAY NOT BE CHANGED DURING THE COURSE OF CONSTRUCTION WITHOUT THE PRIOR WRITTEN APPROVAL OF THE OWNER

48. THE HARDSCAPE CONTRACTOR IS RESPONSIBLE FOR KEEPING A RECORD PLAN INDICATING THE DATE AND PLACEMENT OF EACH CONCRETE DELIVERY THAT COINCIDES WITH RECORD TRANSIT-MIX DELIVERY TICKETS.

49. THE HARDSCAPE CONTRACTOR IS RESPONSIBLE FOR MAINTAINING THE TEMPERATURE OF POURED CONCRETE AT A MINIMUM OF 50° FAHRENHEIT FOR A PERIOD OF 7 DAYS AFTER PLACEMENT. PROTECT WORK FROM FROST AND RAPID DRYING.

50. THE HARDSCAPE CONTRACTOR IS RESPONSIBLE FOR COLD BENDING REBAR AS REQUIRED TO CONFORM TO THE SHAPES AND DIMENSIONS OF THE AREA. DO NOT ATTEMPT TO RE-BEND OR STRAIGHTEN A BAR IF AN ERROR IS MADE ORIGINAL BENDING.

51. THE HARDSCAPE CONTRACTOR SHALL ERECT CONCRETE FORMWORK TO PERMIT EASY DISMANTLING, STRIPPING AND REMOVAL WITHOUT DAMAGING FINISHED CONCRETE. FORMS MAY NOT BE REMOVED UNTIL THE CONCRETE HAS REACHED A MINIMUM OF 75% OF THE REQUIRED 28 DAY STRENGTH. FORMWORK AND SHORING WILL NOT BE ALLOWED TO REMAIN IN PLACE.

52. CONCRETE POURS SHALL BE CONTINUOUS BETWEEN CONSTRUCTION JOINTS. THE HARDSCAPE CONTRACTOR SHALL LIMIT THE SIZE OF SINGLE POURS TO THE AREA THAT CAN BE PLACED IN ONE HOUR.

53. ALL SAW CUT CONTROL JOINTS ARE TO BE COMPLETED A MAXIMUM OF 72 HOURS FROM THE TIME CONCRETE IS FINISHED. THE CONTRACTOR IS TO CHALK ALL PROPOSED CUT LINES ON FINISHED SLAB FOR OWNER REVIEW AND APPROVAL PRIOR TO CUTTING.

54. THE HARDSCAPE CONTRACTOR IS RESPONSIBLE FOR BACK CHECKING TO MAKE SURE ALL SOILS, SLEEVING, UTILITIES AND FORMS ARE IN PLACE AND ADEQUATELY PREPARED 24 HOURS PRIOR TO EACH POUR.

55. THE HARDSCAPE CONTRACTOR SHALL PLACE, SCREED, WOOD FLOAT, TAMP AND TROWEL CONCRETE SURFACES TO A SMOOTH, UNIFORM FINISH, FREE OF OPEN TEXTURING AND EXPOSED AGGREGATE WHILE AVOIDING WORKING EXCESSIVE MORTAR TO THE SURFACE.

56. THE HARDSCAPE CONTRACTOR SHALL ENSURE THAT STANDARD CONCRETE PAVING FINISHES BE SLIP-RESISTANT WITH A MINIMUM COEFFICIENT OF FRICTION OF (0.5). IN AREAS IN WHICH WET CONDITIONS ARE ANTICIPATED (i.e. POOLS, SPAS, FOUNTAINS) A COEFFICIENT OF (0.6) IS REQUIRED.

Steelman Partners

ARCHITECTURE **MULTIMEDIA**
INTERIOR DESIGN **GRAPHIC DESIGN**
LIGHTING DESIGN **PRODUCT DESIGN**

3330 West Desert Inn Road
Las Vegas, Nevada 89102
702-873-0221 t
702-367-3565 f
www.steelmanpartners.com

CONSULTANT:
SKS
STUDIO

1925 Central St. Suite A
Kansas City, MO 64108
web: www.sks-studio.com
email: info@sksimms.com

SEAL:
REGISTERED LANDSCAPE ARCHITECT
SEAN SIMMS
850
Expires 6/30/19
STATE OF NEVADA

ARCHITECT
STEELMAN PARTNERS LLP

DRAWINGS AND SPECIFICATIONS AS INSTRUMENTS OF SERVICE ARE AND SHALL REMAIN THE PROPERTY OF THE ARCHITECT. THE DRAWINGS AND SPECIFICATIONS SHALL NOT BE USED ON OTHER PROJECTS, FOR ADDITIONS TO THIS PROJECT, OR FOR COMPLETION OF THIS PROJECT BY OTHERS EXCEPT BY WRITTEN AGREEMENT WITH THE ARCHITECT. ANY USE OR REPRODUCTION OF THIS DRAWING IN WHOLE OR PART BY ANY MEANS IS STRICTLY PROHIBITED EXCEPT WITH SPECIFIC WRITTEN CONSENT OF STEELMAN PARTNERS LLP

REVISIONS:

NUMBER	DESCRIPTION	DATE
X1	SITE PERMIT	04/08/2019

SHEET TITLE:
HARDSCAPE NOTES

JOB #: 20160058
ISSUED FOR:
ISSUE DATE: 04/08/2019
SCALE: PER VIEW
SHEET:
L001

17
107V7521 L18-02490

GENERAL HARDSCAPE CONDITIONS

57. THE CONTRACTOR IS REQUIRED TO PROVIDE AND INSTALL ALL SITE FURNISHINGS AS SHOWN ON THE DRAWINGS AND/OR IN THE SPECIFICATIONS. THE CONTRACTOR'S RESPONSIBILITY IS INCLUSIVE OF ORDERING, PURCHASING, DELIVERY, UNPACKING, ASSEMBLING, INSTALLATION AND PROTECTION.

58. THE CONTRACTOR IS REQUIRED TO CONFIRM THE QUANTITY REQUIRED FOR EACH SITE FURNISHING ITEM WITH THE OWNER PRIOR TO PROCUREMENT. ANY INCREASE OR DECREASE IN ELEMENTS FROM THE QUANTITY SHOWN IN THE DRAWINGS WILL BE ADJUSTED ON A UNIT COST BASIS.

59. THE PRODUCT SPECIFICATIONS SHOWN ON THE DRAWINGS ARE FOR BIDDING PURPOSES. THE OWNER RESERVES THE RIGHT TO REVIEW AND APPROVE ALL SITE FURNISHINGS PRIOR TO PROCUREMENT. IF PRODUCT SPECIFICATION IS MODIFIED DURING REVIEW PROCESS CONTRACT WILL BE ADJUSTED ACCORDINGLY. THE CONTRACTOR SHALL SUBMIT THE FOLLOWING TO THE OWNER FOR REVIEW NO LESS THAN 30 DAYS PRIOR TO INTENDED DATE OF ORDER.

    A. MANUFACTURER'S DATA INCLUDING AT A MINIMUM; PHOTO, INSTALLATION RECOMMENDATIONS AND MAINTENANCE RECOMMENDATIONS.

    B. SHOP DRAWINGS IDENTIFYING ALL MATERIAL SIZES, SHAPES, FINISH AND QUALITY OF ALL COMPONENTS.

    C. COLOR SAMPLES

    D. ONE FULL-SIZE SAMPLE OF EACH ELEMENT OR A MANUFACTURER'S LIST OF EXISTING LOCAL INSTALLATIONS THAT MAY BE REVIEWED IN PLACE BY THE OWNER.

    E. THE CONTRACTOR IS RESPONSIBLE FOR INSURING THAT ALL SITE FURNISHINGS ARE DELIVERED TO THE PROJECT SITE WITH MANUFACTURER'S TAGS AND LABELS INTACT AND IN CLEAN, DRY LEGIBLE CONDITION. COPIES OF ALL SHIPPING TICKETS ARE TO BE SUBMITTED TO THE OWNER.

    F. THE CONTRACTOR IS RESPONSIBLE FOR INSPECTING ALL SITE FURNISHINGS ARRIVING ON-SITE PRIOR TO ACCEPTING DELIVERY. INSPECTION IS TO VERIFY CORRECT PRODUCT AND QUANTITY AS WELL AS TO VISUALLY INSPECT FOR ANY DAMAGE, BLEMISHES OR DEFECTS.

    G. UPON RECEIPT OF DELIVERY THE CONTRACTOR ASSUMES RESPONSIBILITY FOR STORING, HANDLING AND MAINTAINING SITE FURNISHINGS IN A MANNER TO PREVENT DEFECTS, DAMAGE, CRACKS, CHIPS, STAINS. FURNISHINGS SHALL BE COMPLETELY CLEAN AND FREE OF DAMAGES UPON FINAL PLACEMENT AND APPROVAL.

    H. FINAL LOCATIONS OF SITE FURNISHINGS ON SITE ARE SUBJECT TO ADJUSTMENT AT THE DIRECTION OF THE OWNER. CONTRACTOR IS RESPONSIBLE FOR OBTAINING OWNER APPROVAL PRIOR TO INSTALLATION.

    I. TO MINIMIZE RISK OF DAMAGE IT IS RECOMMENDED THAT NO SITE FURNISHINGS BE INSTALLED MORE THAN THIRTY DAYS PRIOR TO DATE OF PROJECT TURNOVER. INSTALLED SITE FURNISHING ARE TO BE COVERED AND CONSIDERED OFF-LIMITS TO CONSTRUCTION WORKERS.

    J. ALL FURNITURE ANCHORS, FASTENINGS, FITTINGS AND MOUNTING HARDWARE ARE TO COMMERCIAL QUALITY STAINLESS STEEL. FASTENERS ARE TO BE VANDAL AND THEFT RESISTANT PIECES AND SHOULD BE CONCEALED, RECESSED, CAPPED OR PLUGGED.

    K. AT THE TIME OF PROJECT CLOSE-OUT THE CONTRACTOR SHALL PROVIDE THE OWNER WITH A MINIMUM OF TWENTY PIECES OF EACH ANCHORING FASTENER TO BE HELD AS ATTIC STOCK FOR REPLACEMENT.

    L. INSTALL ALL MATERIALS PER MANUFACTURERS SPECIFICATION.

60. ALL STONE REQUIRED MUST BE PURCHASED FROM THE SAME LOCATION.

61. STONE PAVING IS TO BE SET INTO THIN-SET MORTAR SETTING BED UNLESS OTHERWISE DOCUMENTED IN PLANS.

62. THE CONTRACTOR IS RESPONSIBLE FOR INSURING THAT ALL STONE PAVING IS DELIVERED TO THE PROJECT SITE WITH MANUFACTURER'S TAGS AND LABELS INTACT AND IN CLEAN, DRY LEGIBLE CONDITION. COPIES OF ALL SHIPPING TICKETS ARE TO BE SUBMITTED TO THE OWNER.

63. THE CONTRACTOR IS RESPONSIBLE FOR INSPECTING ALL STONE PAVING ARRIVING ON-SITE PRIOR TO ACCEPTING DELIVERY. INSPECTION IS TO VERIFY CORRECT PRODUCT AND QUANTITY AS WELL AS TO VISUALLY INSPECT FOR ANY DAMAGE, BLEMISHES OR DEFECTS.

MEMBRANE-FORMING CURING COMPOUND

1. MATERIALS WITH A MAXIMUM VOC RATING OF 3 lb/gal.

MOISTURE RETAINING COVER

1. IN COMPLIANCE WITH ASTM C-171.
    A. WATERPROOF PAPER
    B. POLYETHYLENE FILM
    C. WHITE BURLAP-POLYETHYLENE SHEETING

REINFORCING STEEL

1. NEW, CLEAN, GRADE 60, FREE OF KINKS, LOOSE RUST AND/OR SCALE.

TIE WIRE

1. TIE WIRE FOR POSITIONING REBAR TO BE FS QQ-W-461-G, ANNEALED-BLACK, 16 GA. SET TIES SO THAT TWISTED ENDS POINT AWAY FROM FINISH SURFACE.

WATER

1. POTABLE, CLEAN AND FREE OF OILS, ACIDS, ALKALINES, SALTS, ORGANIC MINERALS OR OTHER SUBSTANCES THAT MAYBE DELETERIOUS TO CONCRETE OR REINFORCING.

WATERBORNE MEMBRANE:

1. CLEAR, MEMBRANE-FORMING CURING MATERIALS WITH A MAXIMUM VOC RATING OF 3lb/gal.

HARDSCAPE MATERIALS

1. ABSORPTIVE COVER: CLEAN ROLLS OF BURLAP CLOTH MADE OF JUTE OR KENAF. FOR USE ON NATURAL GRAY COLOR CONCRETE ONLY.

2. BAR SUPPORTS: STEEL REINFORCING IS TO BE SECURED AND SUPPORTED IN SLAB TO MAINTAIN POSITION AS SHOWN IN DETAIL AND STANDARD PRACTICE USING BOLSTERS, CHAIRS AND SPACERS AS REQUIRED. A MINIMUM OF 2 IN CONCRETE COVER MUST BE MAINTAINED FOR ALL REINFORCING STEEL. REINFORCING BY OTHERS.

3. BONDING AGENT: ACRYLIC OR STYRENE BUTADIENE.

4. CEMENT: TYPE 1 PORTLAND CEMENT.

5. COARSE AGGREGATE: CLEAN LIMEROCK OF EXCEPTIONAL HARDNESS. UNIFORMLY GRADED FROM COARSE TO FINE.

6. DOWELS: DOWELS FOR JOINTS ARE TO BE PLAIN, SMOOTH STEEL BARS, CUT TO TRUE LENGTH AND FREE OF RUST, SCALES AND BURRS.

7. DOWEL SLEEVES: POLYPROPYLENE PLASTIC SLEEVES TO ENSURE PROPER ALIGNMENT OF JOINT DOWELS .

8. EPOXY: TWO-PART CHEMICAL ADHESIVE SUITABLE FOR DRY OR DAMP SURFACES.

9. EVAPORATION CONTROL: MONOMOLECULAR FILM FORMING COMPOUND APPLIED TO EXPOSED CONCRETE SURFACES FOR TEMPORARY PROTECTION FROM RAPID MOISTURE LOSS.

10. EXPANSION JOINT FILLER: PREMOLDED, BITUMINOUS, ASPHALT IMPREGNATED FIBER BOARD, FULL DEPTH, 2.5 IN THICK WITH TEMPORARY PROTECTIVE STRIP ON TOP EDGE.

11. FINE AGGREGATE: HARDROCK AGGREGATE FOR INTEGRAL MIX CONCRETE CONSISTING OF A WASHED SAND. PARTICLES ARE TO BE DURABLE AND STRONG AND CONTAIN A MAXIMUM OF 1% OF WEIGHT OF DELETERIOUS MATERIALS SUCH AS CLAY, SHALE, SCHIST, ALKALI, MICA, ETC.

12. FLY ASH: TYPE F. THE COMBINED WEIGHT OF FLY ASH MUST NOT EXCEED 25% OF THE TOTAL WEIGHT OF CEMENTITIOUS MATERIALS.

13. FORMS: MATERIALS USED FOR FORMS MAY INCLUDE PLYWOOD, METAL OR OTHER ACCEPTABLE PANEL-TYPE MATERIALS. MATERIALS MUST DELIVER A STRAIGHT, SMOOTH, CONTINUOUS EDGE. FORMS MUST BE CLEAN AND PROVIDED TO THE FULL DEPTH OF THE PAVEMENT SECTION. FLEXIBLE OR CURVED FORM MUST BE USED FOR RADII THAT ARE LESS THAN 180ft. FORM TIES SHOULD BE STAINLESS STEEL. SHOVEL FORMING IS NOT PERMITTED.

GENERAL IRRIGATION NOTES

1. IRRIGATION CONTRACTOR SHALL BE RESPONSIBLE FOR THE LOCATION AND VERIFICATION OF ALL EXISTING UTILITIES AND STRUCTURES. DAMAGE DONE TO UTILITIES, STRUCTURES OR OTHER FINISHED WORK SHALL BE REPAIRED OR REPLACED AT THE IRRIGATION CONTRACTORS EXPENSE.

2. CONTRACTOR SHALL VERIFY PRESSURE PRIOR TO INSTALLATION OF SYSTEM. SYSTEM DESIGN BASED ON MINIMUM 30 PSI AT EACH IRRIGATION HEAD OR A MINIMUM OF 40 PSI AT EACH DRIP IRRIGATION ZONE.

3. VERIFY ALL CONDITIONS AND DIMENSIONS SHOWN ON THE PLANS AT THE SITE PRIOR TO COMMENCEMENT OF WORK.

4. CONTACT LANDSCAPE ARCHITECT AND COORDINATE ALL REVIEWS PRIOR TO COMMENCEMENT OF WORK.

5. CONTRACTOR SHALL INSTALL ALL IRRIGATION EQUIPMENT IN THE TURF AREAS AND PLANTING BEDS IN A MANNER SO AS TO CONFORM WITH THE VARIOUS DETAILS, PLAN NOTES, SPECIFICATION FROM LANDSCAPE ARCHITECT AND MANUFACTURER.

6. EXERCISE EXTREME CARE IN EXCAVATING AND WORKING NEAR EXISTING TREES AND UTILITIES. THE CONTRACTOR SHALL VERIFY LOCATION AND CONDITION OF ALL UTILITIES AND BE RESPONSIBLE FOR DAMAGE TO TREES OR UTILITIES. FIELD ADJUST SPRINKLER LOCATIONS SO AS TO AVOID CONFLICTS WITH UTILITIES (FIRE HYDRANTS, TRANSFORMERS, ETC.).

7. PROTECT AT ALL TIMES THE WORK FROM DAMAGE AND THEFT. REPLACE ALL DAMAGED OR STOLEN PARTS AT
8. CONTRACTOR'S EXPENSE UNTIL THE WORK IS ACCEPTED IN WRITING BY THE OWNER.

9. FLUSH AND ADJUST ALL SPRINKLER HEADS FOR OPTIMUM PERFORMANCE. INSTALL RAIN BIRD PRS-D PRESSURE REGULATING MODULES ON ALL VALVES OPERATING AT PRESSURES HIGHER THAN 10 PSI FROM OPERATION PSI AS STATED IN THE VALVE SCHEDULES FOR EACH ZONE.

10. DO NOT WILLFULLY INSTALL THE SPRINKLER SYSTEM AS SHOWN ON THE DRAWINGS WHEN IT IS OBVIOUS IN THE FIELD THAT WIND CONDITIONS, OBSTRUCTIONS, GRADE DIFFERENCES OR DIFFERENCES IN THE AREA'S DIMENSIONS EXIST THAT MIGHT NOT HAVE BEEN CONSIDERED DURING DESIGN. BRING SUCH OBSTRUCTIONS OR DIFFERENCE TO THE ATTENTION OF THE LANDSCAPE ARCHITECT. IN THE EVENT THIS NOTIFICATION IS NOT PERFORMED, THE IRRIGATION CONTRACTOR SHALL ASSUME FULL RESPONSIBILITY AND COSTS FOR ALL NECESSARY REVISIONS.

11. ADJUST HEAD LOCATION IF SPRAY IS DETRIMENTAL TO OR BLOCKED BY TREE, SHRUB, OR STRUCTURE, MAINTAINING EVEN COVERAGE OF PLANTED AREAS.

12. INSTALL ALL MAINLINES TO SLOPE AT 1% MINIMUM TO MANUAL DRAIN VALVES LOCATED AT LOW POINTS OF MAIN SYSTEM.

13. ALL SPRINKLER HEADS SHALL BE ADJUSTED SO THEY DO NOT SPRAY ONTO WALKS, PARKING AREAS, RETAINING WALLS, BUILDINGS OR THE HARDSCAPE AREAS.

14. THE CONTRACTOR SHALL PLACE A #12 BARE COPPER TRACE LINE ALONG ALL PVC MAINLINE THAT DOES NOT HAVE IRRIGATION CONTROL WIRES PROPOSED. THIS INCLUDES ALL PVC MAINLINE CONNECTING QUICK COUPLER VALVES.

15. CONTRACTOR SHALL INSTALL SLEEVES UNDER HARDSCAPE AT ALL POINTS WHERE IRRIGATION MAIN LINE AND LATERALS ARE LOCATED.

16. ALL QUANTITIES SHOWN ARE FOR CONVENIENCE ONLY. THE IRRIGATION CONTRACTOR SHALL VERIFY ALL QUANTITIES AND SHALL BE RESPONSIBLE FOR THE PROVISION OF ALL REQUIRED ITEMS AND COMPONENTS.

Steelman Partners

ARCHITECTURE
INTERIOR DESIGN
LIGHTING DESIGN

MULTIMEDIA
GRAPHIC DESIGN
PRODUCT DESIGN

3330 West Desert Inn Road
Las Vegas, Nevada 89102
702-873-0221 t
702-367-3565 f
www.steelmanpartners.com

CONSULTANT:

SKS
STUDIO

1925 Central St. Suite A
Kansas City, MO 64108
web: www.sks-studio.com
email: info@sksimms.com

SEAL:

REGISTERED LANDSCAPE ARCHITECT
SEAN SIMMS
850
Expires:
STATE OF NEVADA

ARCHITECT
STEELMAN PARTNERS LLP

DRAWINGS AND SPECIFICATIONS AS INSTRUMENTS OF SERVICE ARE AND SHALL REMAIN THE PROPERTY OF THE ARCHITECT. THE DRAWINGS AND SPECIFICATIONS SHALL NOT BE USED ON OTHER PROJECTS, FOR ADDITIONS TO THIS PROJECT, OR FOR COMPLETION OF THIS PROJECT BY OTHERS EXCEPT BY WRITTEN AGREEMENT WITH THE ARCHITECT. ANY USE OR REPRODUCTION OF THIS DRAWING IN WHOLE OR PART BY ANY MEANS IS STRICTLY PROHIBITED EXCEPT WITH SPECIFIC WRITTEN CONSENT OF STEELMAN PARTNERS LLP

© Copyright 2018 Steelman Partners

REVISIONS:

NUMBER	DESCRIPTION	DATE
X1	SITE PERMIT	04/08/2019

SHEET TITLE:

HARDSCAPE NOTES

JOB #: 20160058

ISSUED FOR:

ISSUE DATE: 04/08/2019

SCALE: PER VIEW

SHEET:

L002

18

107V7521 L18-02490

LANDSCAPE NOTES

49. THE LANDSCAPE CONTRACTOR SHALL INSTALL PLANT MATERIALS USING THE BEST HORTICULTURAL PRACTICES:

    A. PROTECT PLANT MATERIAL FROM DAMAGE DURING DELIVERY, STAGING AND INSTALLATION.
    B. DO NOT BEGIN INSTALLATION OF SHRUB AND GROUNDCOVER MATERIALS PRIOR TO COMPLETION OF IRRIGATION INSTALLATION AND FINISH GRADING,
    C. DO NOT INSTALL PLANT MATERIALS IN TEMPERATURES LESS THAN 32° FAHRENHEIT.
    D. DO NOT INSTALL PLANT MATERIALS IN WINDS IN EXCESS OF 31 MILES PER HOUR.
    E. DO NOT WILLFULLY INSTALL PLANT MATERIAL IF DEEMED SITE CONDITIONS WILL IMPEDE THE ABILITY OF PLANT MATERIAL TO THRIVE WITHOUT NOTIFYING PROJECT MANAGER OF CONCERNS PRIOR TO INSTALLATION.
    F. PERFORM ALL WORK IN ACCORDANCE WITH ALL APPLICABLE LAWS, CODES AND REGULATIONS INCLUSIVE OF ALL PERMITS AND INSPECTIONS REQUIRED BY FEDERAL, STATE AND LOCAL JURISDICTIONS.
    G. THE USE OF CABLES AND CHAINS FOR THE LIFTING OF TREES IS PROHIBITED. TREES ARE TO LIFTED USING NYLON STRAPS A MINIMUM OF 4 IN WIDTH. WRAP TRUNKS TO PROTECT FROM SCRAPING AND SCARRING.
    H. THE 'CHOKE' STRAPPING METHOD FOR LIFTING TREES IS PROHIBITED.
    I. DO NOT DROP PLANT MATERIAL.
    J. LIMIT THE AMOUNT OF PLANTS TO BE INSTALLED PER DAY TO THOSE THAT CAN ADEQUATELY BE WATERED IN THE SAME DAY.
    K. CAREFULLY REMOVE CONTAINERIZED PLANTS FROM THEIR CANS TO AVOID BREAKING THE ROOT BALL. CONTAINERS SHOULD ONLY BE REMOVED IMMEDIATELY PRIOR TO INSTALLATION AND PLANTS SHOULD BE IMMEDIATELY WATERED AFTER PLACEMENT.
    L. REMOVE BURLAP FROM AT LEAST THE TOP THIRD OF THE ROOT BALL FOR ALL B&B MATERIAL. REMOVE WIRE BASKETS TO A MINIMUM DEPTH OF 20 IN.
    M. PLANT MATERIAL MUST BE INSTALLED AT CORRECT ELEVATION IN RELATION TO FINISH GRADE AS INDICATED ON THE PLANTING DETAILS AFTER SETTLING. PLANTS SET AT INCORRECT ELEVATIONS WILL NEED TO BE RAISED OR LOWERED ACCORDINGLY AT NO ADDITIONAL COST TO THE PROJECT MANAGER.
    N. SET FERTILIZER TABLETS ON TOP OF ROOT BALL FOR ALL TREES LAID OUT FOR PLANTING TO ALLOW PROJECT MANAGER TO CONFIRM CORRECT AMOUNT. SET TABLETS AT A DEPTH EQUAL TO $\frac{1}{3}$ THE ROOT BALL WHEN INSTALLED.
    O. PLANTING PITS FOR TREES AND SHRUBS MUST BE EXCAVATED TO THE DIMENSIONS SPECIFIED ON THE PLANTING DETAILS. FOLLOWING PLANTING AREA IMMEDIATELY SURROUNDING PLANT IS TO BE TAMPED FIRM AND USE WATER JET TECHNIQUE TO REMOVE ALL AIR POCKETS REPEATING AS REQUIRED.
    P. APPLY REWETTING AGENT TO THE SURFACE OF ALL PLANT PITS FOR TREES AND SHRUBS PER MANUFACTURER'S RECOMMENDATIONS.
    Q. APPLY MULCH IN EVEN LAYER TO 3 IN MIN. DEPTH. DO NOT PLACE MULCH WITHOUT THE APPROVAL OF THE PROJECT MANAGER THAT WEED REMOVAL AND FINE GRADING REQUIREMENTS HAVE BEEN MET.
    R. CONTINUOUSLY MONITOR STATUS OF INSTALLED MATERIALS AND MAKE MODIFICATIONS, CLEAN-UPS AND REPLACEMENTS AS REQUIRED.

FINE GRADING NOTES

1. THE LANDSCAPE AREAS WITHIN THE LIMITS OF WORK SHOULD BE ROUGH GRADED TO WITHIN +/- 8 - 10" OF FINISH GRADE IN SHRUB AREAS AND +/- I.5" IN SOD AREAS PRIOR TO BEGINNING PLANT INSTALLATION.

2. FINISHED GRADE IN PLANTING AREAS SHALL BE HELD BE 2 IN BELOW THE FINISHED ELEVATIONS SHOWN FOR ALL ADJACENT HARDSCAPE SURFACES.

3. ALL FILL REQUIRED SHALL BE CLEAN, WELL DRAINING SOIL. FILL SHALL BE CLEAN AND FREE OF ALL MATERIAL HARMFUL TO PLANT GROWTH AND DELETERIOUS MATERIAL SUCH AS ROCKS (LARGER THAN 2 IN DIA.), COMPACTED CLAY, ROADBED OR SURFACING MATERIAL, MUCK, ROOTS, BRANCHES, ETC.

4. FINAL CONTOURING WITHIN PLANTING AREAS SHALL BE HAND RAKED TO PROVIDE SMOOTH, CONTINUOUS ARCS EVEN IN TRANSITION AND VOID OF DEPRESSIONS AND SURFACE IRREGULARITIES. REPAIR ANY SCARRING CAUSED BY EROSION DURING THE COURSE OF CONSTRUCTION.

5. THE LANDSCAPE CONTRACTOR IS TO ENSURE THAT THEIR WORK DOES NOT ADVERSELY IMPACT ESTABLISHED OR PROJECTED DRAINAGE PATTERNS.

6. GRADING IN ALL PLANTING AND HARDSCAPE AREAS OF THE PROJECT SHALL POSITIVELY DRAIN TO DRAINAGE STRUCTURES INDICATED ON THE SITE GRADING AND CIVIL ENGINEERING PLANS.

7. THE LANDSCAPE CONTRACTOR IS RESPONSIBLE FOR MAINTAINING GRADE STAKES AND BENCH MARKS ESTABLISHED BY OTHERS UNTIL AUTHORIZED BY THE CONSTRUCTION MANAGER FOR REMOVAL.

8. THE LANDSCAPE CONTRACTOR IS TO PERFORM SAMPLE PERCOLATION TEST BY EXCAVATING TREE PITS TO THEIR FULL DEPTHS AND FILLING COMPLETELY TO FINISH GRADE. PIT SHOULD DRAIN TO $\frac{1}{2}$ DEPTH WITHIN TWO HOURS AND ENTIRELY WITHIN EIGHT HOURS. IF PITS FAIL TO SATISFY THESE REQUIREMENTS THE LANDSCAPE CONTRACTOR MUST NOTIFY THE PROJECT MANAGER IMMEDIATELY.

9. THE LANDSCAPE CONTRACTOR IS TO REMAIN VIGILANT IN IDENTIFYING CONDITIONS THAT COULD ADVERSELY EFFECT ABILITY OF LANDSCAPE MATERIAL TO THRIVE. CONDITIONS TO BE MONITORED INCLUDE, BUT ARE NOT LIMITED TO, THE PRESENCE OF HARD-PAN, RUBBLE, ROCK BASE, CONSTRUCTION DEBRIS, IMPERMEABLE SOILS, CHEMICAL SPILLS AND WASH-OUTS.

10. SHOULD THE CONSTRUCTION DICTATE THAT ANY TREE BE INSTALLED PRIOR TO THE COMPLETION OF THE ROUGH GRADING ACTIVITIES THE LANDSCAPE CONTRACTOR SHALL RELY ON A SURVEYED ELEVATION BASED ON A CONFIRMED BENCHMARK TO SET THE TREE(S) WITH THE CORRECT RELATIONSHIP TO FINISH GRADE.

LANDSCAPE OBSERVATION SCHEDULE

1. THE LANDSCAPE CONTRACTOR IS REQUIRED TO PROVIDE THE PROJECT MANAGER WITH ADVANCE NOTICE FOR THE FOLLOWING SITE VISITS WITHIN THE TIME FRAME INDICATED. IT IS THE RESPONSIBILITY OF THE CONSTRUCTION MANAGER TO VERIFY THE STATUS OF THE LANDSCAPE WORK PRIOR TO FORWARDING REQUEST TO PROJECT MANAGER.

    A. PRECONSTRUCTION CONFERENCE: 7 DAYS
    B. FINAL GRADE REVIEW: 72 HOURS
    C. PLANT MATERIAL REVIEW: 72 HOURS
    D. PLANT LAYOUT REVIEW: 72 HOURS
    E. PREMULCH REVIEW: 72 HOURS
    F. PRE-PUNCH COURTESY REVIEW: 72 HOURS
    G. PUNCH LIST (SUBSTANTIAL COMPLETION) REVIEW: 7 DAYS
    H. FINAL WALK-THROUGH: 7 DAYS

LANDSCAPE SUBMITTALS REQUIRED

1. THE LANDSCAPE CONTRACTOR IS REQUIRED TO SUBMIT EACH OF THE FOLLOWING TO THE PROJECT MANAGER FOR REVIEW AND APPROVAL A MINIMUM OF THIRTY (30) DAYS PRIOR TO BEGINNING WORK:

    A. DOCUMENTATION OF LANDSCAPE CONTRACTOR'S QUALIFICATIONS.
    B. DOCUMENTATION OF LANDSCAPE SUPERVISOR'S QUALIFICATIONS.

2. THE LANDSCAPE CONTRACTOR IS REQUIRED TO SUBMIT EACH OF THE FOLLOWING TO THE PROJECT MANAGER FOR REVIEW AND APPROVAL A MINIMUM OF THIRTY (30) DAYS PRIOR TO INTENDED DATE OF USE:

    A. DOCUMENTATION OF PLANT NURSERY QUALIFICATIONS.
    B. TEST REPORTS AND RECOMMENDATIONS FROM CERTIFIED TESTING LABORATORY.
    C. ONE QUART SAMPLES OF EXISTING SITE SOIL FROM EACH SAMPLE AREA.
    D. ONE QUART SAMPLES OF EACH SOIL AMENDMENT (IF ANY).
    E. ONE QUART SAMPLES OF EACH AMENDED SOIL (IF ANY).
    F. ONE QUART SAMPLES OF EACH MULCH TYPE SPECIFIED.
    G. ONE QUART SAMPLE OF PEAT.
    H. ONE QUART SAMPLES OF EACH BACKFILL MIX.
    I. ONE QUART SAMPLE OF ANY IMPORTED FILL MATERIAL (IF ANY).
    J. MANUFACTURER'S PRODUCT DATA AND RECOMMENDED APPLICATION RATES FOR ALL FERTILIZERS.
    K. TEST REPORTS FROM CERTIFIED LABORATORY ON AMENDED SOILS.
    L. MANUFACTURER'S CERTIFICATE OF CHEMICAL COMPOSITION FOR ALL FERTILIZERS INCLUDING PERCENTAGE AND DERIVATION OF NITROGEN, PHOSPHORUS, POTASSIUM AND MICRO-NUTRIENTS.
    M. WRITTEN DOCUMENTATION OF WEED CONTROL PROGRAM.
    N. PROPOSE SEQUENCE AND DURATION OF INSTALLATION BY ZONE.
    O. WRITTEN PLAN FOR EMERGENCY UTILITY SERVICE REPAIR.

3. THE LANDSCAPE CONTRACTOR IS REQUIRED TO SUBMIT EACH OF THE FOLLOWING TO THE PROJECT MANAGER FOR REVIEW AND APPROVAL A MINIMUM OF TEN DAYS PRIOR TO FINAL WALK THROUGH :

    A. 'AS-BUILT' RECORD DOCUMENTS OF INSTALLATION (3 SETS) IDENTIFYING ANY DEVIATIONS FROM CONSTRUCTION PLANS. THESE PLANS ARE TO BE UPDATED BY THE CONTRACTOR AT LEAST WEEKLY THROUGHOUT THE CONSTRUCTION PERIOD FOR INFORMAL PROGRESS REVIEW BY THE PROJECT MANAGER.
    B. WRITTEN RECOMMENDATIONS FOR ONGOING MAINTENANCE PROGRAM (3 COPIES).

LANDSCAPE MATERIALS

1. ALUMINUM SULFATE: SUITABLE FOR HORTICULTURAL PURPOSES, SHALL BE RECOGNIZED MANUFACTURER'S STANDARD, COMMERCIAL GRADE.

2. ANTI-DESSICANT: 'WILT-PRUF', 'DOWWAX', 'FOLIGARD' OR PROJECT MANAGER APPROVED EQUAL. APPLY BE MANUFACTURER'S RECOMMENDATIONS.

3. BURLAP: BURLAP USED IN ALL 'B&B' NURSERY STOCK MUST BE OF 100% BIODEGRADABLE, NATURAL FIBER PER ANSI Z-60.1. ABSOLUTELY NO SYNTHETIC FABRIC (i.e. LENO) WILL BE PERMITTED. ALL B&B MATERIAL SHALL BE SOURCED FROM NURSERIES ASSOCIATED WITH 'ROOTS PLUS'.

4. DOLOMITE: GROUND LIMESTONE CONTAINING NO LESS THAN 85% OF TOTAL CARBONATE AND GROUND TO A SIZE SUCH THAT 50% WILL PASS THROUGH A 100 MESH SIEVE AND 90% WILL PASS THROUGH A 200 MESH SIEVE.

5. FERTILIZER TABLETS: 3/4 OUNCE, SLOW RELEASE, 'AGRIFORM' PLANTING TABLET AS MANUFACTURED BY SIERRA CHEMICAL COMPANY THAT CONSISTS OF THE FOLLOWING PERCENTAGES BY WEIGHT : 20% NITROGEN, 10% PHOSPHORIC ACID AND 5% POTASH. APPLY AT A RATE PER MANUFACTURER'S RECOMMENDATION OR THE FOLLOWING MINIMUMS:

    A. A) ONE TABLET PER 1/2 IN OF TREE CALIPER.
    B. B) ONE TABLET PER 1 GALLON SHRUB CONTAINER.
    C. C) TWO TABLETS PER 2 GALLON SHRUB CONTAINER.
    D. D) THREE TABLETS PER 5 GALLON SHRUB CONTAINER.
    E. E) FOUR TABLETS PER 7 GALLON SHRUB CONTAINER.
    F. F) FIVE TABLETS PER 10 GALLON SHRUB CONTAINER.

6. FRICTION GUARD: NEW, MINIMUM 1/2 IN INSIDE DIAMETER, REINFORCED, 2-PLY, BLACK RUBBER HOSE.

7. GUY WIRE: WIRE SHALL BE 10 GAUGE ANNEALED, GALVANIZED IRON. EACH WIRE IS TO BE DEMARCATED WITH WHITE SURVEYOR'S TAPE.

8. MULCH: CONTRACTOR TO SUBMIT SAMPLE IN ONE QUART BAG OF LOCALLY USED MULCH. MUST BE FREE OF WEED, SEED, FUNGUS, ROCKS, HERBICIDES AND OTHER DELETERIOUS MATERIALS. BALED SPECIFICALLY FOR HORTICULTURAL USE.

9. OSMOCOTE: TIME CONTROL RELEASE FERTILIZER AS MANUFACTURED BY SIERRA CHEMICAL COMPANY.

10. PEAT: MILLED CANADIAN SPHAGNUM PEAT, MIN. 90% ORGANIC, LOW SALT, LOW ALKALINITY, LIGHT BROWN AND FIBROUS, FREE OF ROCKS AND EXCESSIVE STICKS. CONSISTENT pH LEVEL BETWEEN 4.0 AND 5.0. HAVING NO PARTICLES GREATER THAN 1/2 IN DIAMETER.

11. PERLITE: COARSE OR NO. 2 PERLITE, FREE OF WEEDS AND IMPURITIES.

12. PRE-EMERGENT HERBICIDE: COMMERCIAL GRADE, COMBINATION OF SURFLAN AND GALLERY WITH A DYE MARKER. APPLY PER MANUFACTURER'S RECOMMENDATIONS.

13. SAND: MEDIUM-COARSE SAND, FREE DRAINING, WITH FINE PLUS VERY FINE RATION NOT TO EXCEED 25% BY VOLUME.

14. SOIL FUMIGANT: BASAMID GRANULAR APPLIED PER MANUFACTURER'S RECOMMENDATIONS IN ALL AREAS TO RECEIVE SOD.

15. TREE GUYS: 'TREE SAVER' AS MANUFACTURED BY LAWSON LANDSCAPE PRODUCTS.

16. TREE STAKES: NEW, MINIMUM 2 IN DIA. X 8 FT PRESSURE TREATED LODGE POLE PINE POINTED AT ONE END. A MINIMUM OF 50% OF POLE IS TO BE IMBEDDED.

17. TREE TIES: 'CINCH TIES', 3' AS MANUFACTURED BY V.I.T. PRODUCTS INC.

18. TRIPLE SUPER PHOSPHATE: GRANULAR COMMERCIAL GRADE, 42-47% P205.

19. TURNBUCKLES: 6 IN LONG, GALVANIZED STEEL TO BE HAND TIGHTENED.

20. REWETTING AGENT: 'SATURAID' AS MANUFACTURED BY FLORIKA E.S.A. CORP.

21. WATER: COMPLETED IRRIGATION SYSTEM WATER WILL BE SUPPLIED THROUGH A DEEP WELL. WATER USED FOR LANDSCAPING PRIOR TO ACTIVATION OF SYSTEM IS TO BE CLEAN, FREE OF SUBSTANCES HARMFUL TO THE GROWTH OF PLANTS. WATER SHOULD BE FREE OF STAINING AGENTS AND ODOR.

21.

Steelman Partners

ARCHITECTURE
INTERIOR DESIGN
LIGHTING DESIGN
MULTIMEDIA
GRAPHIC DESIGN
PRODUCT DESIGN

3330 West Desert Inn Road
Las Vegas, Nevada 89102
702-873-0221 t
702-367-3565 f
www.steelmanpartners.com

CONSULTANT:

SKS STUDIO

1925 Central St. Suite A
Kansas City, MO 64108
web: www.sks-studio.com
email: info@sksimms.com

SEAL:

SEAN SIMMS
850
Expires 6/30/19

ARCHITECT
STEELMAN PARTNERS LLP

DRAWINGS AND SPECIFICATIONS AS INSTRUMENTS OF SERVICE ARE AND SHALL REMAIN THE PROPERTY OF THE ARCHITECT. THE DRAWINGS AND SPECIFICATIONS SHALL NOT BE USED ON OTHER PROJECTS, FOR ADDITIONS TO THIS PROJECT, OR FOR COMPLETION OF THIS PROJECT BY OTHERS EXCEPT BY WRITTEN AGREEMENT WITH THE ARCHITECT. ANY USE OR REPRODUCTION OF THIS DRAWING IN WHOLE OR PART BY ANY MEANS IS STRICTLY PROHIBITED EXCEPT WITH SPECIFIC WRITTEN CONSENT OF STEELMAN PARTNERS LLP

© Copyright 2018 Steelman Partners

REVISIONS:

NUMBER	DESCRIPTION	DATE
X1	SITE PERMIT	04/08/2019

SHEET TITLE:

LANDSCAPE NOTES

JOB #: 20160058

ISSUED FOR:

ISSUE DATE: 04/08/2019

SCALE: PER VIEW

SHEET:

L003

19

107V7521 L18-02490

LANDSCAPE NOTES

1. THE LANDSCAPE CONTRACTOR SHALL BE RESPONSIBLE FOR ADHERING TO ALL THE REQUIREMENTS STATED UNDER GENERAL REQUIREMENTS AND CONDITIONS AS WELL AS THE SPECIFIC CRITERIA OUTLINED HEREIN AND ON THE LANDSCAPE DRAWINGS.

2. THE SCOPE OF WORK FOR THE LANDSCAPE CONTRACTOR FOR THIS PROJECT SHALL INCLUDE THE PROVISION OF ALL LABOR, MATERIALS AND EQUIPMENT REQUIRED TO COMPLETE ALL TASKS ASSOCIATED WITH THE LANDSCAPE AND IRRIGATION INSTALLATION AS SHOWN ON THE DRAWINGS OR NOTED HEREIN. THE LANDSCAPE CONTRACTOR IS RESPONSIBLE FOR COORDINATING WITH THE CONSTRUCTION MANAGER REASONABLE ACCESS TO POWER AND POTABLE WATER SOURCES AS REQUIRED.

3. THE LANDSCAPE CONTRACTOR SHALL BE RESPONSIBLE FOR ENSURING ALL WORK (INCLUDING DELIVERY, STORAGE AND DISPOSAL OF THEIR MATERIALS) IS PERFORMED IN COMPLIANCE WITH APPLICABLE JURISDICTIONAL CODES. THE CONTRACTOR IS RESPONSIBLE FOR OBTAINING ALL PERMITS ASSOCIATED WITH THE WORK

4. THE LANDSCAPE CONTRACTOR SHALL ASSIGN A QUALIFIED PROJECT MANAGER AND FIELD SUPERVISOR TO WORK DIRECTLY WITH THE LANDSCAPE ARCHITECT AND SUPERVISE THE WORK AT ALL TIMES THROUGH FINAL PROJECT MANAGER ACCEPTANCE. IT IS THE CONTRACTOR'S RESPONSIBILITY TO ENSURE THAT PROJECT MANAGER HAS A COMPLETE, CURRENT SET OF DOCUMENTS ON-SITE AT ALL TIMES.

5. THE LANDSCAPE CONTRACTOR FOR THIS PROJECT MUST BE ABLE TO DOCUMENT A MINIMUM OF FIVE (5) YEARS OF COMPARABLE EXPERIENCE IN THE INSTALLATION OF PLANT MATERIAL FOR PROJECTS IN THE PROJECT AREA OF SIMILAR SCALE, INTENSITY AND QUALITY. CONSTRUCTION MANAGER MUST SUBMIT DOCUMENTATION TO LANDSCAPE ARCHITECT FOR APPROVAL PRIOR TO BID AWARD.

6. THE LANDSCAPE CONTRACTOR SHALL BE RESPONSIBLE FOR FAMILIARIZING THEMSELVES WITH EXISTING SITE CONDITIONS AND NOTIFYING THE PROJECT MANAGER IN WRITING OF ANY CONCERNS PRIOR TO COMMENCEMENT OF WORK. THIS EVALUATION SHOULD INCLUDE, BUT IS NOT LIMITED TO, VERIFICATION OF SURFACE AND SUBSURFACE UTILITIES, GRADES, DIMENSIONS AND SOIL CONDITIONS.

7. THE LANDSCAPE CONTRACTOR SHALL BE RESPONSIBLE FOR FAMILIARIZING THEMSELVES WITH PROJECT PLANS AND SCOPES OF WORK RELATED TO ASSOCIATED TRADES TO BE PERFORMED BY OTHERS IN ORDER TO IDENTIFY KEY COORDINATION ITEMS INCLUDING, BUT NOT LIMITED TO, SITE ACCESS, MATERIAL STORAGE, SCHEDULING AND SEQUENCING OF WORK. THE LANDSCAPE CONTRACTOR IS RESPONSIBLE FOR COORDINATING ALL SITE ISSUES WITH THE CONSTRUCTION MANAGER.

8. THE LANDSCAPE CONTRACTOR SHALL BE RESPONSIBLE FOR THE PROTECTION OF ALL ADJACENT WORK, MATERIALS AND EQUIPMENT FROM DAMAGE DUE TO THEIR ACTIVITIES. THE LANDSCAPE CONTRACTOR WILL BE SOLELY RESPONSIBLE FOR ANY DAMAGE OR INJURY TO PERSON OR PROPERTY THAT MAY OCCUR AS A RESULT OF THEIR EXECUTION OF THEIR WORK.

9. THE LANDSCAPE CONTRACTOR SHALL BE RESPONSIBLE FOR MAINTAINING THE AREA, MATERIALS AND EQUIPMENT WITHIN THE LIMITS OF WORK IN A SAFE, NEAT AND ORDERLY MANNER. EXCESS MATERIALS AND DEBRIS ARE TO BE REMOVED FROM THE WORK AREA NO LESS THAN WEEKLY OR AS DIRECTED BY THE CONSTRUCTION MANAGER.

10. THE LANDSCAPE CONTRACTOR SHALL BE RESPONSIBLE FOR MAINTAINING WORK ACTIVITIES WITHIN THE LIMITS OF WORK AND PERFORMING WORK AT TIMES, AND IN A MANNER, AS PRESCRIBED BY THE CONSTRUCTION MANAGER.

11. THE LANDSCAPE CONTRACTOR SHALL COORDINATE ANY EXCAVATION IN THE VICINITY OF PRE-EXISTING OR NEWLY INSTALLED UTILITIES WITH THE CONSTRUCTION MANAGER. IT IS THE RESPONSIBILITY OF THE LANDSCAPE CONTRACTOR TO NOTIFY ALL NECESSARY UTILITY COMPANIES A MINIMUM OF 48 HOURS PRIOR TO DIGGING FOR FIELD VERIFICATION OF ALL UNDERGROUND UTILITIES AND OTHER ELEMENTS. THE CONTRACTOR MUST COORDINATE WITH THE CONSTRUCTION MANAGER PRIOR TO INITIATING OPERATIONS EMERGENCY REPAIR PLANS AND ANY POSSIBLE SERVICE INTERRUPTION(S) ON-SITE AND OFF. THE LANDSCAPE CONTRACTOR SHALL BEAR THE SOLE RESPONSIBILITY OF ANY DAMAGE TO SUBSURFACE UTILITIES CAUSED BY THEIR WORK. RETURN OF SERVICES TO OFF-SITE AREAS (IF ANY) MUST BE IMMEDIATE.

12. THE LANDSCAPE CONTRACTOR MUST TAKE PRECAUTIONS TO PROTECT ALL EXISTING SITE ROADS, PARKING LOTS, CURBS AND UTILITIES FROM DAMAGE. THIS APPLIES NOT ONLY TO THE AREA WITHIN THE LIMITS OF WORK BUT ALSO ALONG ANY LOCAL ACCESS ROADS

13. THE LANDSCAPE CONTRACTOR SHALL PROVIDE ALL NECESSARY SAFETY MEASURES DURING CONSTRUCTION OPERATIONS TO PROTECT THE PUBLIC ACCORDING TO ALL APPLICABLE CODES AND RECOGNIZED LOCAL PRACTICES.

14. THE LANDSCAPE CONTRACTOR SHALL COORDINATE WITH CONSTRUCTION MANAGER TO ENSURE THAT TEMPORARY EROSION AND SEDIMENTATION CONTROL MEASURES (SILT FENCE, ORANGE GEO FENCE AND/OR OTHER MEASURES) ARE INSTALLED PRIOR TO BEGINNING EXCAVATION.

15. THE LANDSCAPE CONTRACTOR SHALL BE RESPONSIBLE FOR THE MAINTENANCE OF ALL PLANT MATERIALS AND THE PLANTING AREAS UNTIL FINAL ACCEPTANCE BY THE PROJECT MANAGER.

16. THE LANDSCAPE CONTRACTOR IS RESPONSIBLE FOR THE AGRONOMIC EVALUATION OF SOIL CHARACTERISTICS. EVALUATION MUST INCLUDE CHEMICAL ANALYSIS BY A QUALIFIED AGRICULTURAL SOILS TESTING LABORATORY (CERTIFIED IN JURISDICTION OF PROJECT). SOILS SAMPLE SHOULD BE TAKEN IMMEDIATELY FOLLOWING COMPLETION OF ROUGH GRADING ACTIVITIES AND SHOULD BE COLLECTED AT A RATE ON ONE SAMPLE FOR EACH 5,000 SQUARE FEET OF IMPACTED AREA, OR A TOTAL OF SIX, WHICHEVER IS GREATER. AT A MINIMUM THE CHEMICAL ANALYSIS OF THE SOIL SHOULD CONSIDER THE FOLLOWING:

    A. PERCENTAGE OF ORGANIC MATTER
    B. SALINITY
    C. pH
    D. LIME CONTENT
    E. MINERAL NUTRIENTS INCLUDING CONCENTRATIONS OF NITROGEN, PHOSPHOROUS, POTASSIUM. CALCIUM, MAGNESIUM, IRON, ZINC, MANGANESE, COPPER, SULFUR AND MOLYBDENUM.
    F. POTENTIAL HAZARDS OR IMPEDIMENTS FOR PLANT GROWTH INCLUDING SALINITY, SODIUM CHLORIDE, BORON, IMPAIRED SOIL STRUCTURE OR DRAINAGE.
    G. SAND FRACTION ANALYSIS AS A % PASSING THROUGH 1IN, 2IN AND NO. 200 SIEVES.
    H. PERCOLATION RATE IN INCHES PER HOUR.
    I. THE ANALYSIS SHOULD ALSO INCLUDE SPECIFIC RECOMMENDATIONS TO THE PROJECT MANAGER FOR ANY AMENDMENTS AND BACKFILL MIXES FOR OPTIMAL PLANT GROWTH TO BE MADE TO THE SOILS PRIOR TO PLANTING. THE CONTRACTOR SHOULD INCLUDE THE COST OF THIS SOIL TESTING IN THEIR BASE BID AS WELL AS THE BASIC BACKFILL MIXES SPECIFIED HEREIN BUT SHOULD NOT INCLUDE ANY ANTICIPATED COST FOR SOIL AMENDMENT. THE CONTRACTOR IS TO PROVIDE THE PROJECT MANAGER WITH COPIES OF ALL SOIL TESTING RESULTS. SUBMITTAL DOCUMENTATION MUST ALSO CONTAIN A GRAPHIC SITE PLAN DEPICTING LOCATIONS FROM WHICH EACH SAMPLE WAS DRAWN.

18. LANDSCAPE CONTRACTOR TO CONFIRM WATER QUALITY & ASSESS PLANT SPECIES RECOMMENDATIONS AS TO THEIR APPROPRIATENESS FOR ANY ADVERSE CONDITIONS

19. THE LANDSCAPE CONTRACTORS BASE BID FOR SOIL PREPARATION IS TO INCLUDE THE FOLLOWING WITH THE UNDERSTANDING THAT MIX DESIGN MAY NEED TO BE ADJUST BASED ON OUTCOME OF AGRONOMIC TESTING.

    A. TREES: 100% SITE SOIL WITH 4 LBS. TRIPLE SUPER PHOSPHATE PER CUBIC YARD.
    B. SHRUBS: 100% SITE SOIL WITH OSMOCOTE CONTROLLER RELEASE FERTILIZER (14-14-14) PER MANUFACTURER'S RECOMMENDATION.

20. SHOULD PROJECT MANAGER AND CONTRACTOR AGREE WITH THE RECOMMENDATION OF THE TESTING AGENCY TO FURTHER AMEND THE SOILS THE CONTRACTOR'S CONTRACT WILL BE ADJUSTED ACCORDINGLY. THE CONTRACTOR SHALL BE REQUIRED TO SUBMIT SAMPLES OF AMENDED SOILS TO BE RE-TESTED TO CONFIRM COMPLIANCE WITH RECOMMENDATIONS FOLLOWING THE SAME PROCEDURES AS THE ORIGINAL TESTS.

21. THE LANDSCAPE CONTRACTOR IS RESPONSIBLE FOR CONFIRMING THE AVAILABILITY OF ALL THE SPECIFIED PLANT MATERIALS WITHIN THIRTY(30) DAYS OF PROJECT AWARD. ALL REQUESTS FOR SUBSTITUTION DUE TO LACK OF AVAILABILITY MUST BE MADE TO THE PROJECT MANAGER IN WRITING WITHIN THIS PERIOD. NO SUBSTITUTIONS WILL BE PERMITTED WITHOUT PRIOR WRITTEN APPROVAL FROM THE PROJECT MANAGER. THE CONTRACTOR IS RESPONSIBLE FOR EXHAUSTING ALL MEANS POSSIBLE TO OBTAIN THE MATERIALS AS SPECIFIED PRIOR TO REQUESTING SUBSTITUTION. IN ORDER TO BE CONSIDERED BY THE PROJECT MANAGER AS VIABLE ALTERNATES PLANTS MUST SHARE THE SAME GENERAL APPEARANCE, FORM, INSTALLATION SIZE, MATURE SIZE, COLOR, QUALITY AND GROWTH HABIT. MATERIALS MUST BE OFFERED AT NO ADDITIONAL COSTS TO THE PROJECT MANAGER.

22. PLANT SPECIES RECOMMENDATION AS SPECIFIED BY THE LANDSCAPE ARCHITECT ARE BASED ON AVAILABLE DATA RELATED TO THE SOILS AND WATER QUALITY AT THE TIME OF DESIGN. LANDSCAPE CONTRACTOR IS SOLELY RESPONSIBLE FOR THE SURVIVAL OF PLANT MATERIAL AND MUST COORDINATE ANY CHANGES TO THE PROPOSED PLANT LIST SPECIFICATIONS WITH THE PROJECT MANAGER AND/OR LANDSCAPE ARCHITECT PRIOR TO INSTALLATION. ADVERSE SOIL OR WATER QUALITY WILL NOT NULLIFY CONTRACTOR'S WARRANTY OF PLANT MATERIAL.

23. THE PROJECT MANAGER RESERVES THE RIGHT TO REVIEW AND APPROVE ALL PLANT MATERIALS, INCLUDING SOD, AT THEIR SOURCE NURSERY WITH THE LANDSCAPE CONTRACTOR PRIOR TO DELIVERY TO THE JOB SITE. IT IS THE RESPONSIBILITY OF THE LANDSCAPE CONTRACTOR TO COORDINATE AND SCHEDULE ALL NURSERY TRIPS WITH THE PROJECT MANAGER OR THEIR ASSIGNED REPRESENTATIVE A MINIMUM OF TWO WEEKS PRIOR TO THE SCHEDULE DATE FOR MATERIAL DELIVERY TO THE JOB SITE. THE LANDSCAPE CONTRACTOR IS TO PROVIDE A MINIMUM OF SEVENTY-TWO (72) HOURS NOTICE TO THE PROJECT MANAGER FOR ALL TRIPS. THE PROJECT MANAGER ALSO RESERVES THE RIGHTS TO WAIVE THE NURSERY REVIEW OF MATERIAL OR TO PROVIDE APPROVAL THROUGH REVIEW OF PHOTOGRAPHS OR REPRESENTATIVE SAMPLES.

24. ALL PLANT MATERIAL SUPPLIERS, INCLUDING SOD, FOR THIS PROJECT MUST BE ABLE TO DOCUMENT A MINIMUM OF FIVE (5) YEARS OF EXPERIENCE IN THE SPECIALIZATION OF GROWING AND CULTIVATION OF COMPARABLE MATERIALS AS SPECIFIED FOR THIS PROJECT. CONTRACTOR IS RESPONSIBLE FOR PROVIDING DOCUMENTATION TO THE PROJECT MANAGER FOR APPROVAL PRIOR TO PROCURING MATERIAL.

25. IN PREPARATION FOR THE DELIVERY TO THE SITE THE LANDSCAPE CONTRACTOR SHALL ONLY PRUNE BRANCHES OR ROOTS AFTER NOTIFYING PROJECT MANAGER. PRUNING SHOULD ONLY BE PREFORMED AS REQUIRED TO ASSURE SAFE LOADING, SHIPPING AND JOB SITE HANDLING. IN NO CASE CAN ANY TREE BE TOPPED. PRIOR TO SHIPPING ALL TREES SHOULD BE SPRAYED FOR INSECTS AND FUNGUS AS WELL AS A FOLIAR ANTI-DESSICANT.

26. BALLED AND BURLAP TREES SHOULD BE DUG AND PREPARED FOR SHIPMENT IN A MANNER THAT WILL NOT DAMAGE ROOTS, BRANCHES, SHAPE AND FUTURE DEVELOPMENT AFTER PLANTING. TREES SHOULD BE ROOT PRUNED 30 DAYS PRIOR TO DIGGING AND HARDENED OFF AT THE NURSERY FOR A MINIMUM OF 30 DAYS PRIOR TO SHIPPING. IN ADDITION TO ROOT BALL IRRIGATION THE NURSERY SHOULD PROVIDE OVERHEAD MIST IRRIGATION FOR THE DURATION OF THIS PERIOD. THE PRODUCT RECEIVED ON-SITE SHOULD HAVE A FIRM BALL WITH NATURAL SOILS. DRIED, CRACKED OR BROKEN ROOT BALLS WILL NOT BE ACCEPTED. ROOT BALLS SHOULD BE SIZED AT A MINIMUM DIA. RATIO OF 12 IN OF ROOT BALL FOR EACH 1 IN OF TREE CALIPER.

27. THE LANDSCAPE CONTRACTOR IS RESPONSIBLE FOR THE PREPARATION OF SOILS WITHIN ALL PLANTING AREAS INCLUSIVE OF PROVIDING ALL IMPORTED SOIL MATERIALS, SOIL AMENDMENTS, SOIL CONDITIONERS AND FERTILIZERS AS REQUIRED.

28. THE LANDSCAPE CONTRACTOR IS RESPONSIBLE FOR SCHEDULING DELIVERIES OF SOD SO THAT ALL DELIVERIES TO SITE WILL BE WITHIN 24 HOURS OF THE TIME SOD IS CUT IN THE FIELD AND INSTALLED NO MORE THAN 24 HOURS FROM THE TIME IT ARRIVES ON SITE. SOD SHOULD BE DELIVERED TO THE JOB SITE ON PALLETS. THE AMOUNT OF SOD DELIVERED TO THE SITE AT ANY ONE TIME SHOULD NOT EXCEED THE AMOUNT THAT CAN BE LAID UNDER THESE TIME CONSTRAINTS.

29. THE LANDSCAPE CONTRACTOR SHALL EXERCISE CARE IN THE PLACEMENT OF SOD TO AVOID TEARING AND STRETCHING OF PANELS. SOD SHOULD NOT BE DROPPED. SOD SHOULD BE LAID BUTT TIGHT WITH STAGGERED JOINTS BETWEEN PANELS RUNNING PARALLEL TO SLOPE CONTOURS. PANELS SHOULD BE FIT, OR CLEANLY CUT, SO THAT NO VISIBLE JOINT REMAINS. DO NOT OVERLAP PANELS. IN SLOPED SITUATIONS BEGIN LAYING SOD AT BASE OF SLOPE AND WORK UPHILL. ALL SOD SHOULD BE ROLLED AND FERTILIZED WITH A GRANULAR 16-4-8 FERTILIZER FIVE DAYS AFTER PLANTING. NEWLY LAID SOD SHALL BE KEPT MOIST FOR THE FIRST WEEK AFTER PLANTING AFTER WITH A WATERING RATE OF 2 IN PER WEEK, INCLUDING RAINFALL, SHOULD BE SUFFICIENT.

30. THE LANDSCAPE CONTRACTOR IS RESPONSIBLE FOR ERADICATING WEEDS WITHIN THE LIMITS OF ALL PLANTING AREAS PRIOR TO BEGINNING LANDSCAPE INSTALLATION.

31. THE LANDSCAPE CONTRACTOR IS RESPONSIBLE FOR PRETILLAGE TO SCARIFY SOILS IN ALL PLANTING AREAS TO A MINIMUM DEPTH OF 4 IN. DENSELY COMPACTED AREAS BETWEEN 85% AND 90% ARE TO BE CROSS RIPPED TO A MINIMUM 12 IN DEPTH. DENSELY COMPACTED AREAS IN EXCESS OF 90% MUST BE CROSS RIPPED TO A MINIMUM 24 IN DEPTH. IN THE PROCESS OF TILLING ARE UNACCEPTABLE MATERIALS INCLUDING, BUT NOT LIMITED TO, FOREIGN DEBRIS, CONSTRUCTION WASTE, ROOTS, CONCRETE, ASPHALT, PETROLEUM AND ROCKS GREATER THAN 2 IN DIA. ON AVERAGE. IN AREAS TO RECEIVE SOD TILL IN FERTILIZER TO A DEPTH OF 2 IN AT AT RATE OF 4 LBS OF NITROGEN PER 1000F^2.

32. THE LANDSCAPE CONTRACTOR SHALL PROVIDE THE PROJECT MANAGER WITH ONE GALLON, SEALED AND LABELED BAG OF SOIL FROM SAME LOCATION THAT TEST SAMPLES WERE DRAWN. THE PROJECT MANAGER RESERVES THE RIGHT TO OBTAIN SECONDARY ANALYSIS TO CONFIRM TEST RESULTS AT THEIR EXPENSE.

33. THE LANDSCAPE CONTRACTOR SHALL PROVIDE THE PROJECT MANAGER WITH ONE GALLON SEALED AND LABELED BAG OF ANY IMPORTED SOIL MATERIAL, AMENDMENT OR CONDITIONER USED IN THE PREPARATION OF THE PLANTING AREAS.

34. THE PROJECT MANAGER RESERVES THE RIGHT TO REVIEW AND APPROVE ALL PLANT MATERIAL AT THE JOB SITE PRIOR TO INSTALLATION TO ENSURE THAT THE DELIVERED STATE OF THE MATERIALS IS IN COMPLIANCE WITH THE MATERIAL SPECIFICATIONS CONTAINED HEREIN. IN THE ADVENT THAT DELIVERED MATERIAL DOES NOT COMPLY WITH THE PROJECT REQUIREMENTS THE PROJECT MANAGER RESERVES THE RIGHT TO REJECT SUCH MATERIALS AND REQUIRE THE LANDSCAPE CONTRACTOR TO REMOVE AND REPLACE REJECTED MATERIALS AT NO ADDITIONAL COST TO THE PROJECT MANAGER. THE LANDSCAPE CONTRACTOR SHALL REMOVE REJECTED PLANTS AND MATERIALS FROM THE PROJECT AREA WITHIN 48 HOURS AND REPLACE WITH ACCEPTABLE MATERIALS.

35. THE LANDSCAPE CONTRACTOR SHALL PROVIDE THE PROJECT MANAGER WITH RECORD COPIES OF ALL SHIPPING RECEIPTS FOR ALL MATERIALS, INCLUDING SOD, DELIVERED TO THE PROJECT SITE. DELIVERY OF ALL FERTILIZER AND SOIL AMENDMENT MATERIALS MUST BE IN ORIGINAL, UNOPENED CONTAINER'S BEARING MANUFACTURER'S GUARANTEED CHEMICAL ANALYSIS, NAME, TRADE MARK AND CONFORMANCE WITH LOCAL REGULATIONS.

36. THE CONTRACTOR SHALL STORE ALL MATERIALS IN AN AREA TO BE DETERMINED BY THE PROJECT MANAGER. ALL EXCESS STORED MATERIALS MUST BE REMOVED PRIOR TO FINAL ACCEPTANCE FROM THE PROJECT MANAGER.

37. THE LANDSCAPE CONTRACTOR SHALL BE RESPONSIBLE FOR STAKING ALL PLANT MATERIALS IN THE FIELD IN ACCORDANCE WITH THE LANDSCAPE PLANS FOR APPROVAL BY THE PROJECT MANAGER PRIOR TO EXCAVATION AND INSTALLATION. THE LANDSCAPE CONTRACTOR SHALL PROVIDE STAKES OR FLAGS TO INDICATE LOCATIONS OF INDIVIDUAL TREES WHEREAS ALL SHRUB AND GROUNDCOVER MATERIALS MUST BE LAID OUT IN THEIR CONTAINERS WITH THE APPROPRIATE SPACING FOR PROJECT MANAGER REVIEW AND APPROVAL. THE PROJECT MANAGER RESERVES THE RIGHT TO MAKE FIELD ADJUSTMENTS TO PLANT LAYOUT AS PART OF THIS REVIEW. FAILURE BY THE LANDSCAPE CONTRACTOR TO OBTAIN LAYOUT APPROVAL FROM THE PROJECT MANAGER PRIOR TO INSTALLATION MAY RESULT IN THE REMOVAL AND REINSTALLATION OF MATERIALS BY THE CONTRACTOR AT NO ADDITIONAL COSTS TO THE PROJECT MANAGER.

38. ALL PLANT MATERIAL SHALL MEET OR EXCEED THE SPECIFICATIONS AND DESCRIPTIONS CALLED FOR ON THE PLANTING PLANS. ALL PLANT MATERIAL MUST BE IN EXCELLENT QUALITY AND ADHERE TO THE HIGHEST INTERNATIONAL AGRICULTURAL STANDARDS.

39. ALL PLANT MATERIAL SIZES SPECIFIED ARE MINIMUM SIZES AT TIME OF INSTALLATION. ALL CONTAINER AND TREE CALIPER SIZES ARE MINIMUM. CONTAINER OR CALIPER SIZE MAY BE INCREASED IF NECESSARY TO PROVIDE OVERALL PLANT SIZE SPECIFIED. MATERIAL HEIGHT AND WIDTH SPECIFIED IN LANDSCAPE SCHEDULE IS BASED ON BRANCHES IN THEIR NORMAL POSITION. SPECIFIED CALIPER IS TO BE MEASURED AT A POINT 12 IN ABOVE THE GROUND.

40. ALL PLANT MATERIAL MUST BE DELIVERED TO THE PROJECT SITE AND INSTALLED IN GOOD HEALTH, FREE OF PEST, PEST EGGS, FUNGUS AND DISEASE. ROOT SYSTEMS SHALL BE VIGOROUS AND FIBROUS, FILLING THE CONTAINER BUT SHALL NOT BE ROOT BOUND OR EXHIBIT SPIRALING ROOTS. VERIFICATION OF THE HEALTH AND VIGOR OF ALL PLANT MATERIAL IS THE SOLE RESPONSIBILITY OF THE LANDSCAPE CONTRACTOR.

41. THE IRRIGATION SYSTEM IS DESIGNED TO MAINTAIN AN ESTABLISHED LANDSCAPE. THE CONTRACTOR SHALL NOT RELY ON IT AS THE NEW MATERIAL'S SOLE SOURCE OF WATER. THE LANDSCAPE CONTRACTOR SHALL BE RESPONSIBLE FOR PROVIDING SUPPLEMENTAL IRRIGATION THROUGH HAND WATERING OR OTHER MEANS (INCLUDING TEMPORARY DRIP, WATER WANDS AND SOAKER HOSES) TO HELP ESTABLISH THE NEW AND SALVAGED MATERIAL. THE CONTRACTOR SHOULD CONTINUE TO MONITOR THE MOISTURE CONTENT FOR ALL TREES AND SHRUBS. USE CARE TO AVOID CREATING LARGE HOLES AND WATER JETTING.

42. THE LANDSCAPE CONTRACTOR SHALL INSURE ADEQUATE VERTICAL DRAINAGE IN ALL PLANT BEDS AND PLANTERS. VERTICAL DRILLING THROUGH HARDPAN AND COMPACTED FILL SHALL BE ACCOMPLISHED TO INSURE DRAINAGE.

43. THE PROJECT MANAGER RESERVES THE RIGHT TO DEFER ANY AND ALL REVIEW RESPONSIBILITIES RELATED TO LANDSCAPE TO THE PROJECT LANDSCAPE ARCHITECT OR OTHER AUTHORIZED AGENT.

44. THE CONTRACTOR IS RESPONSIBLE FOR PROTECTING AND MAINTAINING ALL PLANT MATERIAL TO REMAIN WITHIN THE LIMITS OF CONSTRUCTION AS INDICATED ON THE PLANS. EXISTING TREES TO REMAIN SHALL BE UNDISTURBED AND PROTECTED BY BARRICADES ERECTED AT THE PERIMETER OF THE TREE DRIP LINE. NO VEHICLE SHALL TRAVERSE THIS AREA NOR SHALL ANY STORAGE OF MATERIALS OR EQUIPMENT BE PERMITTED WITHIN THIS PROTECTED AREA. THE CONTRACTOR SHALL BEAR THE SOLE RESPONSIBILITY OF REPLACEMENT FOR ANY DAMAGE TO PROTECTED MATERIALS CAUSED BY CONSTRUCTION ACTIVITY WITHOUT ADDITIONAL COSTS TO THE PROJECT MANAGER.

45. THE LANDSCAPE CONTRACTOR SHALL BE RESPONSIBLE FOR ESTABLISHING AND MAINTAINING THE STABILITY AND PLUMB CONDITION OF ALL INSTALLED PLANT MATERIALS UNTIL RECEIVING FINAL ACCEPTANCE FROM THE PROJECT MANAGER. THE CONTRACTOR SHALL BE RESPONSIBLE FOR REPLACING ANY PLANT MATERIAL WHICH IS DAMAGED DUE TO INADEQUATE GUYING OR STAKING, AT NO ADDITIONAL COST TO THE PROJECT MANAGER. THE CONTRACTOR SHALL REMOVE ALL STAKING MATERIALS AT THE END OF THE WARRANTY PERIOD AND DISPOSE OF PROPERLY OFFSITE.

46. THE LANDSCAPE CONTRACTOR SHALL GRANT THE PROJECT MANAGER THE FOLLOWING WARRANTY FOR FOR A PERIOD OF ONE YEAR (365 DAYS) FROM THE DATE OF FINAL ACCEPTANCE FOR ALL TREES, SHRUBS AND GROUNDCOVERS. THE WARRANTY PERIOD FOR SOD SHALL BE SIX MONTHS (180 DAYS). IT IS UNDERSTOOD THAT THE WARRANTY IS TO BE INCLUSIVE OF ALL LABOR, MATERIALS AND EQUIPMENT NECESSARY FOR THE REPLACEMENT OF ANY PLANT MATERIALS REQUIRED. WARRANTY IS INTENDED TO COVER DEFECTS AND UNSATISFACTORY GROWTH CAUSED BY NO FAULT OF THE PROJECT MANAGER. DURING THE WARRANTY PERIOD THE LANDSCAPE CONTRACTOR SHALL MAKE EVERY REASONABLE EFFORT TO REPLACE ANY DEAD, DYING OR DISEASED MATERIAL WITHIN A PERIOD OF 10 WORKING DAYS

47. SHOULD THE LANDSCAPE CONTRACTOR BE REQUIRED TO REPLACE ANY DAMAGED, DISEASED, DYING OR DEAD PLANT MATERIAL IT IS UNDERSTOOD THAT THE REPLACEMENT MATERIAL IS TO BE OF THE SAME SPECIES, SIZE AND QUALITY AS THAT ORIGINALLY SPECIFIED AND APPROVED BY THE PROJECT MANAGER. REPLACEMENT WITH ALTERNATE MATERIALS WILL BE PERMITTED ONLY WITH PRIOR WRITTEN APPROVAL FROM THE PROJECT MANAGER. THE CONTRACTOR WILL BE RESPONSIBLE FOR THE REMOVAL OF ALL MATERIALS AND LEAVING THE IMPACTED AREA CLEAN FOLLOWING ANY REMEDIAL ACTION.

48. AT THE END OF THE WARRANTY PERIOD THE PROJECT MANAGER RESERVES THE RIGHT TO HAVE THE CONTRACTOR REPLACE ANY DECLINING MATERIAL OR REQUEST AN EXTENSION OF UP TO NINETY DAYS ON ANY SPECIFIC MATERIAL.

49.

Steelman Partners

ARCHITECTURE **MULTIMEDIA**
INTERIOR DESIGN **GRAPHIC DESIGN**
LIGHTING DESIGN **PRODUCT DESIGN**

3330 West Desert Inn Road
Las Vegas, Nevada 89102
702-873-0221 t
702-367-3565 f
www.steelmanpartners.com

CONSULTANT:

SKS
STUDIO

1925 Central St. Suite A
Kansas City, MO 64108
web: www.sks-studio.com
email: info@sksimms.com

SEAL:

REGISTERED LANDSCAPE ARCHITECT
SEAN SIMMS
850
Expires 6/30/19
STATE OF NEVADA

ARCHITECT
STEELMAN PARTNERS LLP

DRAWINGS AND SPECIFICATIONS AS INSTRUMENTS OF SERVICE ARE AND SHALL REMAIN THE PROPERTY OF THE ARCHITECT. THE DRAWINGS AND SPECIFICATIONS SHALL NOT BE USED ON OTHER PROJECTS, FOR ADDITIONS TO THIS PROJECT, OR FOR COMPLETION OF THIS PROJECT BY OTHERS EXCEPT BY WRITTEN AGREEMENT WITH THE ARCHITECT. ANY USE OR REPRODUCTION OF THIS DRAWING IN WHOLE OR PART BY ANY MEANS IS STRICTLY PROHIBITED EXCEPT WITH SPECIFIC WRITTEN CONSENT OF STEELMAN PARTNERS LLP

ⓒ Copyright 2018 Steelman Partners

REVISIONS:

NUMBER	DESCRIPTION	DATE
X1	SITE PERMIT	04/08/2019

SHEET TITLE:

LANDSCAPE NOTES

JOB #: 20160058

ISSUED FOR:

ISSUE DATE: 04/08/2019

SCALE: PER VIEW

SHEET:

L004

20

107V7521 L18-02490

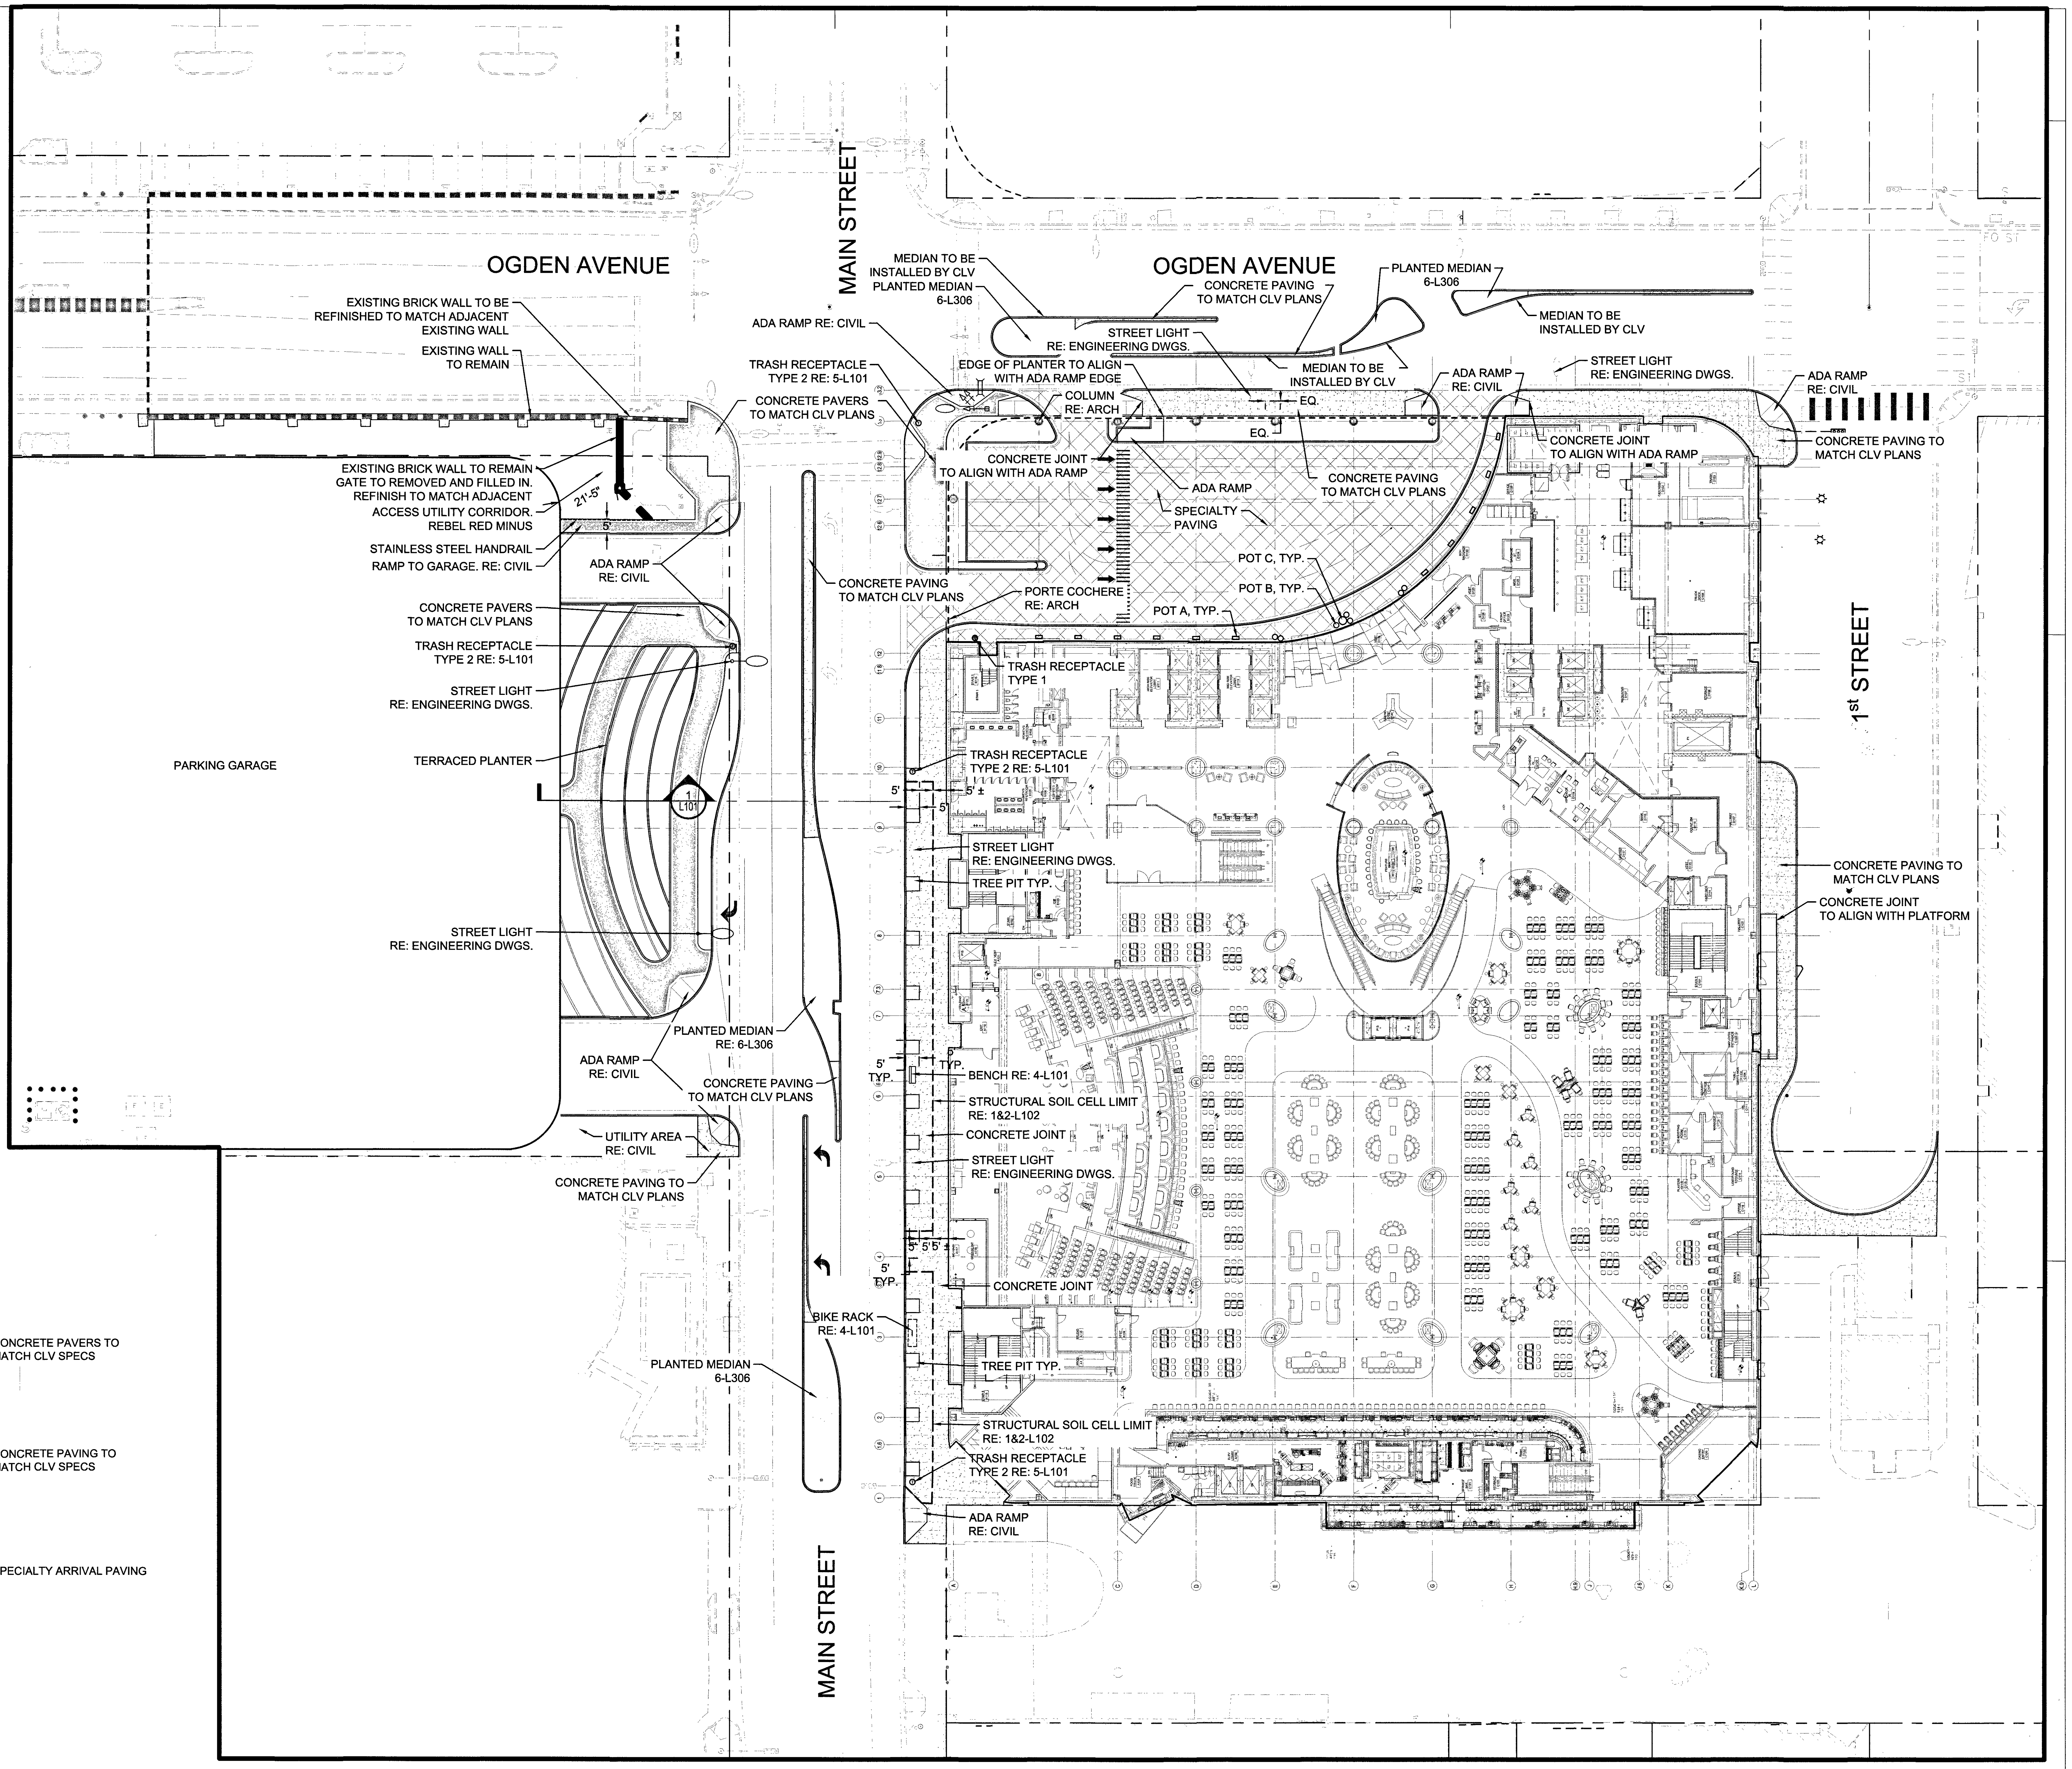
OGDEN AVENUE
EXISTING BRICK WALL TO BE REFINISHED TO MATCH ADJACENT EXISTING WALL
EXISTING WALL TO REMAIN
EXISTING BRICK WALL TO REMAIN GATE TO REMOVED AND FILLED IN. REFINISH TO MATCH ADJACENT ACCESS UTILITY CORRIDOR. REBEL RED MINUS
21'-5"
5'
STAINLESS STEEL HANDRAIL
RAMP TO GARAGE. RE: CIVIL
ADA RAMP RE: CIVIL
CONCRETE PAVERS TO MATCH CLV PLANS
TRASH RECEPTACLE TYPE 2 RE: 5-L101
STREET LIGHT RE: ENGINEERING DWGS.
PARKING GARAGE
TERRACED PLANTER
1 L101
STREET LIGHT RE: ENGINEERING DWGS.
PLANTED MEDIAN RE: 6-L306
ADA RAMP RE: CIVIL
CONCRETE PAVING TO MATCH CLV PLANS
UTILITY AREA RE: CIVIL
CONCRETE PAVING TO MATCH CLV PLANS
MAIN STREET
MEDIAN TO BE INSTALLED BY CLV
PLANTED MEDIAN 6-L306
ADA RAMP RE: CIVIL
TRASH RECEPTACLE TYPE 2 RE: 5-L101
CONCRETE PAVERS TO MATCH CLV PLANS
EDGE OF PLANTER TO ALIGN WITH ADA RAMP EDGE
COLUMN RE: ARCH
CONCRETE JOINT TO ALIGN WITH ADA RAMP
CONCRETE PAVING TO MATCH CLV PLANS
PORTE COCHERE RE: ARCH
OGDEN AVENUE
CONCRETE PAVING TO MATCH CLV PLANS
STREET LIGHT RE: ENGINEERING DWGS.
MEDIAN TO BE INSTALLED BY CLV
EQ.
EQ.
ADA RAMP
SPECIALTY PAVING
CONCRETE PAVING TO MATCH CLV PLANS
POT C, TYP.
POT B, TYP.
POT A, TYP.
PLANTED MEDIAN 6-L306
MEDIAN TO BE INSTALLED BY CLV
STREET LIGHT RE: ENGINEERING DWGS.
ADA RAMP RE: CIVIL
CONCRETE JOINT TO ALIGN WITH ADA RAMP
ADA RAMP RE: CIVIL
CONCRETE PAVING TO MATCH CLV PLANS
TRASH RECEPTACLE TYPE 1
TRASH RECEPTACLE TYPE 2 RE: 5-L101
5'
5'
STREET LIGHT RE: ENGINEERING DWGS.
TREE PIT TYP.
5' TYP.
5' TYP.
BENCH RE: 4-L101
STRUCTURAL SOIL CELL LIMIT RE: 1&2-L102
CONCRETE JOINT
STREET LIGHT RE: ENGINEERING DWGS.
5' TYP.
5' 5'
CONCRETE JOINT
BIKE RACK RE: 4-L101
PLANTED MEDIAN 6-L306
TREE PIT TYP.
STRUCTURAL SOIL CELL LIMIT RE: 1&2-L102
TRASH RECEPTACLE TYPE 2 RE: 5-L101
ADA RAMP RE: CIVIL
1st STREET
CONCRETE PAVING TO MATCH CLV PLANS
CONCRETE JOINT TO ALIGN WITH PLATFORM
MAIN STREET

SITE LEGEND

Ⓣ	**TRASH RECEPTACLE** TYPE 1 TYPE 2 RE: 4-L109	▨	CONCRETE PAVERS TO MATCH CLV SPECS
▯	**BENCH** RE: 3-L109	▭	CONCRETE PAVING TO MATCH CLV SPECS
▭	**POT TYPE 1**	⊠	SPECIALTY ARRIVAL PAVING
○	**POT TYPE 2**		
○	**POT TYPE 3**		
▯	**BIKE RACK** RE: 5-L109		

① SITE LAYOUT
PLAN

SCALE 1"=30'-0"

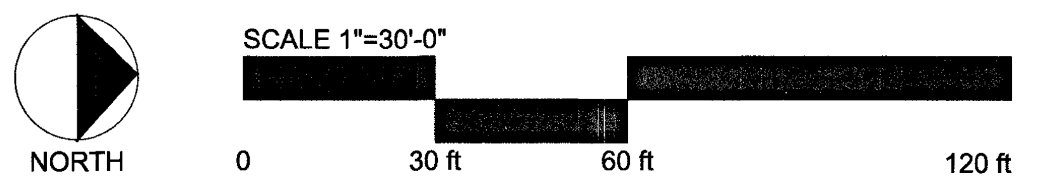
NORTH
SCALE 1"=30'-0"
0
30 ft
60 ft
120 ft

Steelman Partners

ARCHITECTURE
INTERIOR DESIGN
LIGHTING DESIGN

MULTIMEDIA
GRAPHIC DESIGN
PRODUCT DESIGN

3330 West Desert Inn Road
Las Vegas, Nevada 89102
702-873-0221 t
702-367-3565 f
www.steelmanpartners.com

CONSULTANT:

SKS
STUDIO

1925 Central St. Suite A
Kansas City, MO 64108
web: www.sks-studio.com
email: info@sksimms.com

SEAL:

REGISTERED LANDSCAPE ARCHITECT
SEAN SIMMS
850
Expires: 6/30/19
STATE OF NEVADA

ARCHITECT
STEELMAN PARTNERS LLP

DRAWINGS AND SPECIFICATIONS AS INSTRUMENTS OF SERVICE ARE AND SHALL REMAIN THE PROPERTY OF THE ARCHITECT. THE DRAWINGS AND SPECIFICATIONS SHALL NOT BE USED ON OTHER PROJECTS, FOR ADDITIONS TO THIS PROJECT, OR FOR COMPLETION OF THIS PROJECT BY OTHERS EXCEPT BY WRITTEN AGREEMENT WITH THE ARCHITECT. ANY USE OR REPRODUCTION OF THIS DRAWING IN WHOLE OR PART BY ANY MEANS IS STRICTLY PROHIBITED EXCEPT WITH SPECIFIC WRITTEN CONSENT OF STEELMAN PARTNERS LLP

REVISIONS:

NUMBER	DESCRIPTION	DATE
X1	SITE PERMIT	04/08/2019

SHEET TITLE:

SITE LAYOUT

JOB #:
20160058

ISSUED FOR:

ISSUE DATE:
04/08/2019

SCALE:
PER VIEW

SHEET:
21
L100

107V7521 L18-02490

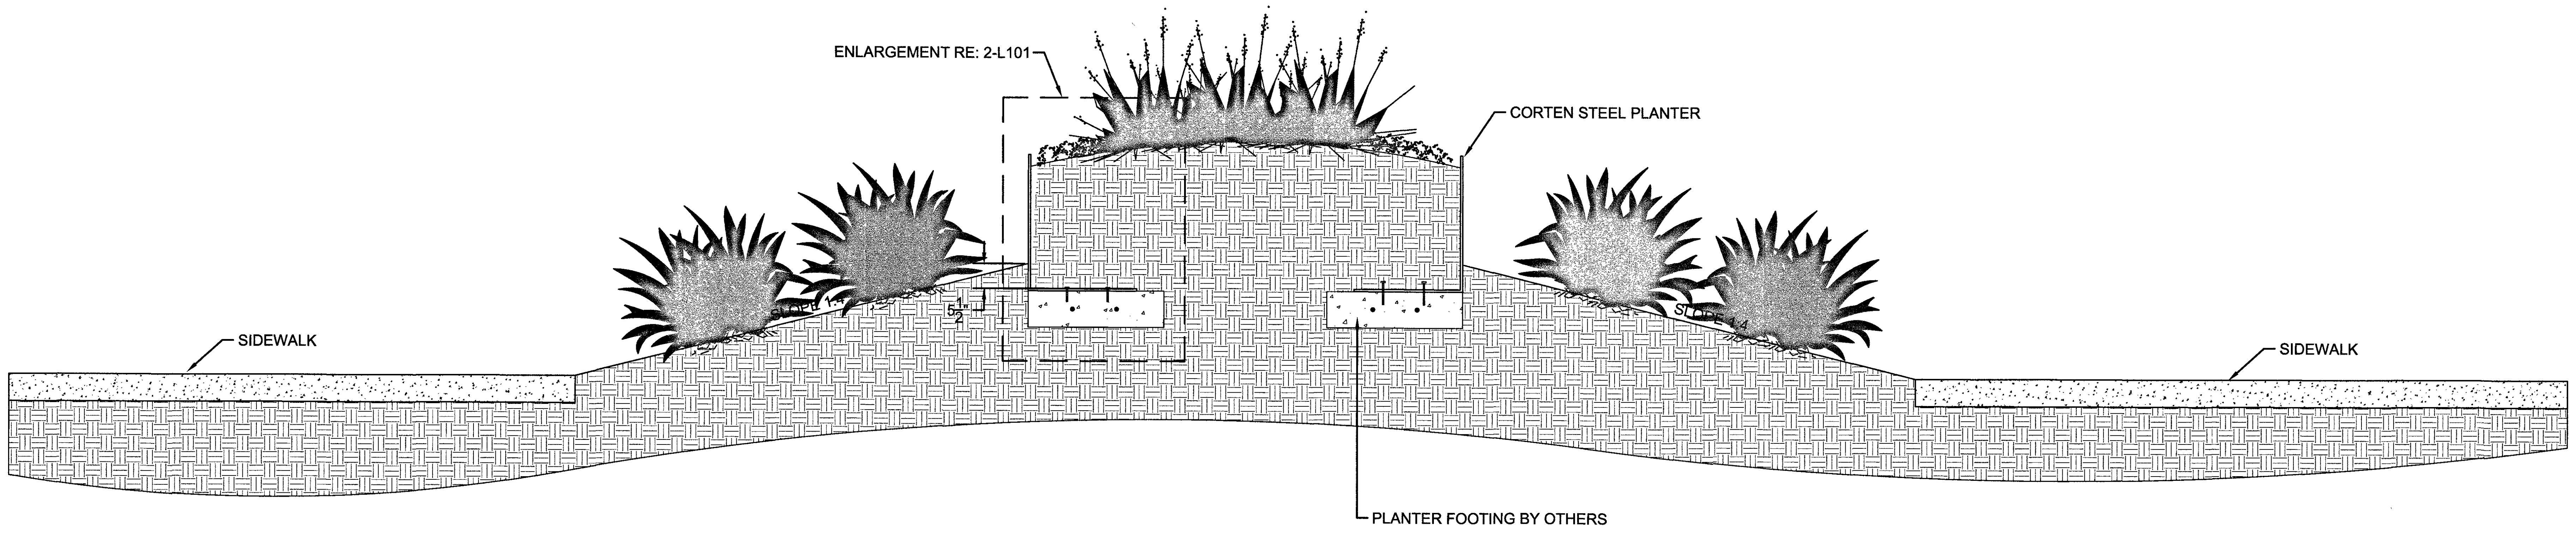
ENLARGEMENT RE: 2-L101
CORTEN STEEL PLANTER
SIDEWALK
SIDEWALK
$5\frac{1}{2}$"
SLOPE 1:4
SLOPE 1:4
PLANTER FOOTING BY OTHERS

1 STEEL PLANTER SECTION

SECTION

SCALE: 1/2"=1'-0"

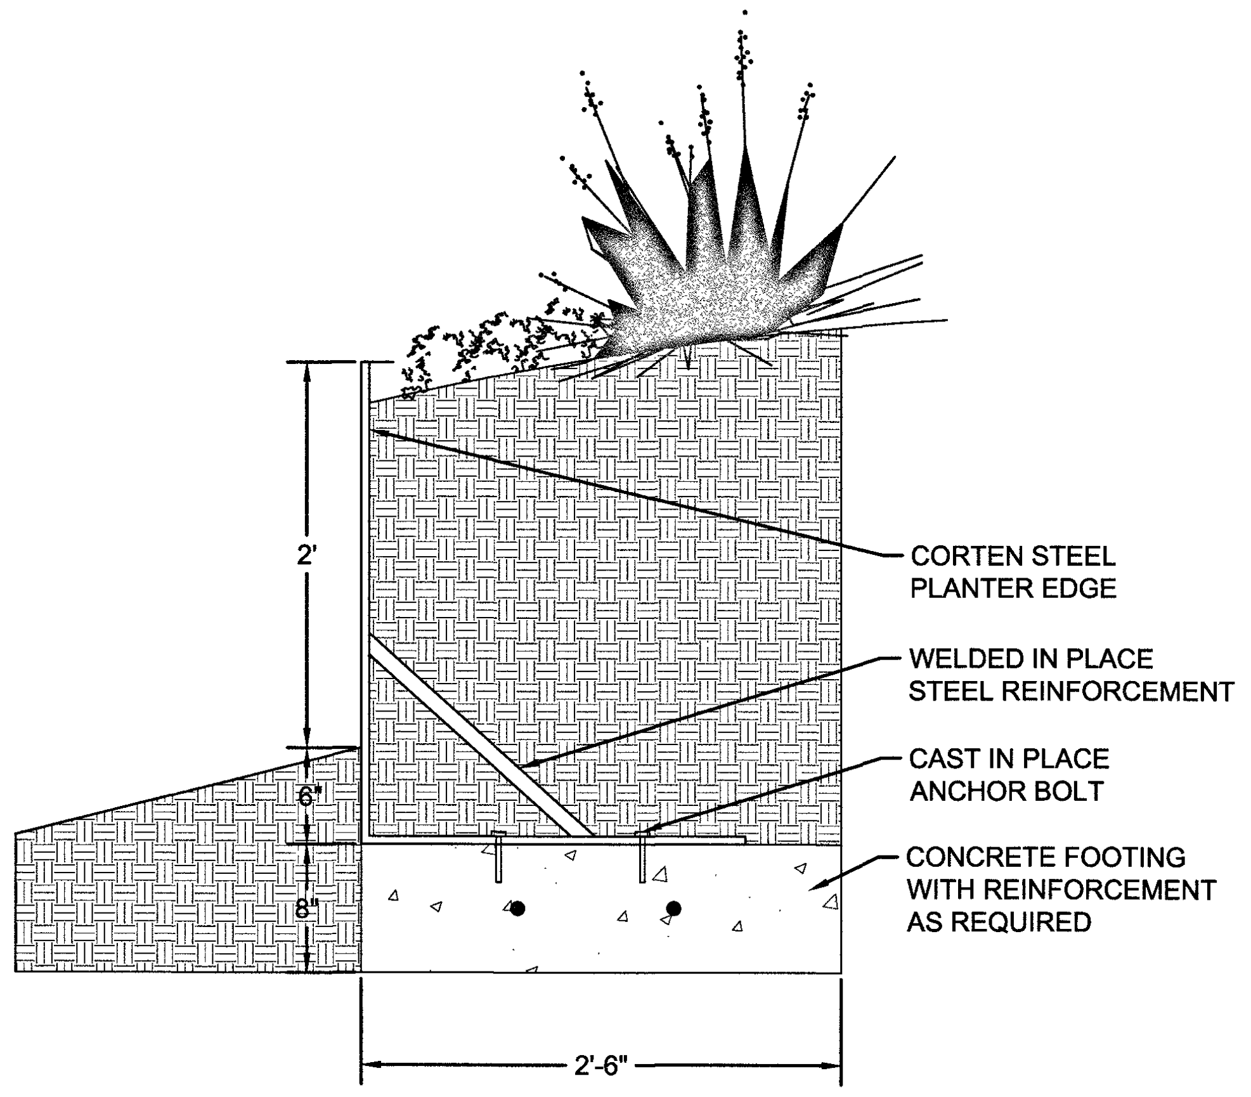
2'
6"
8"
2'-6"
CORTEN STEEL PLANTER EDGE
WELDED IN PLACE STEEL REINFORCEMENT
CAST IN PLACE ANCHOR BOLT
CONCRETE FOOTING WITH REINFORCEMENT AS REQUIRED

2 STEEL PLANTER DETAIL

DETAIL

SCALE: 1"=1'-0"

NOTE:
1. RACKS SHALL BE LOCATED A MINIMUM OF 6-FEET FROM ANY ABOVE GROUND UTILITY SUCH AS FIRE HYDRANTS, STREET LIGHTS, AND TRANSFORMERS.
2. RACKS SHALL BE LOCATED A MINIMUM OF 4-FEET FROM ANY FIRE DEPARTMENT CONNECTION AND FROM ANY IN-GROUND UTILITY VAULT, COVER, BOX OR OTHER SURFACE FEATURE.
3. EMBEDMENT MONT IN NEW SIDEWALK OR SURFACE MOUNT IN EXISTING SIDEWALK
4. SEE CLV SPECIFICATIONS AND INSTALL PER MANUFACTURE'S SPECIFICATIONS

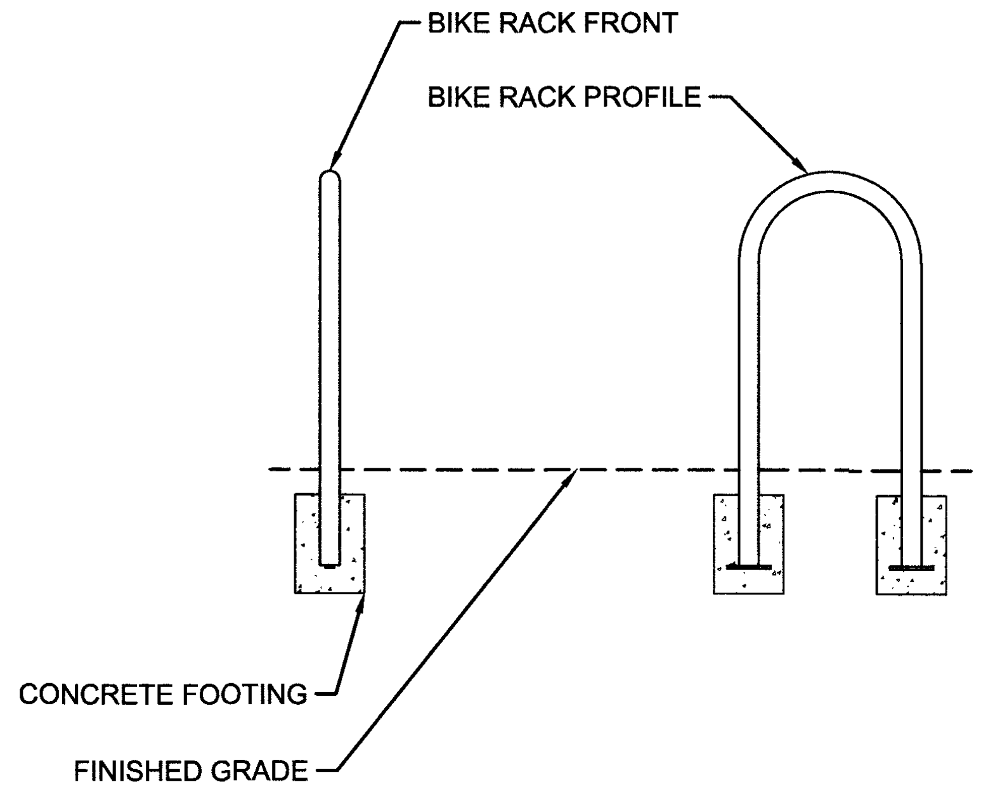
BIKE RACK FRONT
BIKE RACK PROFILE
CONCRETE FOOTING
FINISHED GRADE

SECTION

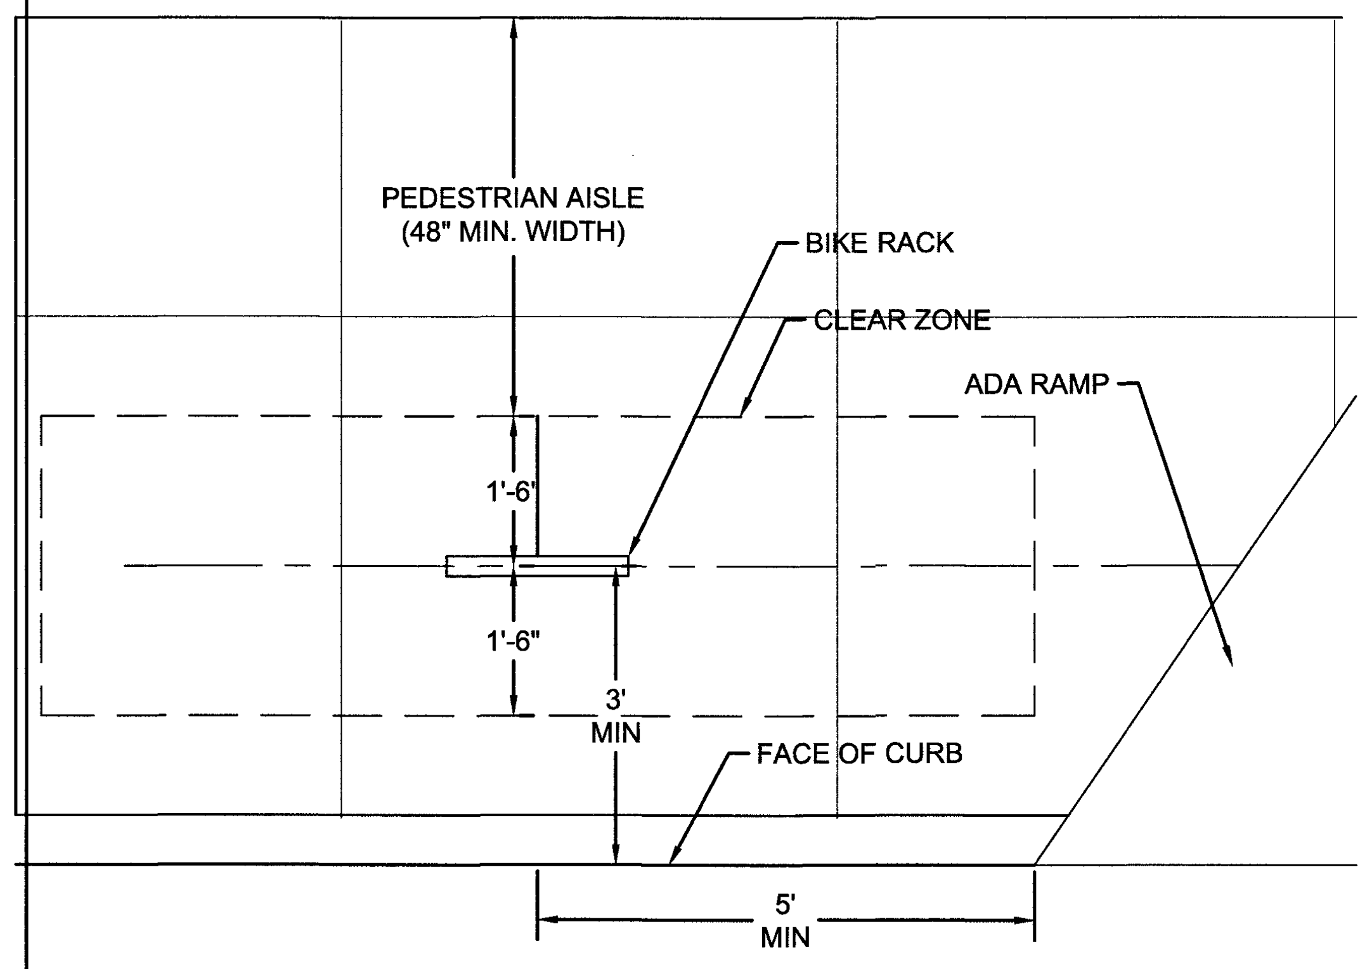
PEDESTRIAN AISLE
(48" MIN. WIDTH)
BIKE RACK
CLEAR ZONE
ADA RAMP
1'-6"
1'-6"
3'
MIN
FACE OF CURB
5'
MIN

PLAN

3 BIKE RACK

SECTION / PLAN

SCALE: 1/2"=1'-0"

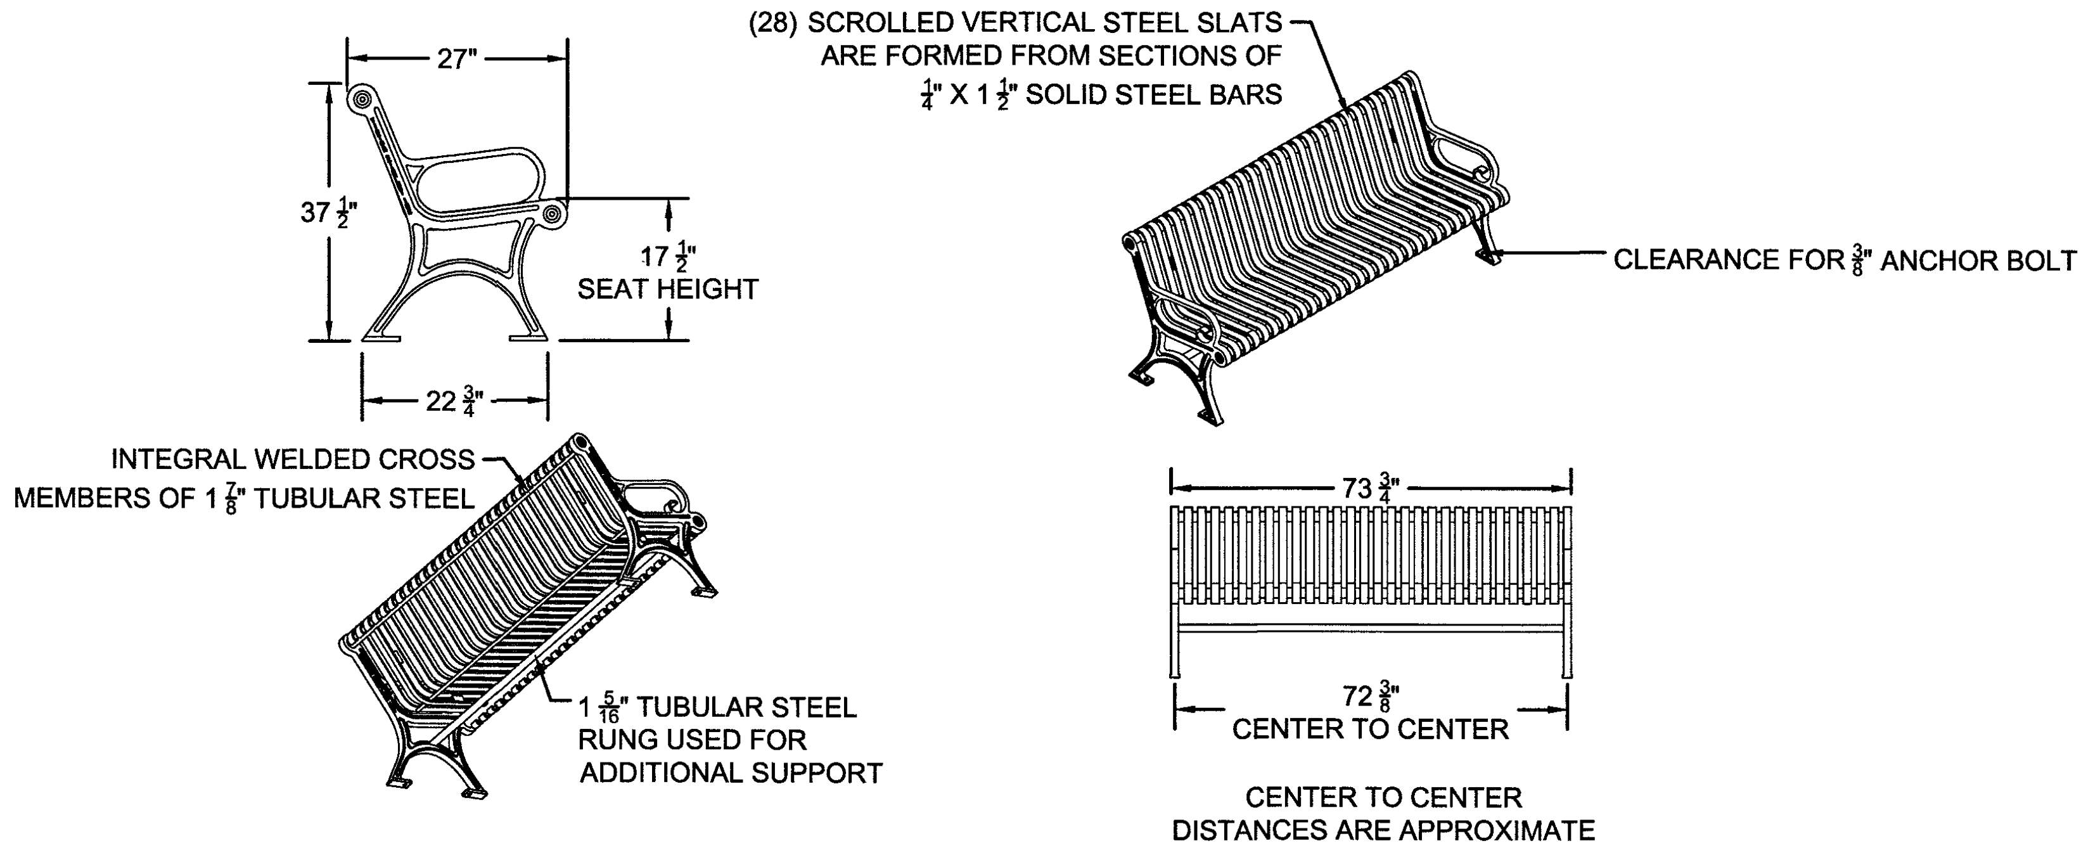
27"
$37\frac{1}{2}$"
$17\frac{1}{2}$"
SEAT HEIGHT
$22\frac{3}{4}$"
(28) SCROLLED VERTICAL STEEL SLATS ARE FORMED FROM SECTIONS OF $\frac{1}{4}$" X $1\frac{1}{2}$" SOLID STEEL BARS
CLEARANCE FOR $\frac{3}{8}$" ANCHOR BOLT
INTEGRAL WELDED CROSS MEMBERS OF $1\frac{7}{8}$" TUBULAR STEEL
$1\frac{5}{16}$" TUBULAR STEEL RUNG USED FOR ADDITIONAL SUPPORT
$73\frac{3}{4}$"
$72\frac{3}{8}$"
CENTER TO CENTER
CENTER TO CENTER DISTANCES ARE APPROXIMATE

NOTE: SEE CLV SPECIFICATIONS AND INSTALL PER MANUFACTURE'S SPECIFICATIONS. STANDARD BENCH WITH DUCTILE IRON END FRAMES SHOWN: STANDARD 6' LENGTH

4 BENCH TYPE 1

DRAWING

SCALE: 1/2"=1'-0"

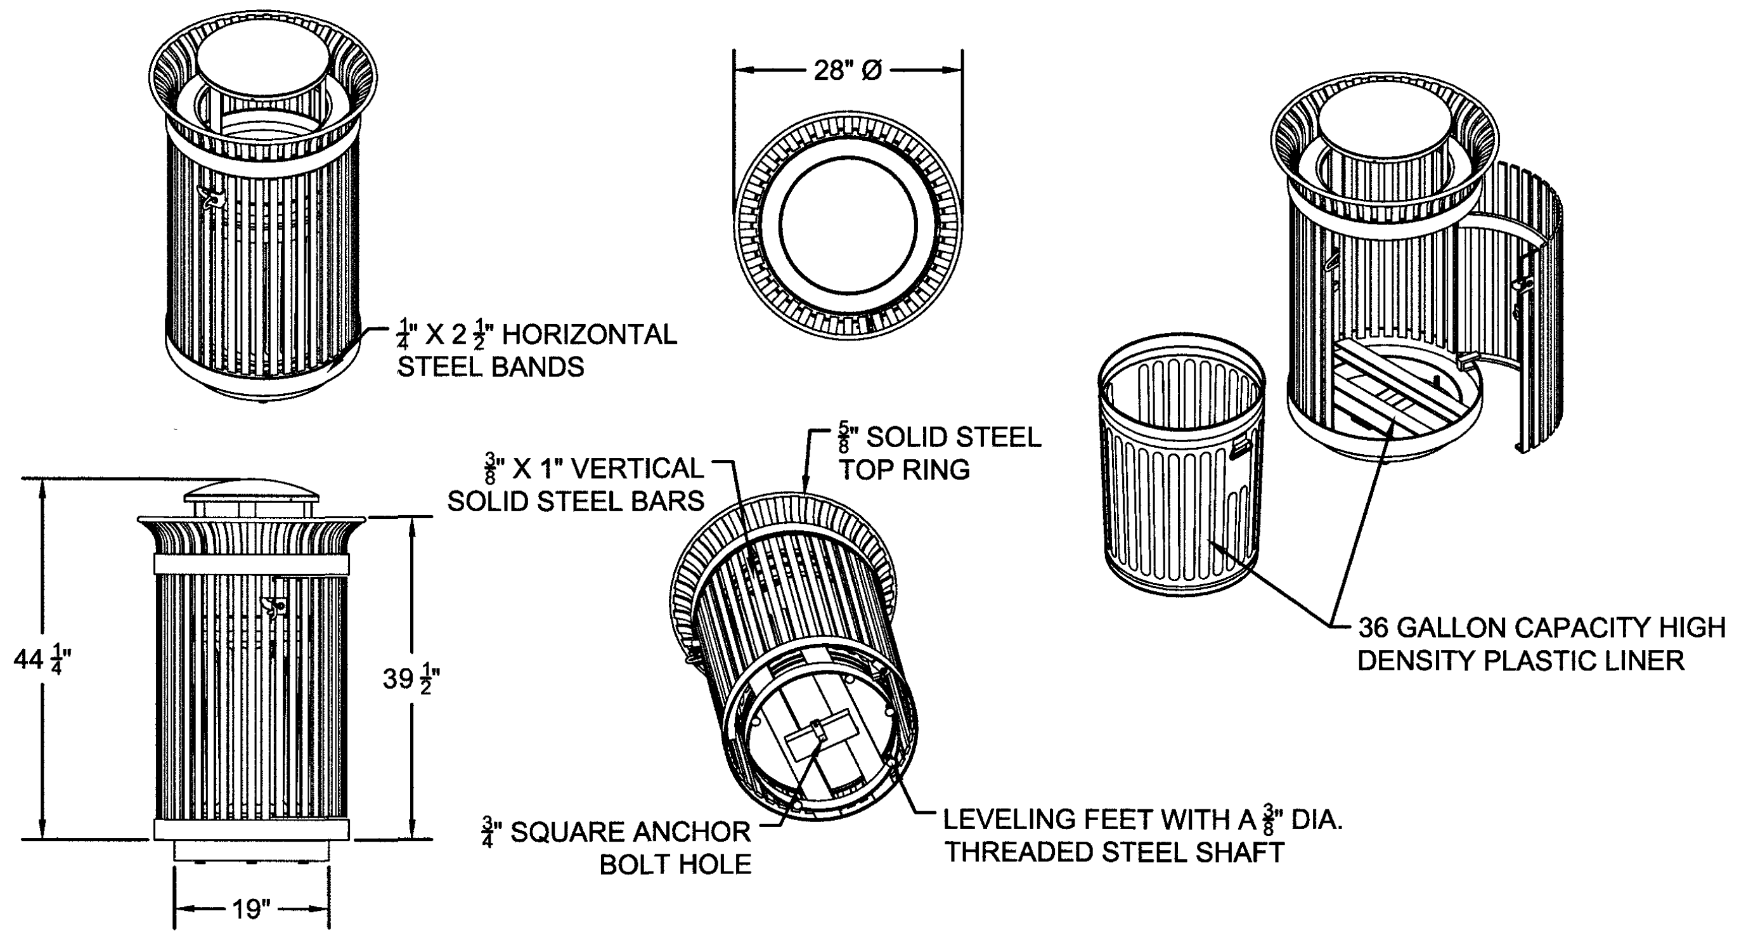
$\frac{1}{4}$" X $2\frac{1}{2}$" HORIZONTAL STEEL BANDS
28" Ø
$\frac{3}{8}$" X 1" VERTICAL SOLID STEEL BARS
$\frac{5}{8}$" SOLID STEEL TOP RING
$44\frac{1}{4}$"
$39\frac{1}{2}$"
19"
$\frac{3}{4}$" SQUARE ANCHOR BOLT HOLE
LEVELING FEET WITH A $\frac{3}{8}$" DIA. THREADED STEEL SHAFT
36 GALLON CAPACITY HIGH DENSITY PLASTIC LINER

NOTE: SEE CLV SPECIFICATIONS AND INSTALL PER MANUFACTURE'S SPECIFICATIONS. 36 GALLON SIDE DOOR OPENING LITTER RECEPTACLE WITH DOME LID SHOWN

5 TRASH RECEPTACLE TYPE 2

DRAWING

SCALE: 1/2"=1'-0"

Steelman Partners

ARCHITECTURE
INTERIOR DESIGN
LIGHTING DESIGN
MULTIMEDIA
GRAPHIC DESIGN
PRODUCT DESIGN

3330 West Desert Inn Road
Las Vegas, Nevada 89102
702-873-0221 t
702-367-3565 f
www.steelmanpartners.com

CONSULTANT:

SKS STUDIO

1925 Central St. Suite A
Kansas City, MO 64108
web: www.sks-studio.com
email: info@sksimms.com

SEAL:

REGISTERED LANDSCAPE ARCHITECT
SEAN SIMMS
850
Expires: 4/30/19
STATE OF NEVADA

ARCHITECT
STEELMAN PARTNERS LLP

DRAWINGS AND SPECIFICATIONS AS INSTRUMENTS OF SERVICE ARE AND SHALL REMAIN THE PROPERTY OF THE ARCHITECT. THE DRAWINGS AND SPECIFICATIONS SHALL NOT BE USED ON OTHER PROJECTS, FOR ADDITIONS TO THIS PROJECT, OR FOR COMPLETION OF THIS PROJECT BY OTHERS EXCEPT BY WRITTEN AGREEMENT WITH THE ARCHITECT. ANY USE OR REPRODUCTION OF THIS DRAWING IN WHOLE OR PART BY ANY MEANS IS STRICTLY PROHIBITED EXCEPT WITH SPECIFIC WRITTEN CONSENT OF STEELMAN PARTNERS LLP

REVISIONS:

NUMBER	DESCRIPTION	DATE
X1	SITE PERMIT	04/08/2019

SHEET TITLE:

DETAILS

JOB #:
20160058

ISSUED FOR:

ISSUE DATE:
04/08/2019

SCALE:
PER VIEW

SHEET:
22
L101

10747521 L18-02490

HATCH KEY

▨	STRUCTURAL SOIL CELL MODULES LOADED WITH SCREENED SANDY LOAM SOIL MIX, ORGANIC 4-8% BY VOLUME REFER TO CLV SPECIFICATIONS FOR ADDITIONAL INFORMATION.

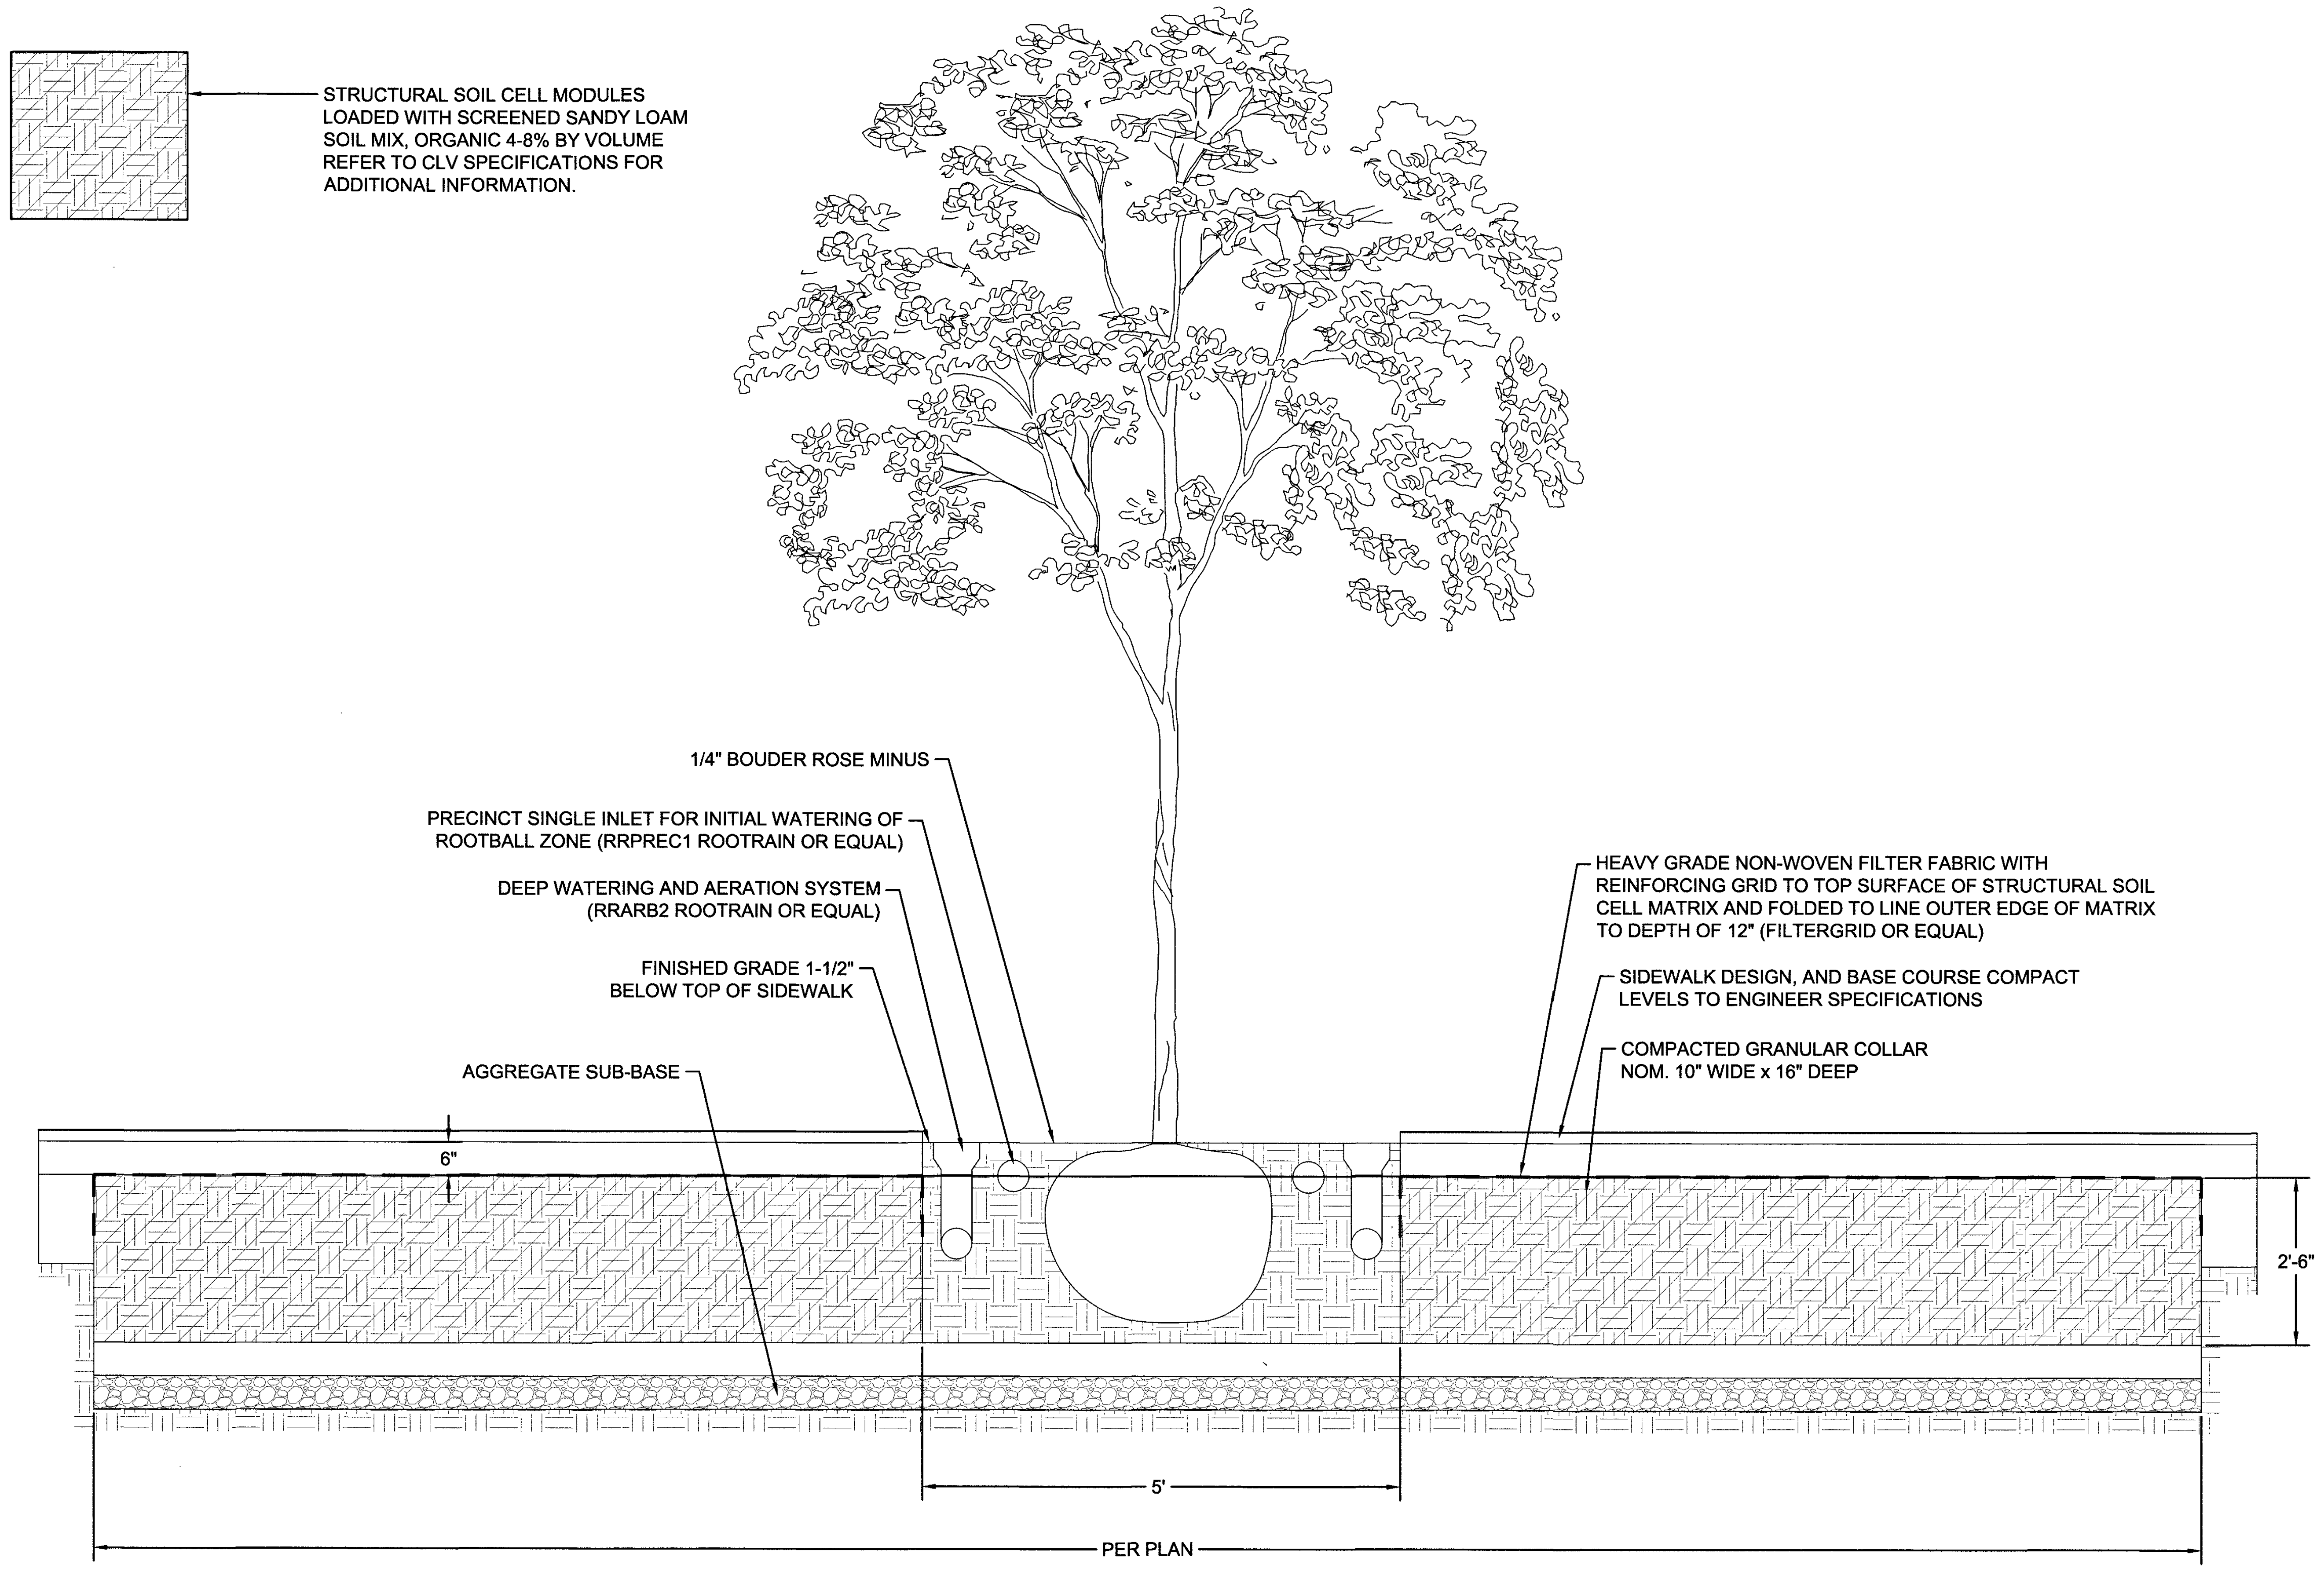
1/4" BOUDER ROSE MINUS
PRECINCT SINGLE INLET FOR INITIAL WATERING OF ROOTBALL ZONE (RRPREC1 ROOTRAIN OR EQUAL)
DEEP WATERING AND AERATION SYSTEM (RRARB2 ROOTRAIN OR EQUAL)
FINISHED GRADE 1-1/2" BELOW TOP OF SIDEWALK
AGGREGATE SUB-BASE
HEAVY GRADE NON-WOVEN FILTER FABRIC WITH REINFORCING GRID TO TOP SURFACE OF STRUCTURAL SOIL CELL MATRIX AND FOLDED TO LINE OUTER EDGE OF MATRIX TO DEPTH OF 12" (FILTERGRID OR EQUAL)
SIDEWALK DESIGN, AND BASE COURSE COMPACT LEVELS TO ENGINEER SPECIFICATIONS
COMPACTED GRANULAR COLLAR NOM. 10" WIDE x 16" DEEP
6"
2'-6"
5'
PER PLAN

SECTION A - PARALLEL TO MAIN ST.

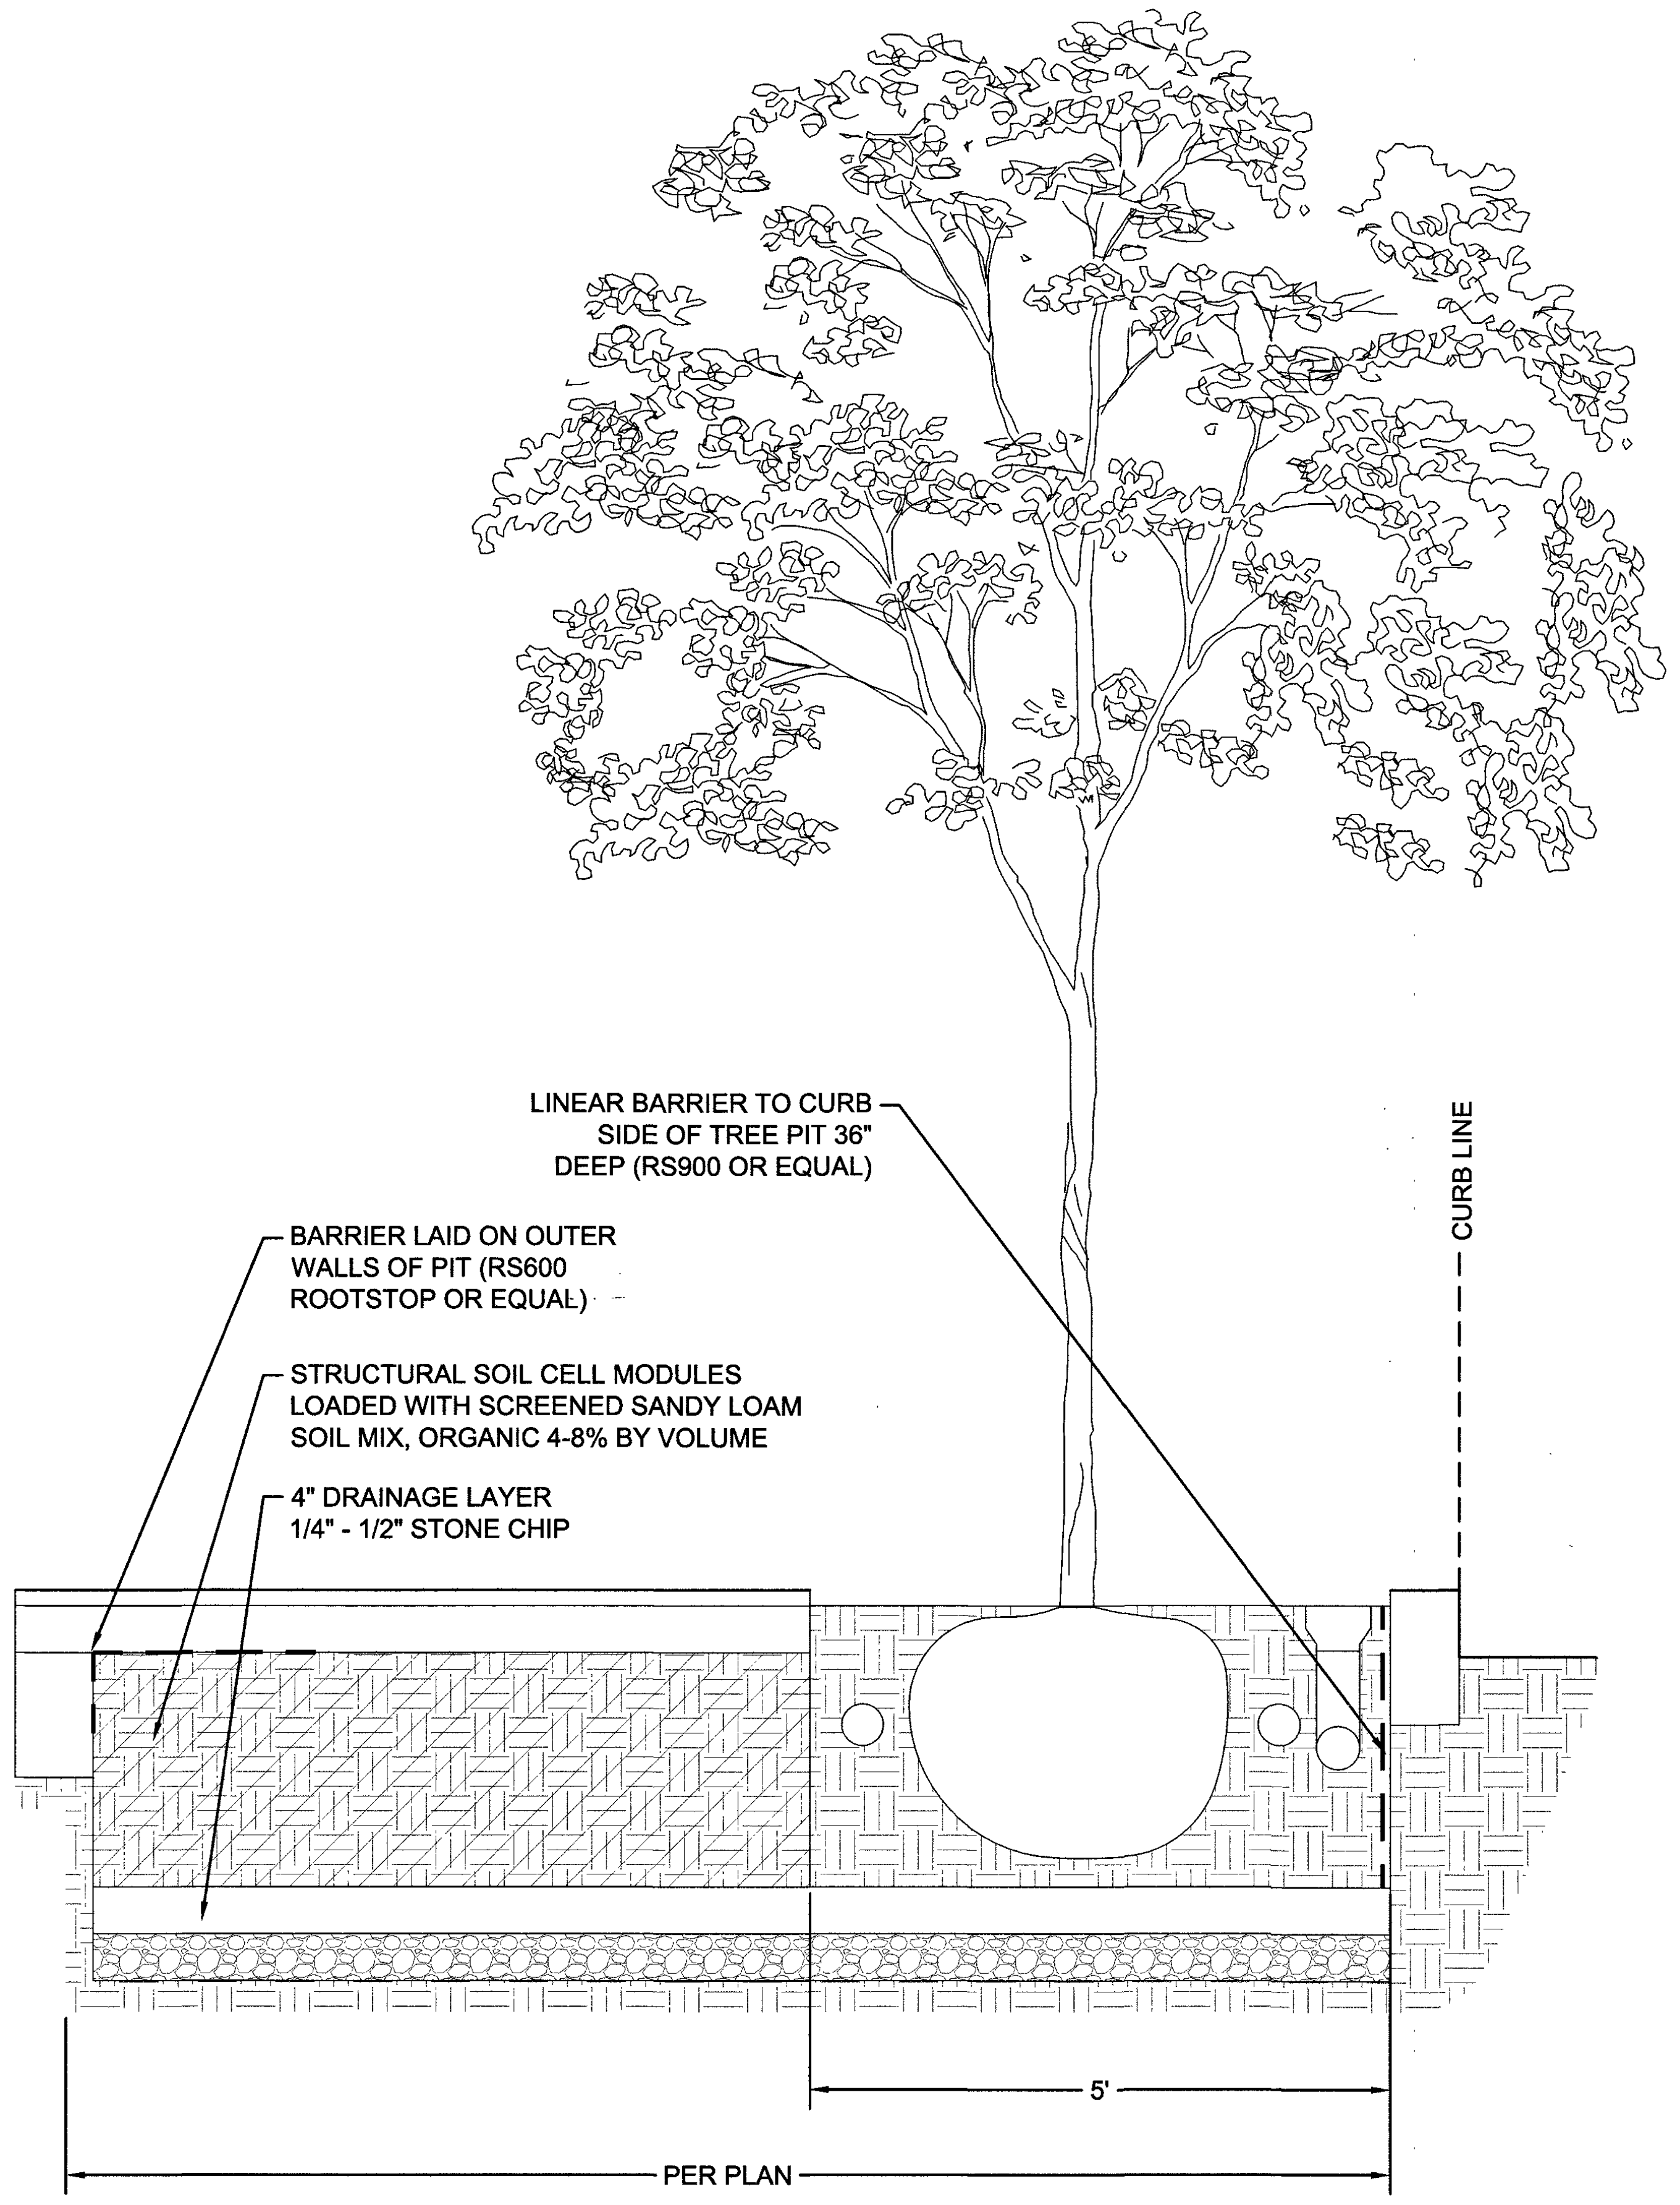
LINEAR BARRIER TO CURB SIDE OF TREE PIT 36" DEEP (RS900 OR EQUAL)
BARRIER LAID ON OUTER WALLS OF PIT (RS600 ROOTSTOP OR EQUAL)
STRUCTURAL SOIL CELL MODULES LOADED WITH SCREENED SANDY LOAM SOIL MIX, ORGANIC 4-8% BY VOLUME
4" DRAINAGE LAYER 1/4" - 1/2" STONE CHIP
CURB LINE
5'
PER PLAN

SECTION B - PERPENDICULAR TO MAIN ST.

1 STRUCTURAL SOIL CELLS

SECTION

SCALE: 1/2"=1'-0"

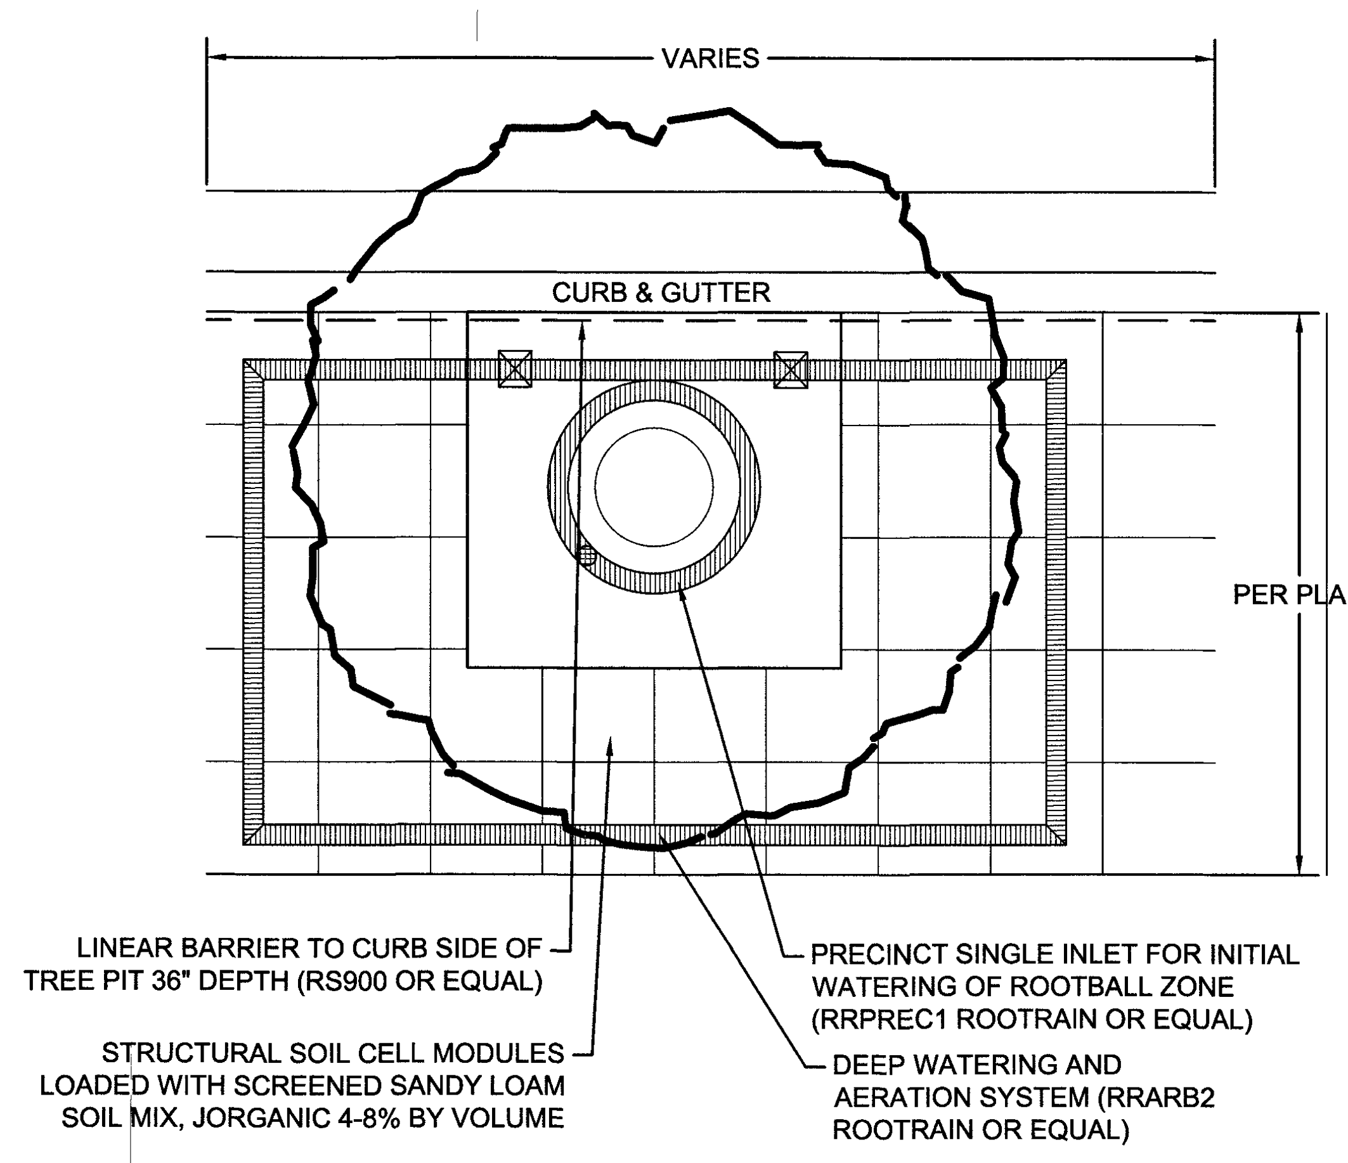
VARIES
CURB & GUTTER
PER PLAN
LINEAR BARRIER TO CURB SIDE OF TREE PIT 36" DEPTH (RS900 OR EQUAL)
STRUCTURAL SOIL CELL MODULES LOADED WITH SCREENED SANDY LOAM SOIL MIX, JORGANIC 4-8% BY VOLUME
PRECINCT SINGLE INLET FOR INITIAL WATERING OF ROOTBALL ZONE (RRPREC1 ROOTRAIN OR EQUAL)
DEEP WATERING AND AERATION SYSTEM (RRARB2 ROOTRAIN OR EQUAL)

2 STRUCTURAL SOIL CELLS

PLAN

NTS

Steelman Partners

ARCHITECTURE
INTERIOR DESIGN
LIGHTING DESIGN
MULTIMEDIA
GRAPHIC DESIGN
PRODUCT DESIGN

3330 West Desert Inn Road
Las Vegas, Nevada 89102
702-873-0221 t
702-367-3565 f
www.steelmanpartners.com

CONSULTANT:

SKS
STUDIO

1925 Central St. Suite A
Kansas City, MO 64108
web: www.sks-studio.com
email: info@sksimms.com

SEAL:

SEAN SIMMS
850
Expires 4/30/19

ARCHITECT
STEELMAN PARTNERS LLP

DRAWINGS AND SPECIFICATIONS AS INSTRUMENTS OF SERVICE ARE AND SHALL REMAIN THE PROPERTY OF THE ARCHITECT. THE DRAWINGS AND SPECIFICATIONS SHALL NOT BE USED ON OTHER PROJECTS, FOR ADDITIONS TO THIS PROJECT, OR FOR COMPLETION OF THIS PROJECT BY OTHERS EXCEPT BY WRITTEN AGREEMENT WITH THE ARCHITECT. ANY USE OR REPRODUCTION OF THIS DRAWING IN WHOLE OR PART BY ANY MEANS IS STRICTLY PROHIBITED EXCEPT WITH SPECIFIC WRITTEN CONSENT OF STEELMAN PARTNERS LLP

REVISIONS:

NUMBER	DESCRIPTION	DATE
X1	SITE PERMIT	04/08/2019

SHEET TITLE:

DETAILS

JOB #:
20160058

ISSUED FOR:

ISSUE DATE:
04/08/2019

SCALE:
PER VIEW

SHEET:
23
L102

10747521 L18-02490

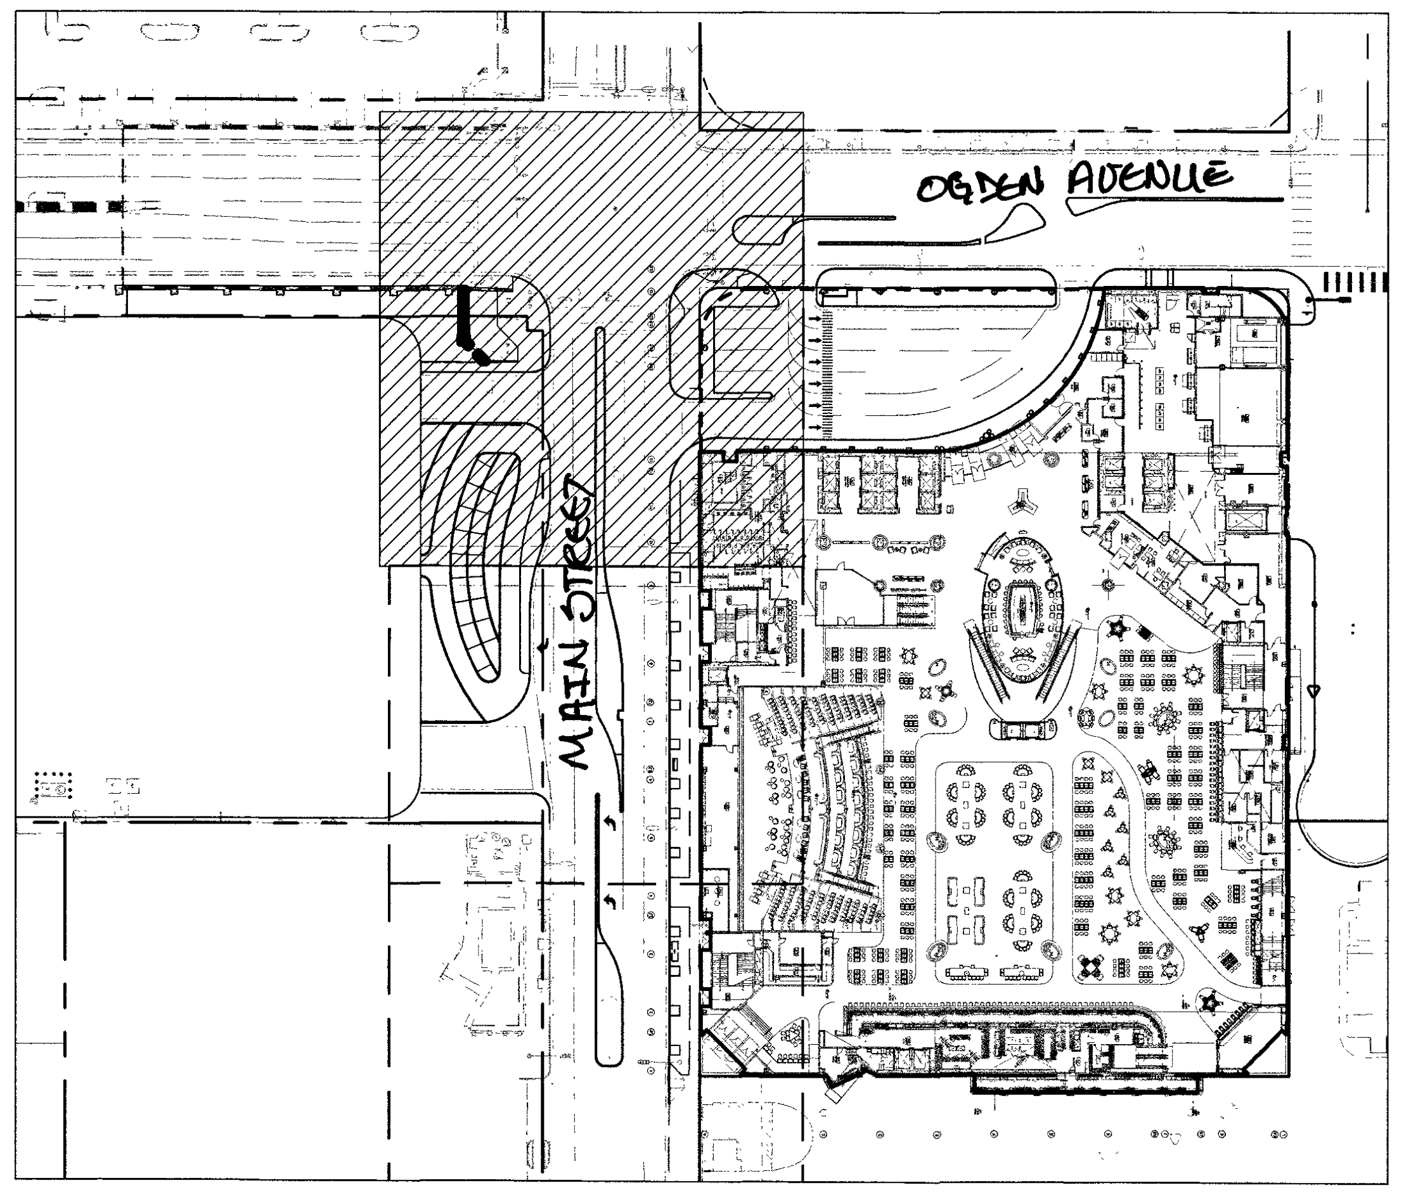
OGDEN AVENUE
MAIN STREET

ENLARGEMENT KEY

LANDSCAPE SCHEDULE		
SYM.	**BOTANICAL NAME**	**COMMON NAME**
AE	Aspidestra elatior	Cast Iron Plan
AS	*Agave salmiana var. Ferox*	Ferox Agave
AJ	*Aucuba japonica 'Varigata'*	Gold Dust Plant
AV	*Abronia villosa*	Desert Sand Verbena
CE	*Calliandra eriophylla*	Pink Fairy Duster
CH	*Chamaerops humilis*	European Fan Palm
CI	*Cistus x hybridus*	White Rock Rose
CR	*Cycas revoluta*	Sago Palm
EG	*Echinocactus grusonii*	Golden Barrel Cactus
FS	*Fouquieria splendens*	Ocotillo
GR	*Bouteloua gracilis*	Blue Grama
GZ	*Gazania linearis*	Treasure Flower
LC	*Lantana camera*	Bush Lantana
LJ	*Ligustrum japonicum*	Wax Leaf Privit
LM	*Lantana montevidensis*	Trailing Lantana
LZ	*Leucophyllum zygophyllum*	Blue Texas Ranger Sage
MR	*Muhlenbergia reverchonii*	Autumn Embers Muhly Grass
PR	*Pistacia x 'Red Push'*	Red Push Chinese Pistache
SS	*Sedum spurium 'John Creech'*	John Creech Stonecrop
WR	*Washingtonia robusta*	Mexican Fan Palm
ROCK AND STONE SCHEDULE		
SYM.	**NAME**	**SPECIFICAITON**
	Boulder Rose Boulder	2'-4' Per Plan 50%
	Rebel Red Boulder	2'-4' Per Plan 50%
BR	Boulder Rose Chunky	2"-4"
RR	Rebel Red Minus	1/2"-3/4"
BRM	Boulder Rose Minus	1/4"

SCHEDULE

PLANTING LEGEND

▨	RR - REBEL RED MINUS
▨	BRM - BOULDER ROSE MINUS
▨	BR - BOULDER ROSE CHUNKY
▨	SS - *Sedum spurium 'John Creech'*
▨	AV - *Abronia villosa*
▨	AV - *Abronia villosa*
▨	LC - *Lantana camera*
⊙	PR -*Pistacia x 'Red Push'*
○	WR - *Washingtonia robusta*
○	FS - *Fouquieria splendens*
○	CH - *Chamaerops humilis*
○	CR - *Cycas revoluta*
⊙	AS - *Agave salmiana var. Ferox*
⊙	CI - *Cistus x hybridus*
⊙	MR - *Muhlenbergia reverchonii*
⊙	CE - *Calliandra eriophylla*
○	EG - *Echinocactus grusonii*
◊	BOULDER

LEGEND

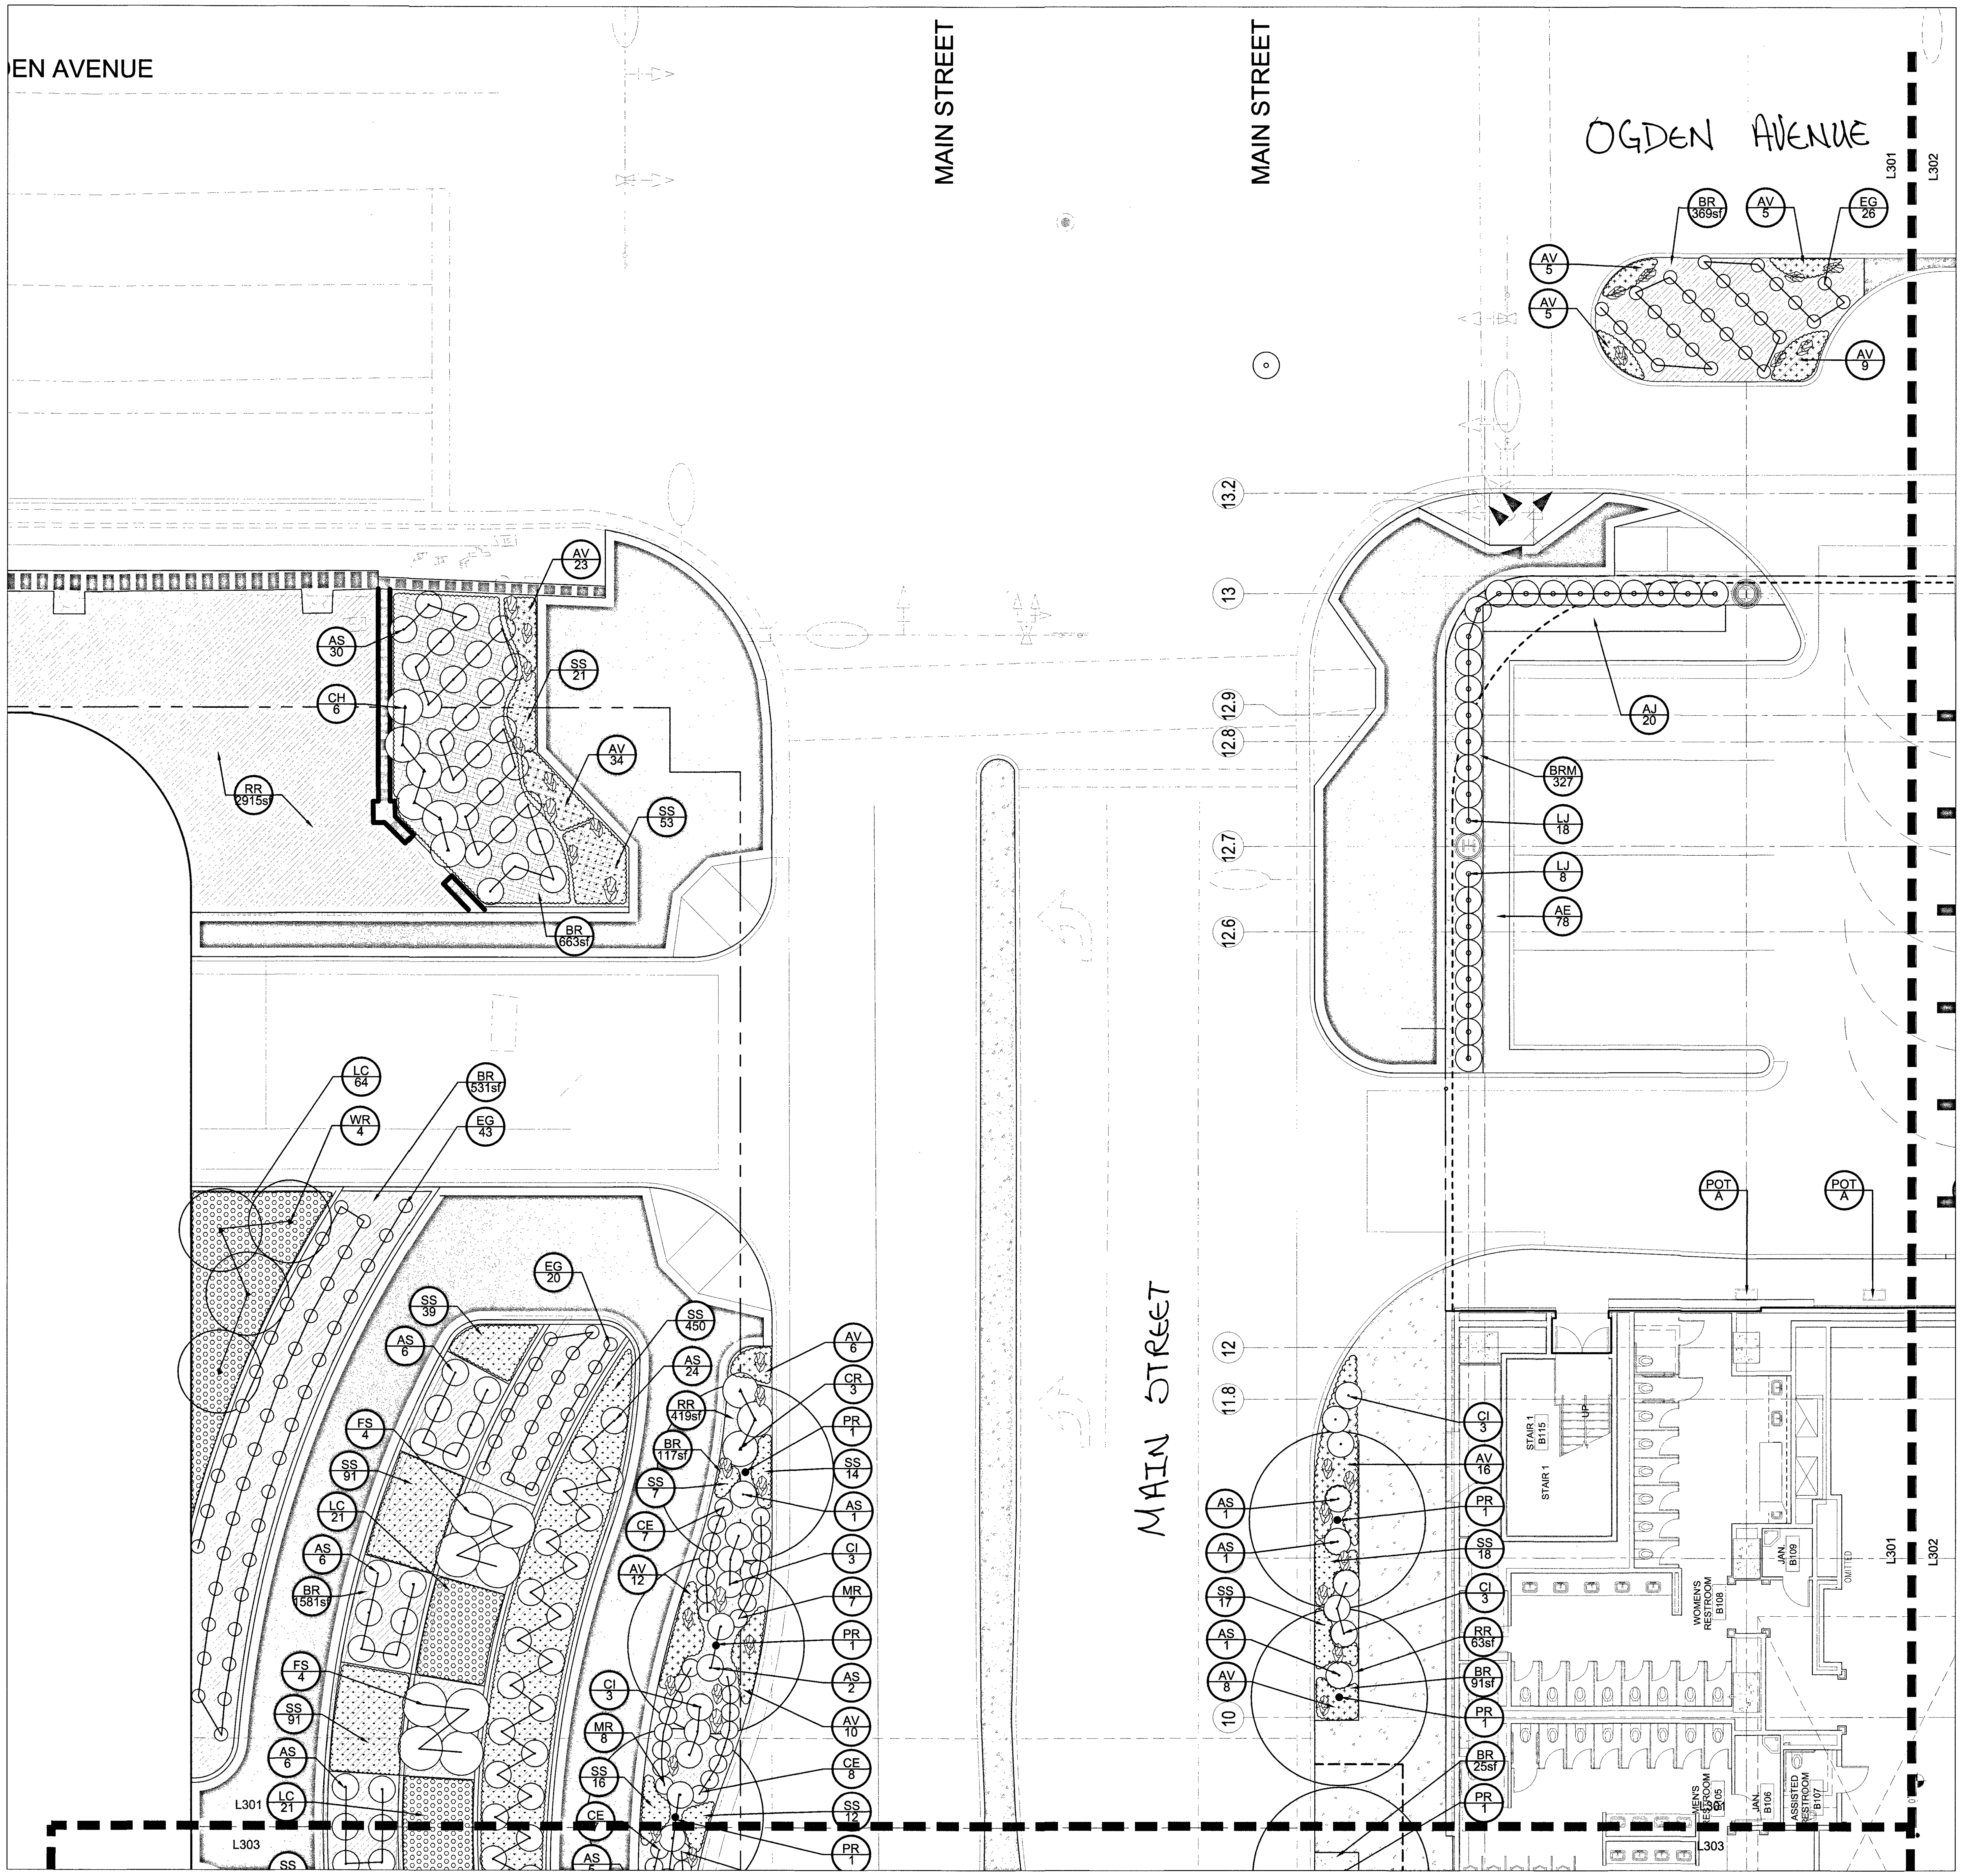
OGDEN AVENUE
MAIN STREET
MAIN STREET
OGDEN AVENUE
MAIN STREET
AV 23
AS 30
SS 21
CH 6
AV 34
RR 2915sf
SS 53
BR 663sf
LC 64
BR 531sf
WR 4
EG 43
EG 20
SS 39
AS 6
SS 450
AS 24
RR 419sf
BR 117sf
FS 4
SS 91
SS 7
LC 21
CE 7
AS 6
AV 12
BR 1581sf
FS 4
CI 3
SS 91
MR 8
AS 6
SS 16
LC 21
CE
AS
SS
AV 6
CR 3
PR 1
SS 14
AS 1
CI 3
MR 7
PR 1
AS 2
AV 10
CE 8
SS 12
PR 1
L301
L303
BR 369sf
AV 5
EG 26
AV 5
AV 5
AV 9
L301
L302
13.2
13
12.9
12.8
12.7
12.6
AJ 20
BRM 327
LJ 18
LJ 8
AE 78
POT A
POT A
12
11.8
10
CI 3
AV 16
PR 1
SS 18
CI 3
RR 63sf
BR 91sf
PR 1
BR 25sf
PR 1
AS 1
AS 1
SS 17
AS 1
AV 8
STAIR 1 B115
UP
STAIR 1
WOMEN'S RESTROOM B108
JAN. B109
OMITTED
MEN'S RESTROOM B105
JAN. B106
ASSISTED RESTROOM B107
L301
L302
L303

① SITE LANDSCAPE ENLARGEMENT
PLAN
SCALE 1"=10'-0"

NORTH

SCALE 1"=10'-0"
0 10 ft 20 ft 400 ft

Steelman Partners

ARCHITECTURE
INTERIOR DESIGN
LIGHTING DESIGN
MULTIMEDIA
GRAPHIC DESIGN
PRODUCT DESIGN

3330 West Desert Inn Road
Las Vegas, Nevada 89102
702-873-0221 t
702-367-3565 f
www.steelmanpartners.com

CONSULTANT:
SKS
STUDIO

1925 Central St. Suite A
Kansas City, MO 64108
web: www.sks-studio.com
email: info@sksimms.com

SEAL:
SEAN SIMMS
850
Expires 6/30/19

ARCHITECT
STEELMAN PARTNERS LLP

DRAWINGS AND SPECIFICATIONS AS INSTRUMENTS OF SERVICE ARE AND SHALL REMAIN THE PROPERTY OF THE ARCHITECT. THE DRAWINGS AND SPECIFICATIONS SHALL NOT BE USED ON OTHER PROJECTS, FOR ADDITIONS TO THIS PROJECT, OR FOR COMPLETION OF THIS PROJECT BY OTHERS EXCEPT BY WRITTEN AGREEMENT WITH THE ARCHITECT. ANY USE OR REPRODUCTION OF THIS DRAWING IN WHOLE OR PART BY ANY MEANS IS STRICTLY PROHIBITED EXCEPT WITH SPECIFIC WRITTEN CONSENT OF STEELMAN PARTNERS LLP

REVISIONS:

NUMBER	DESCRIPTION	DATE
X1	SITE PERMIT	04/08/2019

SHEET TITLE:
SITE LANDSCAPE ENLARGEMENT

JOB #: 20160058
ISSUED FOR:
ISSUE DATE: 04/08/2019
SCALE: PER VIEW
SHEET:
24
L301

107V7521 L18-02490

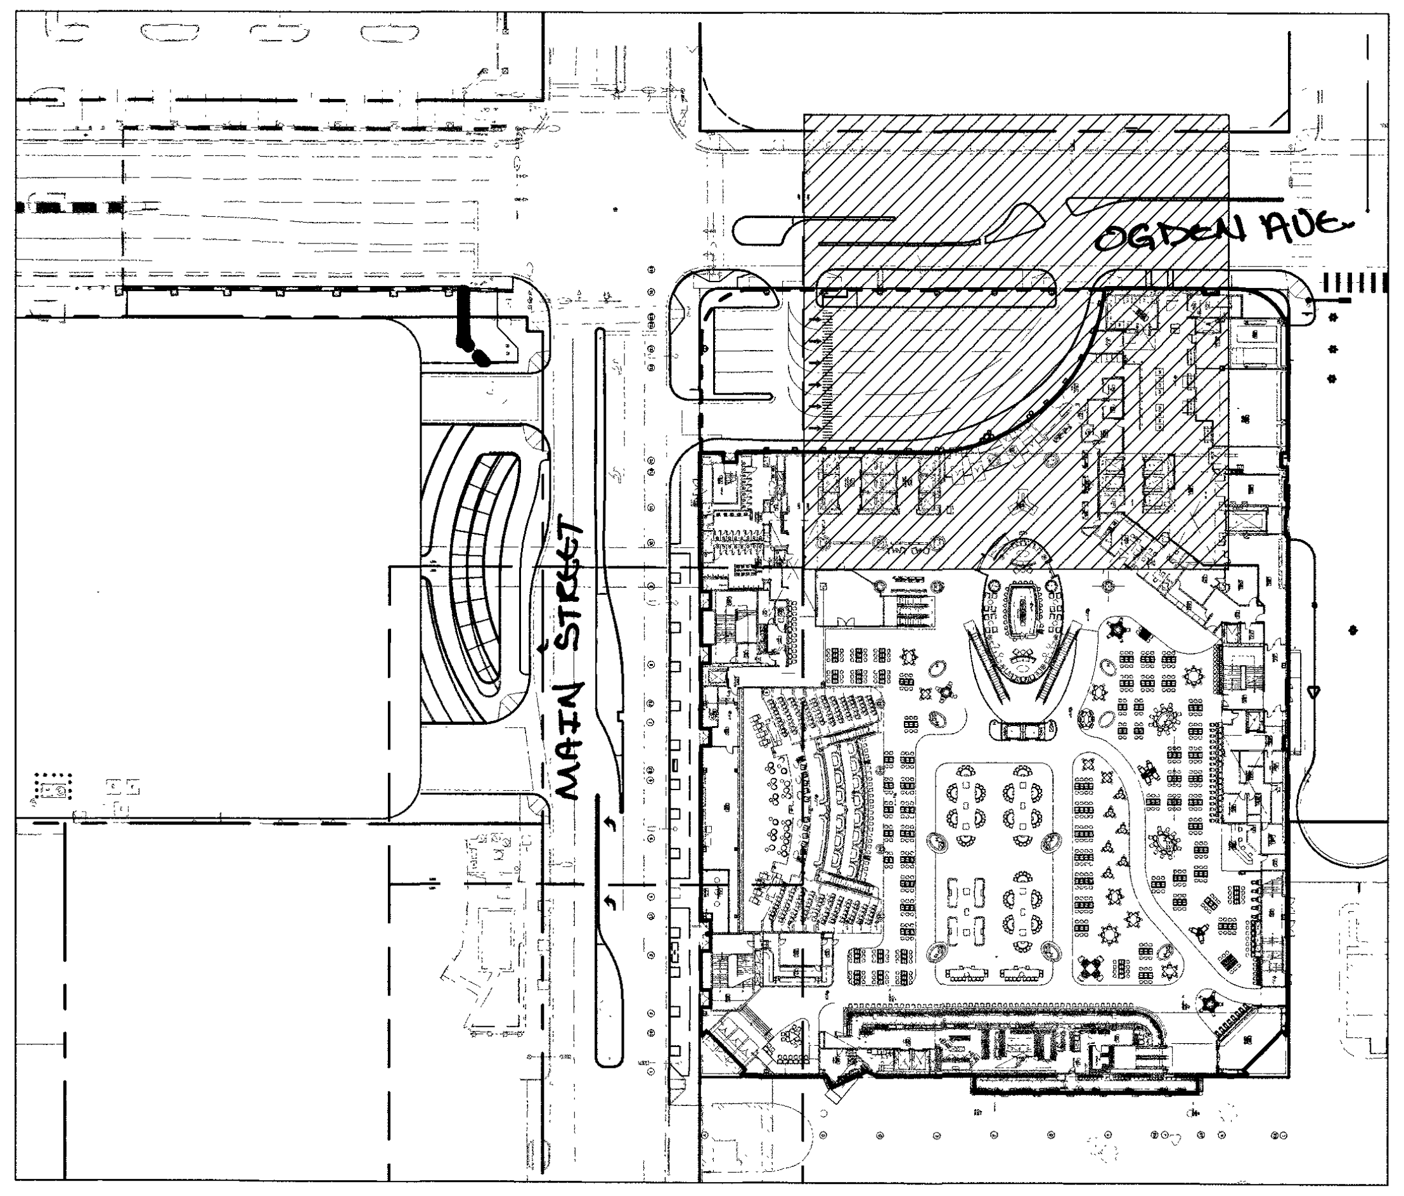
OGDEN AVE
MAIN STREET

ENLARGEMENT KEY

LANDSCAPE SCHEDULE		
SYM.	**BOTANICAL NAME**	**COMMON NAME**
AE	Aspidestra elatior	Cast Iron Plan
AS	*Agave salmiana var. Ferox*	Ferox Agave
AJ	*Aucuba japonica 'Varigata'*	Gold Dust Plant
AV	*Abronia villosa*	Desert Sand Verbena
CE	*Calliandra eriophylla*	Pink Fairy Duster
CH	*Chamaerops humilis*	European Fan Palm
CI	*Cistus x hybridus*	White Rock Rose
CR	*Cycas revoluta*	Sago Palm
EG	*Echinocactus grusonii*	Golden Barrel Cactus
FS	*Fouquieria splendens*	Ocotillo
GR	*Bouteloua gracilis*	Blue Grama
GZ	*Gazania linearis*	Treasure Flower
LC	*Lantana camera*	Bush Lantana
LJ	*Ligustrum japonicum*	Wax Leaf Privit
LM	*Lantana montevidensis*	Trailing Lantana
LZ	*Leucophyllum zygophyllum*	Blue Texas Ranger Sage
MR	*Muhlenbergia reverchonii*	Autumn Embers Muhly Grass
PR	*Pistacia x 'Red Push'*	Red Push Chinese Pistache
SS	*Sedum spurium 'John Creech'*	John Creech Stonecrop
WR	*Washingtonia robusta*	Mexican Fan Palm
ROCK AND STONE SCHEDULE		
SYM.	**NAME**	**SPECIFICAITON**
	Boulder Rose Boulder	2'-4' Per Plan 50%
	Rebel Red Boulder	2'-4' Per Plan 50%
BR	Boulder Rose Chunky	2"-4"
RR	Rebel Red Minus	1/2"-3/4"
BRM	Boulder Rose Minus	1/4"

SCHEDULE

PLANTING LEGEND

▨	RR - REBEL RED MINUS
░	BRM - BOULDER ROSE MINUS
▩	BR - BOULDER ROSE CHUNKY
⁘	SS - *Sedum spurium 'John Creech'*
⁘	AV - *Abronia villosa*
⁘	AV - *Abronia villosa*
○	LC - *Lantana camera*
◯	PR -Pistacia x 'Red Push'
◯	WR - *Washingtonia robusta*
○	FS - *Fouquieria splendens*
○	CH - *Chamaerops humilis*
○	CR - *Cycas revoluta*
○	AS - *Agave salmiana var. Ferox*
○	CI - *Cistus x hybridus*
○	MR - *Muhlenbergia reverchonii*
○	CE - *Calliandra eriophylla*
○	EG - *Echinocactus grusonii*
◇	BOULDER

LEGEND

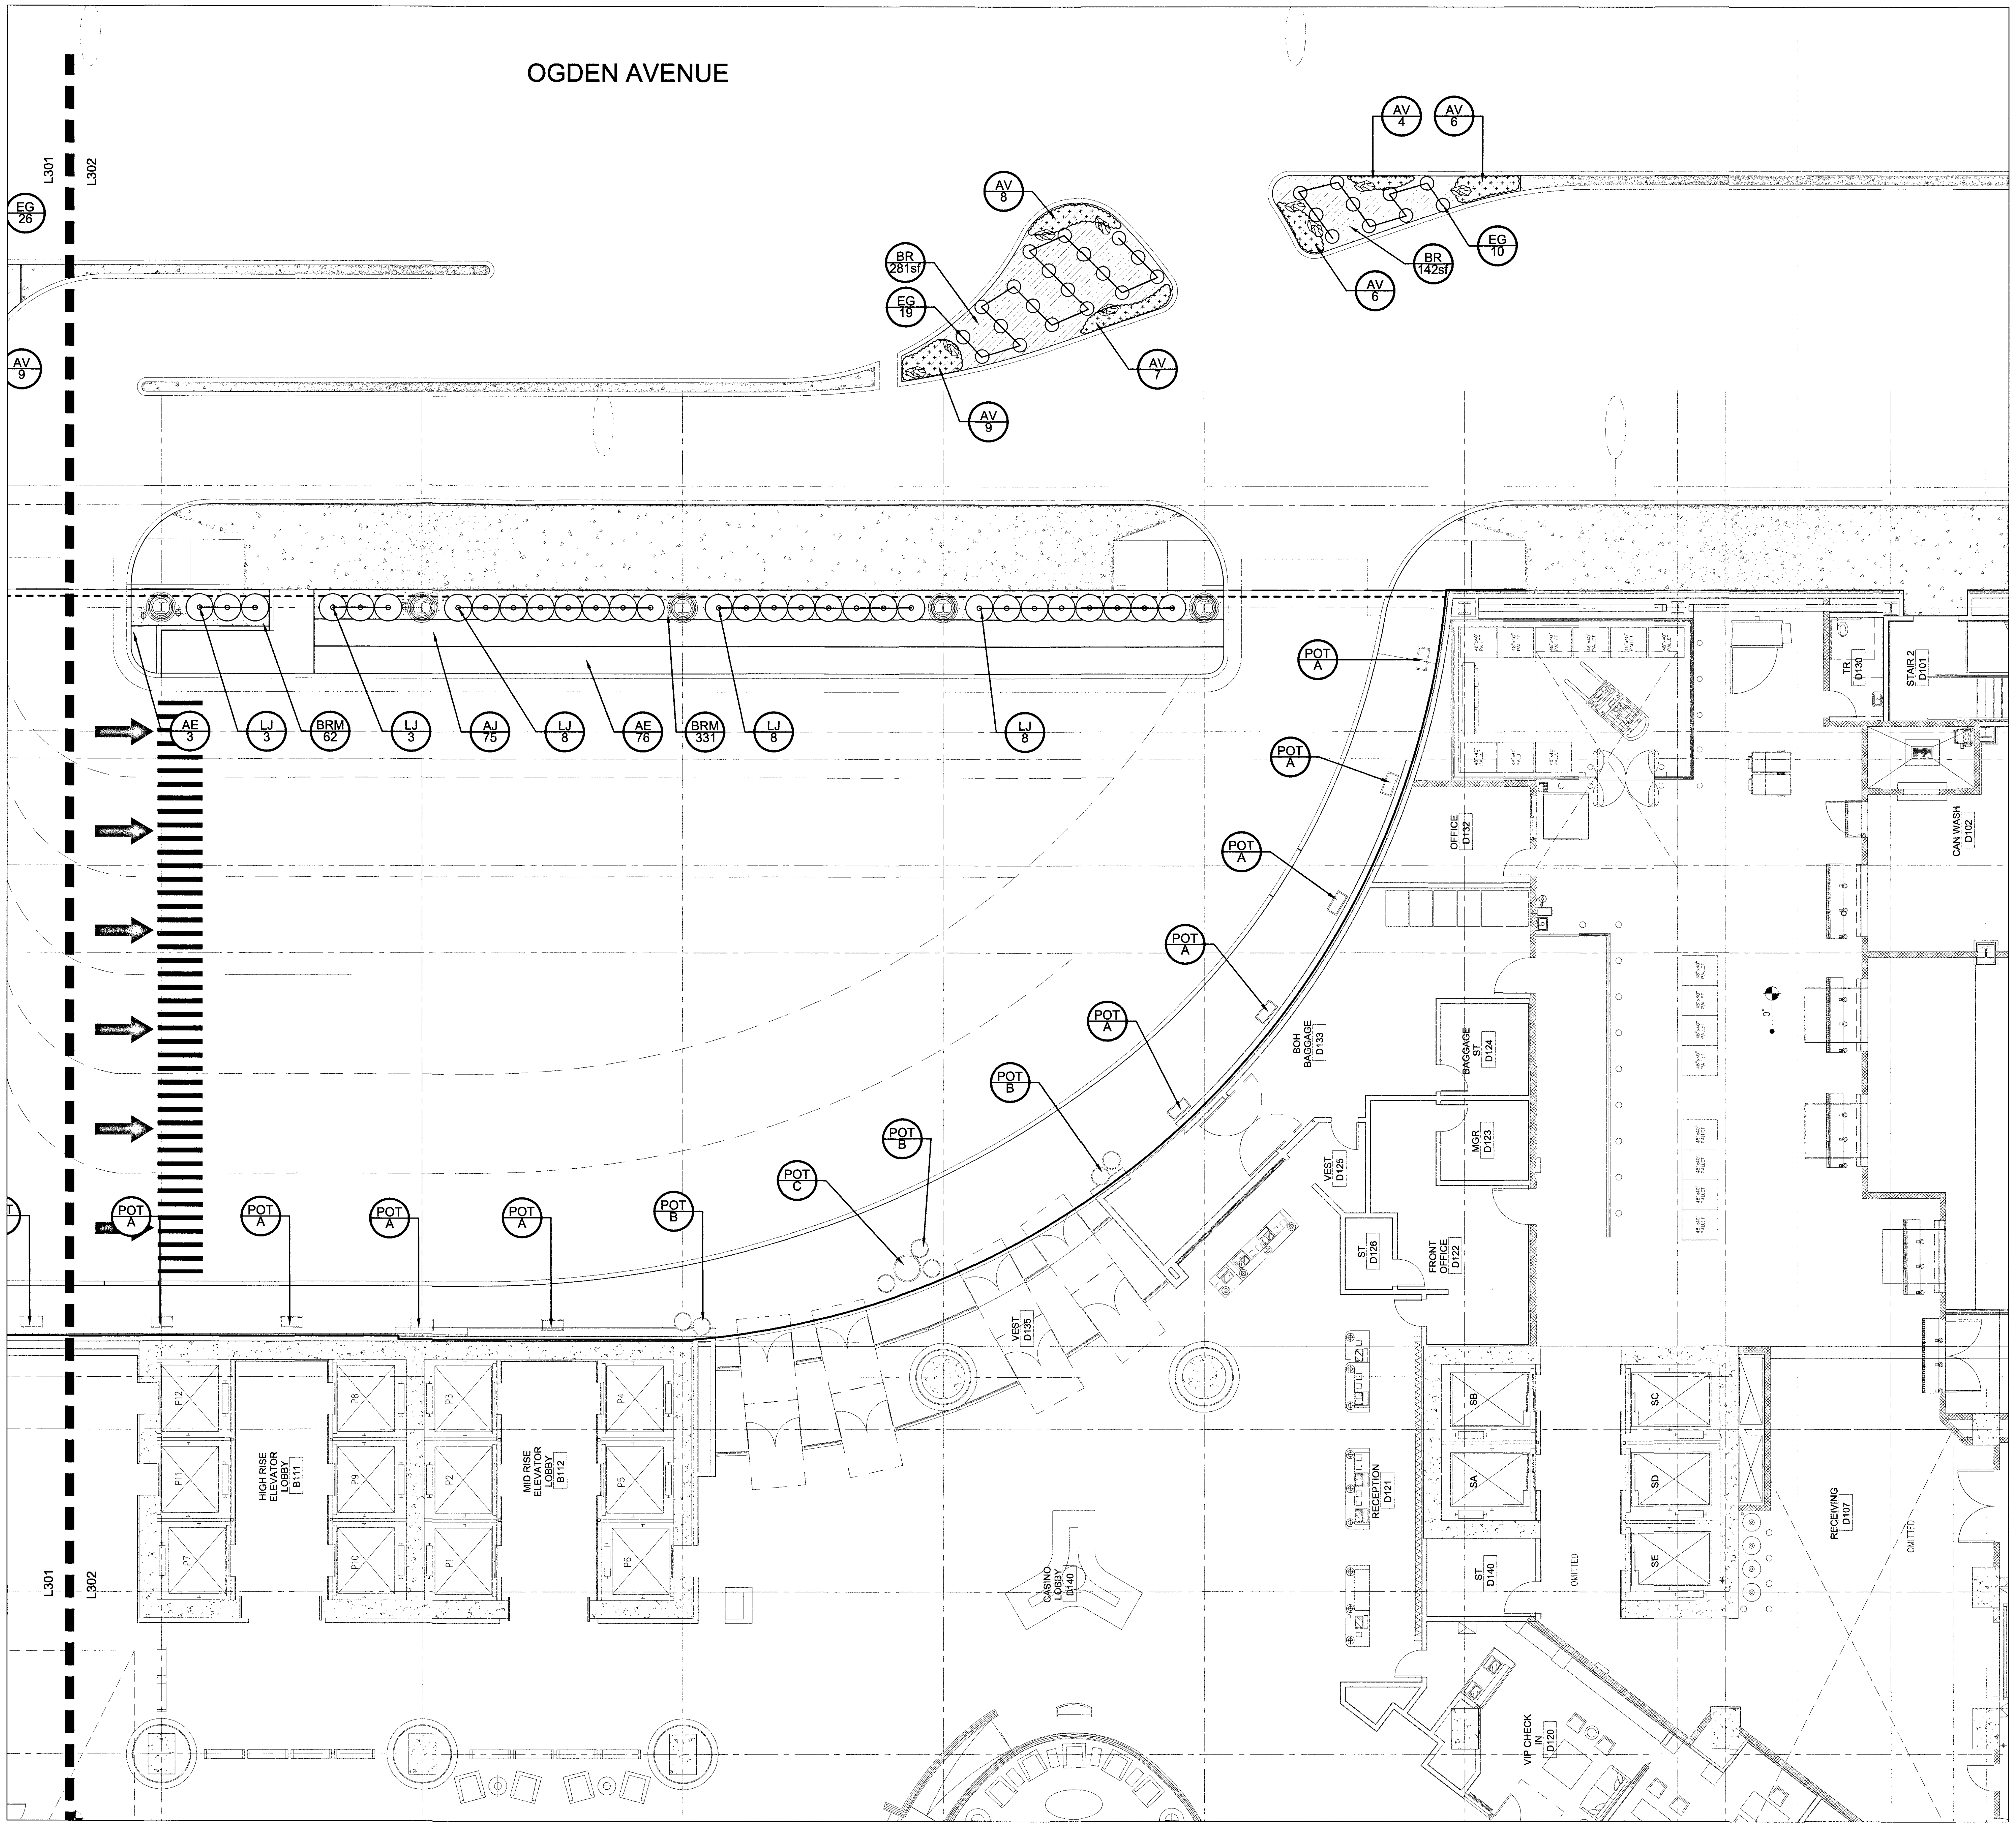
OGDEN AVENUE
L301
L302
EG 26
AV 9
AV 8
BR 281sf
EG 19
AV 9
AV 7
AV 4
AV 6
AV 6
BR 142sf
EG 10
AE 3
LJ 3
BRM 62
LJ 3
AJ 75
LJ 8
AE 76
BRM 331
LJ 8
LJ 8
POT A
POT A
POT A
POT A
POT A
POT B
POT B
POT C
POT A
POT A
POT A
POT A
POT B
OFFICE D132
CAN WASH D102
STAIR 2 D101
TR D130
BOH BAGGAGE D133
BAGGAGE ST D124
MGR D123
VEST D125
ST D128
FRONT OFFICE D122
VEST D135
HIGH RISE ELEVATOR LOBBY B111
MID RISE ELEVATOR LOBBY B112
P12
P11
P7
P8
P9
P10
P3
P2
P1
P4
P5
P6
RECEPTION D121
ST D140
SB
SA
SC
SD
SE
OMITTED
RECEIVING D107
OMITTED
CASINO LOBBY D140
VIP CHECK IN D120

① SITE LANDSCAPE ENLARGEMENT
PLAN

SCALE 1"=10'-0"

NORTH

SCALE 1"=10'-0"
0 10 ft 20 ft 400 ft

Steelman Partners

ARCHITECTURE
INTERIOR DESIGN
LIGHTING DESIGN

MULTIMEDIA
GRAPHIC DESIGN
PRODUCT DESIGN

3330 West Desert Inn Road
Las Vegas, Nevada 89102
702-873-0221 t
702-367-3565 f
www.steelmanpartners.com

CONSULTANT:

SKS STUDIO

1925 Central St. Suite A
Kansas City, MO 64108
web: www.sks-studio.com
email: info@sksimms.com

SEAL:

SEAN SIMMS
850
Expires: 6/30/19

ARCHITECT
STEELMAN PARTNERS LLP

DRAWINGS AND SPECIFICATIONS AS INSTRUMENTS OF SERVICE ARE AND SHALL REMAIN THE PROPERTY OF THE ARCHITECT. THE DRAWINGS AND SPECIFICATIONS SHALL NOT BE USED ON OTHER PROJECTS, FOR ADDITIONS TO THIS PROJECT, OR FOR COMPLETION OF THIS PROJECT BY OTHERS EXCEPT BY WRITTEN AGREEMENT WITH THE ARCHITECT. ANY USE OR REPRODUCTION OF THIS DRAWING IN WHOLE OR PART BY ANY MEANS IS STRICTLY PROHIBITED EXCEPT WITH SPECIFIC WRITTEN CONSENT OF STEELMAN PARTNERS LLP

REVISIONS:

NUMBER	DESCRIPTION	DATE
X1	SITE PERMIT	04/08/2019

SHEET TITLE:

SITE LANDSCAPE ENLARGEMENT

JOB #:
20160058

ISSUED FOR:

ISSUE DATE: 04/08/2019

SCALE: PER VIEW

SHEET:
25
L302

107v7521 L18-02490

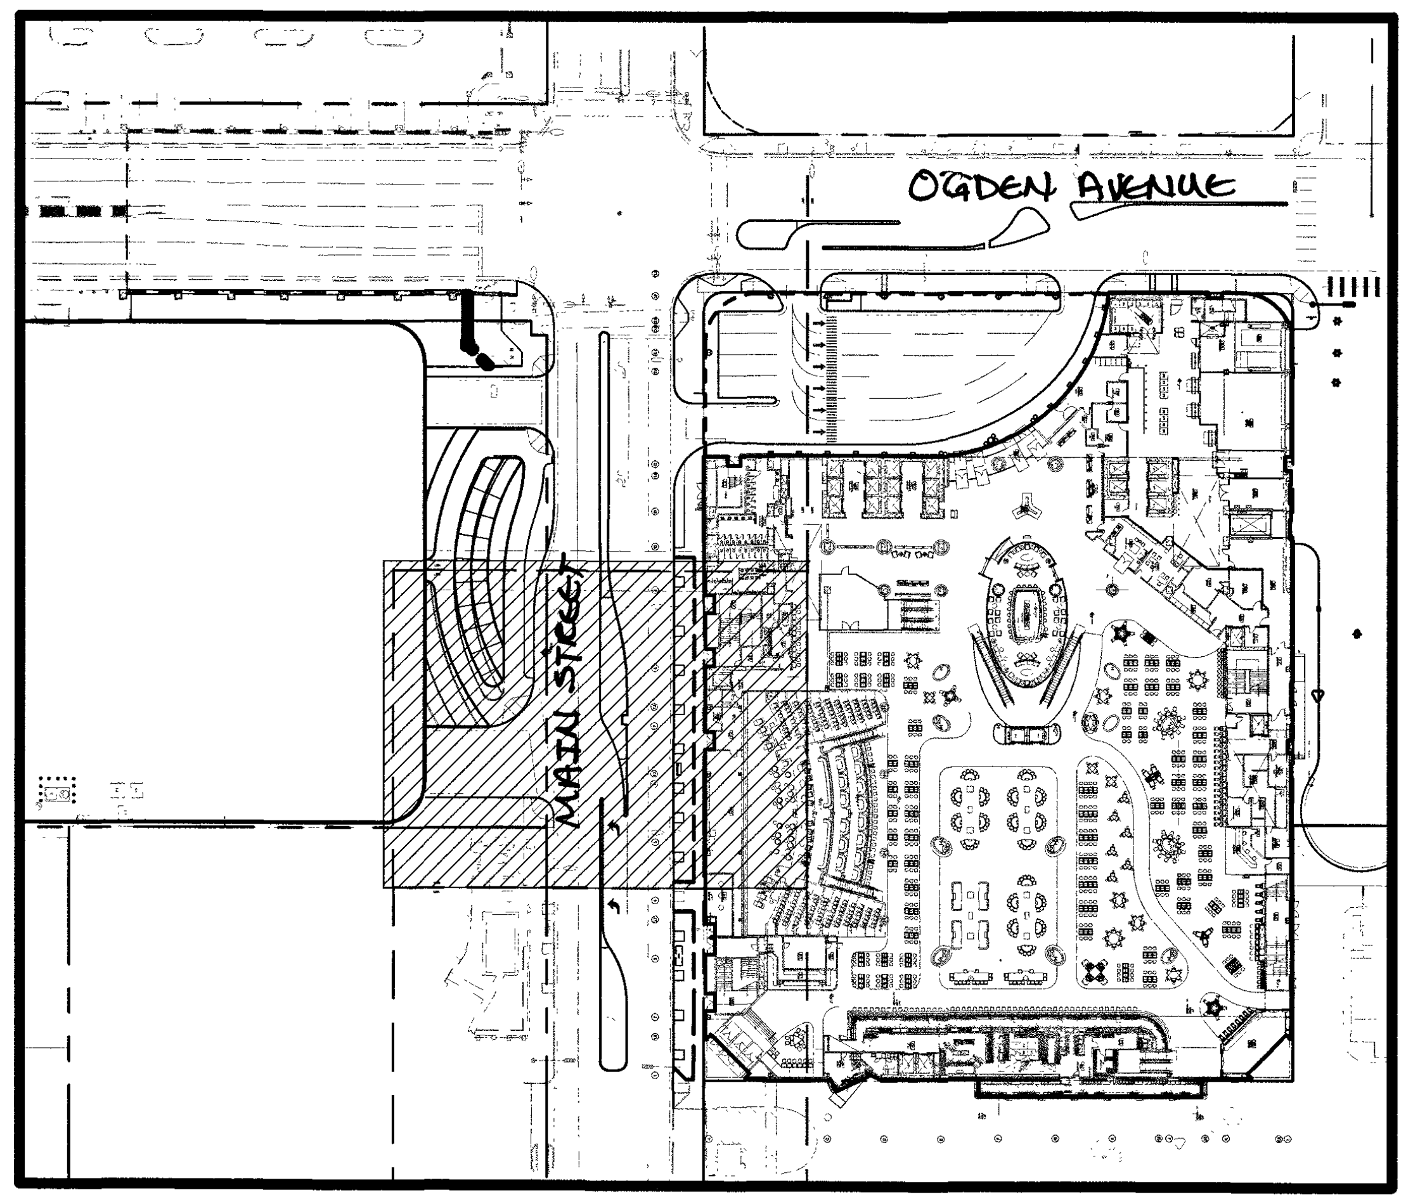
OGDEN AVENUE
MAIN STREET

ENLARGEMENT KEY

LANDSCAPE SCHEDULE		
SYM.	**BOTANICAL NAME**	**COMMON NAME**
AE	Aspidestra elatior	Cast Iron Plan
AS	*Agave salmiana var. Ferox*	Ferox Agave
AJ	*Aucuba japonica 'Varigata'*	Gold Dust Plant
AV	*Abronia villosa*	Desert Sand Verbena
CE	*Calliandra eriophylla*	Pink Fairy Duster
CH	*Chamaerops humilis*	European Fan Palm
CI	*Cistus x hybridus*	White Rock Rose
CR	*Cycas revoluta*	Sago Palm
EG	*Echinocactus grusonii*	Golden Barrel Cactus
FS	*Fouquieria splendens*	Ocotillo
GR	*Bouteloua gracilis*	Blue Grama
GZ	*Gazania linearis*	Treasure Flower
LC	*Lantana camera*	Bush Lantana
LJ	*Ligustrum japonicum*	Wax Leaf Privit
LM	*Lantana montevidensis*	Trailing Lantana
LZ	*Leucophyllum zygophyllum*	Blue Texas Ranger Sage
MR	*Muhlenbergia reverchonii*	Autumn Embers Muhly Grass
PR	*Pistacia x 'Red Push'*	Red Push Chinese Pistache
SS	*Sedum spurium 'John Creech'*	John Creech Stonecrop
WR	*Washingtonia robusta*	Mexican Fan Palm
ROCK AND STONE SCHEDULE		
SYM.	**NAME**	**SPECIFICAITON**
	Boulder Rose Boulder	2'-4' Per Plan 50%
	Rebel Red Boulder	2'-4' Per Plan 50%
BR	Boulder Rose Chunky	2"-4"
RR	Rebel Red Minus	1/2"-3/4"
BRM	Boulder Rose Minus	1/4"

SCHEDULE

PLANTING LEGEND

- ▨ RR - REBEL RED MINUS
- ░ BRM - BOULDER ROSE MINUS
- ▩ BR - BOULDER ROSE CHUNKY
- ░ SS - *Sedum spurium 'John Creech'*
- ▦ AV - *Abronia villosa*
- ▦ AV - *Abronia villosa*
- ▦ LC - *Lantana camera*
- ○ PR -Pistacia x 'Red Push'
- ○ WR - *Washingtonia robusta*
- ○ FS - *Fouquieria splendens*
- ○ CH - *Chamaerops humilis*
- ○ CR - *Cycas revoluta*
- ○ AS - *Agave salmiana var. Ferox*
- ○ CI - *Cistus x hybridus*
- ○ MR - *Muhlenbergia reverchonii*
- ○ CE - *Calliandra eriophylla*
- ○ EG - *Echinocactus grusonii*
- BOULDER

LEGEND

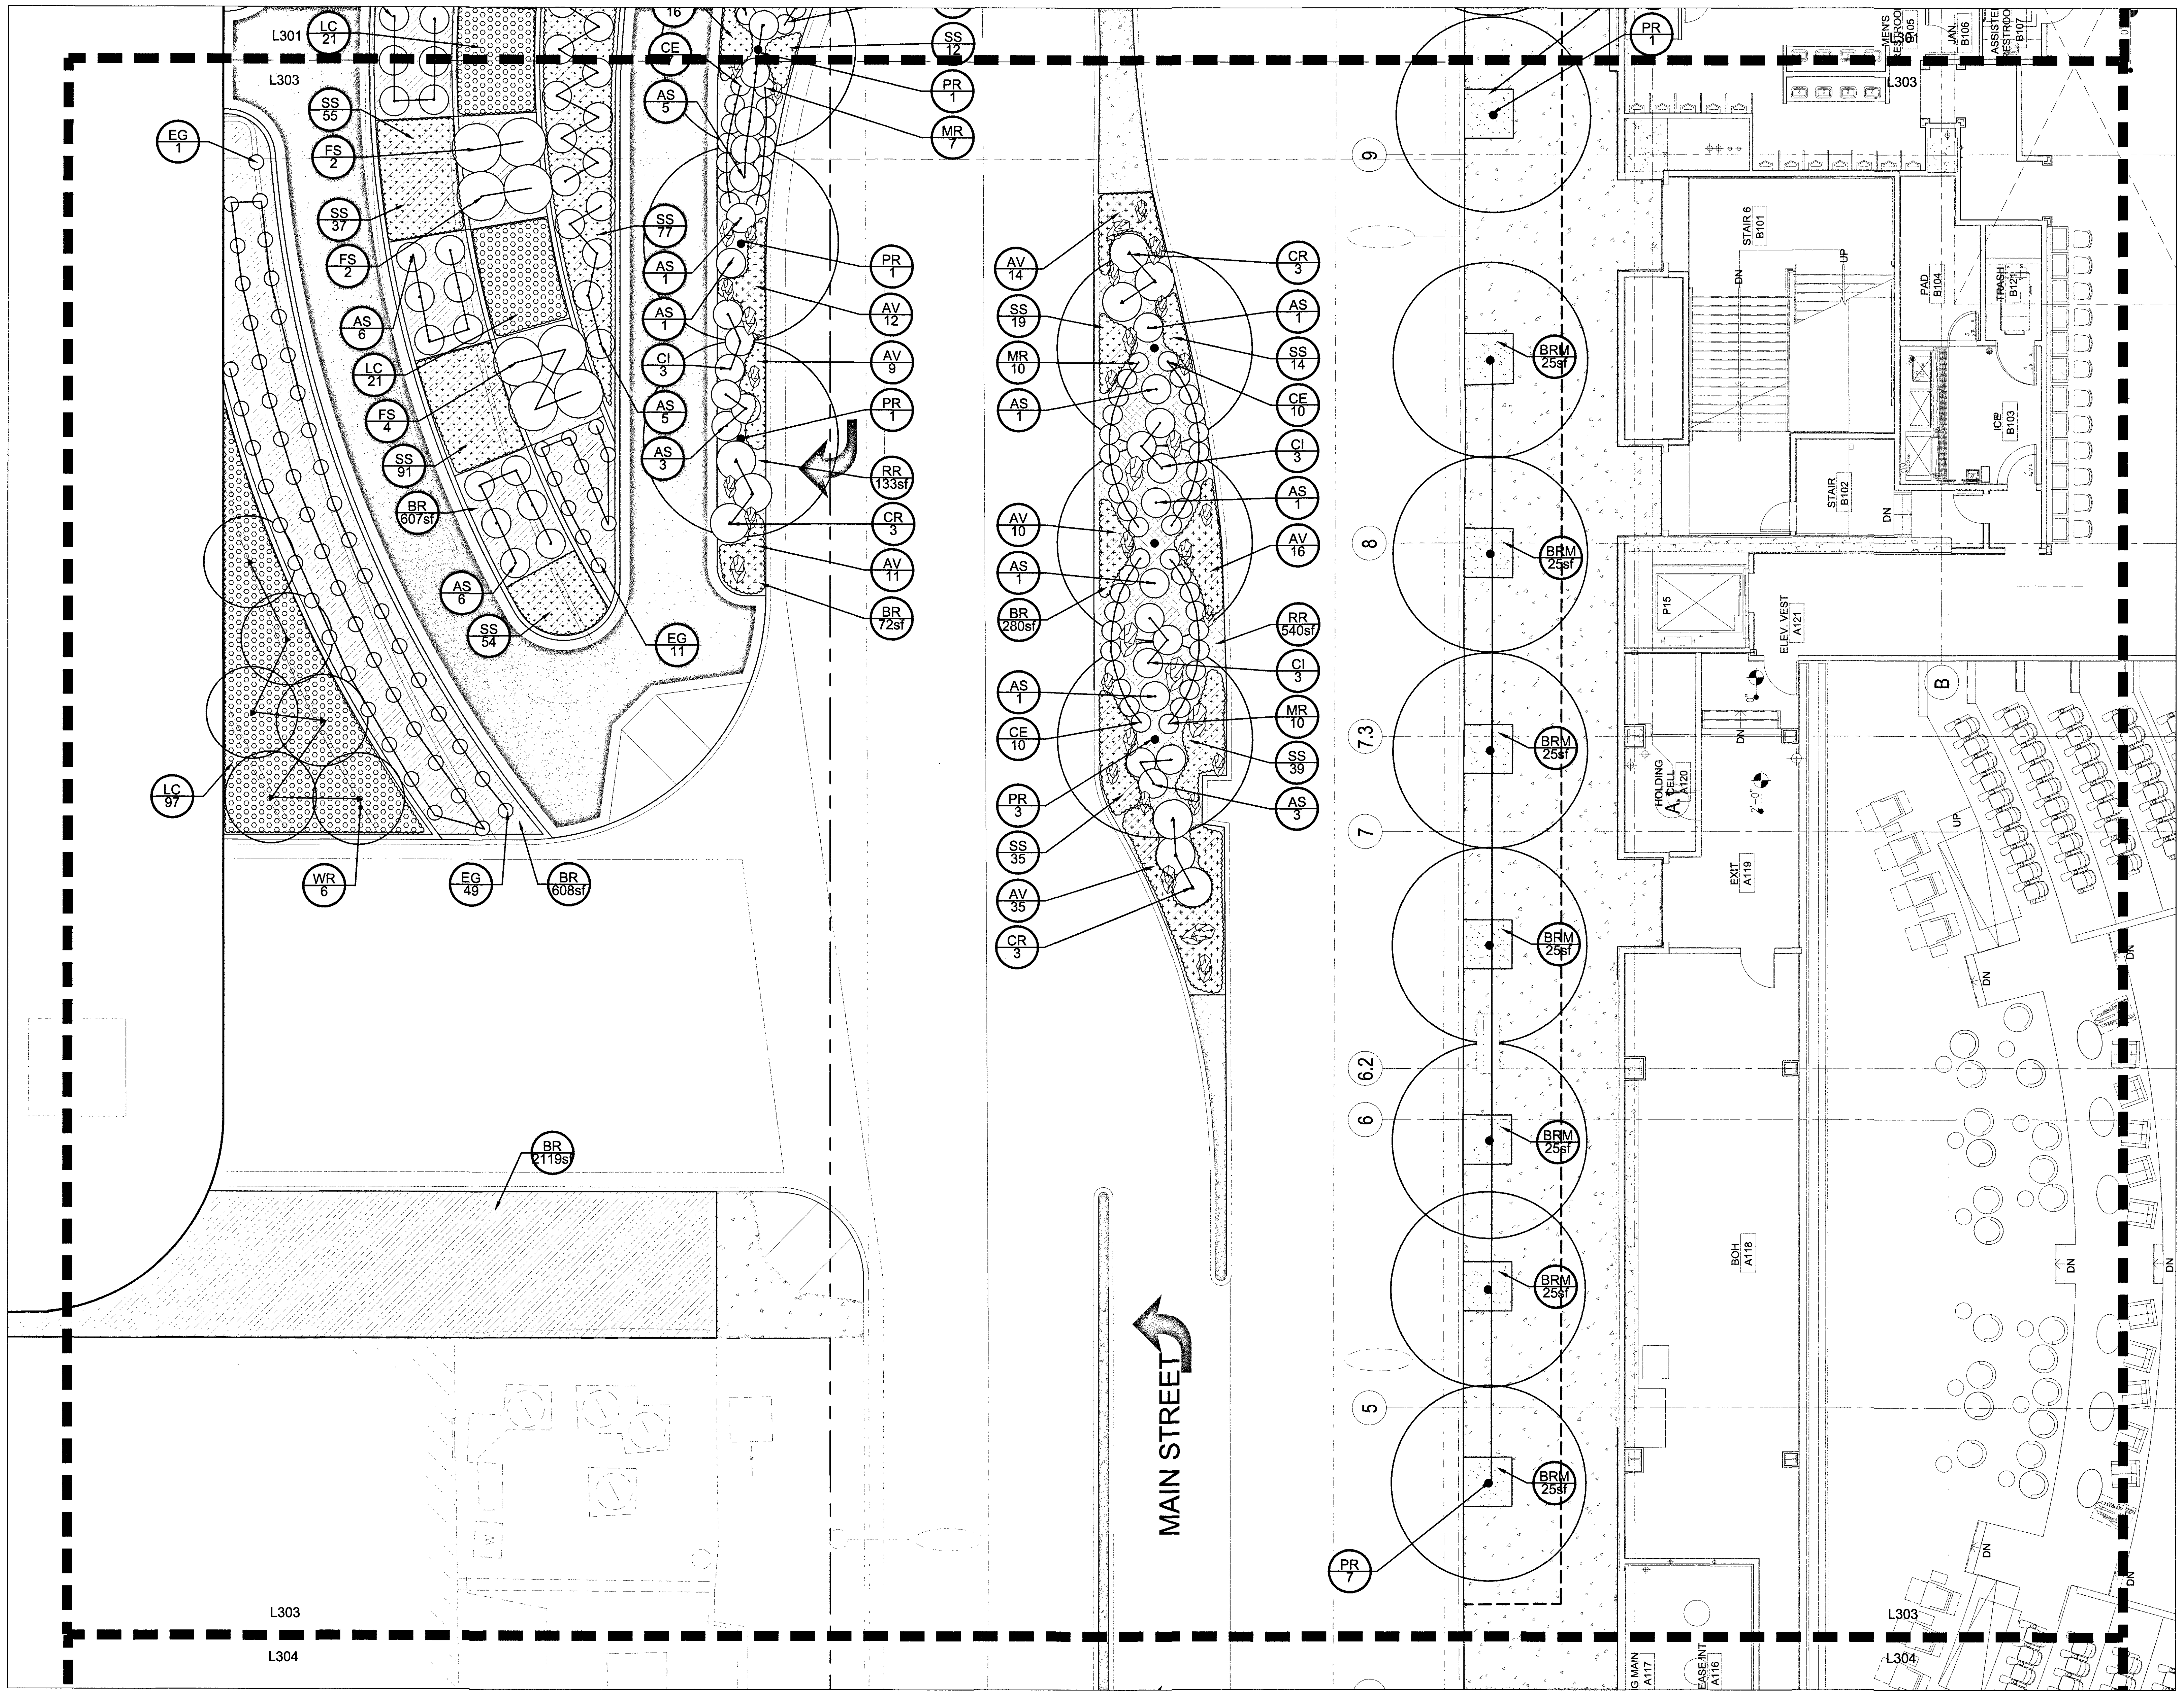
L301
L303
LC 21
16
CE
SS 12
PR 1
MR 7
EG 1
SS 55
FS 2
SS 37
FS 2
AS 6
LC 21
FS 4
SS 91
BR 607sf
AS 6
SS 54
EG 11
AS 5
SS 77
AS 1
AS 1
CI 3
AS 5
AS 3
PR 1
AV 12
AV 9
PR 1
RR 133sf
CR 3
AV 11
BR 72sf
LC 97
WR 6
EG 49
BR 608sf
BR 2119sf
AV 14
SS 19
MR 10
AS 1
AV 10
AS 1
BR 280sf
AS 1
CE 10
PR 3
SS 35
AV 35
CR 3
CR 3
AS 1
SS 14
CE 10
CI 3
AS 1
AV 16
RR 540sf
CI 3
MR 10
SS 39
AS 3
9
8
7.3
7
6.2
6
5
PR 1
BRM 25sf
BRM 25sf
BRM 25sf
BRM 25sf
BRM 25sf
BRM 25sf
BRM 25sf
PR 7
MAIN STREET
STAIR 6 B101
STAIR B102
PAD B104
TRASH B121
ICE B103
JAN. B106
P15
ELEV. VEST A121
HOLDING CELL A120
EXIT A119
BOH A118
B
UP
DN
L303
L304

① SITE LANDSCAPE ENLARGEMENT
PLAN
SCALE 1"=10'-0"

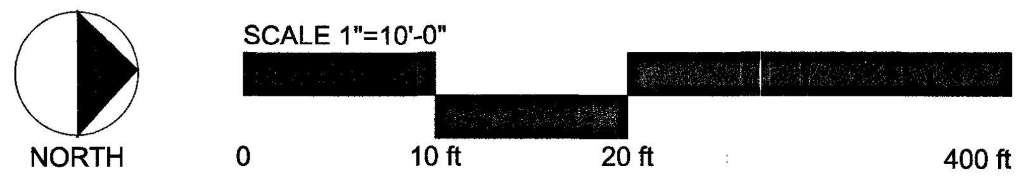
NORTH
SCALE 1"=10'-0"
0
10 ft
20 ft
400 ft

Steelman Partners

ARCHITECTURE
INTERIOR DESIGN
LIGHTING DESIGN

MULTIMEDIA
GRAPHIC DESIGN
PRODUCT DESIGN

3330 West Desert Inn Road
Las Vegas, Nevada 89102
702-873-0221 t
702-367-3565 f
www.steelmanpartners.com

CONSULTANT:

SKS
STUDIO

1925 Central St. Suite A
Kansas City, MO 64108
web: www.sks-studio.com
email: info@sksimms.com

SEAL:

SEAN SIMMS
850
Expires 6/30/19

ARCHITECT
STEELMAN PARTNERS LLP

DRAWINGS AND SPECIFICATIONS AS INSTRUMENTS OF SERVICE ARE AND SHALL REMAIN THE PROPERTY OF THE ARCHITECT. THE DRAWINGS AND SPECIFICATIONS SHALL NOT BE USED ON OTHER PROJECTS, FOR ADDITIONS TO THIS PROJECT, OR FOR COMPLETION OF THIS PROJECT BY OTHERS EXCEPT BY WRITTEN AGREEMENT WITH THE ARCHITECT. ANY USE OR REPRODUCTION OF THIS DRAWING IN WHOLE OR PART BY ANY MEANS IS STRICTLY PROHIBITED EXCEPT WITH SPECIFIC WRITTEN CONSENT OF STEELMAN PARTNERS LLP

ⒸCopyright 2018 Steelman Partners

REVISIONS:

NUMBER	DESCRIPTION	DATE
X1	SITE PERMIT	04/08/2019

SHEET TITLE:

SITE LANDSCAPE ENLARGEMENT

JOB #: 20160058

ISSUED FOR:

ISSUE DATE: 04/08/2019

SCALE: PER VIEW

SHEET:

26

L303

107V7521 L18-02490

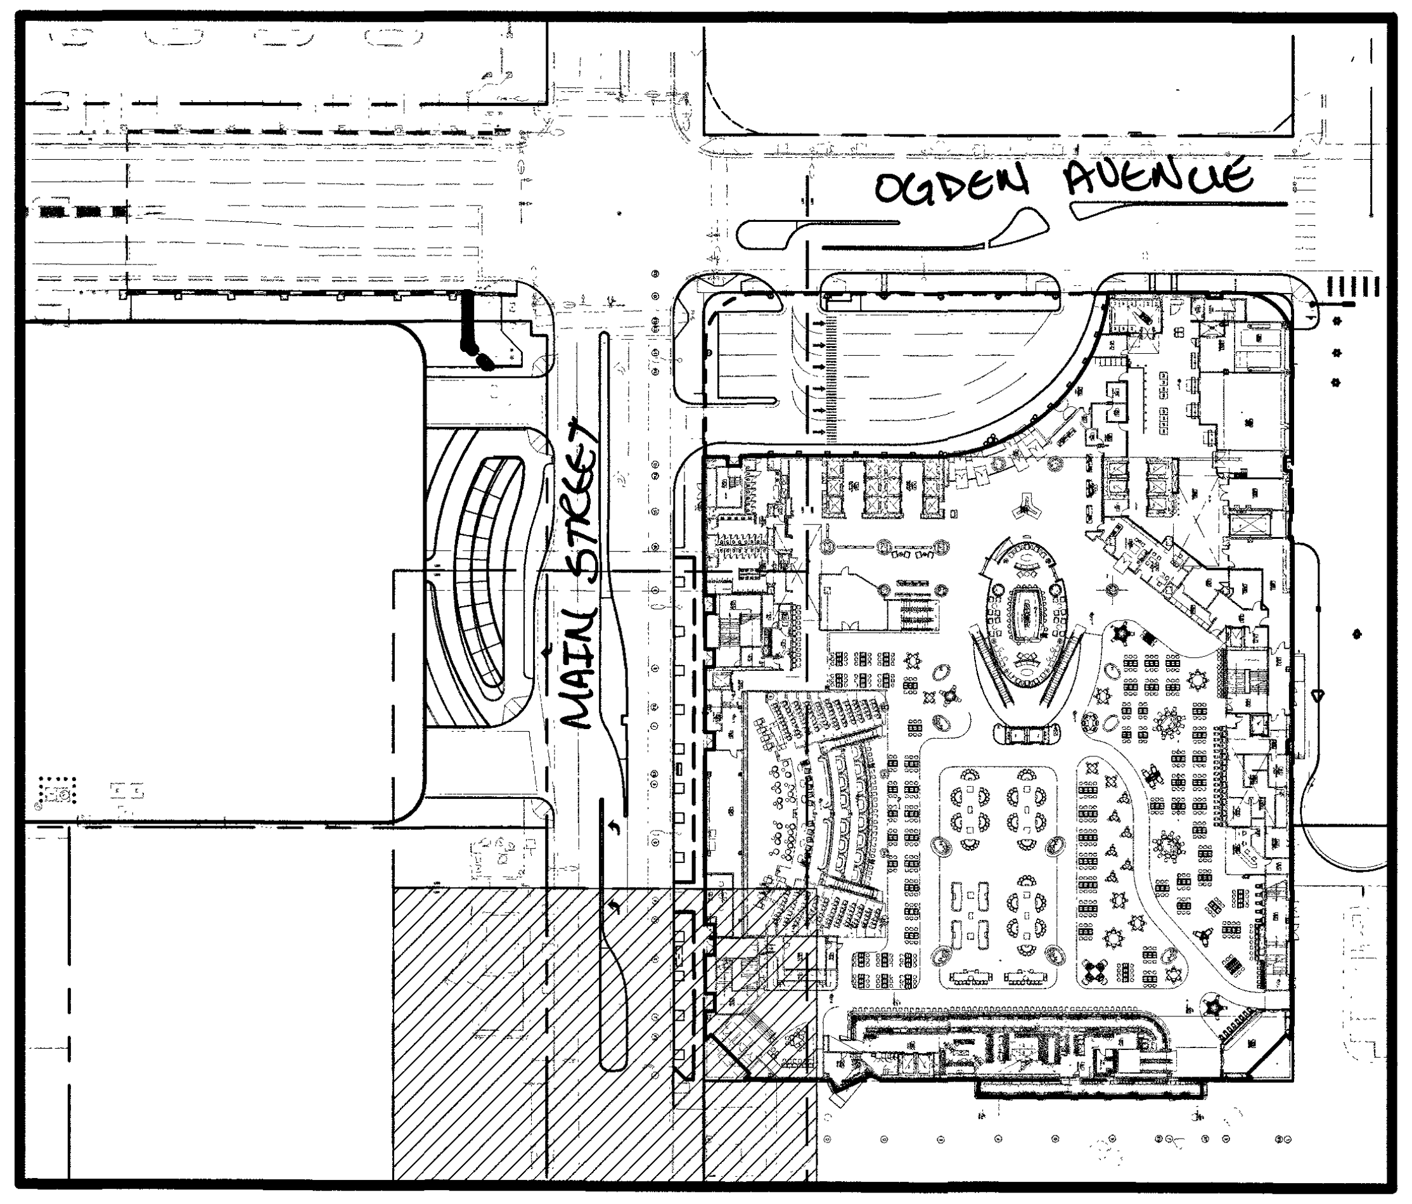

ENLARGEMENT KEY

LANDSCAPE SCHEDULE		
SYM.	**BOTANICAL NAME**	**COMMON NAME**
AE	Aspidestra elatior	Cast Iron Plan
AS	*Agave salmiana var. Ferox*	Ferox Agave
AJ	*Aucuba japonica 'Varigata'*	Gold Dust Plant
AV	*Abronia villosa*	Desert Sand Verbena
CE	*Calliandra eriophylla*	Pink Fairy Duster
CH	*Chamaerops humilis*	European Fan Palm
CI	*Cistus x hybridus*	White Rock Rose
CR	*Cycas revoluta*	Sago Palm
EG	*Echinocactus grusonii*	Golden Barrel Cactus
FS	*Fouquieria splendens*	Ocotillo
GR	*Bouteloua gracilis*	Blue Grama
GZ	*Gazania linearis*	Treasure Flower
LC	*Lantana camera*	Bush Lantana
LJ	*Ligustrum japonicum*	Wax Leaf Privit
LM	*Lantana montevidensis*	Trailing Lantana
LZ	*Leucophyllum zygophyllum*	Blue Texas Ranger Sage
MR	*Muhlenbergia reverchonii*	Autumn Embers Muhly Grass
PR	*Pistacia x 'Red Push'*	Red Push Chinese Pistache
SS	*Sedum spurium 'John Creech'*	John Creech Stonecrop
WR	*Washingtonia robusta*	Mexican Fan Palm
ROCK AND STONE SCHEDULE		
SYM.	**NAME**	**SPECIFICAITON**
	Boulder Rose Boulder	2'-4' Per Plan 50%
	Rebel Red Boulder	2'-4' Per Plan 50%
BR	Boulder Rose Chunky	2"-4"
RR	Rebel Red Minus	1/2"-3/4"
BRM	Boulder Rose Minus	1/4"

SCHEDULE

PLANTING LEGEND

▨	RR - REBEL RED MINUS
▨	BRM - BOULDER ROSE MINUS
▨	BR - BOULDER ROSE CHUNKY
▨	SS - *Sedum spurium 'John Creech'*
▨	AV - *Abronia villosa*
▨	AV - *Abronia villosa*
▨	LC - *Lantana camera*
○	PR -*Pistacia x 'Red Push'*
○	WR - *Washingtonia robusta*
○	FS - *Fouquieria splendens*
○	CH - *Chamaerops humilis*
○	CR - *Cycas revoluta*
○	AS - *Agave salmiana var. Ferox*
○	CI - *Cistus x hybridus*
○	MR - *Muhlenbergia reverchonii*
○	CE - *Calliandra eriophylla*
○	EG - *Echinocactus grusonii*
○	BOULDER

LEGEND

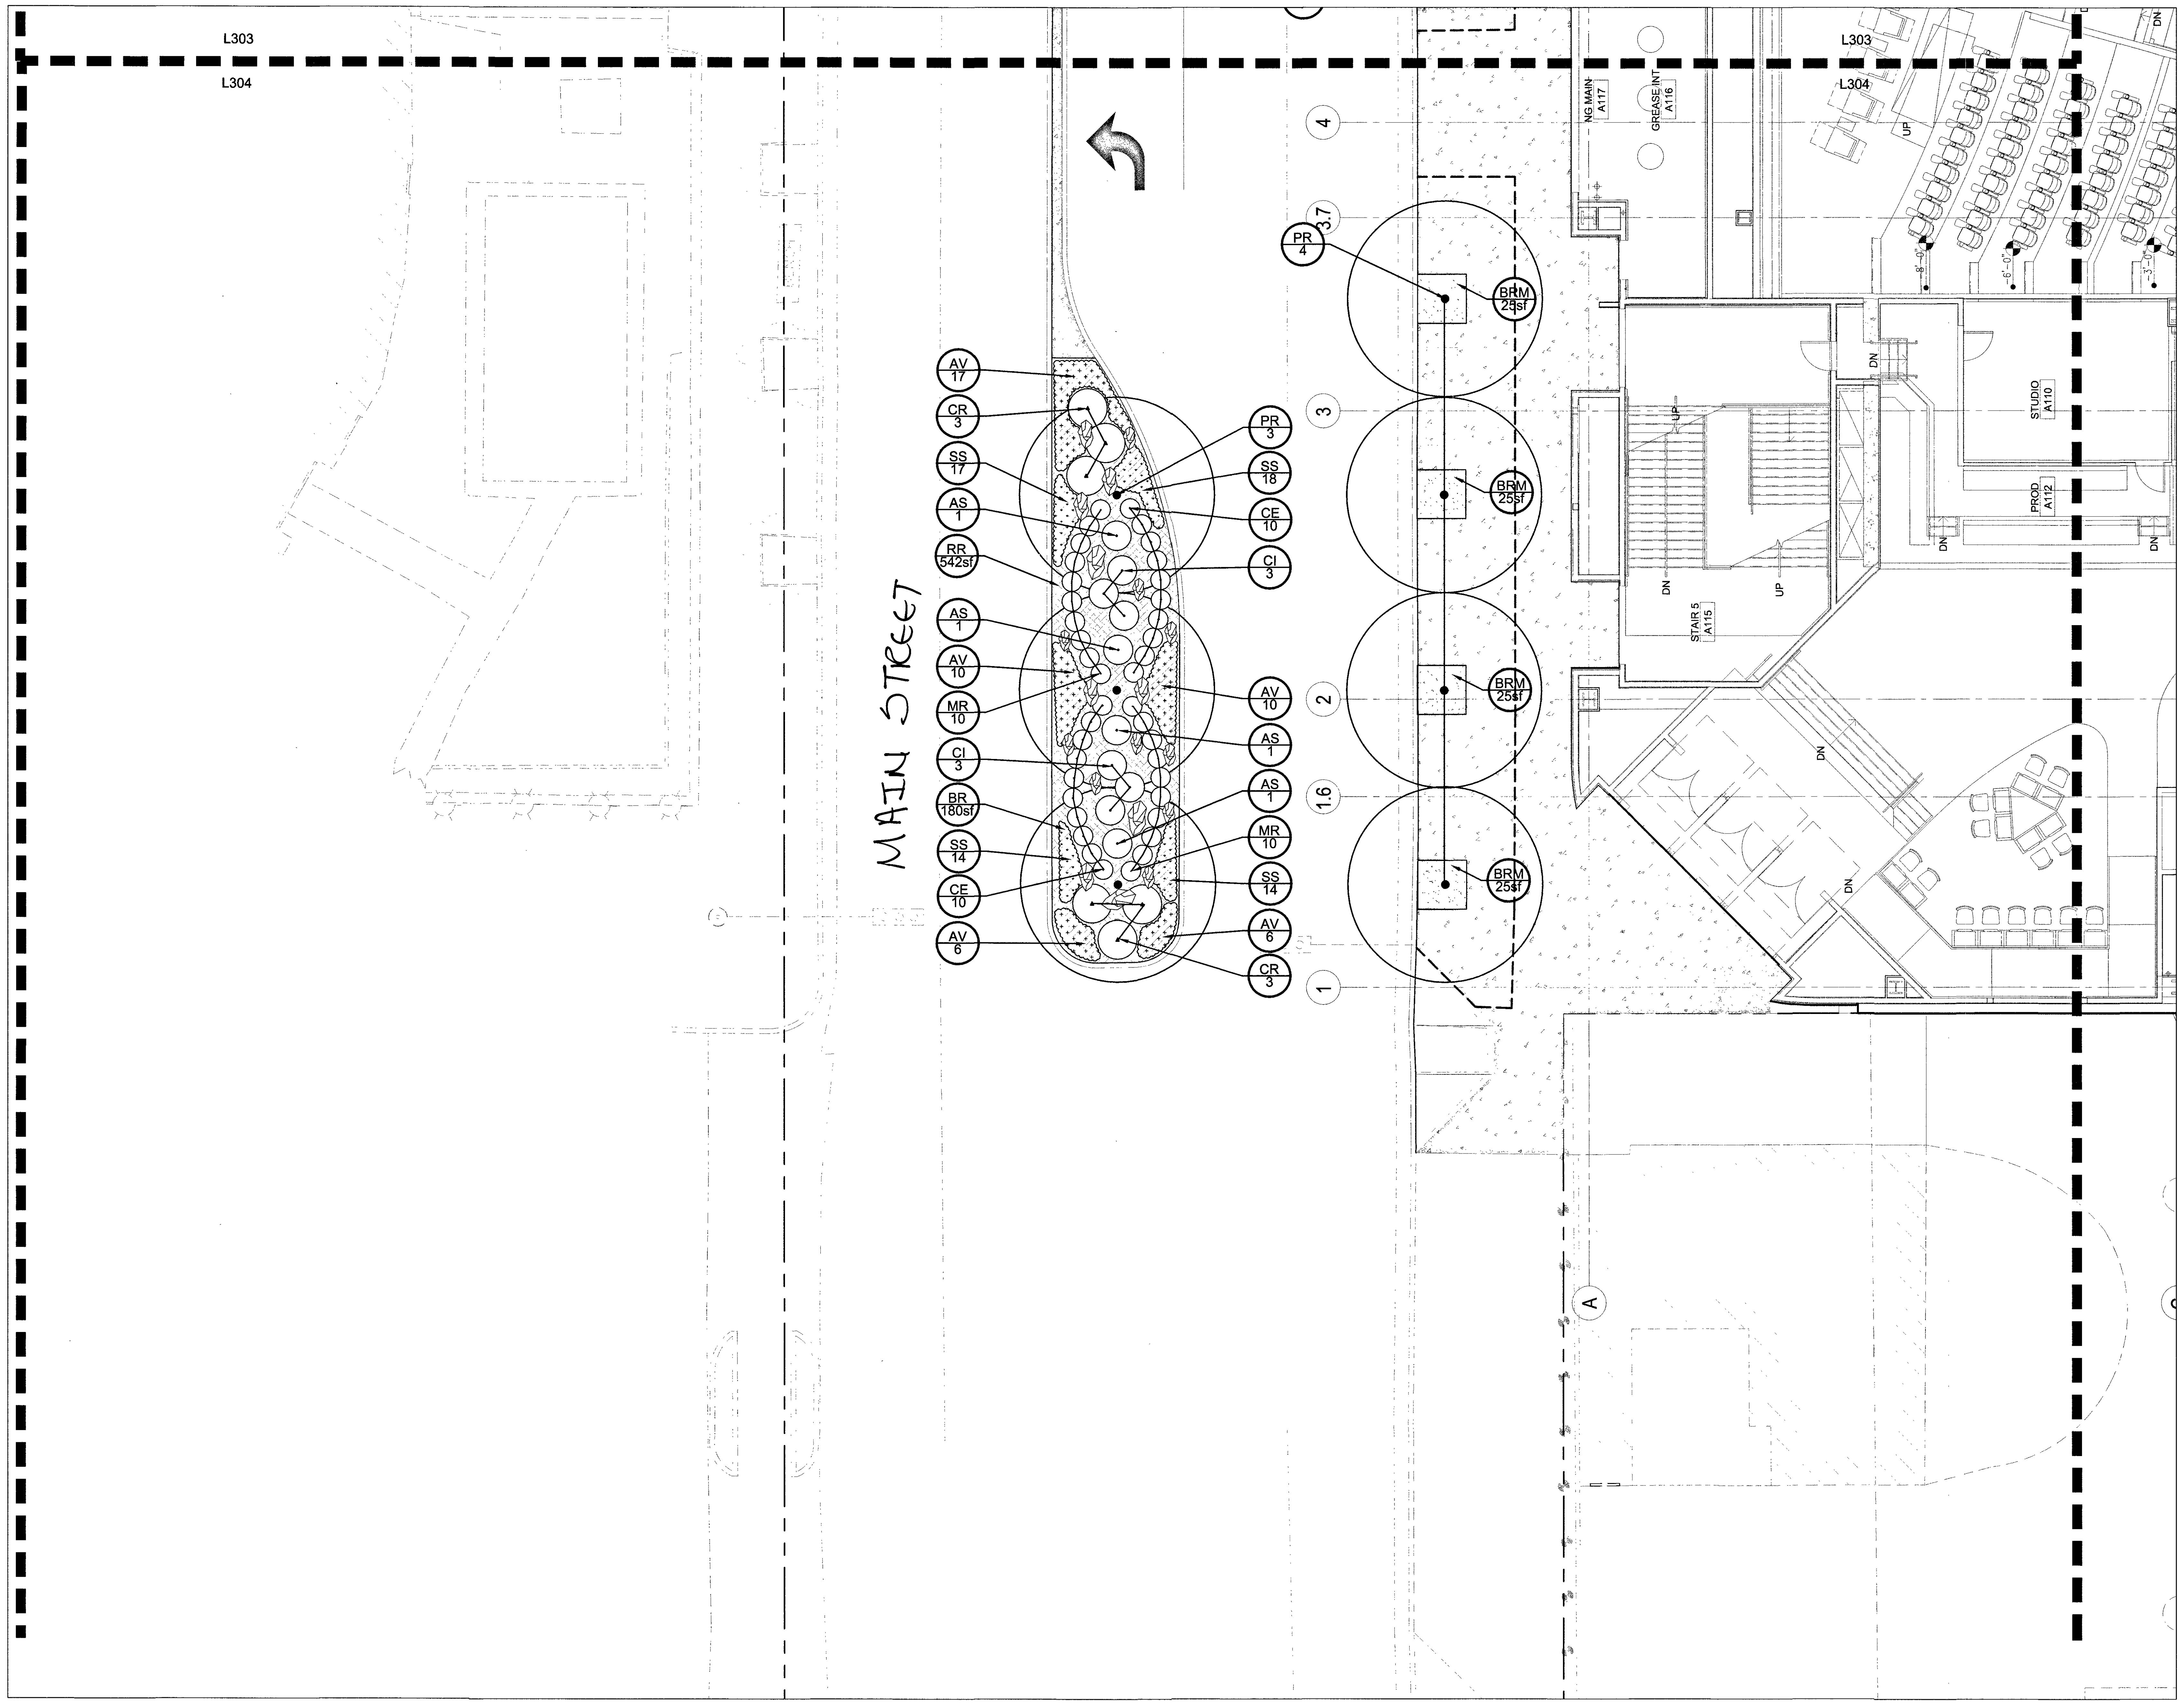

① SITE LANDSCAPE ENLARGEMENT
PLAN

SCALE 1"=10'-0"

NORTH

SCALE 1"=10'-0"
0 10 ft 20 ft 400 ft

Steelman Partners

ARCHITECTURE	MULTIMEDIA
INTERIOR DESIGN	GRAPHIC DESIGN
LIGHTING DESIGN	PRODUCT DESIGN

3330 West Desert Inn Road
Las Vegas, Nevada 89102
702-873-0221 t
702-367-3565 f
www.steelmanpartners.com

CONSULTANT:

SKS
STUDIO

1925 Central St. Suite A
Kansas City, MO 64108
web: www.sks-studio.com
email: info@sksimms.com

SEAL:

SEAN SIMMS
850
Expires: 6/30/19

ARCHITECT
STEELMAN PARTNERS LLP

DRAWINGS AND SPECIFICATIONS AS INSTRUMENTS OF SERVICE ARE AND SHALL REMAIN THE PROPERTY OF THE ARCHITECT. THE DRAWINGS AND SPECIFICATIONS SHALL NOT BE USED ON OTHER PROJECTS, FOR ADDITIONS TO THIS PROJECT, OR FOR COMPLETION OF THIS PROJECT BY OTHERS EXCEPT BY WRITTEN AGREEMENT WITH THE ARCHITECT. ANY USE OR REPRODUCTION OF THIS DRAWING IN WHOLE OR PART BY ANY MEANS IS STRICTLY PROHIBITED EXCEPT WITH SPECIFIC WRITTEN CONSENT OF STEELMAN PARTNERS LLP

REVISIONS:

NUMBER	DESCRIPTION	DATE
X1	SITE PERMIT	04/08/2019

SHEET TITLE:

SITE LANDSCAPE ENLARGEMENT

JOB #:
20160058

ISSUED FOR:

ISSUE DATE: 04/08/2019

SCALE: PER VIEW

SHEET:

27

L304

107V7521 L18-02490

AE Aspidistra elatior
Cast Iron Plant
SHRUB

AS Agave salmiana 'Ferox'
Ferox Agave
SHRUB

AJ Acuba japonica 'Varigata'
Gold Dust Plant
SHRUB

CE Calliandra eriophylla
Pink Fairy Duster
SHRUB

CH Chamaerops humilis
European Fan Palm
PALM

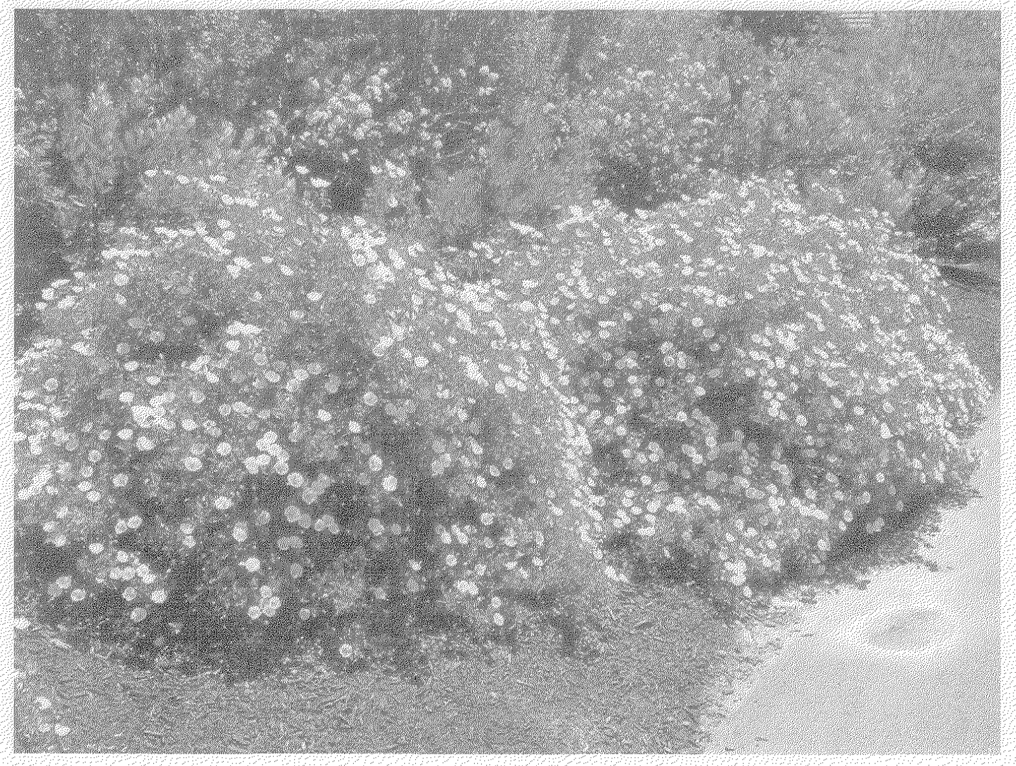
CI Cistus x hybridus
White Rock Rose
SHRUB

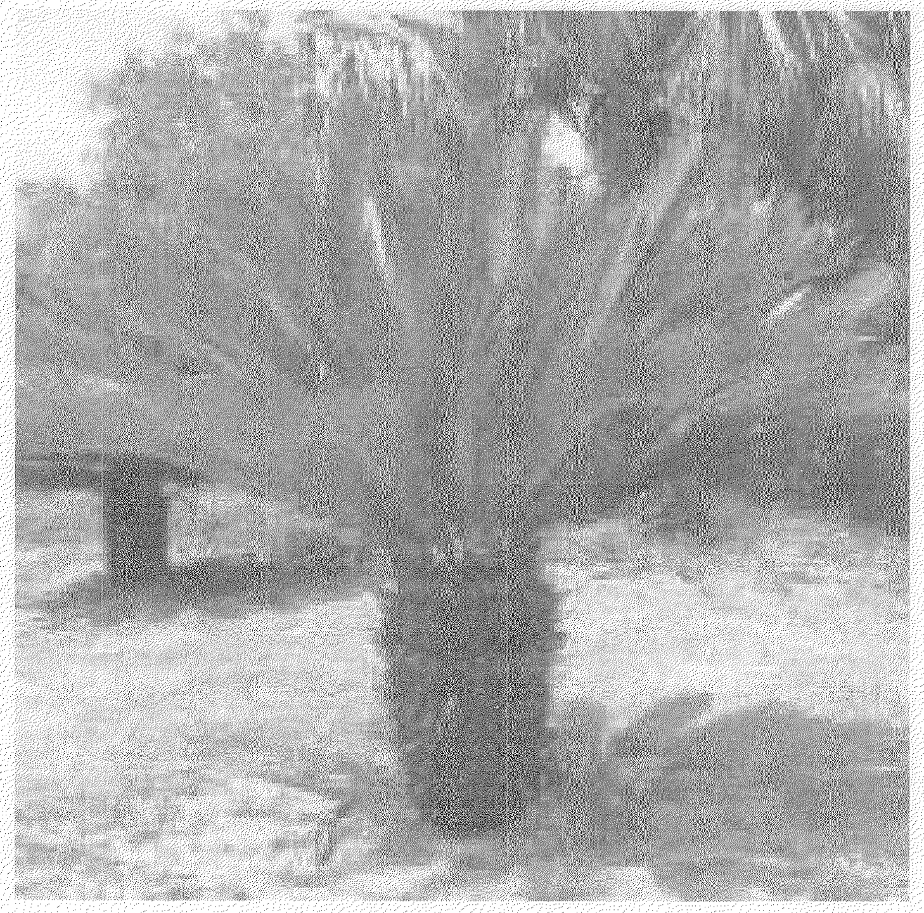
CR Cycas revoluta
Sago Palm
SHRUB

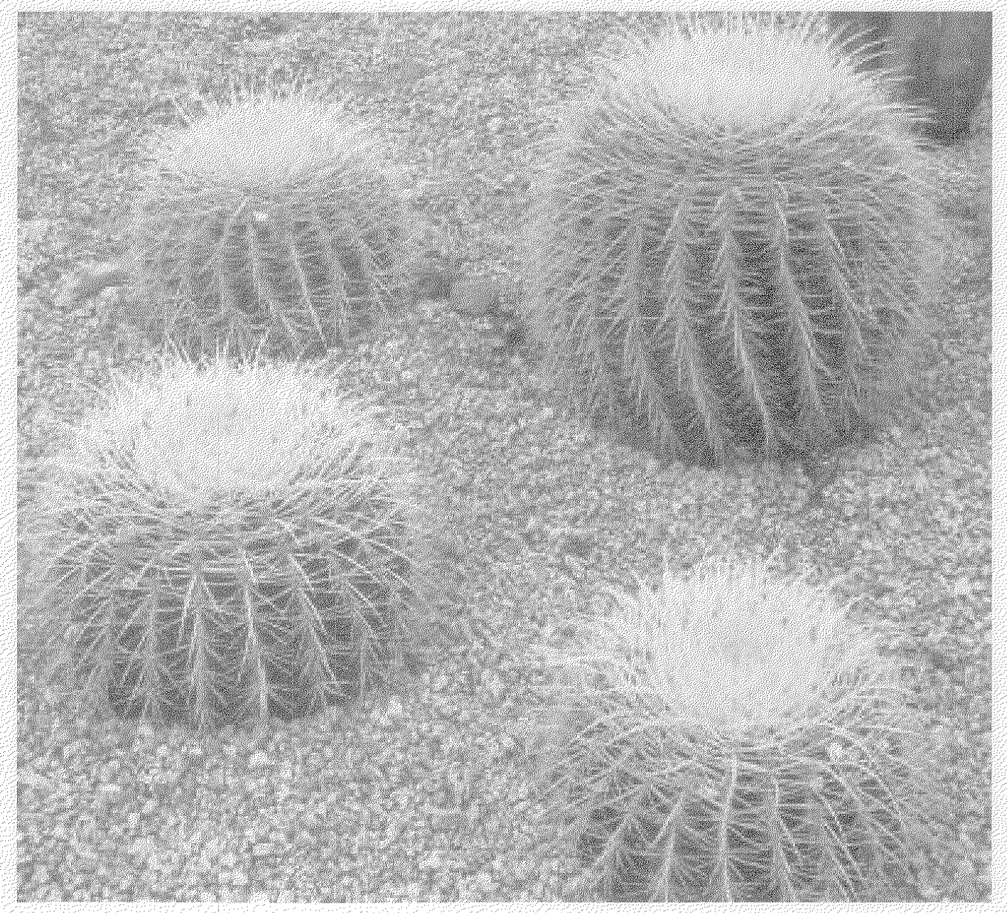
EG Echinocactus grusonii
Golden Barrel Cactus
SHRUB

FS Fouquieria splendens
Ocotillo
SHRUB

LC Lantana camera
Bush Lantana
SHRUB

LJ Ligustrum japonicum
Wax Leaf Privit
SHRUB

MR Muhlenbergia reverchonii
Autumn Embers Muhly Grass
SHRUB

PR Pistacia x 'Red Push'
Red Push Chinese Pistache
TREE

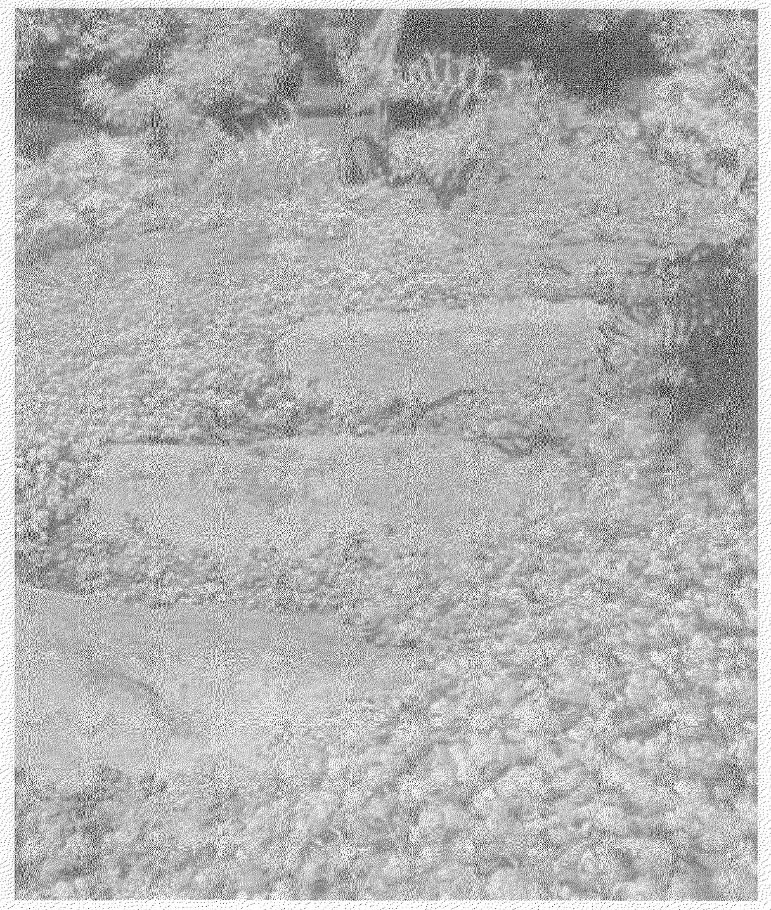
SS Sedum spurium 'John Creech
John Creech Stonecrop
SHRUB

WR Washingtonia robusta
Mexican Fan Palm
PALM

LANDSCAPE SCHEDULE

SYM.	BOTANICAL NAME	COMMON NAME	SPECIFICAITON	QUANTITY
AE	*Aspidistra elatior*	Cast Iron Plant	3 Gal. Container 18" O.C.	157
AS	*Agave salmiana var. Ferox*	Ferox Agave	15 Gal. Container Per Plan	117
AJ	*Aucuba japonica 'Varigata'*	Gold Dust Plant	3 Gal. Container 18" O.C.	95
AV	*Abronia villosa*	Desert Sand Verbena	3 Gal. Container 18" O.C.	329
CE	*Calliandra eriophylla*	Pink Fairy Duster	3 Gal. Container 18" O.C.	62
CH	*Chamaerops humilis*	European Fan Palm	25 Gal. Container	6
CI	*Cistus x hybridus*	White Rock Rose	5 Gal. Per Plan	27
CR	*Cycas revoluta*	Sago Palm	3 Gal. Container	18
EG	*Echinocactus grusonii*	Golden Barrel Cactus	7 Gal. Container, 12" x 12" min.	179
FS	*Fouquieria splendens*	Ocotillo	10' O.A. Ht. Min., 6 Canes Min.	16
LC	*Lantana camera*	Bush Lantana	3 Gal. Container	224
LJ	*Ligustrum japonicum*	Wax Leaf Privit	7 Gal. 48" Full to Base Per Plan	56
MR	*Muhlenbergia reverchonii*	Autumn Embers Muhly Grass	3 Gal. Per Plan	62
PR	*Pistacia x 'Red Push'*	Red Push Chinese Pistache	36" Box Per Plan	26
SS	*Sedum spurium 'John Creech'*	John Creech Stonecrop	4" Pot. 12" O.C.	1313
WR	*Washingtonia robusta*	Mexican Fan Palm	BB 12'-18' C.T.	11

ROCK AND STONE SCHEDULE

SYM.	NAME	SPECIFICAITON	QUANTITY	
	Boulder Rose Boulder	2'-4' Per Plan	50 pct Mix	
	Rebel Red Boulder	2'-4' Per Plan	50 pct Mix	
BR	Boulder Rose Chunky	2"-4"	8886	
RR	Rebel Red Minus	1/2"-3/4"	4612	

Steelman Partners

ARCHITECTURE
INTERIOR DESIGN
LIGHTING DESIGN
MULTIMEDIA
GRAPHIC DESIGN
PRODUCT DESIGN

3330 West Desert Inn Road
Las Vegas, Nevada 89102
702-873-0221 t
702-367-3565 f
www.steelmanpartners.com

CONSULTANT:

SKS
STUDIO

1925 Central St. Suite A
Kansas City, MO 64108
web: www.sks-studio.com
email: info@sksimms.com

SEAL:
SEAN SIMMS
850

ARCHITECT
STEELMAN PARTNERS LLP

DRAWINGS AND SPECIFICATIONS AS INSTRUMENTS OF SERVICE ARE AND SHALL REMAIN THE PROPERTY OF THE ARCHITECT. THE DRAWINGS AND SPECIFICATIONS SHALL NOT BE USED ON OTHER PROJECTS, FOR ADDITIONS TO THIS PROJECT, OR FOR COMPLETION OF THIS PROJECT BY OTHERS EXCEPT BY WRITTEN AGREEMENT WITH THE ARCHITECT. ANY USE OR REPRODUCTION OF THIS DRAWING IN WHOLE OR PART BY ANY MEANS IS STRICTLY PROHIBITED EXCEPT WITH SPECIFIC WRITTEN CONSENT OF STEELMAN PARTNERS LLP

© Copyright 2018 Steelman Partners

REVISIONS:

NUMBER	DESCRIPTION	DATE
X1	SITE PERMIT	04/08/2019

SHEET TITLE:

LANDSCAPE PALETTE & SCHEDULE

JOB #: 20160058

ISSUED FOR:

ISSUE DATE: 04/08/2019

SCALE: PER VIEW

SHEET:
28
L305

107V7521 L18-02490

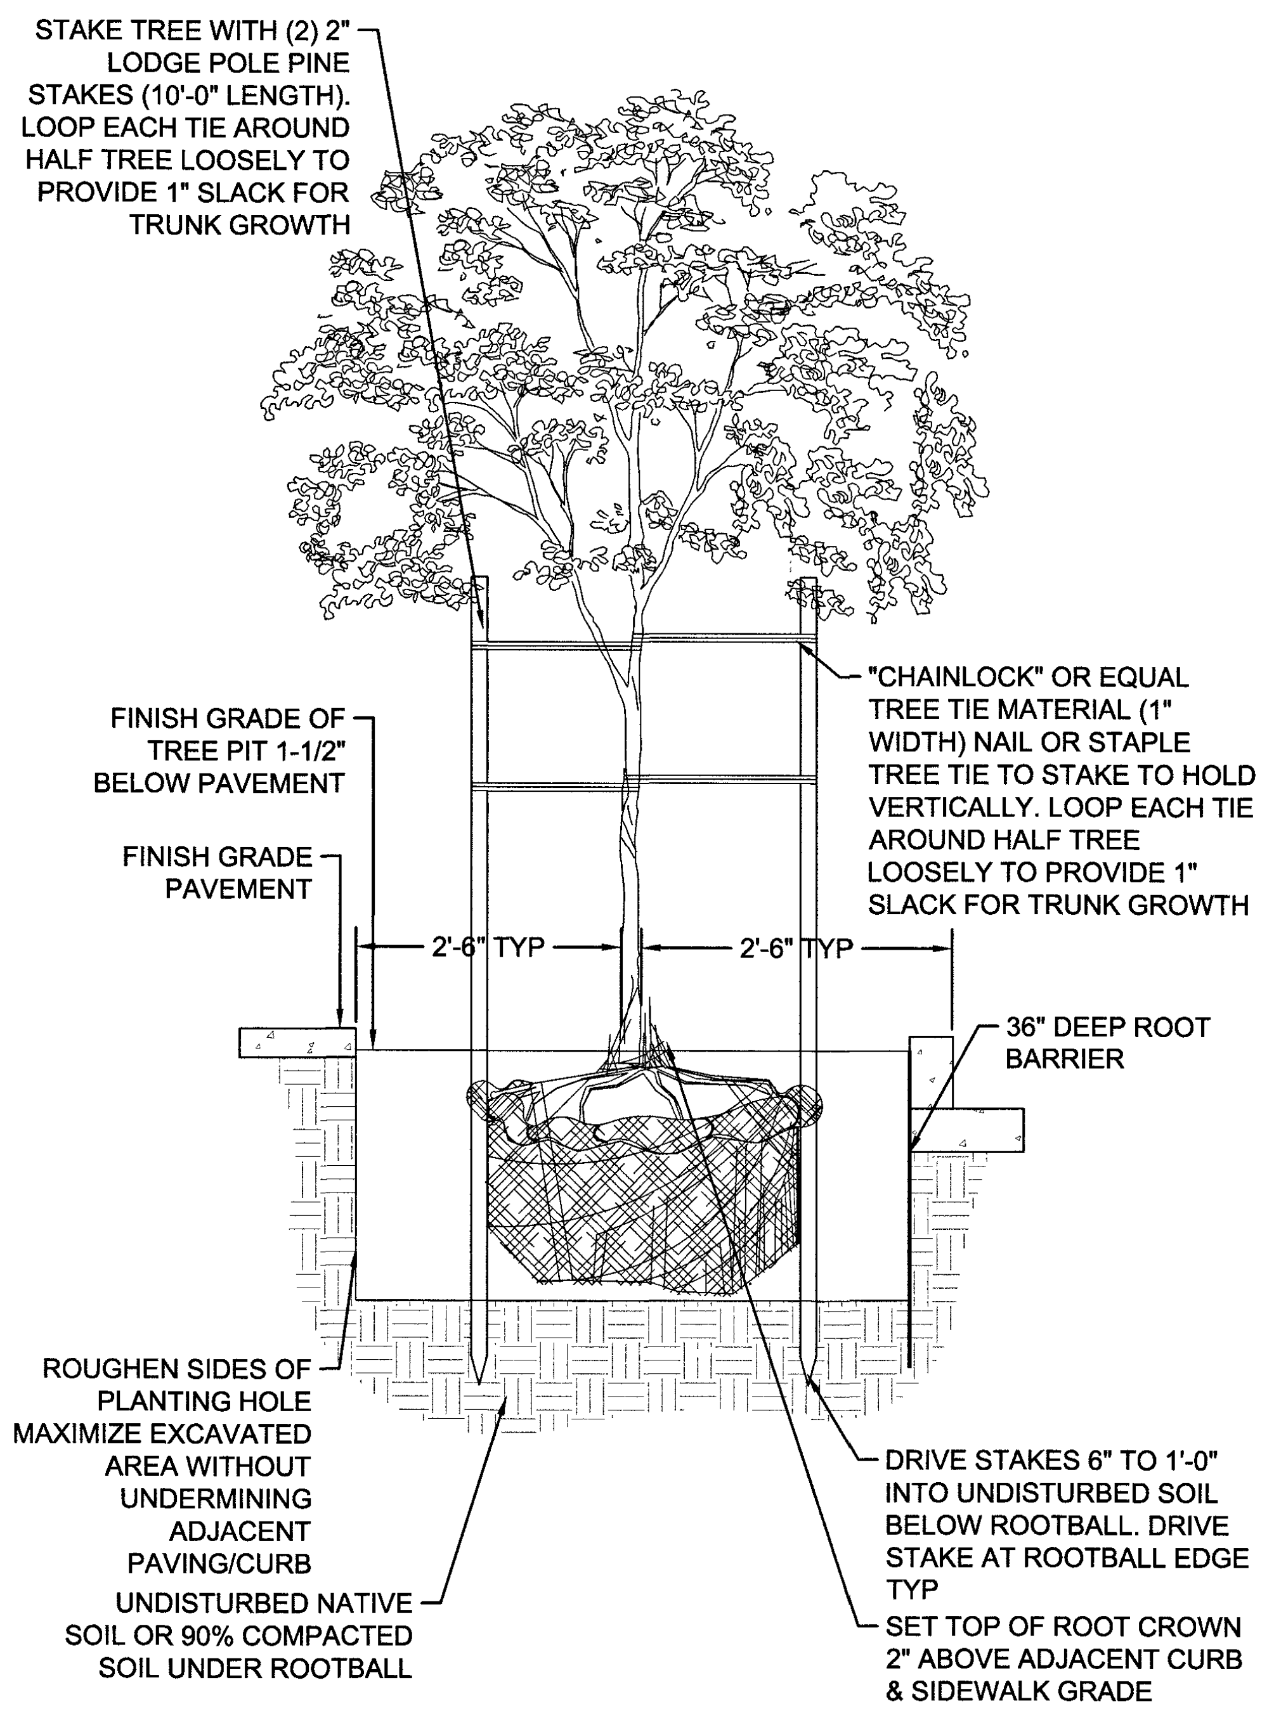
STAKE TREE WITH (2) 2" LODGE POLE PINE STAKES (10'-0" LENGTH). LOOP EACH TIE AROUND HALF TREE LOOSELY TO PROVIDE 1" SLACK FOR TRUNK GROWTH
"CHAINLOCK" OR EQUAL TREE TIE MATERIAL (1" WIDTH) NAIL OR STAPLE TREE TIE TO STAKE TO HOLD VERTICALLY. LOOP EACH TIE AROUND HALF TREE LOOSELY TO PROVIDE 1" SLACK FOR TRUNK GROWTH
FINISH GRADE OF TREE PIT 1-1/2" BELOW PAVEMENT
FINISH GRADE PAVEMENT
2'-6" TYP
2'-6" TYP
36" DEEP ROOT BARRIER
ROUGHEN SIDES OF PLANTING HOLE MAXIMIZE EXCAVATED AREA WITHOUT UNDERMINING ADJACENT PAVING/CURB
UNDISTURBED NATIVE SOIL OR 90% COMPACTED SOIL UNDER ROOTBALL
DRIVE STAKES 6" TO 1'-0" INTO UNDISTURBED SOIL BELOW ROOTBALL. DRIVE STAKE AT ROOTBALL EDGE TYP
SET TOP OF ROOT CROWN 2" ABOVE ADJACENT CURB & SIDEWALK GRADE

NOTES:
1. INSTALLATION INCLUDES REMOVAL OF STAKES ONE YEAR AFTER INSTALLATION
2. TREE PIT DEPTH = ROOTBALL DEPTH. MEASURE BEFORE DIGGING TO AVOID OVEREXCAVATION
3. REMOVE ALL WIRE AND STRING, AND REMOVE ALL BURLAP FROM TOP 2/3 OF ROOTBALL
4. TREE STAKING ALONG ROADS AND WALKWAYS - ALIGN STAKS PARALLEL WITH ROADS AND WALKS

1 TREE PLANTING (SIDEWALKS)
DRAWING SCALE: 1/2"=1'-0"

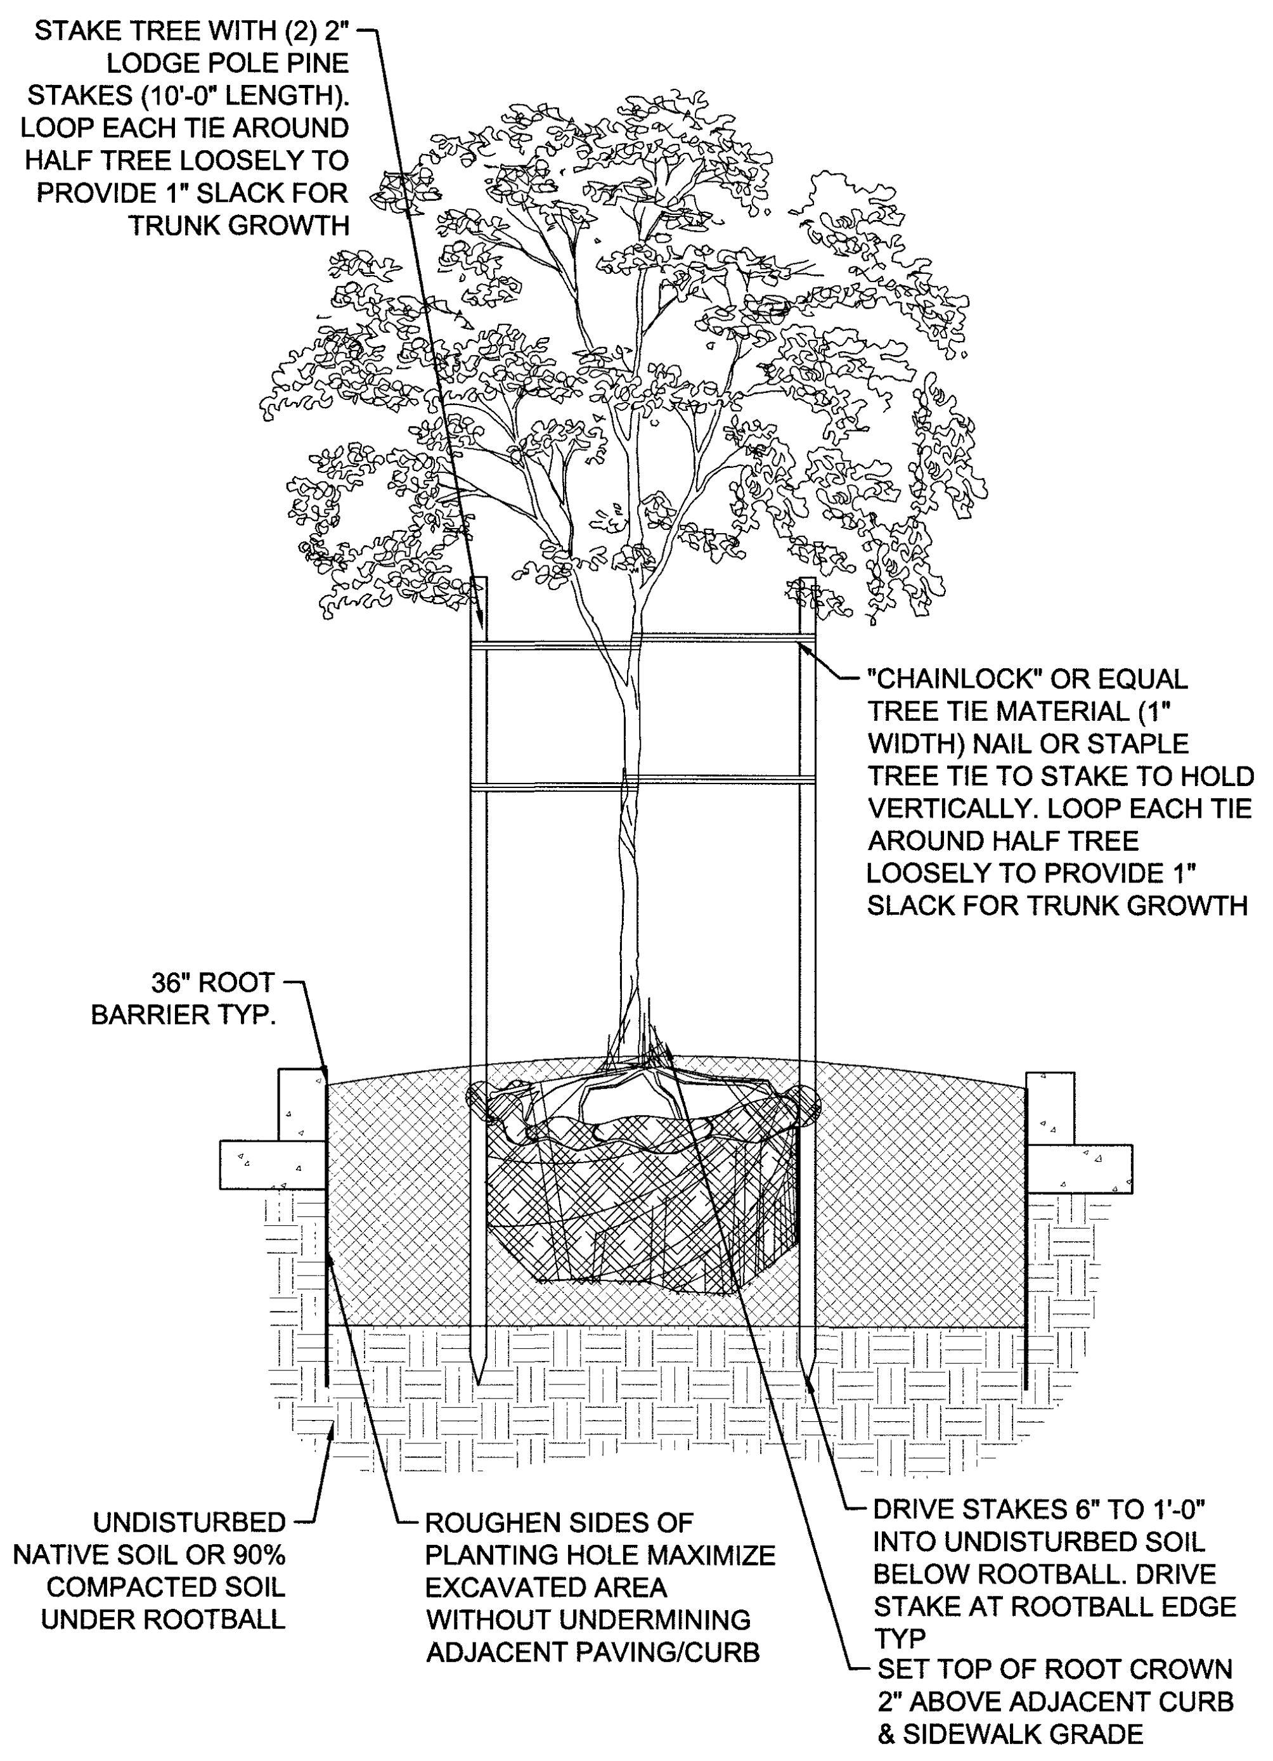
STAKE TREE WITH (2) 2" LODGE POLE PINE STAKES (10'-0" LENGTH). LOOP EACH TIE AROUND HALF TREE LOOSELY TO PROVIDE 1" SLACK FOR TRUNK GROWTH
"CHAINLOCK" OR EQUAL TREE TIE MATERIAL (1" WIDTH) NAIL OR STAPLE TREE TIE TO STAKE TO HOLD VERTICALLY. LOOP EACH TIE AROUND HALF TREE LOOSELY TO PROVIDE 1" SLACK FOR TRUNK GROWTH
36" ROOT BARRIER TYP.
UNDISTURBED NATIVE SOIL OR 90% COMPACTED SOIL UNDER ROOTBALL
ROUGHEN SIDES OF PLANTING HOLE MAXIMIZE EXCAVATED AREA WITHOUT UNDERMINING ADJACENT PAVING/CURB
DRIVE STAKES 6" TO 1'-0" INTO UNDISTURBED SOIL BELOW ROOTBALL. DRIVE STAKE AT ROOTBALL EDGE TYP
SET TOP OF ROOT CROWN 2" ABOVE ADJACENT CURB & SIDEWALK GRADE

NOTES:
1. INSTALLATION INCLUDES REMOVAL OF STAKES ONE YEAR AFTER INSTALLATION
2. TREE PIT DEPTH = ROOTBALL DEPTH. MEASURE BEFORE DIGGING TO AVOID OVEREXCAVATION
3. REMOVE ALL WIRE AND STRING, AND REMOVE ALL BURLAP FROM TOP 2/3 OF ROOTBALL
4. TREE STAKING ALONG ROADS AND WALKWAYS - ALIGN STAKS PARALLEL WITH ROADS AND WALKS

2 TREE PLANTING (MEDIANS)
DRAWING SCALE: 1/2"=1'-0"

NOTE:
ALL SHRUBS AND GROUNDCOVERS TO USE TRIANGULAR SPACING EXCEPT WHERE NOTED, REFER TO PLANT LIST FOR INDIVIDUAL PLANT SPACING 'X'

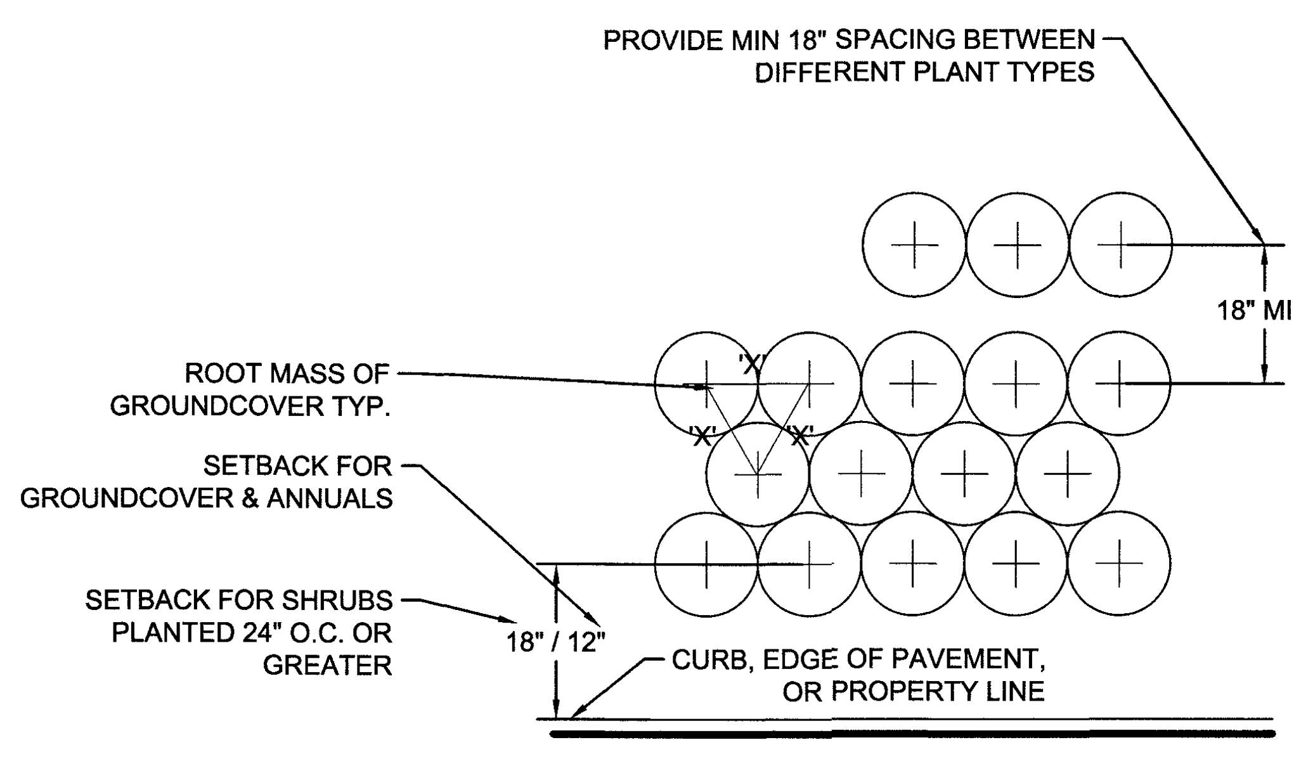
PROVIDE MIN 18" SPACING BETWEEN DIFFERENT PLANT TYPES
18" MIN
ROOT MASS OF GROUNDCOVER TYP.
'X'
'X'
'X'
SETBACK FOR GROUNDCOVER & ANNUALS
SETBACK FOR SHRUBS PLANTED 24" O.C. OR GREATER
18" / 12"
CURB, EDGE OF PAVEMENT, OR PROPERTY LINE

3 TYPICAL SHRUB SPACING
DRAWING SCALE: 1/2"=1'-0"

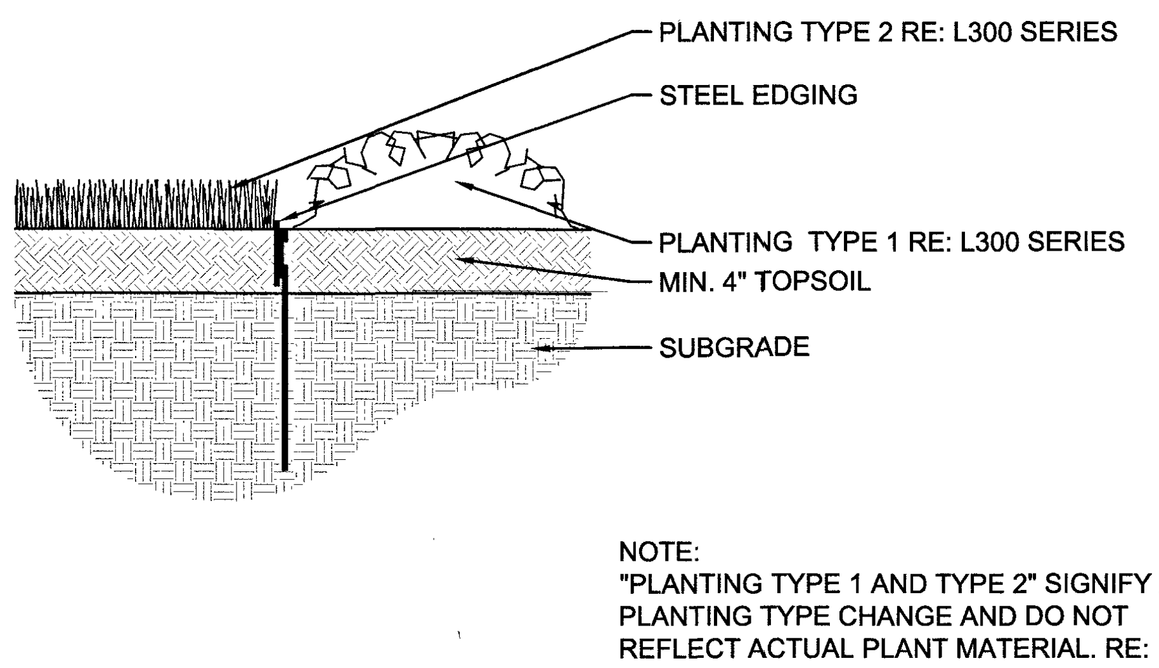
PLANTING TYPE 2 RE: L300 SERIES
STEEL EDGING
PLANTING TYPE 1 RE: L300 SERIES
MIN. 4" TOPSOIL
SUBGRADE

NOTE:
"PLANTING TYPE 1 AND TYPE 2" SIGNIFY A PLANTING TYPE CHANGE AND DO NOT REFLECT ACTUAL PLANT MATERIAL. RE: L300 SERIES FOR SPECIFICS

5 STEEL LANDSCAPE EDGING
DRAWING SCALE: 1"=1'-0"

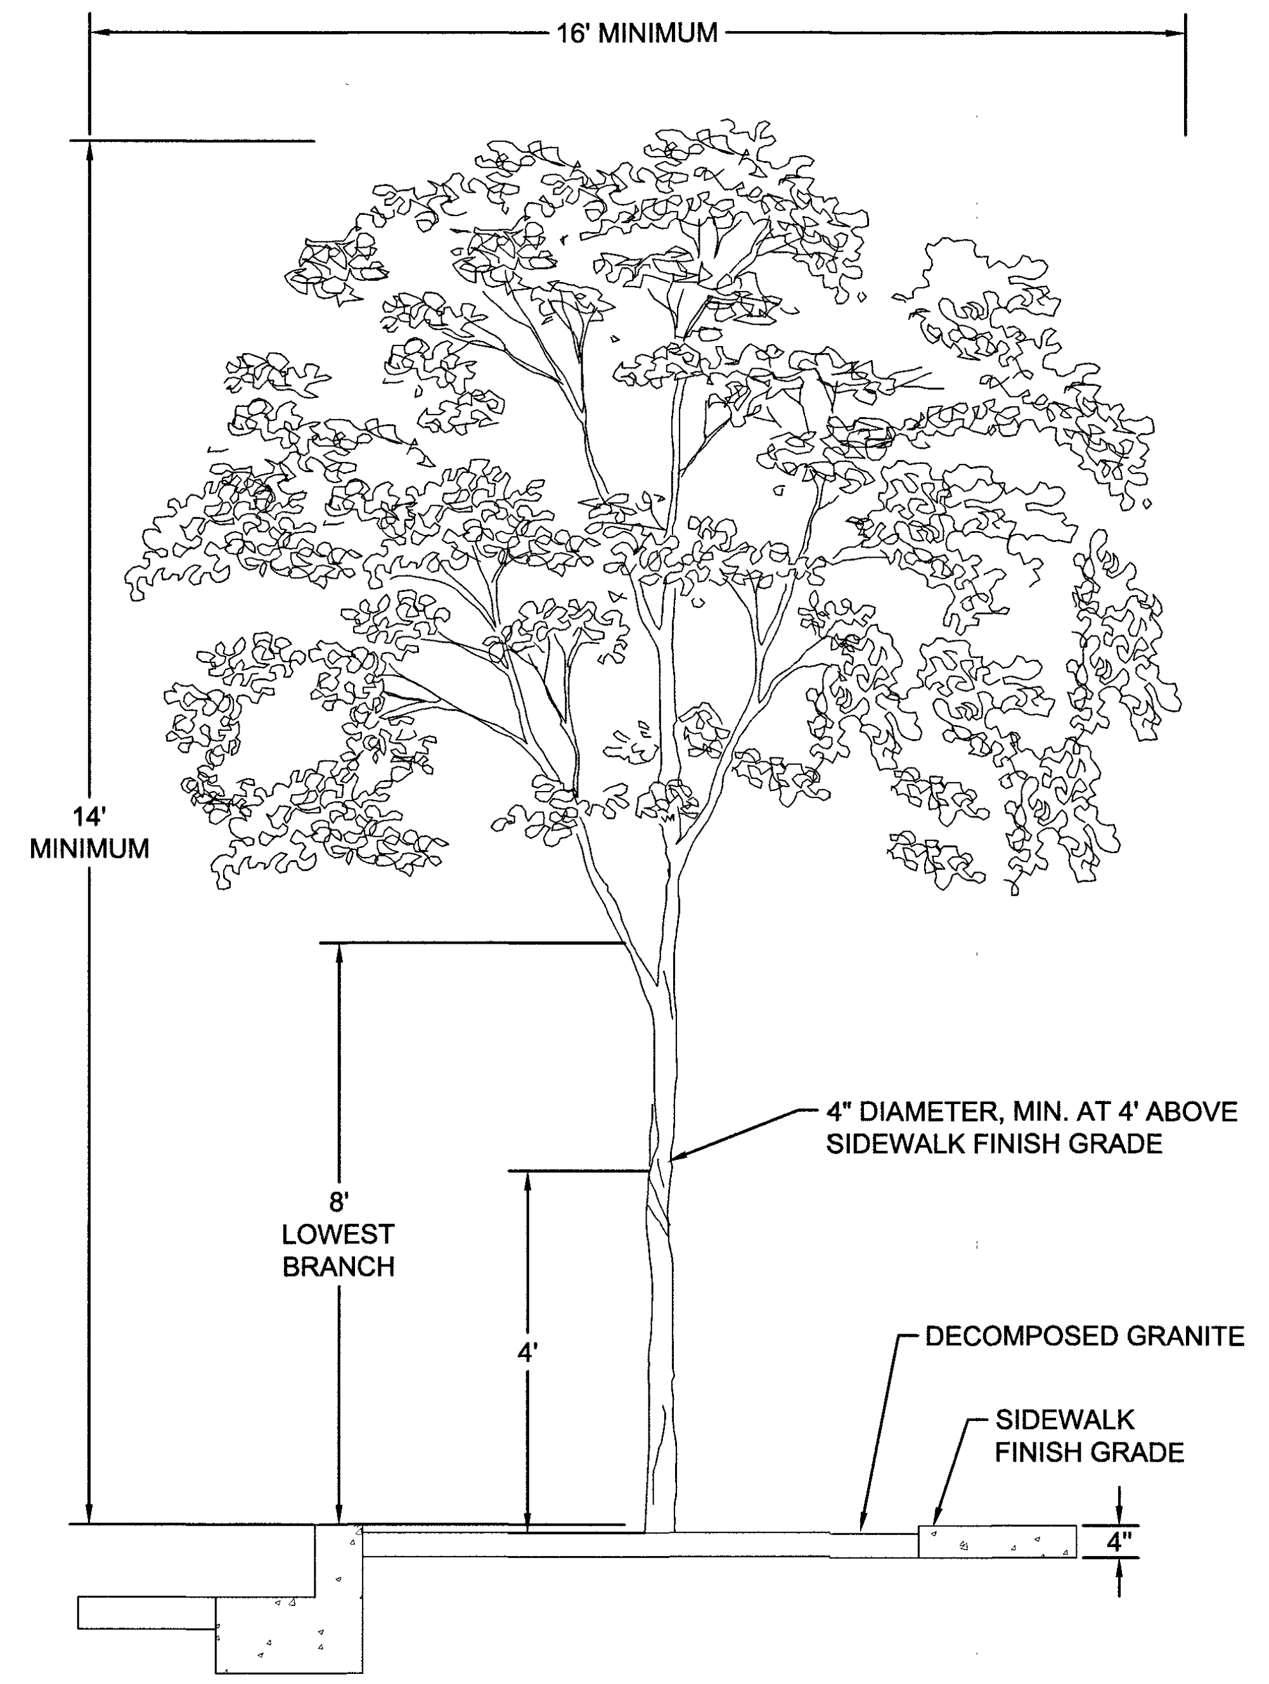
16' MINIMUM
14' MINIMUM
8' LOWEST BRANCH
4'
4" DIAMETER, MIN. AT 4' ABOVE SIDEWALK FINISH GRADE
DECOMPOSED GRANITE
SIDEWALK FINISH GRADE
4"

NOTES:
1. MEASURE PLANTS IN ACCORDANCE WITH THE LATEST EDITION OF THE AMERICAN STANDARD FOR NURSERY STOCK.
2. MEASUREMENTS ARE TO REPRESENT AVERAGE SIZE OF PLANT AND SHALL NOT INCLUDE UNUSUALLY LONG BRANCHES.

7 TREE SIZE (MINIMUMS)
DRAWING SCALE: 1/2"=1'-0"

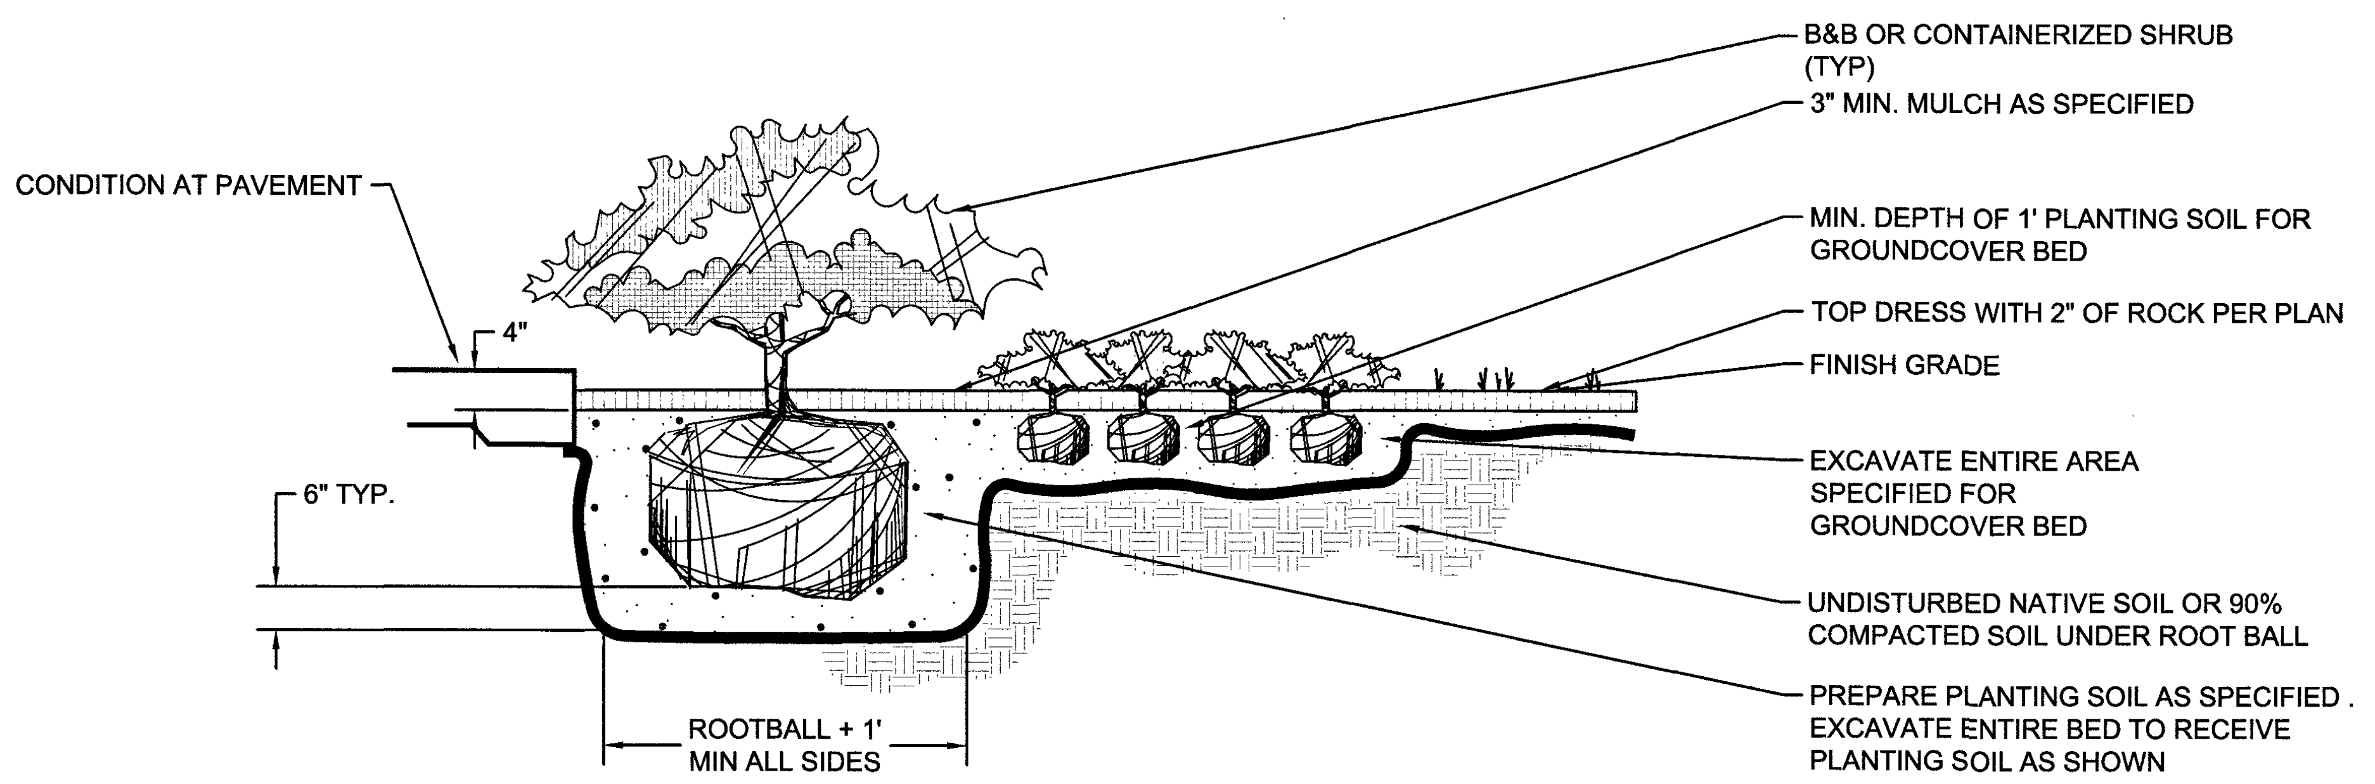
CONDITION AT PAVEMENT
4"
6" TYP.
ROOTBALL + 1' MIN ALL SIDES
B&B OR CONTAINERIZED SHRUB (TYP)
3" MIN. MULCH AS SPECIFIED
MIN. DEPTH OF 1' PLANTING SOIL FOR GROUNDCOVER BED
TOP DRESS WITH 2" OF ROCK PER PLAN
FINISH GRADE
EXCAVATE ENTIRE AREA SPECIFIED FOR GROUNDCOVER BED
UNDISTURBED NATIVE SOIL OR 90% COMPACTED SOIL UNDER ROOT BALL
PREPARE PLANTING SOIL AS SPECIFIED . EXCAVATE ENTIRE BED TO RECEIVE PLANTING SOIL AS SHOWN

NOTE:
CONTRACTOR SHALL ASSURE PERCOLATION OF ALL PLANTING PITS/BEDS PRIOR TO INSTALLATION. REMOVE CONTAINER COMPLETELY OR REMOVE BURLAP FROM TOP 2/3 OF ROOTBALL. REMOVE ALL WIRE AND STRING.

4 TYPICAL SHRUB PLANTING
DRAWING SCALE: 1/2"=1'-0"

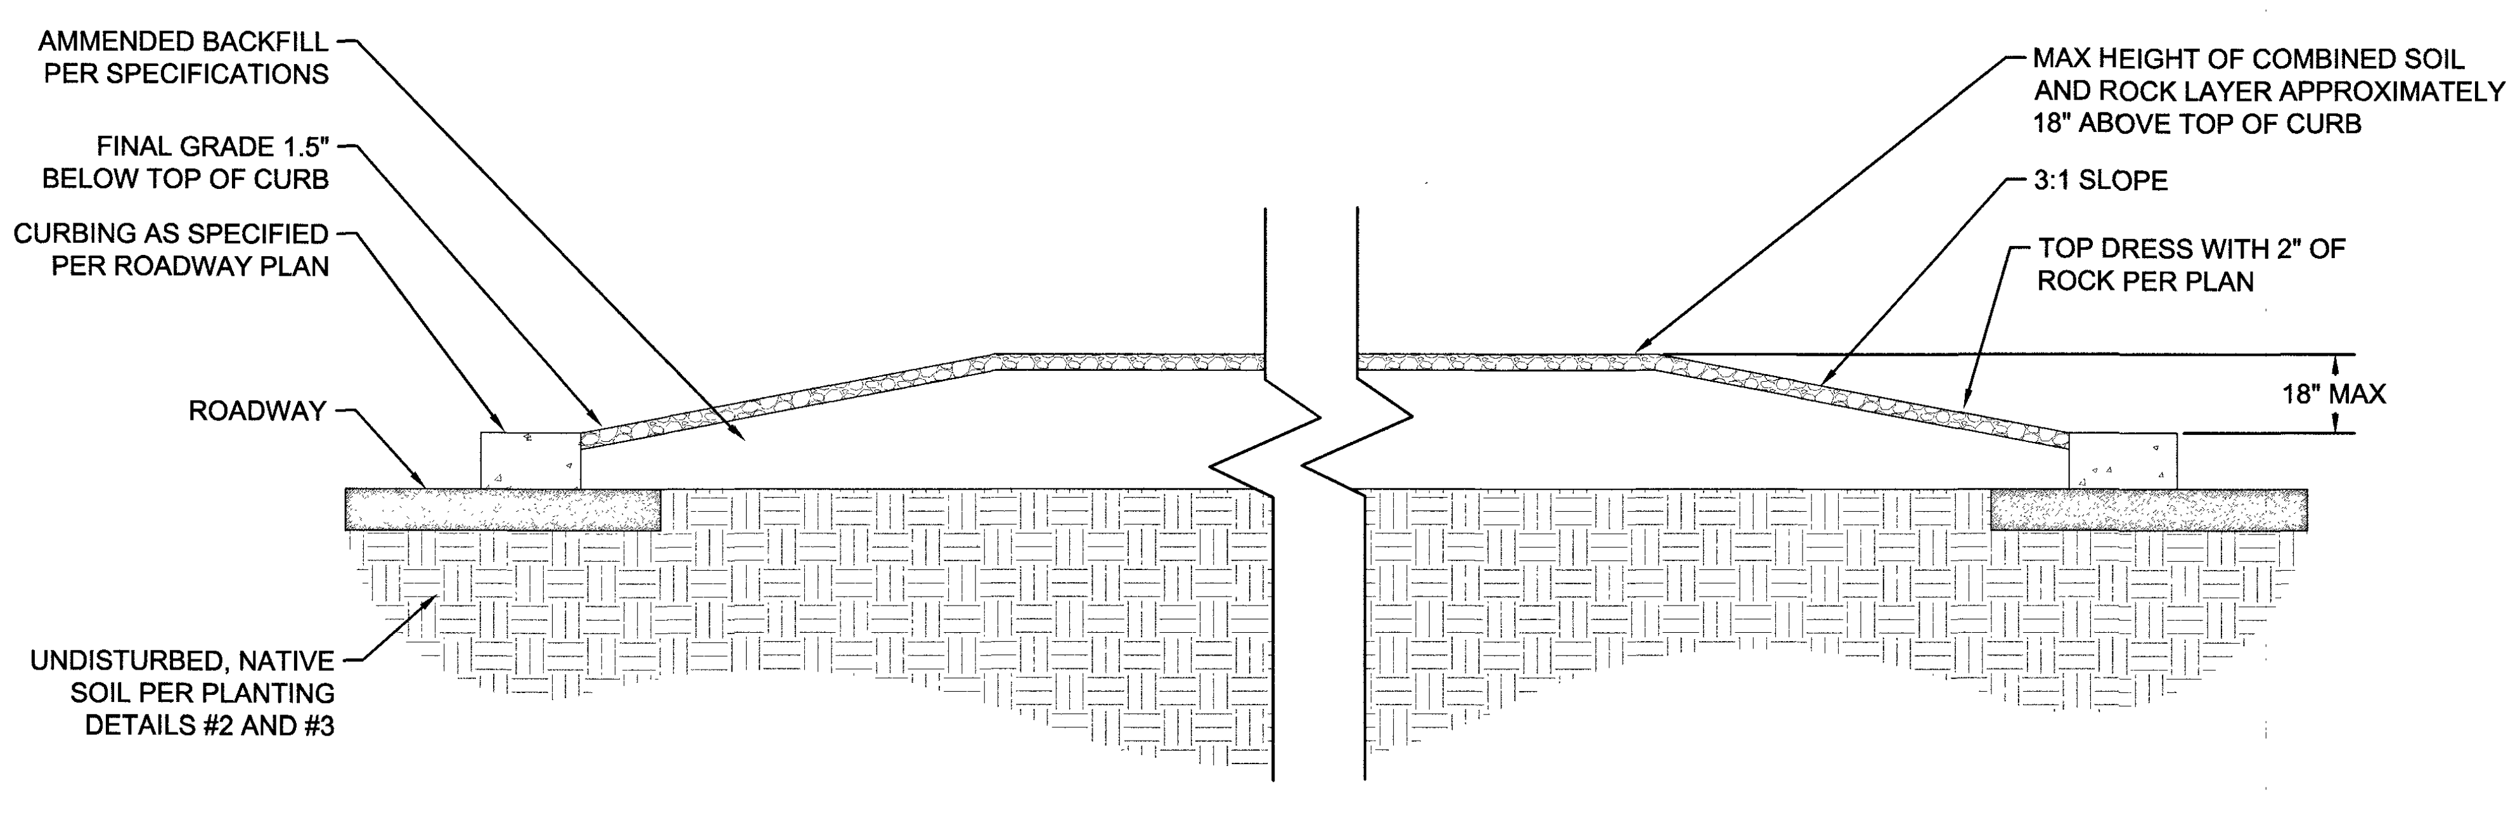
AMMENDED BACKFILL PER SPECIFICATIONS
FINAL GRADE 1.5" BELOW TOP OF CURB
CURBING AS SPECIFIED PER ROADWAY PLAN
ROADWAY
UNDISTURBED, NATIVE SOIL PER PLANTING DETAILS #2 AND #3
MAX HEIGHT OF COMBINED SOIL AND ROCK LAYER APPROXIMATELY 18" ABOVE TOP OF CURB
3:1 SLOPE
TOP DRESS WITH 2" OF ROCK PER PLAN
18" MAX

6 MEDIAN MOUNDING
DRAWING SCALE: 1/2"=1'-0"

Steelman Partners

ARCHITECTURE
INTERIOR DESIGN
LIGHTING DESIGN
MULTIMEDIA
GRAPHIC DESIGN
PRODUCT DESIGN

3330 West Desert Inn Road
Las Vegas, Nevada 89102
702-873-0221 t
702-367-3565 f
www.steelmanpartners.com

CONSULTANT:

SKS
STUDIO

1925 Central St. Suite A
Kansas City, MO 64108
web: www.sks-studio.com
email: info@sksimms.com

SEAL:

SEAN SIMMS
850
Expires:

ARCHITECT
STEELMAN PARTNERS LLP

DRAWINGS AND SPECIFICATIONS AS INSTRUMENTS OF SERVICE ARE AND SHALL REMAIN THE PROPERTY OF THE ARCHITECT. THE DRAWINGS AND SPECIFICATIONS SHALL NOT BE USED ON OTHER PROJECTS, FOR ADDITIONS TO THIS PROJECT, OR FOR COMPLETION OF THIS PROJECT BY OTHERS EXCEPT BY WRITTEN AGREEMENT WITH THE ARCHITECT. ANY USE OR REPRODUCTION OF THIS DRAWING IN WHOLE OR PART BY ANY MEANS IS STRICTLY PROHIBITED EXCEPT WITH SPECIFIC WRITTEN CONSENT OF STEELMAN PARTNERS LLP

REVISIONS:

NUMBER	DESCRIPTION	DATE
X1	SITE PERMIT	04/08/2019

SHEET TITLE:
LANDSCAPE DETAILS

JOB #: 20160058
ISSUED FOR:
ISSUE DATE: 04/08/2019
SCALE: PER VIEW
SHEET:
29
L306

10707521 L18-02490

GENERAL NOTES:

ANY NOTES LOCATED IN DRAWING AREA TAKE PRECEDENCE OVER STANDARD NOTES.

REFER TO A CURRENT NVEnergy ELECTRIC SERVICE REQUIREMENTS HANDBOOK FOR FURTHER CLARIFICATION OF NVEnergy STANDARDS.

THE APPLICANT SHALL INFORM THE INSPECTOR AT LEAST 48 HOURS BEFORE COMMENCING ANY ITEM OF CONSTRUCTION OR INSTALLATION OF MATERIAL TO ENABLE PROPER INSPECTION OF MATERIALS AND WORKMANSHIP. MAIN TRENCH WIRE PULLS TO BE SCHEDULED 72 HOURS IN ADVANCE OF INSTALLATION. APPLICANT'S PROJECT WILL NOT BE SCHEDULED UNTIL FINAL APPROVAL FROM NVEnergy UNDERGROUND & ELECTRICAL INSPECTORS.

ALL WORK SHALL BE ACCOMPLISHED IN STRICT ACCORDANCE WITH THE SPECIFICATIONS SET FORTH IN THE ELECTRIC SERVICE REQUIREMENTS HANDBOOK, AS CURRENTLY ADOPTED BY NVEnergy. THE CONTRACTOR SHALL SECURE COPIES OF THE AFOREMENTIONED CONSTRUCTION SPECIFICATIONS ON HIS OR HER OWN BEHALF.

SYMBOLS ARE NOT TO SCALE AND DO NOT NECESSARILY REPRESENT ACTUAL LOCATIONS OF FACILITIES.

THIS DRAWING ILLUSTRATES DATA COLLECTED FROM VARIOUS SOURCES AND MAY NOT REPRESENT A SURVEY OF THE PREMISES.

APPLICANT SHALL FIELD DETERMINE POSITION AND DEPTH OF EXISTING UTILITY EQUIPMENT PRIOR TO COMMENCING CONSTRUCTION.

USE CAUTION PRIOR TO EXCAVATION. CHECK TO ENSURE ADDITIONAL DEPTH IS NOT REQUIRED TO ACCOMMODATE GAS AND/OR WATER FACILITIES AND DRAINAGE CHANNELS.

CALL NVEnergy UNDERGROUND INSPECTORS 48 HOURS PRIOR TO START OF CONSTRUCTION FOR TRENCH INSPECTION BEFORE COVERING TRENCH.

ALL NVEnergy CABLE TO BE INSTALLED BEHIND CURB, UNLESS OTHERWISE STATED.

APPLICANT IS RESPONSIBLE FOR STAKING OF PROPERTY CORNERS & ELEVATIONS.

ALL HANDHOLES AND PULLBOXES SHALL BE INSTALLED TO FINISHED GRADE OR 6" ABOVE IF GRADE IS NOT ESTABLISHED.

ANY SUBSTRUCTURE VAULT INSTALLED IN GRAVEL, GRASS, OR BARE GROUND WILL REQUIRE A CONCRETED 8" WIDE AND 6" DEEP COLLAR AROUND BOX IN ACCORDANCE TO RS-G6.

2" PLASTIC CONDUIT BENDS (90°, 45°) WITH 36" MIN. RADIUS. (USE FIBERGLASS IF CONDUIT LENGTH IS OVER 500')

3" & 4" PLASTIC CONDUIT BENDS (90°, 45°) WITH 36" MIN. RADIUS.
(USE RGS IF CONDUIT LENGTH IS OVER 100')

6" PLASTIC CONDUIT BENDS (90°, 45°) WITH 48" MIN. RADIUS. (USE RGS IF CONDUIT LENGTH IS OVER 100')

WHEN INSTALLING CONDUIT IN FIELD, USE APPROPRIATE BENDS TO COMPLETE THE INSTALLATION.

DEFLECTION OF CONDUIT BENDS AND CONDUIT NOT TO EXCEED NVEnergy STANDARDS.

EXISTING STUB-OUT/CONDUIT INSTALLED BY PREVIOUS CONTRACTOR / DEVELOPER. NVEnergy DOES NOT GUARANTEE LOCATION, LENGTH, OR ACCESSIBILITY OF EXISTING STUB-OUT/CONDUIT. IF UTILIZING ANY PORTION OF EXISTING CONDUIT, IT MUST BE MANDRELED PRIOR TO FINAL RELEASE.

PREVIOUSLY MANDRELED CONDUIT WHICH HAS BEEN IN THE GROUND FOR OVER 6 MONTHS MUST BE RE-MANDRILLED PRIOR TO FINAL RELEASE.

WHEN NVEnergy FACILITIES ARE TO BE REMOVED, NVEnergy WILL REMOVE ALL WIRES AND EQUIPMENT. NVEnergy IS NOT RESPONSIBLE FOR THE REMOVAL OF CONDUIT RUNS OR SUBSTRUCTURES FROM THE PROPERTY.

NO COVERED PARKING IN FRONT OF EQUIPMENT.

ALL CONSTRUCTION AND MATERIALS SHALL BE IN ACCORDANCE WITH THE "UNIFORM STANDARD SPECIFICATIONS FOR PUBLIC WORKS CONSTRUCTION OFF-SITE IMPROVEMENTS, CLARK COUNTY AREA NEVADA", LATEST ISSUE; THE "UNIFORM STANDARD DRAWINGS FOR PUBLIC WORKS CONSTRUCTION, CLARK COUNTY AREA NEVADA", LATEST ISSUE; AND OTHER APPLICABLE APPROVED STANDARDS ISSUED BY THE CONTROLLING AGENCY; ALL LOCAL CITY CODES AND ORDINANCES APPLICABLE.

CIVIL LINETYPE LEGEND

CENTERLINE	——— — ——— — ———
PROPERTY LINE/ROW	——— - - - ——— - - - ———
CURB	—————————
EDGE OF PAVEMENT	——\\\——\\\——\\\
EDGE OF SIDEWALK	—————————
SEWER LINE	— S — S — S — S — S —
WATER LINE	— W — W — W — W — W —
COHW WATER LINE	— COHW — COHW — COHW — COHW — COHW —
LVVWD WATER LINE	— LVVWD — LVVWD — LVVWD — LVVWD — LVVWD —
SNWA WATER LINE	— SNWA — SNWA — SNWA — SNWA — SNWA —
GAS LINE	— GAS — GAS — GAS — GAS — GAS — GAS —
TELEPHONE LINE	— TEL — TEL — TEL — TEL — TEL —
CABLE TV LINE	— CATV — CATV — CATV — CATV — CATV —
CABLE TV LINE	— FIBER — FIBER — FIBER —
STORM DRAIN LINE	— SD — SD — SD — SD — SD —
FIRE HYDRANT	●
SERVICE INDICATOR	Ⓢ
SIGNAL LIGHT	—✱—✱
STREET LIGHT	⊂═

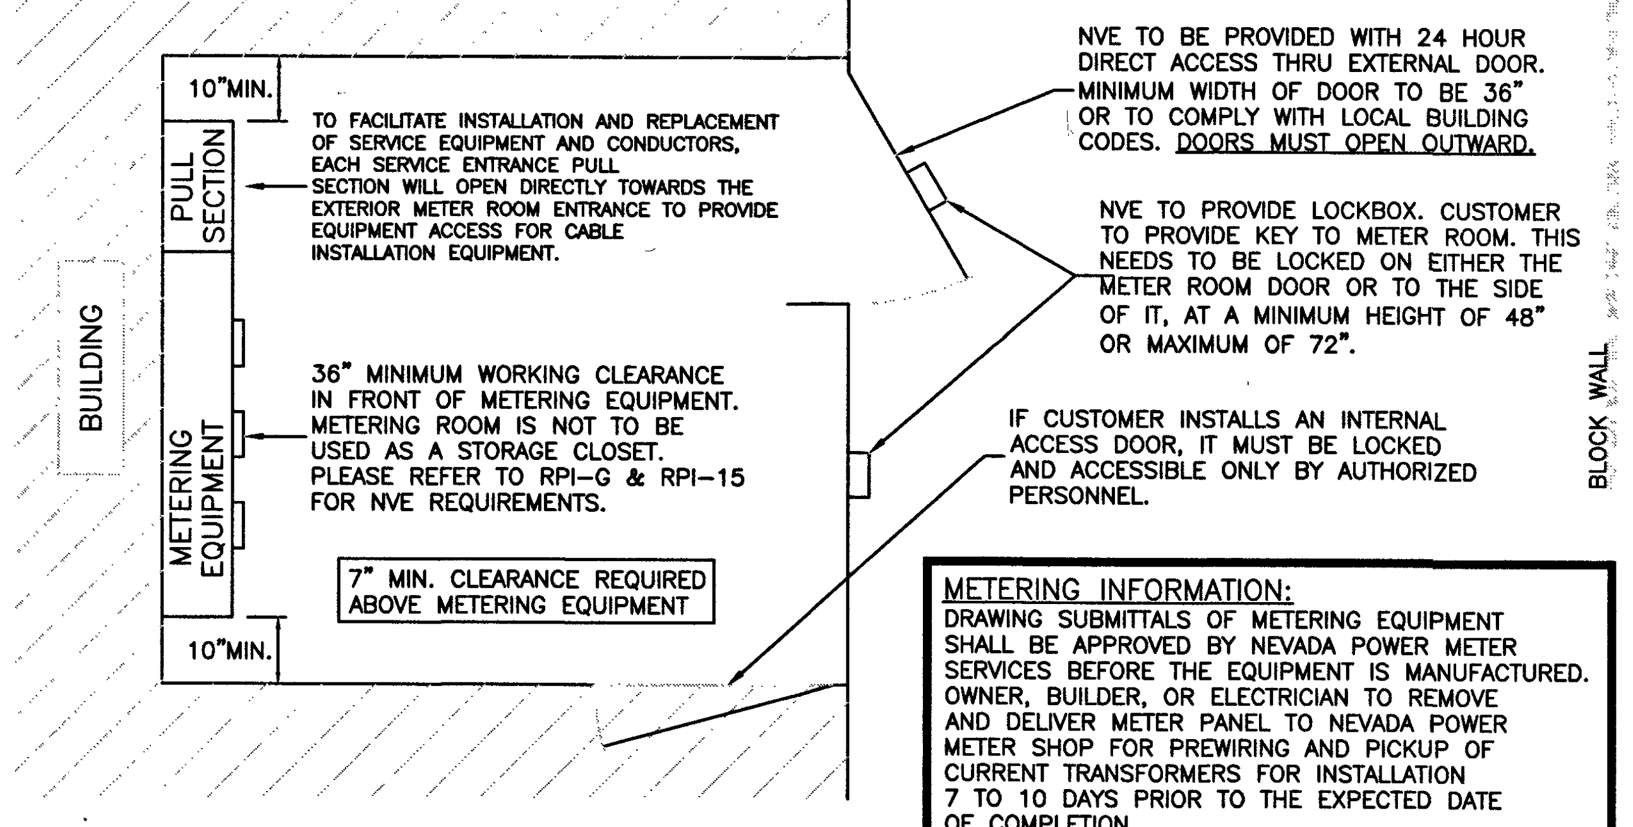

12 FEET MINIMUM
SEE RPI-15 SECTION 6

TO FACILITATE INSTALLATION AND REPLACEMENT OF SERVICE EQUIPMENT AND CONDUCTORS, EACH SERVICE ENTRANCE PULL SECTION WILL OPEN DIRECTLY TOWARDS THE EXTERIOR METER ROOM ENTRANCE TO PROVIDE EQUIPMENT ACCESS FOR CABLE INSTALLATION EQUIPMENT.

36" MINIMUM WORKING CLEARANCE IN FRONT OF METERING EQUIPMENT. METERING ROOM IS NOT TO BE USED AS A STORAGE CLOSET. PLEASE REFER TO RPI-G & RPI-15 FOR NVE REQUIREMENTS.

7" MIN. CLEARANCE REQUIRED ABOVE METERING EQUIPMENT

NVE TO BE PROVIDED WITH 24 HOUR DIRECT ACCESS THRU EXTERNAL DOOR. MINIMUM WIDTH OF DOOR TO BE 36" OR TO COMPLY WITH LOCAL BUILDING CODES. DOORS MUST OPEN OUTWARD.

NVE TO PROVIDE LOCKBOX. CUSTOMER TO PROVIDE KEY TO METER ROOM. THIS NEEDS TO BE LOCKED ON EITHER THE METER ROOM DOOR OR TO THE SIDE OF IT, AT A MINIMUM HEIGHT OF 48" OR MAXIMUM OF 72".

IF CUSTOMER INSTALLS AN INTERNAL ACCESS DOOR, IT MUST BE LOCKED AND ACCESSIBLE ONLY BY AUTHORIZED PERSONNEL.

METERING INFORMATION:
DRAWING SUBMITTALS OF METERING EQUIPMENT SHALL BE APPROVED BY NEVADA POWER METER SERVICES BEFORE THE EQUIPMENT IS MANUFACTURED. OWNER, BUILDER, OR ELECTRICIAN TO REMOVE AND DELIVER METER PANEL TO NEVADA POWER METER SHOP FOR PREWIRING AND PICKUP OF CURRENT TRANSFORMERS FOR INSTALLATION 7 TO 10 DAYS PRIOR TO THE EXPECTED DATE OF COMPLETION.
DELIVER TO: 7155 LINDELL ROAD
(702) 402-6119

METER ROOM DETAIL

NVE U.G. STD. RPI-G & RPI-15
(NOT TO SCALE)

METER LOCATION & ACCESS REQUIREMENTS

(NV ENERGY STANDARDS RPI-15 & RPI-G)

THIS STANDARD SPECIFIES THE REQUIREMENTS FOR THE LOCATION OF ALL NVENERGY (NVE) METERS AND SERVICE EQUIPMENT WITH THE EXCEPTION OF SINGLE-FAMILY RESIDENTIAL METERS (SEE RPI-2 FOR RESIDENTIAL METERS). REQUIREMENTS IN THIS STANDARD FACILITATE ACCESS TO SERVICE EQUIPMENT BY NVE PERSONNEL FOR PERFORMING OPERATIONS AND MAINTENANCE FUNCTIONS AS WELL AS FOR FIRE AND POLICE AGENCIES IN EMERGENCY SITUATIONS.

METER AND SERVICE ENTRANCE INSTALLATIONS MUST CONFORM TO THE LATEST REVISIONS OF RPI-G AND, SPECIFICALLY, THE "METER ACCESS" AND "METER LOCATIONS" SECTIONS OF RPI-G. THE STANDARD SERVICE POINT WILL BE LOCATED AT THE CORNER OF THE BUILDING NEAREST THE NV ENERGY SUPPLY. ALTERNATE SERVICE POINTS AND METER ROOMS, ALTHOUGH NOT PREFERRED, MAY, AT THE DISCRETION OF NVENERGY, BE ALLOWED PROVIDED THAT THEY MEET THE REQUIREMENTS OF SECTION 6 "ACCESS TO SERVICE EQUIPMENT" AND SECTION 8 "METER ROOMS".

ELECTRIC METER AND SERVICE EQUIPMENT INSTALLATIONS MUST BE READILY ACCESSIBLE TO AUTHORIZED REPRESENTATIVES OF NVE FOR READING, TESTING, AND INSPECTION AT ALL TIMES. CUSTOMER CONTACT WILL NOT BE REQUIRED FOR METER READING. PERMANENT VEHICLE ACCESS TO THE SERVICE EQUIPMENT IS REQUIRED FOR THE INSTALLATION AND MAINTENANCE OF SERVICE CABLES AND METERING EQUIPMENT.

THE SERVICE EQUIPMENT MUST BE ACCESSIBLE 24 HOURS/7 DAYS WITHOUT REQUIRING PASSAGE THROUGH RESTRICTED AREAS OR REQUIRING CUSTOMER CONTACT.

SERVICES 600V AND LESS, THE VEHICLE ACCESS WILL BE A MINIMUM 12' WIDE, 20' HIGH DIRECT PATH TO THE METERING EQUIPMENT.

ALL SERVICES GREATER THAN 600V (PRIMARY SERVICE) OR WHERE THE SERVICES INCLUDE THE INSTALLATION OF THREE-PHASE TRANSFORMERS, SWITCH OR FUSE CABINETS, CAPACITOR BANKS, OR OTHER LARGE EQUIPMENT, THE VEHICLE ACCESS WILL BE A MINIMUM 23' WIDE, WITH NO OVERHEAD OBSTRUCTION.

CONSTRUCTION / INSPECTION REQUIREMENTS

WORK MUST CONFORM TO NVE ELECTRIC SERVICE STANDARDS, AVAILABLE AT:
www.nvenergy.com/business/newconstruction/newconstructionS/servicestandards.cfm

NVE INSPECTOR MUST BE PRESENT TO INSPECT TRENCHING (SCHEDULE AT LEAST 72 HOURS IN ADVANCE) AT EACH OF THE FOLLOWING STAGES:
1. BOTTOM SAND AND CONDUIT INSTALLED
2. TOP SAND INSTALLED
3. BACKFILL INSTALLED

CONDUIT MUST BE MANDRILLED PRIOR TO RELEASE (COORDINATE WITH INSPECTOR).

NVE STAND BY CREW IS REQUIRED WHEN WORKING AT AN ENERGIZED VAULT OR TRANSFORMER. CALL STAND BY NUMBER (SEE TITLE BLOCK) TO SCHEDULE.

NVE ELECTRICAL INSTALLATION WILL NOT BE SCHEDULED UNTIL AFTER THE NVE INSPECTOR HAS COMPLETED THE OFFICIAL RELEASE.

METER(S) WILL NOT BE SET UNTIL ALL OF THE FOLLOWING ARE COMPLETE:
- [INSTRUMENT-RATED ONLY] METERING EQUIPMENT HAS BEEN SUBMITTED TO NVE METERING ENGINEER AND APPROVED. (submittals_southern@nvenergy.com)
- APPLICATION FOR METER SET HAS BEEN SUBMITTED TO NVE'S NEW DEVELOPMENT CENTER. FORM AVAILABLE AT: www.nvenergy.com/brochures_arch/new_construction/meter_set.pdf
- THE LOCAL BUILDING AUTHORITY HAS INSPECTED AND APPROVED THE METERING EQUIPMENT.
- METERING EQUIPMENT IS ACCESSIBLE AND CLEARLY IDENTIFIED WITH PERMANENT MARKINGS. ADDRESSES, SUITE NUMBERS, AND STREET SIGNS ARE POSTED IN PERMANENT LOCATIONS (SEE RPI-G).

TRACK PROJECT STATUS ONLINE WITH NVE'S DEVELOPER DASHBOARD:
www.nvenergy.com/business/newconstruction/newconstructionS/developerdashboard.cfm

CONDUIT SEALING REQUIREMENT:

CONDUIT SEALING PER NESC AND OR NEC LATEST VERSION:
ALL ELECTRIC CONDUITS ENTERING BUILDING THROUGH OR PENETRATING CONCRETE SLAB SHALL BE SEALED AT BOTH ENDS WITH EXPANDING PLUG(S) AFTER CONDUIT IS MANDRILLED.
NVE WILL INSTALL A PERMANENT SEAL, AFTER CONDUCTORS ARE INSTALLED.

RTC NOTES:

BACKFILL AND RIGHT OF WAY RESTORATION SHALL CONFORM TO CLARK COUNTY UNIFORM STANDARD DRAWINGS

⟨1⟩	500.1	0 TO 5 YEARS PAVEMENT RESTORATION LONGITUDINAL CUT
⟨2⟩	500.2	0 TO 5 YEARS PAVEMENT RESTORATION TRANSVERSE CUT
⟨3⟩	500.3	OVER 5 YEARS PAVEMENT RESTORATION LONGITUDINAL CUT. GREATER THAN 60' R.O.W
⟨4⟩	500.4	OVER 5 YEARS PAVEMENT RESTORATION LONGITUDINAL CUT. 60' R.O.W OR LESS
⟨5⟩	500.5	OVER 5 YRS PAVEMENT RESTORATION TRANSVERSE ALL R.O.W WIDTHS
⟨6⟩	501	TYPICAL UNDERGROUND UTILITY LOCATIONS IN RESIDENTIAL STREETS 60' OR LESS R.O.W.
⟨7⟩	501.1	TYPICAL UTILITY UNDERGROUND LOCATIONS IN STREETS WITH GREATER THAN 60' R.O.W.
⟨8⟩	503	METHOD B FOR RIGID AND FLEXIBLE PIPE TRENCH BACKFILL – PAVED AREAS
⟨9⟩	503.1	METHOD A FOR FLEXIBLE PIPE TRENCH BACKFILL – PAVED AREAS
⟨11⟩	BACKFILL IN UNPAVED AREA AS REQUIRED BY LOCAL CODE OR AS APPROVED BY AGENCY.	
⟨12⟩	234	SIDEWALK
⟨13⟩	506	UTILITY POTHOLE REPAIR
⟨14⟩	216	"L" TYPE CURB AND GUTTER

NVE STANDARDS

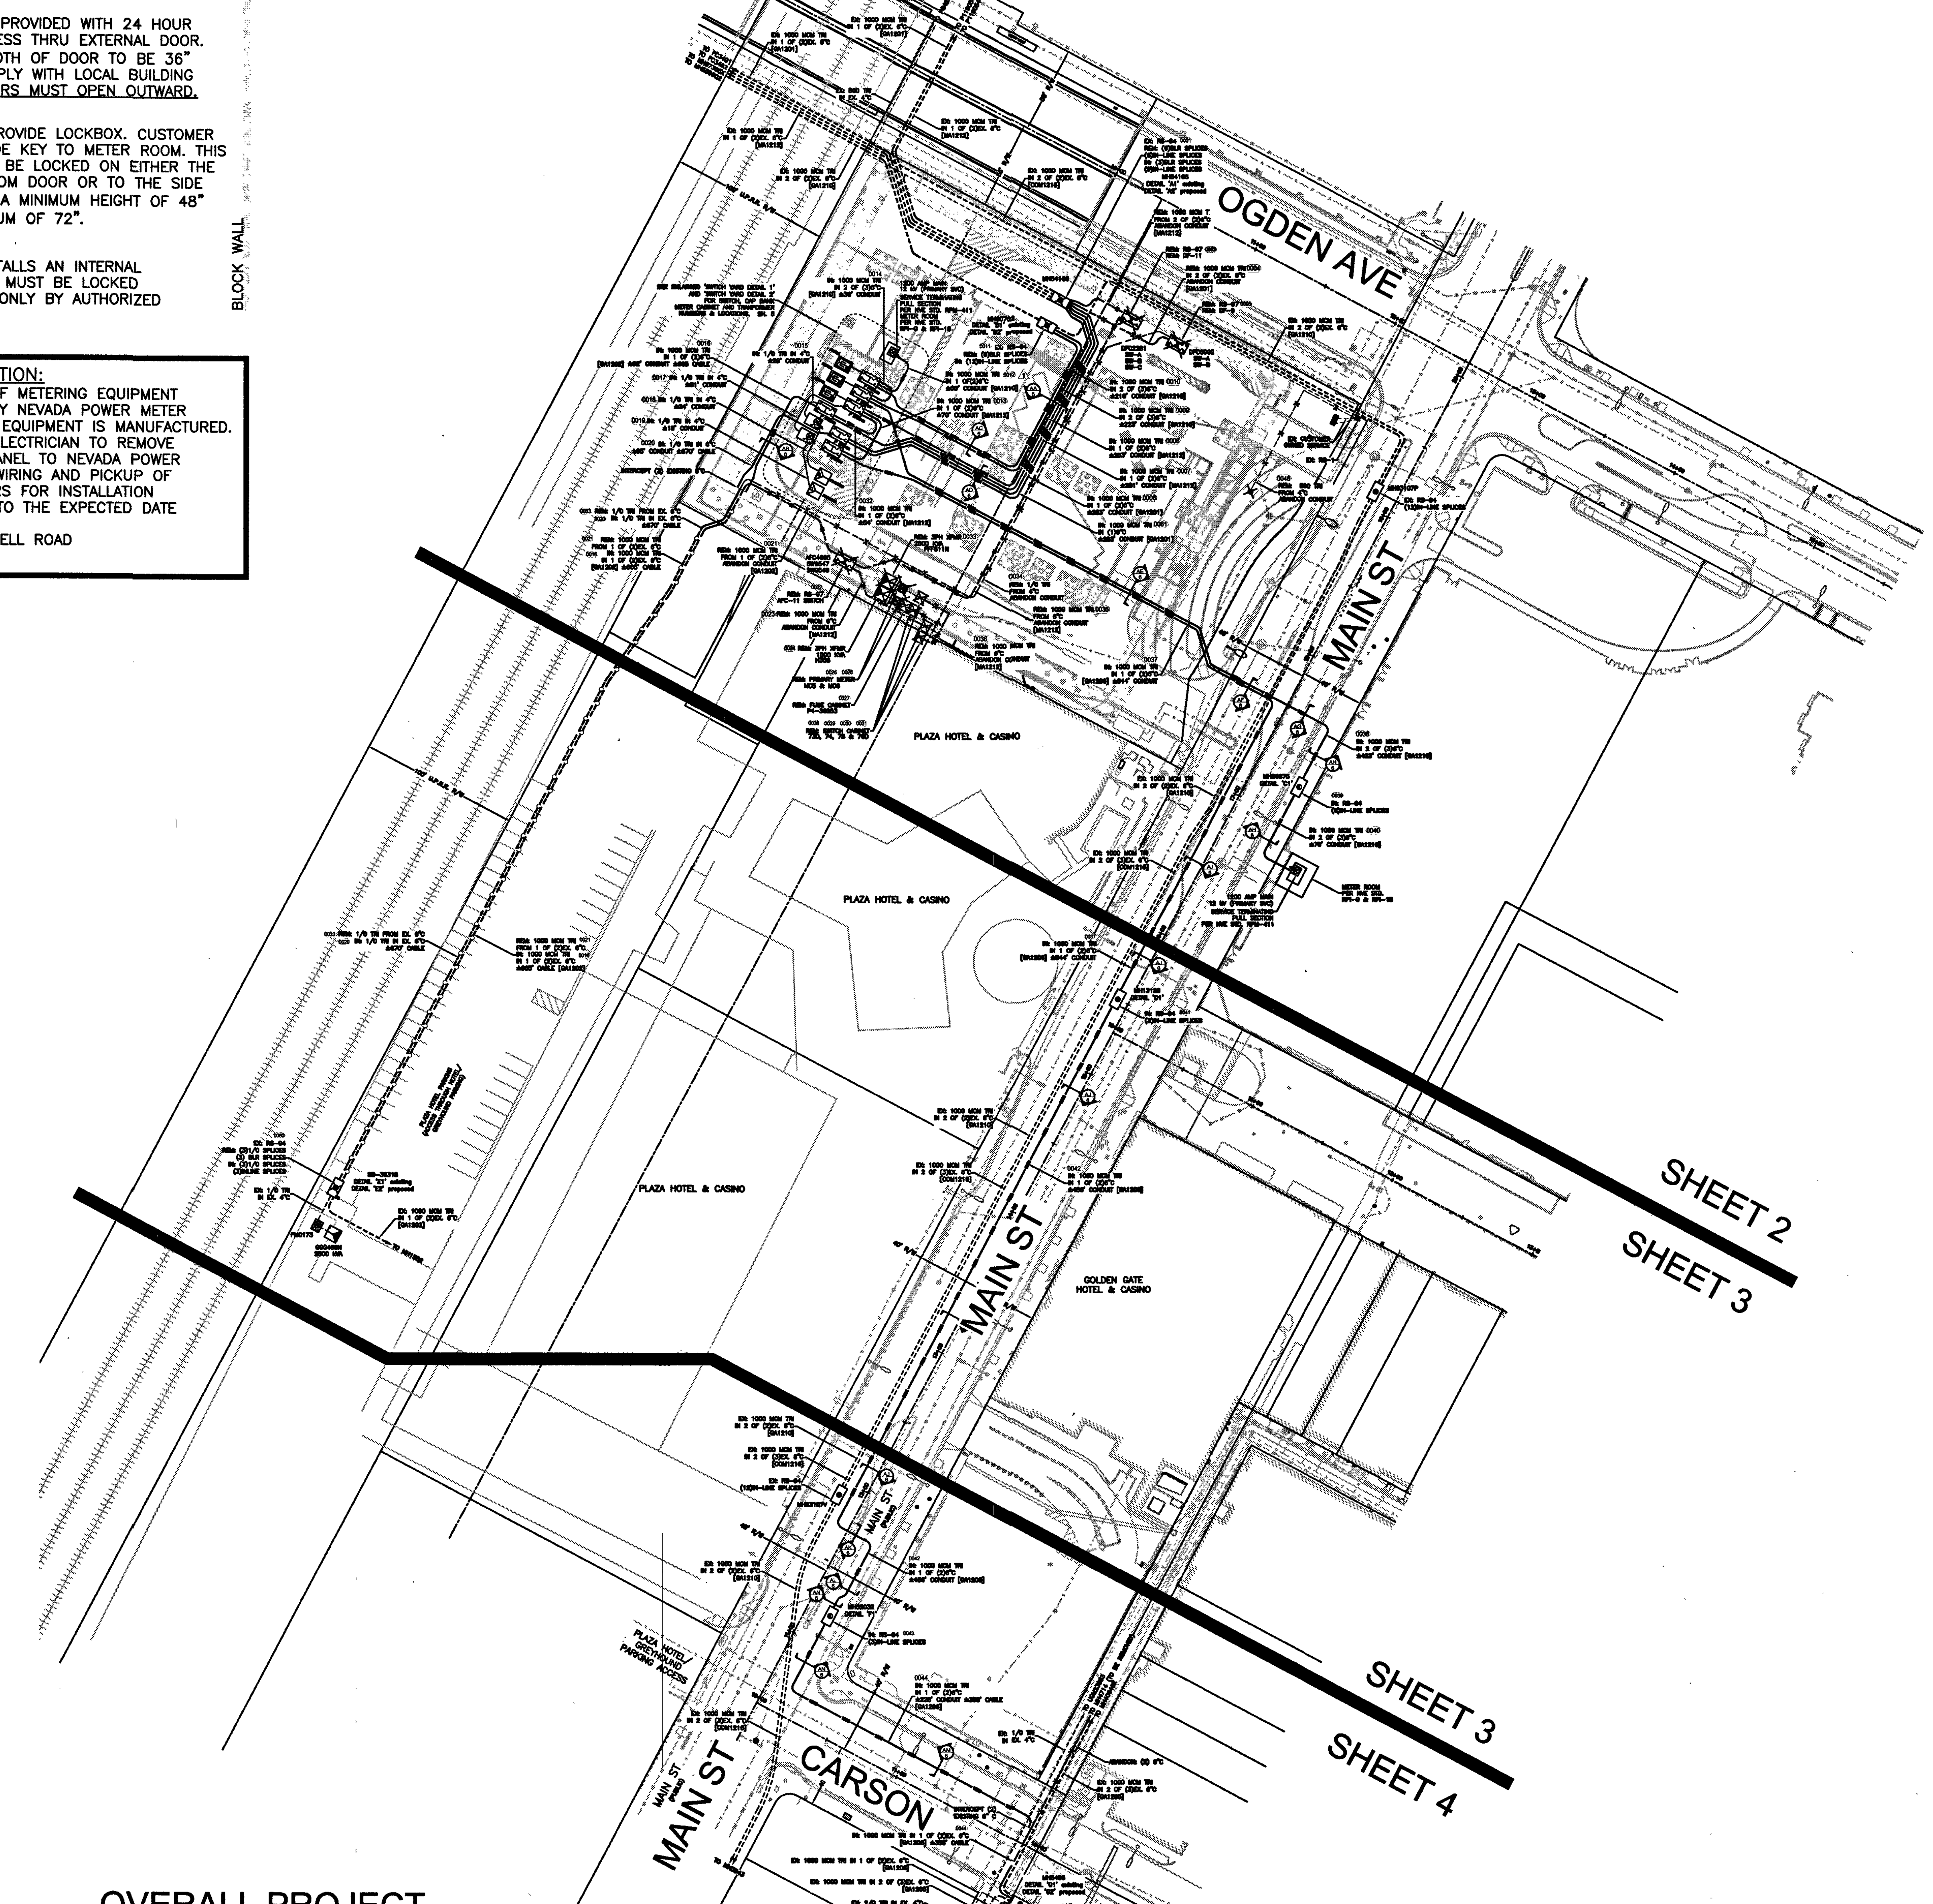

OVERALL PROJECT

-NOT TO SCALE-

OUTAGE NOTICE REQUIRED

NVE WILL NOT VERIFY THE EXISTING CONDUIT. CUSTOMER TO ENSURE ITS INTEGRITY AND REPAIR IF NECESSARY.

NOTE:

NVE FACILITIES (SUBSTRUCTURES) ARE NOT TO BE WITHIN 5' OF STREET LIGHT BASES, AND NVE CONDUITS ARE NOT TO CONFLICT WITH STREET LIGHT BASES

NV ENERGY SCHEDULING NOTE: DAY (LANE BLOCKS)

THIS PROJECT WAS ESTIMATED WITH THE ASSUMPTION THAT ALL THE WORK BEING PERFORMED ON THIS PROJECT BY NV ENERGY CREWS CAN BE DONE DURING THE DAYTIME AND WILL REQUIRE TRAFFIC CONTROL.

GOVERNMENT APPROVAL OF THESE DRAWINGS DOES NOT INDICATE APPROVAL OF TRAFFIC CONTROL. PLEASE REFER TO THE BARRICADE PLAN FOR APPROVED TRAFFIC CONTROL REQUIREMENTS.

CUSTOMER NOTE:

UNLESS OTHERWISE NOTED, ALL CONDUIT, BENDS AND SUBSTRUCTURES ARE THE RESPONSIBILITY OF THE CUSTOMERS CONTRACTOR, OR ASSIGNED DCA CONTRACTOR (RESIDENTIAL ONLY)

FIRE HYDRANT CLEARANCE:

6' RADIUS FROM CENTER OF HYDRANT TO ALL ABOVE GROUND PADS AND/OR EQUIPMENT AND ALL MANHOLES AND SWITCHBOXES.
6' RADIUS FROM CENTER OF HYDRANT TO ALL UNDERGROUND HANDHOLES, PULLBOXES AND SPLICEBOXES. ALL PER NVEnergy STD. RS-5

NVEnergy REQUIRES 24 HOUR ACCESS TO EQUIPMENT

CONSTRUCTION OF THIS JOB IS CONTINGENT UPON THE COMPLETION OF WR#3001712442

DEVELOPER'S OFFSITE ENCROACHMENT PERMIT

TO BE UTILIZED FOR THE INSTALLATION OF NVEnergy FACILITIES

NOTE: ALL THE ABOVE GROUND UTILITY APPURTENANCES SHALL CONFORM TO THE REQUIREMENTS OF CLV UNIFIED DEVELOPMENT CODE TITLE 19.06 AND 19.08

APPROVED FOR CONSTRUCTION

THIS APPROVAL IS FOR WORK IN CLV R/W & EASEMENT ONLY. OBTAINING PERMISSIONS OR EASEMENTS FOR WORK SHOWN ON PRIVATE PROPERTY IS THE RESPONSIBILITY OF THE UTILITY.

APPROVAL BY: See civil cover
DATE: 12.12.19

CITY OF LAS VEGAS
PERMIT REQUIRED*

CONTACT CLV LAND DEVELOPMENT (229-6371)
CLV CONSTRUCTION SERVICES MUST BE NOTIFIE
24 HOURS PRIOR TO COMMENCING CONSTRU
(229-6337)

HANSEN ____________

DATE ____________

*NVE INSPECTOR MUST BE NOTIFIED BY FAX 48 HOURS PRIOR TO COMMENCING CONSTRUCTION & WILL VERIFY CITY PERMIT FOR WORK DONE IN STREETS OR SIDEWALK.
FAX PERMIT TO:
LAS VEGAS NORTH (RYAN CENTER): 402-4354
LAS VEGAS SOUTH (BELTWAY CENTER): 402-6864

FOR PERMITING ONLY

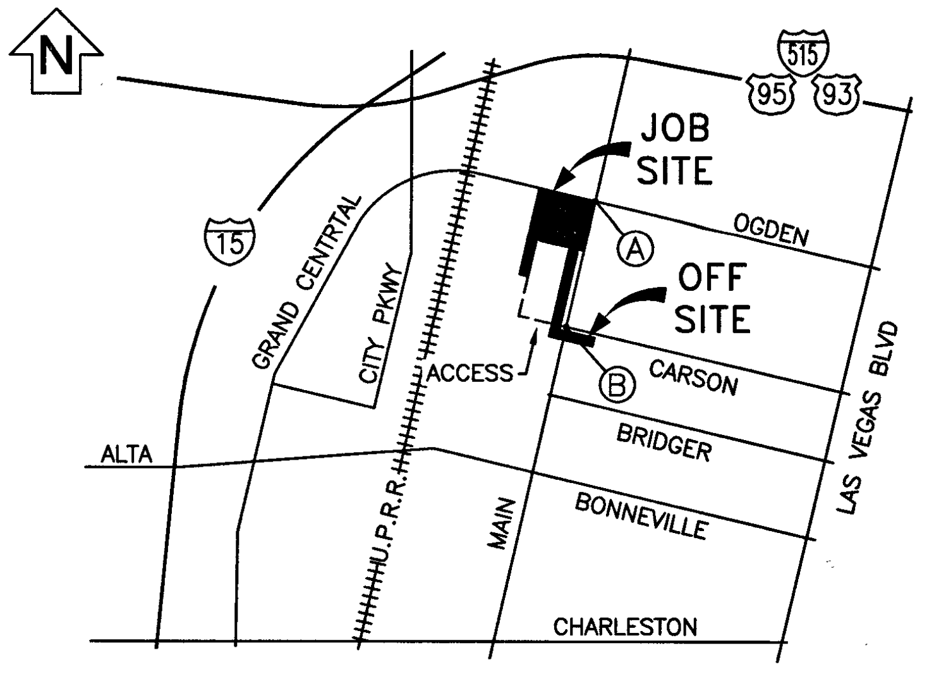

VICINITY MAP

(NOT TO SCALE)

EVERY EFFORT HAS BEEN MADE TO IDENTIFY ALL NVE FACILITIES. THE CUSTOMER SHALL CONFIRM THE EXISTENCE AND LOCATION OF THESE FACILITIES.

AVOID HITTING OVERHEAD POWER LINES. IT'S COSTLY.

CALL BEFORE
YOU DO
OVERHEAD

CALL 1-702-402-2929

Call before you Dig
Avoid cutting underground utility lines. It's costly.
CALL 811
OR
1-800-227-2600
AND CLARK COUNTY TRAFFIC OPERATIONS
1-702-455-6000

REVISIONS

NO.	DESCRIPTION	DATE	REV BY
1	UPGRADE CABLE FROM DFC1130 TO PRIMARY METER, 1/0 TRI TO 1000 MCM TRI (SH. 2)	7/10/2019	GH
2	MANUFACTURE ERROR IN PAD/VAULT DIMENSIONS, ADJUSTED SWITCH YARD TO MATCH CORRECT SPACING. SHEET 5	7/26/2019	

NON-STANDARD

PROJECT PURPOSE:

INSTALL NEW SWITCH YARD WITH SWITCH CABINETS, FUSED PRIMARY METERS, AND DRY-TYPE TRANSFORMERS FOR NEW RESORT AND TO REPLACE EXISTING NVE EQUIPMENT IN CONFLICT WITH NEW PARKING STRUCTURE

EXHIBIT 'A'

NVEnergy INFORMATION:
COORDINATOR: REIPLINGER, BRAD
PHONE: (702) 379-0896 D.F. CC
DESIGNER: FOWLER, THOMAS
DCA: N/A
INSPECTOR: 702-402-3008 OR UGI@NVENERGY.COM
STAND BY: (702) 402-4450, 4150, 4114, 4117, 4118
DISTRICT: LVN

JPA INFORMATION:
JPA ADMIN PHONE: N/A JPA#: N/A

CUSTOMER INFORMATION:
APPLICANT: 18 FREMONT STREET AQUISITION, LLC
APPLICANT CONTACT: HITCH, SUSAN
CONTACT: HAMLIN, STEVE ** 702-208-7166
APPROVAL DATE: 6/25/2019

GOVERNMENT INFORMATION:
AGENCY: CLV
APPROVAL DATE: ____________

FO ACH SERVICE POINT (POINT OF DELIVERY), ENERGY FOR NANT SPACE WILL BE MEASURED THROUGH ONE R METER. ENERGY FOR ALL NON-TENANT SPACE WILL D THROUGH ONE WATTHOUR METER. CONTACT NVE TIONS FOR MULTIPLE RATE CLASS INSTALLATIONS.

NVEnergy

18 FREMONT STREET - PHASE 2 - INSTALLATION

FREMONT STREET / MAIN STREET

PROJ #3001616937	SCALE: 1"=30'
SHEET # 1 OF 7	DATE:11/27/2018

tf21987

7/30/2019 1:14 PM

SHEET 17 107v7521
30

2 REVISION(S)

Sharing of this drawing and the information contained herein shall be only to individuals/parties who have entered into an agreement with Applicant for the completion of work associated with this specific project. Use for purposes other than this specific project requires the written consent of NV Energy.

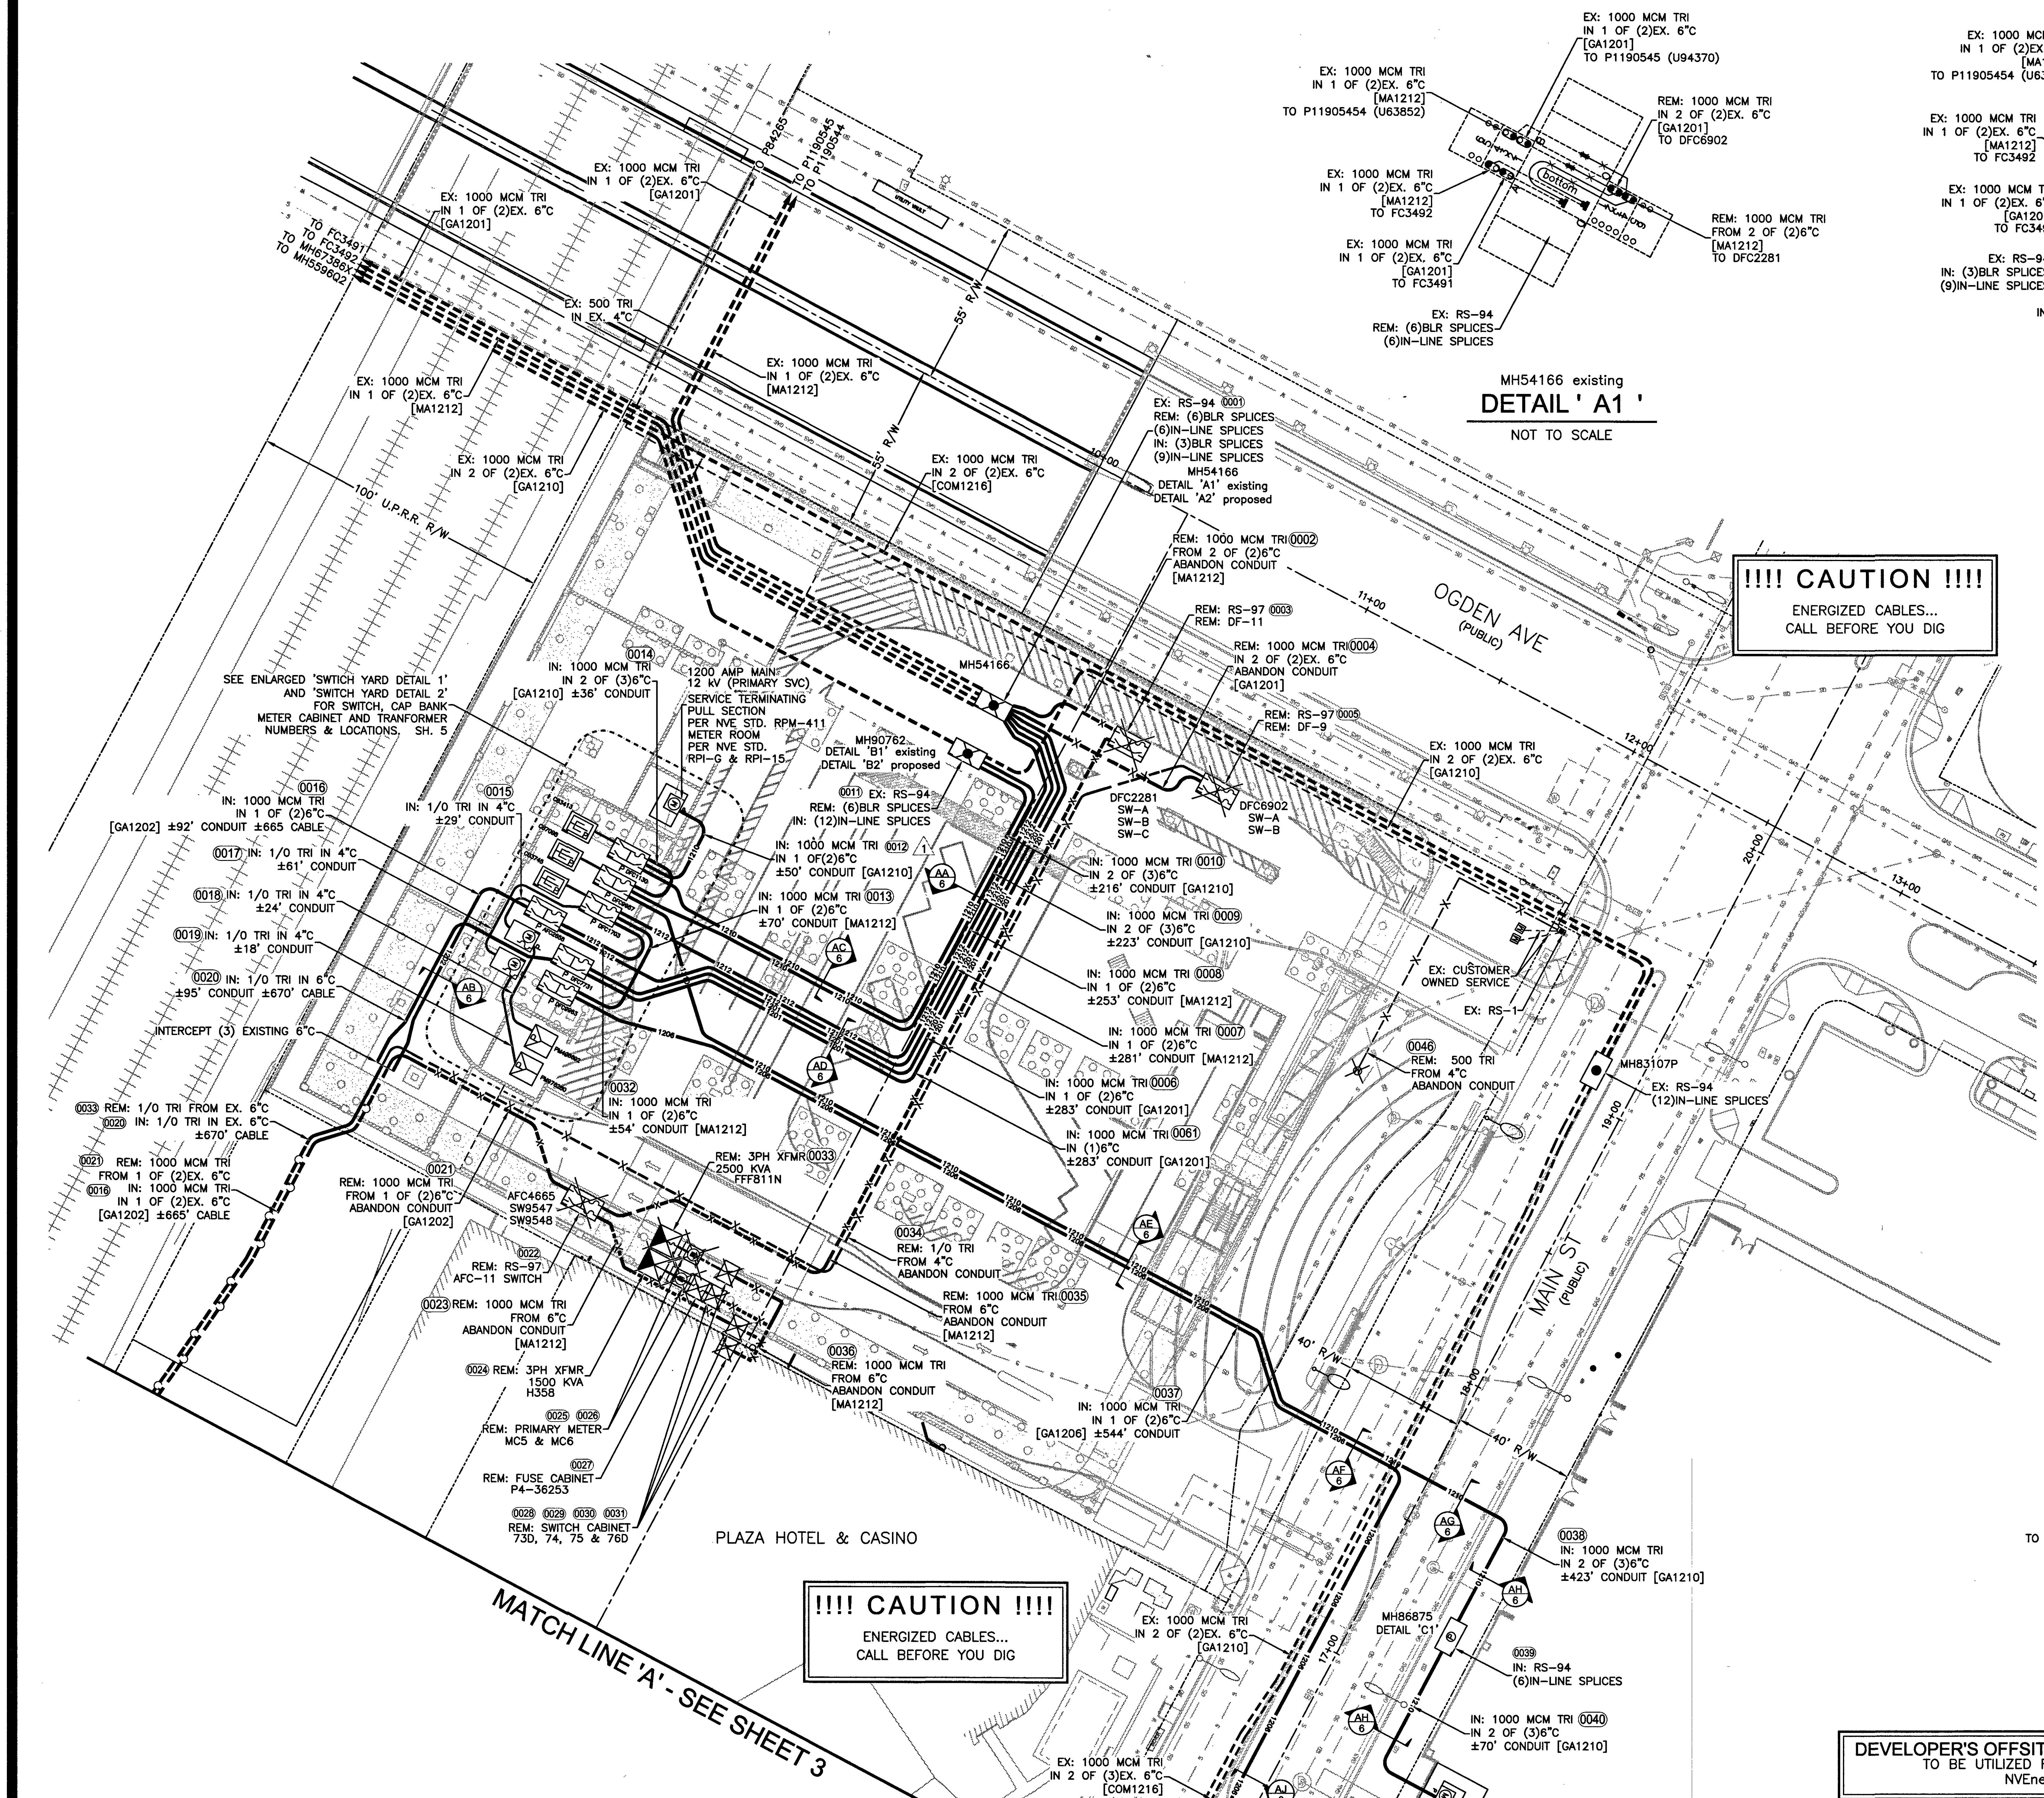
TO FC3491
TO FC3492
TO MH67386X
TO MH5596Q2
EX: 1000 MCM TRI IN 1 OF (2)EX. 6"C [GA1201]
EX: 1000 MCM TRI IN 1 OF (2)EX. 6"C [GA1201]
P84265
TO P1190545
TO P1190544
UTILITY VAULT
EX: 500 TRI IN EX. 4"C
EX: 1000 MCM TRI IN 1 OF (2)EX. 6"C [MA1212]
EX: 1000 MCM TRI IN 1 OF (2)EX. 6"C [MA1212]
EX: 1000 MCM TRI IN 2 OF (2)EX. 6"C [GA1210]
55' R/W
55' R/W
100' U.P.R.R. R/W
EX: 1000 MCM TRI IN 2 OF (2)EX. 6"C [COM1216]
10+00
EX: RS-94 (0001) REM: (6)BLR SPLICES (6)IN-LINE SPLICES IN: (3)BLR SPLICES (9)IN-LINE SPLICES
MH54166 DETAIL 'A1' existing DETAIL 'A2' proposed
REM: 1000 MCM TRI (0002) FROM 2 OF (2)6"C ABANDON CONDUIT [MA1212]
11+00
REM: RS-97 (0003) REM: DF-11
REM: 1000 MCM TRI (0004) IN 2 OF (2)EX. 6"C ABANDON CONDUIT [GA1201]
REM: RS-97 (0005) REM: DF-9
OGDEN AVE (PUBLIC)
EX: 1000 MCM TRI IN 2 OF (2)EX. 6"C [GA1210]
12+00
MH54166
DFC2281 SW-A SW-B SW-C
DFC6902 SW-A SW-B
SEE ENLARGED 'SWTICH YARD DETAIL 1' AND 'SWTICH YARD DETAIL 2' FOR SWITCH, CAP BANK METER CABINET AND TRANFORMER NUMBERS & LOCATIONS, SH. 5
(0014) IN: 1000 MCM TRI IN 2 OF (3)6"C [GA1210] ±36' CONDUIT
1200 AMP MAIN 12 kV (PRIMARY SVC) SERVICE TERMINATING PULL SECTION PER NVE STD. RPM-411 METER ROOM PER NVE STD. RPI-G & RPI-15
MH90762 DETAIL 'B1' existing DETAIL 'B2' proposed
(0011) EX: RS-94 REM: (6)BLR SPLICES IN: (12)IN-LINE SPLICES
IN: 1000 MCM TRI (0012) △1 IN 1 OF(2)6"C ±50' CONDUIT [GA1210]
IN: 1000 MCM TRI (0013) IN 1 OF (2)6"C ±70' CONDUIT [MA1212]
IN: 1000 MCM TRI (0010) IN 2 OF (3)6"C ±216' CONDUIT [GA1210]
IN: 1000 MCM TRI (0009) IN 2 OF (3)6"C ±223' CONDUIT [GA1210]
IN: 1000 MCM TRI (0008) IN 1 OF (2)6"C ±253' CONDUIT [MA1212]
IN: 1000 MCM TRI (0007) IN 1 OF (2)6"C ±281' CONDUIT [MA1212]
IN: 1000 MCM TRI (0006) IN 1 OF (2)6"C ±283' CONDUIT [GA1201]
IN: 1000 MCM TRI (0061) IN (1)6"C ±283' CONDUIT [GA1201]
EX: CUSTOMER OWNED SERVICE
EX: RS-1
(0046) REM: 500 TRI FROM 4"C ABANDON CONDUIT
MH83107P
EX: RS-94 (12)IN-LINE SPLICES
13+00
19+00
(0016) IN: 1000 MCM TRI IN 1 OF (2)6"C [GA1202] ±92' CONDUIT ±665 CABLE
(0015) IN: 1/0 TRI IN 4"C ±29' CONDUIT
(0017) IN: 1/0 TRI IN 4"C ±61' CONDUIT
(0018) IN: 1/0 TRI IN 4"C ±24' CONDUIT
(0019) IN: 1/0 TRI IN 4"C ±18' CONDUIT
(0020) IN: 1/0 TRI IN 6"C ±95' CONDUIT ±670' CABLE
INTERCEPT (3) EXISTING 6"C
(0032) IN: 1000 MCM TRI IN 1 OF (2)6"C ±54' CONDUIT [MA1212]
AA 6
AB 6
AC 6
AD 6
AE 6
AF 6
AG 6
AH 6
AH 6
AJ 6
1210
1212
1201
1206
(0033) REM: 1/0 TRI FROM EX. 6"C
(0020) IN: 1/0 TRI IN EX. 6"C ±670' CABLE
(0021) REM: 1000 MCM TRI FROM 1 OF (2)EX. 6"C
(0016) IN: 1000 MCM TRI IN 1 OF (2)EX. 6"C [GA1202] ±665' CABLE
(0021) REM: 1000 MCM TRI FROM 1 OF (2)6"C ABANDON CONDUIT [GA1202]
AFC4665 SW9547 SW9548
REM: 3PH XFMR (0033) 2500 KVA FFF811N
(0022) REM: RS-97 AFC-11 SWITCH
(0023) REM: 1000 MCM TRI FROM 6"C ABANDON CONDUIT [MA1212]
(0024) REM: 3PH XFMR 1500 KVA H358
(0025) (0026) REM: PRIMARY METER MC5 & MC6
(0027) REM: FUSE CABINET P4-36253
(0028) (0029) (0030) (0031) REM: SWITCH CABINET 73D, 74, 75 & 76D
(0034) REM: 1/0 TRI FROM 4"C ABANDON CONDUIT
REM: 1000 MCM TRI (0035) FROM 6"C ABANDON CONDUIT [MA1212]
(0036) REM: 1000 MCM TRI FROM 6"C ABANDON CONDUIT [MA1212]
(0037) IN: 1000 MCM TRI IN 1 OF (2)6"C [GA1206] ±544' CONDUIT
PLAZA HOTEL & CASINO
40' R/W
40' R/W
18+00
17+00
MAIN ST (PUBLIC)
(0038) IN: 1000 MCM TRI IN 2 OF (3)6"C ±423' CONDUIT [GA1210]
MH86875 DETAIL 'C1'
(0039) IN: RS-94 (6)IN-LINE SPLICES
EX: 1000 MCM TRI IN 2 OF (2)EX. 6"C [GA1210]
IN: 1000 MCM TRI (0040) IN 2 OF (3)6"C ±70' CONDUIT [GA1210]
EX: 1000 MCM TRI IN 2 OF (3)EX. 6"C [COM1216]
1200 AMP MAIN 12 kV (PRIMARY SVC) SERVICE TERMINATING PULL SECTION PER NVE STD. RPM-411
METER ROOM PER NVE STD. RPI-G & RPI-15
MATCH LINE 'A' - SEE SHEET 3

!!!! CAUTION !!!!
ENERGIZED CABLES...
CALL BEFORE YOU DIG

!!!! CAUTION !!!!
ENERGIZED CABLES...
CALL BEFORE YOU DIG

EX: 1000 MCM TRI IN 1 OF (2)EX. 6"C [GA1201] TO P1190545 (U94370)
EX: 1000 MCM TRI IN 1 OF (2)EX. 6"C [MA1212] TO P11905454 (U63852)
REM: 1000 MCM TRI IN 2 OF (2)EX. 6"C [GA1201] TO DFC6902
EX: 1000 MCM TRI IN 1 OF (2)EX. 6"C [MA1212] TO FC3492
REM: 1000 MCM TRI FROM 2 OF (2)6"C [MA1212] TO DFC2281
EX: 1000 MCM TRI IN 1 OF (2)EX. 6"C [GA1201] TO FC3491
EX: RS-94 REM: (6)BLR SPLICES (6)IN-LINE SPLICES
bottom

MH54166 existing
DETAIL ' A1 '
NOT TO SCALE

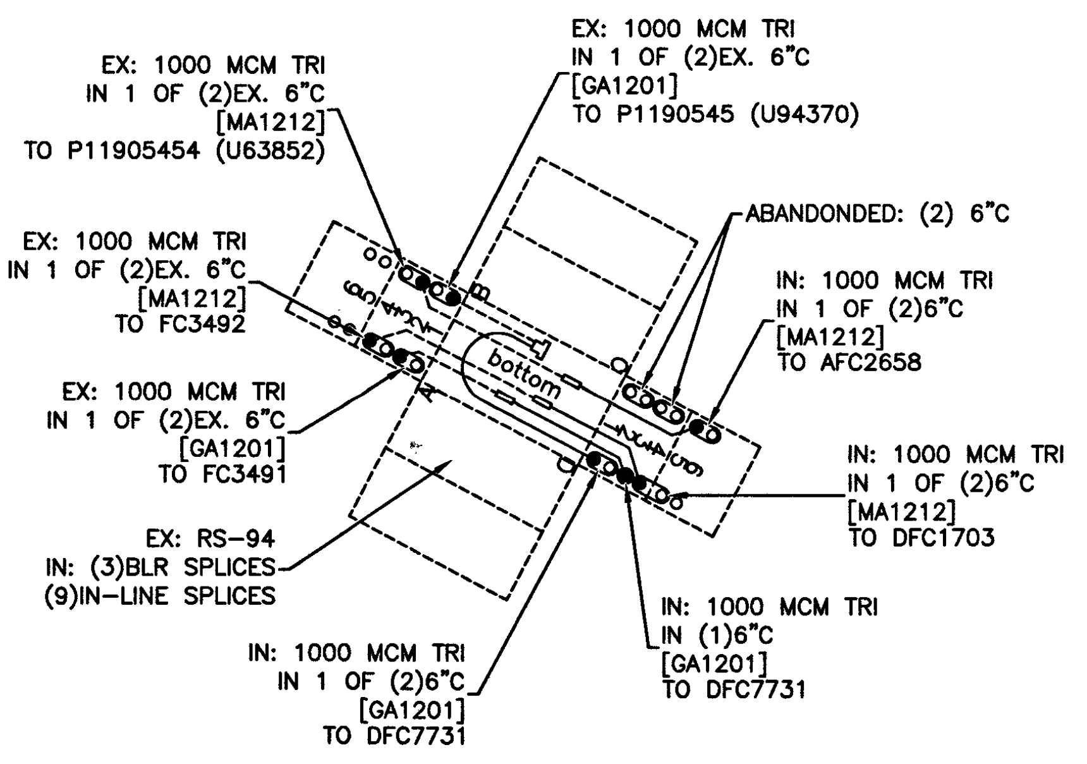
EX: 1000 MCM TRI IN 1 OF (2)EX. 6"C [MA1212] TO P11905454 (U63852)
EX: 1000 MCM TRI IN 1 OF (2)EX. 6"C [GA1201] TO P1190545 (U94370)
ABANDONDED: (2) 6"C
EX: 1000 MCM TRI IN 1 OF (2)EX. 6"C [MA1212] TO FC3492
IN: 1000 MCM TRI IN 1 OF (2)6"C [MA1212] TO AFC2658
EX: 1000 MCM TRI IN 1 OF (2)EX. 6"C [GA1201] TO FC3491
IN: 1000 MCM TRI IN 1 OF (2)6"C [MA1212] TO DFC1703
EX: RS-94 IN: (3)BLR SPLICES (9)IN-LINE SPLICES
IN: 1000 MCM TRI IN (1)6"C [GA1201] TO DFC7731
IN: 1000 MCM TRI IN 1 OF (2)6"C [GA1201] TO DFC7731
bottom

MH54166 proposed
DETAIL ' A2 '
NOT TO SCALE

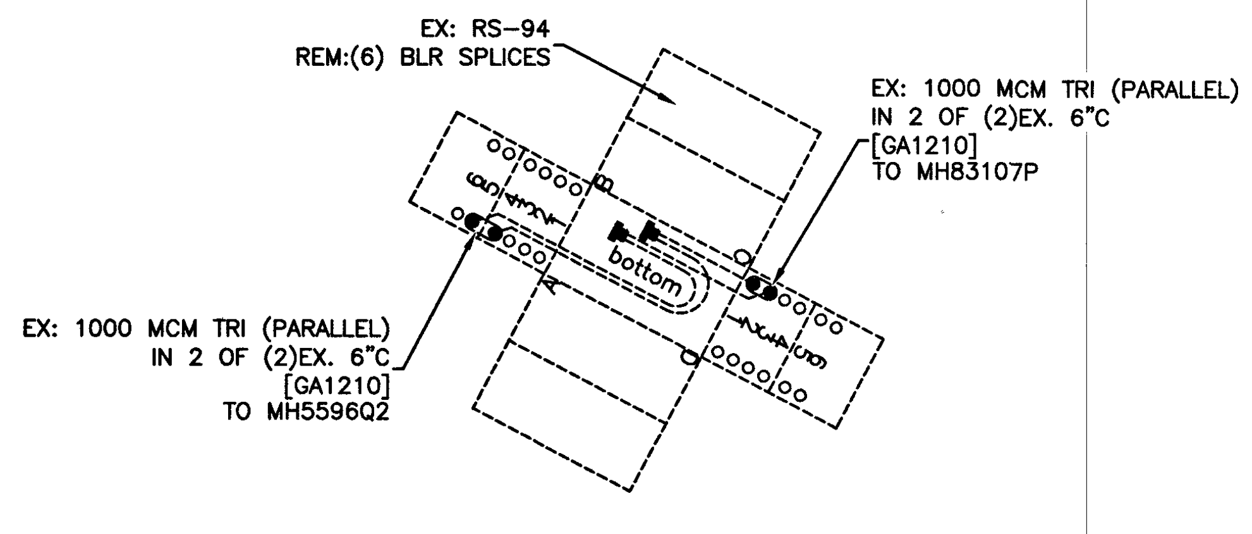
EX: RS-94 REM:(6) BLR SPLICES
EX: 1000 MCM TRI (PARALLEL) IN 2 OF (2)EX. 6"C [GA1210] TO MH83107P
EX: 1000 MCM TRI (PARALLEL) IN 2 OF (2)EX. 6"C [GA1210] TO MH5596Q2
bottom

MH90762 existing
DETAIL ' B1 '
NOT TO SCALE

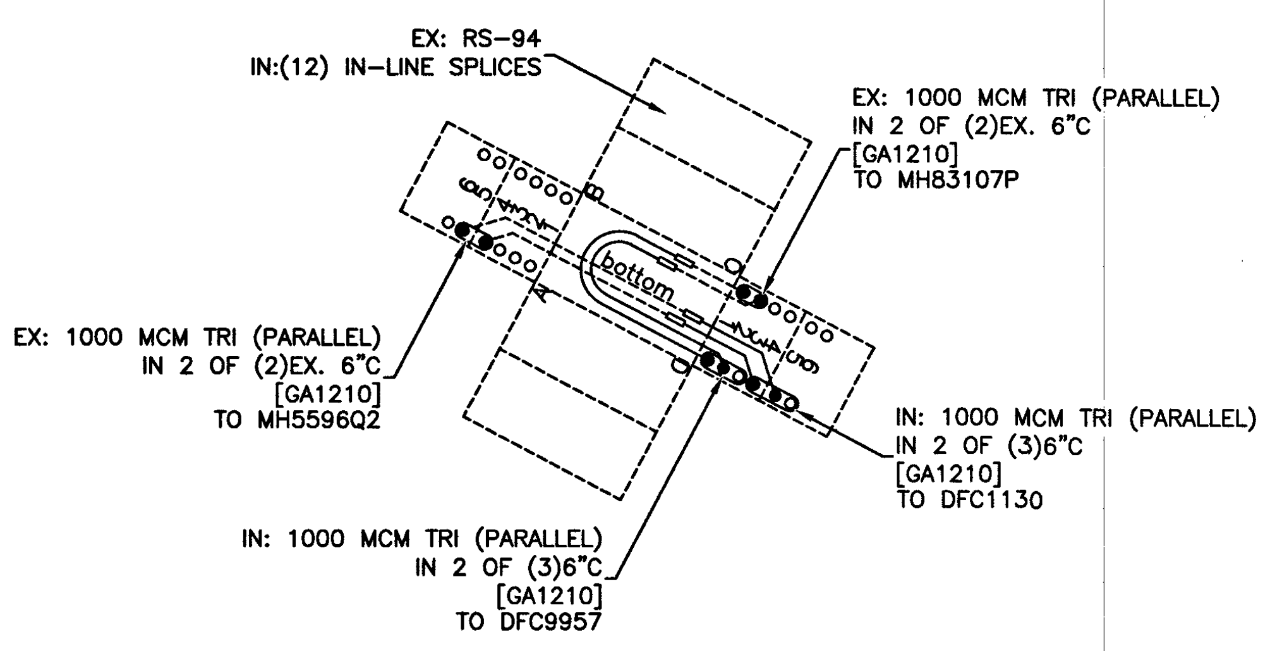
EX: RS-94 IN:(12) IN-LINE SPLICES
EX: 1000 MCM TRI (PARALLEL) IN 2 OF (2)EX. 6"C [GA1210] TO MH83107P
EX: 1000 MCM TRI (PARALLEL) IN 2 OF (2)EX. 6"C [GA1210] TO MH5596Q2
IN: 1000 MCM TRI (PARALLEL) IN 2 OF (3)6"C [GA1210] TO DFC1130
IN: 1000 MCM TRI (PARALLEL) IN 2 OF (3)6"C [GA1210] TO DFC9957
bottom

MH90762 proposed
DETAIL ' B2 '
NOT TO SCALE

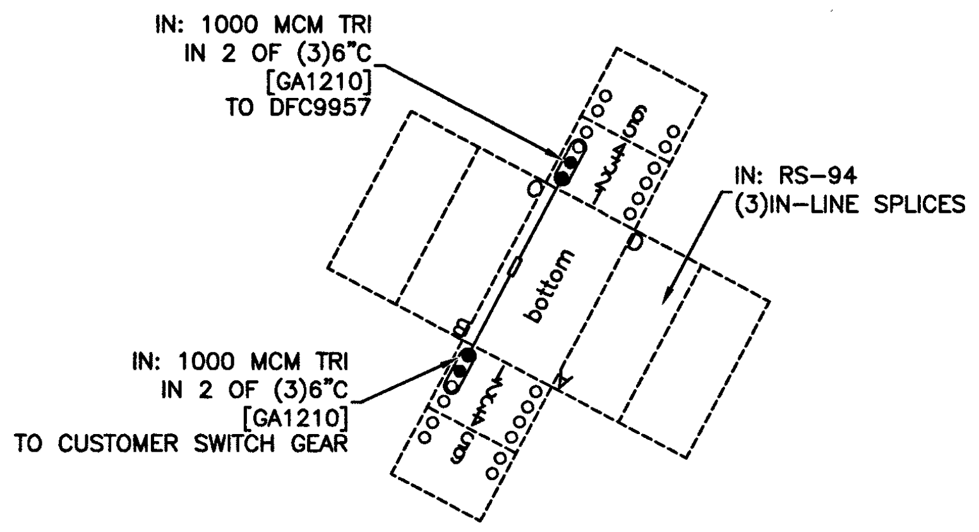
IN: 1000 MCM TRI IN 2 OF (3)6"C [GA1210] TO DFC9957
IN: RS-94 (3)IN-LINE SPLICES
IN: 1000 MCM TRI IN 2 OF (3)6"C [GA1210] TO CUSTOMER SWITCH GEAR
bottom

MH86875
DETAIL ' C1 '
NOT TO SCALE

T,R,S: 20-61-34
APN: 13934112001

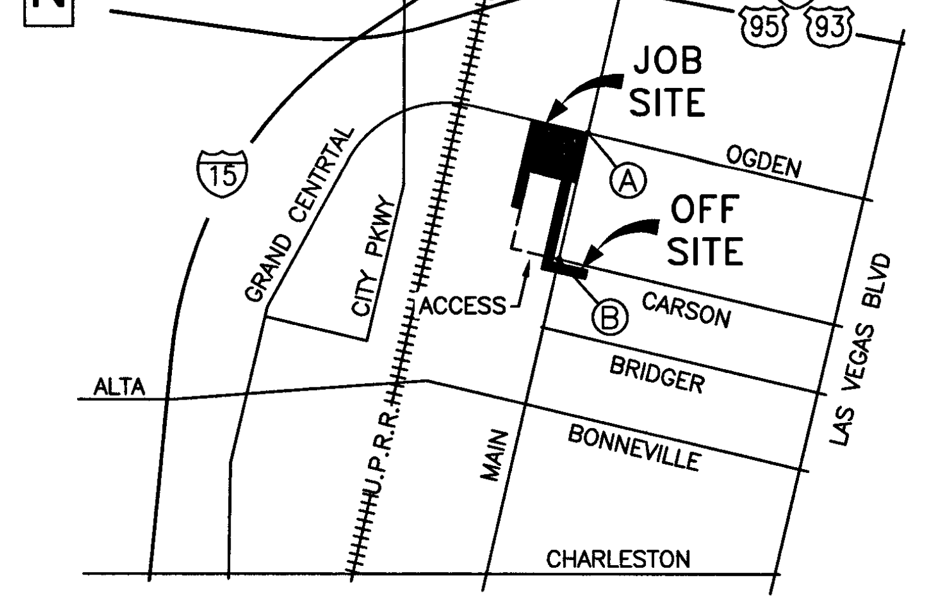
N
JOB SITE
OFF SITE
A
B
15
515
95
93
OGDEN
ACCESS
CARSON
BRIDGER
BONNEVILLE
CHARLESTON
ALTA
GRAND CENTRAL
CITY PKWY
U.P.R.R.
MAIN
LAS VEGAS BLVD

VICINITY MAP
(NOT TO SCALE)

EVERY EFFORT HAS BEEN MADE TO IDENTIFY ALL NVE FACILITIES. THE CUSTOMER SHALL CONFIRM THE EXISTENCE AND LOCATION OF THESE FACILITIES.

AVOID HITTING OVERHEAD POWER LINES. IT'S COSTLY.

CALL BEFORE YOU DO OVERHEAD

CALL 1-702-402-2929

Call before you Dig
Avoid cutting underground utility lines. It's costly.
CALL 811
OR
1-800-227-2600
AND CLARK COUNTY TRAFFIC OPERATIONS
1-702-455-6000

REVISIONS

NO.	DESCRIPTION	DATE	REV BY
△1	UPGRADE CABLE FROM DFC1130 TO PRIMARY METER, 1/0 TRI TO 1000 MCM TRI (SH. 2)	7/10/2019	GH
△2	MANUFACTURE ERROR IN PAD/VAULT DIMENSIONS, ADJUSTED SWITCH YARD TO MATCH CORRECT SPACING. SHEET 5	7/26/2019	
△			
△			
△			
△			
△			
△			
△			
△			

NON-STANDARD

PROJECT PURPOSE:
INSTALL NEW SWITCH YARD WITH SWITCH CABINETS, FUSED PRIMARY METERS, AND DRY-TYPE TRANSFORMERS FOR NEW RESORT AND TO REPLACE EXISTING NVE EQUIPMENT IN CONFLICT WITH NEW PARKING STRUCTURE

EXHIBIT 'A'

NVEnergy INFORMATION:
COORDINATOR: REIPLINGER, BRAD
PHONE: (702) 379-0896 D.F. CC
DESIGNER: FOWLER, THOMAS
DCA: N/A
INSPECTOR: 702-402-3008 OR UGI@NVENERGY.COM
STAND BY: (702) 402-4450, 4150, 4114, 4117, 4118
DISTRICT: LVN
JPA INFORMATION:
JPA ADMIN PHONE: N/A JPA#: N/A
CUSTOMER INFORMATION:
APPLICANT: 18 FREMONT STREET AQUISITION, LLC
APPLICANT CONTACT: HITCH, SUSAN
CONTACT: HAMLIN, STEVE ** 702-208-7166
APPROVAL DATE: 6/25/2019
GOVERNMENT INFORMATION:
AGENCY: CLV
APPROVAL DATE:

FO ACH SERVICE POINT (POINT OF DELIVERY), ENERGY FOR NANT SPACE WILL BE MEASURED THROUGH ONE R METER. ENERGY FOR ALL NON-TENANT SPACE WILL D THROUGH ONE WATTHOUR METER. CONTACT NVE TIONS FOR MULTIPLE RATE CLASS INSTALLATIONS.

FOR PERMITING ONLY

NVEnergy.

18 FREMONT STREET - PHASE 2 - INSTALLATION

FREMONT STREET / MAIN STREET

PROJ #3001616937	SCALE: 1"=30'
SHEET # 2 OF 7	DATE:11/27/2018

tf21987
7/30/2019 1:14 PM

DEVELOPER'S OFFSITE ENCROACHMENT PERMIT
TO BE UTILIZED FOR THE INSTALLATION OF NVEnergy FACILITIES

NOTE: ALL THE ABOVE GROUND UTILITY APPURTENANCES SHALL CONFORM TO THE REQUIREMENTS OF CLV UNIFIED DEVELOPMENT CODE TITLE 19.06 AND 19.08

APPROVED FOR CONSTRUCTION
THIS APPROVAL IS FOR WORK IN CLV R/W & EASEMENT ONLY. OBTAINING PERMISSIONS OR EASEMENTS FOR WORK SHOWN ON PRIVATE PROPERTY IS THE RESPONSIBILITY OF THE UTILITY.

see civil cover 12.12.19
APPROVAL BY: DATE

CITY OF LAS VEGAS
PERMIT REQUIRED*
CONTACT CLV LAND DEVELOPMENT (229-6371) CLV CONSTRUCTION SERVICES MUST BE NOTIF 24 HOURS PRIOR TO COMMENCING CONSTRU (229-6337)

HANSEN
DATE

*NVE INSPECTOR MUST BE NOTIFIED BY FAX 48 HOURS PRIOR TO COMMENCING CONSTRUCTION & WILL VERIFY CITY PERMIT FOR WORK DONE IN STREETS OR SIDEWALK.
FAX PERMIT TO:
LAS VEGAS NORTH (RYAN CENTER): 402-4354
LAS VEGAS SOUTH (BELTWAY CENTER): 402-6864

Sharing of this drawing and the information contained herein shall be only to individuals/parties who have entered into an agreement with Applicant for the completion of work associated with this specific project. Use for purposes other than this specific project requires the written consent of NV Energy.

SHEET 18 31

2 REVISION(S)

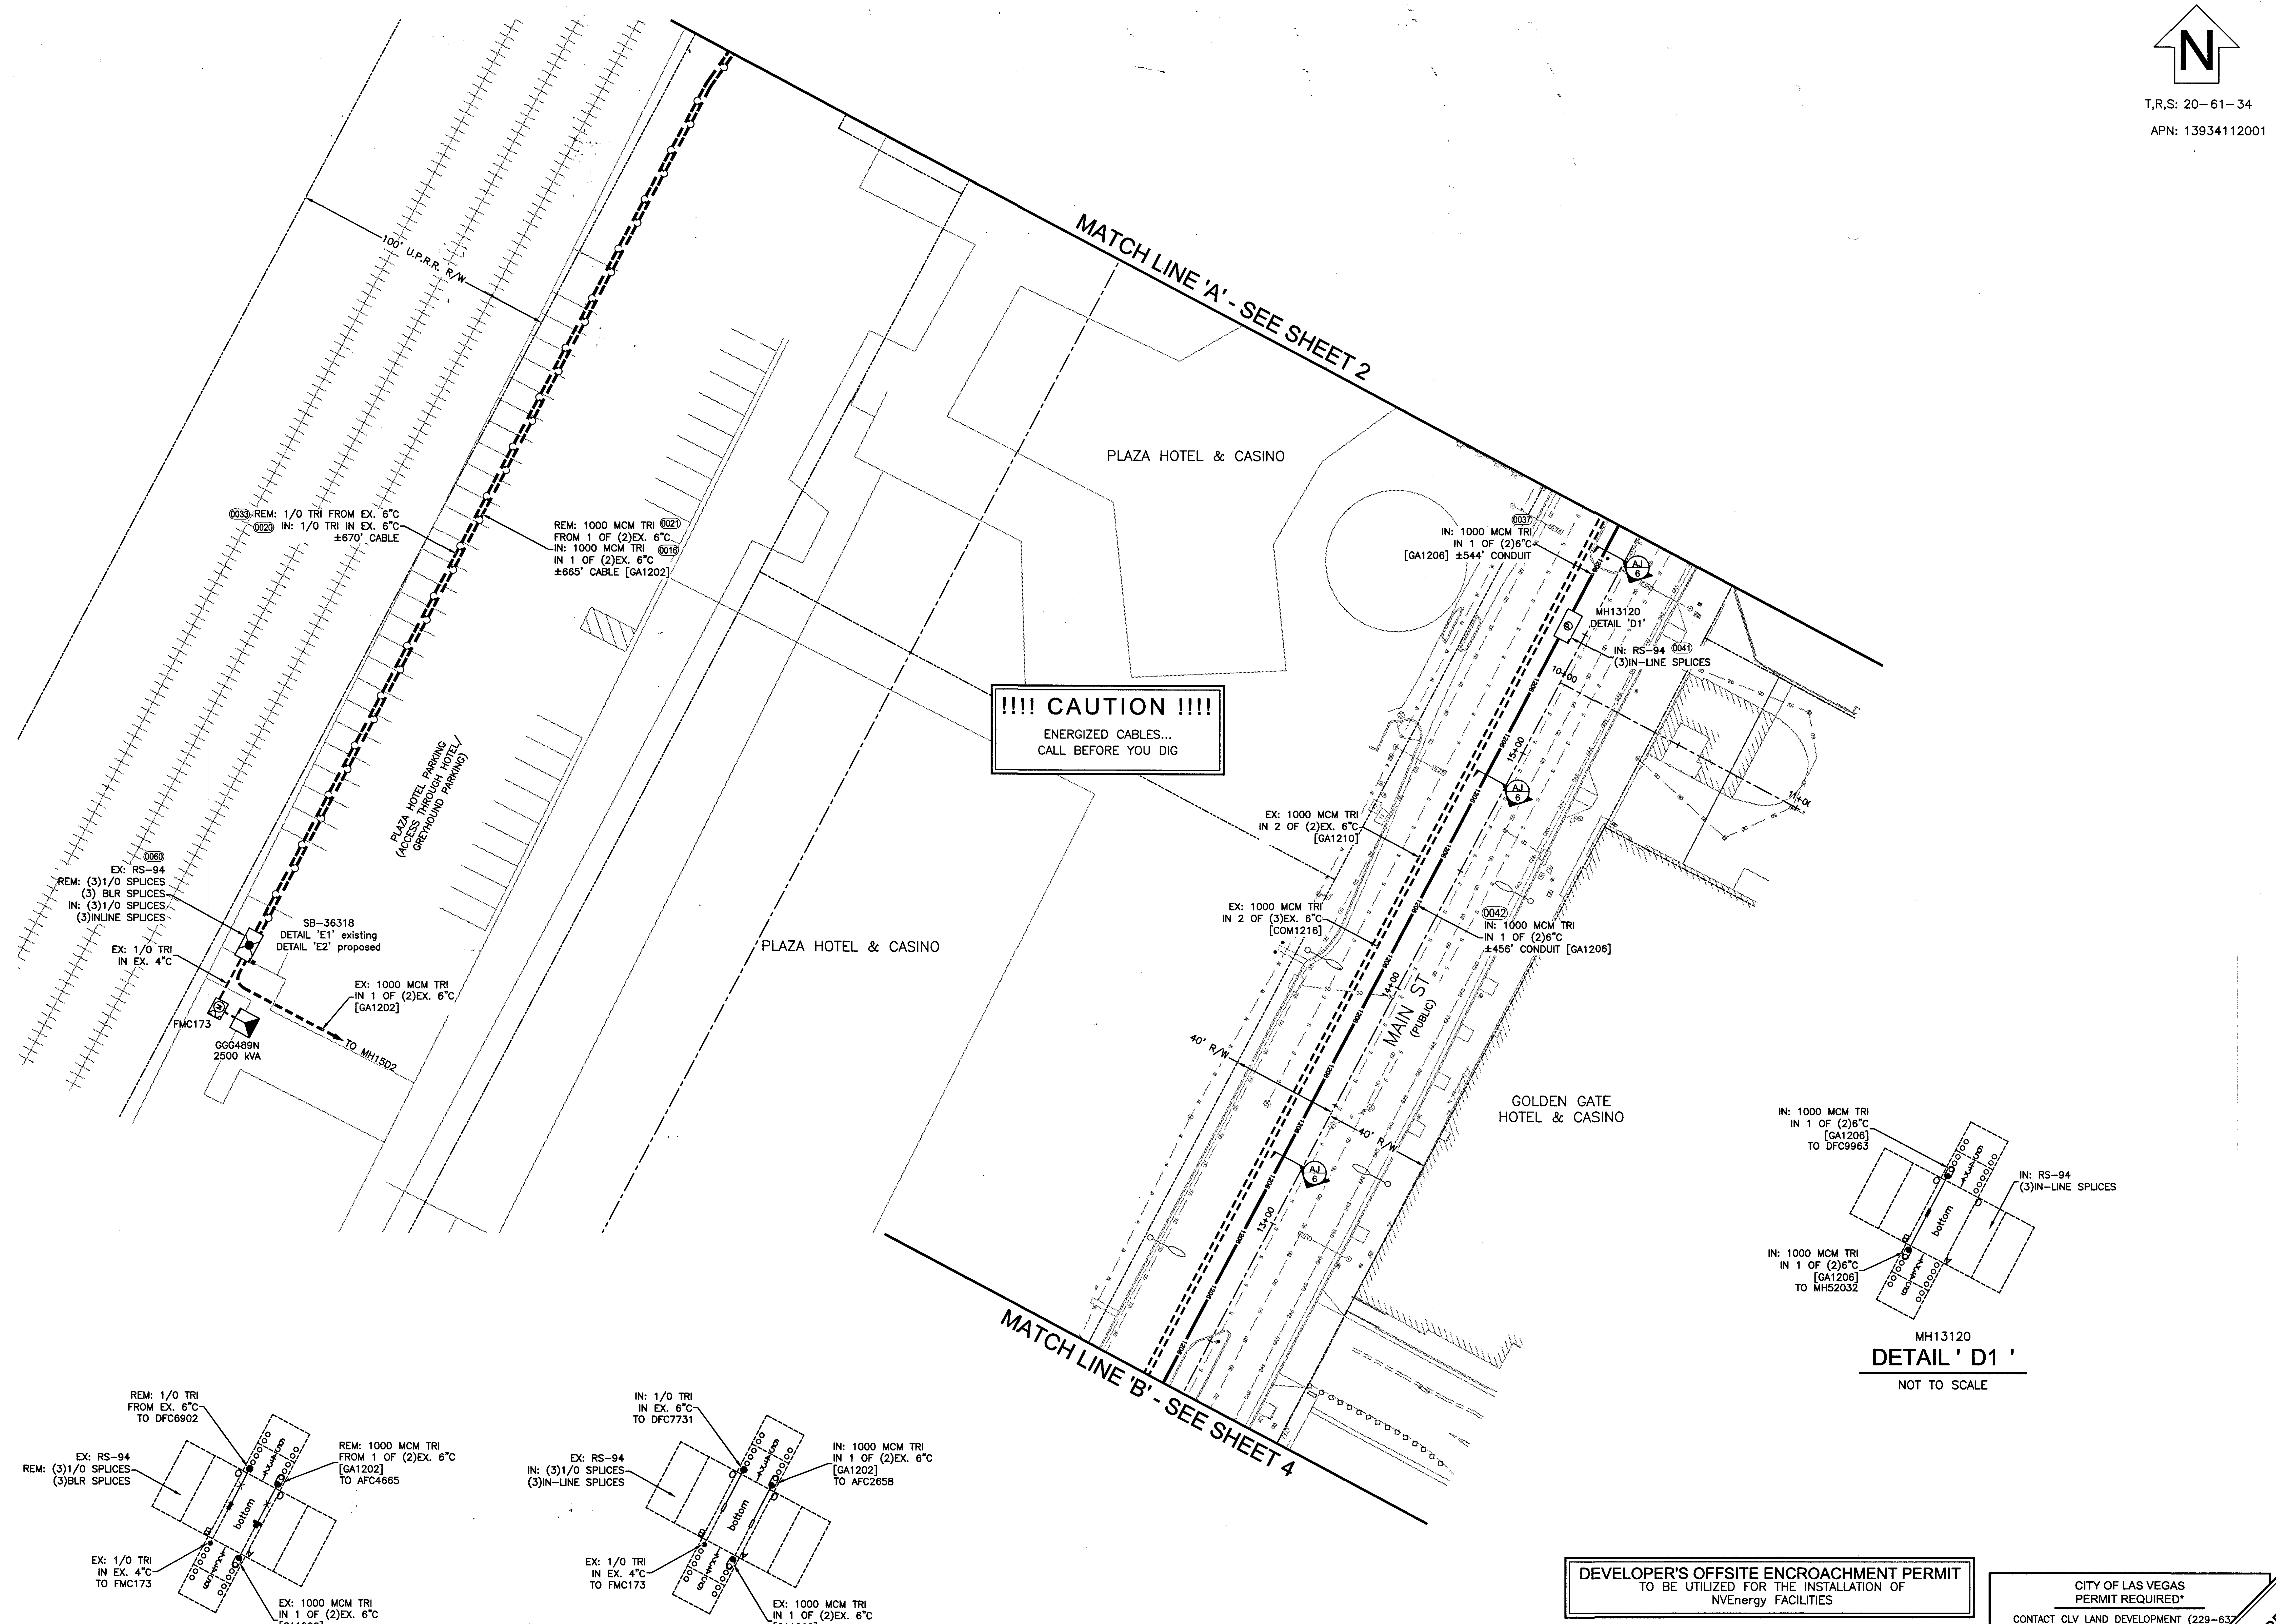
N
T,R,S: 20-61-34
APN: 13934112001
MATCH LINE 'A' - SEE SHEET 2
MATCH LINE 'B' - SEE SHEET 4
100' U.P.R.R. R/W
PLAZA HOTEL & CASINO
PLAZA HOTEL PARKING (ACCESS THROUGH HOTEL/ GREYHOUND PARKING)
GOLDEN GATE HOTEL & CASINO
MAIN ST (PUBLIC)
40' R/W
10+00
11+00
13+00
14+00
15+00
0033 REM: 1/0 TRI FROM EX. 6"C
0020 IN: 1/0 TRI IN EX. 6"C ±670' CABLE
REM: 1000 MCM TRI 0021 FROM 1 OF (2)EX. 6"C
IN: 1000 MCM TRI 0016 IN 1 OF (2)EX. 6"C ±665' CABLE [GA1202]
0060 EX: RS-94 REM: (3)1/0 SPLICES (3) BLR SPLICES IN: (3)1/0 SPLICES (3)INLINE SPLICES
SB-36318 DETAIL 'E1' existing DETAIL 'E2' proposed
EX: 1/0 TRI IN EX. 4"C
EX: 1000 MCM TRI IN 1 OF (2)EX. 6"C [GA1202]
FMC173
GGG489N 2500 kVA
TO MH15D2
0037 IN: 1000 MCM TRI IN 1 OF (2)6"C [GA1206] ±544' CONDUIT
MH13120 DETAIL 'D1'
IN: RS-94 0041 (3)IN-LINE SPLICES
AJ 6
EX: 1000 MCM TRI IN 2 OF (2)EX. 6"C [GA1210]
EX: 1000 MCM TRI IN 2 OF (3)EX. 6"C [COM1216]
0042 IN: 1000 MCM TRI IN 1 OF (2)6"C ±456' CONDUIT [GA1206]
!!!! CAUTION !!!! ENERGIZED CABLES... CALL BEFORE YOU DIG
IN: 1000 MCM TRI IN 1 OF (2)6"C [GA1206] TO DFC9963
IN: RS-94 (3)IN-LINE SPLICES
IN: 1000 MCM TRI IN 1 OF (2)6"C [GA1206] TO MH52032
bottom
REM: 1/0 TRI FROM EX. 6"C TO DFC6902
EX: RS-94 REM: (3)1/0 SPLICES (3)BLR SPLICES
REM: 1000 MCM TRI FROM 1 OF (2)EX. 6"C [GA1202] TO AFC4665
EX: 1/0 TRI IN EX. 4"C TO FMC173
EX: 1000 MCM TRI IN 1 OF (2)EX. 6"C [GA1202] TO MH15D2
IN: 1/0 TRI IN EX. 6"C TO DFC7731
EX: RS-94 IN: (3)1/0 SPLICES (3)IN-LINE SPLICES
IN: 1000 MCM TRI IN 1 OF (2)EX. 6"C [GA1202] TO AFC2658

MH13120
DETAIL ' D1 '
NOT TO SCALE

SB-36318 existing
DETAIL ' E1 '
NOT TO SCALE

SB-36318 proposed
DETAIL ' E2 '
NOT TO SCALE

DEVELOPER'S OFFSITE ENCROACHMENT PERMIT
TO BE UTILIZED FOR THE INSTALLATION OF
NVEnergy FACILITIES

NOTE: ALL THE ABOVE GROUND UTILITY APPURTENANCES SHALL CONFORM TO THE REQUIREMENTS OF CLV UNIFIED DEVELOPMENT CODE TITLE 19.06 AND 19.08

APPROVED FOR CONSTRUCTION

THIS APPROVAL IS FOR WORK IN CLV R/W & EASEMENT ONLY. OBTAINING PERMISSIONS OR EASEMENTS FOR WORK SHOWN ON PRIVATE PROPERTY IS THE RESPONSIBILITY OF THE UTILITY.

APPROVAL BY: See civil cover
DATE: 12.12.19

CITY OF LAS VEGAS
PERMIT REQUIRED*

CONTACT CLV LAND DEVELOPMENT (229-63
CLV CONSTRUCTION SERVICES MUST BE NO
24 HOURS PRIOR TO COMMENCING CONS
(229-6337)

HANSEN__________

DATE__________

*NVE INSPECTOR MUST BE NOTIFIED BY FAX 48 HOURS PRIOR TO COMMENCING CONSTRUCTION & WILL VERIFY CITY PERMIT FOR WORK DONE IN STREETS OR SIDEWALK.

FAX PERMIT TO:
LAS VEGAS NORTH (RYAN CENTER): 402-4354
LAS VEGAS SOUTH (BELTWAY CENTER): 402-6864

FOR PERMITING ONLY

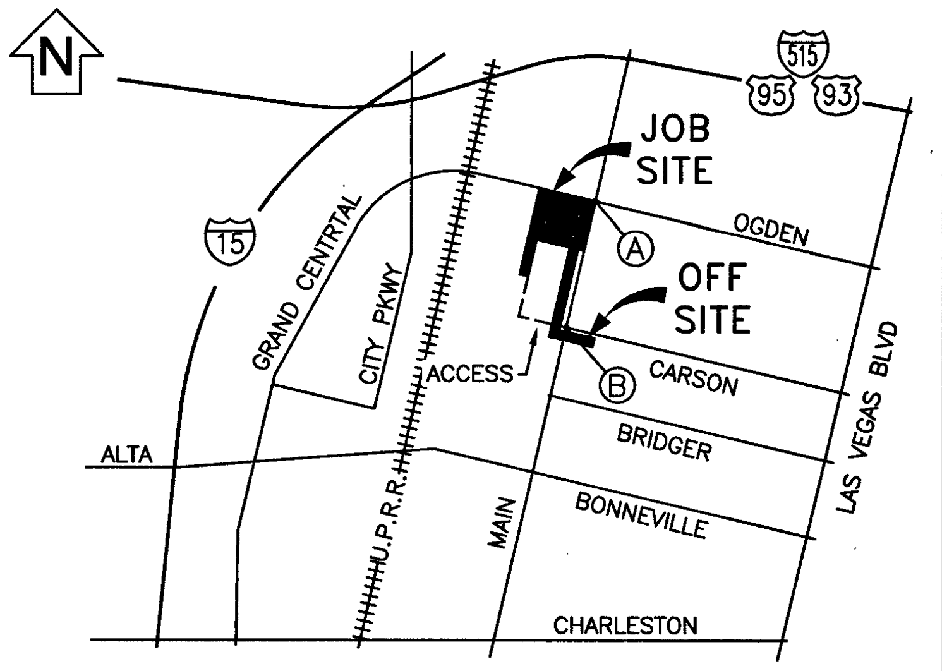
N
15
95
93
515
JOB SITE
OFF SITE
A
B
OGDEN
CARSON
BRIDGER
BONNEVILLE
CHARLESTON
ALTA
GRAND CENTRAL
CITY PKWY
ACCESS
U.P.R.R.
MAIN
LAS VEGAS BLVD

VICINITY MAP
(NOT TO SCALE)

EVERY EFFORT HAS BEEN MADE TO IDENTIFY ALL NVE FACILITIES. THE CUSTOMER SHALL CONFIRM THE EXISTENCE AND LOCATION OF THESE FACILITIES.

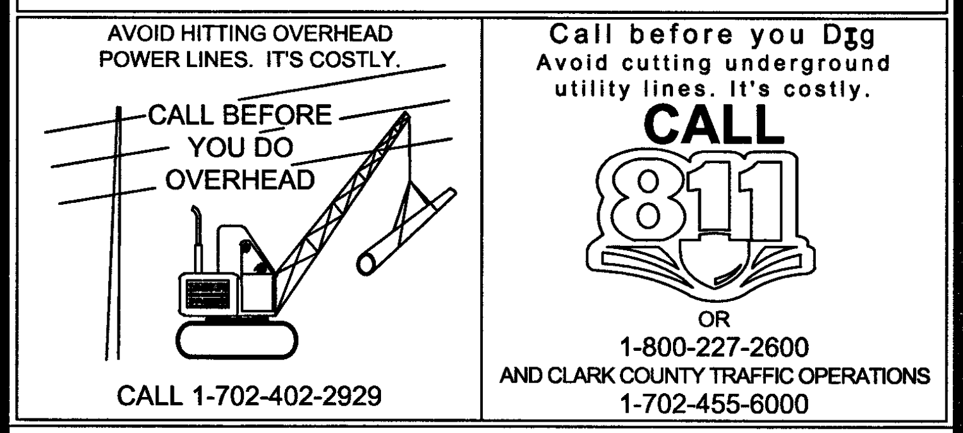
CALL BEFORE YOU DO OVERHEAD
CALL 811

AVOID HITTING OVERHEAD POWER LINES. IT'S COSTLY.
CALL 1-702-402-2929

Call before you Dig
Avoid cutting underground utility lines. It's costly.
CALL 811
OR
1-800-227-2600
AND CLARK COUNTY TRAFFIC OPERATIONS
1-702-455-6000

REVISIONS

NO.	DESCRIPTION	DATE	REV BY
1	UPGRADE CABLE FROM DFC1130 TO PRIMARY METER, 1/0 TRI TO 1000 MCM TRI (SH. 2)	7/10/2019	GH
2	MANUFACTURE ERROR IN PAD/VAULT DIMENSIONS, ADJUSTED SWITCH YARD TO MATCH CORRECT SPACING. SHEET 5	7/26/2019	

NON-STANDARD

PROJECT PURPOSE:
INSTALL NEW SWITCH YARD WITH SWITCH CABINETS, FUSED PRIMARY METERS, AND DRY-TYPE TRANSFORMERS FOR NEW RESORT AND TO REPLACE EXISTING NVE EQUIPMENT IN CONFLICT WITH NEW PARKING STRUCTURE

EXHIBIT 'A'

NVEnergy INFORMATION:
COORDINATOR: REIPLINGER, BRAD
PHONE: (702) 379-0896 D.F. CC
DESIGNER: FOWLER, THOMAS
DCA: N/A
INSPECTOR: 702-402-3008 OR UGI@NVENERGY.COM
STAND BY: (702) 402-4450, 4150, 4114, 4117, 4118
DISTRICT: LVN

JPA INFORMATION:
JPA ADMIN PHONE: N/A JPA#: N/A

CUSTOMER INFORMATION:
APPLICANT: 18 FREMONT STREET AQUISITION, LLC
APPLICANT CONTACT: HITCH, SUSAN
CONTACT: HAMLIN, STEVE ** 702-208-7166
APPROVAL DATE: 6/25/2019

GOVERNMENT INFORMATION:
AGENCY: CLV
APPROVAL DATE:

FO EACH SERVICE POINT (POINT OF DELIVERY), ENERGY FOR NANT SPACE WILL BE MEASURED THROUGH ONE R METER. ENERGY FOR ALL NON-TENANT SPACE WILL D THROUGH ONE WATTHOUR METER. CONTACT NVE TIONS FOR MULTIPLE RATE CLASS INSTALLATIONS.

NVEnergy

18 FREMONT STREET - PHASE 2 - INSTALLATION

FREMONT STREET / MAIN STREET

PROJ #3001616937 SCALE: 1"=30'
SHEET # 3 OF 7 DATE:11/27/2018

tf21987
7/30/2019 1:14 PM

Sharing of this drawing and the information contained herein shall be only to individuals/parties who have entered into an agreement with Applicant for the completion of work associated with this specific project. Use for purposes other than this specific project requires the written consent of NV Energy.

SHEET 19

32

2 REVISION(S)

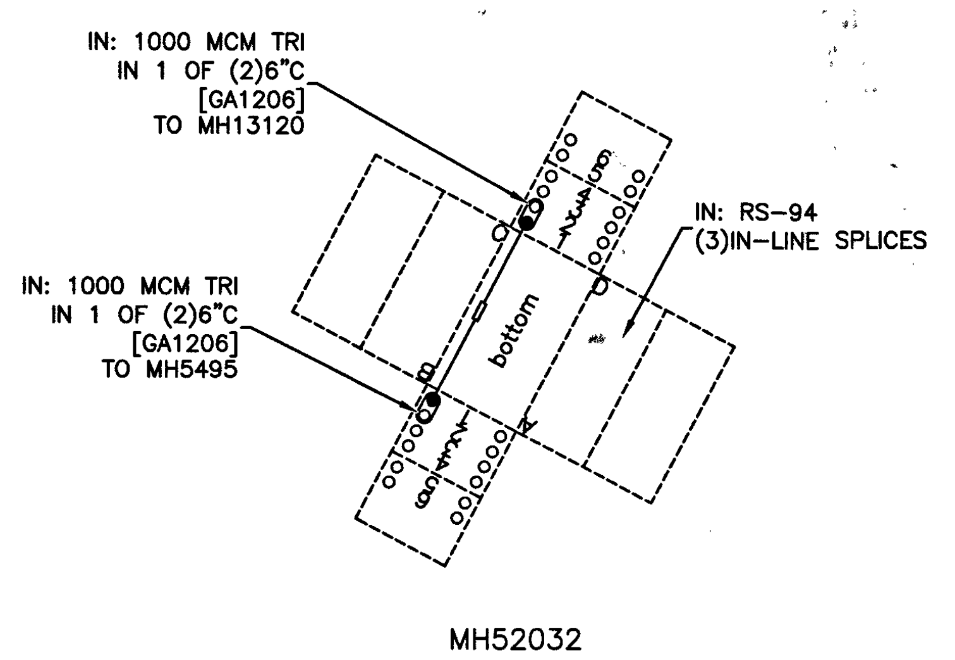
IN: 1000 MCM TRI
IN 1 OF (2)6"C
[GA1206]
TO MH13120
IN: 1000 MCM TRI
IN 1 OF (2)6"C
[GA1206]
TO MH5495
IN: RS-94
(3)IN-LINE SPLICES
bottom

MH52032

DETAIL ' F1 '

NOT TO SCALE

!!!! CAUTION !!!!
ENERGIZED CABLES...
CALL BEFORE YOU DIG

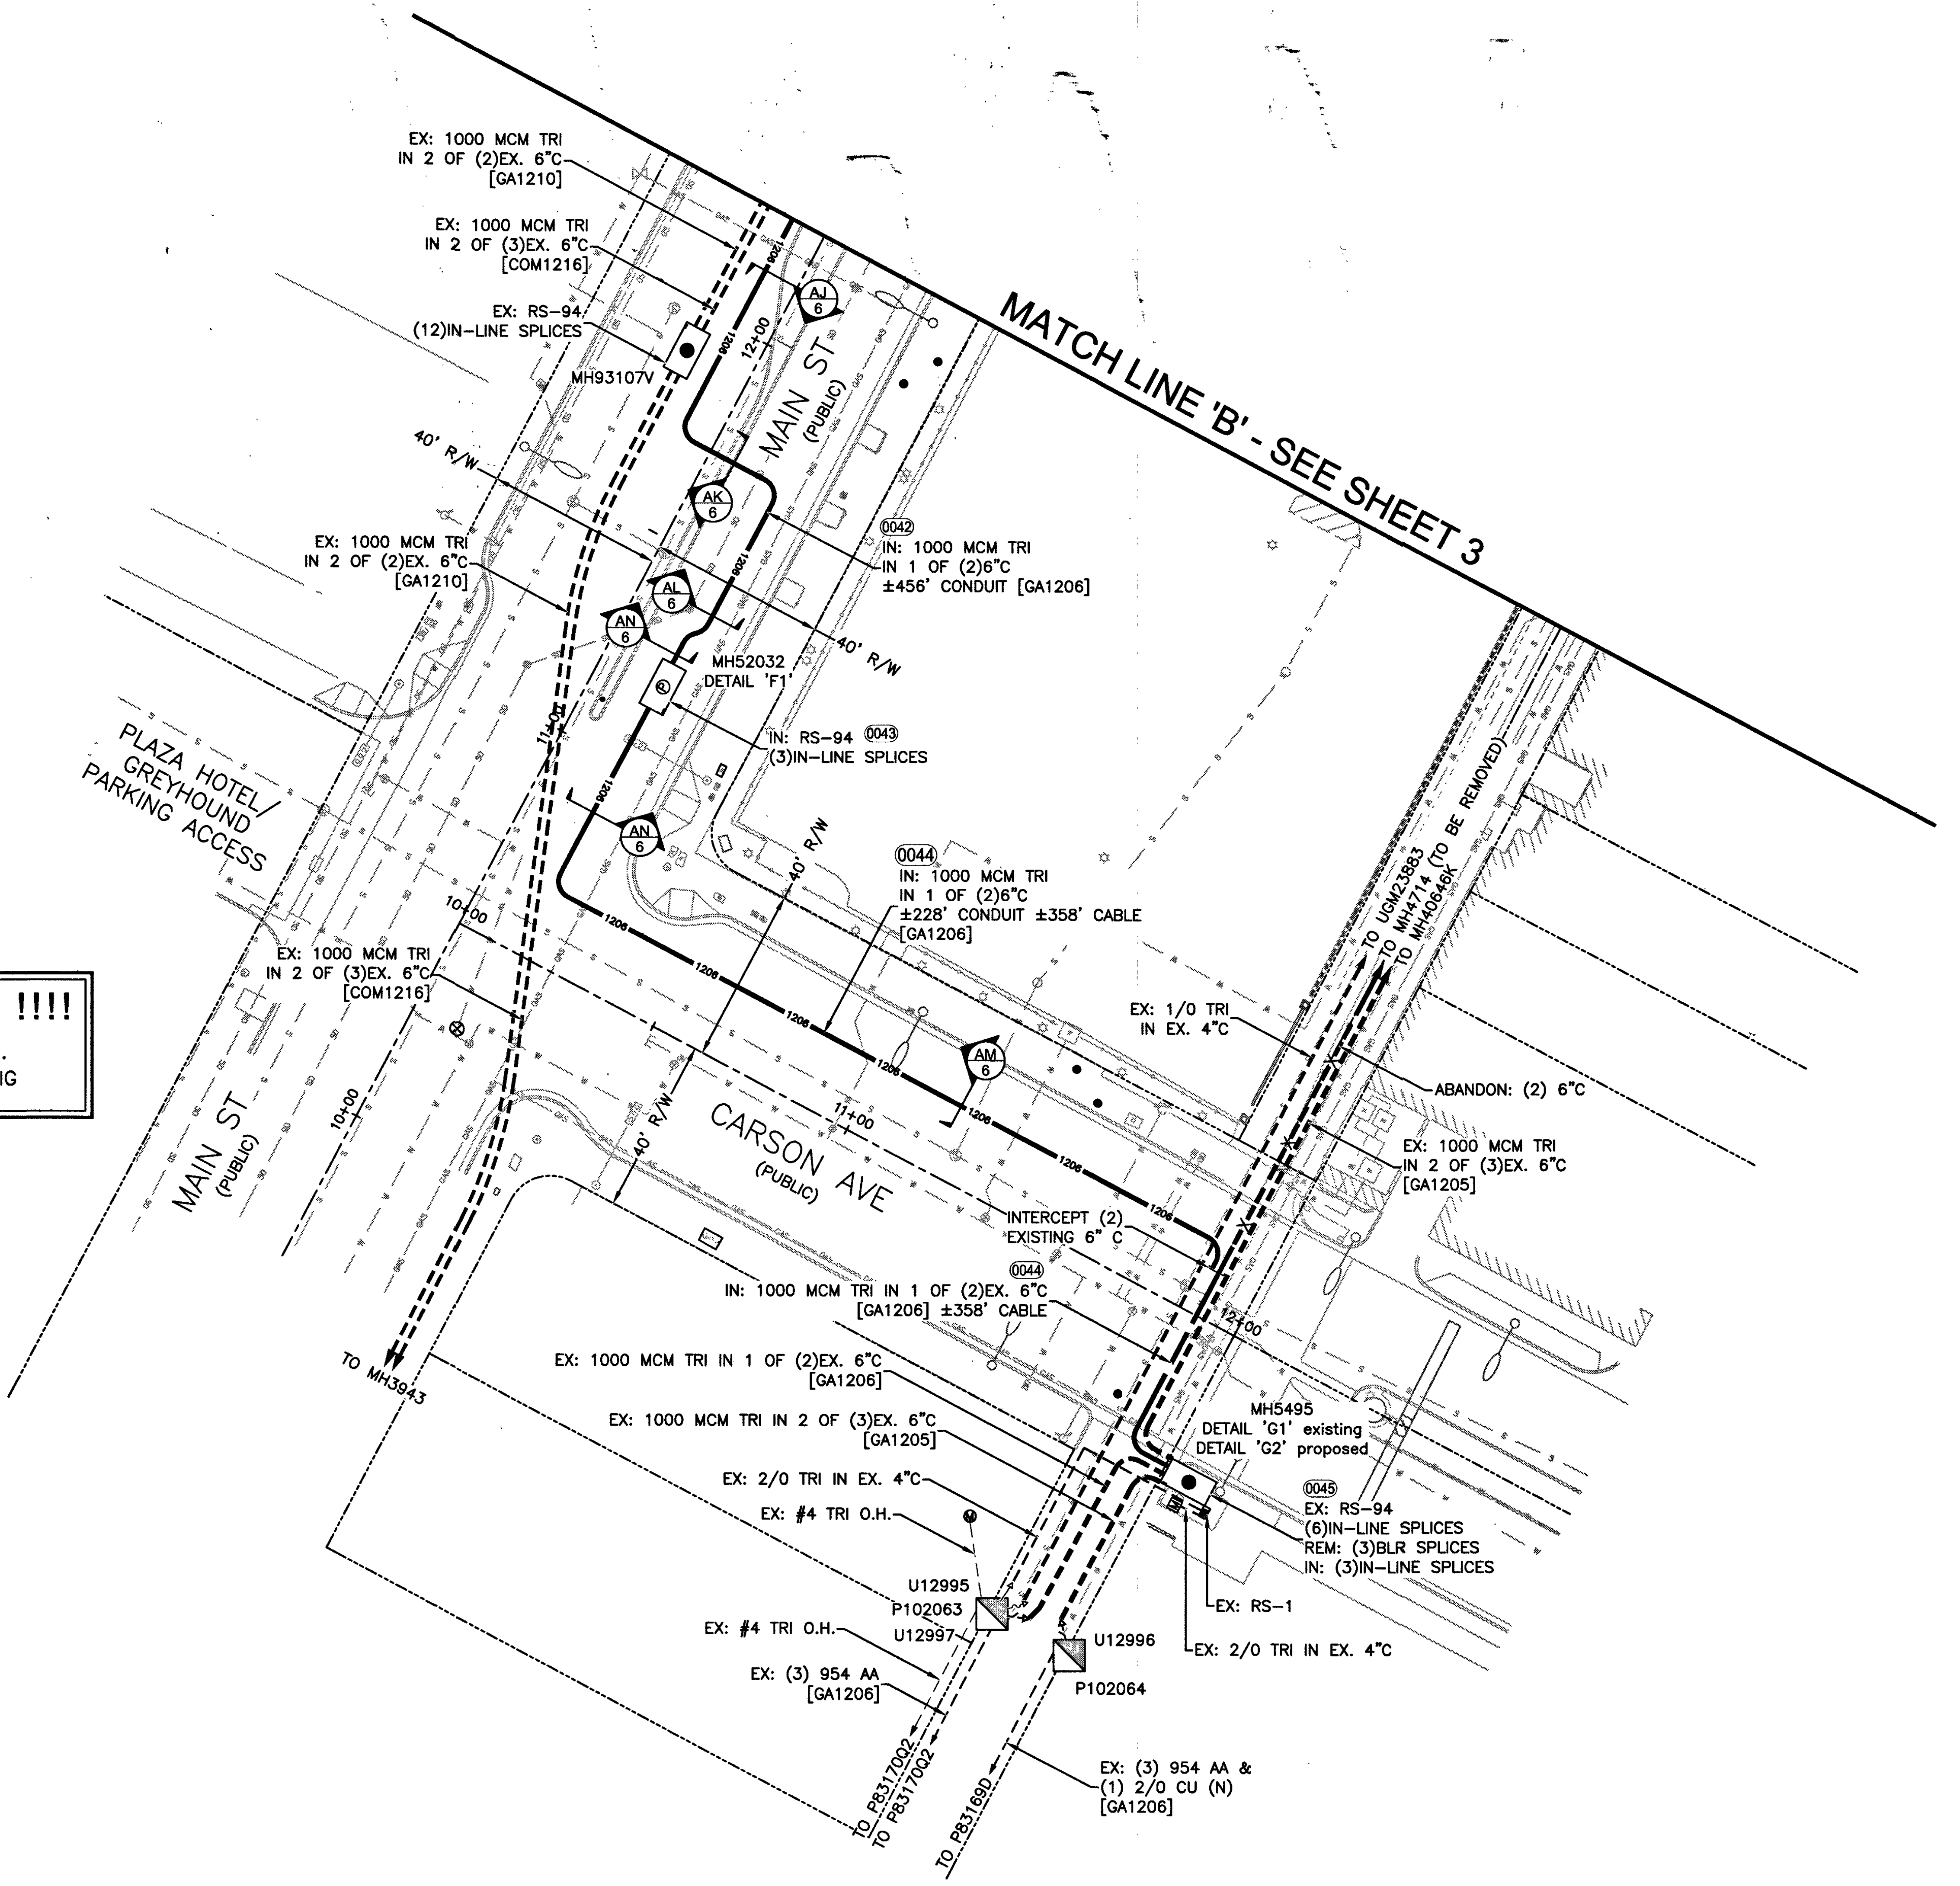
MATCH LINE 'B' - SEE SHEET 3
EX: 1000 MCM TRI
IN 2 OF (2)EX. 6"C
[GA1210]
EX: 1000 MCM TRI
IN 2 OF (3)EX. 6"C
[COM1216]
EX: RS-94
(12)IN-LINE SPLICES
MH93107V
AJ 6
AK 6
AL 6
AN 6
AM 6
12+00
11+00
10+00
MAIN ST
(PUBLIC)
40' R/W
0042
IN: 1000 MCM TRI
IN 1 OF (2)6"C
±456' CONDUIT [GA1206]
EX: 1000 MCM TRI
IN 2 OF (2)EX. 6"C
[GA1210]
MH52032
DETAIL 'F1'
IN: RS-94 0043
(3)IN-LINE SPLICES
PLAZA HOTEL/
GREYHOUND
PARKING ACCESS
0044
IN: 1000 MCM TRI
IN 1 OF (2)6"C
±228' CONDUIT ±358' CABLE
[GA1206]
EX: 1000 MCM TRI
IN 2 OF (3)EX. 6"C
[COM1216]
EX: 1/0 TRI
IN EX. 4"C
TO UGM23883
TO MH4714 (TO BE REMOVED)
TO MH40646K
ABANDON: (2) 6"C
EX: 1000 MCM TRI
IN 2 OF (3)EX. 6"C
[GA1205]
CARSON AVE
(PUBLIC)
INTERCEPT (2)
EXISTING 6" C
0044
IN: 1000 MCM TRI IN 1 OF (2)EX. 6"C
[GA1206] ±358' CABLE
EX: 1000 MCM TRI IN 1 OF (2)EX. 6"C
[GA1206]
EX: 1000 MCM TRI IN 2 OF (3)EX. 6"C
[GA1205]
EX: 2/0 TRI IN EX. 4"C
EX: #4 TRI O.H.
MH5495
DETAIL 'G1' existing
DETAIL 'G2' proposed
0045
EX: RS-94
(6)IN-LINE SPLICES
REM: (3)BLR SPLICES
IN: (3)IN-LINE SPLICES
EX: RS-1
EX: 2/0 TRI IN EX. 4"C
U12995
P102063
U12997
EX: #4 TRI O.H.
EX: (3) 954 AA
[GA1206]
U12996
P102064
EX: (3) 954 AA &
(1) 2/0 CU (N)
[GA1206]
TO P83170Q2
TO P83170Q2
TO P83169D
TO MH3943
1206

T,R,S: 20-61-34

APN: 13934112001

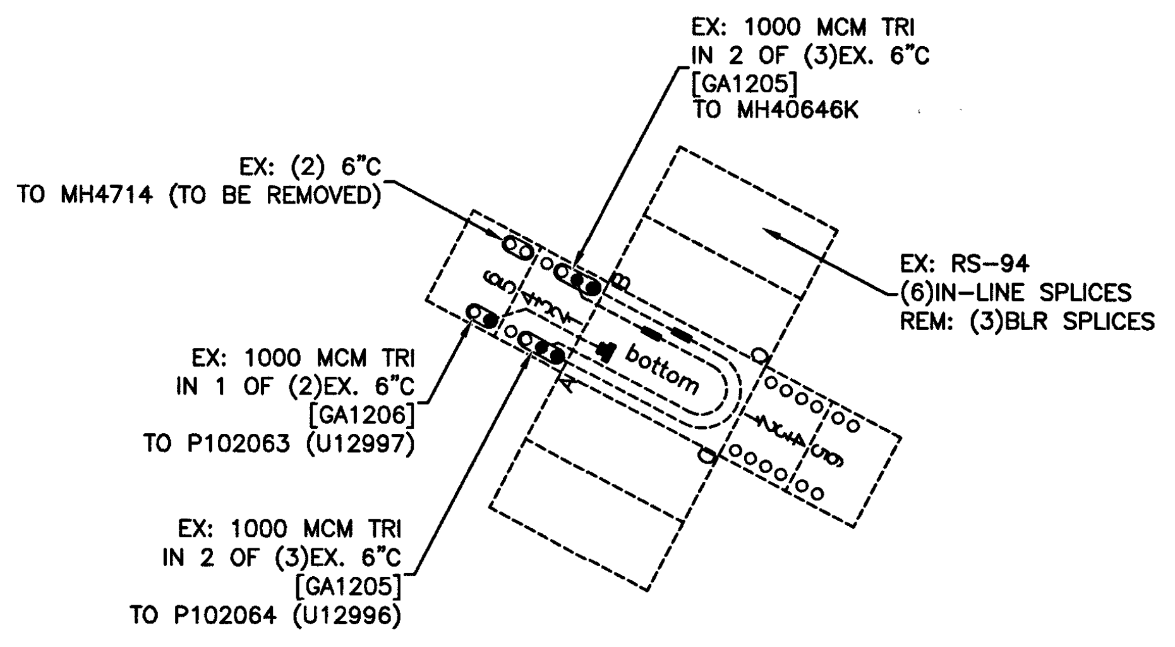
EX: 1000 MCM TRI
IN 2 OF (3)EX. 6"C
[GA1205]
TO MH40646K
EX: (2) 6"C
TO MH4714 (TO BE REMOVED)
EX: RS-94
(6)IN-LINE SPLICES
REM: (3)BLR SPLICES
EX: 1000 MCM TRI
IN 1 OF (2)EX. 6"C
[GA1206]
TO P102063 (U12997)
EX: 1000 MCM TRI
IN 2 OF (3)EX. 6"C
[GA1205]
TO P102064 (U12996)
bottom

MH5495 existing

DETAIL ' G1 '

NOT TO SCALE

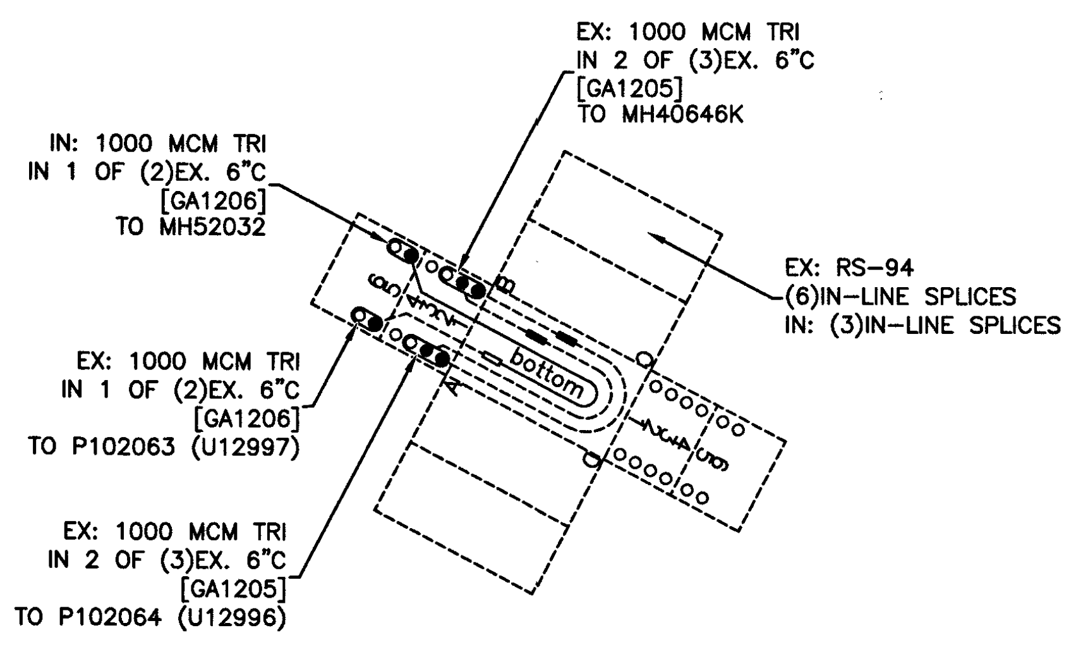
EX: 1000 MCM TRI
IN 2 OF (3)EX. 6"C
[GA1205]
TO MH40646K
IN: 1000 MCM TRI
IN 1 OF (2)EX. 6"C
[GA1206]
TO MH52032
EX: RS-94
(6)IN-LINE SPLICES
IN: (3)IN-LINE SPLICES
EX: 1000 MCM TRI
IN 1 OF (2)EX. 6"C
[GA1206]
TO P102063 (U12997)
EX: 1000 MCM TRI
IN 2 OF (3)EX. 6"C
[GA1205]
TO P102064 (U12996)
bottom

MH5495 proposed

DETAIL ' G2 '

NOT TO SCALE

DEVELOPER'S OFFSITE ENCROACHMENT PERMIT
TO BE UTILIZED FOR THE INSTALLATION OF
NVEnergy FACILITIES

NOTE: ALL THE ABOVE GROUND UTILITY APPURTENANCES SHALL CONFORM TO THE REQUIREMENTS OF CLV UNIFIED DEVELOPMENT CODE TITLE 19.06 AND 19.08

APPROVED FOR CONSTRUCTION

THIS APPROVAL IS FOR WORK IN CLV R/W & EASEMENT ONLY. OBTAINING PERMISSIONS OR EASEMENTS FOR WORK SHOWN ON PRIVATE PROPERTY IS THE RESPONSIBILITY OF THE UTILITY.

APPROVAL BY: see civil cover DATE: 12.12.19

CITY OF LAS VEGAS
PERMIT REQUIRED*

CONTACT CLV LAND DEVELOPMENT (229-637 CLV CONSTRUCTION SERVICES MUST BE NOT 24 HOURS PRIOR TO COMMENCING CONST (229-6337)

HANSEN__________

DATE__________

*NVE INSPECTOR MUST BE NOTIFIED BY FAX 48 HOURS PRIOR TO COMMENCING CONSTRUCTION & WILL VERIFY CITY PERMIT FOR WORK DONE IN STREETS OR SIDEWALK.

FAX PERMIT TO:
LAS VEGAS NORTH (RYAN CENTER): 402-4354
LAS VEGAS SOUTH (BELTWAY CENTER): 402-6864

FOR PERMITING ONLY

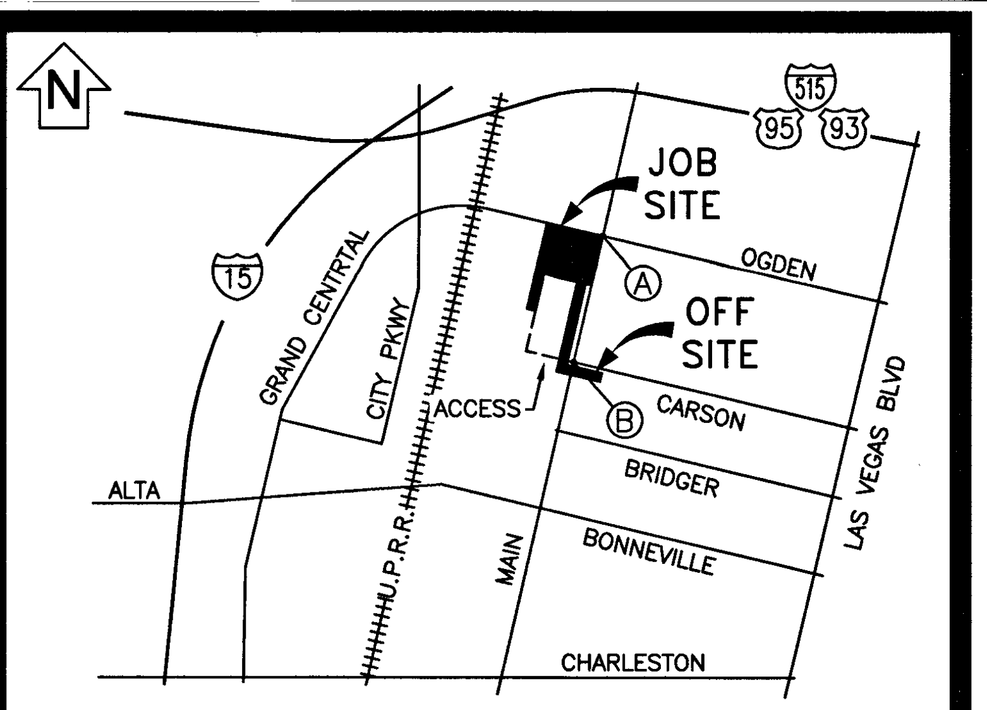
N
515
95
93
JOB SITE
OFF SITE
A
B
OGDEN
CARSON
BRIDGER
BONNEVILLE
CHARLESTON
ALTA
15
GRAND CENTRTAL
CITY PKWY
U.P.R.R.
ACCESS
MAIN
LAS VEGAS BLVD

VICINITY MAP

(NOT TO SCALE)

EVERY EFFORT HAS BEEN MADE TO IDENTIFY ALL NVE FACILITIES. THE CUSTOMER SHALL CONFIRM THE EXISTENCE AND LOCATION OF THESE FACILITIES.

AVOID HITTING OVERHEAD POWER LINES. IT'S COSTLY.

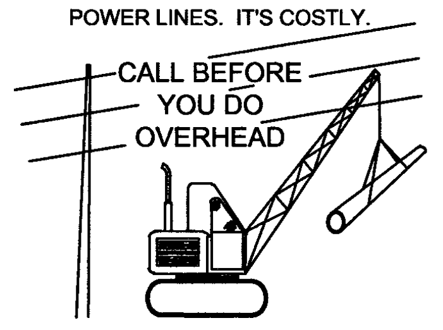
CALL BEFORE
YOU DO
OVERHEAD

CALL 1-702-402-2929

Call before you Dig
Avoid cutting underground utility lines. It's costly.
CALL 811
OR
1-800-227-2600
AND CLARK COUNTY TRAFFIC OPERATIONS
1-702-455-6000

REVISIONS

NO.	DESCRIPTION	DATE	REV BY
1	UPGRADE CABLE FROM DFC1130 TO PRIMARY METER, 1/0 TRI TO 1000 MCM TRI (SH. 2)	7/10/2019	GH
2	MANUFACTURE ERROR IN PAD/VAULT DIMENSIONS, ADJUSTED SWITCH YARD TO MATCH CORRECT SPACING. SHEET 5	7/26/2019	

NON-STANDARD

PROJECT PURPOSE:

INSTALL NEW SWITCH YARD WITH SWITCH CABINETS, FUSED PRIMARY METERS, AND DRY-TYPE TRANSFORMERS FOR NEW RESORT AND TO REPLACE EXISTING NVE EQUIPMENT IN CONFLICT WITH NEW PARKING STRUCTURE

EXHIBIT 'A'

NVEnergy INFORMATION:
COORDINATOR: REIPLINGER, BRAD
PHONE: (702) 379-0896 D.F. CC
DESIGNER: FOWLER, THOMAS
DCA: N/A
INSPECTOR: 702-402-3008 OR UGI@NVENERGY.COM
STAND BY: (702) 402-4450, 4150, 4114, 4117, 4118
DISTRICT: LVN

JPA INFORMATION:
JPA ADMIN PHONE: N/A JPA#: N/A

CUSTOMER INFORMATION:
APPLICANT: 18 FREMONT STREET AQUISITION, LLC
APPLICANT CONTACT: HITCH, SUSAN
CONTACT: HAMLIN, STEVE ** 702-208-7166
APPROVAL DATE: 6/25/2019

GOVERNMENT INFORMATION:
AGENCY: CLV
APPROVAL DATE:

FO ACH SERVICE POINT (POINT OF DELIVERY), ENERGY FOR NANT SPACE WILL BE MEASURED THROUGH ONE R METER. ENERGY FOR ALL NON-TENANT SPACE WILL D THROUGH ONE WATTHOUR METER. CONTACT NVE TIONS FOR MULTIPLE RATE CLASS INSTALLATIONS.

NVEnergy

18 FREMONT STREET - PHASE 2 - INSTALLATION

FREMONT STREET / MAIN STREET

PROJ #3001616937 SCALE: 1"=30'
SHEET # 4 OF 7 DATE:11/27/2018

tf21987

7/30/2019 1:14 PM

Sharing of this drawing and the information contained herein shall be only to individuals/parties who have entered into an agreement with Applicant for the completion of work associated with this specific project. Use for purposes other than this specific project requires the written consent of NV Energy.

SHEET 20 33

2 REVISION(S)

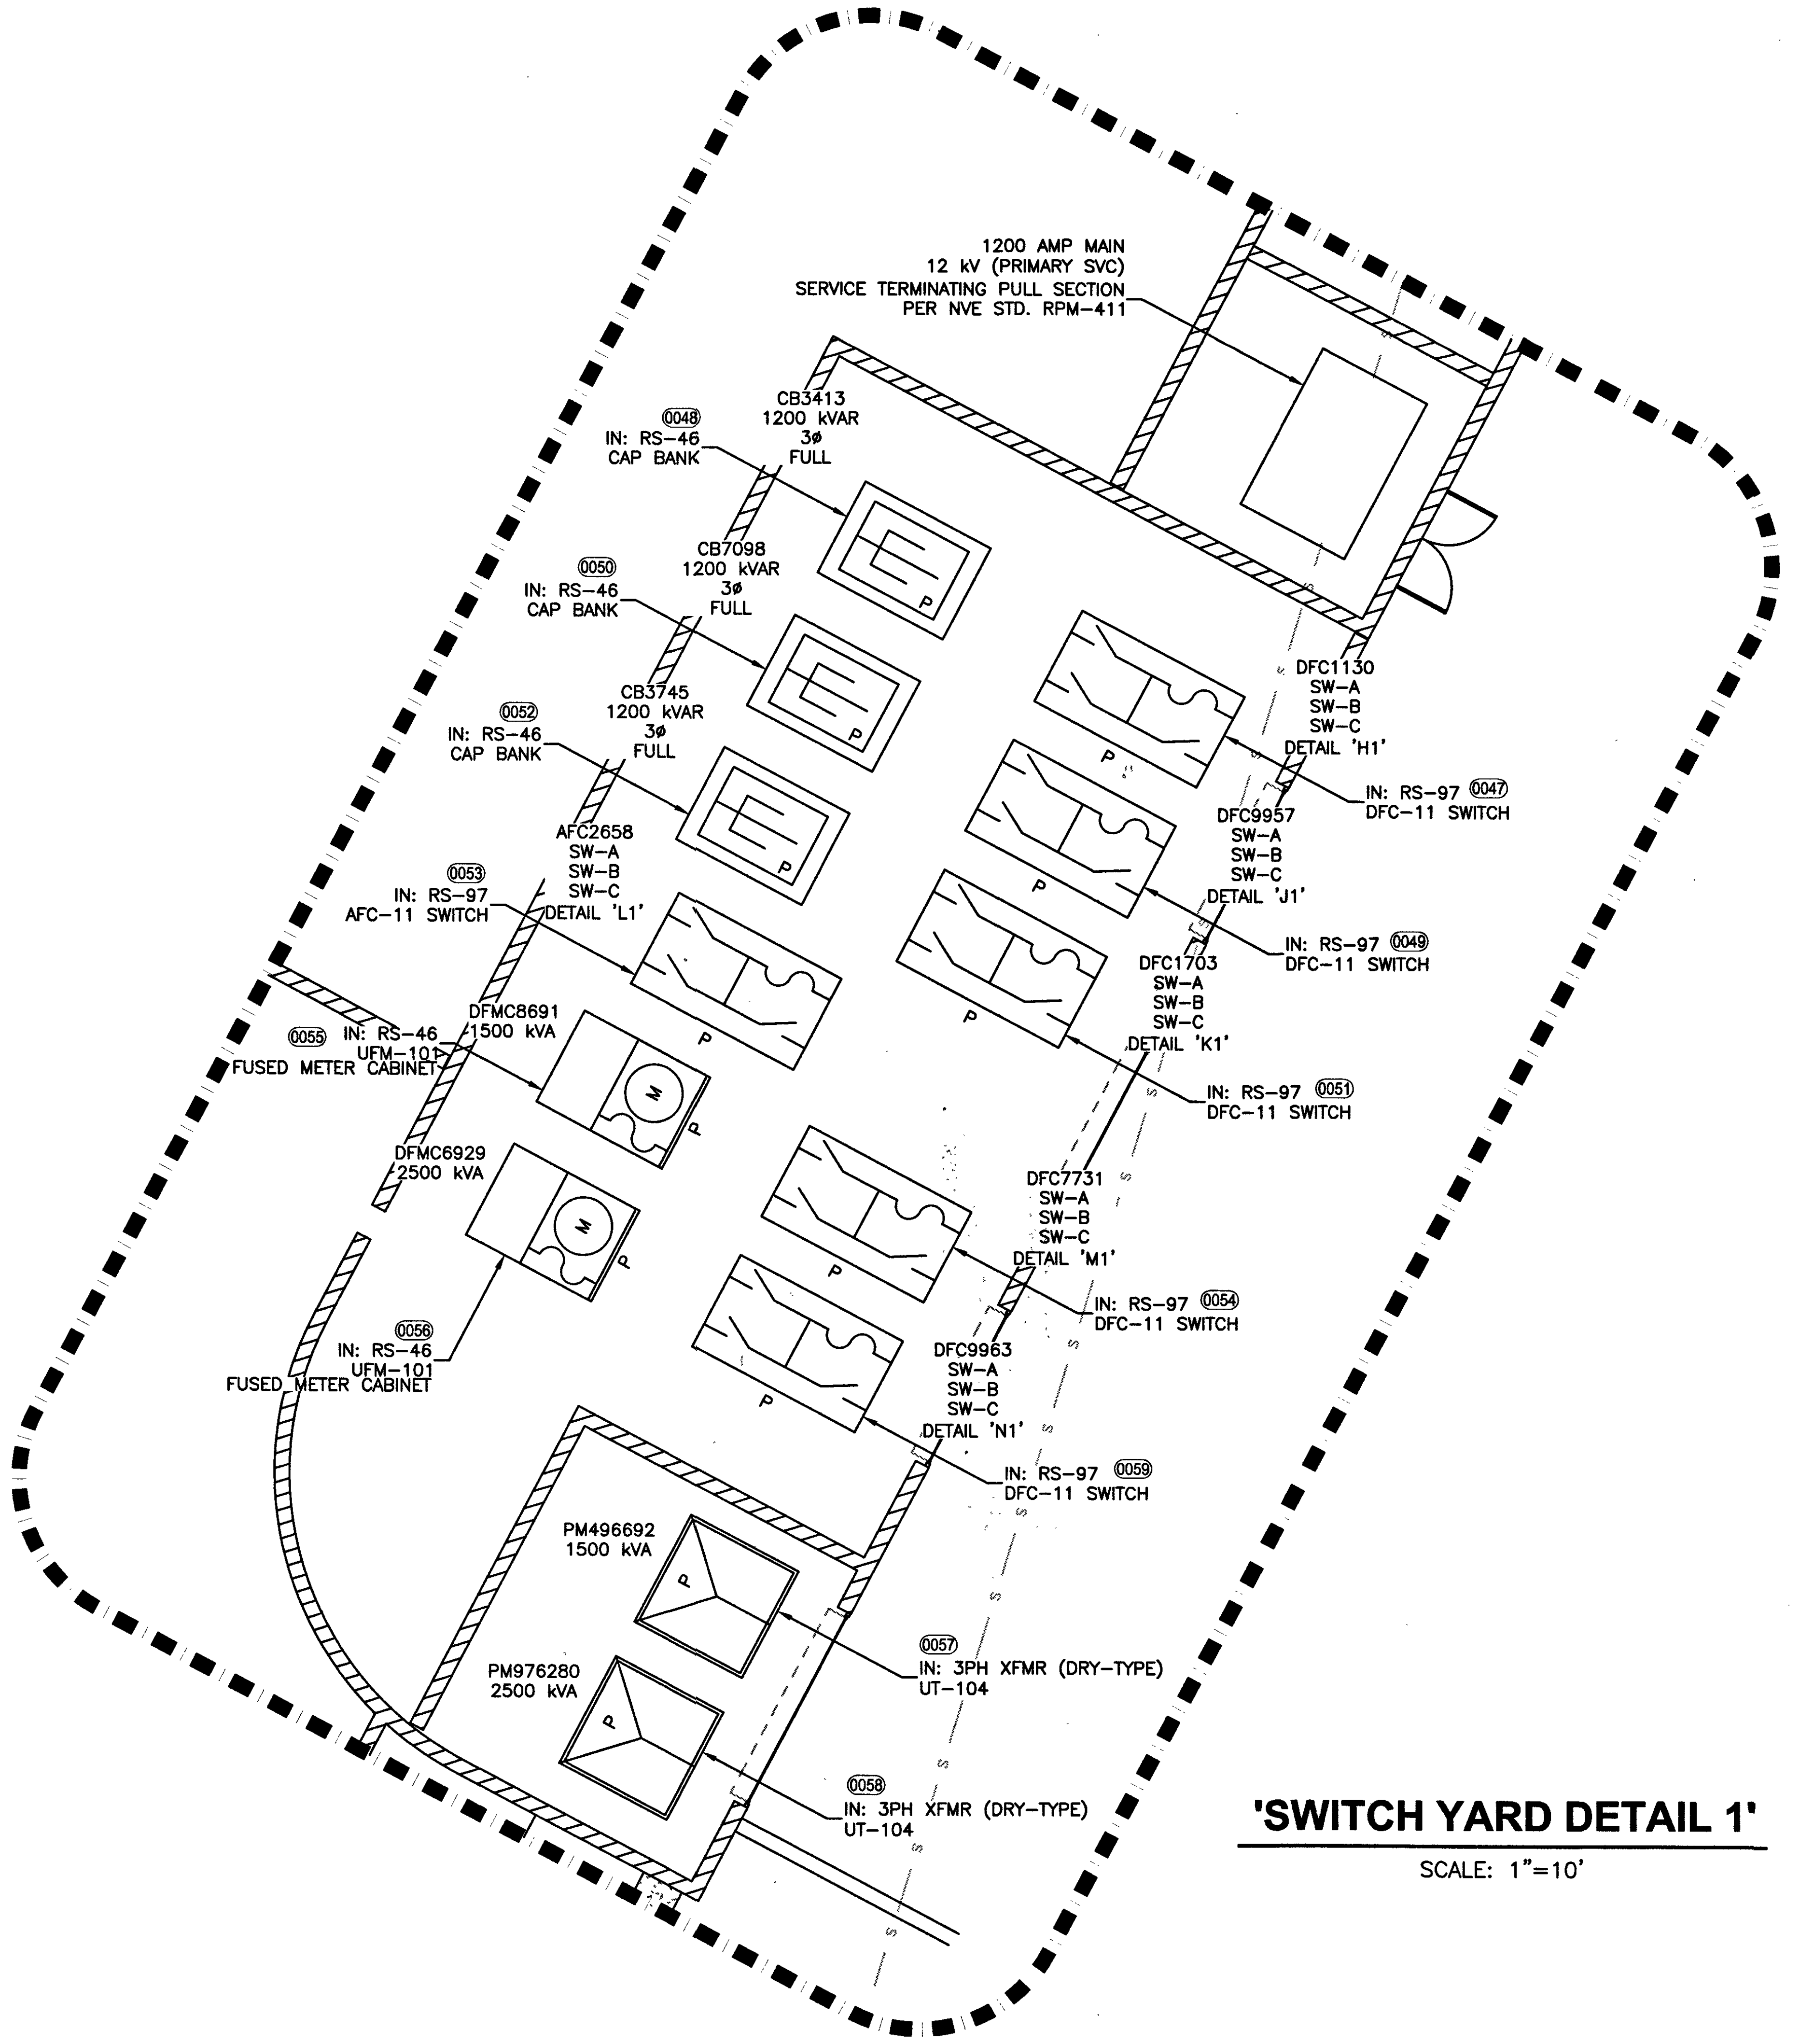
1200 AMP MAIN
12 kV (PRIMARY SVC)
SERVICE TERMINATING PULL SECTION
PER NVE STD. RPM-411
CB3413
1200 kVAR
3ø
FULL
(0048)
IN: RS-46
CAP BANK
CB7098
1200 kVAR
3ø
FULL
(0050)
IN: RS-46
CAP BANK
CB3745
1200 kVAR
3ø
FULL
(0052)
IN: RS-46
CAP BANK
AFC2658
SW-A
SW-B
SW-C
DETAIL 'L1'
(0053)
IN: RS-97
AFC-11 SWITCH
DFC1130
SW-A
SW-B
SW-C
DETAIL 'H1'
IN: RS-97 (0047)
DFC-11 SWITCH
DFC9957
SW-A
SW-B
SW-C
DETAIL 'J1'
IN: RS-97 (0049)
DFC-11 SWITCH
DFC1703
SW-A
SW-B
SW-C
DETAIL 'K1'
IN: RS-97 (0051)
DFC-11 SWITCH
DFMC8691
1500 kVA
(0055) IN: RS-46
UFM-101
FUSED METER CABINET
DFMC6929
2500 kVA
(0056)
IN: RS-46
UFM-101
FUSED METER CABINET
DFC7731
SW-A
SW-B
SW-C
DETAIL 'M1'
IN: RS-97 (0054)
DFC-11 SWITCH
DFC9963
SW-A
SW-B
SW-C
DETAIL 'N1'
IN: RS-97 (0059)
DFC-11 SWITCH
PM496692
1500 kVA
PM976280
2500 kVA
(0057)
IN: 3PH XFMR (DRY-TYPE)
UT-104
(0058)
IN: 3PH XFMR (DRY-TYPE)
UT-104
P
M

'SWITCH YARD DETAIL 1'

SCALE: 1"=10'

T,R,S: 20-61-34

APN: 13934112001

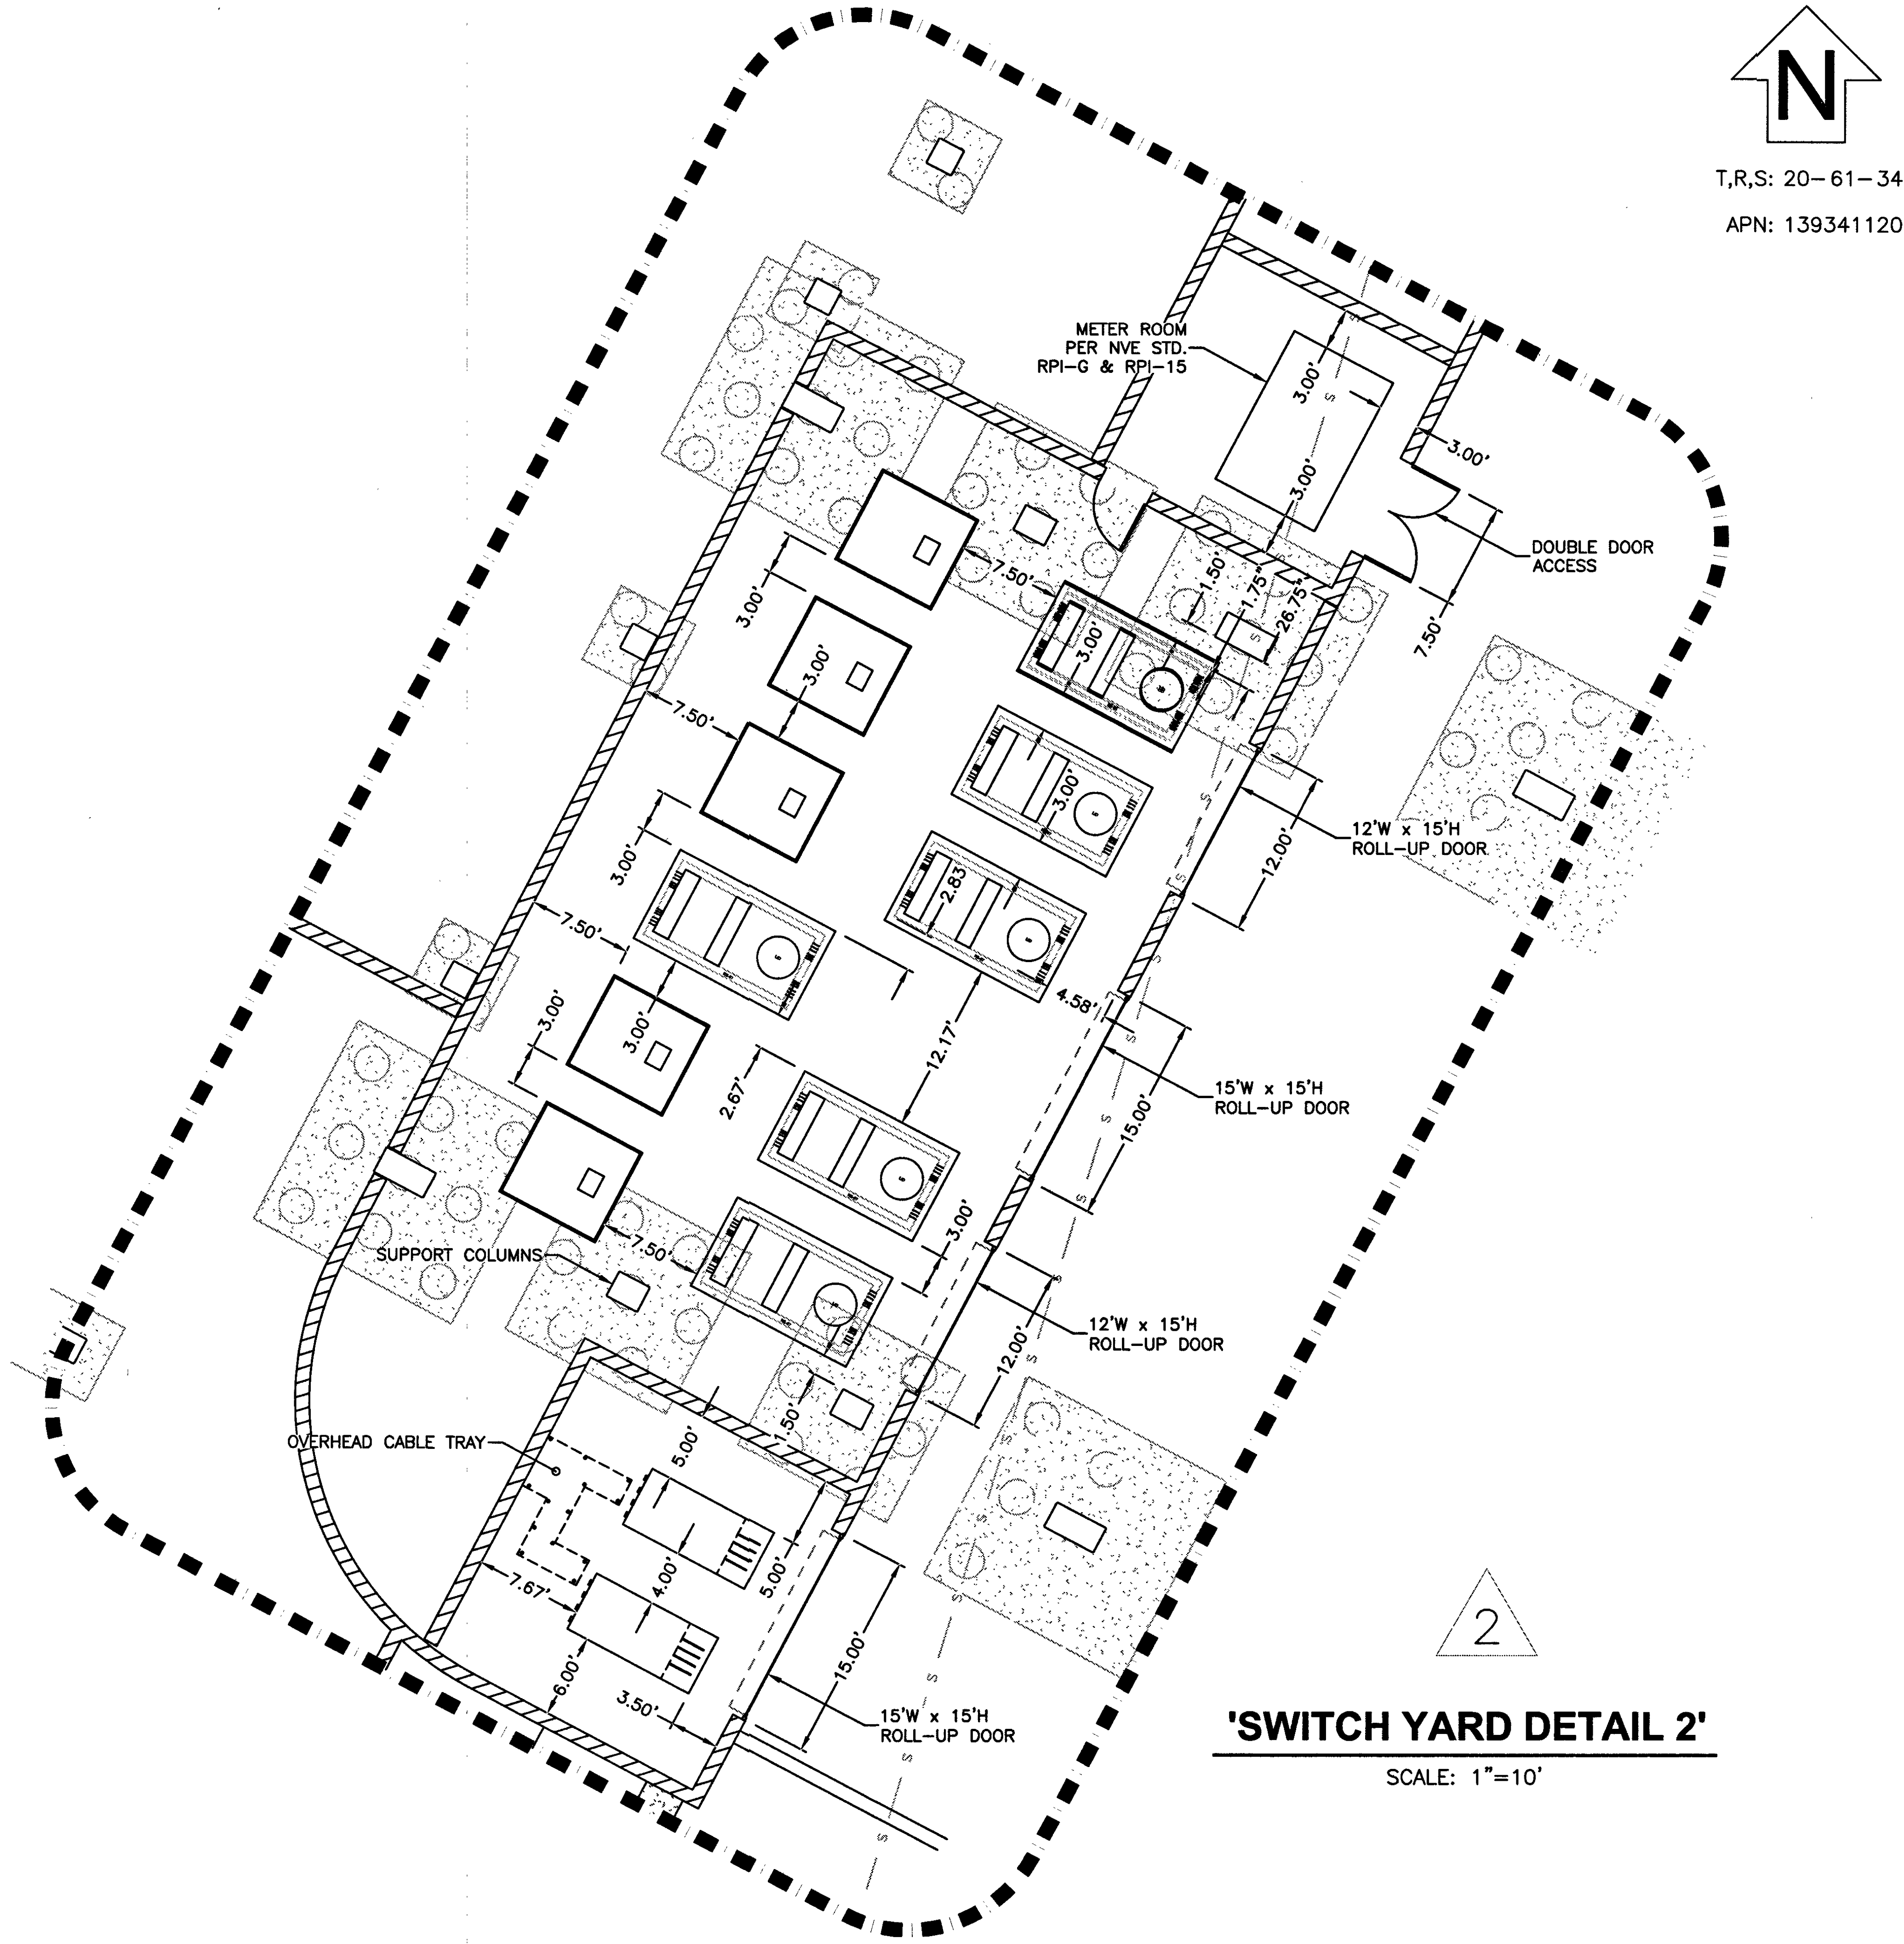
N
METER ROOM
PER NVE STD.
RPI-G & RPI-15
DOUBLE DOOR
ACCESS
12'W x 15'H
ROLL-UP DOOR
15'W x 15'H
ROLL-UP DOOR
12'W x 15'H
ROLL-UP DOOR
15'W x 15'H
ROLL-UP DOOR
SUPPORT COLUMNS
OVERHEAD CABLE TRAY
3.00'
7.50'
1.50'
1.75'
26.75'
12.00'
2.83
4.58'
12.17'
2.67'
15.00'
5.00'
4.00'
7.67'
6.00'
3.50'
2

'SWITCH YARD DETAIL 2'

SCALE: 1"=10'

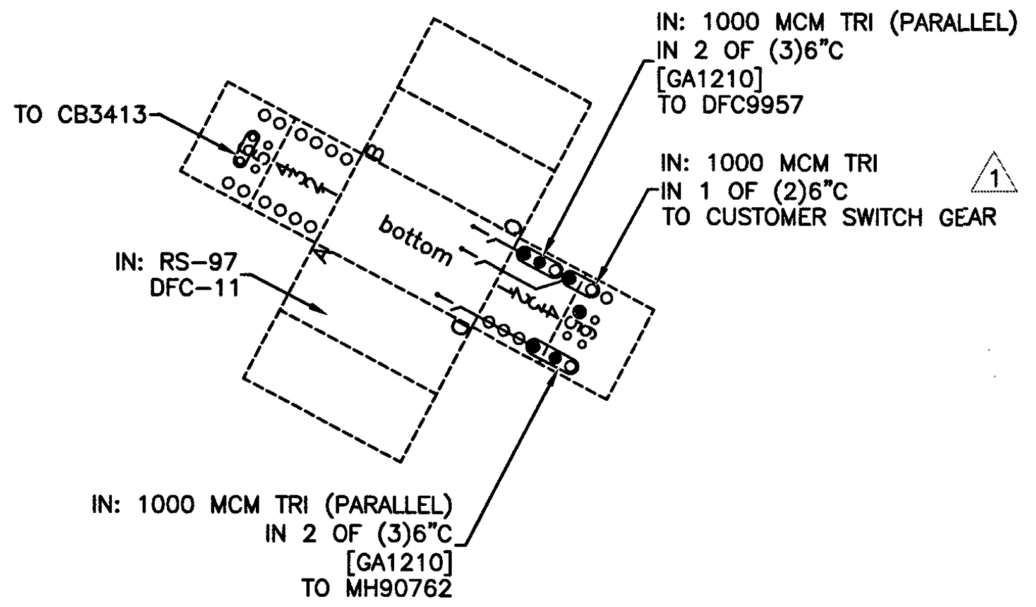
TO CB3413
IN: RS-97
DFC-11
bottom
IN: 1000 MCM TRI (PARALLEL)
IN 2 OF (3)6"C
[GA1210]
TO DFC9957
IN: 1000 MCM TRI
IN 1 OF (2)6"C
TO CUSTOMER SWITCH GEAR
1
IN: 1000 MCM TRI (PARALLEL)
IN 2 OF (3)6"C
[GA1210]
TO MH90762

DFC1130

DETAIL ' H1 '

NOT TO SCALE

1

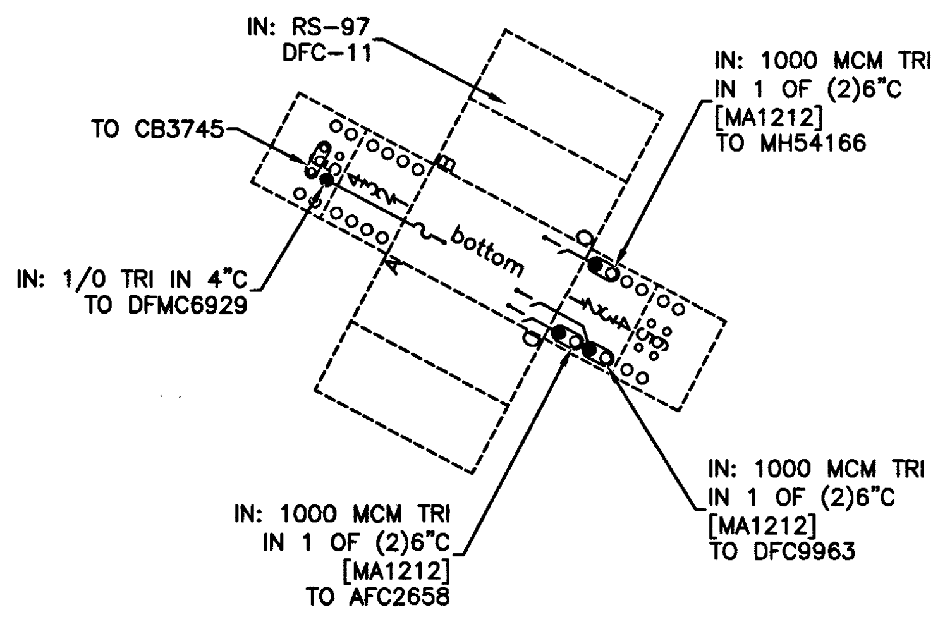
IN: RS-97
DFC-11
TO CB3745
IN: 1/0 TRI IN 4"C
TO DFMC6929
bottom
IN: 1000 MCM TRI
IN 1 OF (2)6"C
[MA1212]
TO MH54166
IN: 1000 MCM TRI
IN 1 OF (2)6"C
[MA1212]
TO AFC2658
IN: 1000 MCM TRI
IN 1 OF (2)6"C
[MA1212]
TO DFC9963

DFC1703

DETAIL ' K1 '

NOT TO SCALE

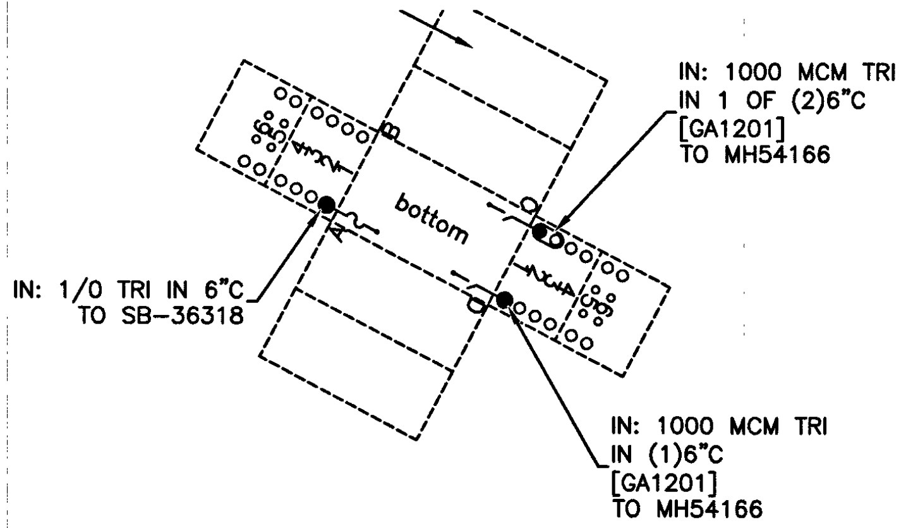
IN: 1/0 TRI IN 6"C
TO SB-36318
bottom
IN: 1000 MCM TRI
IN 1 OF (2)6"C
[GA1201]
TO MH54166
IN: 1000 MCM TRI
IN (1)6"C
[GA1201]
TO MH54166

DFC7731

DETAIL ' M1 '

NOT TO SCALE

NOTE TO CREW:

EQUIPMENT TO BE INSTALLED USING GANTRY CRANE PROVIDED BY CUSTOMER

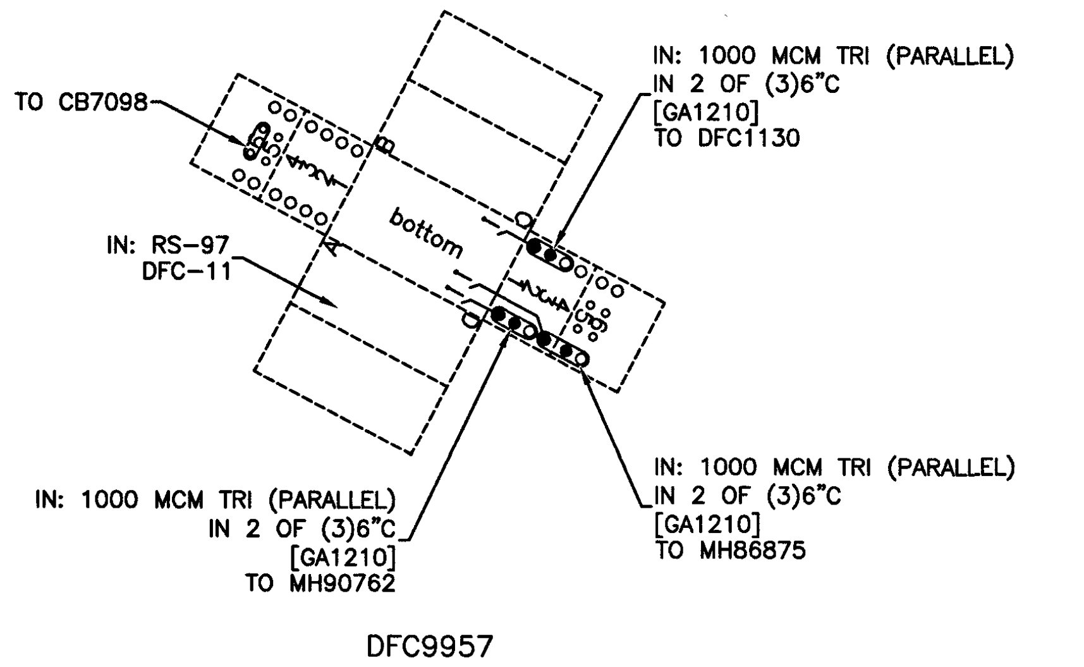
TO CB7098
IN: RS-97
DFC-11
bottom
IN: 1000 MCM TRI (PARALLEL)
IN 2 OF (3)6"C
[GA1210]
TO DFC1130
IN: 1000 MCM TRI (PARALLEL)
IN 2 OF (3)6"C
[GA1210]
TO MH90762
IN: 1000 MCM TRI (PARALLEL)
IN 2 OF (3)6"C
[GA1210]
TO MH86875

DFC9957

DETAIL ' J1 '

NOT TO SCALE

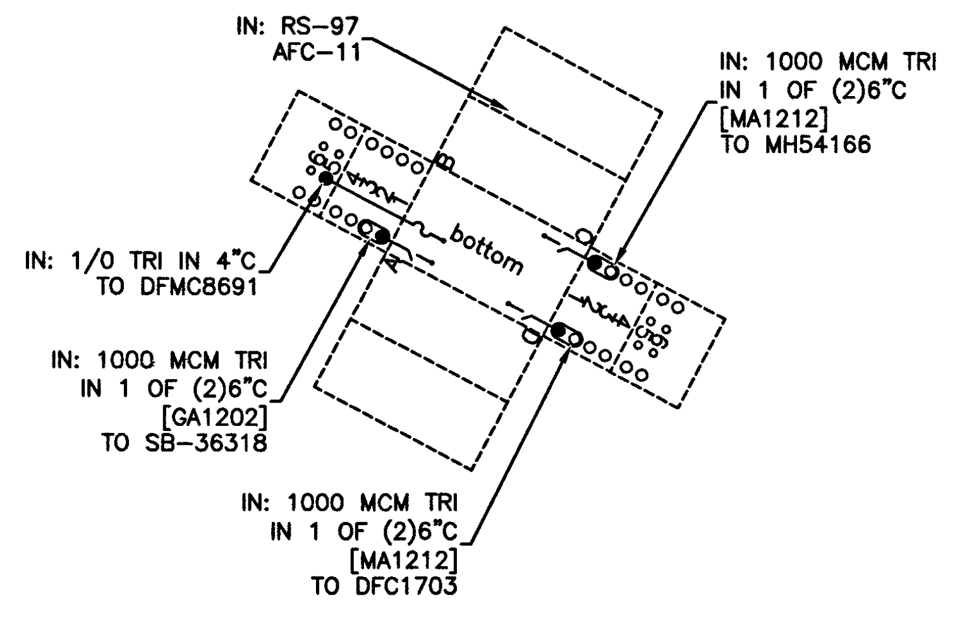
IN: RS-97
AFC-11
IN: 1/0 TRI IN 4"C
TO DFMC8691
bottom
IN: 1000 MCM TRI
IN 1 OF (2)6"C
[MA1212]
TO MH54166
IN: 1000 MCM TRI
IN 1 OF (2)6"C
[GA1202]
TO SB-36318
IN: 1000 MCM TRI
IN 1 OF (2)6"C
[MA1212]
TO DFC1703

AFC2658

DETAIL ' L1 '

NOT TO SCALE

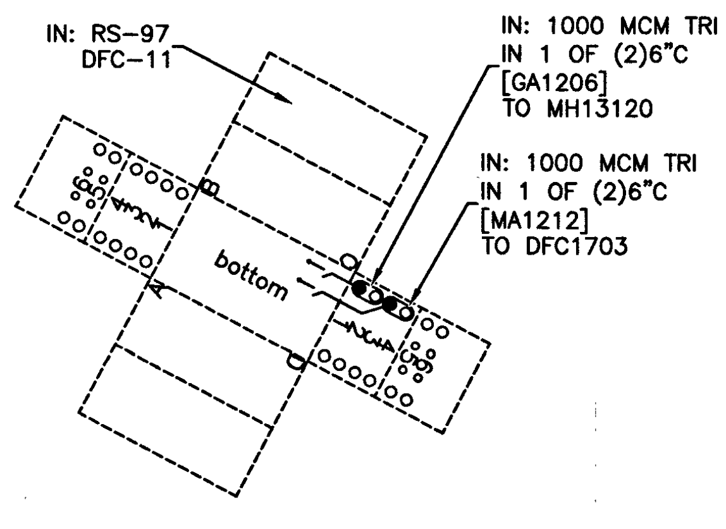
IN: RS-97
DFC-11
bottom
IN: 1000 MCM TRI
IN 1 OF (2)6"C
[GA1206]
TO MH13120
IN: 1000 MCM TRI
IN 1 OF (2)6"C
[MA1212]
TO DFC1703

DFC9963

DETAIL ' N1 '

NOT TO SCALE

DEVELOPER'S OFFSITE ENCROACHMENT PERMIT
TO BE UTILIZED FOR THE INSTALLATION OF
NVEnergy FACILITIES

NOTE: ALL THE ABOVE GROUND UTILITY APPURTENANCES SHALL CONFORM TO THE REQUIREMENTS OF CLV UNIFIED DEVELOPMENT CODE TITLE 19.06 AND 19.08

APPROVED FOR CONSTRUCTION

THIS APPROVAL IS FOR WORK IN CLV R/W & EASEMENT ONLY. OBTAINING PERMISSIONS OR EASEMENTS FOR WORK SHOWN ON PRIVATE PROPERTY IS THE RESPONSIBILITY OF THE UTILITY.

see civil cover — 12.12.19
APPROVAL BY: — DATE

CITY OF LAS VEGAS
PERMIT REQUIRED*

CONTACT CLV LAND DEVELOPMENT (229-6371)
CLV CONSTRUCTION SERVICES MUST BE NOTIFIED 24 HOURS PRIOR TO COMMENCING CONSTRUCTION
(229-6337)

HANSEN ____________

DATE ____________

*NVE INSPECTOR MUST BE NOTIFIED BY FAX 48 HOURS PRIOR TO COMMENCING CONSTRUCTION & WILL VERIFY CITY PERMIT FOR WORK DONE IN STREETS OR SIDEWALK.
FAX PERMIT TO:
LAS VEGAS NORTH (RYAN CENTER): 402-4354
LAS VEGAS SOUTH (BELTWAY CENTER): 402-6864

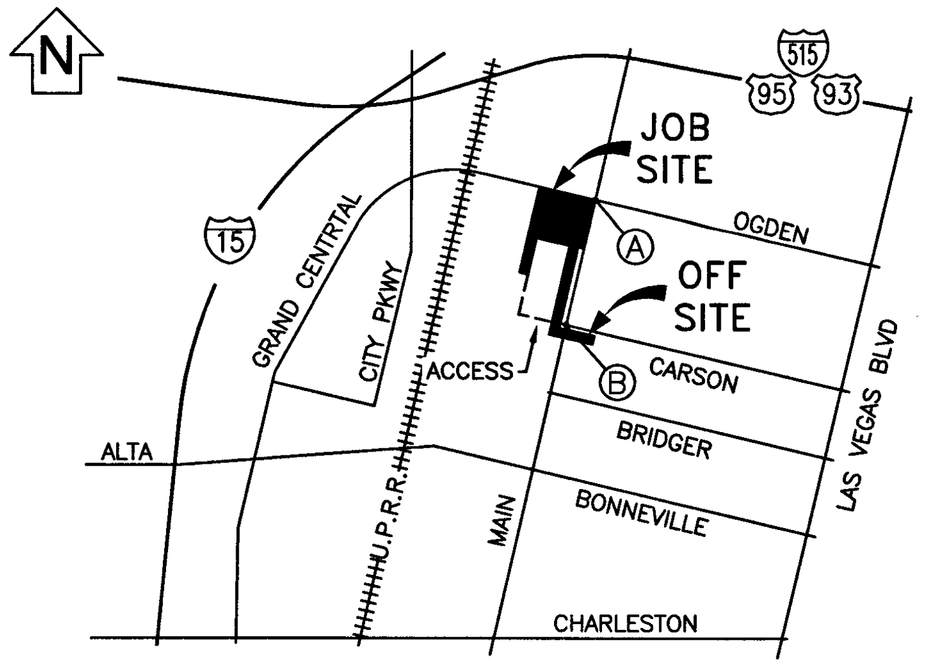
N
515
95
93
15
JOB SITE
OFF SITE
A
B
OGDEN
CARSON
BRIDGER
BONNEVILLE
CHARLESTON
ALTA
GRAND CENTRTAL
CITY PKWY
U.P.R.R.
ACCESS
MAIN
LAS VEGAS BLVD

VICINITY MAP

(NOT TO SCALE)

EVERY EFFORT HAS BEEN MADE TO IDENTIFY ALL NVE FACILITIES. THE CUSTOMER SHALL CONFIRM THE EXISTENCE AND LOCATION OF THESE FACILITIES.

AVOID HITTING OVERHEAD POWER LINES. IT'S COSTLY.

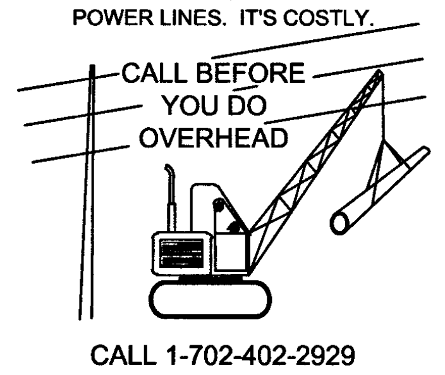
CALL BEFORE
YOU DO
OVERHEAD

CALL 1-702-402-2929

Call before you Dig
Avoid cutting underground utility lines. It's costly.
CALL
811
OR
1-800-227-2600
AND CLARK COUNTY TRAFFIC OPERATIONS
1-702-455-6000

REVISIONS

NO.	DESCRIPTION	DATE	REV BY
1	UPGRADE CABLE FROM DFC1130 TO PRIMARY METER, 1/0 TRI TO 1000 MCM TRI (SH. 2)	7/10/2019	GH
2	MANUFACTURE ERROR IN PAD/VAULT DIMENSIONS, ADJUSTED SWITCH YARD TO MATCH CORRECT SPACING. SHEET 5	7/26/2019	

NON-STANDARD

PROJECT PURPOSE:

INSTALL NEW SWITCH YARD WITH SWITCH CABINETS, FUSED PRIMARY METERS, AND DRY-TYPE TRANSFORMERS FOR NEW RESORT AND TO REPLACE EXISTING NVE EQUIPMENT IN CONFLICT WITH NEW PARKING STRUCTURE

EXHIBIT 'A'

NVEnergy INFORMATION:
COORDINATOR: REIPLINGER, BRAD
PHONE: (702) 379-0896 D.F. CC
DESIGNER: FOWLER, THOMAS
DCA: N/A
INSPECTOR: 702-402-3008 OR UGI@NVENERGY.COM
STAND BY: (702) 402-4450, 4150, 4114, 4117, 4118
DISTRICT: LVN
JPA INFORMATION:
JPA ADMIN PHONE: N/A JPA#: N/A
CUSTOMER INFORMATION:
APPLICANT: 18 FREMONT STREET AQUISITION, LLC
APPLICANT CONTACT: HITCH, SUSAN
CONTACT: HAMLIN, STEVE ** 702-208-7166
APPROVAL DATE: 6/25/2019
GOVERNMENT INFORMATION:
AGENCY: CLV
APPROVAL DATE: ____________

FO ACH SERVICE POINT (POINT OF DELIVERY), ENERGY FOR NANT SPACE WILL BE MEASURED THROUGH ONE R METER. ENERGY FOR ALL NON-TENANT SPACE WILL D THROUGH ONE WATTHOUR METER. CONTACT NVE TIONS FOR MULTIPLE RATE CLASS INSTALLATIONS.

FOR PERMITING ONLY

NVEnergy

18 FREMONT STREET - PHASE 2 - INSTALLATION

FREMONT STREET / MAIN STREET

PROJ #3001616937 | SCALE: 1"=30'
SHEET # 5 OF 7 | DATE:11/27/2018

tf21987

7/30/2019 1:14 PM

Sharing of this drawing and the information contained herein shall be only to individuals/parties who have entered into an agreement with Applicant for the completion of work associated with this specific project. Use for purposes other than this specific project requires the written consent of NV Energy.

SHEET 21

34

2 REVISION(S)

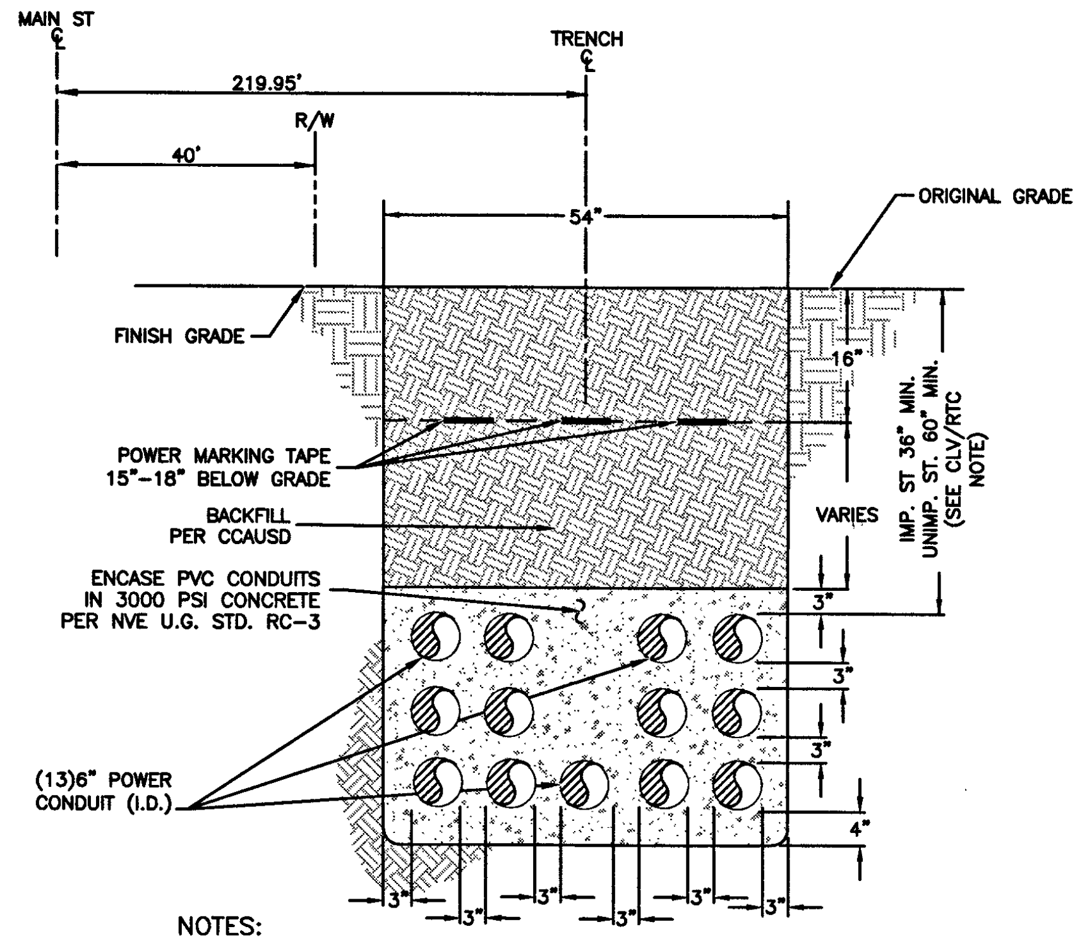
MAIN ST
TRENCH
219.95'
R/W
40'
54"
ORIGINAL GRADE
FINISH GRADE
16"
POWER MARKING TAPE 15"-18" BELOW GRADE
BACKFILL PER CCAUSD
VARIES
IMP. ST. 36" MIN. UNIMP. ST. 60" MIN. (SEE CLV/RTC NOTE)
ENCASE PVC CONDUITS IN 3000 PSI CONCRETE PER NVE U.G. STD. RC-3
(13)6" POWER CONDUIT (I.D.)
3"
4"

NOTES:

CLV REQUIREMENTS (APPLICABLE WITHIN CITY OF LAS VEGAS LIMITS ONLY):
IMPROVED AREA (IMP. ST.): (LOCATION OF TRENCH)
AREA WILL BE CONSIDERED IMPROVED IF IT MEETS ONE OR MORE OF THE FOLLOWING CRITERIA(S).
- EXISTING PERMANENT PAVEMENT WITH CURB & GUTTER AND/OR ADJACENT PERMANENT SIDEWALK.
- WITHIN AN IMPROVED TRAIL AREA.
- LIMITS OF CONSTRUCTION INSTALLED CONCURRENT WITH A PRIVATE OR PUBLIC PROJECT.

UNIMPROVED AREA (UNIMP. ST.): (LOCATION OF TRENCH)
ANY OTHER SCENARIO THAT FAILS TO MEET THE IMPROVED AREA CRITERIA(S) WILL BE CONSIDERED AN UNIMPROVED AREA.
NVE REQUIREMENTS:
FOR ALL OTHER JURISDICTIONS REFER TO NVE STANDARDS.
BACKFILL REQUIREMENTS NVE. STD. RT-1.
TRENCH DEPTH REQUIREMENTS NVE. STD. RT-5.

TRENCH DETAIL

7-6" CONDUITS

SECTION " AA "

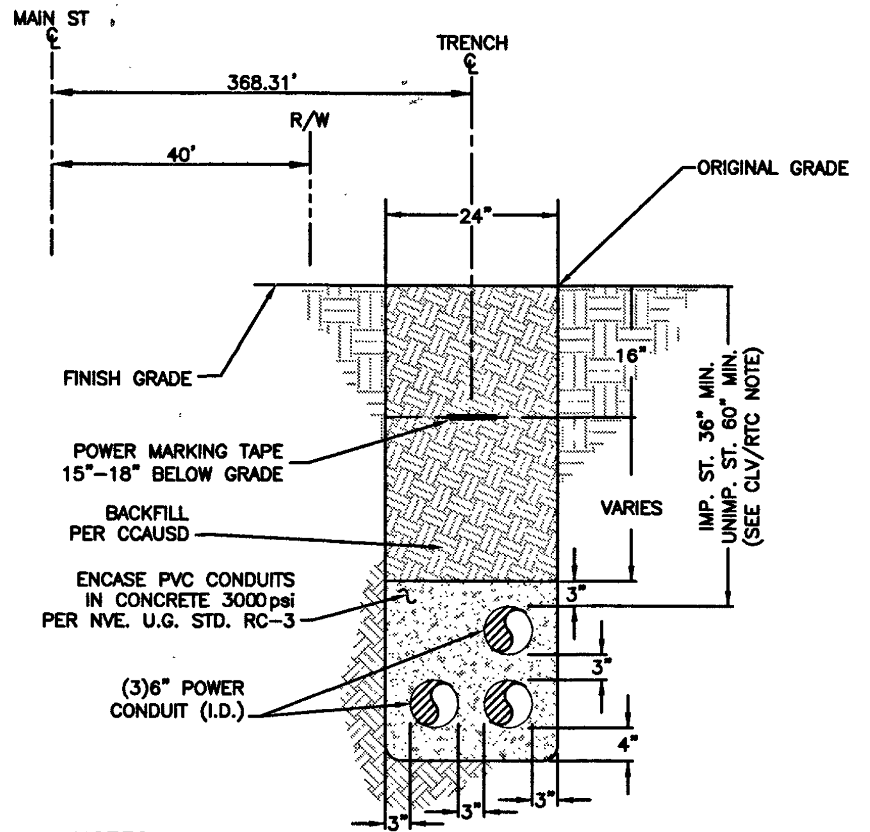
MAIN ST
TRENCH
368.31'
R/W
40'
24"
ORIGINAL GRADE
FINISH GRADE
16"
POWER MARKING TAPE 15"-18" BELOW GRADE
BACKFILL PER CCAUSD
VARIES
IMP. ST. 36" MIN. UNIMP. ST. 60" MIN. (SEE CLV/RTC NOTE)
ENCASE PVC CONDUITS IN CONCRETE 3000 psi PER NVE. U.G. STD. RC-3
(3)6" POWER CONDUIT (I.D.)
3"
4"

NOTES:

CLV REQUIREMENTS (APPLICABLE WITHIN CITY OF LAS VEGAS LIMITS ONLY):
IMPROVED AREA (IMP. ST.): (LOCATION OF TRENCH)
AREA WILL BE CONSIDERED IMPROVED IF IT MEETS ONE OR MORE OF THE FOLLOWING CRITERIA(S).
- EXISTING PERMANENT PAVEMENT WITH CURB & GUTTER AND/OR ADJACENT PERMANENT SIDEWALK.
- WITHIN AN IMPROVED TRAIL AREA.
- LIMITS OF CONSTRUCTION INSTALLED CONCURRENT WITH A PRIVATE OR PUBLIC PROJECT.

UNIMPROVED AREA (UNIMP. ST.): (LOCATION OF TRENCH)
ANY OTHER SCENARIO THAT FAILS TO MEET THE IMPROVED AREA CRITERIA(S) WILL BE CONSIDERED AN UNIMPROVED AREA.
NVE REQUIREMENTS:
FOR ALL OTHER JURISDICTIONS REFER TO NVE STANDARDS.
BACKFILL REQUIREMENTS NVE. STD. RT-1.
TRENCH DEPTH REQUIREMENTS NVE. STD. RT-5.

TRENCH DETAIL

3-6" CONDUITS

SECTION "AB"

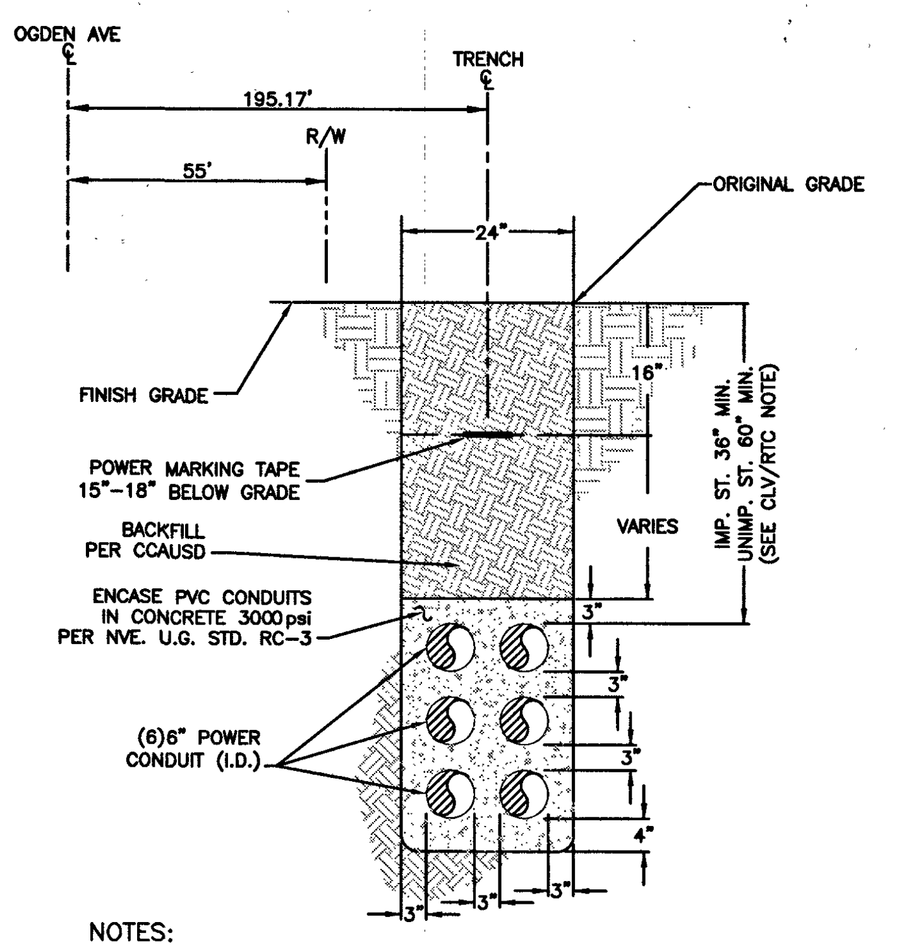
OGDEN AVE
TRENCH
195.17'
R/W
55'
24"
ORIGINAL GRADE
FINISH GRADE
16"
POWER MARKING TAPE 15"-18" BELOW GRADE
BACKFILL PER CCAUSD
VARIES
IMP. ST. 36" MIN. UNIMP. ST. 60" MIN. (SEE CLV/RTC NOTE)
ENCASE PVC CONDUITS IN CONCRETE 3000psi PER NVE. U.G. STD. RC-3
(6)6" POWER CONDUIT (I.D.)
3"
4"

NOTES:

CLV REQUIREMENTS (APPLICABLE WITHIN CITY OF LAS VEGAS LIMITS ONLY):
IMPROVED AREA (IMP. ST.): (LOCATION OF TRENCH)
AREA WILL BE CONSIDERED IMPROVED IF IT MEETS ONE OR MORE OF THE FOLLOWING CRITERIA(S).
- EXISTING PERMANENT PAVEMENT WITH CURB & GUTTER AND/OR ADJACENT PERMANENT SIDEWALK.
- WITHIN AN IMPROVED TRAIL AREA.
- LIMITS OF CONSTRUCTION INSTALLED CONCURRENT WITH A PRIVATE OR PUBLIC PROJECT.

UNIMPROVED AREA (UNIMP. ST.): (LOCATION OF TRENCH)
ANY OTHER SCENARIO THAT FAILS TO MEET THE IMPROVED AREA CRITERIA(S) WILL BE CONSIDERED AN UNIMPROVED AREA.
NVE REQUIREMENTS:
FOR ALL OTHER JURISDICTIONS REFER TO NVE STANDARDS.
BACKFILL REQUIREMENTS NVE. STD. RT-1.
TRENCH DEPTH REQUIREMENTS NVE. STD. RT-5.

TRENCH DETAIL

6-6" CONDUITS

SECTION "AC"

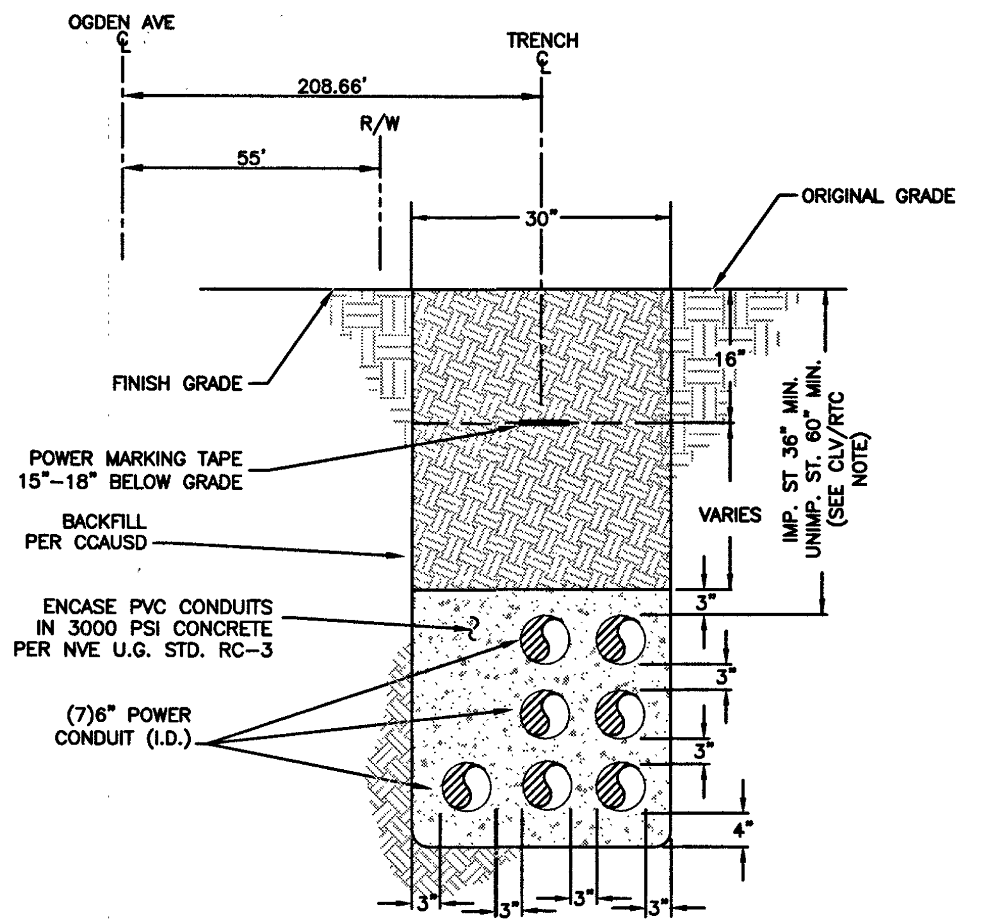
OGDEN AVE
TRENCH
208.66'
R/W
55'
30"
ORIGINAL GRADE
FINISH GRADE
16"
POWER MARKING TAPE 15"-18" BELOW GRADE
BACKFILL PER CCAUSD
VARIES
IMP. ST. 36" MIN. UNIMP. ST. 60" MIN. (SEE CLV/RTC NOTE)
ENCASE PVC CONDUITS IN 3000 PSI CONCRETE PER NVE U.G. STD. RC-3
(7)6" POWER CONDUIT (I.D.)
3"
4"

NOTES:

CLV REQUIREMENTS (APPLICABLE WITHIN CITY OF LAS VEGAS LIMITS ONLY):
IMPROVED AREA (IMP. ST.): (LOCATION OF TRENCH)
AREA WILL BE CONSIDERED IMPROVED IF IT MEETS ONE OR MORE OF THE FOLLOWING CRITERIA(S).
- EXISTING PERMANENT PAVEMENT WITH CURB & GUTTER AND/OR ADJACENT PERMANENT SIDEWALK.
- WITHIN AN IMPROVED TRAIL AREA.
- LIMITS OF CONSTRUCTION INSTALLED CONCURRENT WITH A PRIVATE OR PUBLIC PROJECT.

UNIMPROVED AREA (UNIMP. ST.): (LOCATION OF TRENCH)
ANY OTHER SCENARIO THAT FAILS TO MEET THE IMPROVED AREA CRITERIA(S) WILL BE CONSIDERED AN UNIMPROVED AREA.
NVE REQUIREMENTS:
FOR ALL OTHER JURISDICTIONS REFER TO NVE STANDARDS.
BACKFILL REQUIREMENTS NVE. STD. RT-1.
TRENCH DEPTH REQUIREMENTS NVE. STD. RT-5.

TRENCH DETAIL

7-6" CONDUITS

SECTION " AD "

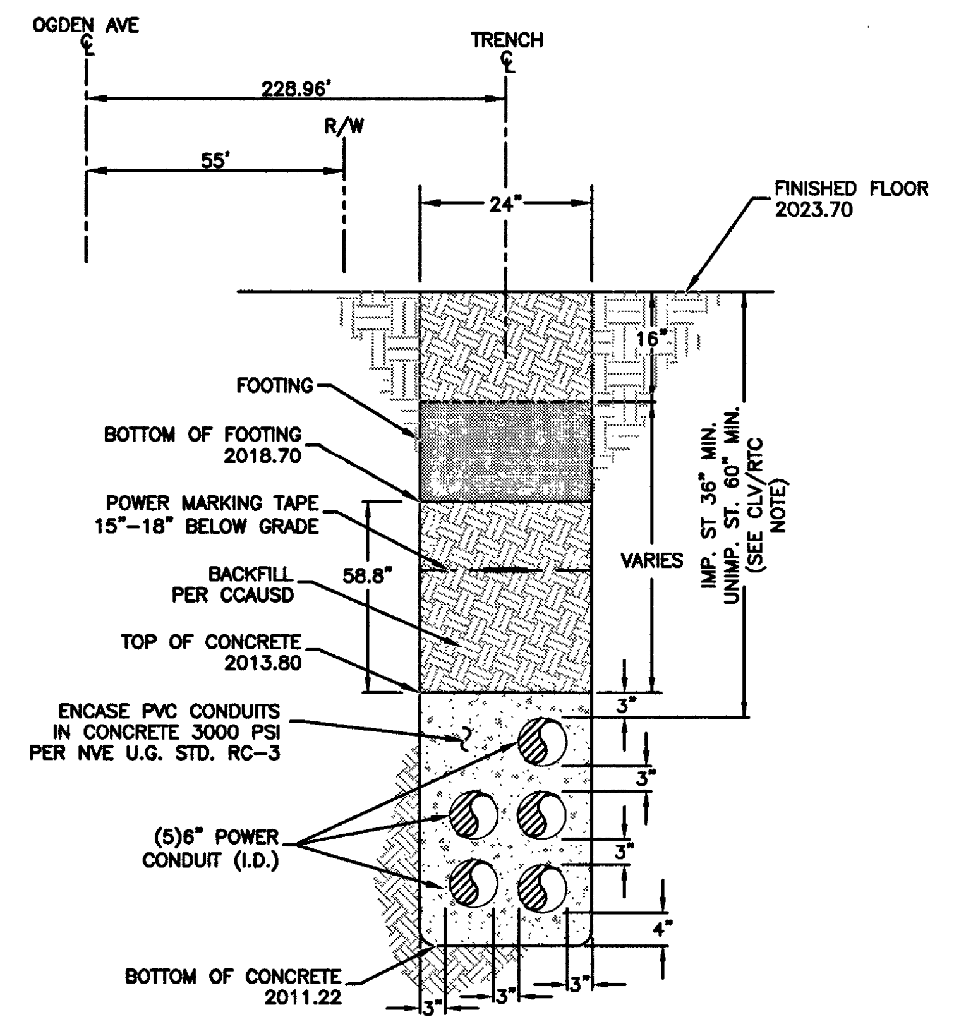
OGDEN AVE
TRENCH
228.96'
R/W
55'
24"
FINISHED FLOOR 2023.70
16"
FOOTING
BOTTOM OF FOOTING 2018.70
POWER MARKING TAPE 15"-18" BELOW GRADE
BACKFILL PER CCAUSD
58.8"
VARIES
IMP. ST. 36" MIN. UNIMP. ST. 60" MIN. (SEE CLV/RTC NOTE)
TOP OF CONCRETE 2013.80
ENCASE PVC CONDUITS IN CONCRETE 3000 PSI PER NVE U.G. STD. RC-3
(5)6" POWER CONDUIT (I.D.)
BOTTOM OF CONCRETE 2011.22
3"
4"

NOTES:

CLV REQUIREMENTS (APPLICABLE WITHIN CITY OF LAS VEGAS LIMITS ONLY):
IMPROVED AREA (IMP. ST.): (LOCATION OF TRENCH)
AREA WILL BE CONSIDERED IMPROVED IF IT MEETS ONE OR MORE OF THE FOLLOWING CRITERIA(S).
- EXISTING PERMANENT PAVEMENT WITH CURB & GUTTER AND/OR ADJACENT PERMANENT SIDEWALK.
- WITHIN AN IMPROVED TRAIL AREA.
- LIMITS OF CONSTRUCTION INSTALLED CONCURRENT WITH A PRIVATE OR PUBLIC PROJECT.

UNIMPROVED AREA (UNIMP. ST.): (LOCATION OF TRENCH)
ANY OTHER SCENARIO THAT FAILS TO MEET THE IMPROVED AREA CRITERIA(S) WILL BE CONSIDERED AN UNIMPROVED AREA.
NVE REQUIREMENTS:
FOR ALL OTHER JURISDICTIONS REFER TO NVE STANDARDS.
BACKFILL REQUIREMENTS NVE. STD. RT-1.
TRENCH DEPTH REQUIREMENTS NVE. STD. RT-5.

TRENCH DETAIL

5-6" CONDUITS

SECTION " AE "

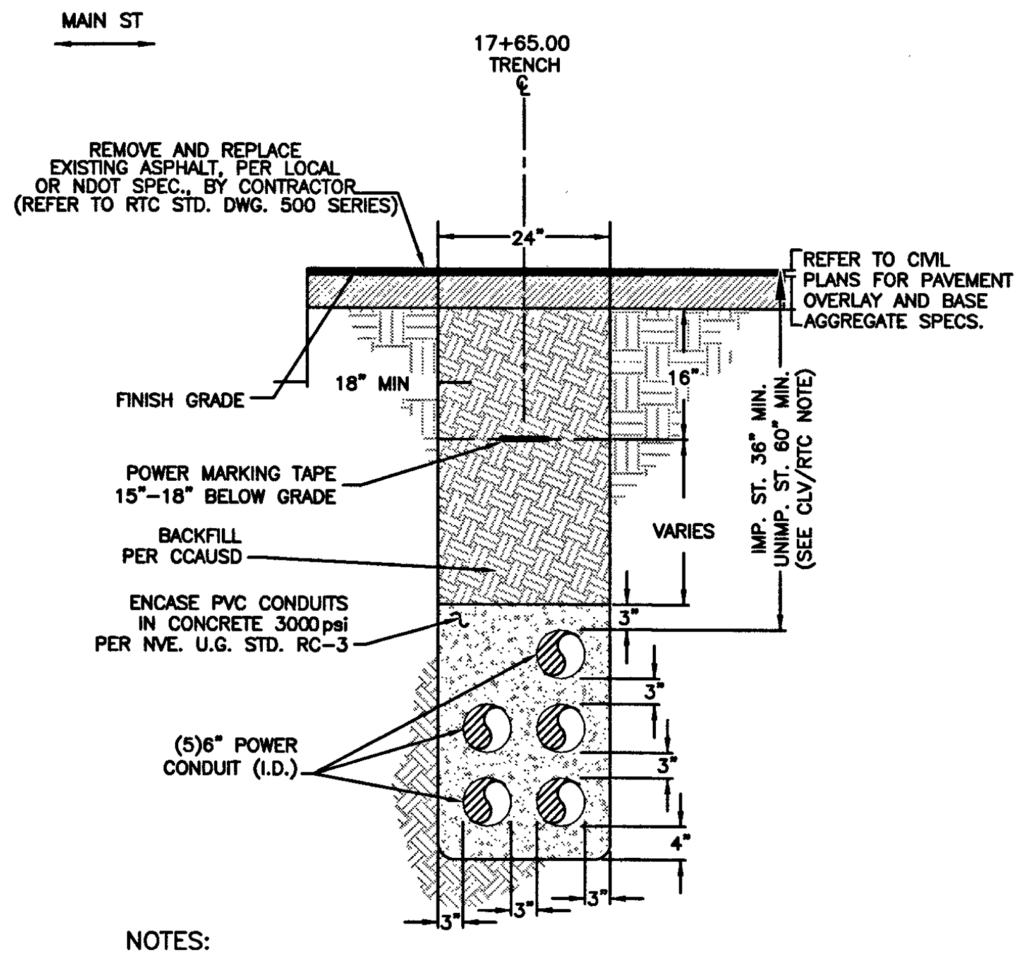
MAIN ST
17+65.00
TRENCH
REMOVE AND REPLACE EXISTING ASPHALT, PER LOCAL OR NDOT SPEC., BY CONTRACTOR (REFER TO RTC STD. DWG. 500 SERIES)
24"
REFER TO CIVIL PLANS FOR PAVEMENT OVERLAY AND BASE AGGREGATE SPECS.
FINISH GRADE
18" MIN
16"
POWER MARKING TAPE 15"-18" BELOW GRADE
BACKFILL PER CCAUSD
VARIES
IMP. ST. 36" MIN. UNIMP. ST. 60" MIN. (SEE CLV/RTC NOTE)
ENCASE PVC CONDUITS IN CONCRETE 3000psi PER NVE. U.G. STD. RC-3
(5)6" POWER CONDUIT (I.D.)
3"
4"

NOTES:

CLV REQUIREMENTS (APPLICABLE WITHIN CITY OF LAS VEGAS LIMITS ONLY):
IMPROVED AREA (IMP. ST.): (LOCATION OF TRENCH)
AREA WILL BE CONSIDERED IMPROVED IF IT MEETS ONE OR MORE OF THE FOLLOWING CRITERIA(S).
- EXISTING PERMANENT PAVEMENT WITH CURB & GUTTER AND/OR ADJACENT PERMANENT SIDEWALK.
- WITHIN AN IMPROVED TRAIL AREA.
- LIMITS OF CONSTRUCTION INSTALLED CONCURRENT WITH A PRIVATE OR PUBLIC PROJECT.

UNIMPROVED AREA (UNIMP. ST.): (LOCATION OF TRENCH)
ANY OTHER SCENARIO THAT FAILS TO MEET THE IMPROVED AREA CRITERIA(S) WILL BE CONSIDERED AN UNIMPROVED AREA.
NVE REQUIREMENTS:
FOR ALL OTHER JURISDICTIONS REFER TO NVE STANDARDS.
BACKFILL REQUIREMENTS NVE. STD. RT-1.
TRENCH DEPTH REQUIREMENTS NVE. STD. RT-5.

TRENCH DETAIL

5-6" CONDUITS

SECTION "AF"

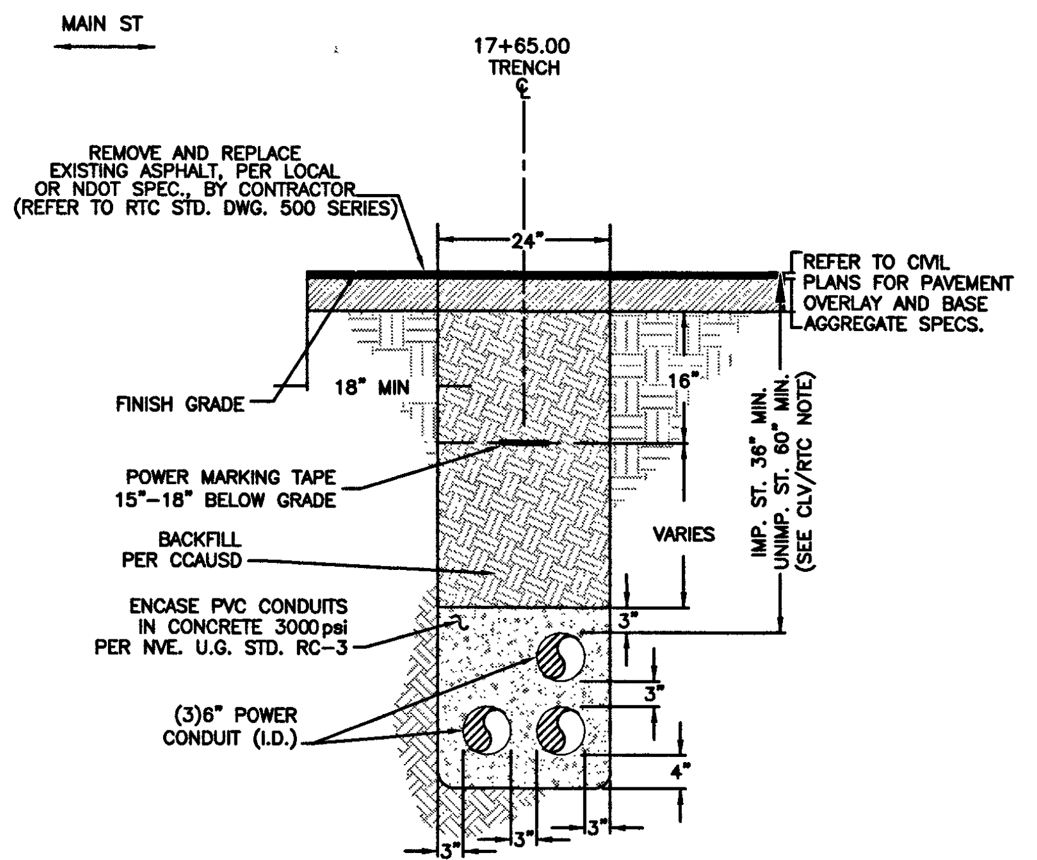
MAIN ST
17+65.00
TRENCH
REMOVE AND REPLACE EXISTING ASPHALT, PER LOCAL OR NDOT SPEC., BY CONTRACTOR (REFER TO RTC STD. DWG. 500 SERIES)
24"
REFER TO CIVIL PLANS FOR PAVEMENT OVERLAY AND BASE AGGREGATE SPECS.
FINISH GRADE
18" MIN
16"
POWER MARKING TAPE 15"-18" BELOW GRADE
BACKFILL PER CCAUSD
VARIES
IMP. ST. 36" MIN. UNIMP. ST. 60" MIN. (SEE CLV/RTC NOTE)
ENCASE PVC CONDUITS IN CONCRETE 3000psi PER NVE. U.G. STD. RC-3
(3)6" POWER CONDUIT (I.D.)
3"
4"

NOTES:

CLV REQUIREMENTS (APPLICABLE WITHIN CITY OF LAS VEGAS LIMITS ONLY):
IMPROVED AREA (IMP. ST.): (LOCATION OF TRENCH)
AREA WILL BE CONSIDERED IMPROVED IF IT MEETS ONE OR MORE OF THE FOLLOWING CRITERIA(S).
- EXISTING PERMANENT PAVEMENT WITH CURB & GUTTER AND/OR ADJACENT PERMANENT SIDEWALK.
- WITHIN AN IMPROVED TRAIL AREA.
- LIMITS OF CONSTRUCTION INSTALLED CONCURRENT WITH A PRIVATE OR PUBLIC PROJECT.

UNIMPROVED AREA (UNIMP. ST.): (LOCATION OF TRENCH)
ANY OTHER SCENARIO THAT FAILS TO MEET THE IMPROVED AREA CRITERIA(S) WILL BE CONSIDERED AN UNIMPROVED AREA.
NVE REQUIREMENTS:
FOR ALL OTHER JURISDICTIONS REFER TO NVE STANDARDS.
BACKFILL REQUIREMENTS NVE. STD. RT-1.
TRENCH DEPTH REQUIREMENTS NVE. STD. RT-5.

TRENCH DETAIL

3-6" CONDUITS

SECTION "AG"

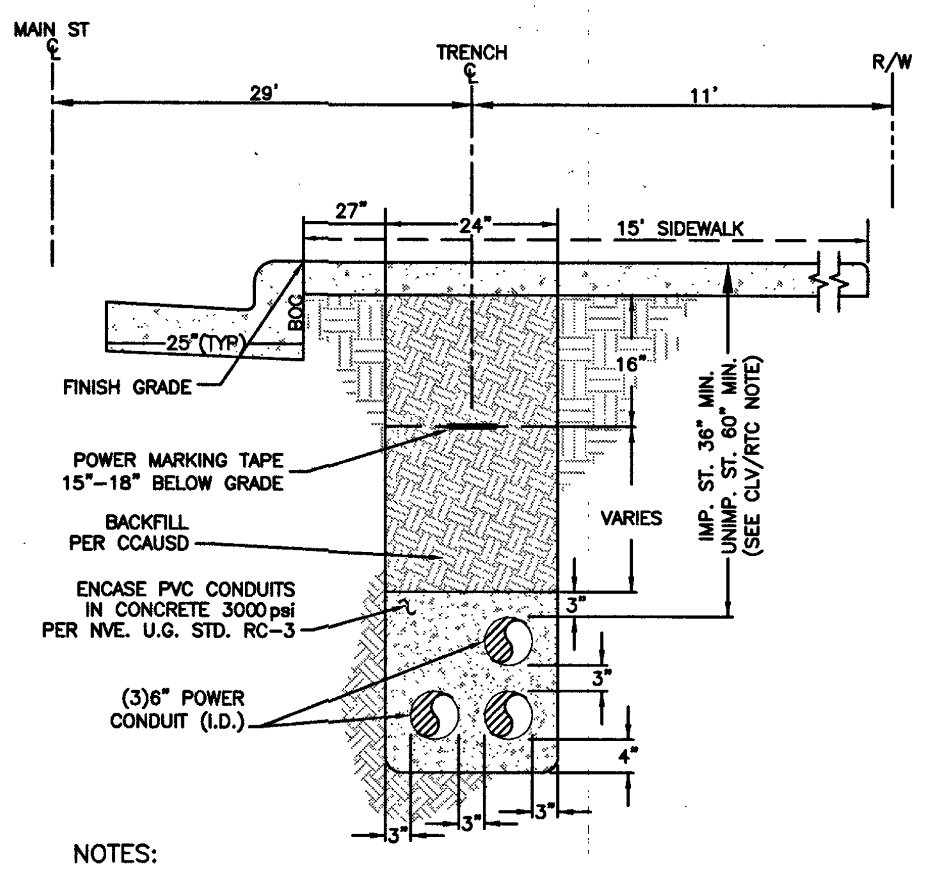
MAIN ST
TRENCH
R/W
29'
11'
27"
24"
15' SIDEWALK
25"(TYP)
FINISH GRADE
16"
POWER MARKING TAPE 15"-18" BELOW GRADE
BACKFILL PER CCAUSD
VARIES
IMP. ST. 36" MIN. UNIMP. ST. 60" MIN. (SEE CLV/RTC NOTE)
ENCASE PVC CONDUITS IN CONCRETE 3000psi PER NVE. U.G. STD. RC-3
(3)6" POWER CONDUIT (I.D.)
3"
4"

NOTES:

CLV REQUIREMENTS (APPLICABLE WITHIN CITY OF LAS VEGAS LIMITS ONLY):
IMPROVED AREA (IMP. ST.): (LOCATION OF TRENCH)
AREA WILL BE CONSIDERED IMPROVED IF IT MEETS ONE OR MORE OF THE FOLLOWING CRITERIA(S).
- EXISTING PERMANENT PAVEMENT WITH CURB & GUTTER AND/OR ADJACENT PERMANENT SIDEWALK.
- WITHIN AN IMPROVED TRAIL AREA.
- LIMITS OF CONSTRUCTION INSTALLED CONCURRENT WITH A PRIVATE OR PUBLIC PROJECT.

UNIMPROVED AREA (UNIMP. ST.): (LOCATION OF TRENCH)
ANY OTHER SCENARIO THAT FAILS TO MEET THE IMPROVED AREA CRITERIA(S) WILL BE CONSIDERED AN UNIMPROVED AREA.
NVE REQUIREMENTS:
FOR ALL OTHER JURISDICTIONS REFER TO NVE STANDARDS.
BACKFILL REQUIREMENTS NVE. STD. RT-1.
TRENCH DEPTH REQUIREMENTS NVE. STD. RT-5.

TRENCH DETAIL

3-6" CONDUITS

SECTION "AH"

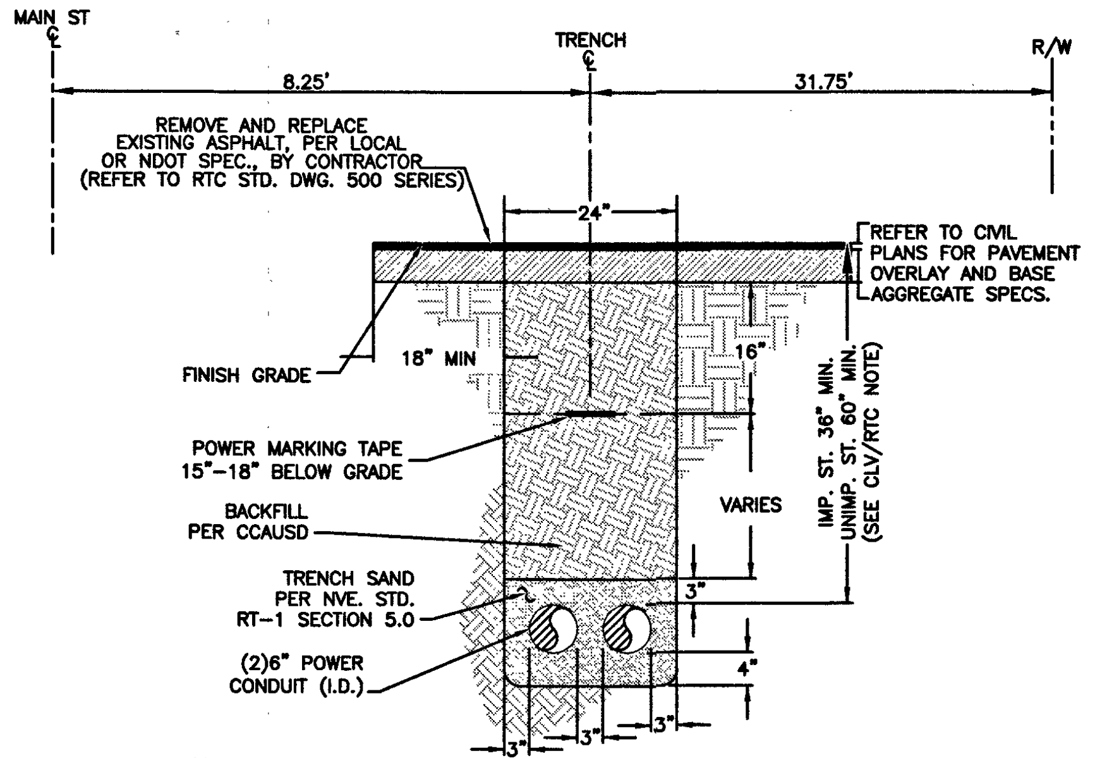
MAIN ST
TRENCH
R/W
8.25'
31.75'
REMOVE AND REPLACE EXISTING ASPHALT, PER LOCAL OR NDOT SPEC., BY CONTRACTOR (REFER TO RTC STD. DWG. 500 SERIES)
24"
REFER TO CIVIL PLANS FOR PAVEMENT OVERLAY AND BASE AGGREGATE SPECS.
FINISH GRADE
18" MIN
16"
POWER MARKING TAPE 15"-18" BELOW GRADE
BACKFILL PER CCAUSD
VARIES
IMP. ST. 36" MIN. UNIMP. ST. 60" MIN. (SEE CLV/RTC NOTE)
TRENCH SAND PER NVE. STD. RT-1 SECTION 5.0
(2)6" POWER CONDUIT (I.D.)
3"
4"

NOTES:

CLV REQUIREMENTS (APPLICABLE WITHIN CITY OF LAS VEGAS LIMITS ONLY):
IMPROVED AREA (IMP. ST.): (LOCATION OF TRENCH)
AREA WILL BE CONSIDERED IMPROVED IF IT MEETS ONE OR MORE OF THE FOLLOWING CRITERIA(S).
- EXISTING PERMANENT PAVEMENT WITH CURB & GUTTER AND/OR ADJACENT PERMANENT SIDEWALK.
- WITHIN AN IMPROVED TRAIL AREA.
- LIMITS OF CONSTRUCTION INSTALLED CONCURRENT WITH A PRIVATE OR PUBLIC PROJECT.

UNIMPROVED AREA (UNIMP. ST.): (LOCATION OF TRENCH)
ANY OTHER SCENARIO THAT FAILS TO MEET THE IMPROVED AREA CRITERIA(S) WILL BE CONSIDERED AN UNIMPROVED AREA.
NVE REQUIREMENTS:
FOR ALL OTHER JURISDICTIONS REFER TO NVE STANDARDS.
BACKFILL REQUIREMENTS NVE. STD. RT-1.
TRENCH DEPTH REQUIREMENTS NVE. STD. RT-5.

TRENCH DETAIL

2-6" CONDUITS

SECTION " AJ "

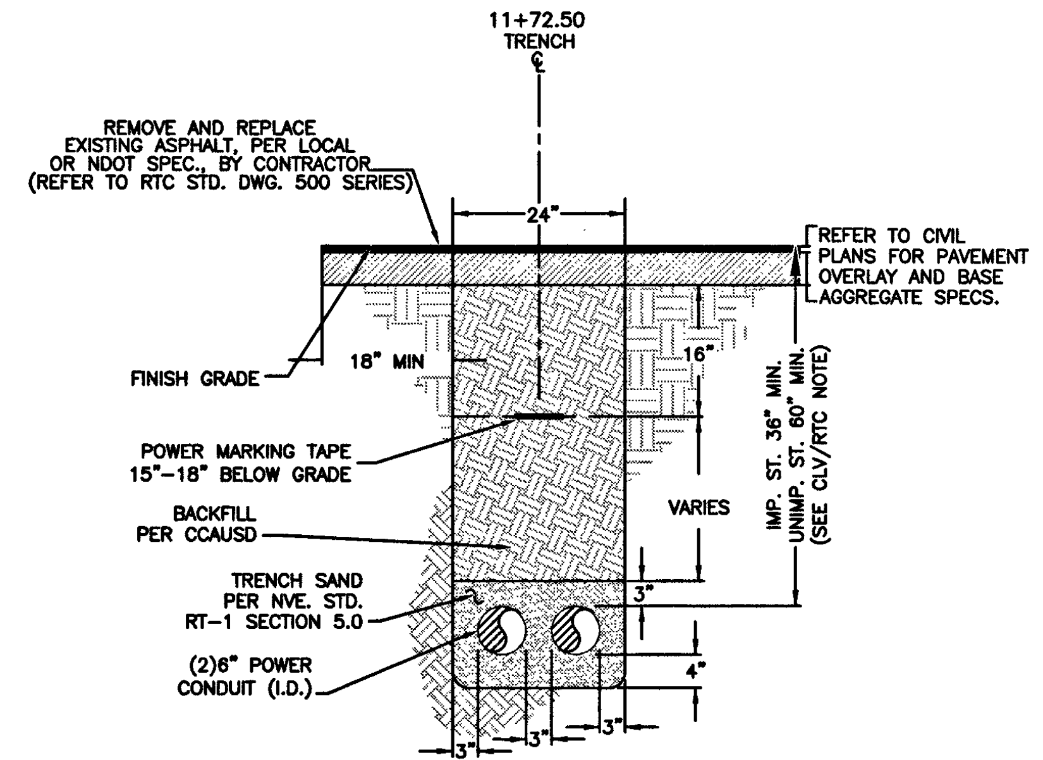
11+72.50
TRENCH
REMOVE AND REPLACE EXISTING ASPHALT, PER LOCAL OR NDOT SPEC., BY CONTRACTOR (REFER TO RTC STD. DWG. 500 SERIES)
24"
REFER TO CIVIL PLANS FOR PAVEMENT OVERLAY AND BASE AGGREGATE SPECS.
FINISH GRADE
18" MIN
16"
POWER MARKING TAPE 15"-18" BELOW GRADE
BACKFILL PER CCAUSD
VARIES
IMP. ST. 36" MIN. UNIMP. ST. 60" MIN. (SEE CLV/RTC NOTE)
TRENCH SAND PER NVE. STD. RT-1 SECTION 5.0
(2)6" POWER CONDUIT (I.D.)
3"
4"

NOTES:

CLV REQUIREMENTS (APPLICABLE WITHIN CITY OF LAS VEGAS LIMITS ONLY):
IMPROVED AREA (IMP. ST.): (LOCATION OF TRENCH)
AREA WILL BE CONSIDERED IMPROVED IF IT MEETS ONE OR MORE OF THE FOLLOWING CRITERIA(S).
- EXISTING PERMANENT PAVEMENT WITH CURB & GUTTER AND/OR ADJACENT PERMANENT SIDEWALK.
- WITHIN AN IMPROVED TRAIL AREA.
- LIMITS OF CONSTRUCTION INSTALLED CONCURRENT WITH A PRIVATE OR PUBLIC PROJECT.

UNIMPROVED AREA (UNIMP. ST.): (LOCATION OF TRENCH)
ANY OTHER SCENARIO THAT FAILS TO MEET THE IMPROVED AREA CRITERIA(S) WILL BE CONSIDERED AN UNIMPROVED AREA.
NVE REQUIREMENTS:
FOR ALL OTHER JURISDICTIONS REFER TO NVE STANDARDS.
BACKFILL REQUIREMENTS NVE. STD. RT-1.
TRENCH DEPTH REQUIREMENTS NVE. STD. RT-5.

TRENCH DETAIL

2-6" CONDUITS

SECTION "AK"

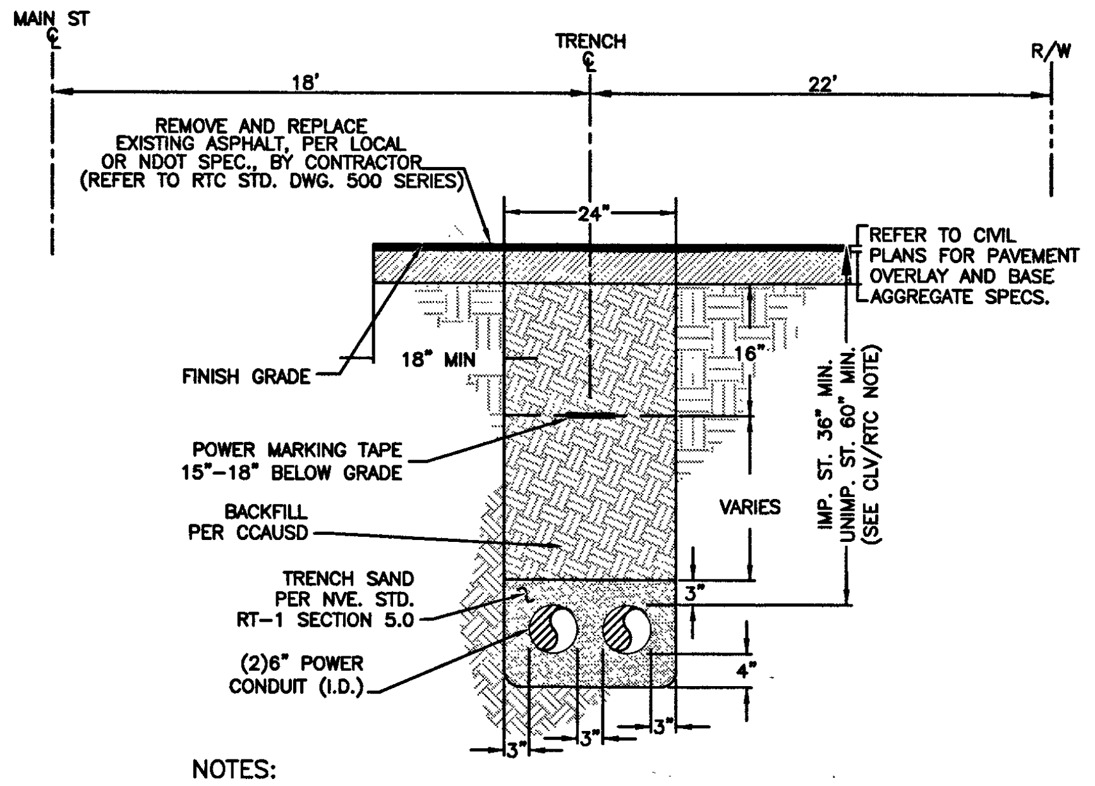
MAIN ST
TRENCH
R/W
18'
22'
REMOVE AND REPLACE EXISTING ASPHALT, PER LOCAL OR NDOT SPEC., BY CONTRACTOR (REFER TO RTC STD. DWG. 500 SERIES)
24"
REFER TO CIVIL PLANS FOR PAVEMENT OVERLAY AND BASE AGGREGATE SPECS.
FINISH GRADE
18" MIN
16"
POWER MARKING TAPE 15"-18" BELOW GRADE
BACKFILL PER CCAUSD
VARIES
IMP. ST. 36" MIN. UNIMP. ST. 60" MIN. (SEE CLV/RTC NOTE)
TRENCH SAND PER NVE. STD. RT-1 SECTION 5.0
(2)6" POWER CONDUIT (I.D.)
3"
4"

NOTES:

CLV REQUIREMENTS (APPLICABLE WITHIN CITY OF LAS VEGAS LIMITS ONLY):
IMPROVED AREA (IMP. ST.): (LOCATION OF TRENCH)
AREA WILL BE CONSIDERED IMPROVED IF IT MEETS ONE OR MORE OF THE FOLLOWING CRITERIA(S).
- EXISTING PERMANENT PAVEMENT WITH CURB & GUTTER AND/OR ADJACENT PERMANENT SIDEWALK.
- WITHIN AN IMPROVED TRAIL AREA.
- LIMITS OF CONSTRUCTION INSTALLED CONCURRENT WITH A PRIVATE OR PUBLIC PROJECT.

UNIMPROVED AREA (UNIMP. ST.): (LOCATION OF TRENCH)
ANY OTHER SCENARIO THAT FAILS TO MEET THE IMPROVED AREA CRITERIA(S) WILL BE CONSIDERED AN UNIMPROVED AREA.
NVE REQUIREMENTS:
FOR ALL OTHER JURISDICTIONS REFER TO NVE STANDARDS.
BACKFILL REQUIREMENTS NVE. STD. RT-1.
TRENCH DEPTH REQUIREMENTS NVE. STD. RT-5.

TRENCH DETAIL

2-6" CONDUITS

SECTION " AL "

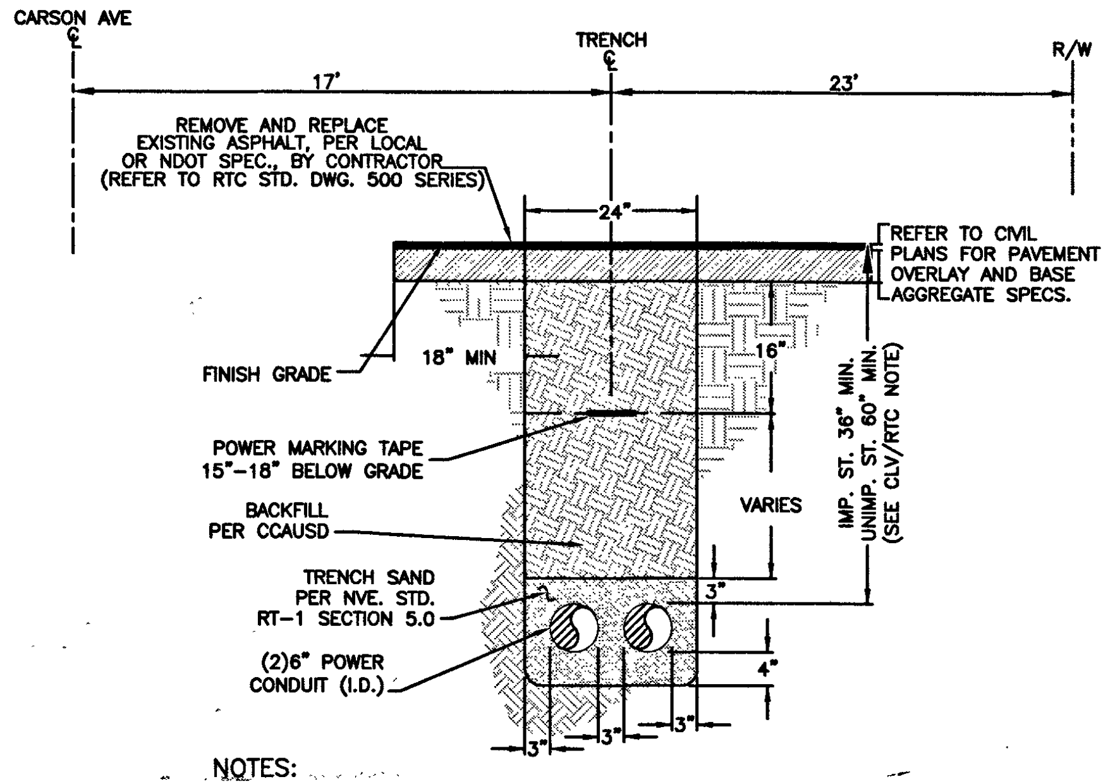
CARSON AVE
TRENCH
R/W
17'
23'
REMOVE AND REPLACE EXISTING ASPHALT, PER LOCAL OR NDOT SPEC., BY CONTRACTOR (REFER TO RTC STD. DWG. 500 SERIES)
24"
REFER TO CIVIL PLANS FOR PAVEMENT OVERLAY AND BASE AGGREGATE SPECS.
FINISH GRADE
18" MIN
16"
POWER MARKING TAPE 15"-18" BELOW GRADE
BACKFILL PER CCAUSD
VARIES
IMP. ST. 36" MIN. UNIMP. ST. 60" MIN. (SEE CLV/RTC NOTE)
TRENCH SAND PER NVE. STD. RT-1 SECTION 5.0
(2)6" POWER CONDUIT (I.D.)
3"
4"

NOTES:

CLV REQUIREMENTS (APPLICABLE WITHIN CITY OF LAS VEGAS LIMITS ONLY):
IMPROVED AREA (IMP. ST.): (LOCATION OF TRENCH)
AREA WILL BE CONSIDERED IMPROVED IF IT MEETS ONE OR MORE OF THE FOLLOWING CRITERIA(S).
- EXISTING PERMANENT PAVEMENT WITH CURB & GUTTER AND/OR ADJACENT PERMANENT SIDEWALK.
- WITHIN AN IMPROVED TRAIL AREA.
- LIMITS OF CONSTRUCTION INSTALLED CONCURRENT WITH A PRIVATE OR PUBLIC PROJECT.

UNIMPROVED AREA (UNIMP. ST.): (LOCATION OF TRENCH)
ANY OTHER SCENARIO THAT FAILS TO MEET THE IMPROVED AREA CRITERIA(S) WILL BE CONSIDERED AN UNIMPROVED AREA.
NVE REQUIREMENTS:
FOR ALL OTHER JURISDICTIONS REFER TO NVE STANDARDS.
BACKFILL REQUIREMENTS NVE. STD. RT-1.
TRENCH DEPTH REQUIREMENTS NVE. STD. RT-5.

TRENCH DETAIL

2-6" CONDUITS

SECTION "AM"

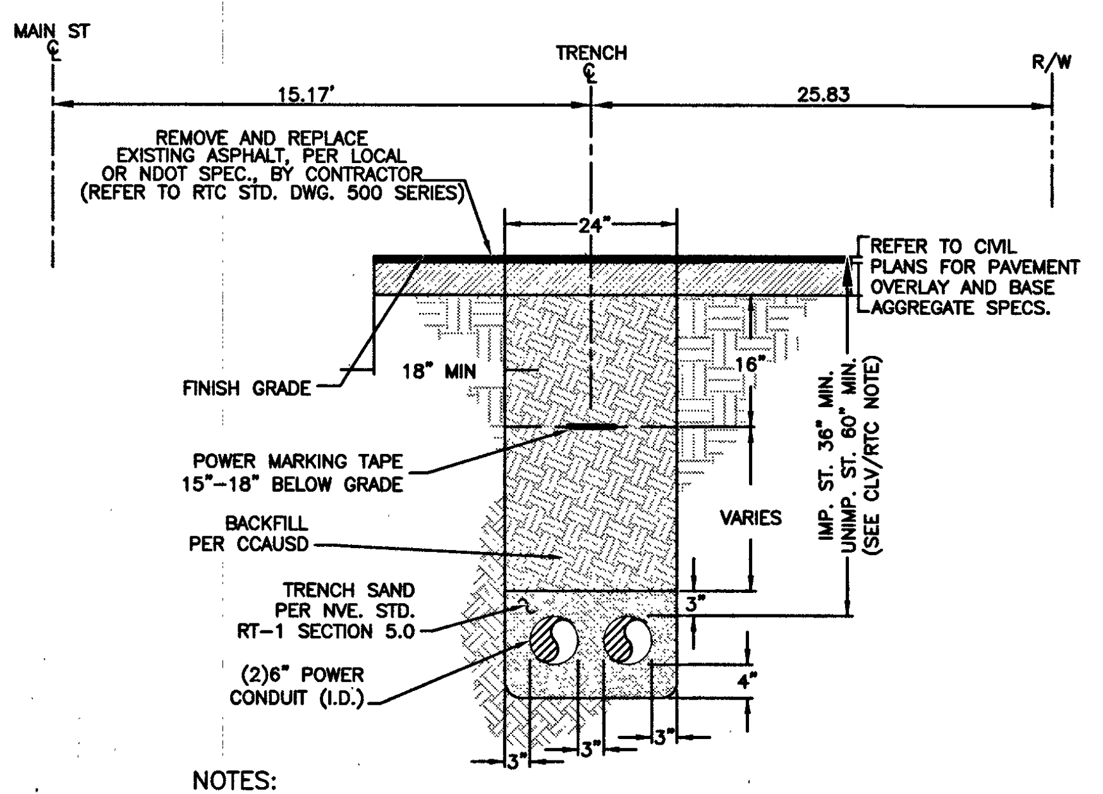
MAIN ST
TRENCH
R/W
15.17'
25.83
REMOVE AND REPLACE EXISTING ASPHALT, PER LOCAL OR NDOT SPEC., BY CONTRACTOR (REFER TO RTC STD. DWG. 500 SERIES)
24"
REFER TO CIVIL PLANS FOR PAVEMENT OVERLAY AND BASE AGGREGATE SPECS.
FINISH GRADE
18" MIN
16"
POWER MARKING TAPE 15"-18" BELOW GRADE
BACKFILL PER CCAUSD
VARIES
IMP. ST. 36" MIN. UNIMP. ST. 60" MIN. (SEE CLV/RTC NOTE)
TRENCH SAND PER NVE. STD. RT-1 SECTION 5.0
(2)6" POWER CONDUIT (I.D.)
3"
4"

NOTES:

CLV REQUIREMENTS (APPLICABLE WITHIN CITY OF LAS VEGAS LIMITS ONLY):
IMPROVED AREA (IMP. ST.): (LOCATION OF TRENCH)
AREA WILL BE CONSIDERED IMPROVED IF IT MEETS ONE OR MORE OF THE FOLLOWING CRITERIA(S).
- EXISTING PERMANENT PAVEMENT WITH CURB & GUTTER AND/OR ADJACENT PERMANENT SIDEWALK.
- WITHIN AN IMPROVED TRAIL AREA.
- LIMITS OF CONSTRUCTION INSTALLED CONCURRENT WITH A PRIVATE OR PUBLIC PROJECT.

UNIMPROVED AREA (UNIMP. ST.): (LOCATION OF TRENCH)
ANY OTHER SCENARIO THAT FAILS TO MEET THE IMPROVED AREA CRITERIA(S) WILL BE CONSIDERED AN UNIMPROVED AREA.
NVE REQUIREMENTS:
FOR ALL OTHER JURISDICTIONS REFER TO NVE STANDARDS.
BACKFILL REQUIREMENTS NVE. STD. RT-1.
TRENCH DEPTH REQUIREMENTS NVE. STD. RT-5.

TRENCH DETAIL

2-6" CONDUITS

SECTION "AN"

DEVELOPER'S OFFSITE ENCROACHMENT PERMIT
TO BE UTILIZED FOR THE INSTALLATION OF
NVEnergy FACILITIES

NOTE: ALL THE ABOVE GROUND UTILITY APPURTENANCES SHALL CONFORM TO THE REQUIREMENTS OF CLV UNIFIED DEVELOPMENT CODE TITLE 19.06 AND 19.08

APPROVED FOR CONSTRUCTION

THIS APPROVAL IS FOR WORK IN CLV R/W & EASEMENT ONLY. OBTAINING PERMISSIONS OR EASEMENTS FOR WORK SHOWN ON PRIVATE PROPERTY IS THE RESPONSIBILITY OF THE UTILITY.

APPROVAL BY: see civil cover
DATE: 12.12.19

CITY OF LAS VEGAS
PERMIT REQUIRED*

CONTACT CLV LAND DEVELOPMENT (229-6371)
CLV CONSTRUCTION SERVICES MUST BE NOTIFIED 24 HOURS PRIOR TO COMMENCING CONSTRUCTION (229-6337)

HANSEN__________

DATE__________

*NVE INSPECTOR MUST BE NOTIFIED BY FAX 48 HOURS PRIOR TO COMMENCING CONSTRUCTION & WILL VERIFY CITY PERMIT FOR WORK DONE IN STREETS OR SIDEWALK.
FAX PERMIT TO:
LAS VEGAS NORTH (RYAN CENTER): 402-4354
LAS VEGAS SOUTH (BELTWAY CENTER): 402-6864

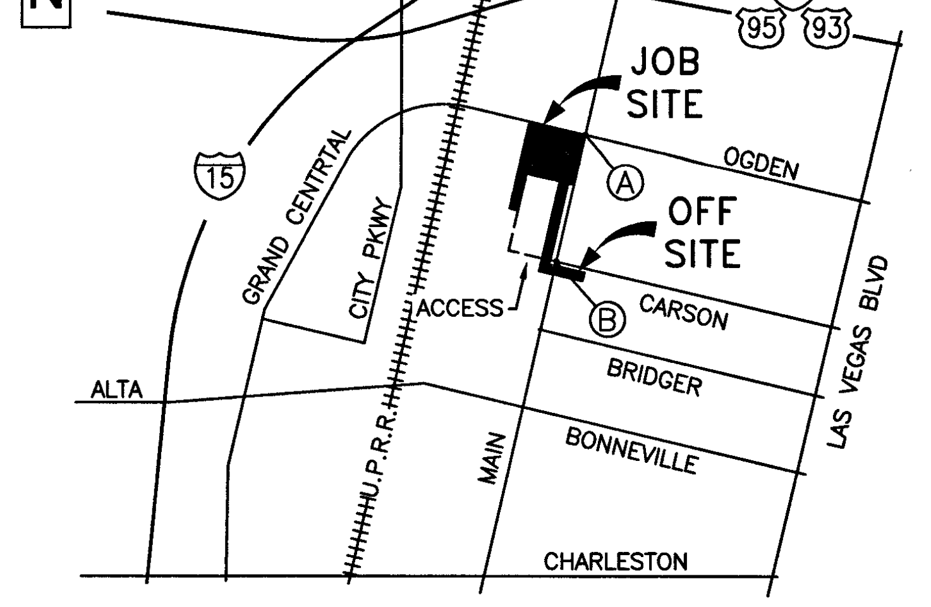
N
515
95
93
JOB SITE
A
OFF SITE
B
15
GRAND CENTRAL
CITY PKWY
ACCESS
OGDEN
CARSON
BRIDGER
BONNEVILLE
LAS VEGAS BLVD
ALTA
U.P.R.R.
MAIN
CHARLESTON

VICINITY MAP

(NOT TO SCALE)

EVERY EFFORT HAS BEEN MADE TO IDENTIFY ALL NVE FACILITIES. THE CUSTOMER SHALL CONFIRM THE EXISTENCE AND LOCATION OF THESE FACILITIES.

AVOID HITTING OVERHEAD POWER LINES. IT'S COSTLY.

CALL BEFORE
YOU DO
OVERHEAD

CALL 1-702-402-2929

Call before you Dig
Avoid cutting underground utility lines. It's costly.
CALL 811
OR
1-800-227-2600
AND CLARK COUNTY TRAFFIC OPERATIONS
1-702-455-6000

REVISIONS

NO.	DESCRIPTION	DATE	REV BY
1	UPGRADE CABLE FROM DFC1130 TO PRIMARY METER, 1/0 TRI TO 1000 MCM TRI (SH. 2)	7/10/2019	GH
2	MANUFACTURE ERROR IN PAD/VAULT DIMENSIONS, ADJUSTED SWITCH YARD TO MATCH CORRECT SPACING. SHEET 5	7/26/2019	

NON-STANDARD

PROJECT PURPOSE:

INSTALL NEW SWITCH YARD WITH SWITCH CABINETS, FUSED PRIMARY METERS, AND DRY-TYPE TRANSFORMERS FOR NEW RESORT AND TO REPLACE EXISTING NVE EQUIPMENT IN CONFLICT WITH NEW PARKING STRUCTURE

EXHIBIT 'A'

NVEnergy INFORMATION:
COORDINATOR: REIPLINGER, BRAD
PHONE: (702) 379-0896 D.F. CC
DESIGNER: FOWLER, THOMAS
DCA: N/A
INSPECTOR: 702-402-3008 OR UGI@NVENERGY.COM
STAND BY: (702) 402-4450, 4150, 4114, 4117, 4118
DISTRICT: LVN
JPA INFORMATION:
JPA ADMIN PHONE: N/A JPA#: N/A
CUSTOMER INFORMATION:
APPLICANT: 18 FREMONT STREET AQUISITION, LLC
APPLICANT CONTACT: HITCH, SUSAN
CONTACT: HAMLIN, STEVE ** 702-208-7166
APPROVAL DATE: 6/25/2019
GOVERNMENT INFORMATION:
AGENCY: CLV
APPROVAL DATE:

FO ACH SERVICE POINT (POINT OF DELIVERY), ENERGY FOR NANT SPACE WILL BE MEASURED THROUGH ONE METER. ENERGY FOR ALL NON-TENANT SPACE WILL D THROUGH ONE WATTHOUR METER. CONTACT NVE TIONS FOR MULTIPLE RATE CLASS INSTALLATIONS.

FOR PERMITING ONLY

NVEnergy.

tf21987

18 FREMONT STREET - PHASE 2 - INSTALLATION

FREMONT STREET / MAIN STREET

PROJ #3001616937	SCALE: 1"=30'
SHEET # 6 OF 7	DATE:11/27/2018

7/30/2019 1:15 PM

Sharing of this drawing and the information contained herein shall be only to individuals/parties who have entered into an agreement with Applicant for the completion of work associated with this specific project. Use for purposes other than this specific project requires the written consent of NV Energy.

SHEET 22

35

2 REVISION(S)

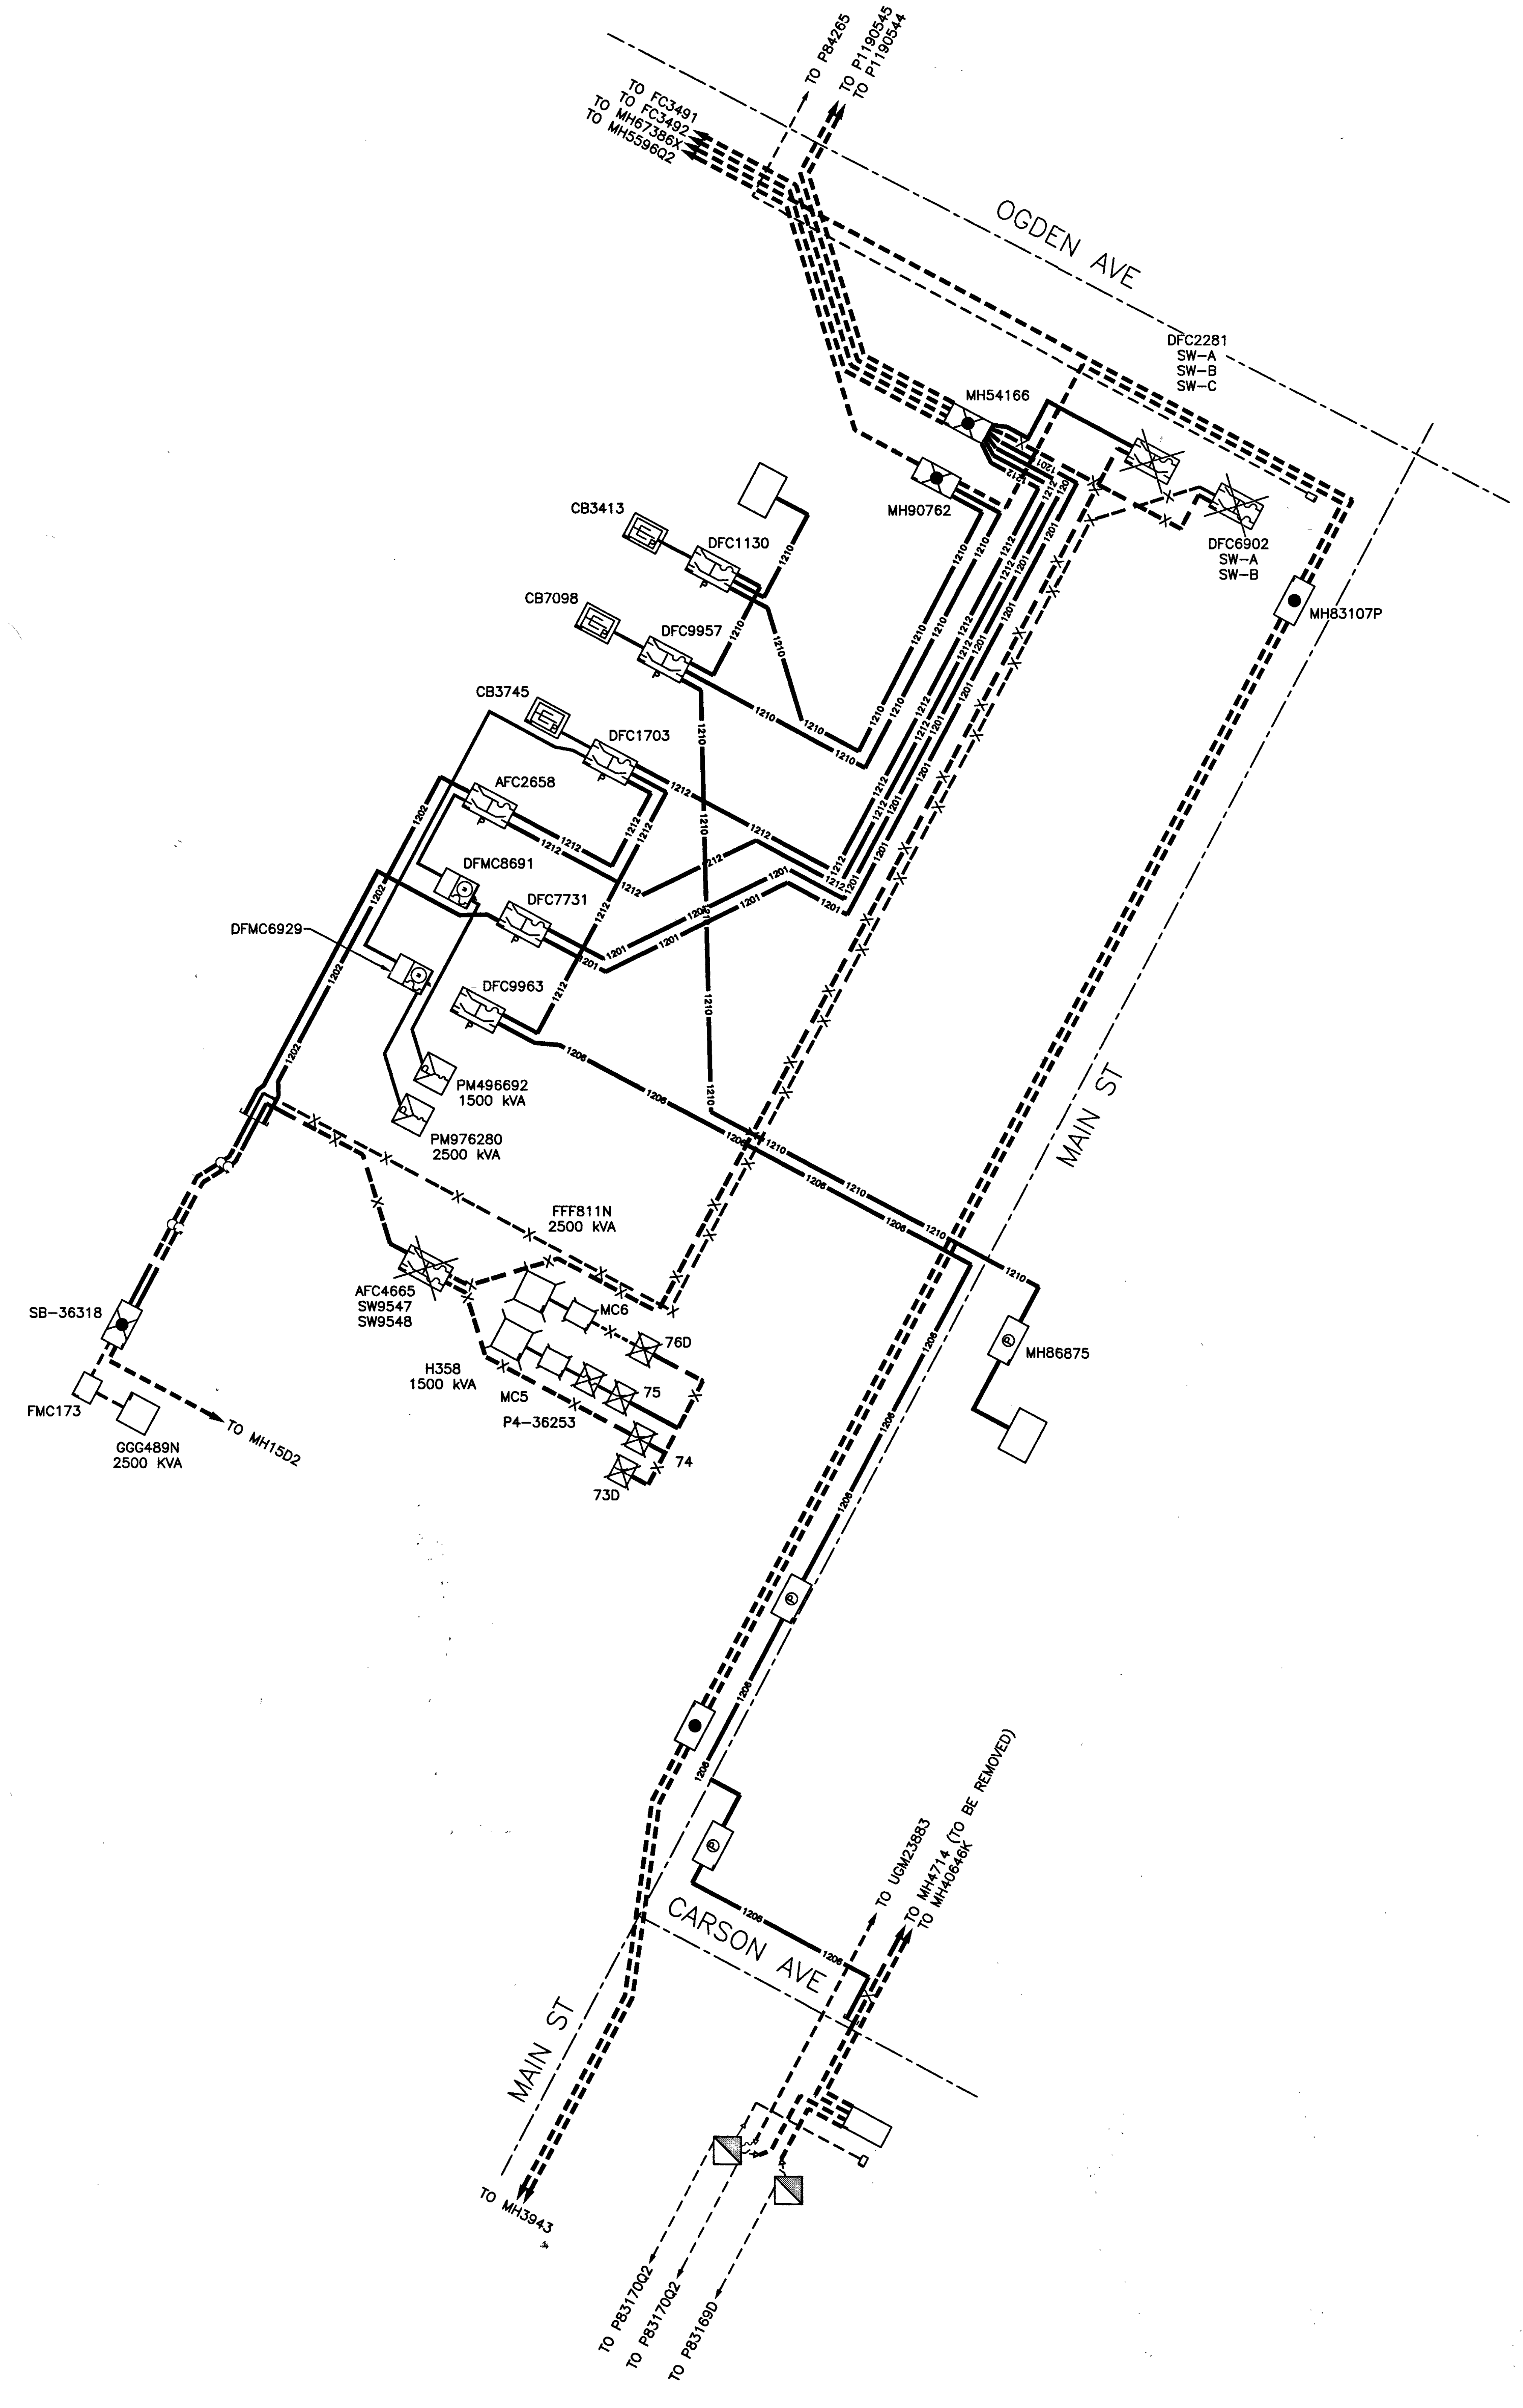

SINGLE LINE DIAGRAM

-NVE USE ONLY-

N

T,R,S: 20-61-34

APN: 13934112001

CENTERLINE STATION TABLE

#	STREET INTERSECTION	STA	HEADED
Ⓐ	MAIN ST	20+09.95	NORTH
	OGDEN AVE	12+52.94	EAST
Ⓑ	MAIN ST	10+50.00	NORTH
	CARSON AVE	10+0.00	EAST

STATION TABLE

MAXIMO STATION	CORNER	CENTER LINE STATION	SIDE	OFFSET CL TO BOC	OFFSET CL TO ROW	OFFSET CL TO CLOSEST FACE OF SUBSTRUCTURE	SUBSTRUCTURE INFORMATION
(0039)	NORTH	17+28.50	RT	25'	40'	27.92'	RS-94 – 11.50' X 6.0' OPERATING NUMBER: MH86875 PAGE NUMBER: 2
		FIELD NOTES:					
	SOUTH	17+17.00	RT	25'	40'	27.92'	EASEMENT NUMBER: FUTURE TYP. EASEMENT LAYOUT: FUTURE
		FIELD NOTES:					
(0041)	NORTH	15+55.50	LT	N/A	40'	3.33'	RS-94 – 11.50' X 6.0' OPERATING NUMBER: MH13120 PAGE NUMBER: 3
		FIELD NOTES:					
	SOUTH	15+44.00	LT	N/A	40'	3.33'	EASEMENT NUMBER: FUTURE TYP. EASEMENT LAYOUT: FUTURE
		FIELD NOTES:					
(0043)	NORTH	11+25.50	RT	N/A	40'	13'	RS-94 – 11.50' X 6.0' OPERATING NUMBER: MH52032 PAGE NUMBER: 4
		FIELD NOTES:					
	SOUTH	11+14.00	RT	N/A	40'	13'	EASEMENT NUMBER: FUTURE TYP. EASEMENT LAYOUT: FUTURE
		FIELD NOTES:					
(0047)	N/A	–	–	–	–	–	RS-97 – 12.50' X 7.0' OPERATING NUMBER: DFC1130 PAGE NUMBER: 5
		FIELD NOTES: INSTALL EQUIPMENT USING DIMENSIONS PROVIDED ON 'SWITCH YARD DETAIL 2'. SEE SH. 5					
	N/A	–	–	–	–	–	EASEMENT NUMBER: FUTURE TYP. EASEMENT LAYOUT: FUTURE
		FIELD NOTES:					
(0048)	N/A	–	–	–	–	–	RS-46 – 7.25' X 7.75' OPERATING NUMBER: CB3413 PAGE NUMBER: 5
		FIELD NOTES: INSTALL EQUIPMENT USING DIMENSIONS PROVIDED ON 'SWITCH YARD DETAIL 2'. SEE SH. 5					
	N/A	–	–	–	–	–	EASEMENT NUMBER: FUTURE TYP. EASEMENT LAYOUT: FUTURE
		FIELD NOTES:					
(0049)	N/A	–	–	–	–	–	RS-97 – 12.50' X 7.0' OPERATING NUMBER: DFC9957 PAGE NUMBER: 5
		FIELD NOTES: INSTALL EQUIPMENT USING DIMENSIONS PROVIDED ON 'SWITCH YARD DETAIL 2'. SEE SH. 5					
	N/A	–	–	–	–	–	EASEMENT NUMBER: FUTURE TYP. EASEMENT LAYOUT: FUTURE
		FIELD NOTES:					
(0050)	N/A	–	–	–	–	–	RS-46 – 7.25' X 7.75' OPERATING NUMBER: CB7098 PAGE NUMBER: 5
		FIELD NOTES: INSTALL EQUIPMENT USING DIMENSIONS PROVIDED ON 'SWITCH YARD DETAIL 2'. SEE SH. 5					
	N/A	–	–	–	–	–	EASEMENT NUMBER: FUTURE TYP. EASEMENT LAYOUT: FUTURE
		FIELD NOTES:					
(0051)	N/A	–	–	–	–	–	RS-97 – 12.50' X 7.0' OPERATING NUMBER: DFC1703 PAGE NUMBER: 5
		FIELD NOTES: INSTALL EQUIPMENT USING DIMENSIONS PROVIDED ON 'SWITCH YARD DETAIL 2'. SEE SH. 5					
	N/A	–	–	–	–	–	EASEMENT NUMBER: FUTURE TYP. EASEMENT LAYOUT: FUTURE
		FIELD NOTES:					
(0052)	N/A	–	–	–	–	–	RS-46 – 7.25' X 7.75' OPERATING NUMBER: CB3745 PAGE NUMBER: 5
		FIELD NOTES: INSTALL EQUIPMENT USING DIMENSIONS PROVIDED ON 'SWITCH YARD DETAIL 2'. SEE SH. 5					
	N/A	–	–	–	–	–	EASEMENT NUMBER: FUTURE TYP. EASEMENT LAYOUT: FUTURE
		FIELD NOTES:					
(0053)	N/A	–	–	–	–	–	RS-97 – 12.50' X 7.0' OPERATING NUMBER: AFC2658 PAGE NUMBER: 5
		FIELD NOTES: INSTALL EQUIPMENT USING DIMENSIONS PROVIDED ON 'SWITCH YARD DETAIL 2'. SEE SH. 5					
	N/A	–	–	–	–	–	EASEMENT NUMBER: FUTURE TYP. EASEMENT LAYOUT: FUTURE
		FIELD NOTES:					
(0054)	N/A	–	–	–	–	–	RS-46 – 7.25' X 7.75' OPERATING NUMBER: DFC7731 PAGE NUMBER: 5
		FIELD NOTES: INSTALL EQUIPMENT USING DIMENSIONS PROVIDED ON 'SWITCH YARD DETAIL 2'. SEE SH. 5					
	N/A	–	–	–	–	–	EASEMENT NUMBER: FUTURE TYP. EASEMENT LAYOUT: FUTURE
		FIELD NOTES:					
(0055)	N/A	–	–	–	–	–	RS-46 – 7.25' X 7.75' OPERATING NUMBER: DFMC8691 PAGE NUMBER: 5
		FIELD NOTES: INSTALL EQUIPMENT USING DIMENSIONS PROVIDED ON 'SWITCH YARD DETAIL 2'. SEE SH. 5					
	N/A	–	–	–	–	–	EASEMENT NUMBER: FUTURE TYP. EASEMENT LAYOUT: FUTURE
		FIELD NOTES:					
(0056)	N/A	–	–	–	–	–	RS-46 – 7.25' X 7.75' OPERATING NUMBER: DFMC6929 PAGE NUMBER: 5
		FIELD NOTES: INSTALL EQUIPMENT USING DIMENSIONS PROVIDED ON 'SWITCH YARD DETAIL 2'. SEE SH. 5					
	N/A	–	–	–	–	–	EASEMENT NUMBER: FUTURE TYP. EASEMENT LAYOUT: FUTURE
		FIELD NOTES:					
(0057)	N/A	–	–	–	–	–	OPERATING NUMBER: PM496692 PAGE NUMBER: 5
		FIELD NOTES: INSTALL EQUIPMENT USING DIMENSIONS PROVIDED ON 'SWITCH YARD DETAIL 2'. SEE SH. 5					
	N/A	–	–	–	–	–	EASEMENT NUMBER: FUTURE TYP. EASEMENT LAYOUT: FUTURE
		FIELD NOTES:					
(0058)	N/A	–	–	–	–	–	OPERATING NUMBER: PM976280 PAGE NUMBER: 5
		FIELD NOTES: INSTALL EQUIPMENT USING DIMENSIONS PROVIDED ON 'SWITCH YARD DETAIL 2'. SEE SH. 5					
	N/A	–	–	–	–	–	EASEMENT NUMBER: FUTURE TYP. EASEMENT LAYOUT: FUTURE
		FIELD NOTES:					
(0059)	N/A	–	–	–	–	–	RS-97 – 12.50' X 7.0' OPERATING NUMBER: DFC9963 PAGE NUMBER: 5
		FIELD NOTES: INSTALL EQUIPMENT USING DIMENSIONS PROVIDED ON 'SWITCH YARD DETAIL 2'. SEE SH. 5					
	N/A	–	–	–	–	–	EASEMENT NUMBER: FUTURE TYP. EASEMENT LAYOUT: FUTURE
		FIELD NOTES:					

DEVELOPER'S OFFSITE ENCROACHMENT PERMIT
TO BE UTILIZED FOR THE INSTALLATION OF
NVEnergy FACILITIES

NOTE: ALL THE ABOVE GROUND UTILITY APPURTENANCES SHALL CONFORM TO THE REQUIREMENTS OF CLV UNIFIED DEVELOPMENT CODE TITLE 19.06 AND 19.08

APPROVED FOR CONSTRUCTION

THIS APPROVAL IS FOR WORK IN CLV R/W & EASEMENT ONLY. OBTAINING PERMISSIONS OR EASEMENTS FOR WORK SHOWN ON PRIVATE PROPERTY IS THE RESPONSIBILITY OF THE UTILITY.

see civil cover 12.12.19
APPROVAL BY: DATE

CITY OF LAS VEGAS
PERMIT REQUIRED*

CONTACT CLV LAND DEVELOPMENT (229-6371) CLV CONSTRUCTION SERVICES MUST BE NOTIFIED 24 HOURS PRIOR TO COMMENCING CONSTRUCTION (229-6337)

HANSEN______________

DATE______________

*NVE INSPECTOR MUST BE NOTIFIED BY FAX 48 HOURS PRIOR TO COMMENCING CONSTRUCTION & WILL VERIFY CITY PERMIT FOR WORK DONE IN STREETS OR SIDEWALK.
FAX PERMIT TO:
LAS VEGAS NORTH (RYAN CENTER): 402-4354
LAS VEGAS SOUTH (BELTWAY CENTER): 402-6864

FOR PERMITING ONLY

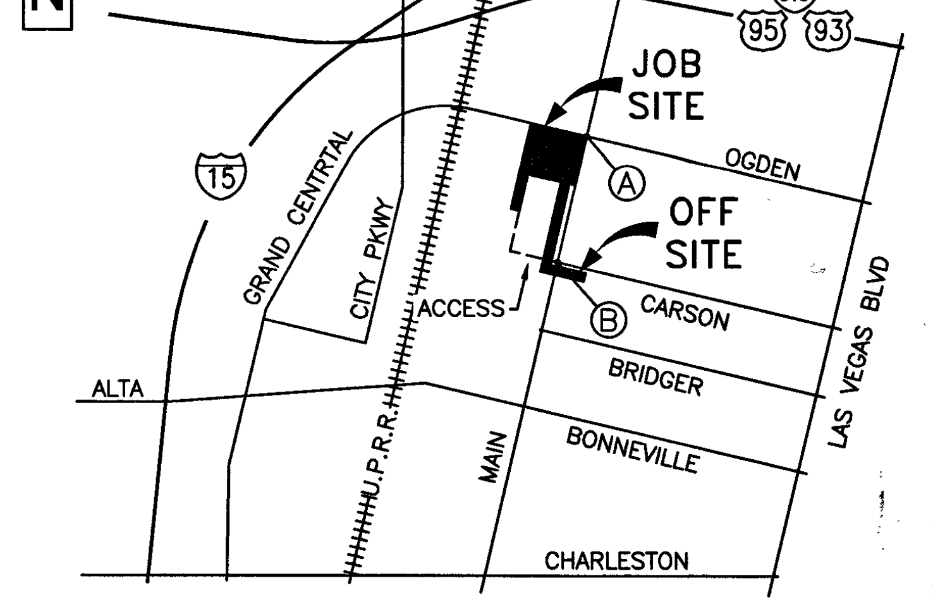

VICINITY MAP

(NOT TO SCALE)

EVERY EFFORT HAS BEEN MADE TO IDENTIFY ALL NVE FACILITIES. THE CUSTOMER SHALL CONFIRM THE EXISTENCE AND LOCATION OF THESE FACILITIES.

AVOID HITTING OVERHEAD POWER LINES. IT'S COSTLY.

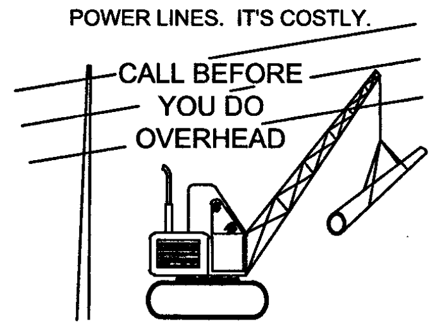

CALL 1-702-402-2929

Call before you Dig
Avoid cutting underground utility lines. It's costly.
CALL 811
OR
1-800-227-2600
AND CLARK COUNTY TRAFFIC OPERATIONS
1-702-455-6000

REVISIONS

NO.	DESCRIPTION	DATE	REV BY
1	UPGRADE CABLE FROM DFC1130 TO PRIMARY METER, 1/0 TRI TO 1000 MCM TRI (SH. 2)	7/10/2019	GH
2	MANUFACTURE ERROR IN PAD/VAULT DIMENSIONS, ADJUSTED SWITCH YARD TO MATCH CORRECT SPACING. SHEET 5	7/26/2019	

NON-STANDARD

PROJECT PURPOSE:

INSTALL NEW SWITCH YARD WITH SWITCH CABINETS, FUSED PRIMARY METERS, AND DRY-TYPE TRANSFORMERS FOR NEW RESORT AND TO REPLACE EXISTING NVE EQUIPMENT IN CONFLICT WITH NEW PARKING STRUCTURE

EXHIBIT 'A'

NVEnergy INFORMATION:
COORDINATOR: REIPLINGER, BRAD
PHONE: (702) 379-0896 D.F. CC
DESIGNER: FOWLER, THOMAS
DCA: N/A
INSPECTOR: 702-402-3008 OR UGI@NVENERGY.COM
STAND BY: (702) 402-4450, 4150, 4114, 4117, 4118
DISTRICT: LVN

JPA INFORMATION:
JPA ADMIN PHONE: N/A JPA#: N/A

CUSTOMER INFORMATION:
APPLICANT: 18 FREMONT STREET AQUISITION, LLC
APPLICANT CONTACT: HITCH, SUSAN
CONTACT: HAMLIN, STEVE ** 702-208-7166
APPROVAL DATE: 6/25/2019

GOVERNMENT INFORMATION:
AGENCY: CLV
APPROVAL DATE:

FO EACH SERVICE POINT (POINT OF DELIVERY), ENERGY FOR NANT SPACE WILL BE MEASURED THROUGH ONE R METER. ENERGY FOR ALL NON-TENANT SPACE WILL D THROUGH ONE WATTHOUR METER. CONTACT NVE TIONS FOR MULTIPLE RATE CLASS INSTALLATIONS.

NVEnergy

18 FREMONT STREET - PHASE 2 - INSTALLATION

FREMONT STREET / MAIN STREET

PROJ #3001616937	SCALE: 1"=30'
SHEET # 7 OF 7	DATE:11/27/2018

tf21987

7/30/2019 1:15 PM

Sharing of this drawing and the information contained herein shall be only to individuals/parties who have entered into an agreement with Applicant for the completion of work associated with this specific project. Use for purposes other than this specific project requires the written consent of NV Energy.

SHEET 23

36

2 REVISION(S)

LEGEND

EXISTING GAS MAIN	———————
EXISTING GAS SERVICE	———————
GAS LINE TO BE ABANDONED	∿∿∿∿∿∿∿
STEEL RISER	—◀
ANODELESS RISER	—◁
GASLIGHT	☼
GAS VALVE	◒
EXCESS FLOW VALVE	⊠
RELIEF VALVE	↑
COUPLINGS	C—C E—F
BOND OVER	B—O
TEST POINT	T—P
INSULATOR	■
REGULATOR STATION	R R
RECTIFIER	□◁
ANODE	▽
SCADA	
METER SET ASSEMBLY	M M
PURGE POINT	↑
BRANCH,CVT,LINE STOPPER	● B ● CVT ● S
GAS LINE TO BE ABANDONED	———————
PROPOSED GAS MAIN	– – – – – – –
PROPOSED GAS SERVICE	- - - - - - - -
EXISTING EASEMENT	— — — — —
ROW LINE	——— - - - ———
PROPERTY LINE	———————
STREET CENTERLINE	——— — ———
EDGE OF PAVEMENT	———————
CABLE LINE - UNDERGROUND	——— CATV ———
ELECTRIC - OVERHEAD	——— OHE ———
ELECTRIC - UNDERGROUND	——— UGE ———
FIBER OPTIC - UNDERGROUND	——— FO ———
PHONE - OVERHEAD	——— OHT ———
PHONE - UNDERGROUND	——— UGT ———
RECLAIMED WATER	——— RW ———
SEWER	——— S ———
STORMWATER	——— SD ———
WATER	——— W ———
UTILITY PEDESTALS	C E W T
FIRE HYDRANT	⊚
MANHOLE	⊖
WATER VALVE	⊗
SURVEY MONUMENT	△
POWER POLE	◎
GAS FLOW ARROW	◀— FLOW —▶

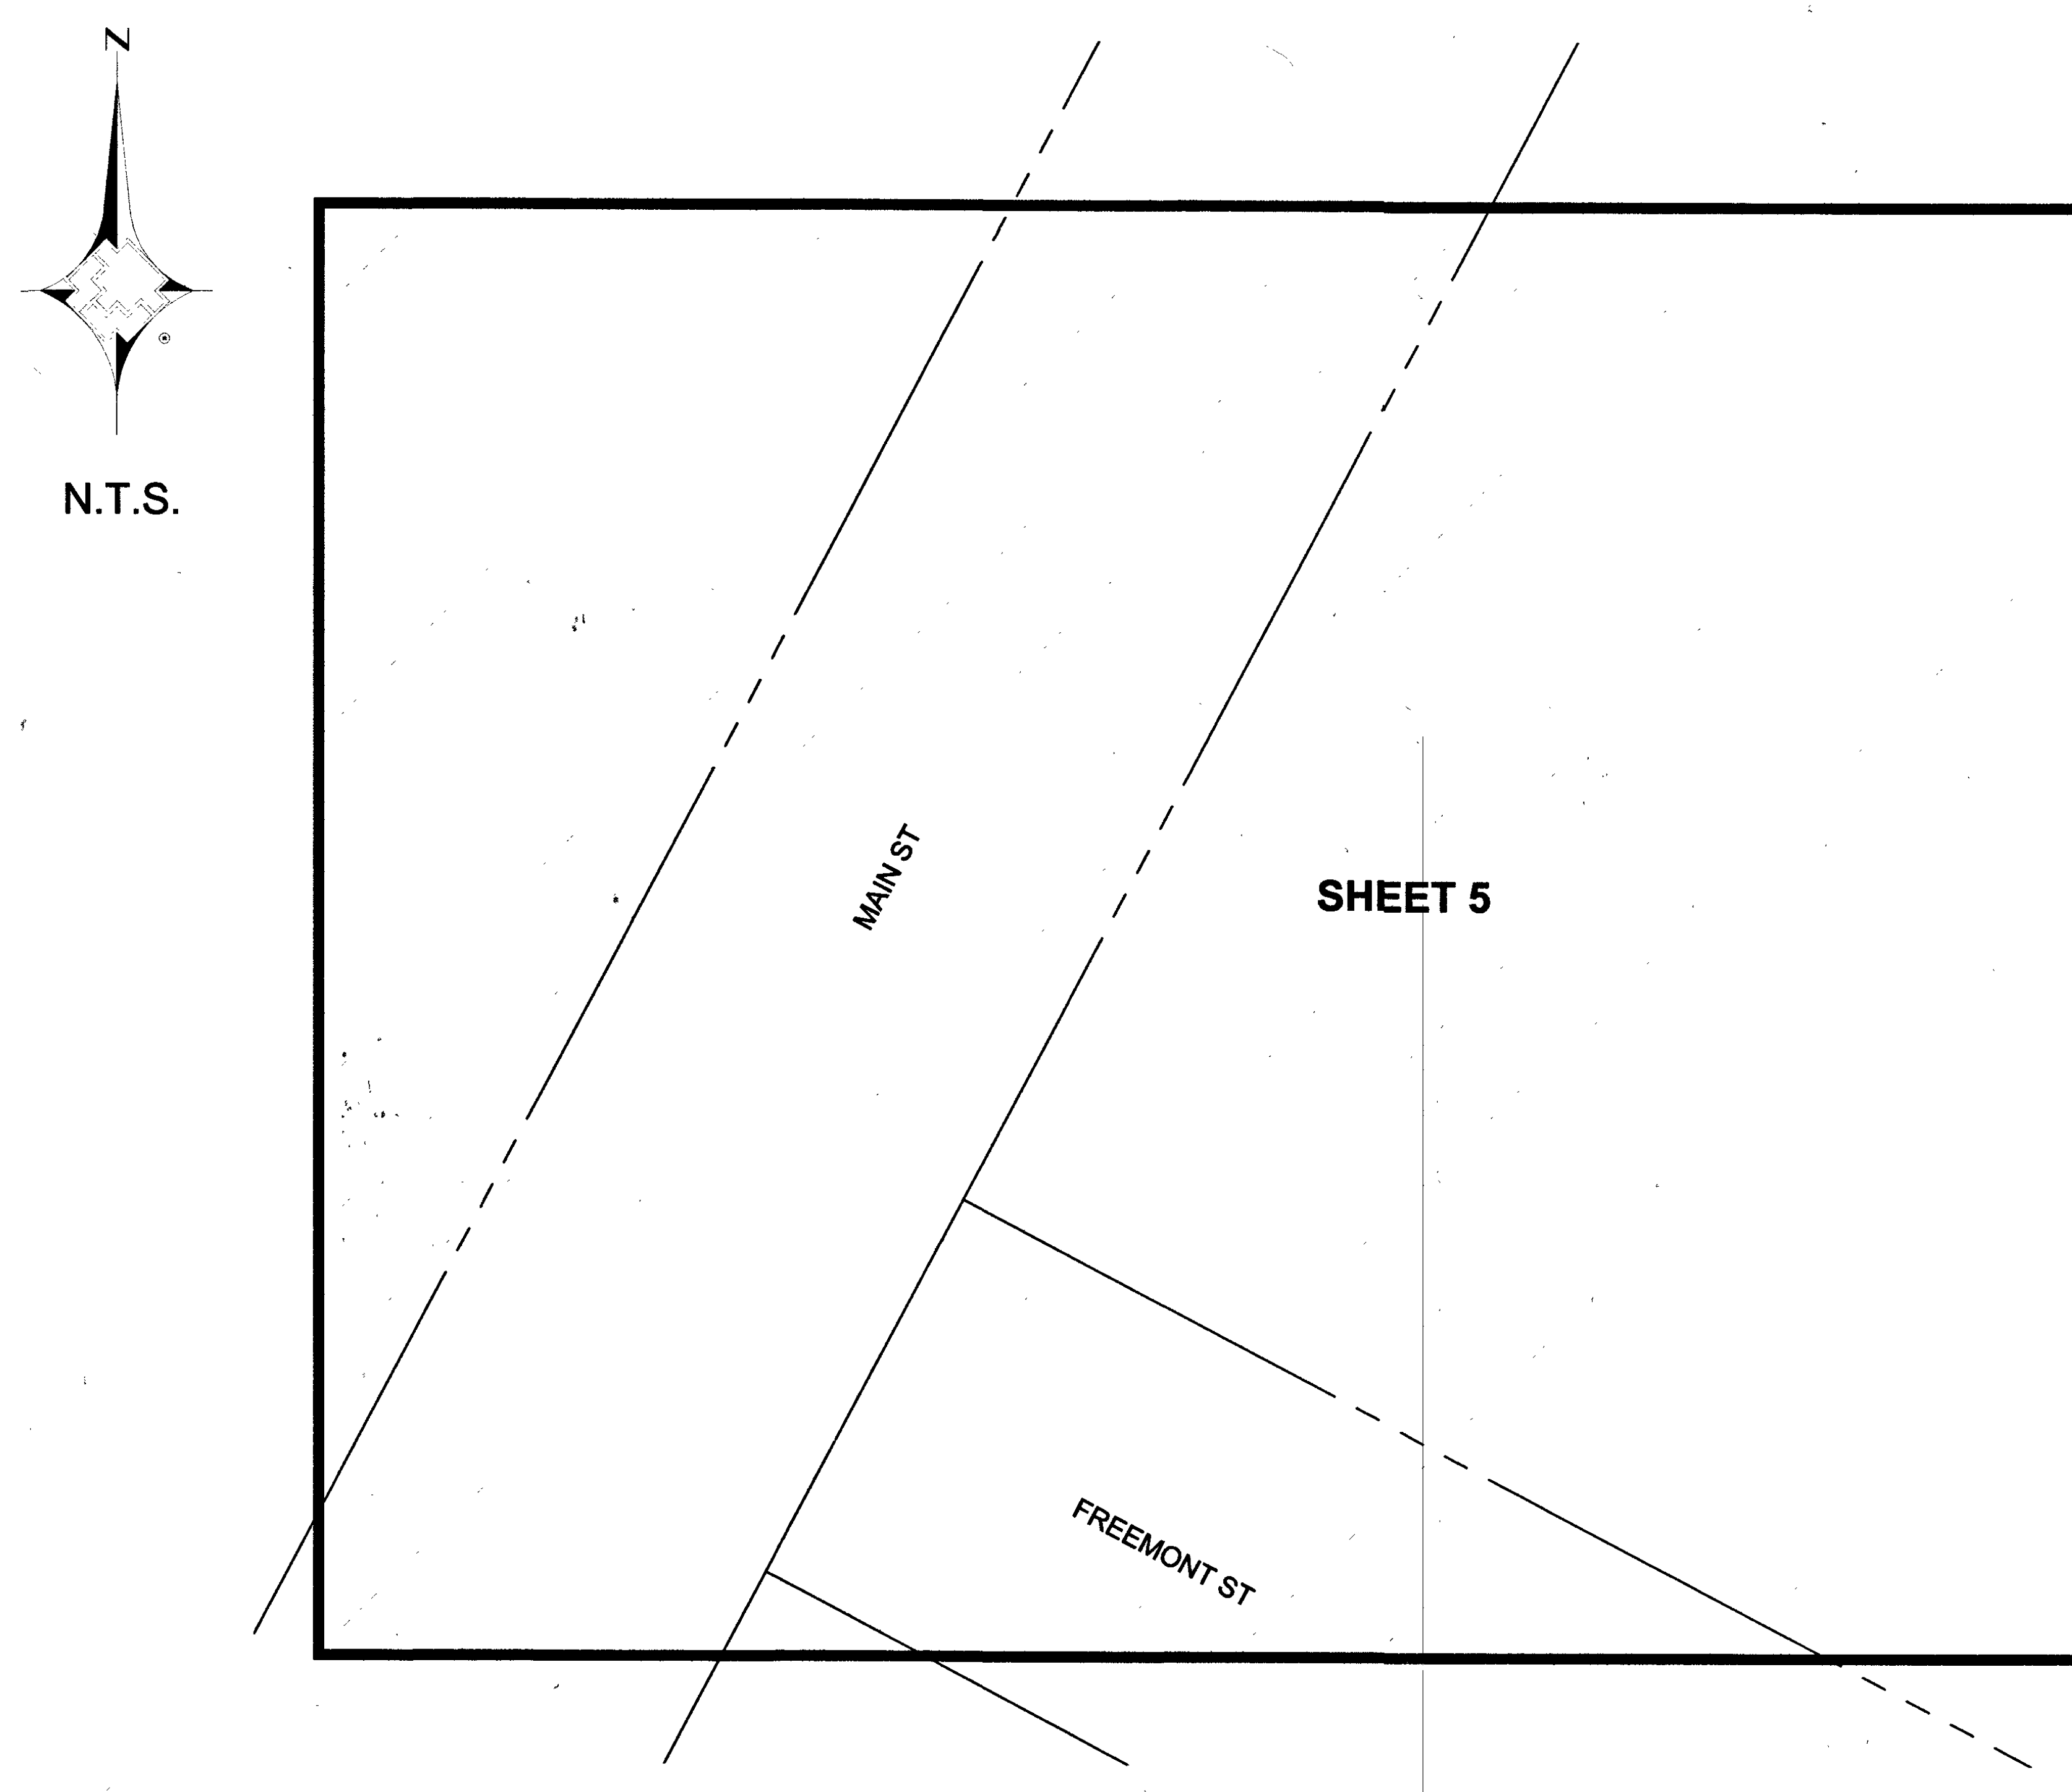

SHEET INDEX MAP

SHEET INDEX

1	COVERSHEET
2	SIGNATURE SHEET
3-4	NOTES AND STANDARD DETAILS
5	PLAN SHEET

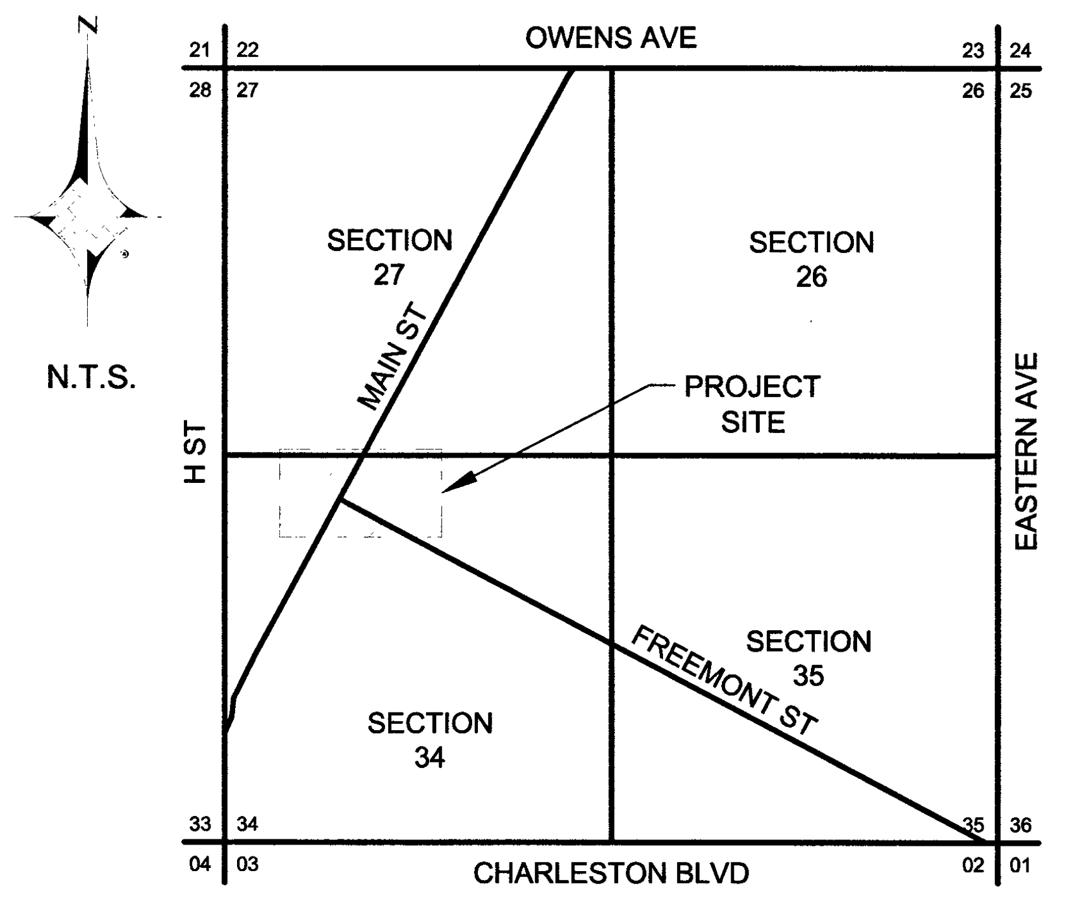

LOCATION MAP

T20S R61E S34

CUSTOMERS 0

Know what's **below.**
Call before you dig.

SOUTHWEST GAS CORPORATION

Southwest Gas Corporation Confidential and Proprietary Information

For Reference Only - Not Valid for Line Locating Purposes. No representation or warranty is made for the adequacy, accuracy or completeness of the information or depictions shown. **This information is protected from further disclosure under the federal Freedom of Information Act and the Protected Critical Infrastructure Information Act of 2002, and Nevada Revised Statutes § 239C.**

This document may not be copied, distributed, or shared to any other person or entity in any manner or form without prior written consent of Southwest Gas Corporation.

REVISIONS				
NO.	DESCRIPTION	BY	DATE	APPVD.

PERMIT INFORMATION	ISOLATION AREA	LOCATION	ATLAS OR TILE
CITY OF LAS VEGAS TAX CODE 02-0203	ISO_21_DIST_096	T20S R61E S34 M.D.M.	x627y516

D_VALLEY_WIDE	
SYSTEM MAOP:	43
SYSTEM MOP:	43
N/A	
SYSTEM MAOP:	N/A
SYSTEM MOP:	N/A

JOB TYPE	
HP SERVICE	☐
DISTRIBUTION	☒
FEEDER	☐
TRANS. BY DEF	☐
TRANS > 20%	☐

WR NO.
3815655
RELATED WR NO.S
N/A

ENGINEER/TECHNICIAN JORDYN PENNIMAN		PHONE: (702) 365-2174
ACCOUNT REP. NASRIN HOUSTIN		PHONE: (702) 365-2549
PROJECT CONTACT MO PIERCE		PHONE: ----
SHEET NO. 1 OF 5	SCALE N.T.S.	DATE 05/10/19
DWN. BY SEI	CHKD. BY JP	APPVD. BY BWJ

CIRCA HOTEL AND CASINO SERVICE INSTALLATION

SHEET 24 107v7521
37

PRESSURE TEST PERFORMED BY AND VERIFIED BY SIGNATURES

I HAVE **PERFORMED** THE PRESSURE TESTS AS SHOWN ON THE AS-BUILT AND IN ACCORDANCE WITH THE OPERATIONS MANUAL.

I HAVE **VERIFIED** THE PRESSURE TESTS AS SHOWN ON THE AS-BUILT AND IN ACCORDANCE WITH THE OPERATIONS MANUAL.

PRESSURE TEST #____ PERFORMED BY______________________ DATE ____________

SWG VERIFIED BY______________________ DATE ____________

PURGE PLAN PERFORMED BY SIGNATURES

PURGE PLAN WAS COMPLETED IN ACCORDANCE WITH THE OPERATIONS MANUAL GUIDELINES:

PERFORMED BY______________________ DATE ____________ SHEET#____________

LOCATION ____

PIPE JOINER VISUAL INSPECTION CERTIFICATION

I HAVE VISUALLY INSPECTED ALL HEATED FUSIONS, SOLVENT, CEMENT, MECHANICAL JOINTS, AND WELDS THAT I HAVE PERFORMED

NAME ______________________ PJQ# ____________

2ND VISUAL INSPECTION CERTIFICATION

I HAVE VISUALLY INSPECTED ALL HEATED FUSIONS, SOLVENT, CEMENT AND MECHANICAL JOINTS THAT HAVE BEEN PERFORMED (INSPECTION OF FINAL JOINT ON PLASTIC PIPE ONLY)

NAME ______________________ PJQ# ____________

CONSTRUCTION

INSPECTOR ______________________ PJQ#____________

FOREMAN ______________________ PJQ#____________

REVIEWED BY ______________________ PJQ#____________

811. Know what's **below.** **Call** before you dig.

SOUTHWEST GAS CORPORATION ®

Southwest Gas Corporation Confidential and Proprietary Information

For Reference Only - Not Valid for Line Locating Purposes. No representation or warranty is made for the adequacy, accuracy or completeness of the information or depictions shown. **This information is protected from further disclosure under the federal Freedom of Information Act and the Protected Critical Infrastructure Information Act of 2002, and Nevada Revised Statutes § 239C.**

This document may not be copied, distributed, or shared to any other person or entity in any manner or form without prior written consent of Southwest Gas Corporation.

REVISIONS

NO.	DESCRIPTION	BY	DATE	APPVD.

PERMIT INFORMATION	ISOLATION AREA	LOCATION	ATLAS OR TILE
CITY OF LAS VEGAS TAX CODE 02-0203	ISO_21_DIST_096	T20S R61E S34 M.D.M.	x627y516

D_VALLEY_WIDE	
SYSTEM MAOP:	N/A
SYSTEM MOP:	N/A
N/A	
SYSTEM MAOP:	N/A
SYSTEM MOP:	N/A

JOB TYPE	
HP SERVICE	☐
DISTRIBUTION	☒
FEEDER	☐
TRANS. BY DEF	☐
TRANS > 20%	☐

WR NO.
3815655
RELATED WR NO.S
N/A

ENGINEER/TECHNICIAN JORDYN PENNIMAN		PHONE: (702) 365-2174
ACCOUNT REP. NASRIN HOUSTIN		PHONE: (702) 365-2549
PROJECT CONTACT MO PIERCE		PHONE: ----
SHEET NO. 2 OF 5	SCALE N.T.S.	DATE 05/10/19
DWN. BY SEI	CHKD. BY JP	APPVD. BY BWJ

CIRCA HOTEL AND CASINO SERVICE INSTALLATION

SHEET 23

38

GENERAL NOTES:

1. SUGGESTED GAS LOCATIONS ARE TO CLEAR SUBSTRUCTURES. LOCATE IN FIELD.
2. ALL PIPELINE CONSTRUCTION SHALL CONFORM TO APPLICABLE JURISDICTION SPECIFICATIONS..
3. DO NOT SCALE THIS DRAWING.
4. CHANGE IN PROPOSED MAIN LOCATION MUST BE AUTHORIZED BY SWG ENGINEER PRIOR TO INSTALLATION.
5. GAS MAINS SHALL BE PURGED PER OPERATIONS MANUAL.
6. ALL EXISTING UTILITY LOCATIONS TO BE VERIFIED PRIOR TO START OF CONSTRUCTION.
7. TRENCH IS TO BE EXCAVATED TO THE DEPTH AND WIDTH AS INDICATED ON THE TRENCH DETAIL(S).
8. CONTACT ENGINEERING FOR BYPASS INFORMATION.
9. ALL MAIN TIE-INS REQUIRING TEES ARE TO BE FULL-FLOW TEES UNLESS OTHERWISE STATED..
10. ALL SHORING REQUIREMENTS SHALL CONFORM TO APPLICABLE PORTIONS OF THE OPERATIONS MANUAL.
11. REQUEST FOR SURVEYING AND/OR STAKING WILL BE SUBMITTED TO ENGINEERING 72 HOURS IN ADVANCE, MINIMUM.
12. TRENCHING AND PAVEMENT REPLACEMENT SHALL CONFORM WITH RTC STANDARD 500.5 AND UNIFORM STANDARD SPEC SECTION 208.
13. MINIMUM TEST DURATION REQUIREMENTS AND GUIDELINES FOR MAIN INSTALLATION IN SYSTEMS <60PSIG ARE:

A. MINIMUM TEST DURATION IS 8 HOURS FOR PIPES 1-1/4-INCHES OR GREATER, WITH FOOTAGES BETWEEN 3,001 FEET AND 10,000 FEET.

B. ALL FOOTAGES GREATER THAN 3,000 FEET REQUIRE A CHART.

C. CONSTRUCTION SHALL CONTACT ENGINEERING FOR MINIMUM TEST DURATIONS IF THE FOOTAGE TO BE TESTED EXCEEDS 10,000 FEET.

DESIGN PIPE SUMMARY

DESIGN QTY.	DESCRIPTION
21'	4" PE8100 SERVICE

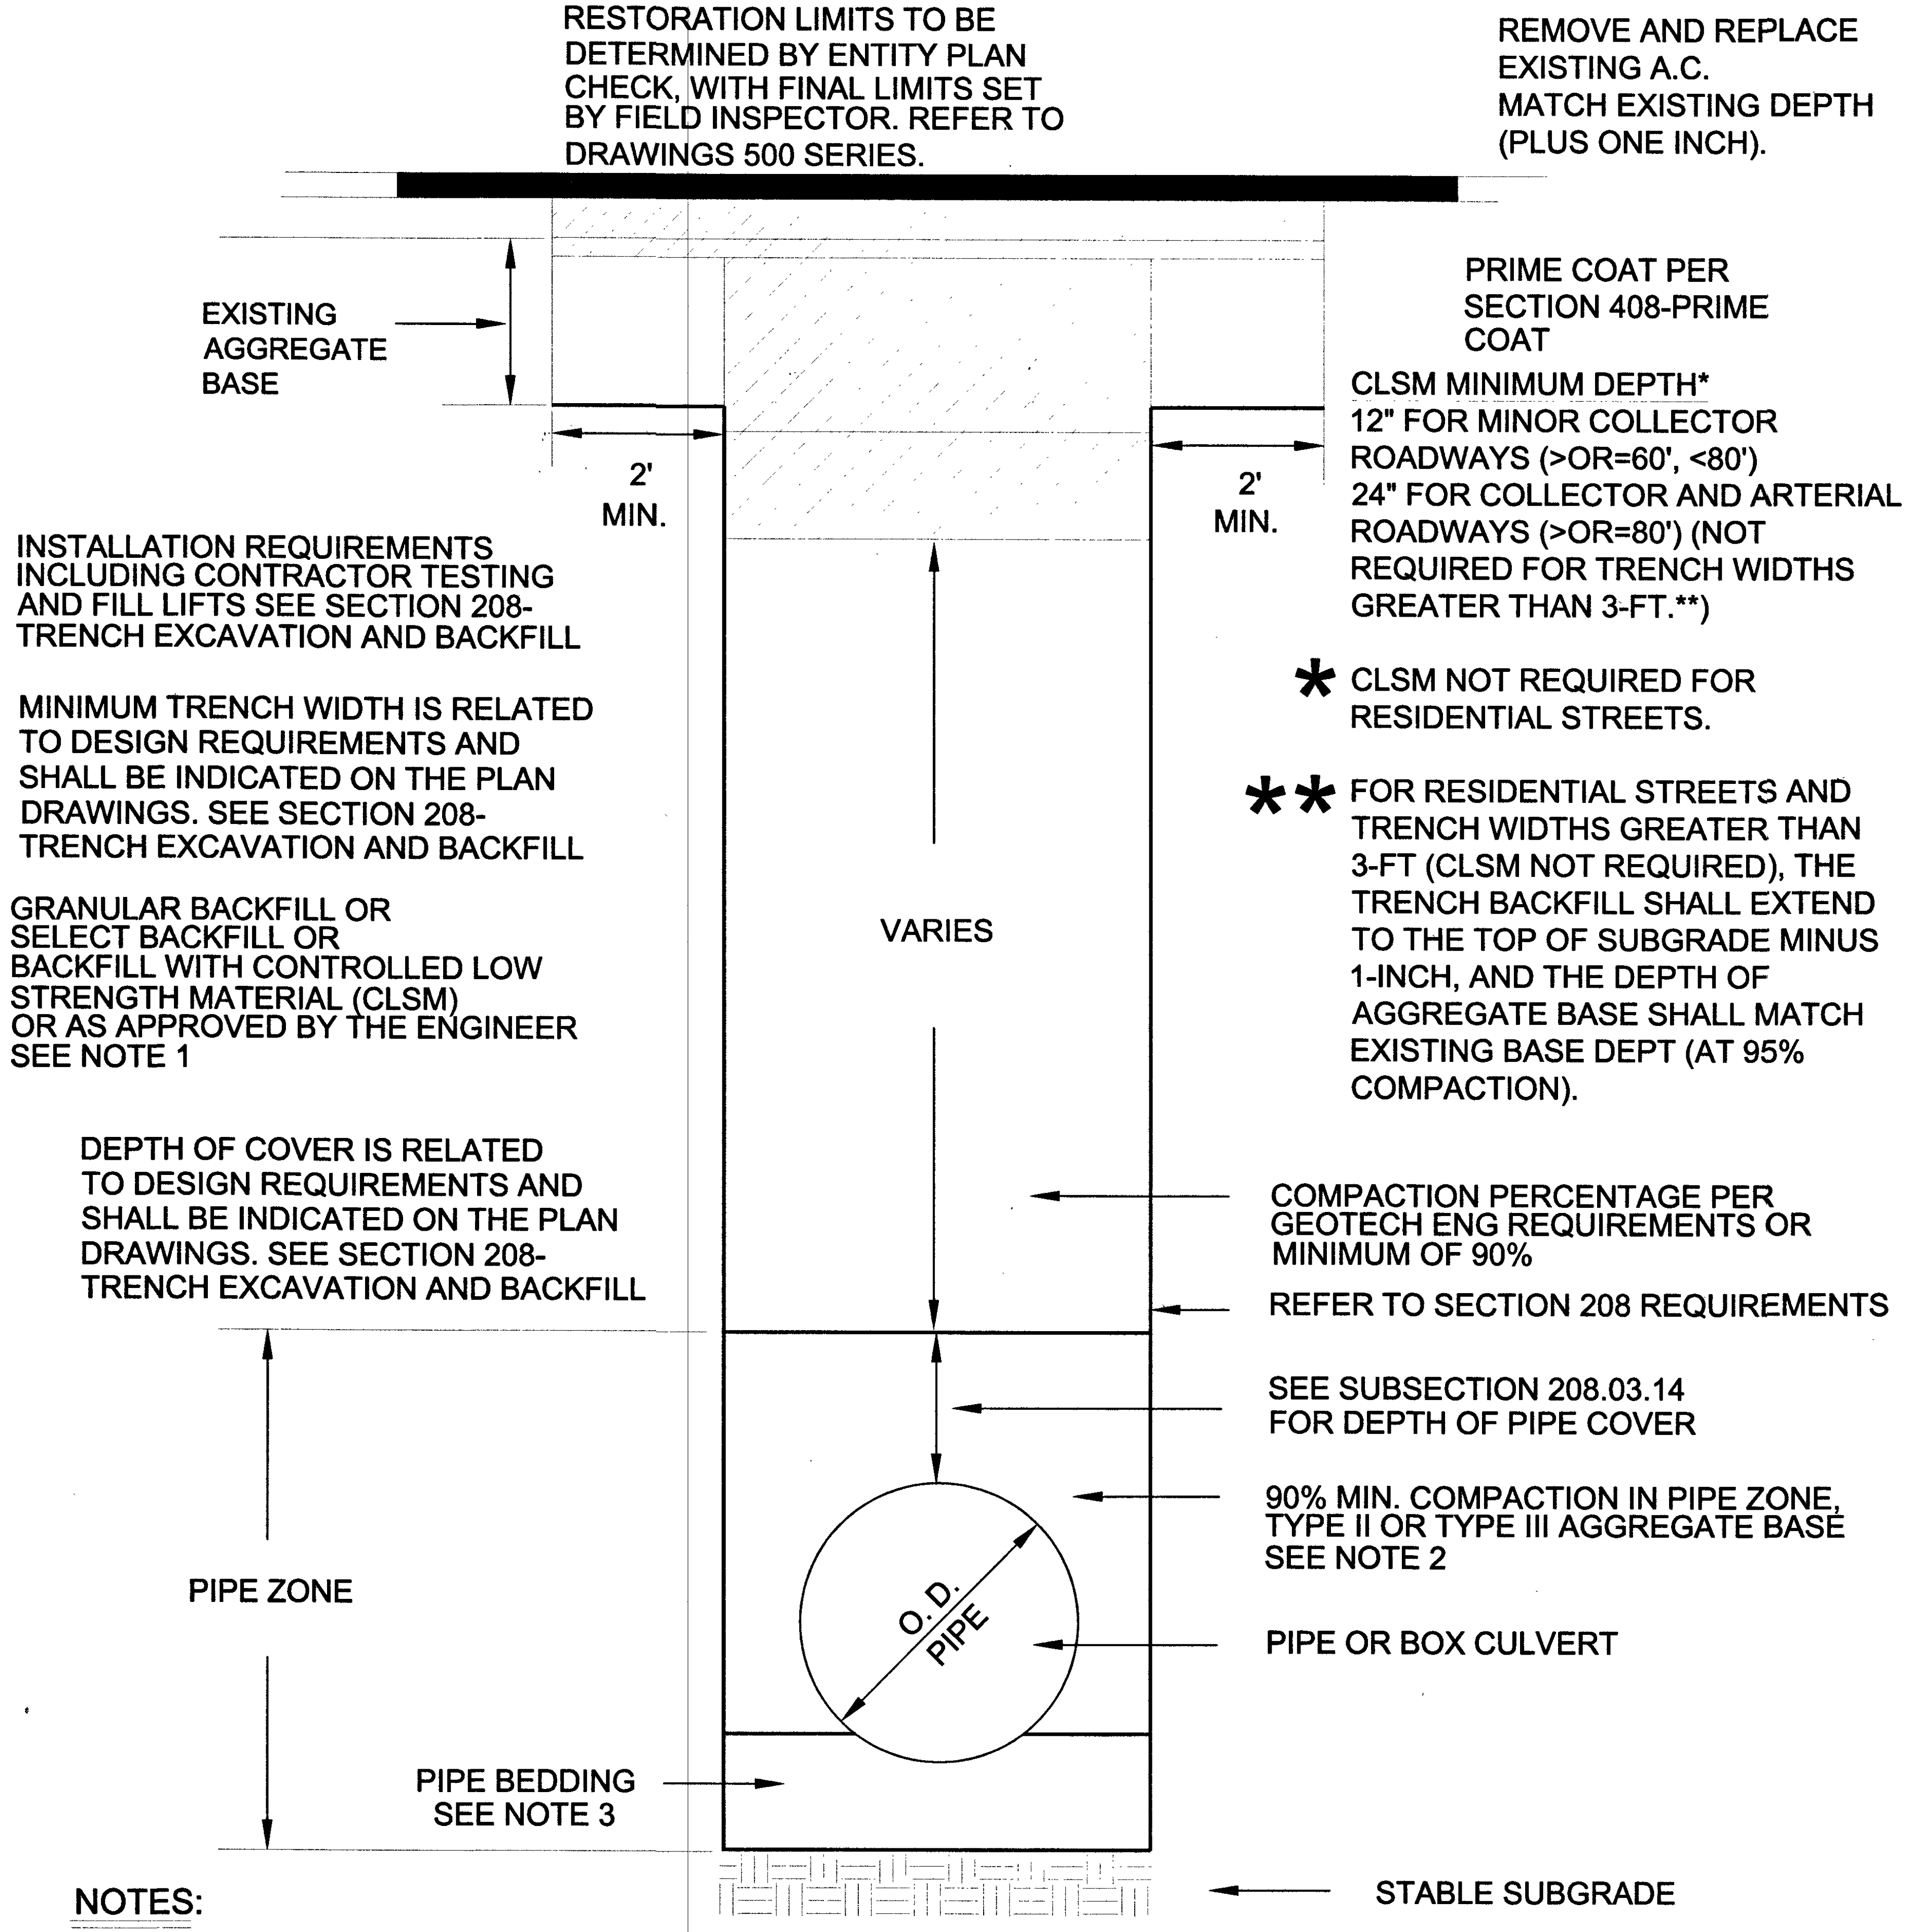
MILL AND OVERLAY RESTORATION LIMITS TO BE DETERMINED BY ENTITY PLAN CHECK, WITH FINAL LIMITS SET BY FIELD INSPECTOR. REFER TO DRAWINGS 500 SERIES.
REMOVE AND REPLACE EXISTING A.C. MATCH EXISTING DEPTH (PLUS ONE INCH).
EXISTING AGGREGATE BASE
PRIME COAT PER SECTION 408-PRIME COAT
2' MIN.
2' MIN.
CLSM MINIMUM DEPTH* 12" FOR MINOR COLLECTOR ROADWAYS (>OR=60', <80') 24" FOR COLLECTOR AND ARTERIAL ROADWAYS (>OR=80') (NOT REQUIRED FOR TRENCH WIDTHS GREATER THAN 3-FT.**)
INSTALLATION REQUIREMENTS INCLUDING CONTRACTOR TESTING AND FILL LIFTS SEE SECTION 208-TRENCH EXCAVATION AND BACKFILL
* CLSM NOT REQUIRED FOR RESIDENTIAL STREETS.
MINIMUM TRENCH WIDTH IS RELATED TO DESIGN REQUIREMENTS AND SHALL BE INDICATED ON THE PLAN DRAWINGS. SEE SECTION 208-TRENCH EXCAVATION AND BACKFILL
** FOR RESIDENTIAL STREETS AND TRENCH WIDTHS GREATER THAN 3-FT (CLSM NOT REQUIRED), THE TRENCH BACKFILL SHALL EXTEND TO THE TOP OF SUBGRADE MINUS 1-INCH, AND THE DEPTH OF AGGREGATE BASE SHALL MATCH EXISTING BASE DEPT (AT 95% COMPACTION).
GRANULAR BACKFILL OR SELECT BACKFILL OR BACKFILL WITH CONTROLLED LOW STRENGTH MATERIAL (CLSM) OR AS APPROVED BY THE ENGINEER SEE NOTE 1
VARIES
DEPTH OF COVER IS RELATED TO DESIGN REQUIREMENTS AND SHALL BE INDICATED ON THE PLAN DRAWINGS. SEE SECTION 208-TRENCH EXCAVATION AND BACKFILL
COMPACTION PERCENTAGE PER GEOTECH ENG REQUIREMENTS OR MINIMUM OF 90%
REFER TO SECTION 208 REQUIREMENTS
SEE SUBSECTION 208.03.14 FOR DEPTH OF PIPE COVER
90% MIN. COMPACTION IN PIPE ZONE, TYPE II OR TYPE III AGGREGATE BASE SEE NOTE 2
O.D. PIPE
PIPE ZONE
PIPE OR BOX CULVERT
PIPE BEDDING SEE NOTE 3
STABLE SUBGRADE

NOTES:

1. NO STONES OR LUMPS GREATER THAN 3" PERMITTED IN TRENCH 2' OR LESS IN WIDTH.
2. TRENCH WIDTH, BEDDING, SUBGRADE AND PIPE ZONE REQUIREMENTS FOR UTILITY INSTALLATIONS SHALL CONFORM TO THE RESPECTIVE ENTITY REQUIREMENTS.
3. CRUSHED ROCK MAY BE USED FOR PIPE BEDDING ONLY IF MATERIAL USE HAS BEEN SPECIFICALLY APPROVED BY THE GOVERNING AGENCY. SEE STANDARD DRAWING NO. 505 FOR PIPE BEDDING METHODS.
4. LAS VEGAS VALLEY WATER DISTRICT REQUIRES PIPE BEDDING AND BACKFILL WITHIN THE PIPE ZONE TO BE OF THE SAME MATERIAL.

RTC STD DWG 503

ABBREVIATIONS:

AA	ALDYL-A PIPE
ABND	ABANDONED
AC	ASPHALTIC CONCRETE
AC#	ACCELERATED CONSTRUCTION
ACP	ASBESTOS CEMENT PIPE
APN	ASSESSOR PARCEL NUMBER
BLVD	BOULEVARD
BM	BENCHMARK
BO	BLOW OFF
BTU	BRITISH THERMAL UNIT
CIP	CAST IRON PIPE
CL	CENTERLINE
CMP	CORRUGATED METAL PIPE
CP	CATHODIC PROTECTION
D	INSIDE DIAMETER
DDCA	DESIGN DATA COLLECTION APPLICATION
DET	DETAIL
DIP	DUCTICLE IRON PIPE
DIA	DIAMETER
DIMP	DISTRIBUTION INTEGRITY MANAGEMENT PROGRAM
DP	DESIGN PRESSURE
DWG	DRAWING
EFV	EXCESS FLOW VALVE
EG	EXISTING GRADE
ELEC	ELECTRICAL
ELEV	ELEVATION
EMS	ELECTRONIC MARKING SYSTEM
E.P	END POINT
EPR	ELECTRONIC PRESSURE RECORDERS
ESMT	EASEMENT
EX	EXISTING
FERC	FEDERAL ENERGY REGULATORY COMMISSION
FH	FIRE HYDRANT
GIR	GAS INFRASTRUCTURE REPLACEMENT
GPR	GAS PRESSURE REGULATOR
HCA	HIGH CONSEQUENCE AREA
HDD	HEATING DEGREE DAY
HDPE	HIGH DENSITY POLYETHYLENE PIPE
HP	HIGH PRESSURE
HOP	HISTORIC OPERATING PRESSURE
HVTT	HIGH VOLUME TAPPING TEE
IN	INCH(ES)
IPS	IRON PIPE SIZE
JT	JOINT TRENCH
MAOP PRESSURE	MAXIMUM ALLOWABLE OPERATING
M&C	MEASUREMENTS & CONTROL
MCFH	THOUSAND CUBIC FEET PER HOUR
MH	MANHOLE
MOP	MAXIMUM OPERATING PRESSURE
MP	MANUFACTURER'S PRESSURE RATING
MSA	METER SET ASSEMBLY
MVP	MAPPING VERIFICATION PROCEDURE
NAP	NOT A PART
NTSB	NATIONAL TRANSPORTATION SAFETY BOARD
NTS	NOT TO SCALE
OC	ON CENTER
OD	OUTSIDE DIAMETER
OH	OVERHEAD
OHE	OVERHEAD ELECTRIC
P	POWER
PAOP	POTENTIONAL ALLOWABLE OPERATING PRESSURE
PCC	PORTLAND CEMENT CONCRETE
PE	POLYETHYLENE PIPE
PH	POT HOLE
PHMSA	PIPELINE & HAZARDOUS MATERIALS SAFETY ADMINISTRATION
PL	PROPERTY LINE
PIC	POTENTIAL IMPACT CIRCLE
PLS	PRESSURE LIMITING STATION
P.O.B	POINT OF BEGINNING
PP	POWER POLE
PROP	PROPOSED
PQF	PREQUALIFIED FITTING
PSIG	POUNDS PER SQUARE INCH (GAUGE)
PVC	POLYVINYL CHLORIDE
PUE	PUBLIC UTILITY EASEMENT
RC	REINFORCED CONCRETE
RCP	REINFORCED CONCRETE PIPE
ROW	RIGHT OF WAY
SCADA	SUPERVISORY CONTROL AND DATA ACQUISITION
SD	STORM DRAIN
SDMH	STORM DRAIN MANHOLE
SDR	STANDARD DIMENSION RATIO
SF	SQUARE FOOT
SHT	SHEET
SLSV	SERVICE LINE SHUT-OFF VALVE
SMYS	SPECIFIED MAXIMUM YIELD STRENGTH
SS	SANITARY SEWER
SST	STAINLESS STEEL
ST	STREET
STA	STATION
STL	STEEL
SWG	SOUTHWEST GAS
TDS	TEST DATA SHEET
TEL	TELEPHONE
TB	THRUST BLOCK
TOP	TOP OF PIPE
TP	TEST POINT
TS	TECHNICAL SERVICE NOTE
TRIMP	TRANSMISSION INTEGRITY MANAGAMENT PROGRAM
TYP	TYPICAL
U.E.	UTILITY EASEMENT
UGE	UNDERGROUND ELECTRIC
UOC	UNUSUAL OPERATING CONDITION
USD	UNIFORM STANDARD DRAWING
UGT	UNDERGROUND TELEPHONE
VCP	VITRIFIED CLAY PIPE
VERT	VERTICAL
VG	VALLEY GUTTER
VSP	VINTAGE STEEL PIPE
W	WATER
WMS	WORK MANAGEMENT SYSTEM
WR	WORK REQUEST
WT	WALL THICKNESS
WV	WATER VALVE
YD	YARD(S)

811® Know what's **below.** **Call** before you dig.

SOUTHWEST GAS CORPORATION ®

Southwest Gas Corporation Confidential and Proprietary Information

For Reference Only - Not Valid for Line Locating Purposes. No representation or warranty is made for the adequacy, accuracy or completeness of the information or depictions shown. **This information is protected from further disclosure under the federal Freedom of Information Act and the Protected Critical Infrastructure Information Act of 2002, and Nevada Revised Statutes § 239C.**

This document may not be copied, distributed, or shared to any other person or entity in any manner or form without prior written consent of Southwest Gas Corporation.

REVISIONS

NO.	DESCRIPTION	BY	DATE	APPVD.

PERMIT INFORMATION	ISOLATION AREA	LOCATION	ATLAS OR TILE
CITY OF LAS VEGAS TAX CODE 02-0203	ISO_21_DIST_096	T20S R61E S34 M.D.M.	x627y516

D_VALLEY_WIDE	
SYSTEM MAOP:	N/A
SYSTEM MOP:	N/A
N/A	
SYSTEM MAOP:	N/A
SYSTEM MOP:	N/A

JOB TYPE	
HP SERVICE	☐
DISTRIBUTION	☒
FEEDER	☐
TRANS. BY DEF	☐
TRANS > 20%	☐

WR NO.
3815655
RELATED WR NO.S
N/A

ENGINEER/TECHNICIAN	JORDYN PENNIMAN		PHONE: (702) 365-2174
ACCOUNT REP.	NASRIN HOUSTIN		PHONE: (702) 365-2549
PROJECT CONTACT	MO PIERCE		PHONE: ----
SHEET NO.	3 OF 5	SCALE N.T.S.	DATE 05/10/19
DWN. BY	SEI	CHKD. BY JP	APPVD. BY BWJ

CIRCA HOTEL AND CASINO SERVICE INSTALLATION

SHEET 26

39

TYPICAL SWPPP BMP DETAILS

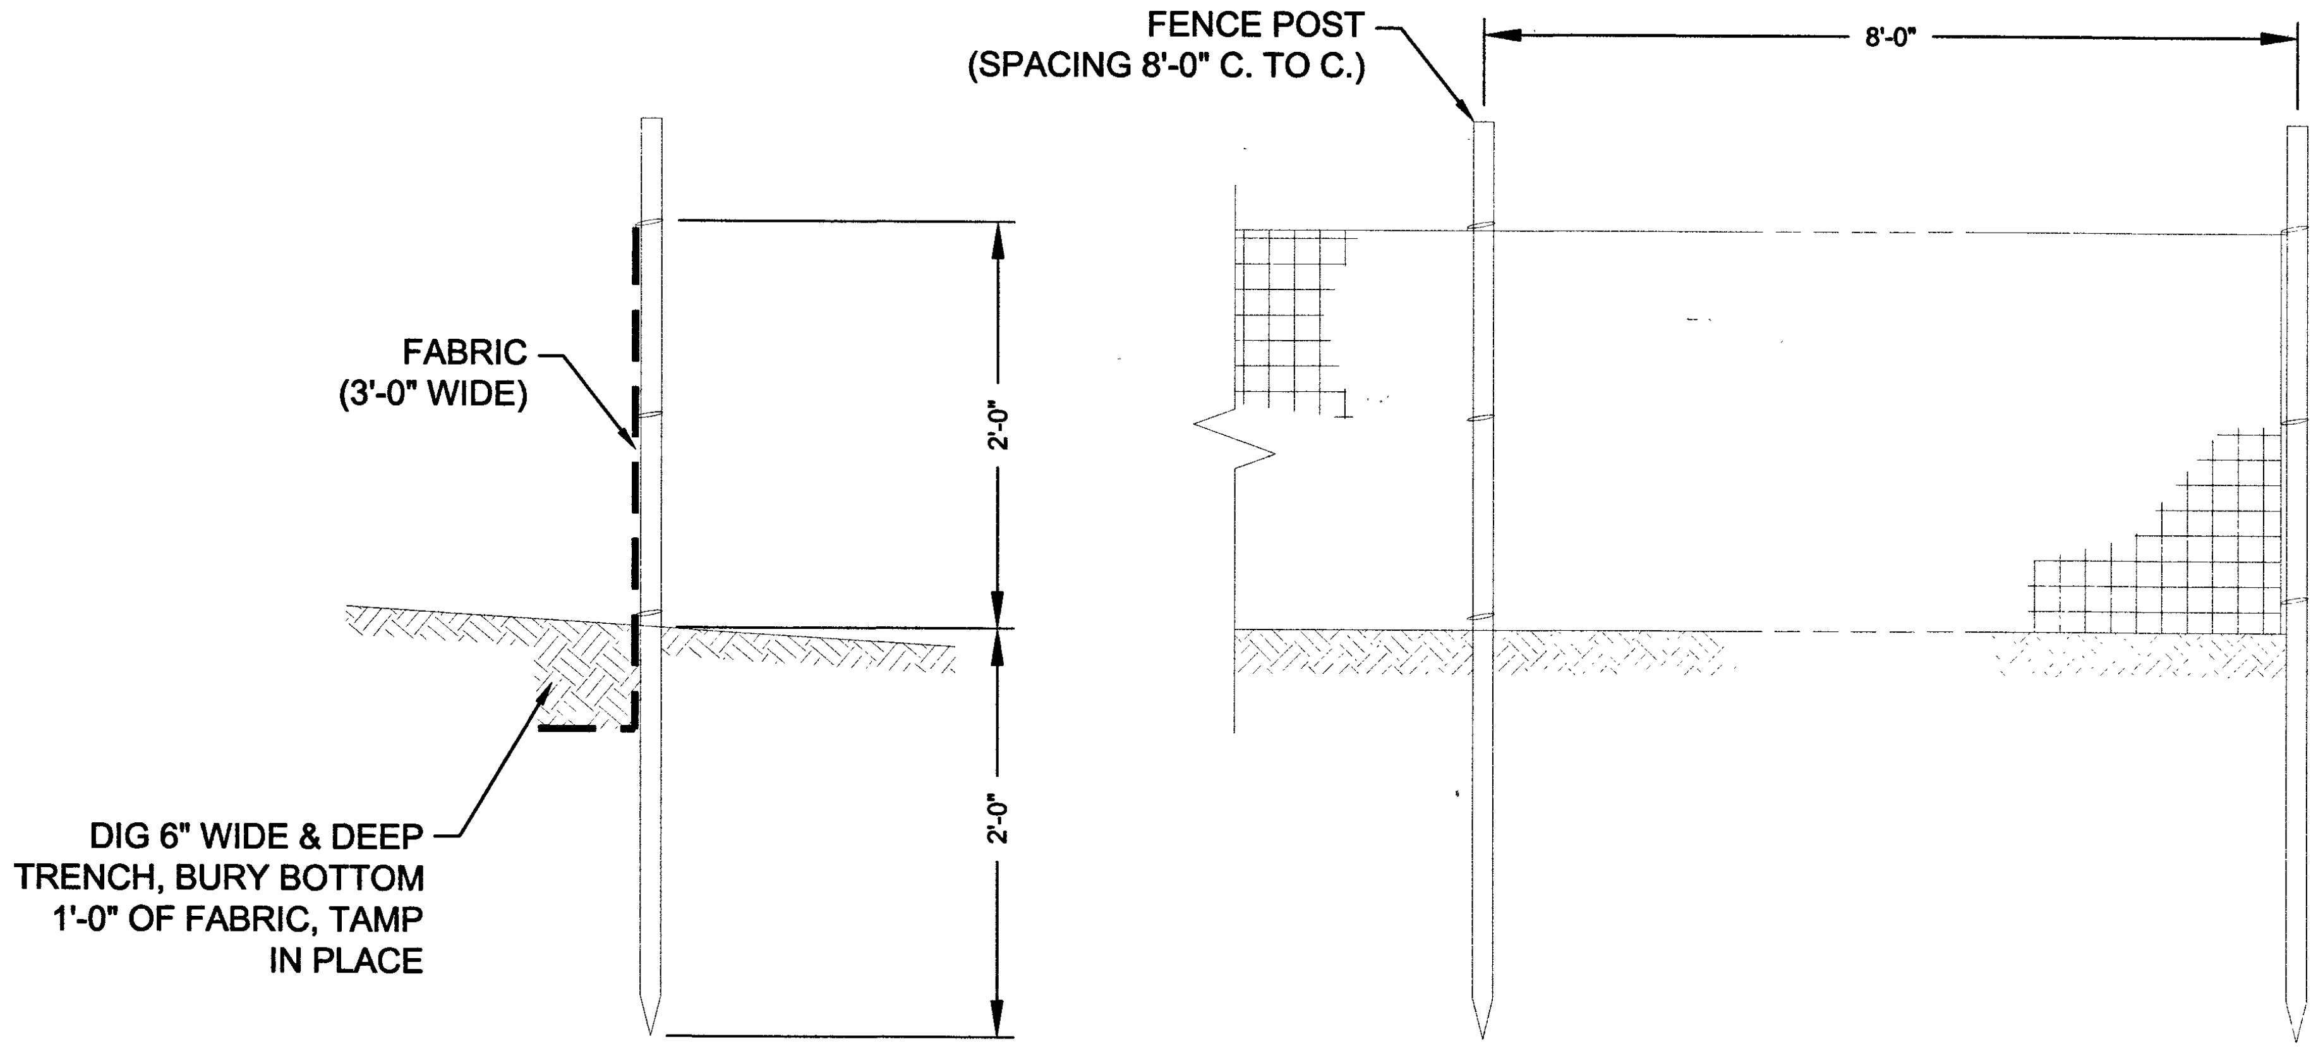
FENCE POST
(SPACING 8'-0" C. TO C.)
8'-0"
FABRIC
(3'-0" WIDE)
2'-0"
2'-0"
DIG 6" WIDE & DEEP
TRENCH, BURY BOTTOM
1'-0" OF FABRIC, TAMP
IN PLACE

1 SILT FENCE
- N.T.S.

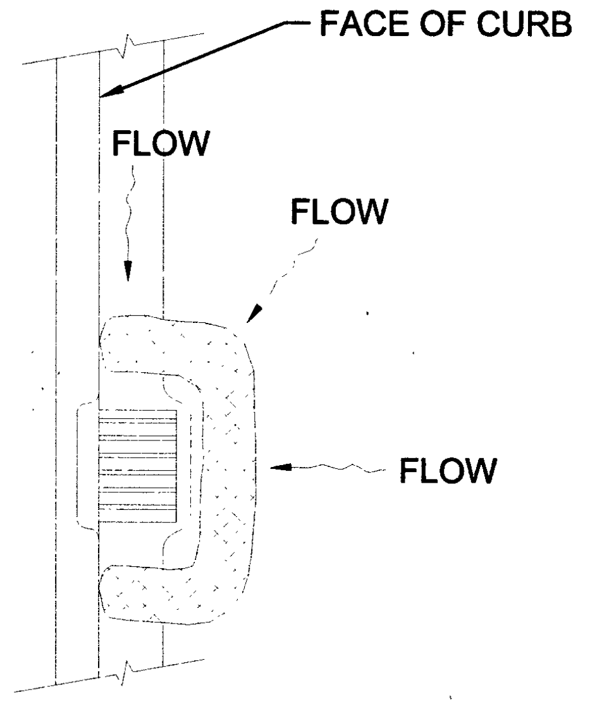
FACE OF CURB
FLOW
FLOW
FLOW

2 FIBER ROLL
- N.T.S.

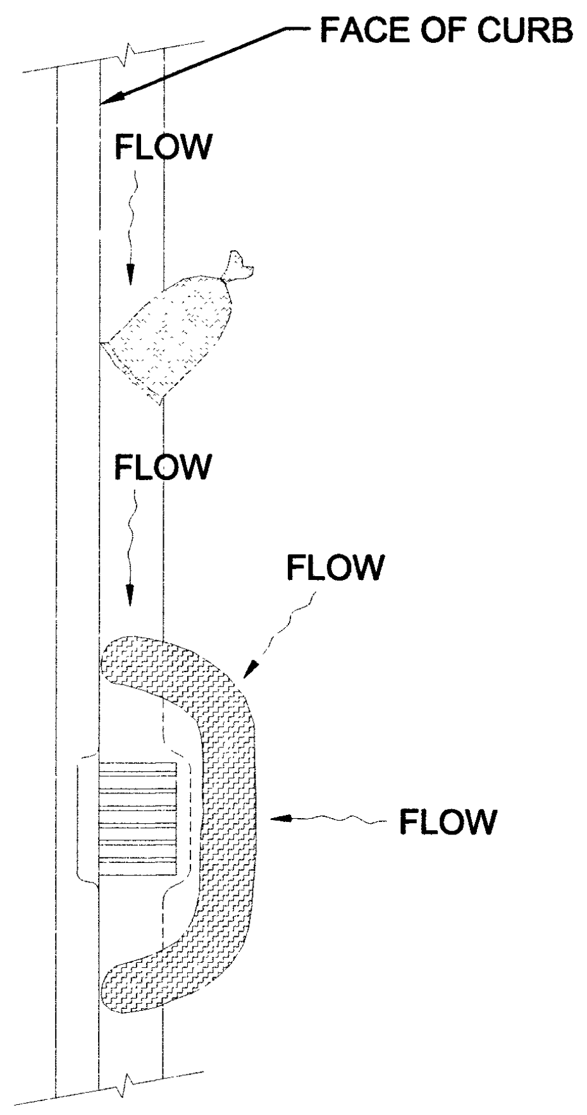
FACE OF CURB
FLOW
FLOW
FLOW
FLOW

3 SAND BAG/ ROLL
- N.T.S.

SWPPP NOTES

1. SOUTHWEST GAS CORPORATION, IT'S CONTRACTOR, AND/OR THEIR AUTHORIZED AGENTS SHALL INSTALL ONE OF THE APPROPRIATE BMPS FOR THE PROTECTION OF EXISTING STORM DRAIN INLETS, WITHIN OR SIGNIFICANTLY NEAR ANY IMPROVED RIGHT-OF-WAY, FROM DEBRIS AND SEDIMENT RESULTING FROM CONSTRUCTION OF NATURAL GAS FACILITIES.
2. SOUTHWEST GAS CORPORATION, IT'S CONTRACTOR, AND/OR THEIR AUTHORIZED AGENTS SHALL EACH DAY REMOVE ALL SEDIMENT, MUD, CONSTRUCTION DEBRIS, OR OTHER POTENTIAL POLLUTANTS THAT MAY HAVE BEEN DISCHARGED TO, OR ACCUMULATED IN, THE PUBLIC RIGHTS OF WAY OF CLARK COUNTY AS A RESULT OF CONSTRUCTION ACTIVITIES ASSOCIATED WITH THIS SITE DEVELOPMENT OR CONSTRUCTION PROJECT. SUCH MATERIALS SHALL BE PREVENTED FROM ENTERING THE STORM SEWER SYSTEM, USING BEST MANAGEMENT PRACTICES DETAILED ON THIS SHEET.
3. ADDITIONAL CONSTRUCTION SITE DISCHARGE BEST MANAGEMENT PRACTICES MAY BE REQUIRED OF SOUTHWEST GAS CORPORATION, IT'S CONTRACTOR, AND/OR THEIR AUTHORIZED AGENTS DUE TO UNFORESEEN EROSION PROBLEMS OR IF THE LISTED BMPS ON THIS SHEET DOT NOT MEET THE PERFORMANCE STANDARDS SPECIFIED IN THE CLARK COUNTY CODE - CHAPTER 24.40/STORM SEWER SYSTEM DISCHARGE AND THE LAS VEGAS VALLEY CONSTRUCTION SITE BMP GUIDANCE MANUAL.
4. ACCUMULATED SEDIMENT IN BMPS SHALL BE REMOVED WITHIN SEVEN DAYS AFTER A STORMWATER RUNOFF EVENT OR PRIOR THE NEXT ANTICIPATED STORM EVENT, WHICHEVER IS EARLIER. SEDIMENT MUST BE REMOVED WHEN BMP DESIGN CAPACITY HAS BEEN REDUCED BY 50 PERCENT OR MORE.

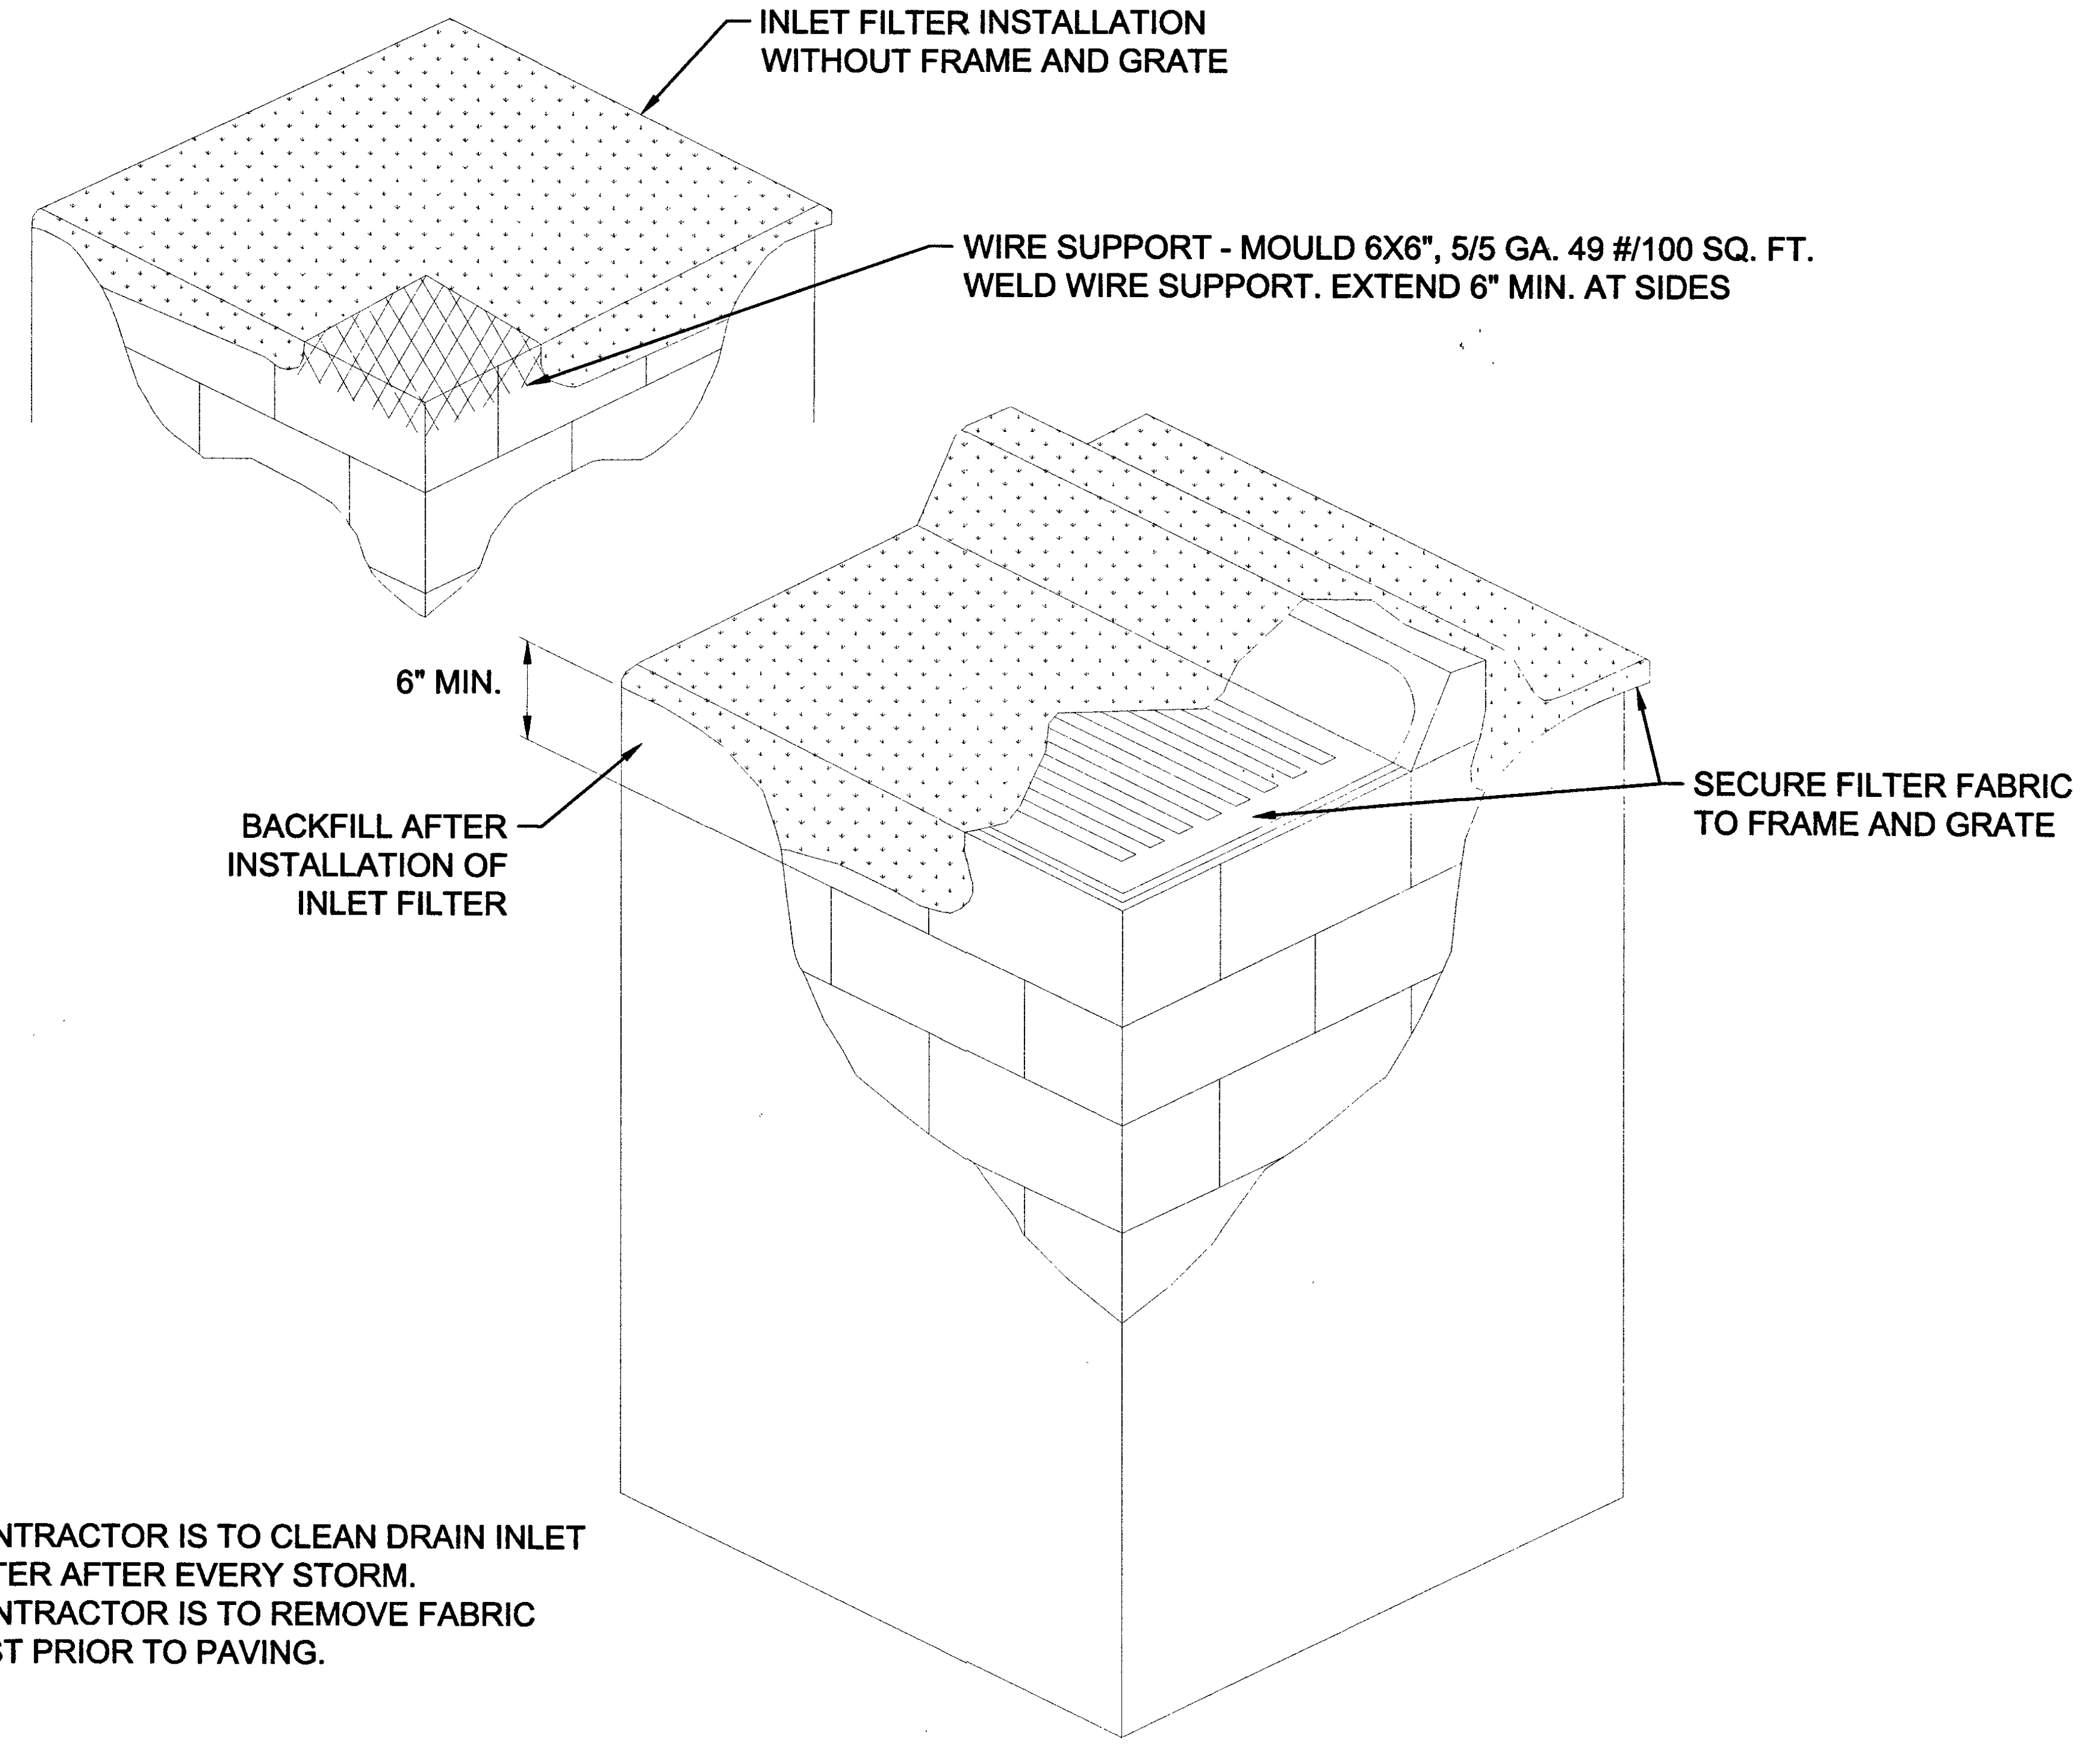
INLET FILTER INSTALLATION
WITHOUT FRAME AND GRATE
WIRE SUPPORT - MOULD 6X6", 5/5 GA. 49 #/100 SQ. FT.
WELD WIRE SUPPORT. EXTEND 6" MIN. AT SIDES
6" MIN.
BACKFILL AFTER
INSTALLATION OF
INLET FILTER
SECURE FILTER FABRIC
TO FRAME AND GRATE

NOTE:
1. CONTRACTOR IS TO CLEAN DRAIN INLET FILTER AFTER EVERY STORM.
2. CONTRACTOR IS TO REMOVE FABRIC JUST PRIOR TO PAVING.

4 DRAIN INLET FILTER
- N.T.S.

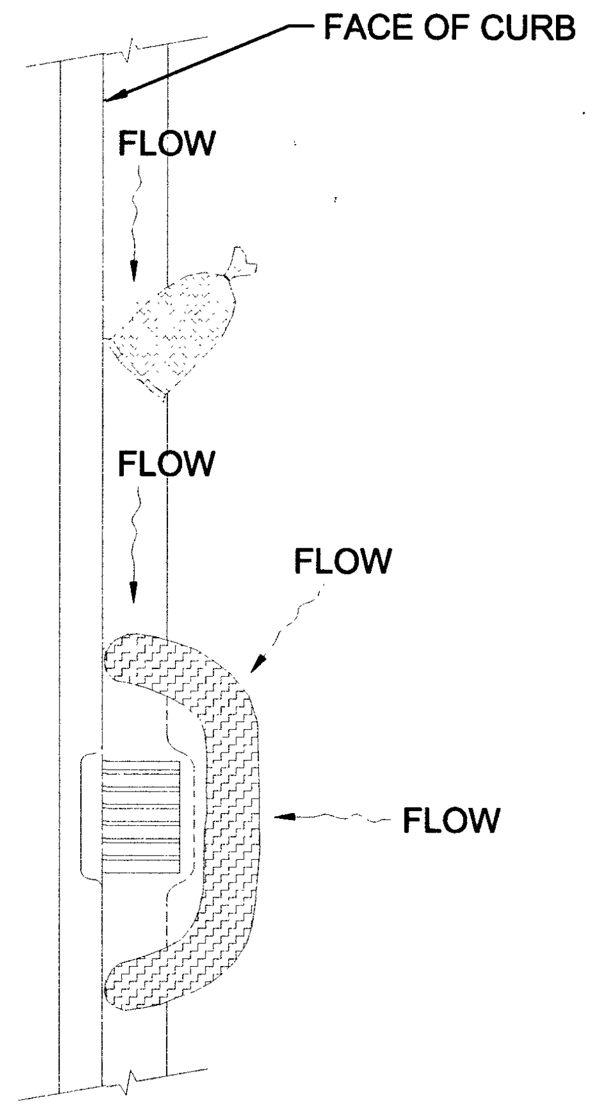
FACE OF CURB
FLOW
FLOW
FLOW
FLOW

5 GRAVEL BAG/ ROLL
- N.T.S.

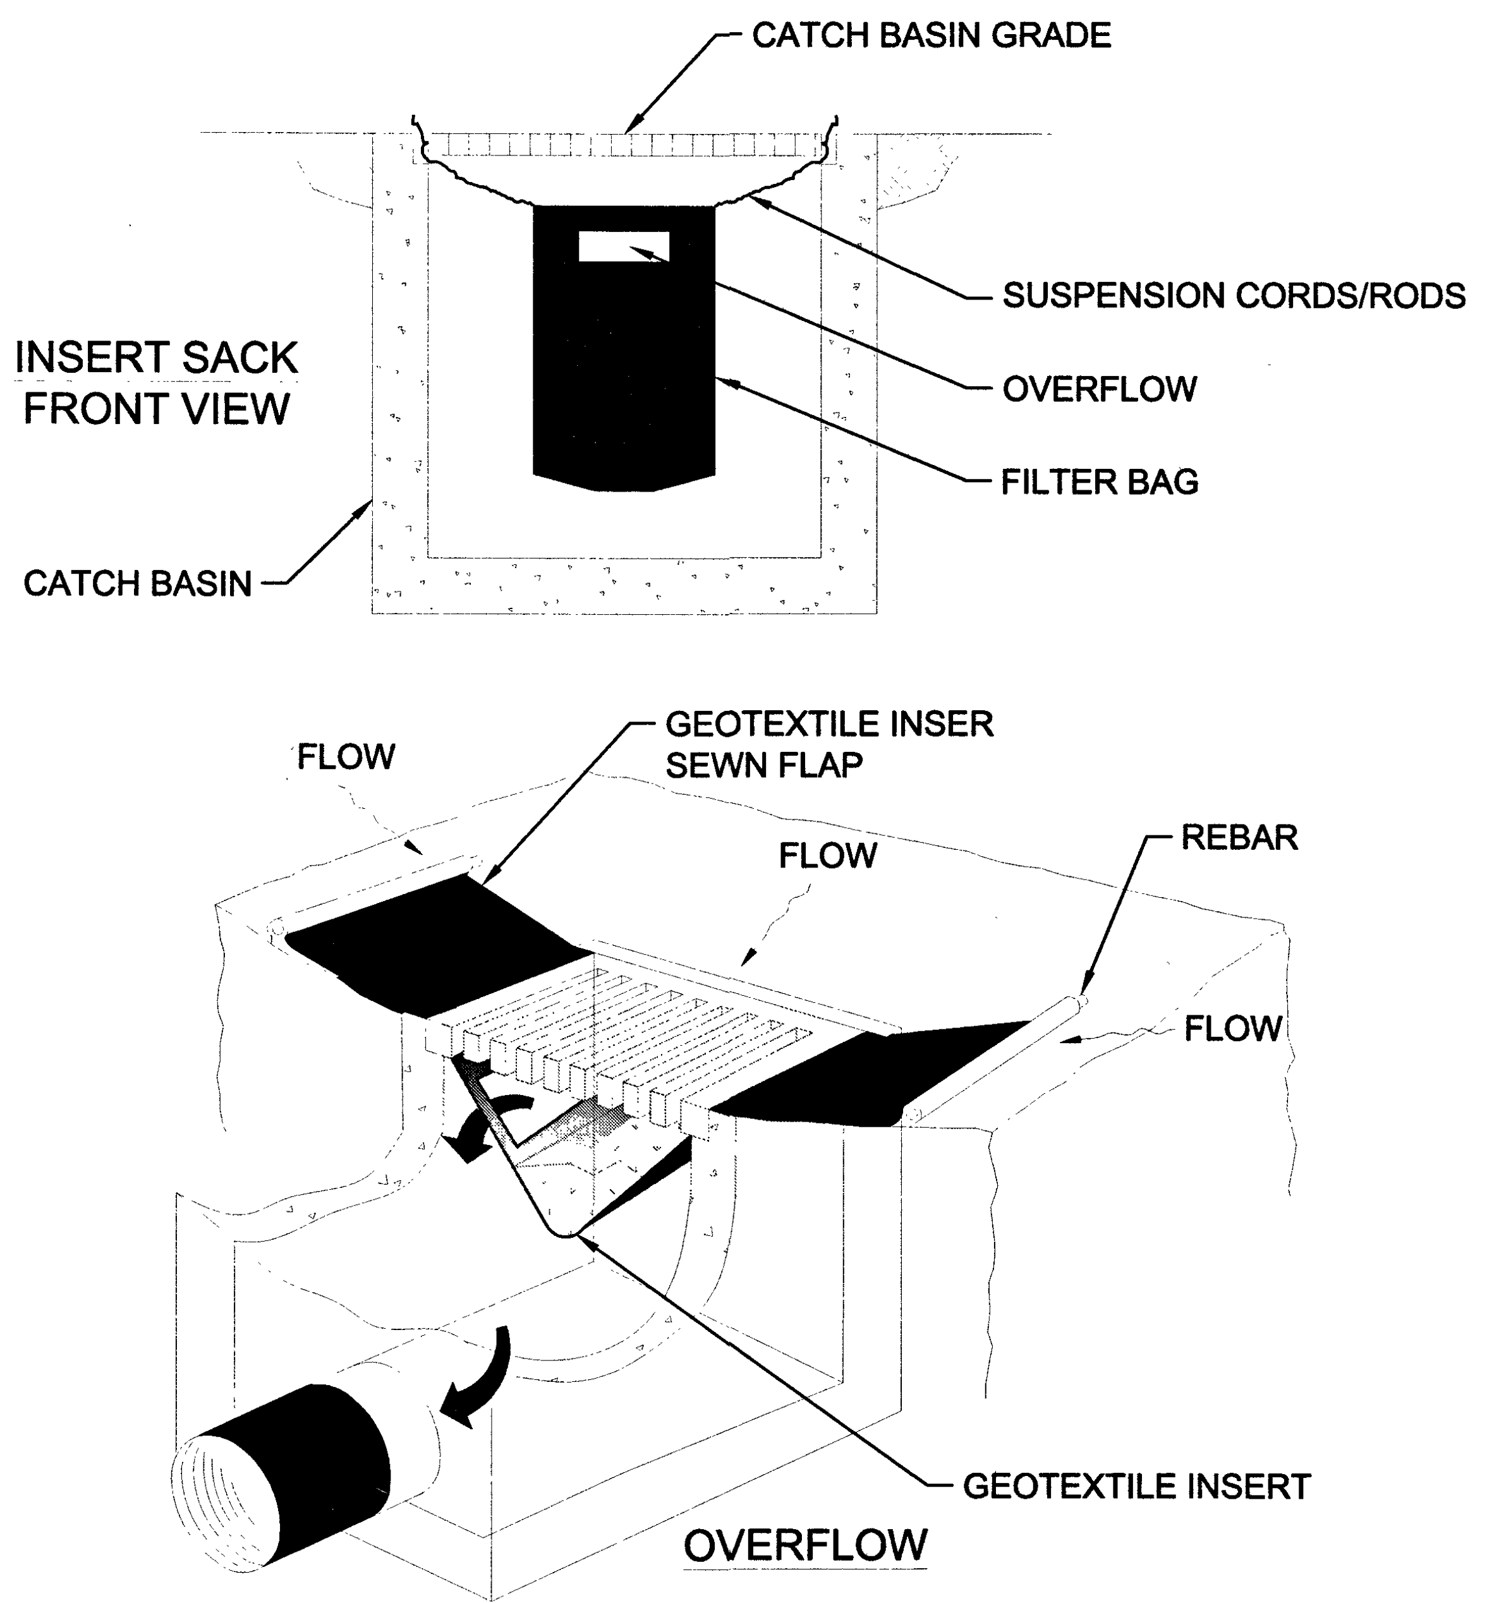
CATCH BASIN GRADE
INSERT SACK
FRONT VIEW
SUSPENSION CORDS/RODS
OVERFLOW
FILTER BAG
CATCH BASIN
FLOW
GEOTEXTILE INSER
SEWN FLAP
FLOW
REBAR
FLOW
GEOTEXTILE INSERT
OVERFLOW

NOTE:
RECESSED CURB INLET MUST BE BLOCKED WHEN USING FILTER FABRIC INLET SACKS.
SIZE OF FILTER FABRIC INLET SACK TO BE DETERMINED BY MANUFACTURER.

6 SEDIMENT FILTER BAG
- N.T.S.

811
Know what's below.
Call before you dig.

SOUTHWEST GAS CORPORATION ®

Southwest Gas Corporation Confidential and Proprietary Information

For Reference Only - Not Valid for Line Locating Purposes. No representation or warranty is made for the adequacy, accuracy or completeness of the information or depictions shown. **This information is protected from further disclosure under the federal Freedom of Information Act and the Protected Critical Infrastructure Information Act of 2002, and Nevada Revised Statutes § 239C.**

This document may not be copied, distributed, or shared to any other person or entity in any manner or form without prior written consent of Southwest Gas Corporation.

REVISIONS

NO.	DESCRIPTION	BY	DATE	APPVD.

PERMIT INFORMATION	ISOLATION AREA	LOCATION	ATLAS OR TILE
CITY OF LAS VEGAS TAX CODE 02-0203	ISO_21_DIST_096	T20S R61E S34 M.D.M.	x627y516

D_VALLEY_WIDE	
SYSTEM MAOP:	N/A
SYSTEM MOP:	N/A
N/A	
SYSTEM MAOP:	N/A
SYSTEM MOP:	N/A

JOB TYPE	
HP SERVICE	☐
DISTRIBUTION	☒
FEEDER	☐
TRANS. BY DEF	☐
TRANS > 20%	☐

WR NO.
3815655

RELATED WR NO.S
N/A

ENGINEER/TECHNICIAN JORDYN PENNIMAN		PHONE: (702) 365-2174
ACCOUNT REP. NASRIN HOUSTIN		PHONE: (702) 365-2549
PROJECT CONTACT MO PIERCE		PHONE: ----
SHEET NO. 4 OF 5	SCALE N.T.S.	DATE 05/10/19
DWN. BY SEI	CHKD. BY JP	APPVD. BY BWJ

CIRCA HOTEL AND CASINO SERVICE INSTALLATION

40 SHEET 27

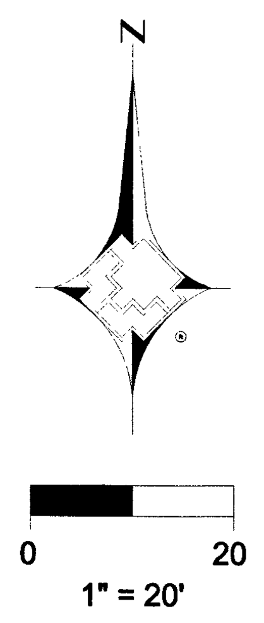

CONSTRUCTION NOTES	
1	TIE NEW 4" PE8100 TO EXISTING 4" PE8100

4" DISTRIBUTION MATERIALS LIST

CODE	DESIGN QTY.	AS-BUILT QTY.	STOCK ID	DESCRIPTION	SEAM	COATING
4A	21'	0'	100-5207	4" PE8100 PIPE	N/A	N/A
4B	1	0'	120-3729	4" PE VALVE	N/A	N/A
4C	1	0'	140-3076	4" PE FULL FLOW TEE	N/A	N/A
4D	1	0'	161-7576	4" PE RISER	N/A	N/A

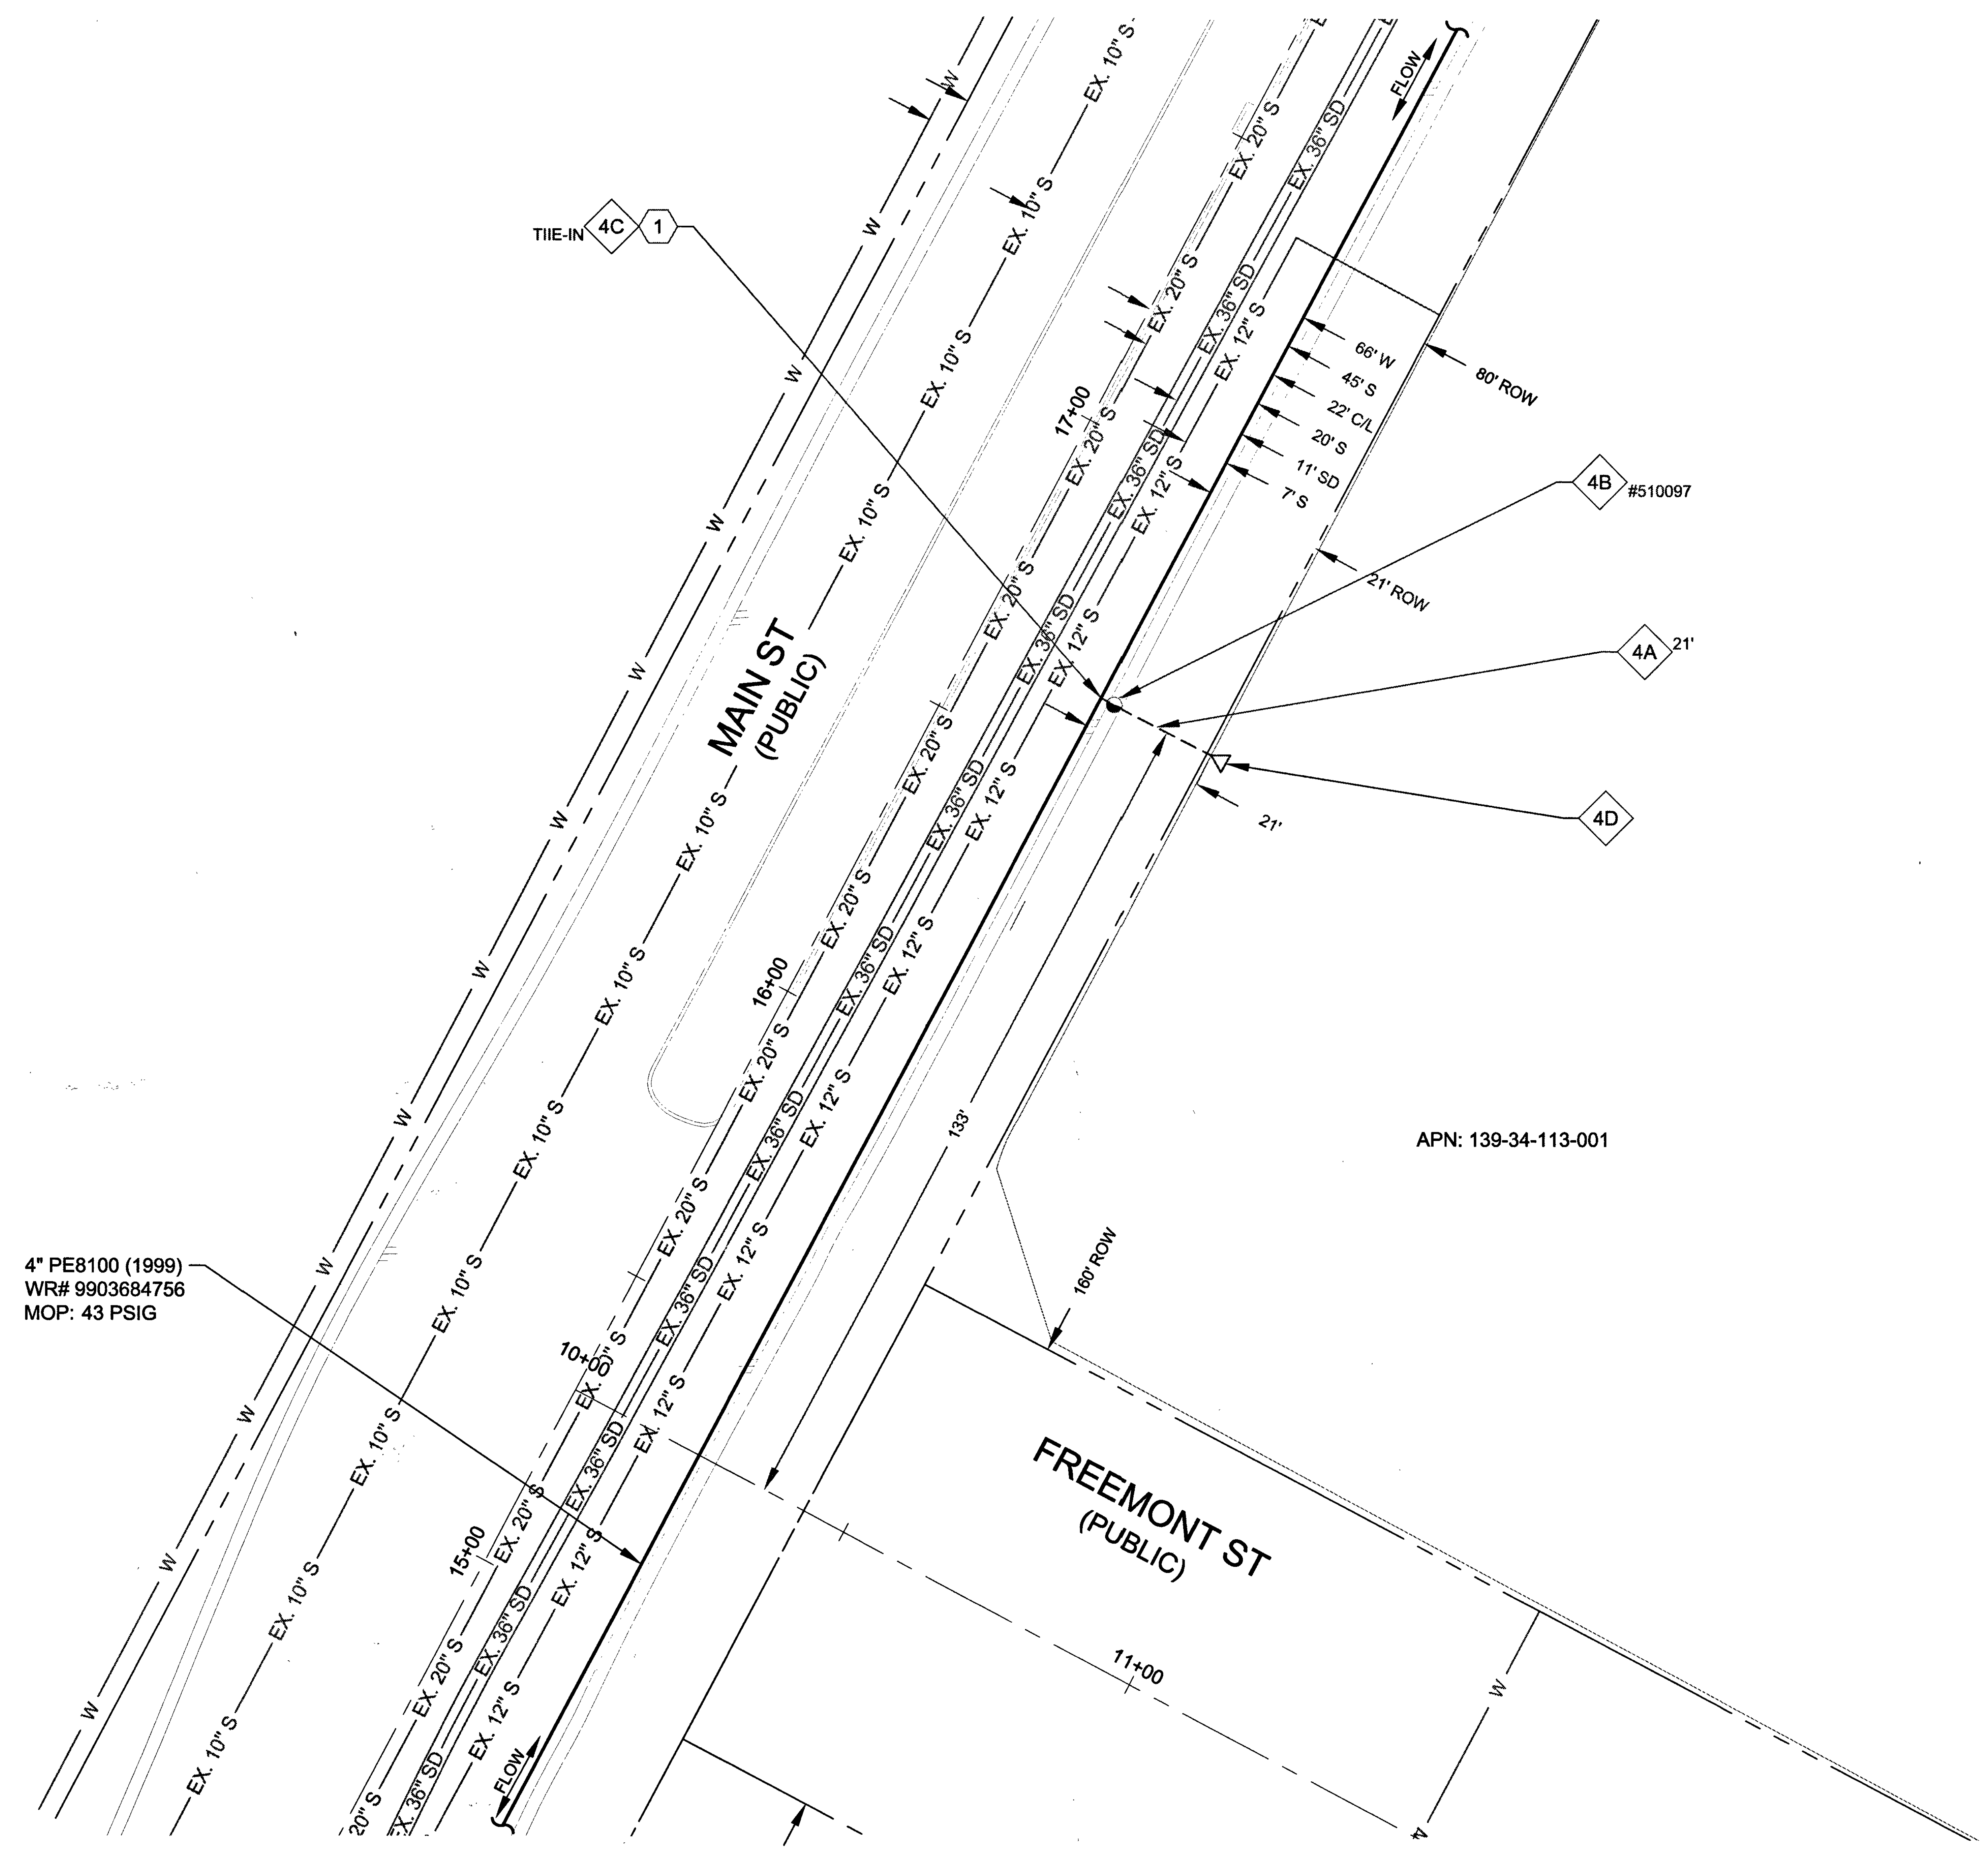
TIIE-IN
4C
1
MAIN ST
(PUBLIC)
W
EX. 10" S
EX. 20" S
EX. 36" SD
EX. 12" S
FLOW
17+00
16+00
15+00
10+00
11+00
80' ROW
66' W
45' S
22' C/L
20' S
11' SD
7' S
4B
#510097
21' ROW
4A
21'
4D
21'
133'
160' ROW
APN: 139-34-113-001
4" PE8100 (1999)
WR# 9903684756
MOP: 43 PSIG
FREEMONT ST
(PUBLIC)

Know what's **below.**
Call before you dig.

SOUTHWEST GAS CORPORATION

Southwest Gas Corporation Confidential and Proprietary Information

For Reference Only - Not Valid for Line Locating Purposes. No representation or warranty is made for the adequacy, accuracy or completeness of the information or depictions shown. **This information is protected from further disclosure under the federal Freedom of Information Act and the Protected Critical Infrastructure Information Act of 2002, and Nevada Revised Statutes § 239C.**

This document may not be copied, distributed, or shared to any other person or entity in any manner or form without prior written consent of Southwest Gas Corporation.

REVISIONS				
NO.	DESCRIPTION	BY	DATE	APPVD.

PERMIT INFORMATION	ISOLATION AREA	LOCATION	ATLAS OR TILE
CITY OF LAS VEGAS TAX CODE 02-0203	ISO_21_DIST_096	T20S R61E S34 M.D.M.	x627y516

D_VALLEY_WIDE	
SYSTEM MAOP:	N/A
SYSTEM MOP:	N/A
N/A	
SYSTEM MAOP:	N/A
SYSTEM MOP:	N/A

JOB TYPE

HP SERVICE ☐
DISTRIBUTION ☒
FEEDER ☐
TRANS. BY DEF ☐
TRANS > 20% ☐

WR NO.
3815655
RELATED WR NO.S
N/A

ENGINEER/TECHNICIAN	JORDYN PENNIMAN		PHONE: (702) 365-2174
ACCOUNT REP.	NASRIN HOUSTIN		PHONE: (702) 365-2549
PROJECT CONTACT	MO PIERCE		PHONE: ----
SHEET NO. 5 OF 5		SCALE 1"=20'	DATE 05/10/19
DWN. BY SEI		CHKD. BY JP	APPVD. BY BWJ

CIRCA HOTEL AND CASINO SERVICE INSTALLATION

41 SHEET 28

LEGEND

EXISTING GAS MAIN	———————
EXISTING GAS SERVICE	———————
GAS LINE TO BE ABANDONED	〰〰〰
STEEL RISER	—◀
ANODELESS RISER	—◁
GASLIGHT	☼
GAS VALVE	◒
EXCESS FLOW VALVE	⊠
RELIEF VALVE	
COUPLINGS	C—C E—F
BOND OVER	B—O
TEST POINT	T—P
INSULATOR	▤
REGULATOR STATION	R R
RECTIFIER	
ANODE	▽
SCADA	
METER SET ASSEMBLY	M M
PURGE POINT	
BRANCH,CVT,LINE STOPPER	●B ●CVT ●S
PROPOSED GAS MAIN	- - - - - - - -
PROPOSED GAS SERVICE	- - - - - - - -
EXISTING EASEMENT	— — — — —
ROW LINE	——— - - - ———
PROPERTY LINE	———————
STREET CENTERLINE	——— – ———
EDGE OF PAVEMENT	———————
CABLE LINE - UNDERGROUND	——— CATV ———
ELECTRIC - OVERHEAD	——— OHE ———
ELECTRIC - UNDERGROUND	——— UGE ———
FIBER OPTIC - UNDERGROUND	——— FO ———
PHONE - OVERHEAD	——— OHT ———
PHONE - UNDERGROUND	——— UGT ———
RECLAIMED WATER	——— RW ———
SEWER	——— S ———
STORMWATER	——— SD ———
WATER	——— W ———
UTILITY PEDESTALS	C E W T
FIRE HYDRANT	◎
MANHOLE	⊖
WATER VALVE	⊗
SURVEY MONUMENT	△
POWER POLE	◎
GAS FLOW ARROW	◀FLOW▶

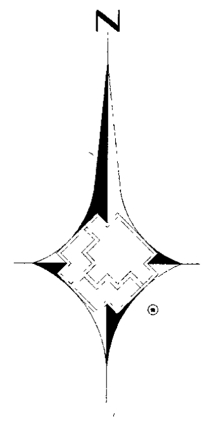

N.T.S.

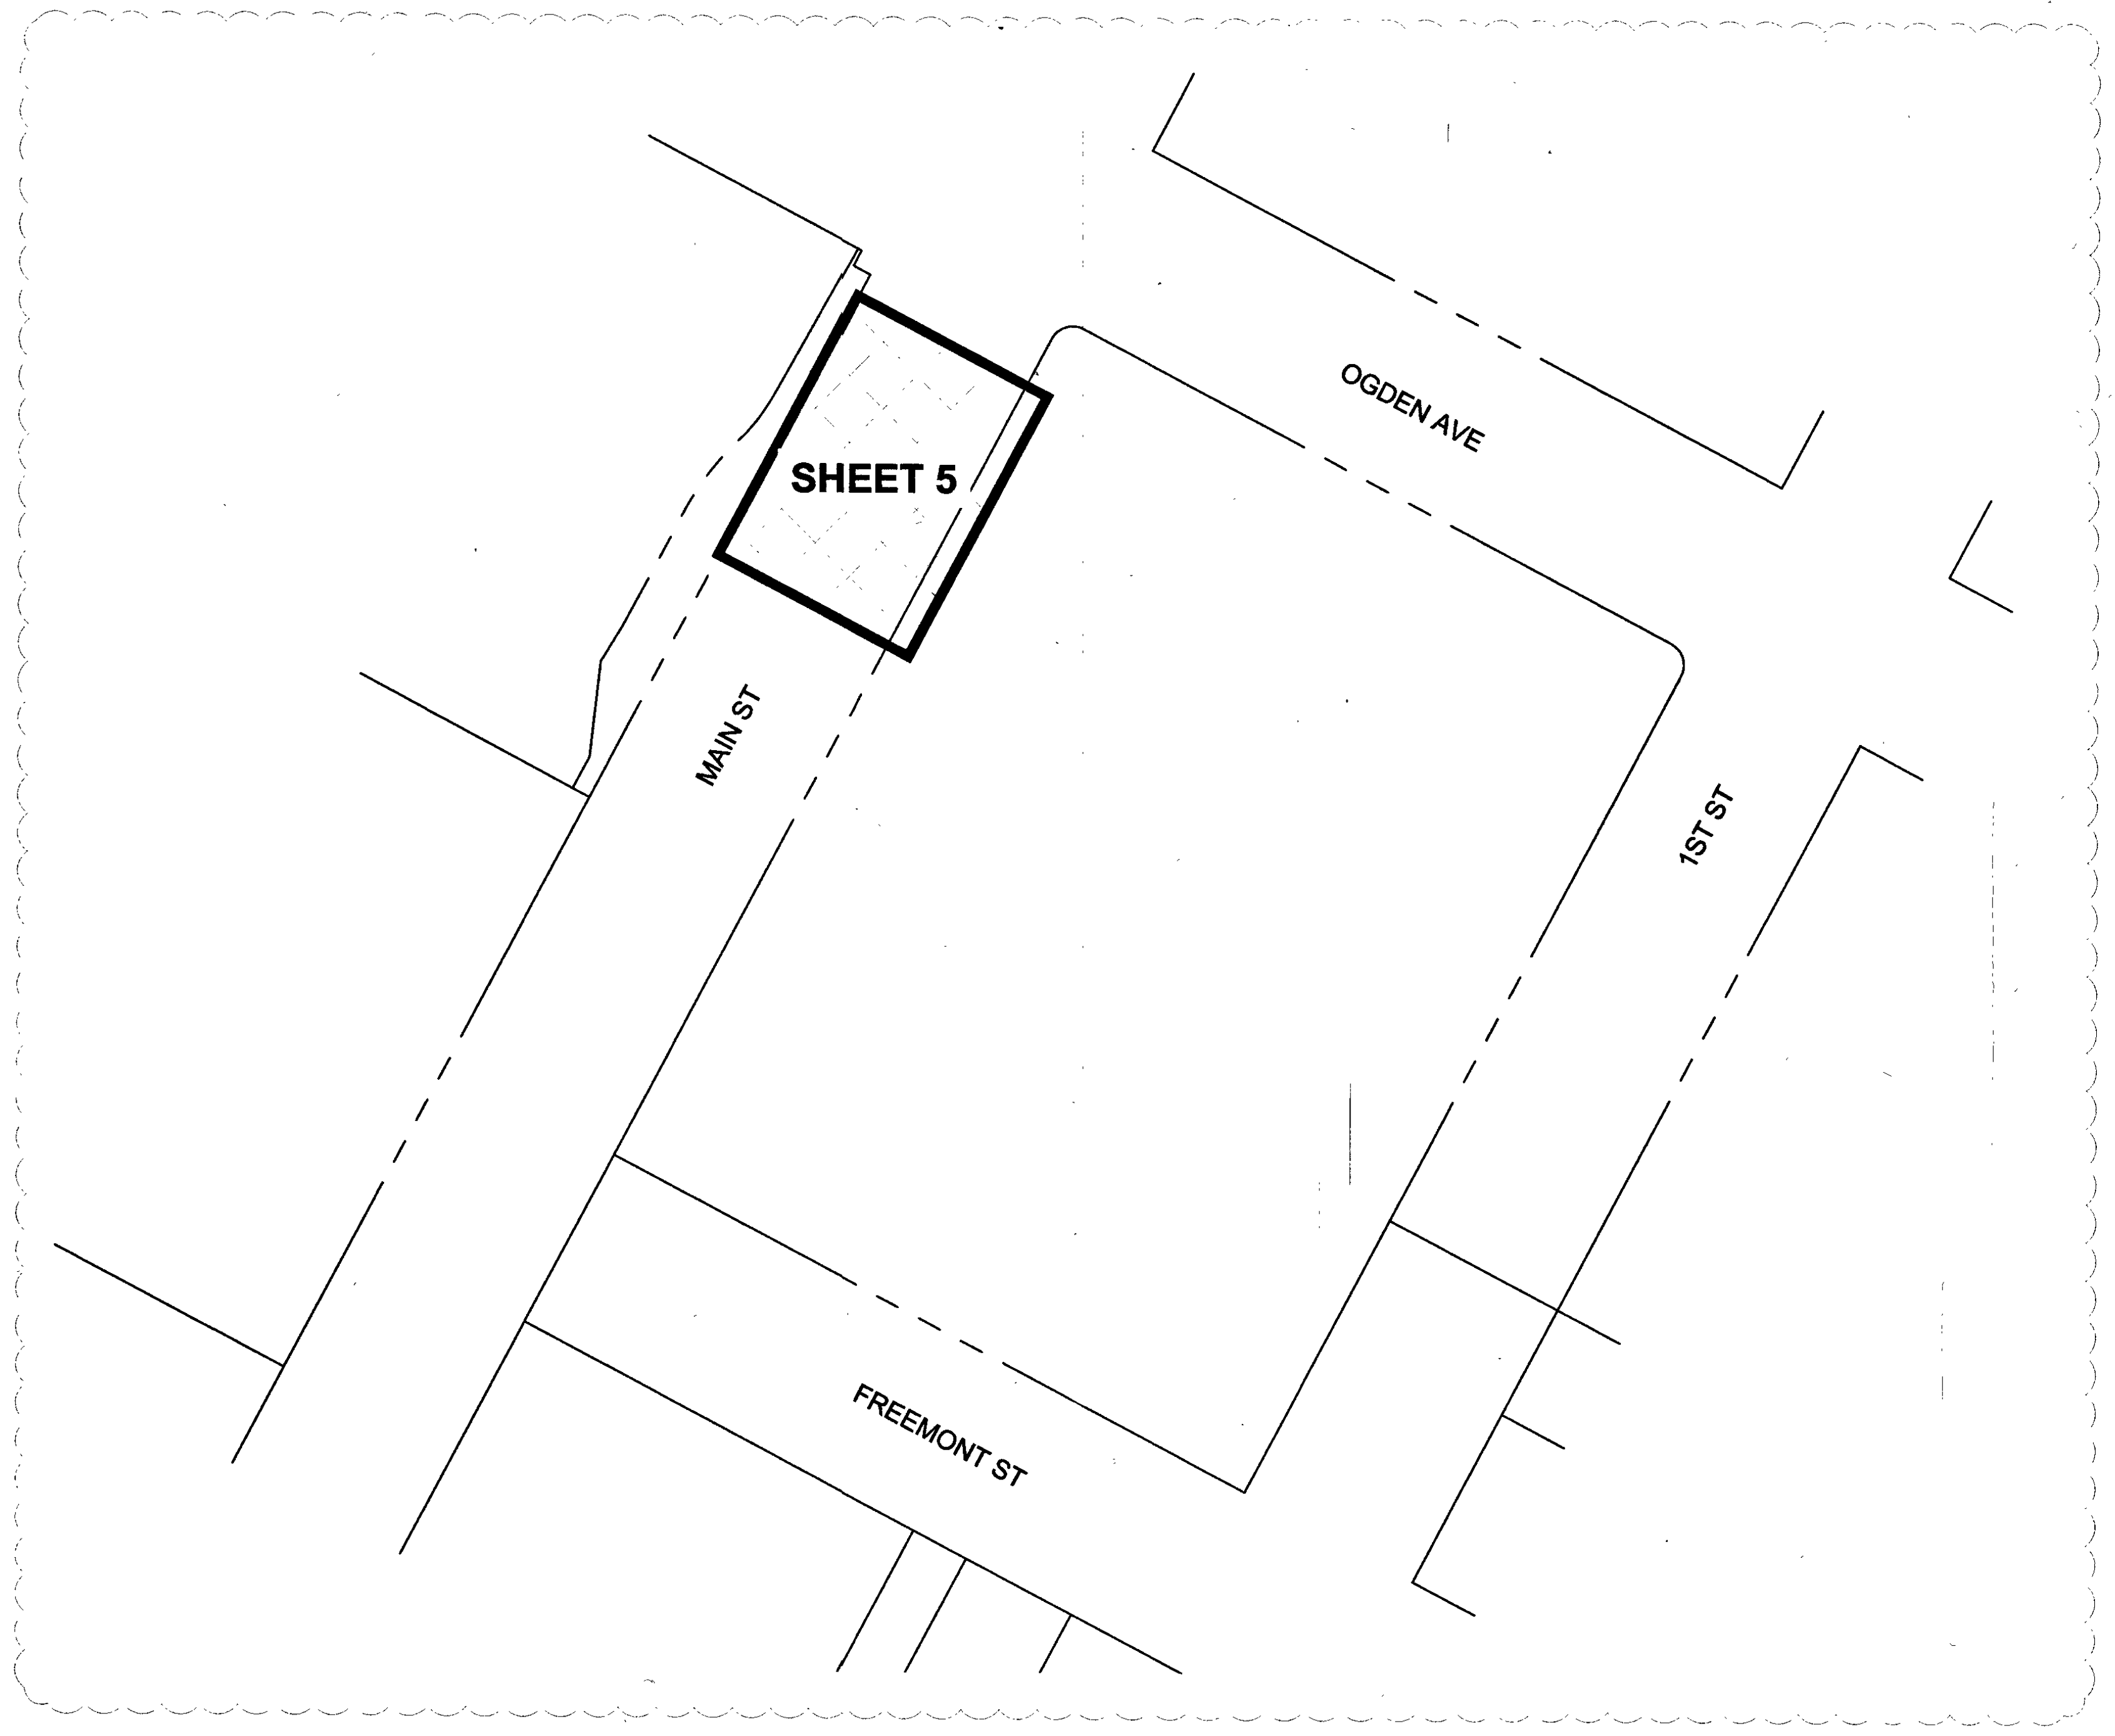

SHEET INDEX MAP

SHEET INDEX

1	COVER SHEET
2	SIGNATURE SHEET
3	NOTES AND STANDARD DETAILS
4	NOTES AND STANDARD DETAILS
5	PLAN SHEET

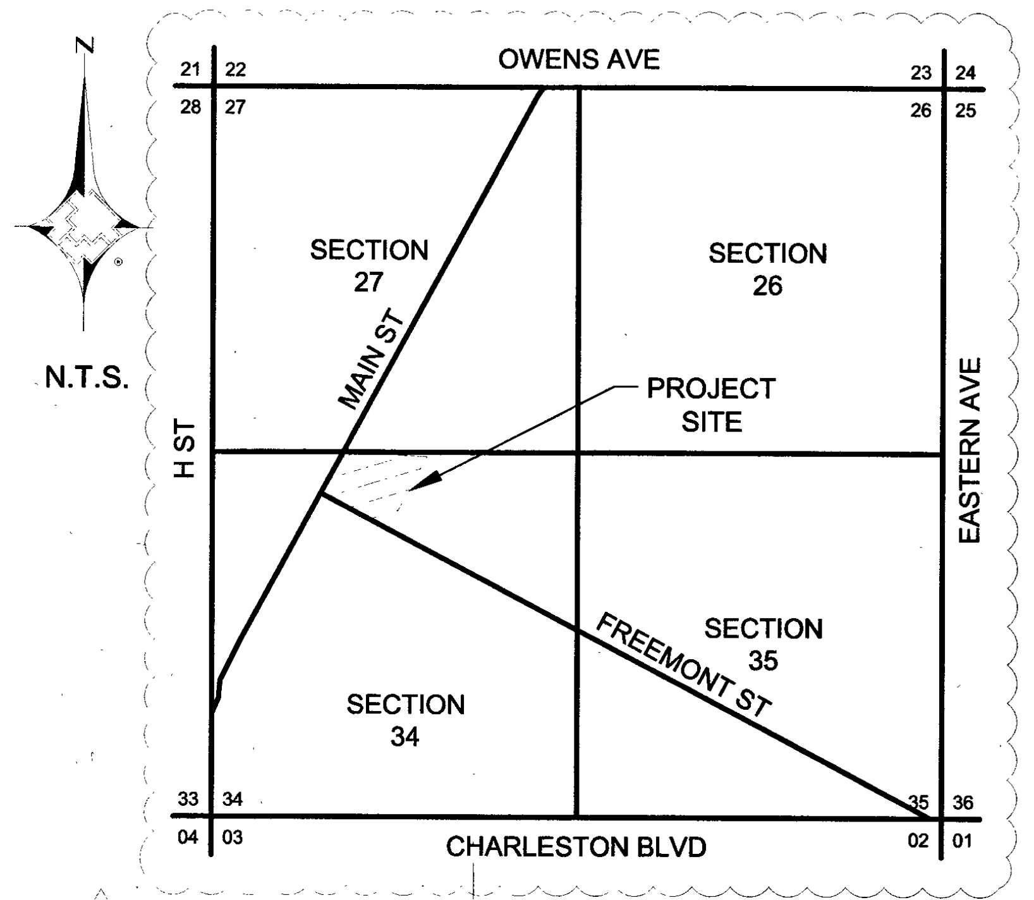

LOCATION MAP

T20S R61E S34

CUSTOMER 1

Total footage located in Public ROW 24'

APPROVED FOR CONSTRUCTION

THIS APPROVAL IS FOR WORK IN CLV R/W
OR CLV EASEMENTS ONLY. OBTAINING PERMISSIONS
OR EASEMENTS FOR WORK SHOWN ON PRIVATE
PROPERTY IS THE RESPONSIBILITY OF THE
UTILITY.

APPROVAL 3/26/20 DATE

Hansen ____________ Dwg ____________

811 Know what's **below.** **Call** before you dig.

SOUTHWEST GAS CORPORATION ®

Southwest Gas Corporation Confidential and Proprietary Information

For Reference Only - Not Valid for Line Locating Purposes. No representation or warranty is made for the adequacy, accuracy or completeness of the information or depictions shown. **This information is protected from further disclosure under the federal Freedom of Information Act and the Protected Critical Infrastructure Information Act of 2002, and Nevada Revised Statutes § 239C.**

This document may not be copied, distributed, or shared to any other person or entity in any manner or form without prior written consent of Southwest Gas Corporation.

REVISIONS				
NO.	DESCRIPTION	BY	DATE	APPVD.
1	DESIGN REVISION	JP	12/31/19	

PERMIT INFORMATION	ISOLATION AREA	LOCATION	ATLAS OR TILE
CITY OF LAS VEGAS TAX CODE: 02-0203	ISO_21_DIST_096	T20S R61E S34 M.D.M.	X627Y518

D_VALLEY_WIDE	
SYSTEM MAOP:	43
SYSTEM MOP:	43
N/A	
SYSTEM MAOP:	N/A
SYSTEM MOP:	N/A

JOB TYPE	
HP SERVICE	☐
DISTRIBUTION	☒
FEEDER	☐
TRANS. BY DEF	☐
TRANS > 20%	☐

WR NO.
3815655
RELATED WR NO.S
N/A

ENGINEER/TECHNICIAN	JORDYN PENNIMAN		PHONE: (702) 365-2174
ACCOUNT REP.	NASRIN HOUSTON		PHONE: (702) 365-2549
PROJECT CONTACT	MO PIERCE		PHONE:
SHEET NO. 1 OF 5		SCALE N.T.S.	DATE 12/31/2019
DWN. BY BC&F		CHKD. BY JP	APPVD. BY BWJ

KAM/CIRCA HOTEL AND CASINO SERVICE INSTALLATION

PRESSURE TEST PERFORMED BY AND VERIFIED BY SIGNATURES

I HAVE **PERFORMED** THE PRESSURE TESTS AS SHOWN ON THE AS-BUILT AND IN ACCORDANCE WITH THE OPERATIONS MANUAL.

I HAVE **VERIFIED** THE PRESSURE TESTS AS SHOWN ON THE AS-BUILT AND IN ACCORDANCE WITH THE OPERATIONS MANUAL.

PRESSURE TEST #____ PERFORMED BY________________ DATE ____________

SWG VERIFIED BY________________ DATE ____________

PURGE PLAN PERFORMED BY SIGNATURES

PURGE PLAN WAS COMPLETED IN ACCORDANCE WITH THE OPERATIONS MANUAL GUIDELINES:

PERFORMED BY________________ DATE ____________ SHEET#____________

LOCATION ________________________________

PIPE JOINER VISUAL INSPECTION CERTIFICATION

I HAVE VISUALLY INSPECTED ALL HEATED FUSIONS, SOLVENT, CEMENT, MECHANICAL JOINTS, AND WELDS THAT I HAVE PERFORMED

NAME	PJQ#

2ND VISUAL INSPECTION CERTIFICATION

I HAVE VISUALLY INSPECTED ALL HEATED FUSIONS, SOLVENT, CEMENT AND MECHANICAL JOINTS THAT HAVE BEEN PERFORMED
(INSPECTION OF FINAL JOINT ON PLASTIC PIPE ONLY)

NAME	PJQ#

CONSTRUCTION

INSPECTOR ________________ PJQ# ____________

FOREMAN ________________ PJQ# ____________

REVIEWED BY ________________ PJQ# ____________

Know what's **below.**
Call before you dig.

SOUTHWEST GAS CORPORATION

Southwest Gas Corporation Confidential and Proprietary Information

For Reference Only - Not Valid for Line Locating Purposes. No representation or warranty is made for the adequacy, accuracy or completeness of the information or depictions shown. **This information is protected from further disclosure under the federal Freedom of Information Act and the Protected Critical Infrastructure Information Act of 2002, and Nevada Revised Statutes § 239C.**

This document may not be copied, distributed, or shared to any other person or entity in any manner or form without prior written consent of Southwest Gas Corporation.

REVISIONS

NO.	DESCRIPTION	BY	DATE	APPVD.
1	DESIGN REVISION	JP	12/31/19	

PERMIT INFORMATION	ISOLATION AREA	LOCATION	ATLAS OR TILE
CITY OF LAS VEGAS TAX CODE: 02-0203	ISO_21_DIST_096	T20S R61E S34 M.D.M.	X627Y518 1

D_VALLEY_WIDE	
SYSTEM MAOP:	43
SYSTEM MOP:	43
N/A	
SYSTEM MAOP:	N/A
SYSTEM MOP:	N/A

JOB TYPE	
HP SERVICE	☐
DISTRIBUTION	☒
FEEDER	☐
TRANS. BY DEF	☐
TRANS > 20%	☐

WR NO.
3815655

RELATED WR NO.S
N/A

ENGINEER/TECHNICIAN JORDYN PENNIMAN		PHONE: (702) 365-2174
ACCOUNT REP. NASRIN HOUSTON		PHONE: (702) 365-2549
PROJECT CONTACT MO PIERCE		PHONE:
SHEET NO. 2 OF 5	SCALE N.T.S.	DATE 12/31/2019
DWN. BY BC&F	CHKD. BY JP	APPVD. BY BWJ

1

KAM/CIRCA HOTEL AND CASINO SERVICE INSTALLATION

GENERAL NOTES:

1. SUGGESTED GAS LOCATIONS ARE TO CLEAR SUBSTRUCTURES LOCATED IN THE FIELD.
2. ALL PIPELINE CONSTRUCTION SHALL CONFORM TO APPLICABLE JURISDICTION SPECIFICATIONS.
3. DO NOT SCALE THIS DRAWING.
4. CHANGE IN PROPOSED MAIN LOCATION MUST BE AUTHORIZED BY SWG ENGINEER PRIOR TO INSTALLATION.
5. GAS MAINS SHALL BE PURGED PER OPERATIONS MANUAL.
6. ALL EXISTING UTILITY LOCATIONS TO BE VERIFIED PRIOR TO START OF CONSTRUCTION.
7. CONTACT ENGINEERING FOR BYPASS INFORMATION.
8. ALL MAIN TIE-INS REQUIRING TEES ARE TO BE FULL-FLOW TEES UNLESS OTHERWISE STATED.
9. ALL SHORING REQUIREMENTS SHALL CONFORM TO APPLICABLE PORTIONS OF THE OPERATIONS MANUAL.
10. REQUEST FOR SURVEYING AND/OR STAKING WILL BE SUBMITTED TO ENGINEERING 72 HOURS IN ADVANCE, MINIMUM.
11. PROPOSED MAIN SHOULD END 3' PAST THE LAST SERVICE FOR MAIN NOT BEING STUBBED FOR FUTURE PHASE(S).
12. MINIMUM TEST DURATION REQUIREMENTS AND GUIDELINES FOR MAIN INSTALLATION IN SYSTEMS <60 PSIG ARE:
    - A. MINIMUM TEST DURATION IS 8 HOURS FOR PIPES 1-1/4-INCHES OR GREATER, WITH FOOTAGES BETWEEN 3,001 FEET AND 10,000 FEET
    - B. ALL FOOTAGES GREATER THAN 3,000 FEET REQUIRE A CHART
    - C. CONSTRUCTION SHALL CONTACT ENGINEERING FOR MINIMUM TEST DURATIONS IF THE FOOTAGE TO BE TESTED EXCEEDS 10,000 FEET
13. THE FOLLOWING VALVE(S) ARE TO BE INSTALLED ON THIS WORK REQUEST: D. 4" BALL, VALVE #510097
14. TRENCHING AND BACKFILL TO CONFORM WITH RTC STANDARD 500.3, 500.5 & 503, AND UNIFORM STANDARD SPECIFICATION SECTION 208.
15. MAINTAIN MINIMUM 12" VERTICAL SEPARATION AT ALL POINTS OF CROSSING.
16. MAINTAIN A MINIMUM 3' PARALLEL SEPARATION.
17. ANY EXCAVATION EXPOSING LVVWD FACILITIES 24" IN DIAMETER AND LARGER MUST REMAIN OPEN UNTIL INSPECTED BY LVVWD. NO BACKFILL MATERIAL IS TO BE PLACED IN THE EXCAVATION UNTIL APPROVED BY THE LVVWD INSPECTOR. ANY DAMAGE TO THE FACILITIES MUST BE REPORTED TO LVVWD IMMEDIATELY. CONTRACTOR TO CALL (702) 258-7171 TO SCHEDULE LVVWD INSPECTION.
18. THIS PROJECT IS NOT INSTALLING, ABANDONING, OR TIEING INTO ANY STEEL GAS FACILITIES.

1

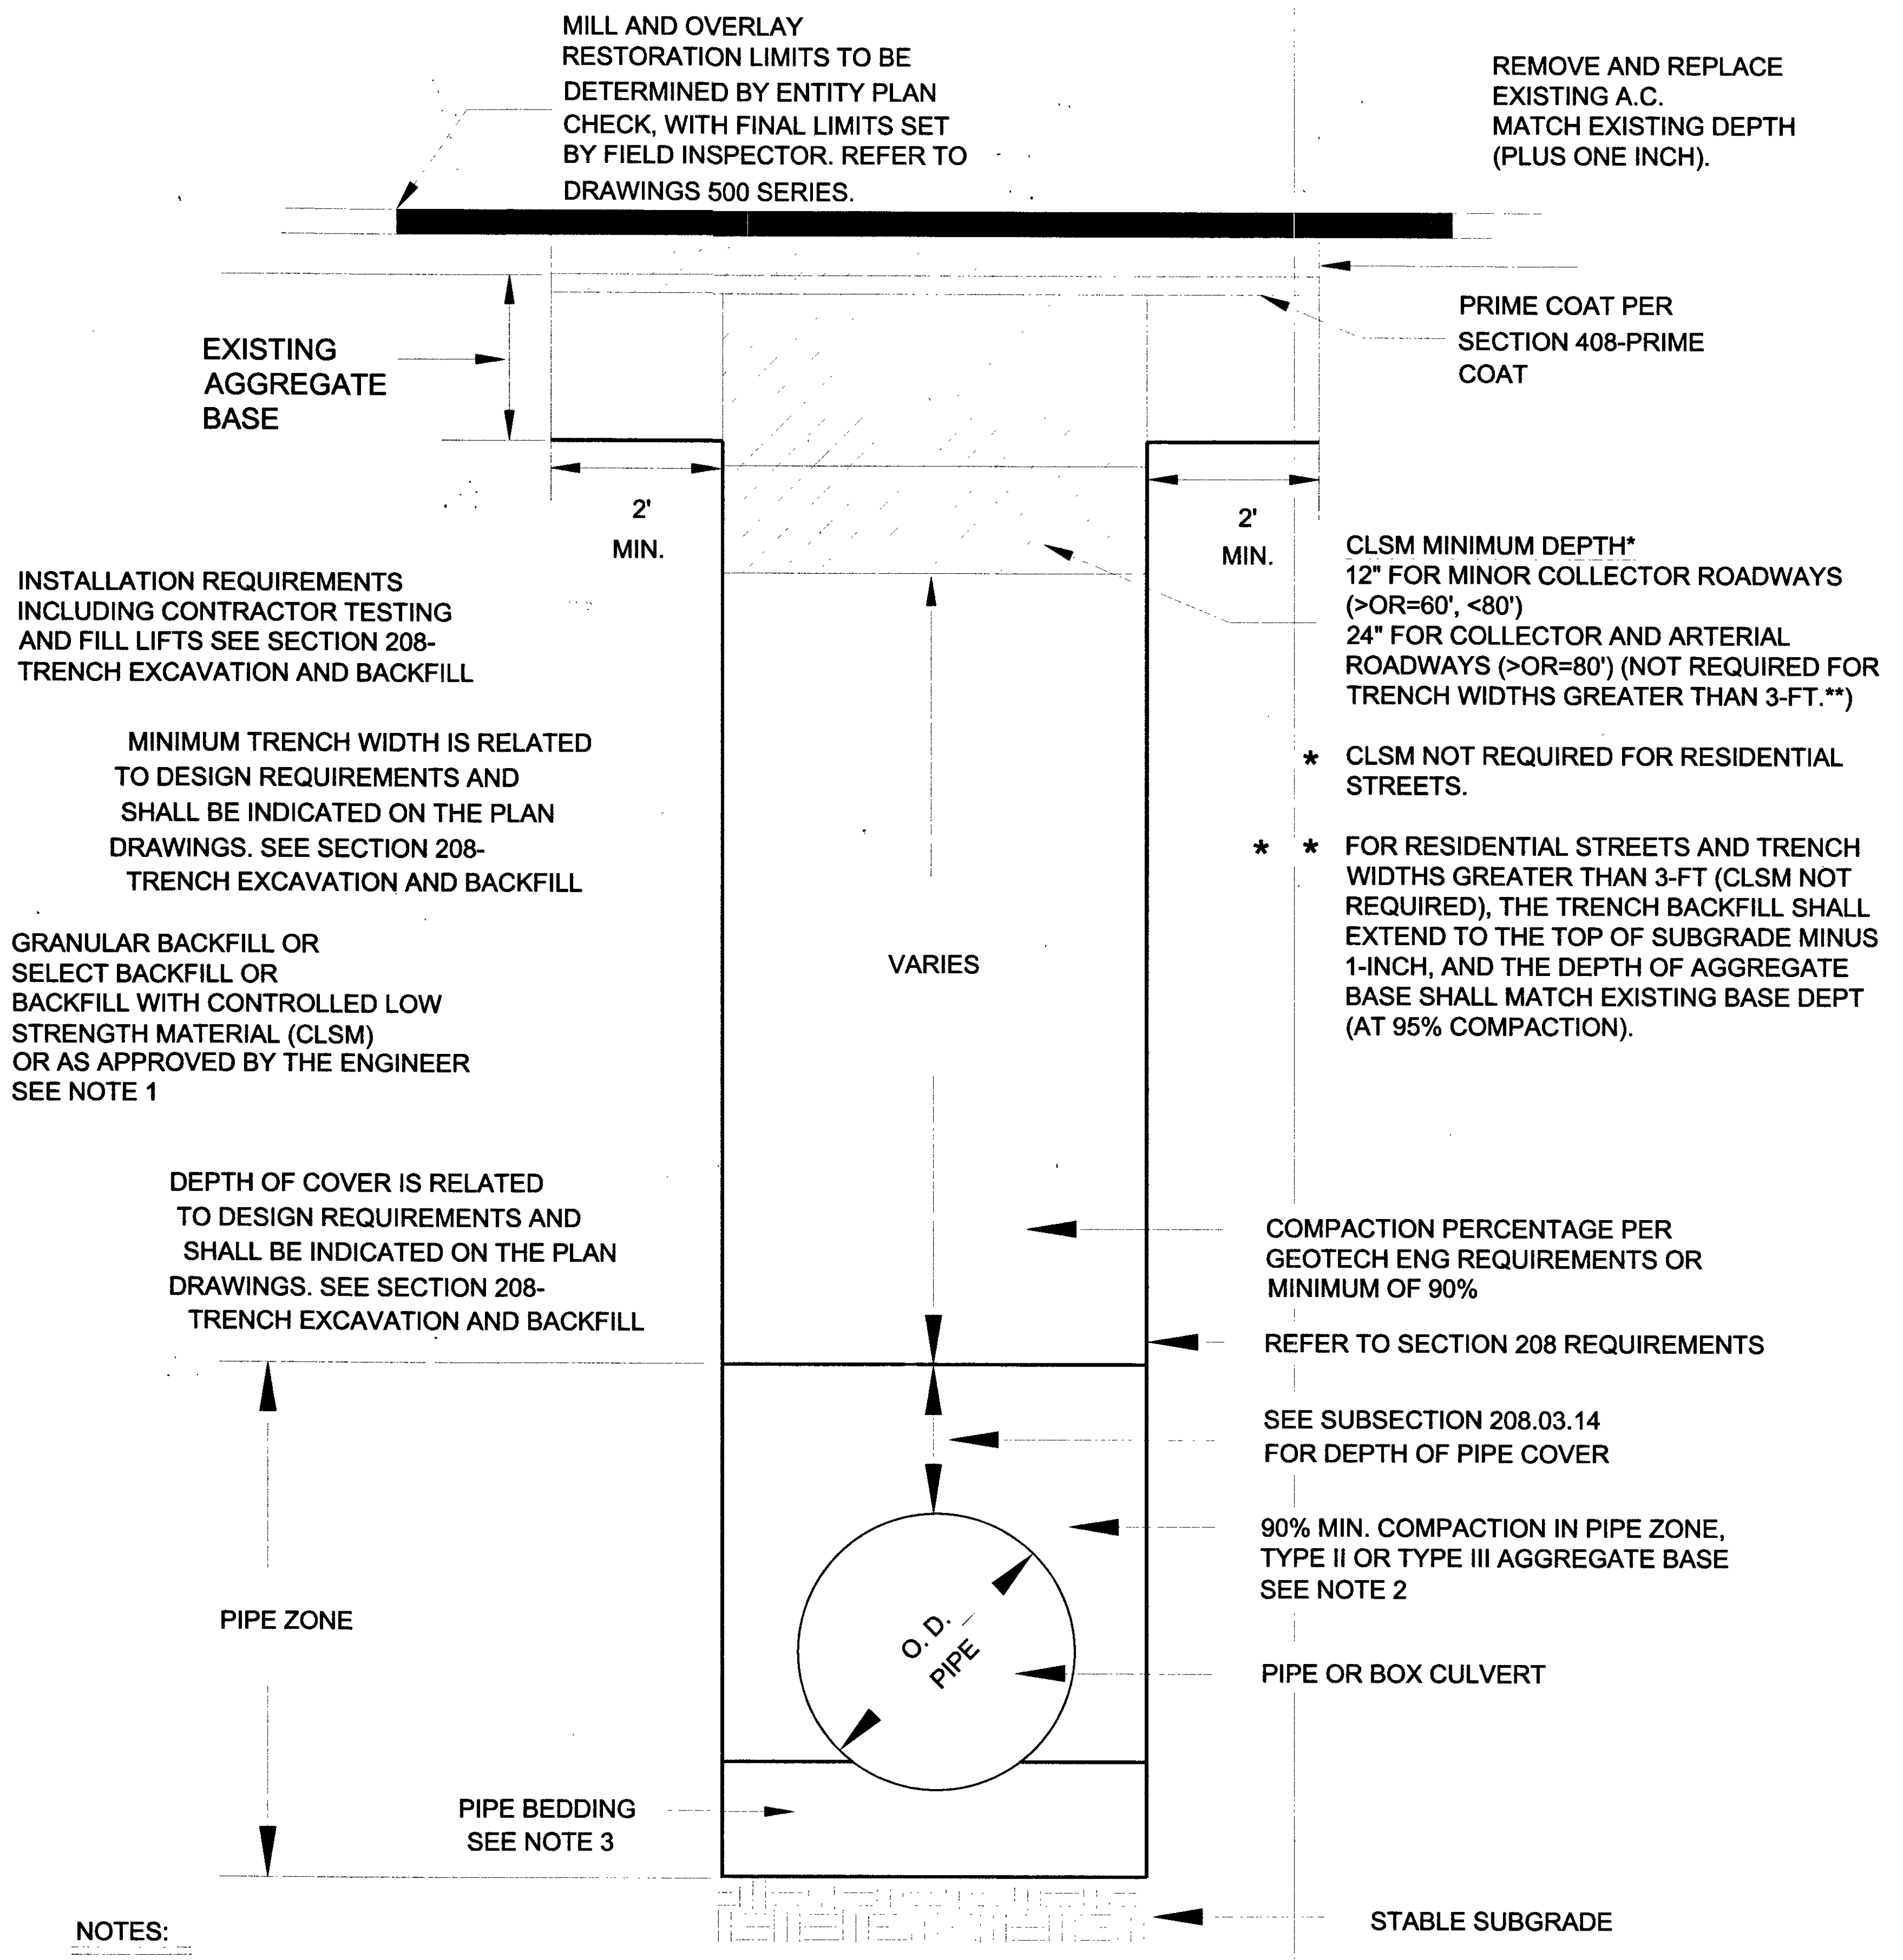
MILL AND OVERLAY RESTORATION LIMITS TO BE DETERMINED BY ENTITY PLAN CHECK, WITH FINAL LIMITS SET BY FIELD INSPECTOR. REFER TO DRAWINGS 500 SERIES.
REMOVE AND REPLACE EXISTING A.C. MATCH EXISTING DEPTH (PLUS ONE INCH).
EXISTING AGGREGATE BASE
PRIME COAT PER SECTION 408-PRIME COAT
2' MIN.
2' MIN.
INSTALLATION REQUIREMENTS INCLUDING CONTRACTOR TESTING AND FILL LIFTS SEE SECTION 208-TRENCH EXCAVATION AND BACKFILL
CLSM MINIMUM DEPTH* 12" FOR MINOR COLLECTOR ROADWAYS (>OR=60', <80') 24" FOR COLLECTOR AND ARTERIAL ROADWAYS (>OR=80') (NOT REQUIRED FOR TRENCH WIDTHS GREATER THAN 3-FT.**)
MINIMUM TRENCH WIDTH IS RELATED TO DESIGN REQUIREMENTS AND SHALL BE INDICATED ON THE PLAN DRAWINGS. SEE SECTION 208-TRENCH EXCAVATION AND BACKFILL
* CLSM NOT REQUIRED FOR RESIDENTIAL STREETS.
* * FOR RESIDENTIAL STREETS AND TRENCH WIDTHS GREATER THAN 3-FT (CLSM NOT REQUIRED), THE TRENCH BACKFILL SHALL EXTEND TO THE TOP OF SUBGRADE MINUS 1-INCH, AND THE DEPTH OF AGGREGATE BASE SHALL MATCH EXISTING BASE DEPT (AT 95% COMPACTION).
GRANULAR BACKFILL OR SELECT BACKFILL OR BACKFILL WITH CONTROLLED LOW STRENGTH MATERIAL (CLSM) OR AS APPROVED BY THE ENGINEER SEE NOTE 1
VARIES
DEPTH OF COVER IS RELATED TO DESIGN REQUIREMENTS AND SHALL BE INDICATED ON THE PLAN DRAWINGS. SEE SECTION 208-TRENCH EXCAVATION AND BACKFILL
COMPACTION PERCENTAGE PER GEOTECH ENG REQUIREMENTS OR MINIMUM OF 90%
REFER TO SECTION 208 REQUIREMENTS
SEE SUBSECTION 208.03.14 FOR DEPTH OF PIPE COVER
90% MIN. COMPACTION IN PIPE ZONE, TYPE II OR TYPE III AGGREGATE BASE SEE NOTE 2
PIPE ZONE
O. D. PIPE
PIPE OR BOX CULVERT
PIPE BEDDING SEE NOTE 3
STABLE SUBGRADE

NOTES:

1. NO STONES OR LUMPS GREATER THAN 3" PERMITTED IN TRENCH 2' OR LESS IN WIDTH.
2. TRENCH WIDTH, BEDDING, SUBGRADE AND PIPE ZONE REQUIREMENTS FOR UTILITY INSTALLATIONS SHALL CONFORM TO THE RESPECTIVE ENTITY REQUIREMENTS.
3. CRUSHED ROCK MAY BE USED FOR PIPE BEDDING ONLY IF MATERIAL USE HAS BEEN SPECIFICALLY APPROVED BY THE GOVERNING AGENCY. SEE STANDARD DRAWING NO. 505 FOR PIPE BEDDING METHODS.
4. LAS VEGAS VALLEY WATER DISTRICT REQUIRES PIPE BEDDING AND BACKFILL WITHIN THE PIPE ZONE TO BE OF THE SAME MATERIAL.

RTC STD DWG 503

ABBREVIATIONS:

AA	ALDYL-A PIPE
ABND	ABANDONED
AC	ASPHALTIC CONCRETE
AC#	ACCELERATED CONSTRUCTION
ACP	ASBESTOS CEMENT PIPE
APN	ASSESSOR PARCEL NUMBER
BLVD	BOULEVARD
BM	BENCHMARK
BO	BLOW OFF
BTU	BRITISH THERMAL UNIT
CIP	CAST IRON PIPE
CL	CENTERLINE
CMP	CORRUGATED METAL PIPE
CP	CATHODIC PROTECTION
D	INSIDE DIAMETER
DDCA	DESIGN DATA COLLECTION APPLICATION
DET	DETAIL
DIP	DUCTICLE IRON PIPE
DIA	DIAMETER
DIMP	DISTRIBUTION INTEGRITY MANAGEMENT PROGRAM
DP	DESIGN PRESSURE
DWG	DRAWING
EFV	EXCESS FLOW VALVE
EG	EXISTING GRADE
ELEC	ELECTRICAL
ELEV	ELEVATION
EMS	ELECTRONIC MARKING SYSTEM
E.P	END POINT
EPR	ELECTRONIC PRESSURE RECORDERS
ESMT	EASEMENT
EX	EXISTING
FERC	FEDERAL ENERGY REGULATORY COMMISSION
FH	FIRE HYDRANT
GIR	GAS INFRASTRUCTURE REPLACEMENT
GPR	GAS PRESSURE REGULATOR
HCA	HIGH CONSEQUENCE AREA
HDD	HEATING DEGREE DAY
HDPE	HIGH DENSITY POLYETHYLENE PIPE
HP	HIGH PRESSURE
HOP	HISTORIC OPERATING PRESSURE
HVTT	HIGH VOLUME TAPPING TEE
IN	INCH(ES)
IPS	IRON PIPE SIZE
JT	JOINT TRENCH
MAOP	MAXIMUM ALLOWABLE OPERATING PRESSURE
M&C	MEASUREMENTS & CONTROL
MCFH	THOUSAND CUBIC FEET PER HOUR
MH	MANHOLE
MOP	MAXIMUM OPERATING PRESSURE
MP	MANUFACTURER'S PRESSURE RATING
MSA	METER SET ASSEMBLY
MVP	MAPPING VERIFICATION PROCEDURE
NAP	NOT A PART
NTSB	NATIONAL TRANSPORTATION SAFETY BOARD
NTS	NOT TO SCALE
OC	ON CENTER
OD	OUTSIDE DIAMETER
OH	OVERHEAD
OHE	OVERHEAD ELECTRIC
P	POWER
PAOP	POTENTIONAL ALLOWABLE OPERATING PRESSURE
PCC	PORTLAND CEMENT CONCRETE
PE	POLYETHYLENE PIPE
PH	POT HOLE
PHMSA	PIPELINE & HAZARDOUS MATERIALS SAFETY ADMINISTRATION
PL	PROPERTY LINE
PIC	POTENTIAL IMPACT CIRCLE
PLS	PRESSURE LIMITING STATION
P.O.B	POINT OF BEGINNING
PP	POWER POLE
PROP	PROPOSED
PQF	PREQUALIFIED FITTING
PSIG	POUNDS PER SQUARE INCH (GAUGE)
PVC	POLYVINYL CHLORIDE
PUE	PUBLIC UTILITY EASEMENT
RC	REINFORCED CONCRETE
RCP	REINFORCED CONCRETE PIPE
ROW	RIGHT OF WAY
SCADA	SUPERVISORY CONTROL AND DATA ACQUISITION
SD	STORM DRAIN
SDMH	STORM DRAIN MANHOLE
SDR	STANDARD DIMENSION RATIO
SF	SQUARE FOOT
SHT	SHEET
SLSV	SERVICE LINE SHUT-OFF VALVE
SMYS	SPECIFIED MAXIMUM YIELD STRENGTH
SS	SANITARY SEWER
SST	STAINLESS STEEL
ST	STREET
STA	STATION
STL	STEEL
SWG	SOUTHWEST GAS
TDS	TEST DATA SHEET
TEL	TELEPHONE
TB	THRUST BLOCK
TOP	TOP OF PIPE
TP	TEST POINT
TS	TECHNICAL SERVICE NOTE
TRIMP	TRANSMISSION INTEGRITY MANAGAMENT PROGRAM
TYP	TYPICAL
U.E.	UTILITY EASEMENT
UGE	UNDERGROUND ELECTRIC
UOC	UNUSUAL OPERATING CONDITION
USD	UNIFORM STANDARD DRAWING
UGT	UNDERGROUND TELEPHONE
VCP	VITRIFIED CLAY PIPE
VERT	VERTICAL
VG	VALLEY GUTTER
VSP	VINTAGE STEEL PIPE
W	WATER
WMS	WORK MANAGEMENT SYSTEM
WR	WORK REQUEST
WT	WALL THICKNESS
WV	WATER VALVE
YD	YARD(S)

1

DESIGN PIPE SUMMARY

DESIGN QTY.	DESCRIPTION
4'	4" PE8100 (MAIN)
21'	4" PE8100 (SERVICE)

ABANDON PIPE SUMMARY

ABANDON QTY.	DESCRIPTION
4'	4" PE8100 (MAIN)

1

811

Know what's **below.**
Call before you dig.

SOUTHWEST GAS CORPORATION ®

Southwest Gas Corporation Confidential and Proprietary Information

For Reference Only - Not Valid for Line Locating Purposes. No representation or warranty is made for the adequacy, accuracy or completeness of the information or depictions shown. **This information is protected from further disclosure under the federal Freedom of Information Act and the Protected Critical Infrastructure Information Act of 2002, and Nevada Revised Statutes § 239C.**

This document may not be copied, distributed, or shared to any other person or entity in any manner or form without prior written consent of Southwest Gas Corporation.

REVISIONS

NO.	DESCRIPTION	BY	DATE	APPVD.
1	DESIGN REVISION	JP	12/31/19	

PERMIT INFORMATION	ISOLATION AREA	LOCATION	ATLAS OR TILE
CITY OF LAS VEGAS TAX CODE: 02-0203	ISO_21_DIST_096	T20S R61E S34 M.D.M.	X627Y518 1

D_VALLEY_WIDE	
SYSTEM MAOP:	43
SYSTEM MOP:	43
N/A	
SYSTEM MAOP:	N/A
SYSTEM MOP:	N/A

JOB TYPE	
HP SERVICE	☐
DISTRIBUTION	☒
FEEDER	☐
TRANS. BY DEF	☐
TRANS > 20%	☐

WR NO.
3815655
RELATED WR NO.S
N/A

ENGINEER/TECHNICIAN	JORDYN PENNIMAN			PHONE:	(702) 365-2174
ACCOUNT REP.	NASRIN HOUSTON			PHONE:	(702) 365-2549
PROJECT CONTACT	MO PIERCE			PHONE:	
SHEET NO.	3 OF 5	SCALE	N.T.S.	DATE	12/31/2019
DWN. BY	BC&F	CHKD. BY	JP	APPVD. BY	BWJ

KAM/CIRCA HOTEL AND CASINO SERVICE INSTALLATION

1

TYPICAL SWPPP BMPs DETAILS

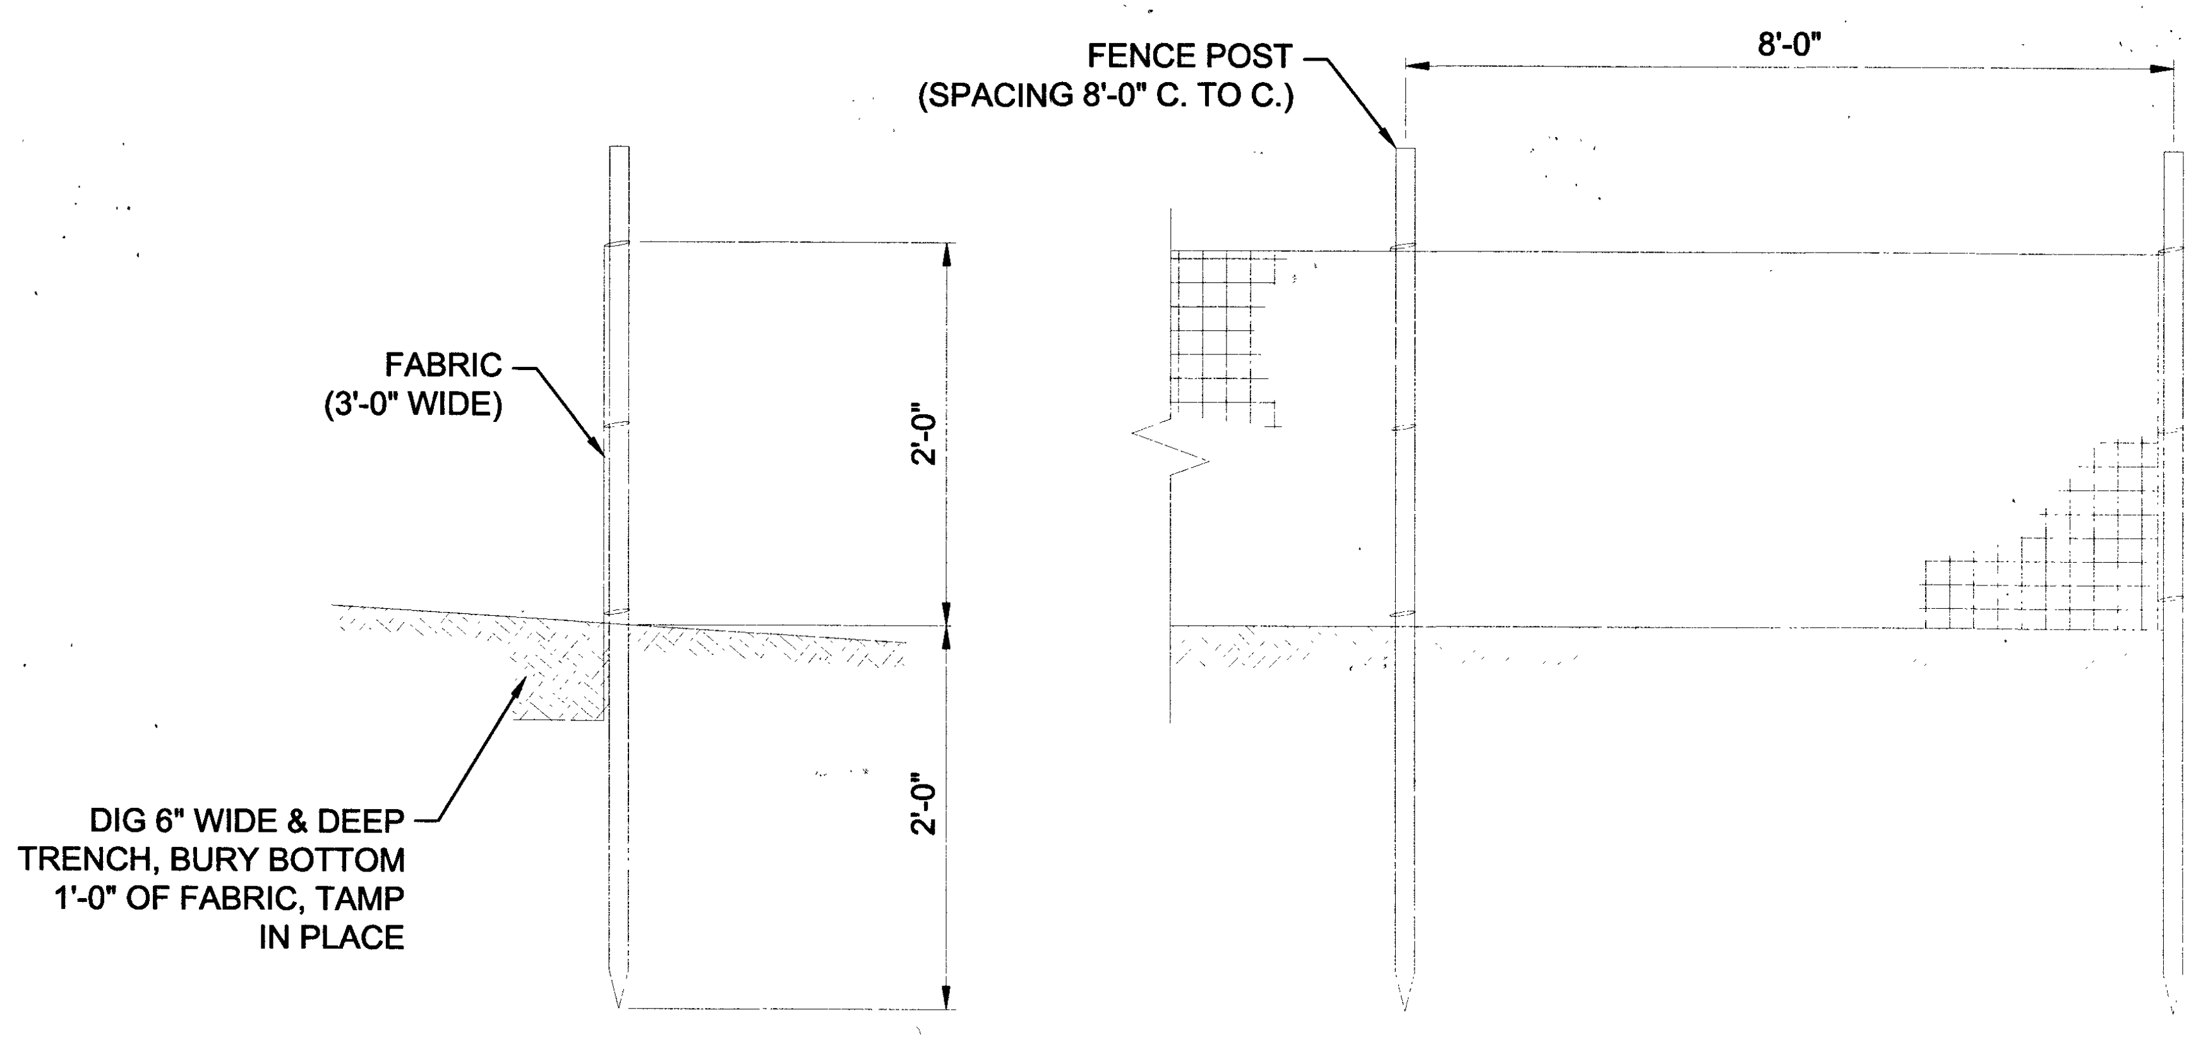
FENCE POST
(SPACING 8'-0" C. TO C.)
8'-0"
FABRIC
(3'-0" WIDE)
2'-0"
2'-0"
DIG 6" WIDE & DEEP
TRENCH, BURY BOTTOM
1'-0" OF FABRIC, TAMP
IN PLACE

1/4 **SILT FENCE**
NOT TO SCALE

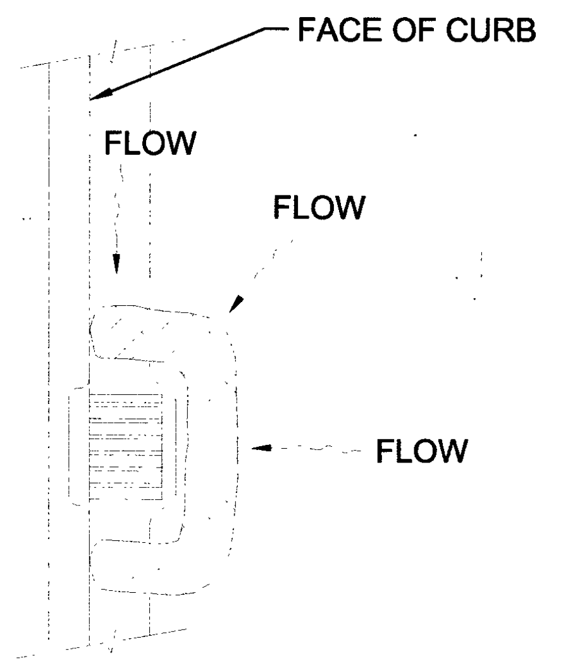
FACE OF CURB
FLOW
FLOW
FLOW

2/4 **FIBER ROLL**
NOT TO SCALE

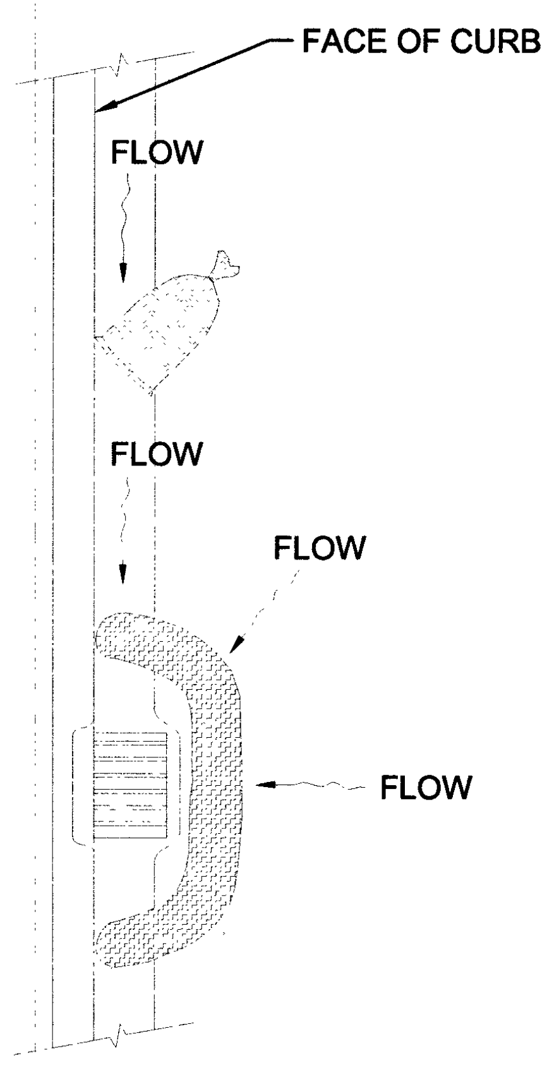
FACE OF CURB
FLOW
FLOW
FLOW
FLOW

3/4 **SAND BAG / ROLL**
NOT TO SCALE

STORMWATER NOTES

1. SOUTHWEST GAS CORPORATION, IT'S CONTRACTOR, AND/OR THEIR AUTHORIZED AGENTS SHALL INSTALL ONE OF THE APPROPRIATE BMPs FOR THE PROTECTION OF EXISTING STORM DRAIN INLETS, WITHIN OR SIGNIFICANTLY NEAR ANY IMPROVED RIGHT-OF-WAY, FROM DEBRIS AND SEDIMENT RESULTING FROM CONSTRUCTION OF NATURAL GAS FACILITIES.
2. SOUTHWEST GAS CORPORATION, IT'S CONTRACTOR, AND/OR THEIR AUTHORIZED AGENTS SHALL EACH DAY REMOVE ALL SEDIMENT, MUD, CONSTRUCTION DEBRIS, OR OTHER POTENTIAL POLLUTANTS THAT MAY HAVE BEEN DISCHARGED TO, OR ACCUMULATED IN, THE PUBLIC RIGHTS OF WAY OF CLARK COUNTY AS A RESULT OF CONSTRUCTION ACTIVITIES ASSOCIATED WITH THIS SITE DEVELOPMENT OR CONSTRUCTION PROJECT. SUCH MATERIALS SHALL BE PREVENTED FROM ENTERING THE STORM SEWER SYSTEM, USING BEST MANAGEMENT PRACTICES DETAILED ON THIS SHEET.
3. ADDITIONAL CONSTRUCTION SITE DISCHARGE BEST MANAGEMENT PRACTICES MAY BE REQUIRED OF SOUTHWEST GAS CORPORATION, IT'S CONTRACTOR, AND/OR THEIR AUTHORIZED AGENTS DUE TO UNFORESEEN EROSION PROBLEMS OR IF THE LISTED BMPs ON THIS SHEET DO NOT MEET THE PERFORMANCE STANDARDS SPECIFIED IN THE CLARK COUNTY CODE - CHAPTER 24.40/STORM SEWER SYSTEM DISCHARGE AND THE LAS VEGAS VALLEY CONSTRUCTION SITE BMP GUIDANCE MANUAL.
4. ACCUMULATED SEDIMENT IN BMPs SHALL BE REMOVED WITHIN SEVEN DAYS AFTER A STORMWATER RUNOFF EVENT OR PRIOR TO THE NEXT ANTICIPATED STORM EVENT, WHICHEVER IS EARLIER. SEDIMENT MUST BE REMOVED WHEN BMP DESIGN CAPACITY HAS BEEN REDUCED BY 50 PERCENT OR MORE.

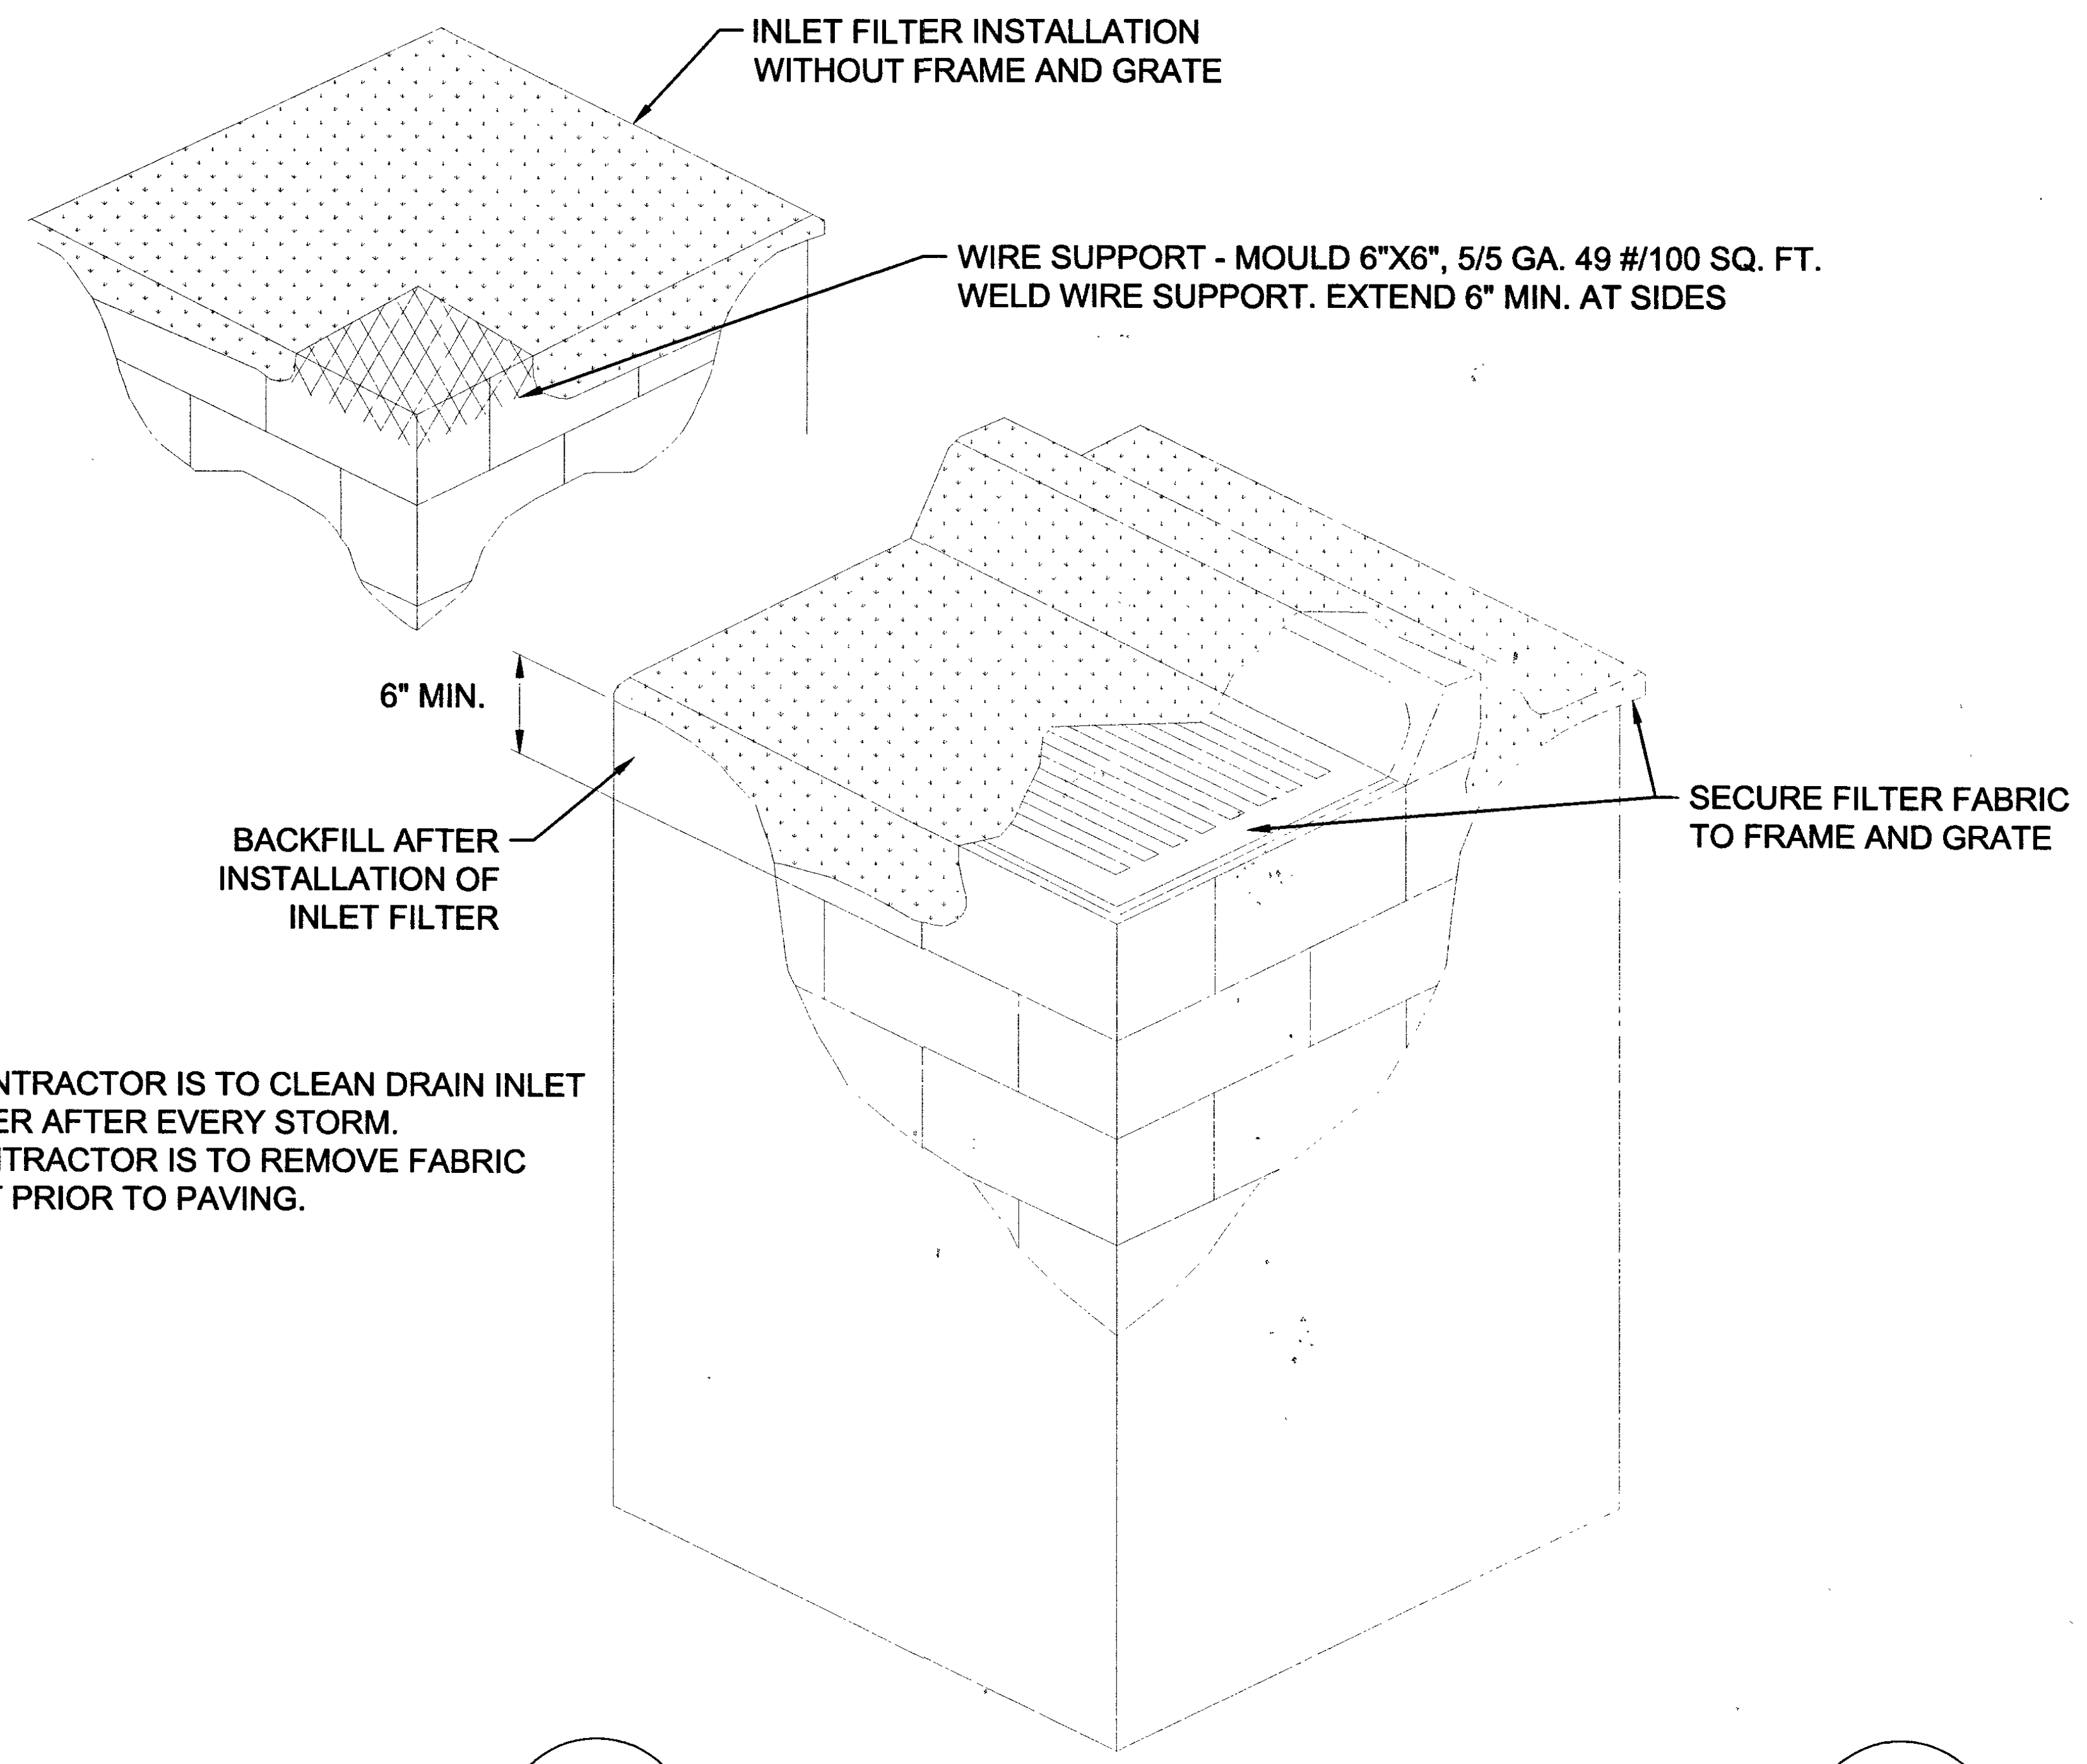
INLET FILTER INSTALLATION
WITHOUT FRAME AND GRATE
WIRE SUPPORT - MOULD 6"X6", 5/5 GA. 49 #/100 SQ. FT.
WELD WIRE SUPPORT. EXTEND 6" MIN. AT SIDES
6" MIN.
BACKFILL AFTER
INSTALLATION OF
INLET FILTER
SECURE FILTER FABRIC
TO FRAME AND GRATE

NOTE:
1. CONTRACTOR IS TO CLEAN DRAIN INLET FILTER AFTER EVERY STORM.
2. CONTRACTOR IS TO REMOVE FABRIC JUST PRIOR TO PAVING.

4/4 **DRAIN INLET FILTER**
NOT TO SCALE

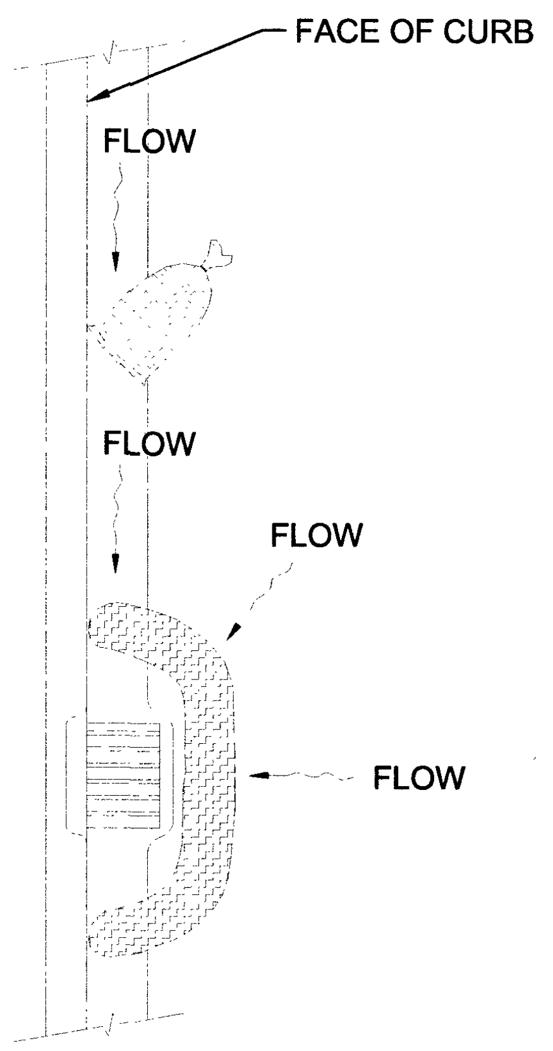
FACE OF CURB
FLOW
FLOW
FLOW
FLOW

5/4 **GRAVEL BAG / ROLL**
NOT TO SCALE

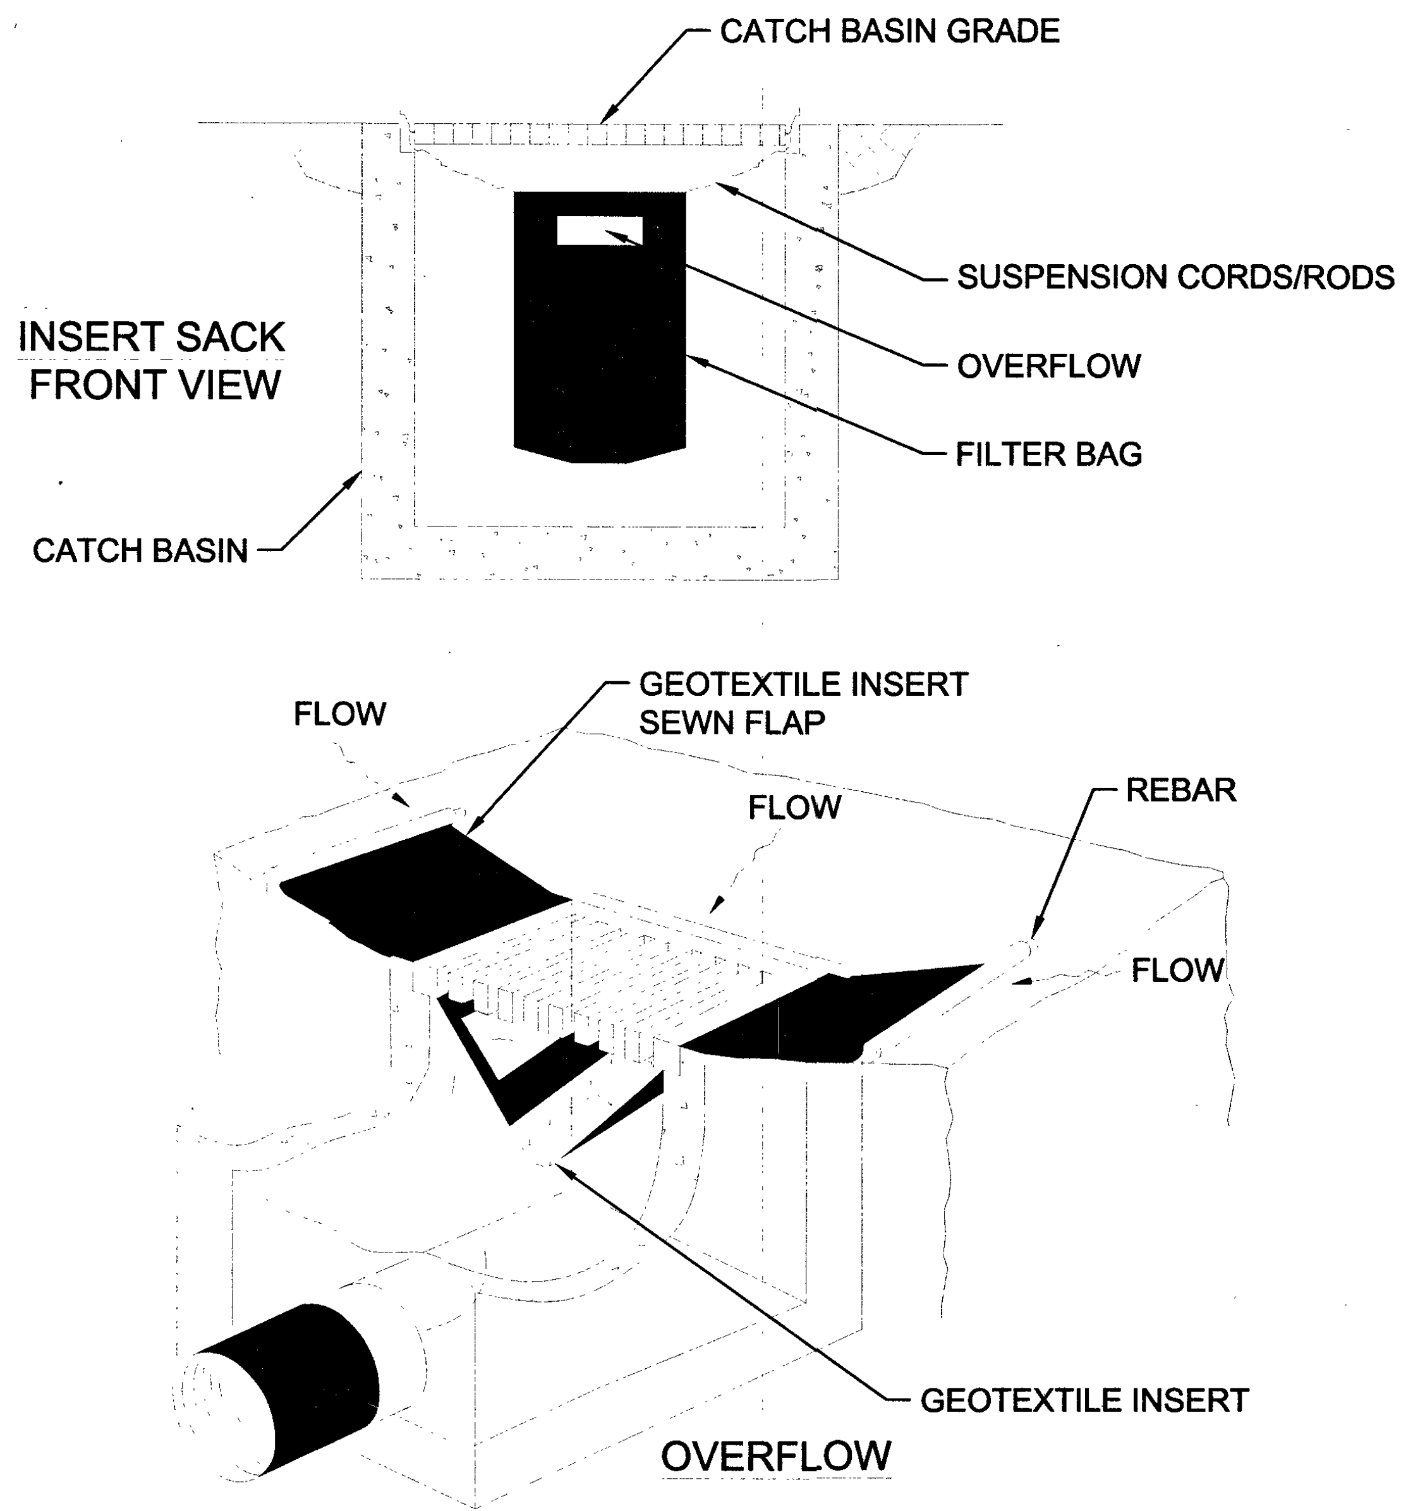
CATCH BASIN GRADE
INSERT SACK
FRONT VIEW
SUSPENSION CORDS/RODS
OVERFLOW
FILTER BAG
CATCH BASIN
FLOW
GEOTEXTILE INSERT
SEWN FLAP
FLOW
REBAR
FLOW
GEOTEXTILE INSERT
OVERFLOW

NOTE:
RECESSED CURB INLET MUST BE BLOCKED WHEN USING FILTER FABRIC INLET SACKS.
SIZE OF FILTER FABRIC INLET SACK TO BE DETERMINED BY MANUFACTURER.

6/4 **SEDIMENT FILTER BAG**
NOT TO SCALE

811
Know what's **below.**
Call before you dig.

SOUTHWEST GAS CORPORATION ®

Southwest Gas Corporation Confidential and Proprietary Information

For Reference Only - Not Valid for Line Locating Purposes. No representation or warranty is made for the adequacy, accuracy or completeness of the information or depictions shown. **This information is protected from further disclosure under the federal Freedom of Information Act and the Protected Critical Infrastructure Information Act of 2002, and Nevada Revised Statutes § 239C.**

This document may not be copied, distributed, or shared to any other person or entity in any manner or form without prior written consent of Southwest Gas Corporation.

REVISIONS

NO.	DESCRIPTION	BY	DATE	APPVD.
1	DESIGN REVISION	JP	12/31/19	

PERMIT INFORMATION	ISOLATION AREA	LOCATION	ATLAS OR TILE
CITY OF LAS VEGAS TAX CODE: 02-0203	ISO_21_DIST_096	T20S R61E S34 M.D.M.	X627Y518 (1)

D_VALLEY_WIDE
SYSTEM MAOP: 43
SYSTEM MOP: 43

N/A
SYSTEM MAOP: N/A
SYSTEM MOP: N/A

JOB TYPE
HP SERVICE ☐
DISTRIBUTION ☒
FEEDER ☐
TRANS. BY DEF ☐
TRANS > 20% ☐

WR NO.
3815655

RELATED WR NO.S
N/A

ENGINEER/TECHNICIAN JORDYN PENNIMAN PHONE: (702) 365-2174
ACCOUNT REP. NASRIN HOUSTON PHONE: (702) 365-2549
PROJECT CONTACT MO PIERCE PHONE:
SHEET NO. 4 OF 5 SCALE N.T.S. DATE 12/31/2019
DWN. BY BC&F CHKD. BY JP APPVD. BY BWJ

KAM/CIRCA HOTEL AND CASINO SERVICE INSTALLATION (1)

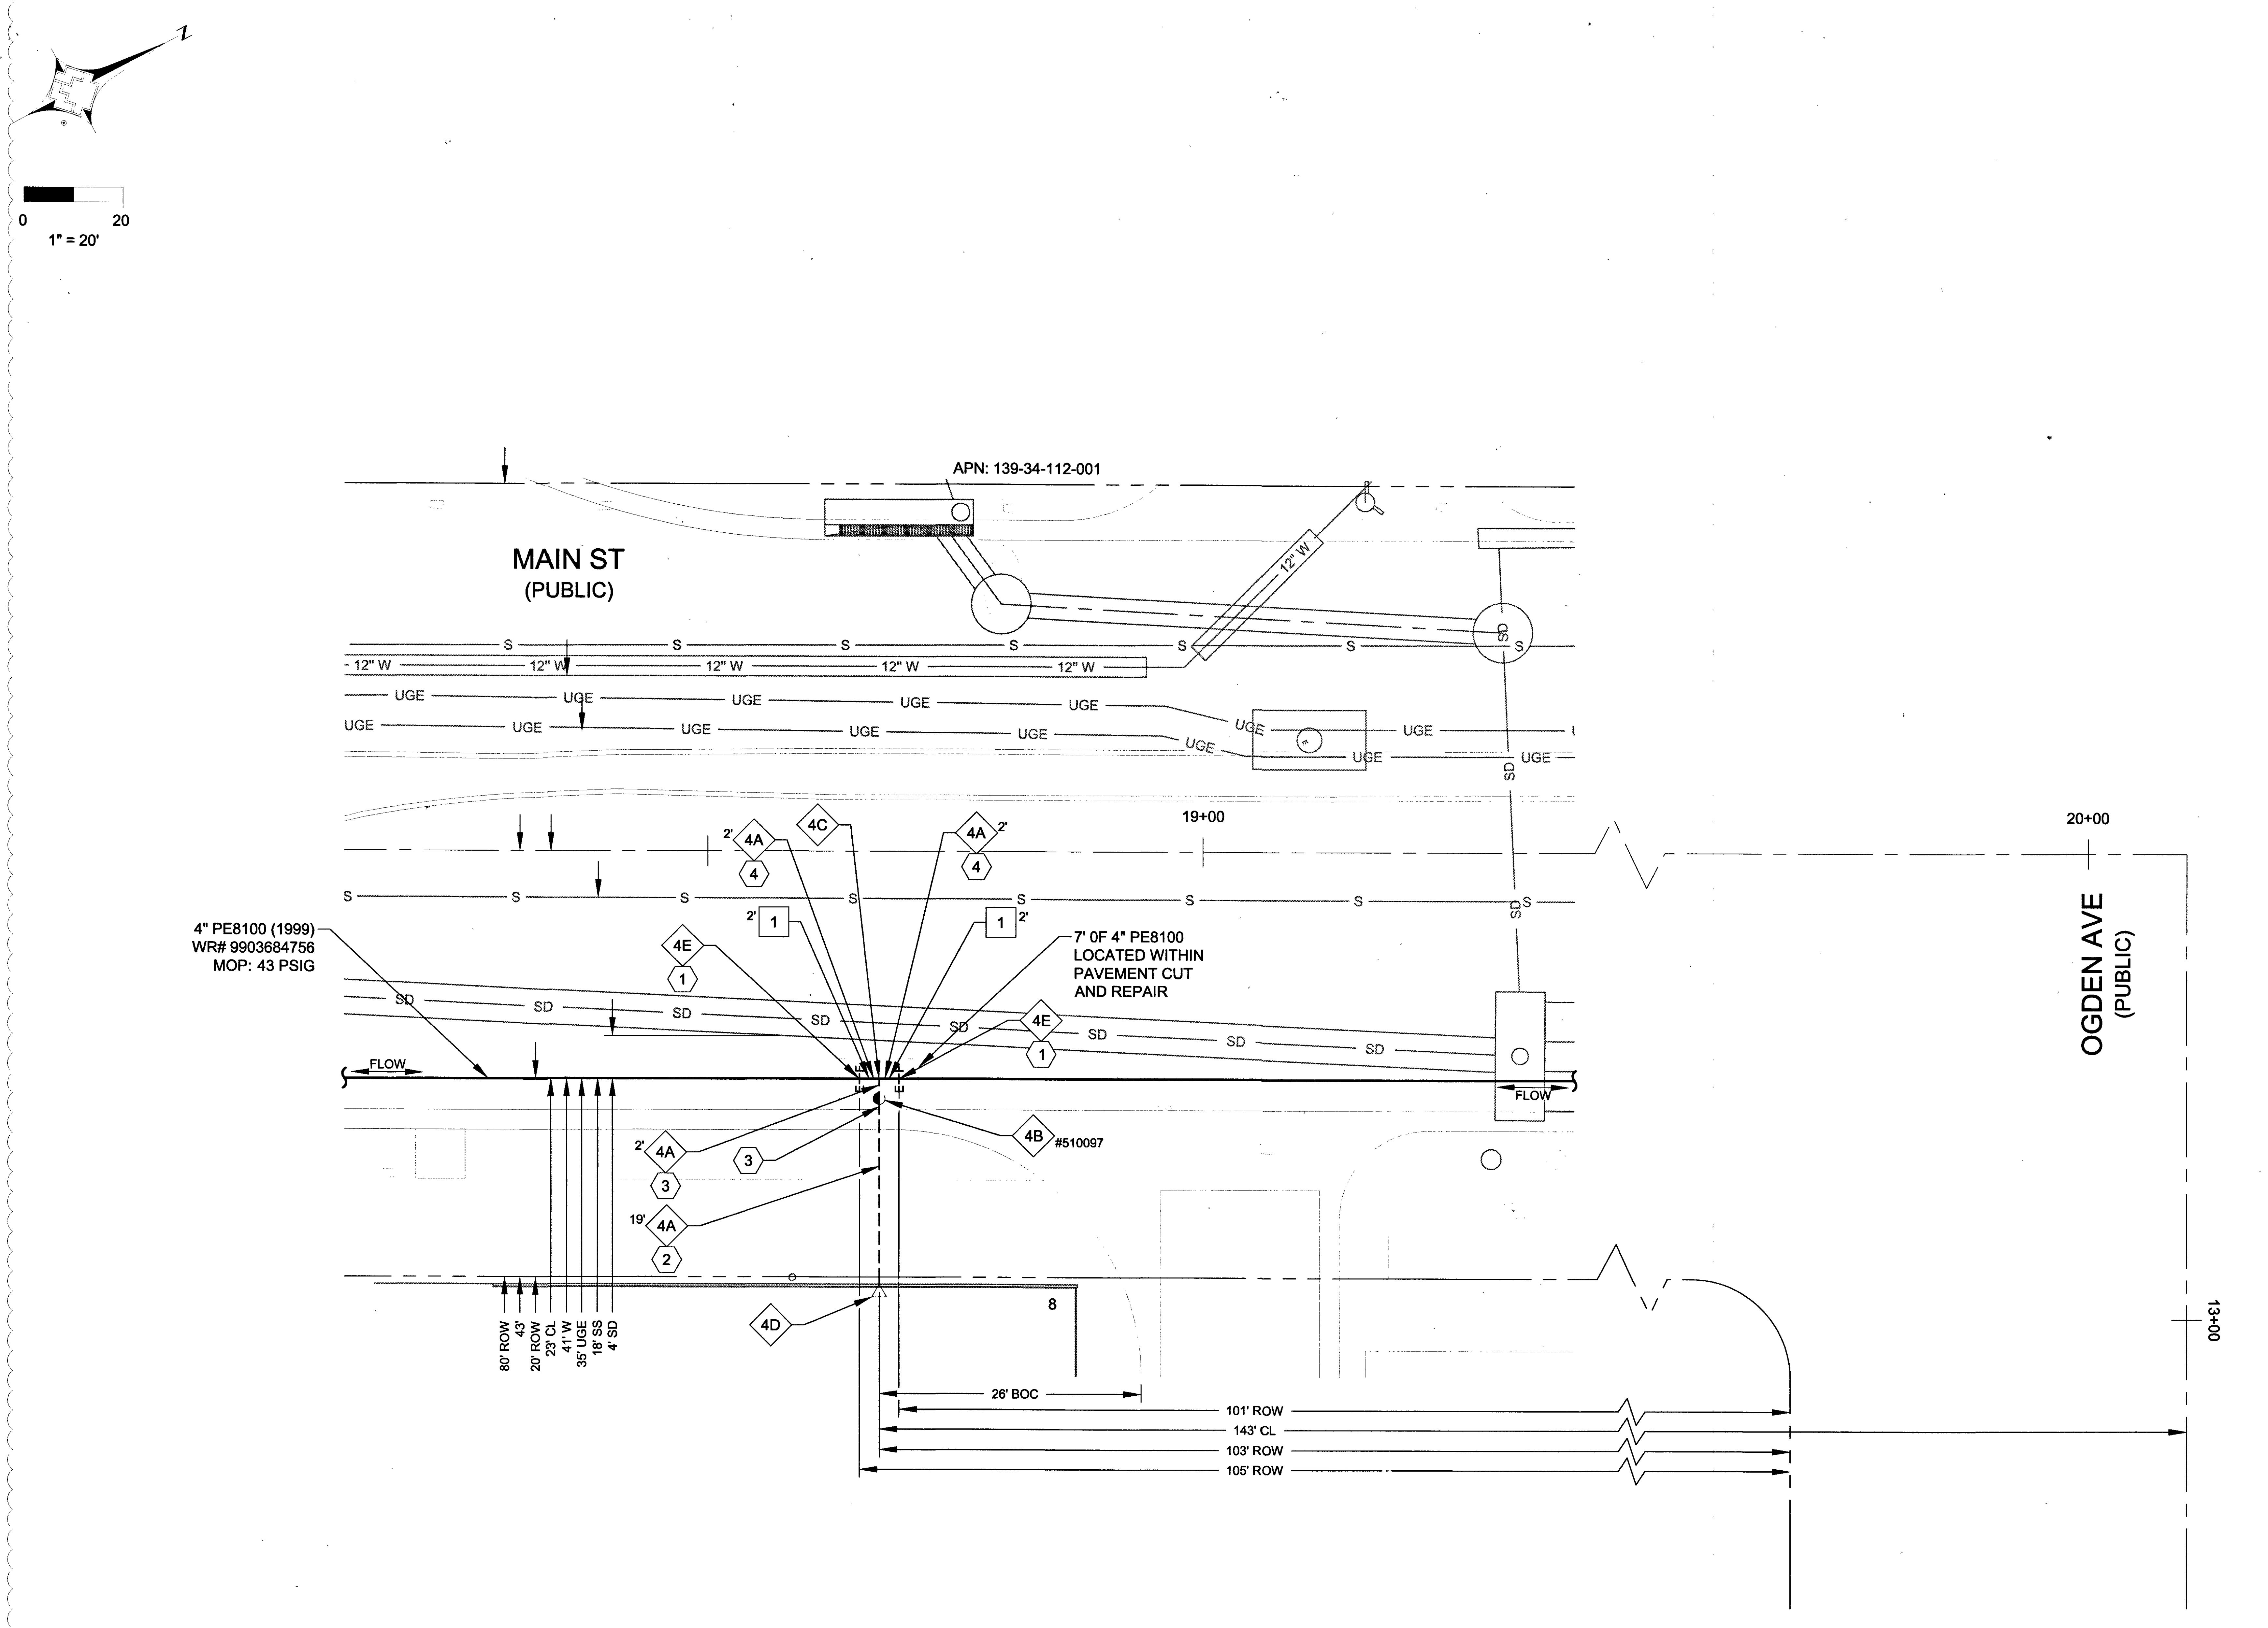
N
0
20
1" = 20'
APN: 139-34-112-001
MAIN ST
(PUBLIC)
12" W
S
12" W
UGE
SD
19+00
20+00
2' 4A 4
4C
4A 2' 4
2' 1
1 2'
4E 1
4" PE8100 (1999)
WR# 9903684756
MOP: 43 PSIG
7' 0F 4" PE8100
LOCATED WITHIN
PAVEMENT CUT
AND REPAIR
4E 1
FLOW
FLOW
4B #510097
2' 4A 3
3
19' 4A 2
4D
8
80' ROW
43'
20' ROW
23' CL
41' W
35' UGE
18' SS
4' SD
26' BOC
101' ROW
143' CL
103' ROW
105' ROW
OGDEN AVE
(PUBLIC)
13+00
1

4" DISTRIBUTION MATERIALS LIST

CODE	DESIGN QTY.	AS-BUILT QTY.	STOCK ID	DESCRIPTION	SEAM	COATING
4A	25'	0'	100-5201	PIPE 4" IPS PE 8100 40 FT JOINT	N/A	N/A
4B	1	0	120-8604	VALVE, 4", PE, BALL, ID #510097	N/A	N/A
4C	1	0	140-3076	TEE, 4" PE	N/A	N/A
4D	1	0	161-7576	RISER ANODELESS 4" IPS PE STRAIGHT	N/A	N/A
4E	2	0	140-3444	COUPLING, ELECTROFUSION, 4" PE CPLS	N/A	N/A

ABANDON FACILITIES

CODE	DESIGN QTY.	AS-BUILT QTY.	DESCRIPTION	YEAR
1	4'	0'	4" PE8100, WR# 9903684756, MOP: 43 PSIG	1999

CONSTRUCTION NOTES

1	TIE NEW 4" PE8100 INTO EXISTING 4" PE8100
2	RTC 503
3	RTC 500.5
4	RTC 500.3

1

811

Know what's **below.**
Call before you dig.

SOUTHWEST GAS CORPORATION

Southwest Gas Corporation Confidential and Proprietary Information

For Reference Only - Not Valid for Line Locating Purposes. No representation or warranty is made for the adequacy, accuracy or completeness of the information or depictions shown. **This information is protected from further disclosure under the federal Freedom of Information Act and the Protected Critical Infrastructure Information Act of 2002, and Nevada Revised Statutes § 239C.**

This document may not be copied, distributed, or shared to any other person or entity in any manner or form without prior written consent of Southwest Gas Corporation.

REVISIONS

NO.	DESCRIPTION	BY	DATE	APPVD.
1	DESIGN REVISION	JP	12/31/19	

PERMIT INFORMATION	ISOLATION AREA	LOCATION	ATLAS OR TILE
CITY OF LAS VEGAS TAX CODE: 02-0203	ISO_21_DIST_096	T20S R61E S34 M.D.M.	X627Y518 1

D_VALLEY_WIDE
SYSTEM MAOP: 43
SYSTEM MOP: 43

N/A
SYSTEM MAOP: N/A
SYSTEM MOP: N/A

JOB TYPE
HP SERVICE ☐
DISTRIBUTION ☒
FEEDER ☐
TRANS. BY DEF ☐
TRANS > 20% ☐

WR NO.
3815655

RELATED WR NO.S
N/A

ENGINEER/TECHNICIAN JORDYN PENNIMAN		PHONE: (702) 365-2174
ACCOUNT REP. NASRIN HOUSTON		PHONE: (702) 365-2549
PROJECT CONTACT MO PIERCE		PHONE:
SHEET NO. 5 OF 5	SCALE 1" = 10' 1	DATE 12/31/2019
DWN. BY BC&F	CHKD. BY JP	APPVD. BY BWJ

KAM/CIRCA HOTEL AND CASINO SERVICE INSTALLATION

1