NOTES

INSTALL NEON ACCENT LIGHTING IN STRICT ACCORDANCE WITH THE CURRENT EDITION OF THE NATIONAL ELECTRIC CODE.

SUBMIT SHOP DRAWINGS FOR APPROVAL PRIOR TO FABRICATION. INDICATE METHOD OF SERVICING NEON SYSTEM THROUGH ACCESS PANEL.

COORDINATE ALL CONSTRUCTION WITH THE DESIGNATED PROJECT REPRESENTATIVE.

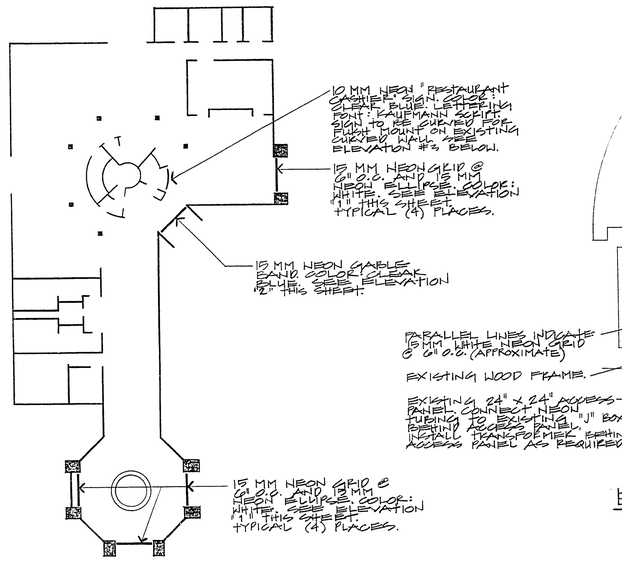

FLOOR PLAN

NO SCALE

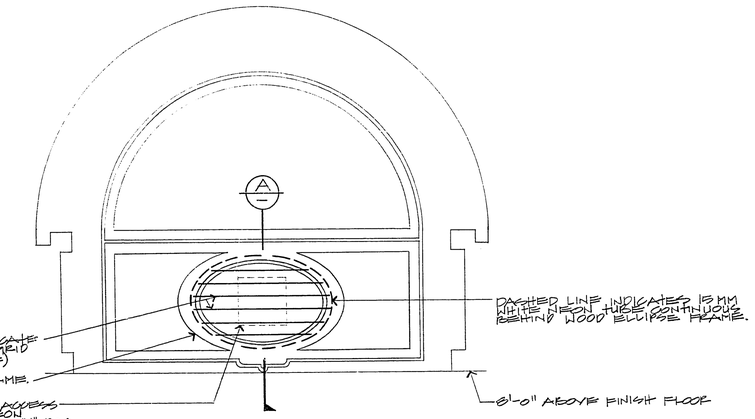

ELEVATION #1

3/8"=1'-0"

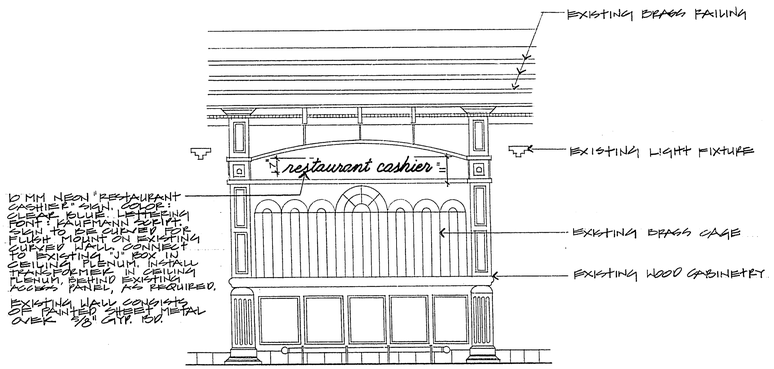

ELEVATION #3

3/8"=1'-0"

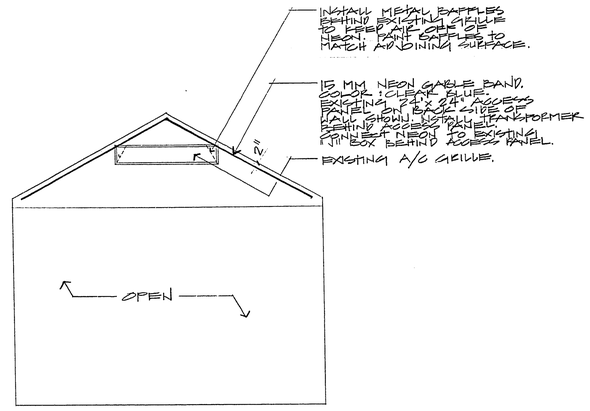

ELEVATION #2

3/8"=1'-0"

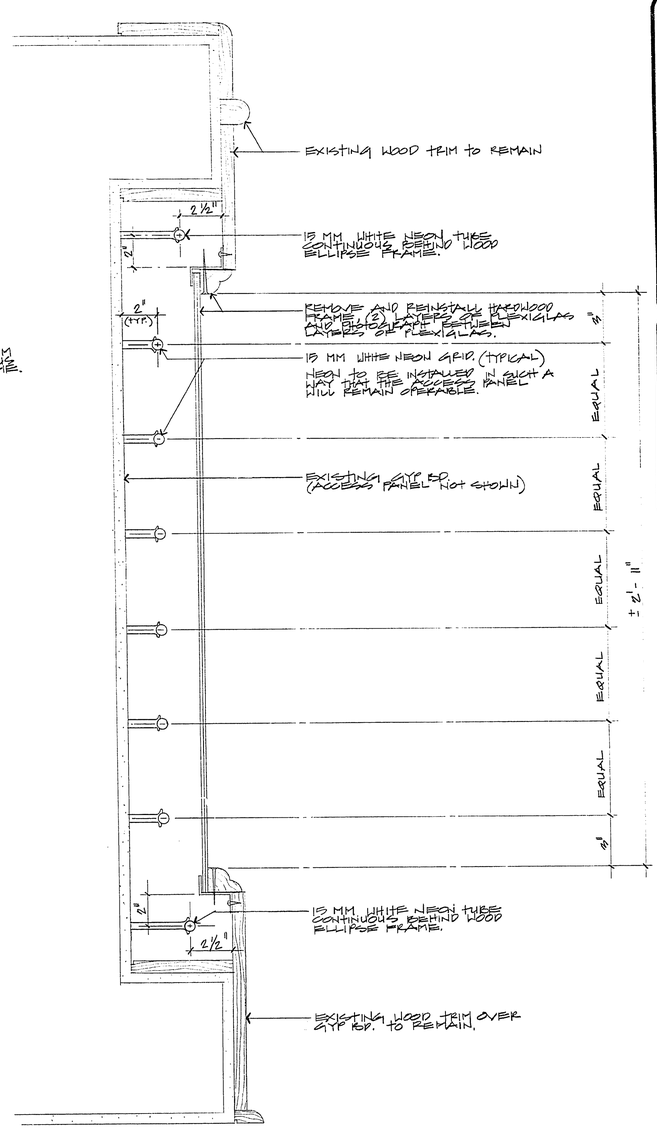

CROSS SECTION "A"

NO SCALE

APPROVALS	DATE
Paul Jaskar	10-1-87
DESIGN AND DEVELOPMENT	
Larry S. Barton	10-2-87
DEPUTY CITY MANAGER	

City of Las Vegas, Nevada
Department of Design and Development
Thomas B. Graham, AICP, RLA, Director

INTERIOR DESIGN DIVISION

SCALE/DESIGN
DESIGN BY: E. BURGE
DRAWN BY: P. THURMAN
DATE: 10-87

REVISIONS	DATE

DOWNTOWN TRANSPORTATION CENTER

ACCENT NEON LIGHTING

3/15-4

PROJECT NO.

DRAWING NO. 590-2K

SHEET | OF