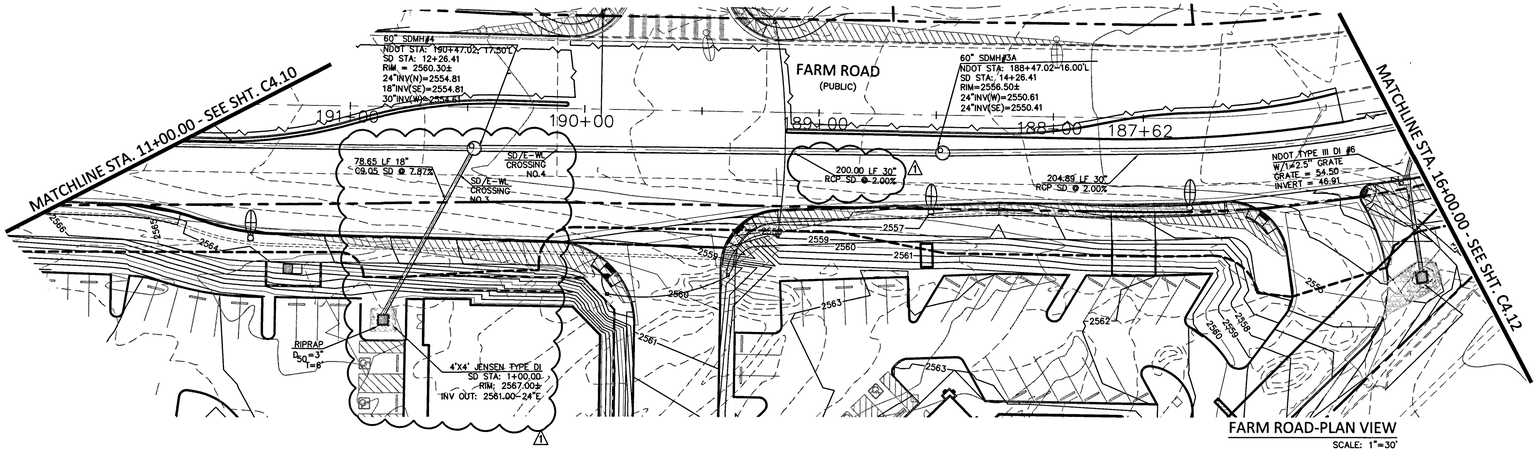

FARM ROAD-PLAN VIEW
SCALE: 1"=30'

GRAPHIC SCALE

30 0 15 30

SCALE: 1"=30'

BASIS OF BEARING

NORTH 00°00'50" WEST, BEING THE BEARING OF THE EAST LINE OF THE NORTHEAST QUARTER (NE 1/4) OF SECTION 17, TOWNSHIP 19 SOUTH, RANGE 60 EAST, M.D.M., AS SHOWN IN FILE 97, PAGE 01 OF PARCEL MAPS ON FILE AT THE CLARK COUNTY, NEVADA RECORDER'S OFFICE.

BENCHMARK

CITY OF LAS VEGAS BENCHMARK # 5LV90 16NWWS

A RIVET AND PLATE IN THE TOP OF CURB EAST SIDE OF TULE SPRINGS ROAD 1/4 MILE SOUTH OF GRAND TETON DRIVE.

NAVD 88 ELEVATION = 774.403 METERS / 2540.69 FEET
NORTH AMERICAN DATUM OF 1988

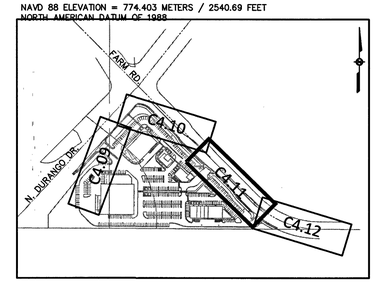

KEY MAP
NTS

PAVING NOTES:

A. PRIOR TO PLACING THE FIRST LIFT OF PLANTMIX THE AGGREGATE BASE SHALLBE PRIMED WITH CUTBACK ASPHALT, TYPE MC-70NV AT 0.28 GAL/YD2, OR AN APPROVED EQUAL FROM THE NDOT QPL APPLIED AT THE MANUFACTURES RECOMMENDATION.
B. EMULSIFIED ASPHALT FOR THE TACK COAT SHALL BE EMULSIFIED ASPHANLT, TYPE SS-1H (DILUTED) AT FOLLOWING APPLICATION RATES:

I. TACK COLD MILLED SURFACE	0.10 GAL/SQYD
II. TACK BETWEEN DENSE GRADE LIFTS	0.06 GAL/SQYD
III. TACK OPEN GRADE TO DENSE GRADE	0.07 GAL/SQYD

NOTE

STORM SEWER TWENTY FOUR(24) INCHES IN DIAMETER OR GREATER MAY BE INSTALLED WITH WATERTIGHT JOINTS USING AGENCY APPROVED INTERNAL ELASTOMERIC JOINT SEALANT, IN COMPLIANCE WITH ASTM C920, OR JOINT GASKETS, WITH PROVISIONS TO INSURE AGAINST DIFFERENTIAL SETTLEMENT OF THE STORM DRAIN.

AT MANHOLE INSTALLATION USE A WATERTIGHT GASKET BY A-LOK, KOR-N-SEAL OR APPROVED EQUAL.

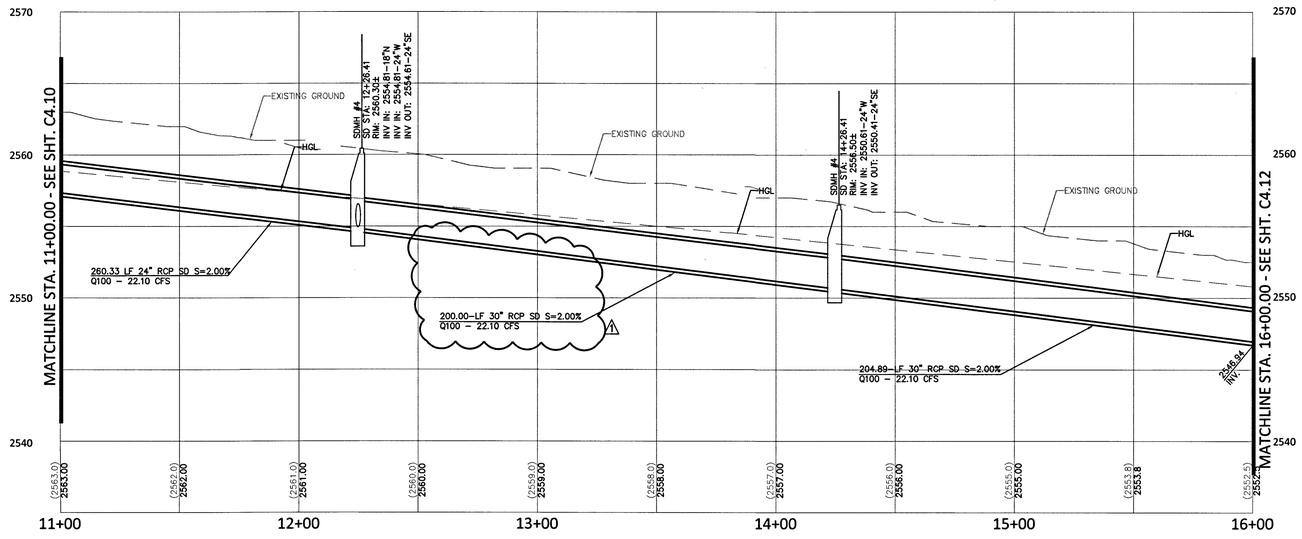

PROFILE VIEW
H: 1"=30'
V: 1"=5'

NDOT NOTE:

NDOT PERMIT REQUIRED. CONTRACTOR TO OBTAIN NDOT OCCUPANCY PERMIT PRIOR TO CONSTRUCTION IN NDOT RIGHT OF WAY

CALL BEFORE YOU D&G
AVOID CUTTING UNDERGROUND UTILITY LINES. IT'S COSTLY
Call 811 or 1-800-227-2600

FAST Call before you UnderGround 1-702-432-5300
FREEWAY AND ARTERIAL SYSTEM OF TRANSPORTATION

AVOID HITTING OVERHEAD POWER LINES. IT'S COSTLY.
CALL BEFORE YOU GO OVERHEAD WORK
1-702-227-2929

COLLINS ENGINEERS ASSUMES NO RESPONSIBILITY FOR EXISTING UTILITY LOCATIONS AND ELEVATIONS. THE UTILITIES SHOWN ON THIS DRAWING HAVE BEEN PLOTTED FROM THE BEST AVAILABLE INFORMATION. IT IS, HOWEVER, THE CONTRACTOR'S RESPONSIBILITY TO FIELD VERIFY THE LOCATION AND ELEVATION OF ALL UTILITIES PRIOR TO THE COMMENCEMENT OF ANY CONSTRUCTION. CONTRACTOR TO FIELD VERIFY ALL EXISTING SITE CONDITIONS PRIOR TO CONSTRUCTION. IF A CONFLICT EXISTS BETWEEN WHAT IS SHOWN ON THESE DRAWINGS AND WHAT EXISTS IN THE FIELD, THE CONTRACTOR IS TO NOTIFY THE ARCHITECT OR ENGINEER IMMEDIATELY.

LEGEND

EXISTING	PROPOSED	
(0.00) XXX	0.00 XXX	ELEVATION TAG
		DRAIN INLET
		RETAINING WALL
		SCREEN WALL
		UTILITY POLE
		STREET LIGHT
--E#--	E#	POWER LINE/POLE
--T--	T	TELEPHONE LINE
--W--	W	WATER LINE
--SS--	SS	SANITARY SEWER LINE
--D--	D	STORM SEWER LINE
--G--	G	GAS LINE
Ⓓ	Ⓓ	STORM MANHOLE
		FIRE HYDRANT
		FIRE DEPARTMENT CONNECTION
⊗		WATER VALVE
▷	▶	REDUCER
Ⓢ	Ⓢ	SEWER MANHOLE
○	○	CLEANOUT
⋈	⋈	GAS VALVE
		PL-RIGHT-OF-WAY
		PL-ADJACENT
		CENTERLINE
		EASEMENT LINE
		FLOW LINE
		SIGN W/POLE
		SAWCUT LINE
☼	☼	AREA LIGHT
□	■	WATER METER
		AC PAVEMENT
		6" TYPE "A" CURB
		24" TYPE "L" CURB & GUTTER
		30" ROLL CURB
	BWV	BACK WATER VALVE

1st Submittal 10/24/16 APPROVED FOR CONSTRUCTION
LAS VEGAS VALLEY WATER DISTRICT ENGINEERING SERVICES MANAGER
DATE: 5/3/17 PROJECT NO: 124663
LVVWD APPROVED FIRE FLOW 1875 GPM AT 20 PSI RESIDUAL
SHEETS: C1.01, C1.02, C4.05, C4.06, C4.07, C4.09, C4.10, C4.11, C4.12, C4.13, C5.01, C5.02, C5.03, C5.04, (C5.11, C5.12 NDOT).

NOTE:

ALL ONSITE STORM DRAIN SYSTEMS AND THE ASSOCIATED FACILITIES ARE PRIVATELY OWNED AND TO BE PRIVATELY MAINTAINED BY THE OWNERS/HOA.

FLOOD ZONE NOTE:

THE PROJECT SITE LIES WITHIN ZONE X AS PER FEMA FIRM PANEL 32003C1745E DATED NOVEMBER 16, 2011.

OFFSITE IMPROVMENTS

SEE SHEETS C4.05-C4.08 FOR OFFSITE IMPROVEMENT PLANS.

ALL GRADING WORK SHALL BE IN STRICT ACCORDANCE WITH THE SOILS REPORT FOR THE SITE ENTITLED "PROPOSED COMMERCIAL DEVELOPMENT SOUTH CORNER OF DURANGO DR. AND FARM RD.

PROJECT NO.: 4125XD130, DATED DECEMBER 22, 2015

PREPARED BY:
WESTERN TECHNOLOGIES INC.
6633 WEST POST ROAD
LAS VEGAS, NV 89118
PHONE NO. (702) 798-8050
FAX NO. (702) 798-7664

ALL WORK SHALL BE PERFORMED UNDER THE DIRECTION OF A REGISTERED PROFESSIONAL SOILS ENGINEER.

I CERTIFY THAT THIS GRADING PLAN CONFORMS TO THE THE APPROVED DRAINAGE STUDY FOR THIS SITE ON FILE WITH THE CITY OF LAS VEGAS. DS# 4710A

THOMAS D. MILLER - 15776 DATE 5.10.17

10.7V6734

COLLINS ENGINEERS
3130 S. DURANGO DR., SUITE 404
LAS VEGAS, NV 89117
PHONE: (702) 248-8000
FAX: (702) 248-8070
www.collinsengr.com

PROFESSIONAL ENGINEER STATE OF NEVADA
THOMAS D. MILLER
EXP. 12-31-17
CIVIL
NO. 15776
5-10-17

IMPROVEMENT PLANS FOR DC PLAZA
APN:125-17-613-001
STORM DRAIN PLAN & PROFILE
STA. 11+00.00 TO 16+00.00
8451 FARM ROAD
LAS VEGAS, NEVADA

NO.	DATE	DESIGN BY	DESCRIPTION
1	3/13/17	APPD:JM 5/3/17	PIPE LENGTHS AND TYPE

CEI PROJECT:	4136
DESIGN BY:	JDM SR
DRAWN BY:	JDM SR
CHECKED BY:	TDM P.E.
DATE:	03/13/17
SCALE:	1"=30'
SHEET NUMBER	C4.11
SHEET 17 OF 45	
H # 64486	

H:\CAD\LAND\4136-DELTA\DWG\SHEETS\4136-C4.09-PRF-D.DWG 04/27/2017 02:18:57 PM