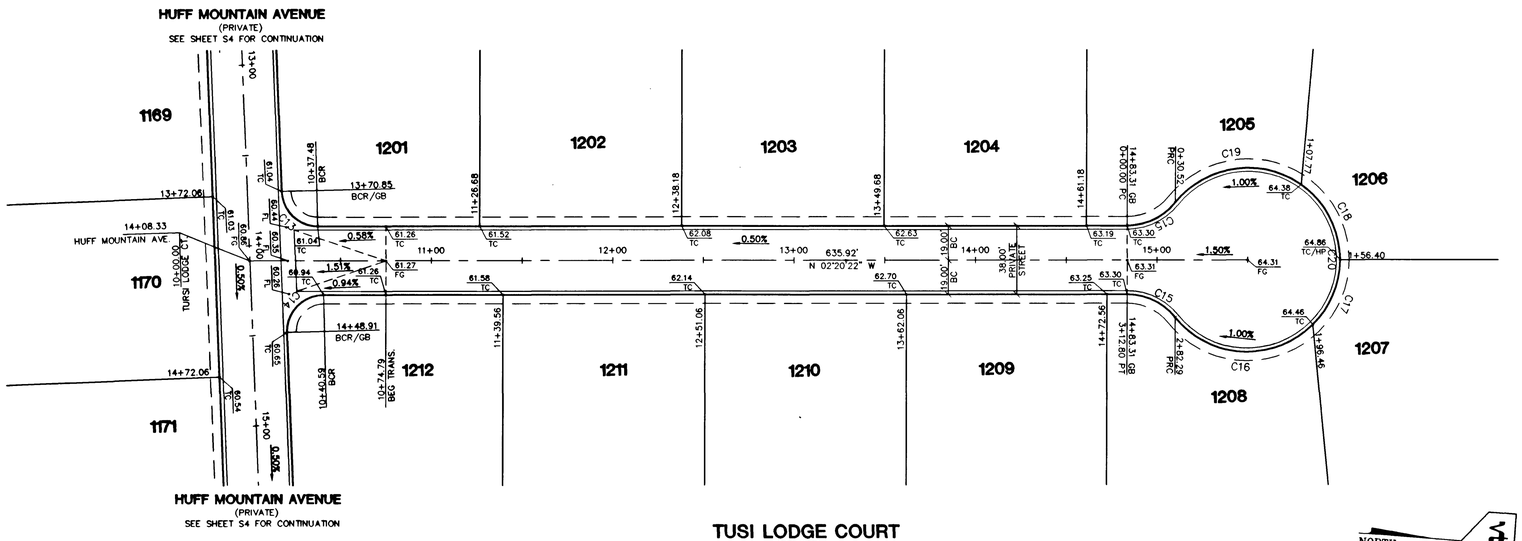

TUSI LODGE COURT
(PRIVATE)

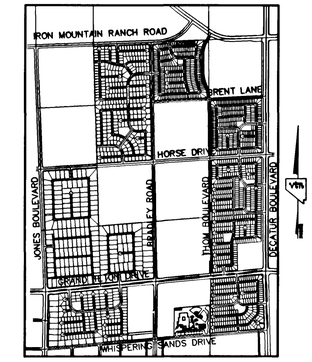

KEY MAP

GRAPHIC SCALE

40 0 20 40 80

1" = 40'

PROFILE SCALE:
HORIZ. 1" = 40'
VERT. 1" = 4'

NORTH

NOTE:
ALL PRIVATE STREETS ARE P.U.E.s, CLV PUBLIC SEWER EASMENTS AND PUBLIC DRAINAGE EASEMENTS TO BE PRIVATELY MAINTAINED

CURVE TABLE				
NO.	RADIUS	DELTA	LENGTH	TANGENT
C1	52.00'	49°02'27"	44.51'	23.72'
C2	52.00'	51°16'42"	46.54'	24.96'
C3	52.00'	38°22'14"	34.82'	18.09'
C4	30.00'	88°30'53"	46.35'	29.23'
C5	52.00'	138°41'23"	125.87'	137.94'
C6	20.00'	91°29'07"	31.93'	20.53'
C7	52.00'	42°08'08"	38.24'	20.03'
C8	52.00'	53°34'03"	48.62'	26.25'
C9	52.00'	46°45'22"	42.43'	22.48'
C10	54.00'	25°05'15"	23.64'	12.01'
C11	30.00'	92°17'02"	48.32'	31.22'
C12	52.00'	142°27'33"	129.29'	153.01'
C13	20.00'	87°42'58"	30.62'	19.22'
C14	20.00'	92°17'02"	32.21'	20.81'
C15	34.00'	51°25'32"	30.52'	16.37'
C16	51.00'	96°25'29"	85.83'	57.07'
C17	51.00'	45°00'03"	40.06'	21.13'
C18	51.00'	54°38'15"	48.63'	26.34'
C19	51.00'	86°47'17"	77.25'	48.22'
C20	51.00'	282°51'05"	251.77'	------
C21	25.00'	88°30'53"	38.62'	24.36'

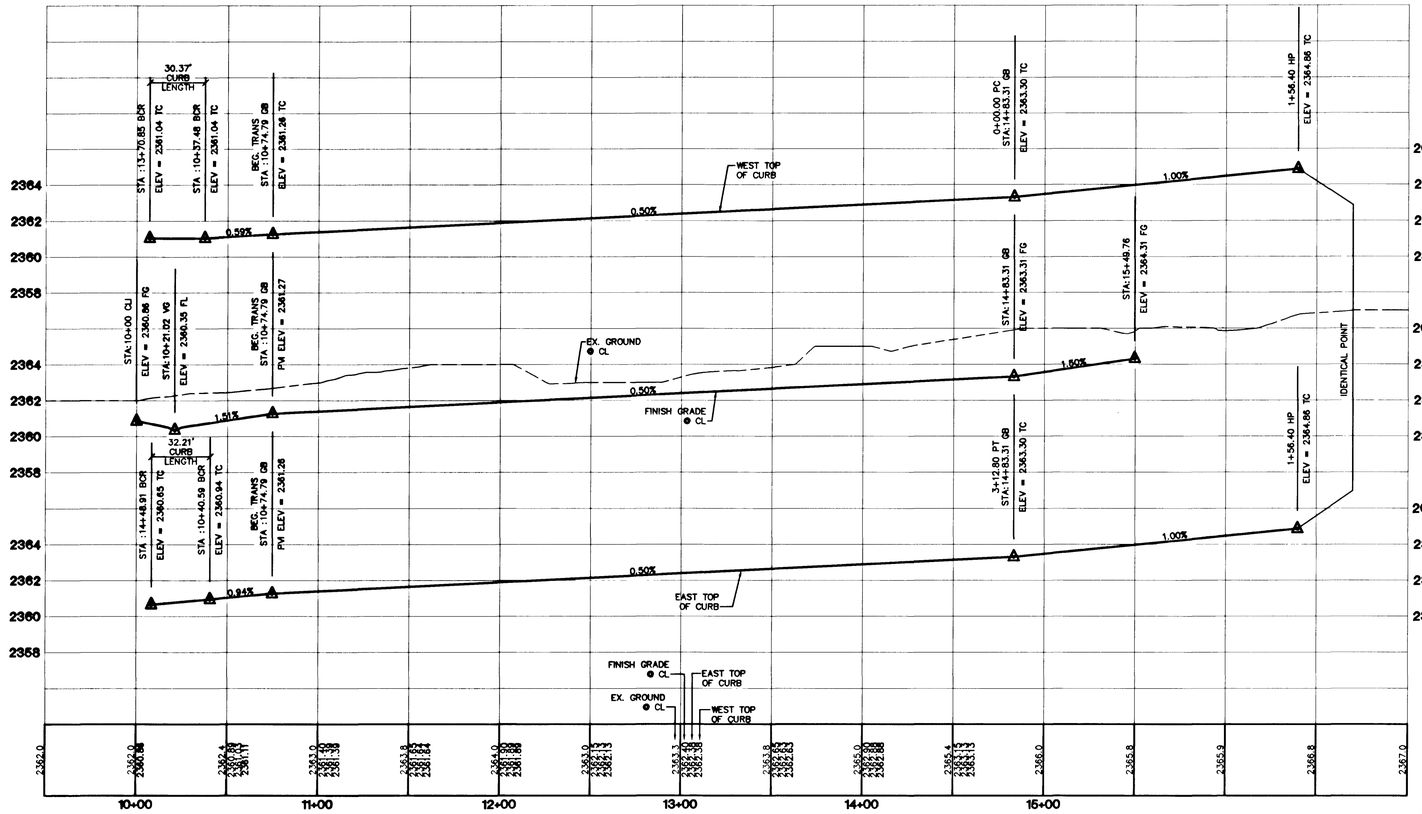

DISCLAIMER NOTE

UTILITY LOCATIONS SHOWN HEREON ARE APPROXIMATE ONLY. IT SHALL BE THE CONTRACTOR'S RESPONSIBILITY TO DETERMINE THE EXACT HORIZONTAL AND VERTICAL LOCATION OF ALL EXISTING UNDERGROUND AND OVERHEAD UTILITIES PRIOR TO COMMENCING CONSTRUCTION. NO REPRESENTATION IS MADE THAT ALL EXISTING UTILITIES ARE SHOWN HEREON. THE ENGINEER ASSUMES NO RESPONSIBILITY FOR UTILITIES NOT SHOWN OR UTILITIES NOT SHOWN IN THEIR PROPER LOCATION.

CONSTRUCTION NOTES

- (A) CONSTRUCT "L" CURB & GUTTER PER STD. # 216
- (B) CONSTRUCT SIDEWALK PER STD. # 234
- (C) CONSTRUCT CROSS GUTTER PER STD. # 228
- (D) CONSTRUCT SIDEWALK RAMP PER STD. # 235
- (E) CONSTRUCT SIDEWALK DRAIN PER STD. # 236
- (F) EDGE OF PAVEMENT
- (G) CONSTRUCT "A" TYPE ISLAND CURB PER STD. # 219

PROJECT BENCHMARK

PROJECT DATUM: NAVD88

(OLD) CITY OF LAS VEGAS BENCHMARK 1LV90-13NES
NAVD88 ELEVATION: 710.9608 METERS (2332.54 FEET)
PROJECT DESIGNED USING OLD BENCHMARK

(NEW) CITY OF LAS VEGAS BENCHMARK 1LV90-13NES
NAVD88 ELEVATION: 710.9181 METERS (2332.40 FEET)
(-0.14 FEET) TO GET NEW PUBLISHED DATUM

CNLV BM 413148, NAVD 88 ELEV=710.953 METERS (2332.52 FEET) 1" DIAMETER CONCRETE MONUMENT 77 FEET SOUTH & 54 FEET WEST OF N.E. CORNER SEC. 13T19R60E 10' EAST OF LARGE POWER POLE.

BASIS OF BEARINGS

THE BASIS OF BEARINGS FOR THIS PROJECT IS GRID NORTH AS DEFINED BY THE NEVADA COORDINATE SYSTEM OF 1983 (NCS83), EAST ZONE, (2701), DETERMINED BY CLARK COUNTY GIS CONTROL POINTS 802, 803, 804, AND 805, AS SHOWN ON A RECORD OF SURVEY ON FILE IN THE CLARK COUNTY, NEVADA, RECORDER'S OFFICE, IN BOOK 88 OF SURVEYS, AT PAGE 53.

Avoid cutting underground utility lines. It's costly.
Call before you Dig
1-800-227-2600

Avoid overhead power line contact. It's costly.
Call before you Overhead
1-702-593-6111

REV	DATE	BY	REVISION
7			
6			
5			
4			
3			
2			
1			

CITY OF LAS VEGAS

KB HOME
750 PILOT ROAD, SUITE F
LAS VEGAS, NV 89119
(702) 614-2500

nevada CONSULTING ENGINEERS ● PLANNERS ● LAND SURVEYORS
2727 SOUTH RAINBOW BOULEVARD LAS VEGAS, NEVADA 89146-5148
PH. (702) 873-7500 FAX (702) 362-2597

STREET PLAN AND PROFILE
TURSI LODGE COURT

IRON MOUNTAIN RANCH
VILLAGE 8
UNIT 2

DRAWN BY: MKD
DESIGNED BY:
JULY 2002

CHECKED BY: KFN
JULY 2002

PROJECT NO: 6027-02
SCALE: 1"=40' HORIZ. 1"=4' VERT.

KENNETH F. NICHOLSON
No. 10539
CIVIL
STATE OF NEVADA
PROFESSIONAL ENGINEER
10-24-02
EXPIRES 12-31-03

SHEET
S5
14 OF 24 SHEETS

DRAWING NO.
10TN-4604-8-2

H:\3407\VILLAGE8\UNIT2\6027ST02.DWG (S6)

48345