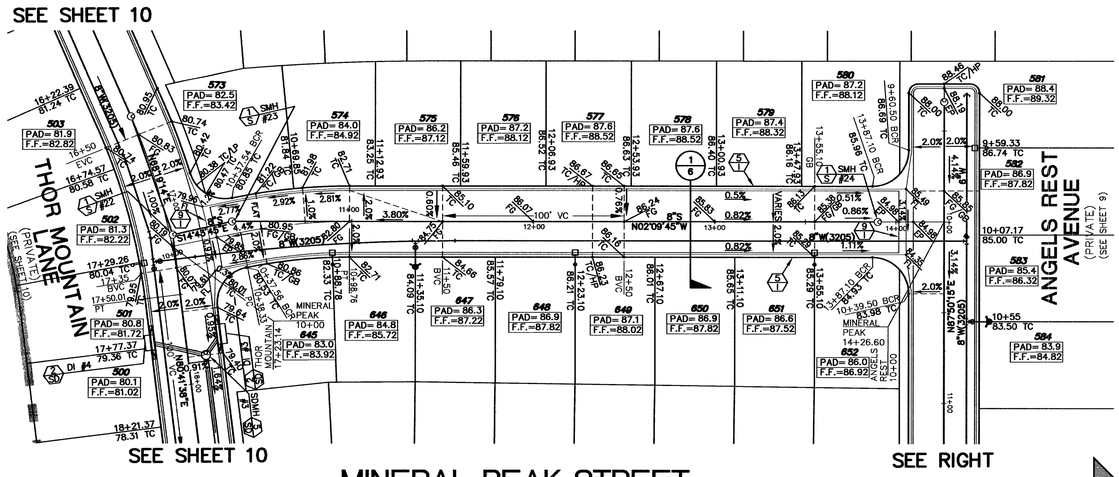

FOR EX. GRAND TETON IMPS, SEE: CLIFFS EDGE / PROVIDENCE GRAND TETON DRIVE, PULI ROAD TO HUALAPAI WAY BY VTN, CLV #107Y4816-GT 107Y4816-OS-8

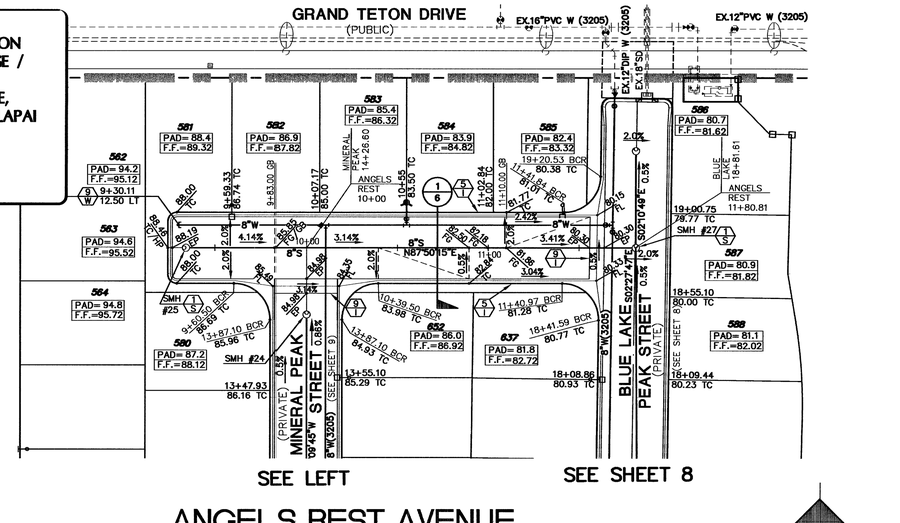

NORTH

NORTH

SHEET INDEX MAP
(PLAN AND PROFILES SHEETS ONLY)

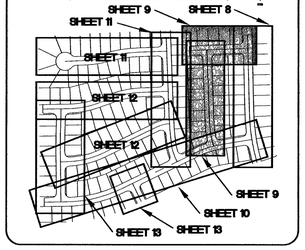

BASIS OF BEARINGS

N 88°21'18" E BEING THE SOUTH LINE OF THE SOUTHWEST QUARTER (SW 1/4) OF THE NORTHEAST QUARTER (NE 1/4) OF SECTION 13, T19S, R59E, M.D.M., AS SHOWN BY RECORD OF SURVEY ON FILE IN THE CLARK COUNTY, NEVADA RECORDER'S OFFICE IN FILE 124 OF SURVEYS AT PAGE 94.

BENCHMARK

DESC.		NAVD 88 DATUM	NAVD 88 DATUM
8LV99 13E4	RIVET AND PLATE IN CONCRETE CYLINDER AT THE NORTHWEST CORNER OF HUALAPAI WAY AND FARM ROAD.	2860.79 (FEET)	871.971 (METERS)

40 0 40 80
SCALE FEET

SCALE: HORIZ 1" = 40'
VERT 1" = 10'

NOTE:
1. ALL PRIVATE STREETS ARE P.U.E., PUBLIC SEWER EASEMENTS, AND PUBLIC DRAINAGE EASEMENTS TO BE PRIVATELY MAINTAINED BY HOA.

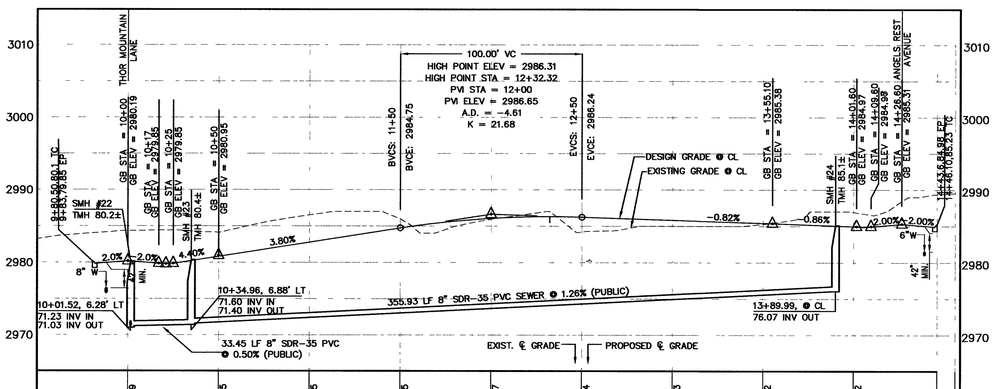

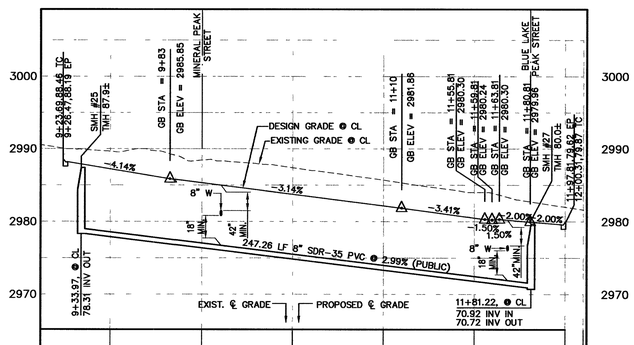

Call before you UnderGround 1-702-455-7511 (CLARK COUNTY WASTE OPERATIONS) and 1-702-229-6611 (LAS VEGAS VALLEY COMPUTERIZED NOTIFICATION SYSTEM)

Avoid cutting underground utility lines. It's costly. Call before you Dig. 1-800-227-2600 UNDERGROUND SERVICE ALERT (USA)

AVOID HITTING OVERHEAD POWER LINES. IT'S COSTLY. CALL BEFORE YOU DO OVERHEAD 1-702-227-2929

APPROVAL: LVVWD NO. 111714

LAS VEGAS VALLEY WATER DISTRICT DATE

DESIGN:
DRAWN:
CHECK:
ISSUE DATE:
ISSUE EDITOR:
PLOT DATE:06-08-08
PLOT TIME: 08:25:20

DATE: 6/18/08

DESCRIPTION | REV. DATE | DATE AGEN. APP | DATE SCOW. APP

G.C. WALLACE, INC.
Engineers/Planners/Surveyors
1555 SOUTH HANSON #L-10/LAS VEGAS, NEVADA 89146
TELEPHONE: (702) 804-2200 • FAX: (702) 804-2220
I:\Northern Terrace_Unit5\dwg\xrefs\NT5cs058.dwg

MERITAGE CORPORATION
NORTHERN TERRACE - UNIT 5
MINERAL PEAK STREET AND ANGELS REST AVENUE PLAN AND PROFILE
JOB NO. 819.002.X12

DRAWING
C-9
11 OF 17 SHTS

CLV DRAWING NO. 107Y4891-5

93120