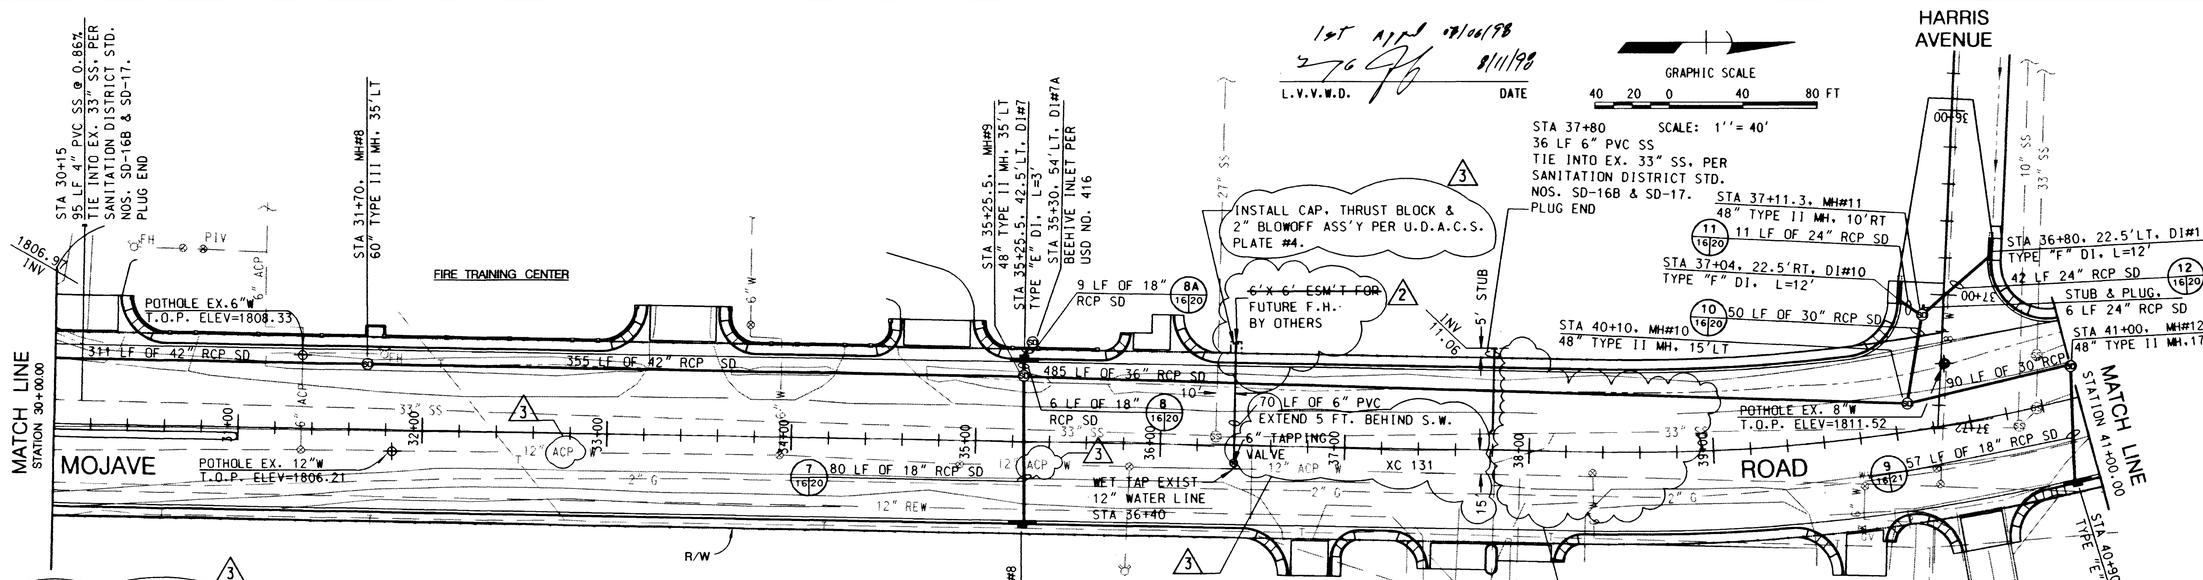

1st Rev'd 07/06/98

L.V.V.W.D. 8/11/98 DATE

WATER STUBOUT NOTES (STA. 36+40):

1. APPROVAL OF THESE PLANS FOR THE WATER STUBOUT INSTALLATION WILL NOT BE CONSTRUED AS A COMMITMENT FOR WATER SERVICE TO THIS PROPERTY.
2. CONDITIONAL APPROVAL OF VALVED OUTLET (6" and larger) THE WATER PLANS SHOW ONE OR MORE VALVED OUTLETS EXTENDING OUT OF PAVED AREAS. INSTALLATION OF THESE OUTLETS IS ACCEPTABLE, HOWEVER, IF THE OUTLETS ARE INCORRECTLY LOCATED OR NOT USED FOR ANY REASON WHEN THE PROPERTY IS ACTUALLY DEVELOPED, THE DEVELOPER SHALL ABOANDON THE OUTLETS AT THE CONNECTION TO THE ACTIVE MAIN IN ACCORDANCE WITH THE DISTRICT'S STANDARDS AND AT THE DEVELOPER'S EXPENSE.

NOTES:

(1) DI OFFSETS ARE DIMENSIONED TO FRONT FACE OF INLET BOX.

(2) MEASUREMENT OF RCP SD IS FROM CL MH TO CL MH.

2 DELETE 67 LF 2" WATER SERVICE AND WET TAP (STA. 37+90).

2 DELETE FIRE HYDRANT (STA. 36+40). STUB 6" WATERLINE 3' BEHIND BACK OF CURB. FUTURE F.H. BY OTHERS.

LAS VEGAS VALLEY WATER DISTRICT STANDARD NOTES

1. No work shall begin until the water plans have been released for construction by the LVVWD. Following water plan approval, 48 hour notice shall be given to the LVVWD Communication Support Center (258-7171) prior to the start of construction. Notice must be given by 2:00 p.m. the businesss day prior to a LVVWD inspection.
2. All work shall conform the LVVWD's Standard Plates, Drawings, and Specifications and the Uniform Design and Construction Standards for Water Distribution Systems (UDACS), latest edition.
3. All work, except as modified by these plans or by Note 2, shall be done in accordance with the most current draft or edition of the Uniform Standard Specifications for Public Works Construction Offsite Improvement, Clark County Area.
4. A single pipe material shall be used throughout the project unless otherwise approved by the LVVWD.
5. All service laterals two (2) inches in diameter and smaller shall be copper tubing with LVVWD approved service saddles.
6. All water meter boxes shall be located outside of driveway areas.
7. All valves shall be located outside of driveways, valley and curb gutters.
8. The following requirements must be met in the event a water line and sanitary or storm sewer line cross:

   A minimum eighteen (18) inch vertical separation (outside to outside) must be maintained when the water line is installed over the sanitary or storm sewer line. If the vertical separation cannot be maintained or the water line must be placed under the sanitary or storm sewer line, the sanitary or storm sewer line must be constructed with one of the following or, as shown on these plans:

   a. Potable Water supply quality material,
   b. Encasement, with four (4) inch concrete (minimum)
   c. Sleeving with potable water supply quality pipe.

   Each provision must extend along the sanitary or storm sewer, on either side of the main, a minimum 10 foot distance perpendicular to the water main exterior.
9. Warning tape shall be required over all mains, all six (6) inch diameter and larger service laterals, and any service lateral not installed perpendicular to the main in accordance with Standard Plate No. 27.
10. All water facilities shall be filled, disinfected, pressure tested, flushed, filled and an acceptable water sample obtained, prior to connection to the LVVWD's distribution system.
11. The contractor must obtain all meters two (2) inches and smaller from LVVWD Central Stores. Telephone 258-3152 forty-eight (48) hours prior to pickup.
12. Construction may interrupt service, with LVVWD approval and proper notification, between the hours of 10 PM and 6 AM, Sunday through Thursday. Circumstances may require temporary service feeds be installed, without LVVWD reimbursement. Any temporary service feed must have prior LVVWD approval.
13. All water facility construction materials used must be as listed on the LVVWD's Pre-Approved Materials and Manufacturers Listing for New Facilities, latest revision, or specifically approved on these plans.

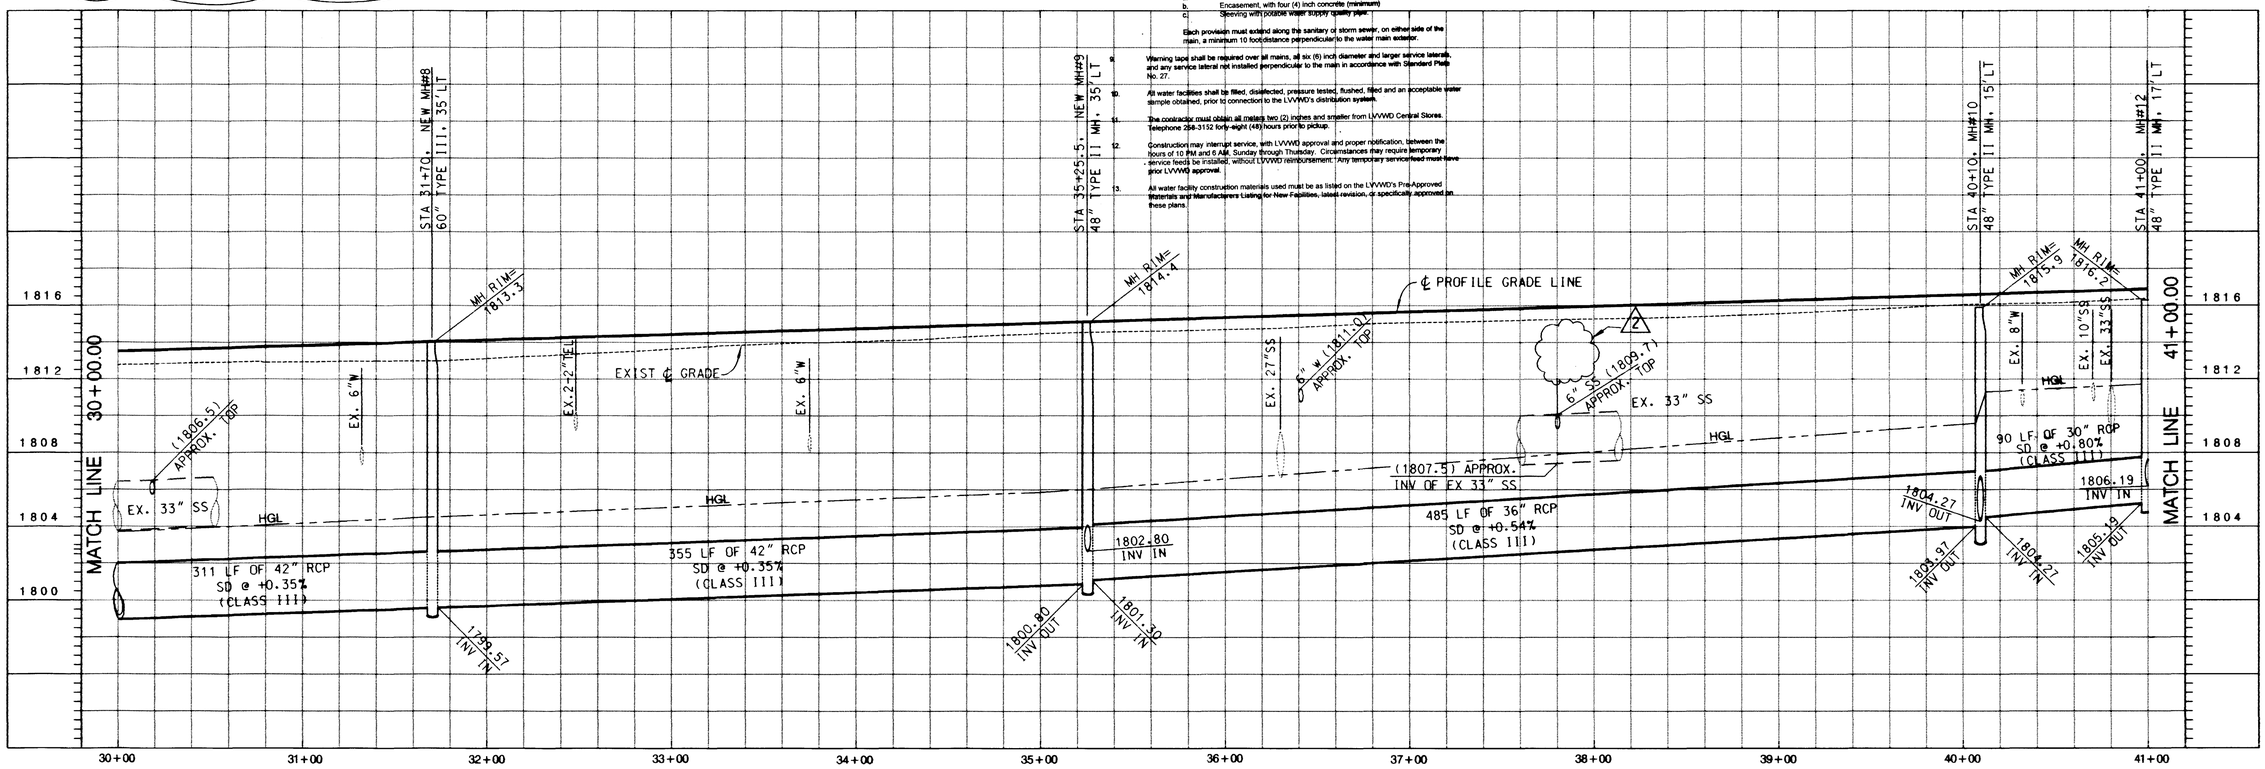

REVISIONS	DATE
ADDED 2" W, 6" SS, FH, & DRIVEWAY	11-17-97
DELETED 2" WATER SERVICE & F.H.	06-29-98
EXTENDED 6" W.L. & ADDED NOTES	08-10-98

DESIGN BY: S.JACKSON
DATE: 06-19-97
SCALE (V): 1"=4'
SCALE (H): 1"=40'

4305 S. INDUSTRIAL RD.
SUITE 185
LAS VEGAS, NV 89103
TEL: 702-798-7314
FAX: 702-798-7451

MK CENTENNIAL

REGISTERED PROFESSIONAL ENGINEER STATE OF NEVADA STEVEN JASON BOYD CIVIL 8-11-98

DEPARTMENT OF PUBLIC WORKS

PROJECT: MOJAVE RD. IMPROVEMENTS STORM DRAIN PLANS

SHEET: MOJAVE RD. STORM DRAIN SD PLAN & PROFILE STA 30+00 TO STA 41+00

CITY OF LAS VEGAS NEVADA

DRAWING NO. 16/32

107-V2677

DRAINAGE PLANS

f:\project\1738\sht16.dgn

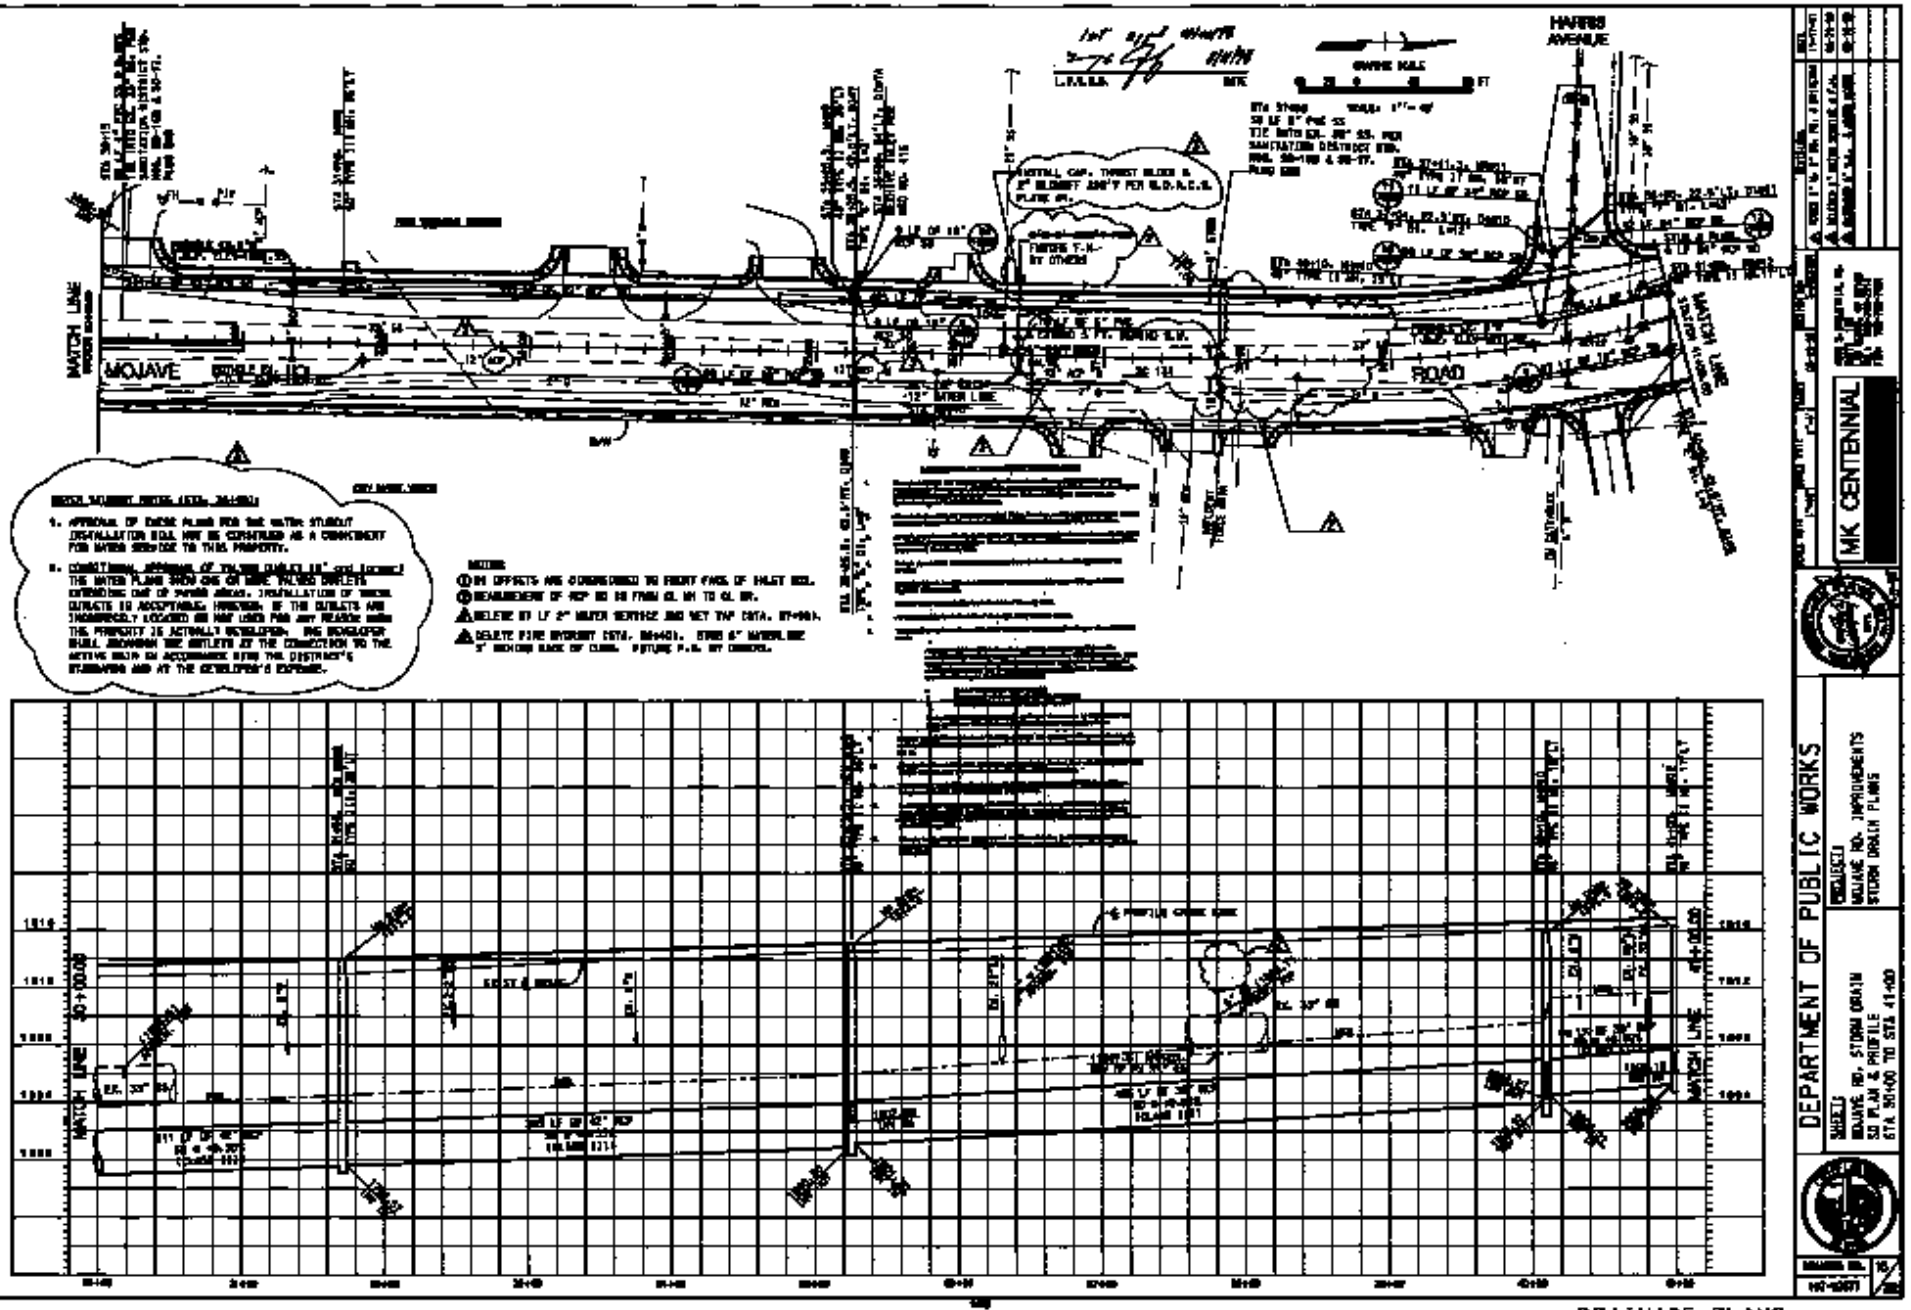
HARRIS AVENUE
MOJAVE
ROAD
MATCH LINE
MATCH LINE
MATCH LINE
MATCH LINE
SCALE: 1"=40'
SCALE: 1"=100'
DEPARTMENT OF PUBLIC WORKS
MK CENTENNIAL
MOJAVE RD. IMPROVEMENTS
STORM DRAIN PLANS
MOJAVE RD. STORM DRAIN
SD PLAN & PROFILE
STA. 30+00 TO STA. 41+00
DRAINAGE PLANS