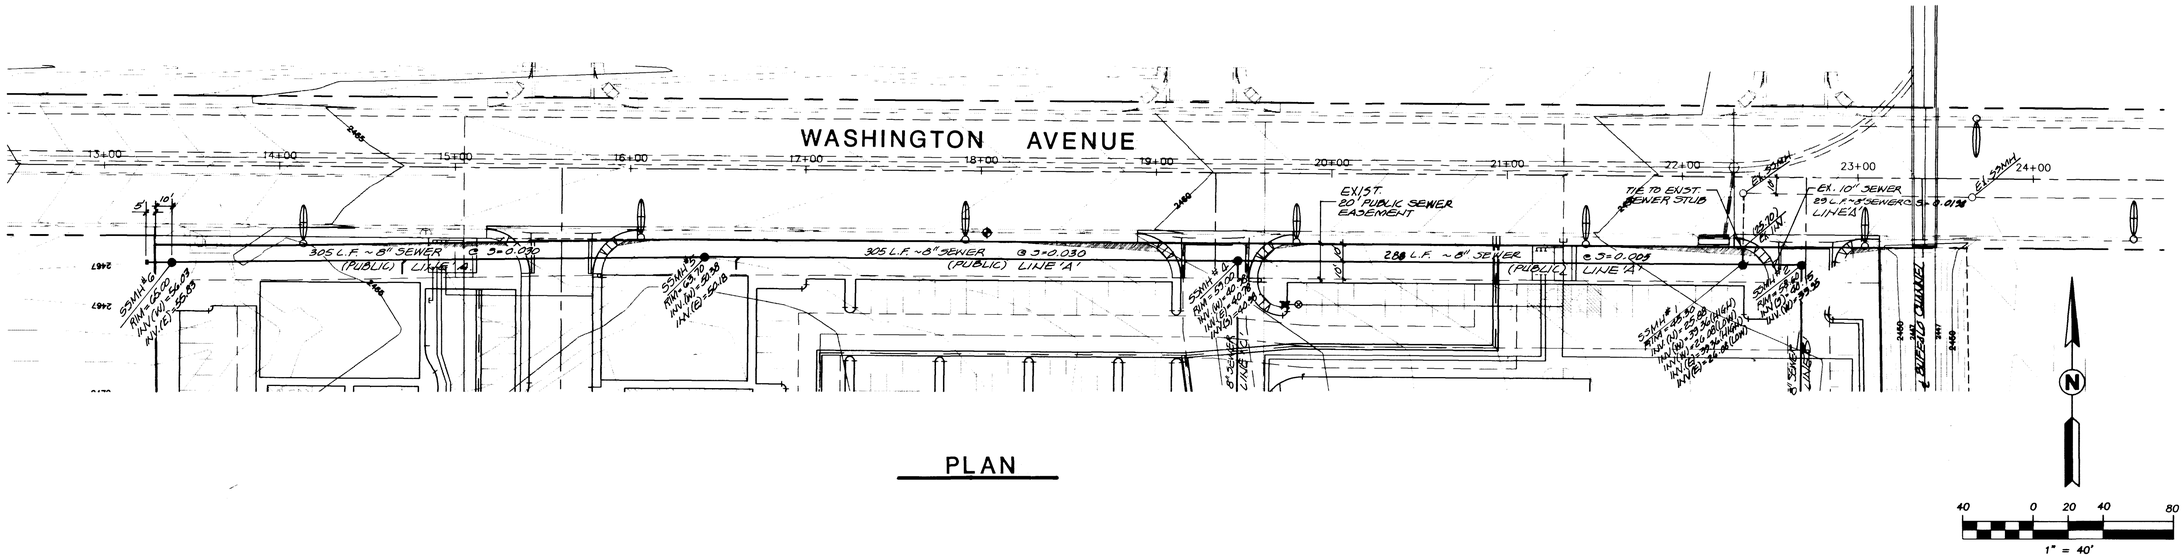

PLAN

NOTE:
FOR OVERALL SEWER AND WATER PLAN
SEE MASTER UTILITY PLAN, SHT. #6 OF 17

SCALE: HORIZ. 1"=40'
VERT. 1"=4'

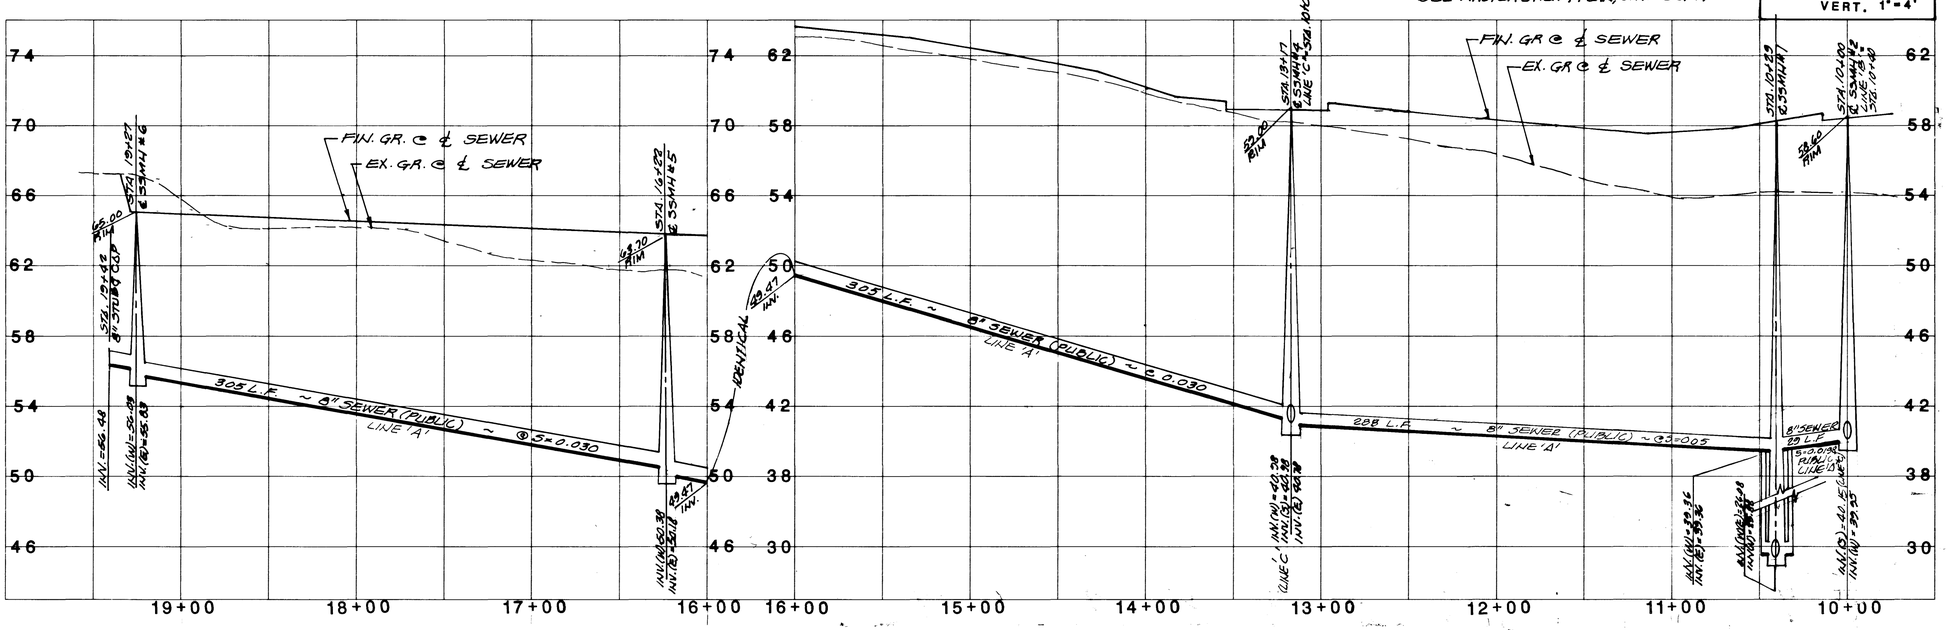

LAURICH PROPERTIES, INC. (K-MART # 9389)
2500 WEST SAHARA AVENUE, SUITE 211
LAS VEGAS NV 89102
(702) 220-4500

AGRA Infrastructure, Inc.
ENGINEERING GLOBAL SOLUTIONS
3016 W. CHARLESTON BOULEVARD, SUITE 180
LAS VEGAS, NEVADA 89102
PHONE (702) 878-3617 FAX: (702) 878-3716

SEWER PLAN AND PROFILE

K-MART #9389
7500 BLOCK OF WASHINGTON AVENUE
300' EAST OF BUFFALO DRIVE
CITY OF LAS VEGAS NEVADA

REV	DATE	BY	REVISION

DRAWN BY: STAFF 12-15-98
DESIGNED BY: STAFF 12-15-98
CHECKED BY: STAFF 12-15-98
SCALE: AS SHOWN
PROJECT NO: 3930

KEVIN K. ELLIOTT CIVIL No. 9758 STATE OF NEVADA PROFESSIONAL ENGINEER

7
7 OF 17 SHEETS
DRAWING NO.
107-V3110

J:\1998\1001\98130\81308p01.dwg Thu May 20 10:31:43 1999

16835

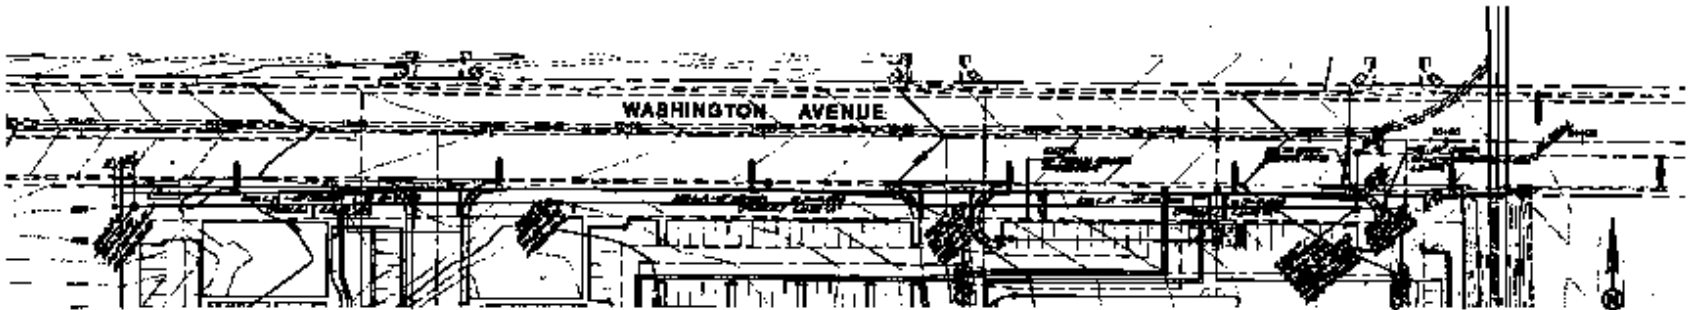

PLAN

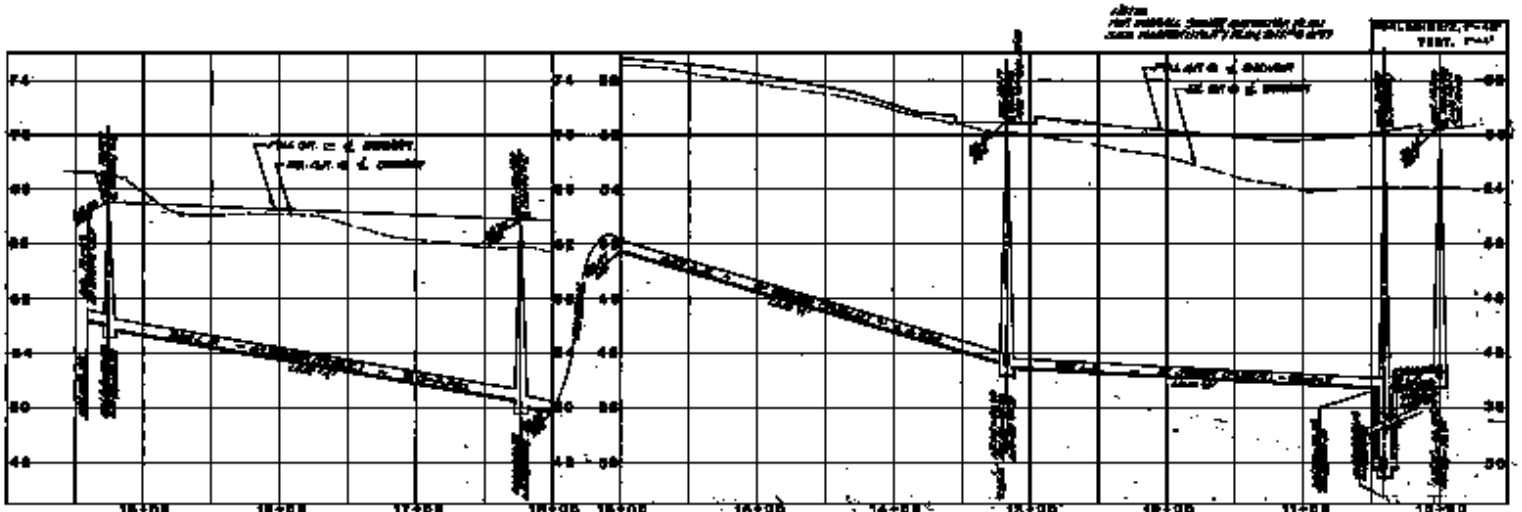

LANDOH PROPERTIES, INC. (C-PART 6 SUBD.)

AGRA Earth & Environmental Limited

SEWER PLAN AND PROFILE

K-MART ROAD
THE BLOCK OF WASHINGTON AVENUE
BOUNDED BY BUFFALO STREET

7

107-9810