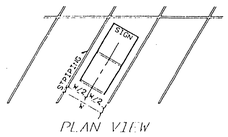

NOTES:

1. ALL PIPE MATERIAL SHALL BE ASA SCHEDULE 40 STANDARD STEEL TUBING.
2. ALL STEEL PLATE MATERIAL SHALL BE ASTM A-36.
3. ALL WELDED CONNECTIONS SHALL BE FULL PENETRATION WELDS.
4. WAL-MART WILL PROVIDE AND MOUNT THE SIGN.

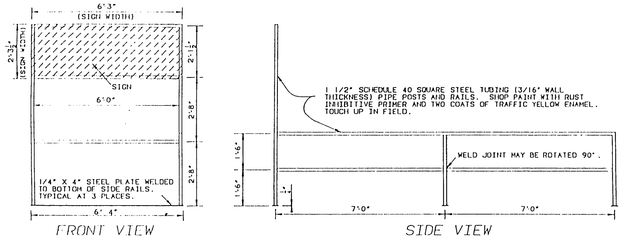

CART CORRAL
N.T.S.

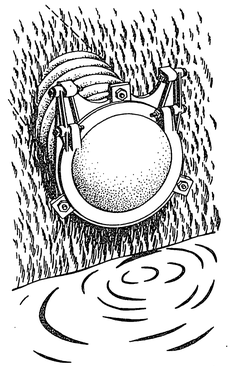

Figure 6-44 Automatic swinging floodgate

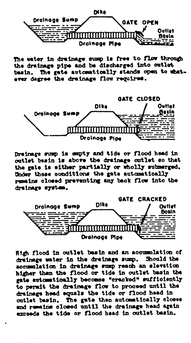

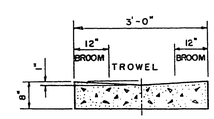

CONCRETE VALLEY GUTTER
N.T.S.

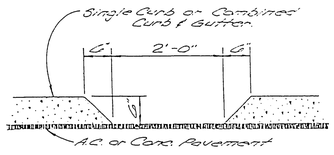

CURB OPENING DETAIL
N.T.S.

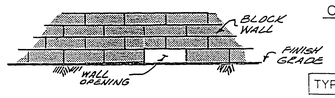

WALL OPENING DETAIL
N.T.S.

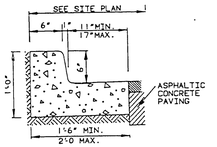

CONCRETE CURB AND GUTTER (NTS)

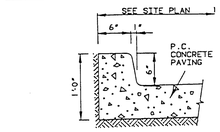

INTEGRAL CONCRETE CURB (NTS)

TEMPORARY CURB FOR A.C. PAVING (NTS)

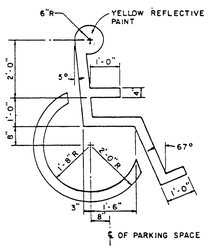

INTERNATIONAL HANDICAP SYMBOL
N.T.S.

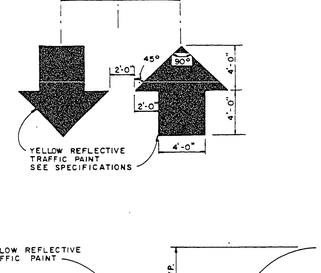

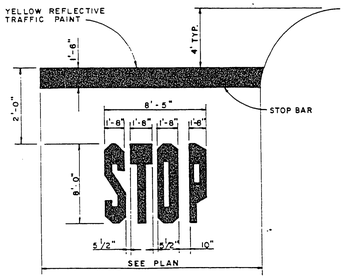

TYPICAL PAVEMENT MARKINGS
NO SCALE

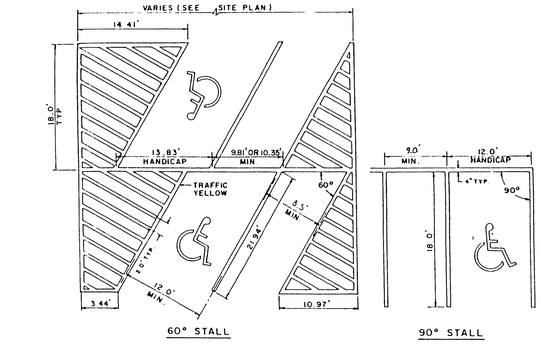

TYPICAL PARKING STRIPING DETAILS
N.T.S.

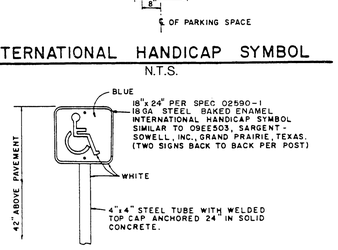

HANDICAP SIGN
N.T.S.

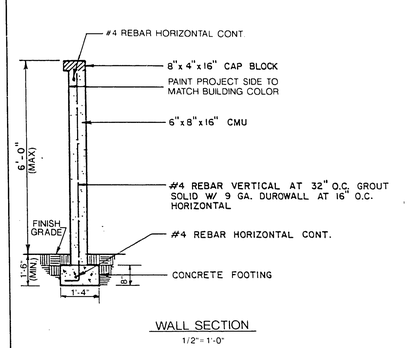

WALL SECTION
1/2"=1'-0"

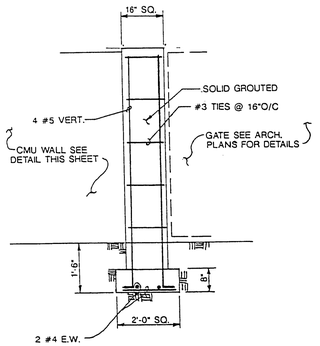

PILASTER DETAIL @ GATE
1/2"=1'-0"

GATE SWING POST DIA.	
GATE SIZE	PIPE DIA
6' AND LESS	3"O.D.-3.79 LBS./F
6'-10'	4"O.D.-9.10 LBS/F

NOTE:

INSTALL REDWOOD SLATS VERT. FULL HEIGHT OF GATE FOR SCREENING.

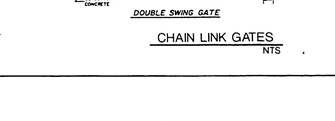

CHAIN LINK GATES
NTS

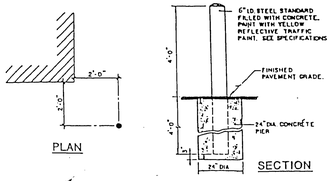

GUARDPOST DETAIL
NTS

STANDARD DUTY PAVEMENT

2" ASPHALTIC CONCRETE PER SECTION 401 OF USSPWC

10" A.B.C. TYPE II PER SECTION 704.03.04 AND SECTION 302 OF USSPWC

18" COMPACTED SUB-GRADE REFER TO SOILS REPORT

HEAVY DUTY PAVEMENT

3" ASPHALTIC CONCRETE PER SECTION 401 OF USSPWC

11" A.B.C. TYPE II PER SECTION 704.03.04 AND SECTION 302 OF USSPWC

NOTE: ALL IMPORTED FILL MUST BE CAPABLE OF PRODUCING A C.B.R. OF 3 OR GREATER.

STANDARD DUTY ALTERNATE

5" PORTLAND CEMENT

4" GRANULAR BASE COURSE TYPE II PER SECTION 704.03.04 AND SECTION 302 OF USSPWC

HEAVY DUTY ALTERNATE

6" PORTLAND CEMENT

4" GRANULAR BASE COURSE TYPE II PER SECTION 704.03.04 AND SECTION 302 OF USSPWC

18" COMPACTED SUB-GRADE REFER TO SOILS REPORT

RIGID PAVEMENT

(NOTE USSPWC = UNIFORM STANDARD SPECIFICATIONS FOR PUBLIC WORKS CONSTRUCTION, OFF-SITE IMPROVEMENTS, CLARK COUNTY AREA, NEVADA, 1986 EDITION)

WGDH

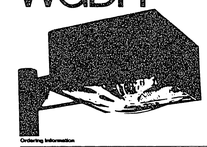

Project.

1	CV	Types CV, D, F, G
2	EV	Types EV, E, J
3A	EV	Type J-MOD
3	EV	Type KV
4	AV MOD	Types AV, KV, AV-MOD

Ordering Information

TYPE	QTY	CATALOG NUMBER	DESCRIPTION/LAMP
AV		WGDH-1SHVS-480-400MH-BLP	1-MHV (MS 400 BU)
AV-MOD		WGDH-1SDVS-4PMG-480-400MH-BLP	1-MHV D (MS 400 BU) (1 MS 400 HOR)
KV		WGDH-1SDVS-480-400MH-BLP	2-MHV (MS 400 BU)
EV		WGDH-1SHVS-480-400MH-BLP	2-MHV (MS 400 BU)
CV		WGDH-1SHVS-480-400MH-BLP	1-MHV (MS 400 BU)
D		WGDH-1SHFM-480-400MH-BLP	1-MHV (MS 400 HOR)
E		WGDH-1821-480-400MH-BLP	2-MHV (MS 400 HOR)
F		WGDH-1811-480-400MH-BLP	1-MHV (MS 400 HOR)
G		WGDH-1813-480-400MH-BLP	1-MHV (MS 400 HOR)
J		WGDH-1825-480-400MH-BLP	2-MHV (MS 400 HOR)
J-MOD		WGDH-1825-480-400MH-BLP	2-MHV (MS 400 HOR)
XV		WGDH-2SHVS-480-1000MH-BLP	4-MHV (MS 1000 BU)
		WGD-115-3M-11-DM-PP	36' POLE STEEL
		GALLERY-BLACK	PAINT
		MS-400 HOR	HORIZ LAMP
		MS 400 BU	VERTICAL LAMP
		WGD-PTF	STEEL POLE TOP FITTER

All Catalog Numbers shown are 480 Volt. Other voltages are available, please specify (120, 240, 208, 277).
Gardco Optical Systems are protected by U.S. Patent #3746854

Optical Assemblies and Light Distribution Patterns

NOTE: J-MOD Requires field rotation of optical refractor as shown on drawings - see instructions for optical rotation.

Gardco Lighting
1654 Rancho Conejo Blvd.
Newbury Park, California 91320
805 370-4700 In California 415 354-4600

LIGHTING SCHEDULE

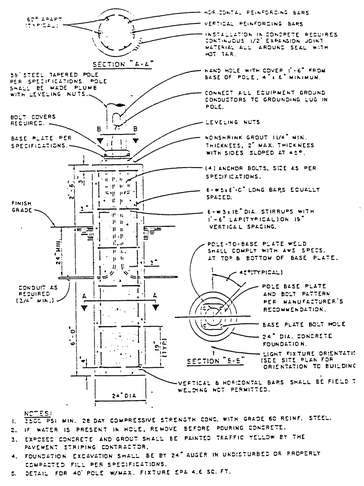

TYPICAL PARKING LOT LIGHTING POLE FOUNDATION
N.T.S.

NO.	DATE	REVISION DESCRIPTION
1	1/15/90	REVISED PER WAL-MART
2	1/29/90	RELOCATE W-M BLDG 5' EAST
3	4/1/90	REVISED PER WAL-MART

DATE: 3/1/90

SHEET TITLE: DETAIL SHEET

PROJECT TITLE: WAL-MART NELLIS AND CHARLESTON

DUNAWAY ASSOCIATES WEST INC
ENGINEERS LANDSCAPE ARCHITECTS PLANNERS
PHOENIX, AZ FORT WORTH, TX ONTARIO, CA
4500 S. LAKESHORE DRIVE
SUITE 215
TEMPE, ARIZONA 85282
(602) 345-0383 FAX (602) 491-2581

JOB NO. 8921900
DESIGN BY: PLN
CHECKED BY: FSW
DATE: DEC 1989
SCALE: AS SHOWN
SHEET 7A OF 10 SHEETS

3-3-51

107V1796