PLANNING & DEVELOPMENT

PLANNING & DEVELOPMENT DEPARTMENT

STATEMENT OF FINANCIAL INTEREST

Case Number: **VAC-26443** APN: 139-34-410-046

Name of Property Owner: Corestone, LLC.

Name of Applicant: Studio West

Name of Representative: Wes Isbutt

To the best of your knowledge, does the Mayor or any member of the City Council or Planning Commission have any financial interest in this or any other property with the property owner, applicant, the property owner or applicant's general or limited partners, or an officer of their corporation or limited liability company?

____ Yes __X__ No

If yes, please indicate the member of the City Council or Planning Commission who is involved and list the name(s) of the person or persons with whom the City Official holds an interest. Also list the Assessor's Parcel Number if the property in which the interest is held is different from the case parcel.

City Official: _____

Partner(s): _____ _____

APN: _____

Signature of Property Owner: Wes Isbutt

Print Name: WES ISBUTT

Subscribed and sworn before me

This 14th day of December, 2007

Nicole M. Webster

Notary Public in and for said County and State

NICOLE M. WEBSTER
NOTARY PUBLIC
STATE OF NEVADA
Date Appointment Exp: 09-18-2009
Certificate No: 02-74688-1

RECEIVED
JAN 15 2008

Revised 11-14-06

f:\depot\Application Packet\Statement of Financial Interest.doc

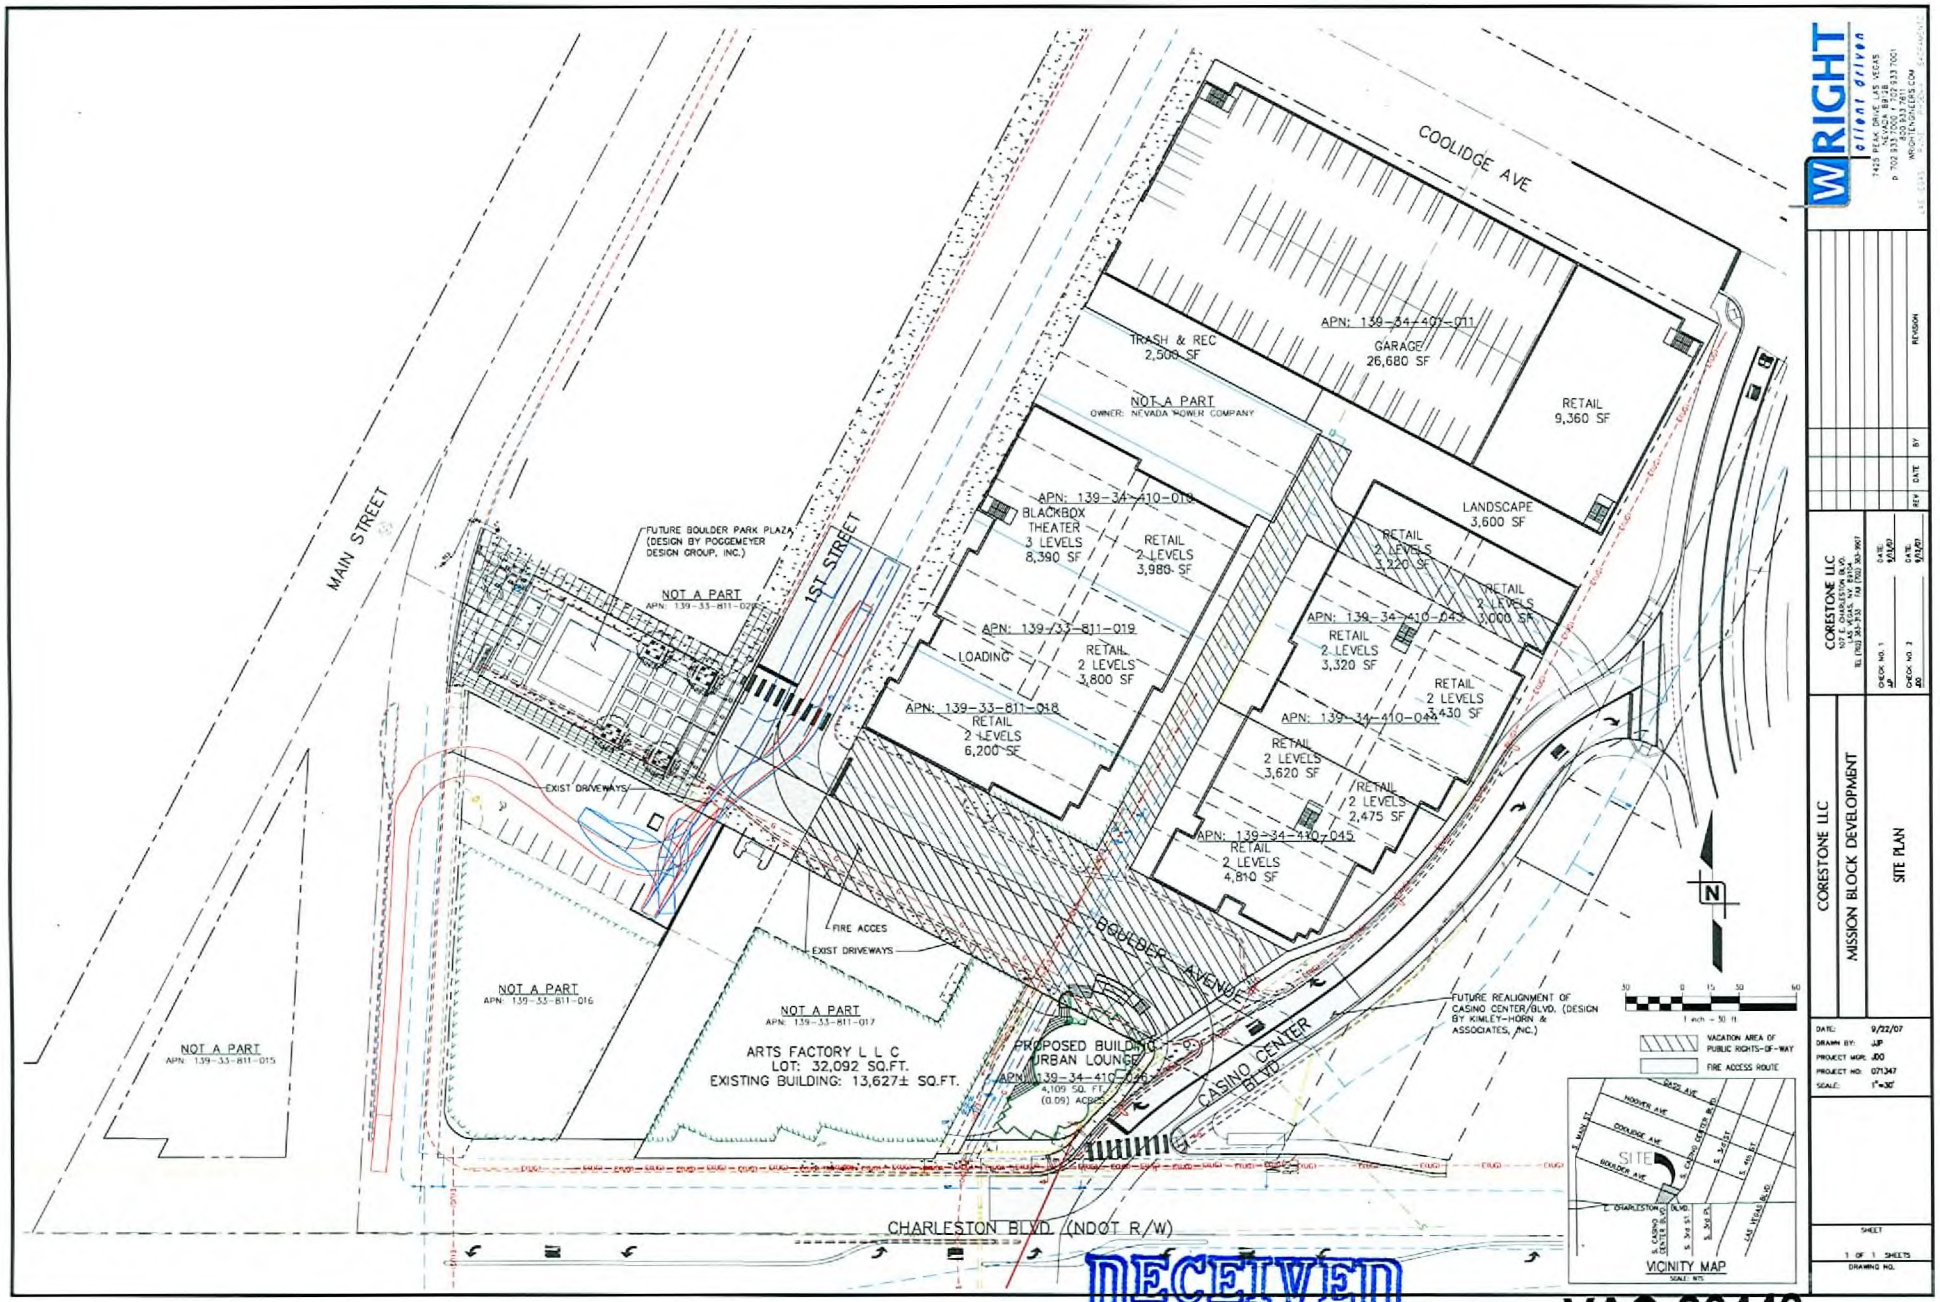

WRIGHT
civil design
7425 PEAK DRIVE LAS VEGAS
NEVADA 89128
P 702 838 8878 F 702 838 8345
800 933 7611
WRIGHTENGLEES.COM

CORESTONE LLC
MISSION BLOCK DEVELOPMENT
SITE PLAN

DATE: 9/22/07
DRAWN BY: JJP
PROJECT MGR: JDD
PROJECT NO: 071347
SCALE: 1"=30'

SHEET
1 OF 1 SHEETS
DRAWING NO.

RECEIVED
MAR 11 2008

VAC-26443
REVISED
03/27/08 PC

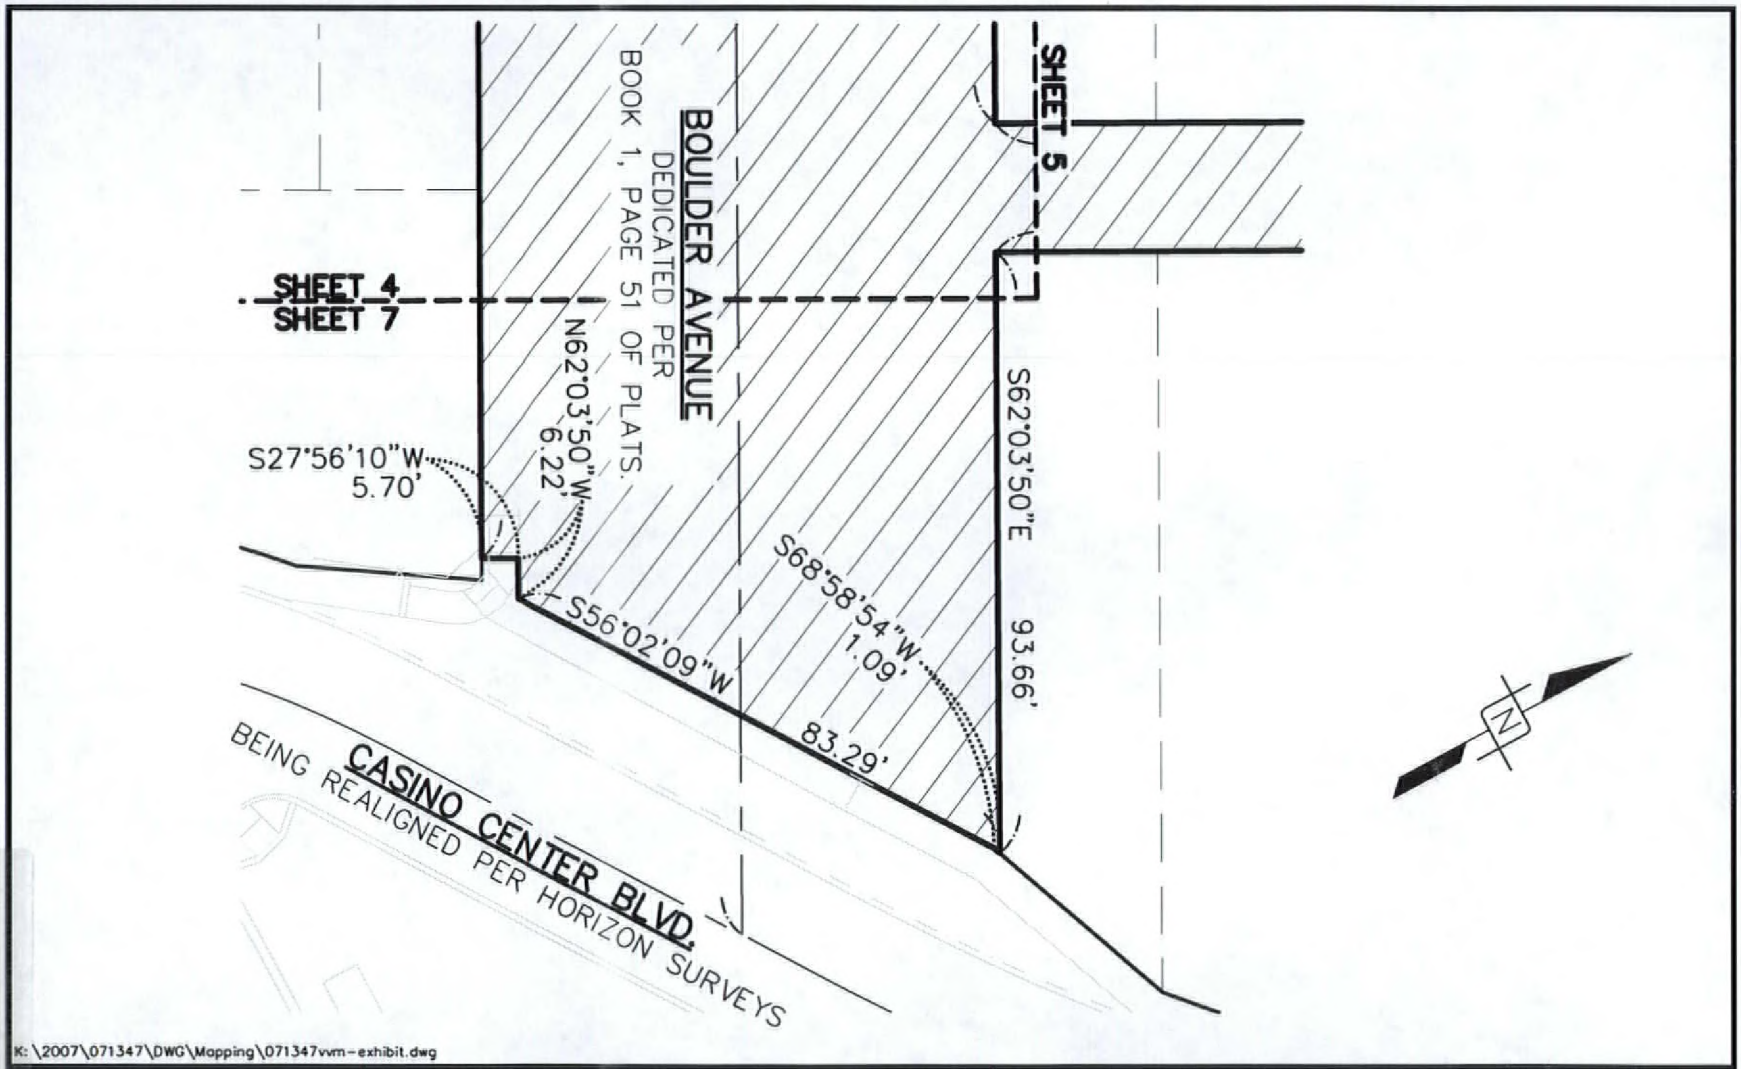

K:\2007\071347\DWG\Mapping\071347vvm-exhibit.dwg

PAGE 7 OF 7		EXHIBIT "A-1"
JOB NUMBER: CN071347		VACATION EXHIBIT
DRAWN BY: JRP	DATE: 12/04/07	TO ACCOMPANY
CHECKED BY: TJK	DATE: 12/05/07	LEGAL DESCRIPTION
lgl-071347-vacation.doc		

WRIGHT
client driven
7425 PEAK DRIVE LAS VEGAS, NEVADA 89128
p 702.933.7000 f 702.933.7001 800.933.7611
WRIGHTENGINEERS.COM
LAS VEGAS RENO PHOENIX SACRAMENTO

VAC-26443
02/28/08 PC

RECEIVED
JAN 15 2008

RECEIVED
JAN 15 2008

VAC-26443
02/28/08 PC

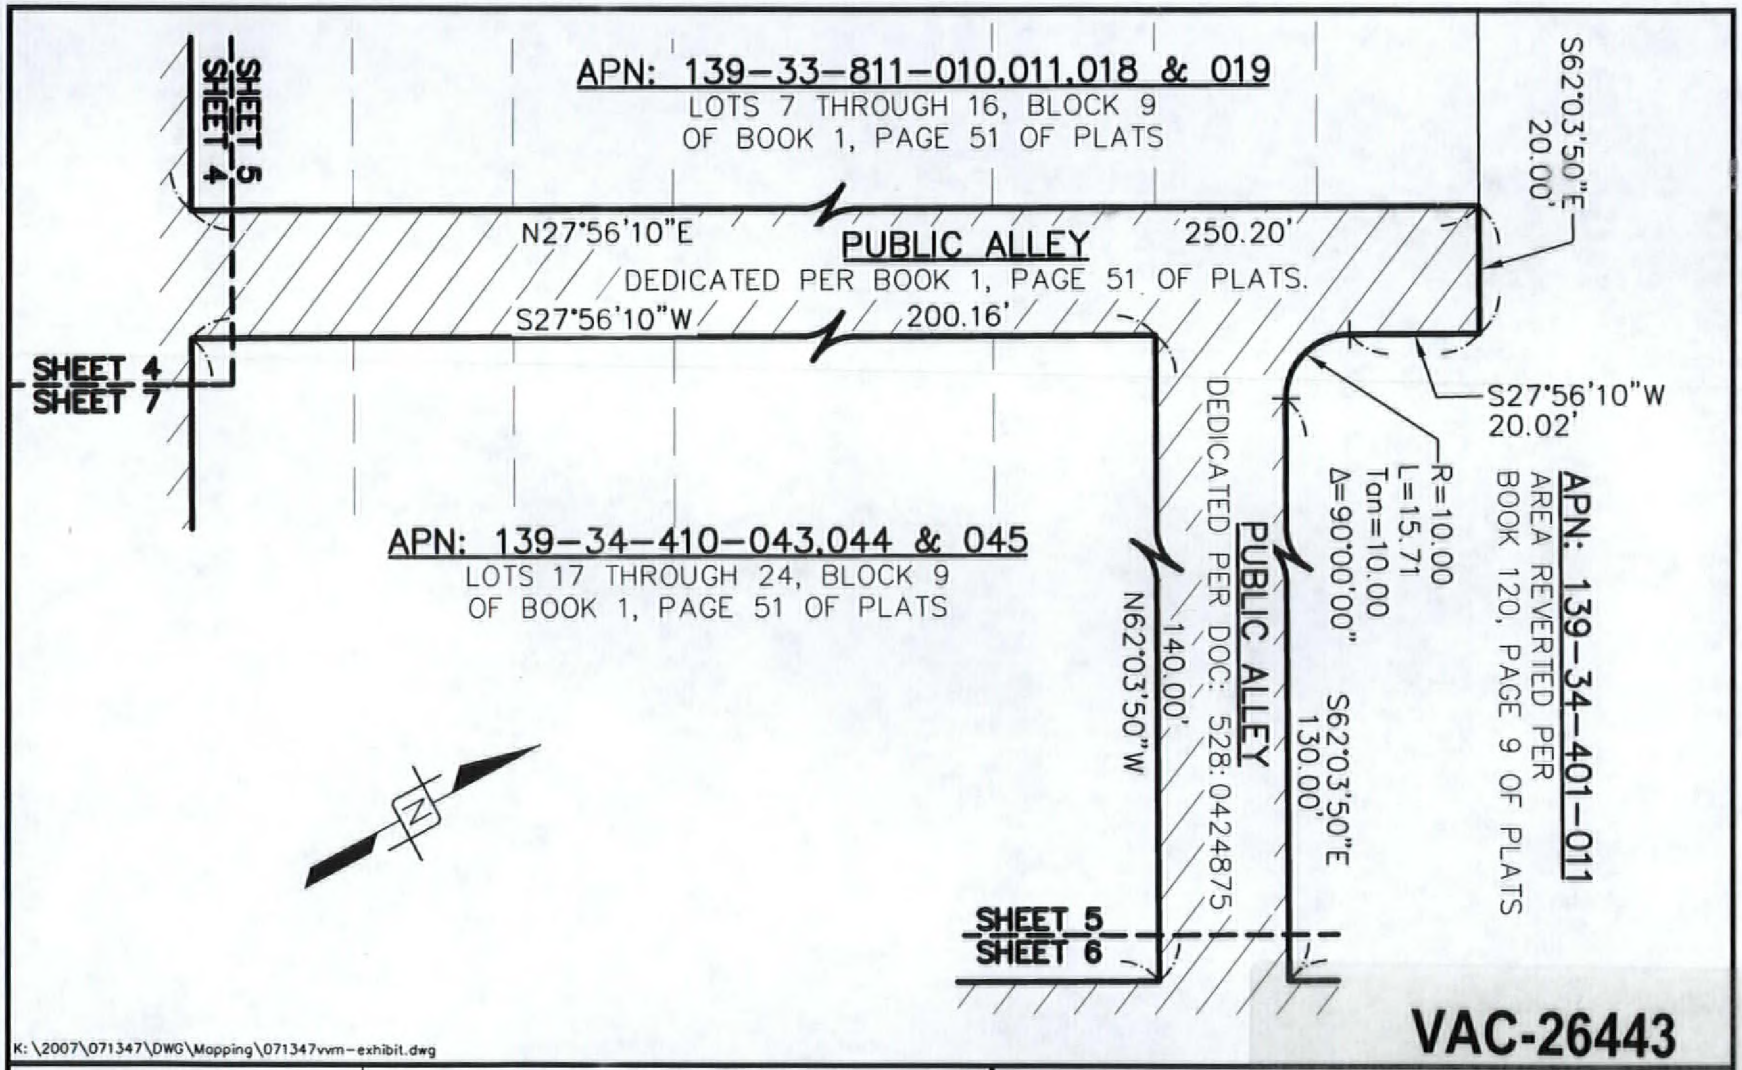

K:\2007\071347\DWG\Mapping\071347vvm-exhibit.dwg

VAC-26443

02/28/08 PC

PAGE 5 OF 7	
JOB NUMBER: CN071347	
DRAWN BY: JRP	DATE: 12/04/07
CHECKED BY: TJK	DATE: 12/05/07
lgl-071347-vacation.doc	

EXHIBIT "A-1"
VACATION EXHIBIT
TO ACCOMPANY
LEGAL DESCRIPTION

WRIGHT
client driven
7425 PEAK DRIVE LAS VEGAS, NEVADA 89128
p 702.933.7000 f 702.933.7001 800.933.7611
WRIGHTENGINEERS.COM

RECEIVED
JAN 15 2008

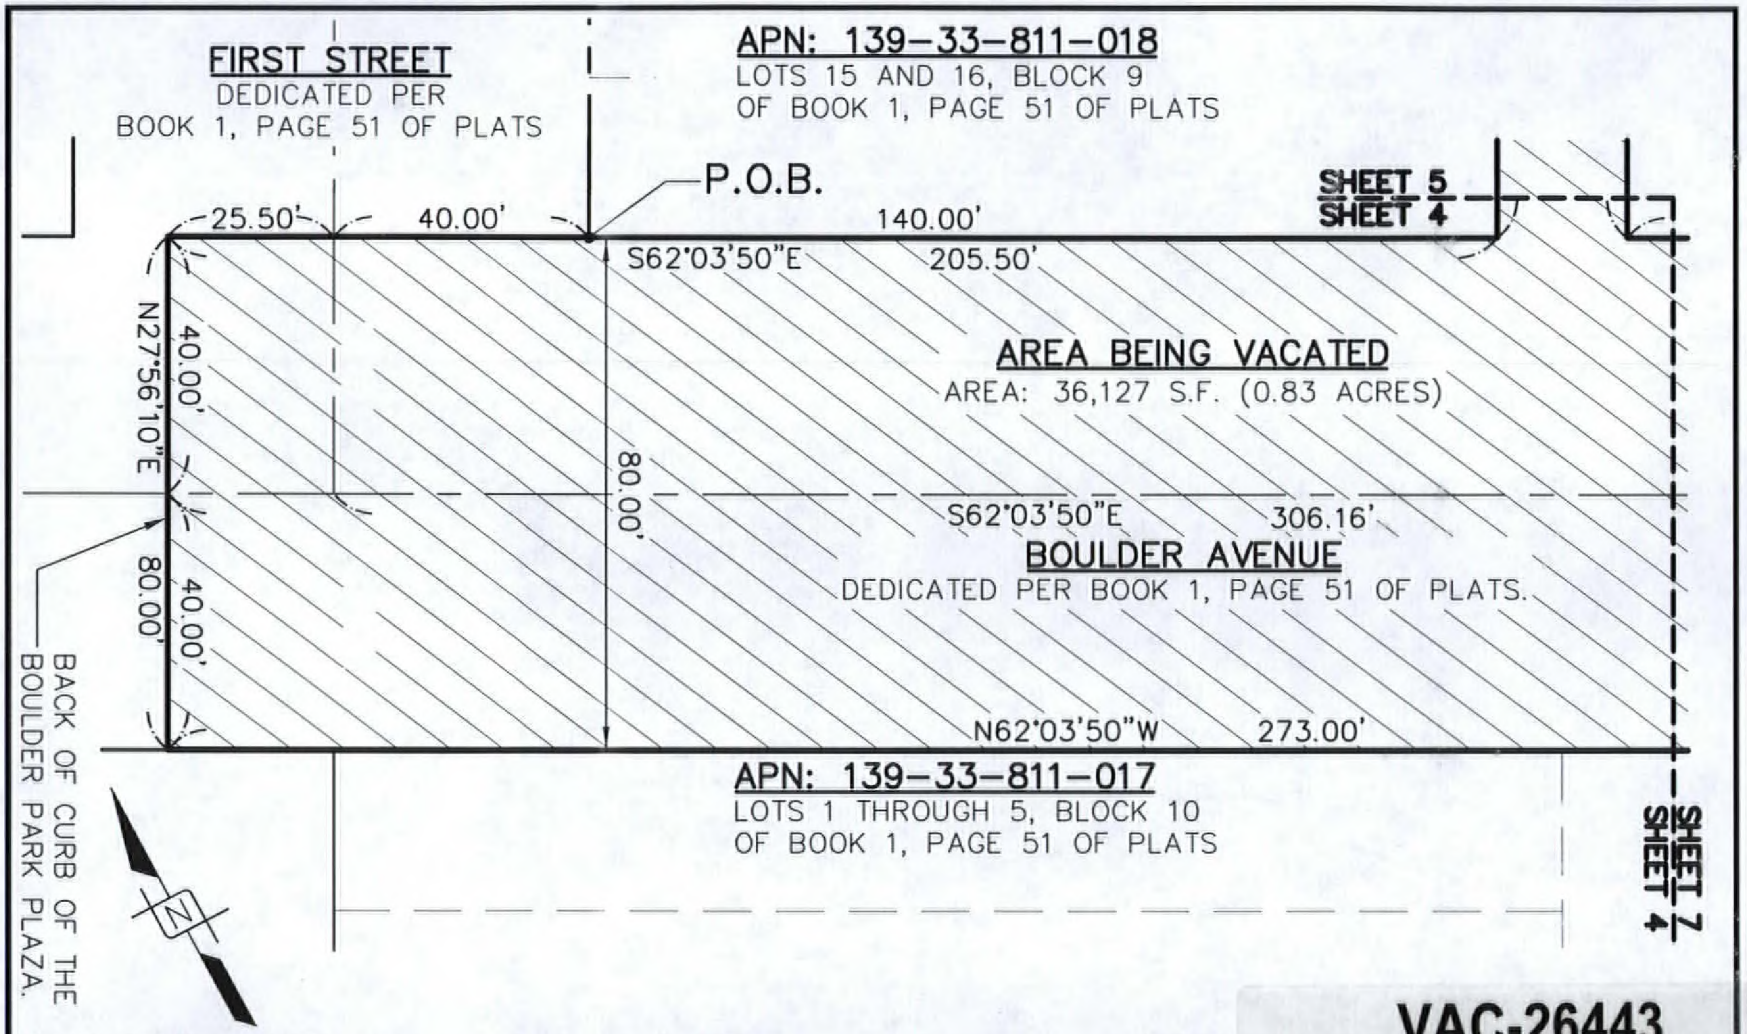

VAC-26443

02/28/08 PC

PAGE 4 OF 7	
JOB NUMBER: CN071347	
DRAWN BY: JRP	DATE: 12/04/07
CHECKED BY: TJK	DATE: 12/05/07
lgl-071347-vacation.doc	

EXHIBIT "A-1"
VACATION EXHIBIT
TO ACCOMPANY
LEGAL DESCRIPTION

WRIGHT
client driven
7425 PEAK DRIVE LAS VEGAS, NEVADA 89128
p 702.933.7000 f 702.933.7001 800.933.7611
WRIGHTENGINEERS.COM

RECEIVED
JAN 15 2008