PLANNING & DEVELOPMENT

PLANNING & DEVELOPMENT DEPARTMENT

STATEMENT OF FINANCIAL INTEREST

Case Number: **SUP-27897** APN: 125-01-396-001

Name of Property Owner: City of North Las Vegas - Flood Channel

Name of Applicant: Clearwire US, LLC

Name of Representative: Jamie Lisle - WFI

To the best of your knowledge, does the Mayor or any member of the City Council or Planning Commission have any financial interest in this or any other property with the property owner, applicant, the property owner or applicant's general or limited partners, or an officer of their corporation or limited liability company?

☐ **Yes** ☒ **No**

If yes, please indicate the member of the City Council or Planning Commission who is involved and list the name(s) of the person or persons with whom the City Official holds an interest. Also list the Assessor's Parcel Number if the property in which the interest is held is different from the case parcel.

City Official: _____

Partner(s): _____ _____

APN: _____

Signature of Property Owner: Jennifer Doody

Print Name: Jennifer Doody

Subscribed and sworn before me

This 14th day of April, 2008

Lorena Candelario

Notary Public in and for said County and State

NOTARY PUBLIC
County of Clark-State of Nevada
LORENA CANDELARIO
No. 04-86447-1
Appointment Expires Dec. 19, 2011

clearwire®
wireless broadband

NV-LSV195A
CROWN CASTLE #839238

5219 LA CONCHA
LAS VEGAS, NV 89131
APN# 125-01-396-001

DRAWING INDEX

		REV.
T-1	TITLE	0
T-2	GENERAL NOTES, LEGEND, SYMBOLS, ABBREVIATIONS	0
A-1	PARCEL PLAN	0
A-2	SITE PLAN, ELEVATION	0

CONSULTANT TEAM

ENGINEERING SERVICES:

DAMIANO LONG ENGINEERING
4645 E. COTTON CENTER BLVD. BLDG. #2 SUITE-171 PHOENIX, AZ 85040
CONTACT: JOHN COLLINS; DIRECTOR OF SOUTHWEST REGION
E-MAIL: jcollins@damianolong.com
CONTACT: ROB HAMBLIN
E-MAIL: rhamblin@damianolong.com
PHONE: (602) 604-9338 FAX: (602) 604-9301

ZONING MANAGER:
WIRELESS FACILITIES INCORPORATED
1701 W. CHARLESTON, SUITE 600
LAS VEGAS, NV 89102
CONTACT: SHANE HENNESSY-YORK
E-MAIL: shane.hennessyyork@wfinet.com
PHONE: (702) 501-0992 FAX: (702) 384-6531

CONSTRUCTION MANAGER:
WIRELESS FACILITIES INCORPORATED
1701 W. CHARLESTON, SUITE 600
LAS VEGAS, NV 89102
CONTACT: Marvin Storbakken
E-MAIL: Marvin.Storbakken@wfinet.com
PHONE(702) 768-0317

SITE ACQUISITIONS:
WIRELESS FACILITIES INCORPORATED
6001 SAN FRANCISCO NE
ALBUQUERQUE, NEW MEXICO 87109
CONTACT: KIM WOOD
PHONE: (505) 250-8237

DIRECTIONS

FROM OUR OFFICE LOCATED AT 1051 MARY CREST ROAD SUITE K, HENDERSON, NEVADA 89074. TAKE 95 NORTH TO 215 HEAD EAST TO NORTH DECATUR MAKE A LEFT AND HEAD NORTH TO IRON MOUNTAIN MAKE A LEFT AND HEAD WEST TO END OF IRON MOUNTAIN AND MAKE A RIGHT ONTO N JONES BLVD HEAD NORTH UNTIL STREET ENDS AND FOLLOW DIRT ROAD BEHIND HOUSING TRACT TO SITE.

VICINITY MAP

N.T.S.

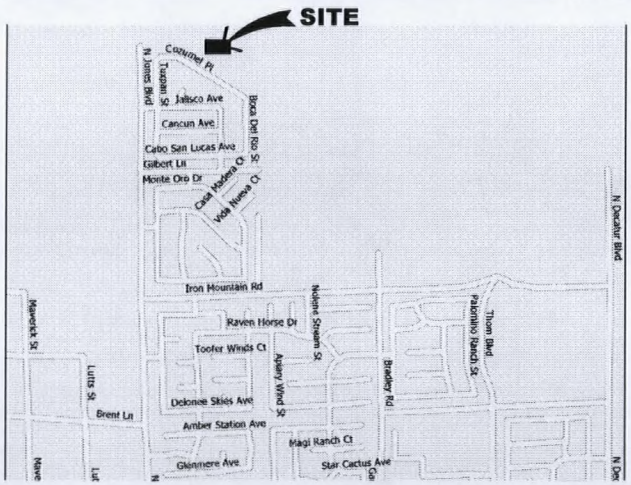

PROJECT SUMMARY

SCOPE OF WORK:	INSTALLING ANTENNAS ONTO AN (E) MONOPOLE AT 130'-0" HIGH CENTERLINE WITH 1 ANTENNA PER SECTOR, 3 SECTORS TOTAL WITH UP TO 4 MICROWAVE DISHES AT THE SAME CENTERLINE AND INSTALLATION OFF ONE COMMUNICATION CABINET
SITE NAME:	CROWN CASTLE #839238
SITE NUMBER:	NV-LSV195A
SITE ADDRESS:	5219 LA CONCHA DRIVE LAS VEGAS, NEVADA 89131
TOWER OWNER:	CROWN CASTLE
CONTACT:	CONTACT: SHANE HENNESSY-YORK E-MAIL: shane.hennessyyork@wfinet.com PHONE: (702) 501-0992 FAX: (702) 384-6531
APPLICANT:	CLEARWIRE WIRELESS BROADBAND 5808 LAKE WASHINGTON BLVD. NE, SUITE 300 KIRKLAND, WA 98033
LATITUDE:	36° 19' 40.55" N
LONGITUDE:	-115° 13' 19.5" W
LAT/LONG TYPE.:	NAD83
ELEVATION:	-
COUNTY:	CLARK
JURISDICTION:	LAS VEGAS
TAX I.D. NUMBER:	125-01-396-001
ZONING:	ZONE-1426

UTILITY COMPANY:

POWER: NEVADA POWER
CONTACT:
PHONE:

RECEIVED
APR 24 2008

Damiano Long
4645 EAST COTTON CENTER BLVD.
BUILDING 2, SUITE 171
PHOENIX, AZ. 85040
TEL (602) 604-9338 FAX (602) 604-9301
A division of SCHOOR DEPALMA Engineers and Design Professionals

NV-LSV195A
CROWN CASTLE #839238

5219 LA CONCHA
LAS VEGAS, NV 89131

clearwire
wireless broadband
5808 Lake Washington Blvd. NE, Suite 300
Kirkland, WA 98033

NO.	DATE	REVISIONS	BY	CHK	APP'D
0	01-15-07	100% ZD'S	CMX	KM	JC

SCALE: AS SHOWN DESIGNED: D&L DRAWN: KT

ZONING ONLY
NOT FOR
CONSTRUCTION

TITLE SHEET

DRAWING NUMBER	REV
T-1	0

SUP-27897
06/12/08 PC

GENERAL CONSTRUCTION NOTES

1. DRAWINGS ARE NOT TO BE SCALED, WRITTEN DIMENSIONS TAKE PRECEDENCE AND THIS SET OF PLANS IS INTENDED TO BE USED FOR DIAGRAMMATIC PURPOSES ONLY, UNLESS NOTED OTHERWISE. THE GENERAL CONTRACTOR'S SCOPE OF WORK SHALL INCLUDE FURNISHING ALL MATERIALS, EQUIPMENT, LABOR, AND ANYTHING ELSE DEEMED NECESSARY TO COMPLETE INSTALLATIONS AS DESCRIBED HEREIN.
2. PRIOR TO THE SUBMISSION OF BIDS, THE CONTRACTORS INVOLVED SHALL VISIT THE JOB SITE AND FAMILIARIZE THEMSELVES WITH ALL CONDITIONS AFFECTING THE PROPOSED PROJECT, WITH THE CONSTRUCTION AND CONTRACT DOCUMENTS, FIELD CONDITIONS AND CONFIRM THAT THE PROJECT MAT BE ACCOMPLISHED AS SHOWN PRIOR TO PROCEEDING WITH CONSTRUCTION. ANY ERRORS, OMISSIONS, OR DISCREPANCIES ARE TO BE BROUGHT TO THE ATTENTION OF THE ENGINEER.
3. THE GENERAL CONTRACTOR SHALL RECEIVE WRITTEN AUTHORIZATION TO PROCEED WITH CONSTRUCTION PRIOR TO STARTING WORK ON ANY ITEM NOT CLEARLY DEFINED BY THE CONSTRUCTION DRAWINGS/CONTRACT DOCUMENTS.
4. THE CONTRACTOR SHALL SUPERVISE AND DIRECT THE PROJECT DESCRIBED HEREIN. THE CONTRACTOR SHALL BE SOLELY RESPONSIBLE FOR ALL CONSTRUCTION MEANS, METHODS, TECHNIQUES, SEQUENCES, SUBCONTRACTORS AND THEIR PRODUCT, PROCEDURES AND FOR COORDINATING ALL PORTIONS OF THE WORK UNDER THE CONTRACT TO MEET ALL WFI/CLEARWIRE SPECIFICATIONS AND STANDARDS.
5. THE CONTRACTOR SHALL INSTALL ALL EQUIPMENT AND MATERIALS ACCORDING TO MANUFACTURER'S / VENDOR'S SPECIFICATIONS UNLESS NOTED OTHERWISE OR WHERE LOCAL CODES OR CITY ORDINANCES TAKE PRECEDENCE.
6. ALL WORK PERFORMED ON PROJECT AND MATERIALS INSTALLED SHALL BE IN STRICT ACCORDANCE WITH ALL APPLICABLE CODES, REGULATIONS, AND ORDINANCES. CONTRACTOR SHALL GIVE ALL NOTICES AND COMPLY WITH ALL LAWS, ORDINANCES, RULES, REGULATIONS AND LAWFUL ORDERS OF ANY PUBLIC AUTHORITY, MUNICIPAL AND UTILITY COMPANY SPECIFICATIONS, AND LOCAL AND STATE JURISDICTIONAL CODES BEARING ON THE PERFORMANCE OF THE WORK.
7. GENERAL CONTRACTOR SHALL PROVIDE AT THE PROJECT SITE A FULL SET OF CONSTRUCTION DOCUMENTS UPDATED WITH THE LATEST REVISIONS AND ADDENDUM'S OR CLARIFICATIONS FOR THE USE BY ALL PERSONNEL INVOLVED WITH THE PROJECT.
8. THE STRUCTURAL COMPONENTS OF THIS PROJECT SITE/FACILITY ARE NOT TO BE ALTERED BY THIS CONSTRUCTION PROJECT UNLESS NOTED OTHERWISE.
9. DETAILS INCLUDED HEREIN ARE INTENDED TO SHOW END RESULT OF DESIGN. MINOR MODIFICATIONS MAY BE REQUIRED TO SUIT JOB CONDITIONS OR SITUATIONS, AND SUCH MODIFICATIONS SHALL BE INCLUDED AS PART OF THE SCOPE OF WORK.
10. SEAL PENETRATIONS THROUGH FIRE-RATED AREAS WITH U.L. LISTED OR FIRE MARSHALL APPROVED MATERIALS IF APPLICABLE TO THIS FACILITY AND OR PROJECT AS REQUIRED BY CITY FIRE CODE.
11. PROVIDE A PORTABLE FIRE EXTINGUISHER WITH A RATING OF NOT LESS THAN 2-A OR 2-A10BC WITHIN 75 FEET TRAVEL DISTANCE TO ALL PORTIONS OF THE PROJECT AREA DURING CONSTRUCTION AT ALL TIMES DURING CONSTRUCTION.
12. THE CONTRACTOR SHALL MAKE NECESSARY PROVISIONS TO PROTECT EXISTING IMPROVEMENTS, EASEMENTS, PAVING, CURBING, ETC., DURING CONSTRUCTION. UPON COMPLETION OF WORK, CONTRACTOR SHALL REPAIR ANY DAMAGE THAT MAY HAVE OCCURRED DUE TO CONSTRUCTION ON OR ABOUT THE PROPERTY.
13. CONTRACTOR SHALL SEE TO IT THAT GENERAL WORK AREA IS KEPT CLEAN AND HAZARD FREE DURING CONSTRUCTION AND DISPOSE OF ALL DIRT, DEBRIS, RUBBISH AND REMOVE EQUIPMENT NOT SPECIFIED AS REMAINING ON THE PROPERTY, PREMISES SHALL BE LEFT IN CLEAN CONDITION AND FREE FROM PAINT SPOTS, DUST, OR SMUDGES OF ANY NATURE.
14. THE ENGINEERS HAVE MADE EVERY EFFORT TO SET FORTH IN THE CONSTRUCTION AND CONTRACT DOCUMENTS THE COMPLETE SCOPE OF WORK. CONTRACTORS BIDDING THE JOB ARE NEVERTHELESS CAUTIONED THAT MINOR OMISSIONS OR ERRORS IN THE DRAWINGS AND OR SPECIFICATIONS SHALL NOT EXCUSE SAID CONTRACTOR FROM COMPLETING THE PROJECT AND IMPROVEMENTS IN ACCORDANCE WITH THE INTENT OF THESE DOCUMENTS. THE BIDDER SHALL BEAR THE RESPONSIBILITY OF NOTIFYING (IN WRITING) DAMIANO LONG ENGINEERING OF ANY CONFLICTS, ERRORS, OR OMISSIONS PRIOR TO THE SUBMISSION OF CONTRACTOR'S PROPOSAL.

CODE COMPLIANCE:

1. FOR CODE COMPLIANCE INFORMATION. CONTRACTOR IS RESPONSIBLE FOR CONFIRMING THE CITY/COUNTY CURRENT CODES.
2. PRIOR TO PLACEMENT OF MONOPOLE (IF APPLICABLE) THE CONTRACTOR SHALL VERIFY THAT THE AZIMUTH AND DIMENSIONS SHOWN ON THE PLANS MATCH ACTUAL FIELD CONDITIONS.
   1. CODE: ALL WORK DONE UNDER THIS CONTRACT SHALL BE IN COMPLIANCE WITH THE CURRENT EDITION OF THE UNIFORM BUILDING CODE OR LOCAL CITY AND COUNTY BUILDING CODES, WHICHEVER APPLIES.
   2. PRECEDENCE: UNLESS OTHERWISE SHOWN OR SPECIFIED, THE FOLLOWING GENERAL NOTES SHALL APPLY. INFORMATION ON THESE DRAWINGS SHALL HAVE THE FOLLOWING PRECEDENCE:
      A. ALL DIMENSIONS TO TAKE PRECEDENCE OVER SCALE SHOWN ON PLANS, SECTIONS AND DETAILS.
      B. NOTES AND DETAILS ON DRAWINGS SHALL TAKE PRECEDENCE OVER GENERAL NOTES AND TYPICAL DETAILS.
      C. MATERIAL NOTES AND SPECIFICATIONS ON THE DRAWINGS SHALL TAKE PRECEDENCE OVER THE SPECIFICATIONS.
   3. GENERAL DETAILS AND NOTES ON THESE SHEETS SHALL APPLY UNLESS SPECIFICALLY SHOWN OR NOTED OTHERWISE. CONSTRUCTION DETAILS NOT FULLY SHOWN OR NOTED SHALL BE SIMILAR TO DETAILS SHOWN FOR SIMILAR CONDITIONS.
   4. SHORING: IT SHALL BE THE RESPONSIBILITY OF THE CONTRACTOR TO INSTALL ALL TEMPORARY BRACING AND SHORING TO INSURE THE SAFETY OF THE WORK UNTIL IT IS IN IT'S COMPLETED FORM. THIS INCLUDES UNDERPINNING EXISTING FOOTING WHERE APPLICABLE.
   5. SAFETY: THESE STRUCTURAL DRAWINGS REPRESENT THE FINISHED STRUCTURE. UNLESS OTHERWISE INDICATED, THEY DO NOT INDICATE THE METHOD OF CONSTRUCTION. THE CONTRACTOR SHALL PROVIDE ALL MEASURES NECESSARY TO PROTECT THE STRUCTURE, WORKMEN OR OTHER PERSONS DURING CONSTRUCTION PER OSHA AND OTHER APPLICABLE SAFETY REGULATIONS, INCLUDING ALL SHORING, BRACING AND UNDERPINNING.
   6. THE CONTRACTOR IS RESPONSIBLE TO NOTIFY DAMIANO LONG ENGINEERING OF ANY CONFLICTS FOUND BY THE CONTRACTOR IN WRITING OF ANY CONSTRUCTION ISSUES OR DEVIATIONS. THIS WOULD INCLUDE BUT NOT LIMITED TO GRADING, CURRENT SITE CONDITIONS, AS-BUILT INFORMATION AND/OR ANY UNSAFE SITE ISSUES.

PAINTING AND FINISHES: PRODUCT LINE – SHERWIN WILLIAMS

RAW STEEL	PRIMER KEM BOND HS B50WZ4 TOPCOAT – 2 COATS COROTHANE II POLYURETHANE B65W200/B60V2
GALVANIZED METAL	ACID ETCH WITH COMMERCIAL ECSH OR VINEGAR. PRIMER COAT & FINISH COAT(GALVITE HIGH SOLIDS OR DTM PRIMER/FINISH.)
STAINLESS STEEL	PRIMER – DTM WASH PRIMER, B71Y1 TOPCOAT – 2 COATS COROTHANE II POLYURETHANE B65W200/B62V2
PRE-PRIMED STEEL	TOUCH UP ANY RUST OR UN-PRIMED STEEL W/KEMBOND HS,B5WOZ4
ALUMINUM/COPPER	PRIMER – DTM WASH PRIMER, B71Y1 TOPCOAT – 2 CATS COROTHANE II POLYURETHANE B65W200/B60V2
CONCRETE MASONRY (CMU NEW)	PRIMER – PRO MAR BLOCK FILLER TOPCOAT 2 COATS A- 100% LATEX HOUSE AND TRIM SHEEN TO MATCH, VERIFY COLOR WITH ZONING APPROVAL
CONCRETE-STUCCO EXISTING STUCCO	2 COATS A – 100 LATEX HOUSE AND TRIM SHEEN TO MATCH PRIMER – PRO MAR MASONRY PRIMER B – 46– W21000 TOPCOAT SUPER PAINT A-80 SERIES A-89 SATIN A-84 GLOSS
WOOD	PRIMER – A- 100 EXT. ALKYD WOOD PRIMER Y – 24W20 TOPCOAT – 2 COATS A-100 LATEX HOUSE & TRIM SHEEN TO MATCH

NOTES:

1. ANY CHANGES IN THE INFORMATION ABOVE MUST BE APPROVED BY WFI/CLEARWIRE CONSTRUCTION MANAGER.
2. ALL COLORS AND TEXTURES MUST BE VERIFIED WITH THE ZONING APPLICATION WHEN APPLICABLE.

CONCRETE

1. STRENGTH: CONCRETE FOR THE PROJECT SHALL HAVE THE FOLLOWING ULTIMATE COMPRESSIVE STRENGTH AT AGE OF 28 DAYS.

LOCATION	STRENGTH	WEIGHT	SLUMP	ADMIXTURE
SHELTER FOUNDATION OR BTS SLAB	4500 PSI	150 PCF	4"	NONE

2. INSPECTION: CONCRETE WITH SPECIFIED STRENGTH GREATER THAN 4500 PSI SHALL BE CONTINUOUSLY INSPECTED DURING PLACEMENT BY A DEPUTY INSPECTOR EMPLOYED BY A TESTING LABORATORY WHO IS AN APPROVED VENDOR OF WFI/CLEARWIRE WIRELESS
3. REBAR GRADES: REINFORCING STEEL SHALL BE CLEAN DEFORMED BARS CONFORMING TO ASTM A615 AS FOLLOWS:

#4 AND SMALLER BARS	GRADE 40
#5 AND LARGER BARS	GRADE 60

4. CEMENT: SHALL BE TYPE V, LOW ALDALI, CONFORMING TO ASTM C-150
5. AGGREGATE: USED IN THE CONCRETE SHALL CONFORM TO ASTM C-33. USE ONLY AGGREGATES KNOWN NOT TO CAUSE EXCESSIVE SHRINKAGE. THE MAXIMUM SIZE AGGREGATE IN CONCRETE WORK SHALL BE FOLLOWING:

   A. CAISSONS – SLABS 5" THICK & GREATER..... 3/4" ASTM 6467

6. WATER: SHALL BE CLEAN AND FREE FROM DELETERIOUS AMOUNTS OF ACIDS, ALKALIS, ORGANIC MATERIALS AND SHALL BE SUITABLE FOR HUMAN CONSUMPTION.
7. MIXING: PREPARATION OF CONCRETE SHALL CONFORM TO ASTM C-94 NO MORE THAN 90 MINUTES SHALL ELAPSE BETWEEN CONCRETE BATCHING AND CONCRETE PLACEMENT UNLESS APPROVED BY A TESTING AGENCY.
8. SEGREGATION OF AGGREGATES: CONCRETE SHALL NOT BE DROPPED THROUGH REINFORCING STEEL (AS IN WALLS, COLUMNS, CAISSON AND DROP CAPITALS) SO AS TO CAUSE SEGREGATION OF AGGREGATES. USE HOPPERS, CHUTES, TRUNKS OF PUMP HOSE SO THAT THE FREE UNCONFINED FALL OF CONCRETE SHALL NOT EXCEED 5 FEET.
9. SPLICES: SPLICES OF REINFORCING STEEL SHALL BE LAPPED A MINIMUM OF 30 DIAMETERS AND SECURELY WIRED TOGETHER. SPLICES OF ADJACENT REINFORCING BARS SHALL BE STAGGERED WHEREVER POSSIBLE.
10. REBAR CLEARANCE: MINIMUM COVERAGE FOR JOISTS, BEAMS, GIRDERS, AND COLUMNS SHALL BE TO FACE OF STIRRUPS OR TIES, UNLESS OTHERWISE NOTED, CONCRETE COVERAGE FOR REINFORCING BARS TO FACE OR BAR SHALL BE AS FOLLOWS:

A. CONCRETE IN CONTACT WITH EARTH, UNFORMED	3"
B. CONCRETE IN CONTACT WITH EARTH, FORMED	2"
C. WALL, EXTERIOR FACE	1-1/2"
D. WALL, INTERIOR FACE	1"
E. STRUCTURAL SLABS	3/4"
F. JOISTS	3/4"
G. BEAMS, GIRDERS, AND COLUMNS	1-1/2"

S. EXISTING CONDITIONS

1. THESE PLANS, ELEVATIONS, SECTIONS, AND DETAILS ARE BASED UPON FIELD OBSERVATIONS AND A REVIEW OF EXISTING DRAWINGS AVAILABLE. EXACT DIMENSIONS SHALL BE VERIFIED BY THE CONTRACTOR AS NECESSARY FOR FABRICATION. CONTRACTOR SHALL VERIFY ALL EXISTING CONDITIONS BEFORE COMMENCING WORK AND REPORT ANY DISCREPANCIES IMMEDIATELY TO THE PROJECT ENGINEER FOR DAMIANO LONG ENGINEERING.

T. ASTM STANDARDS

1. ASTM A153 FOR BOLTS AND NUTS
   ASTM A475 FOR GUY WIRES
   ASTM A123 FOR STEEL SHAPES

1 P, 2P, & 3P	SINGLE POLE, TWO POLE,
A/C	AIR CONDITIONING
ADJ.	ADJUSTABLE
AFF	ABOVE FINISH FLOOR
APPROX.	APPROXIMATELY
ASTM	AMERICAN SOCIETY FOR
AWG	AMERICAN WIRE GAUGE
A. OR AMP.	AMPERE
BLDG.	BUILDING
BLK.	BLOCK
BMR	BASE MOBILE RADIO
B/S	BUILDING STANDARD
CU.	COPPER
C.O.	CONDUIT ONLY
C.	CONDUIT SIZE AS NOTED
C.B.	CIRCUIT BREAKER
CKT.	CIRCUIT
CLG	CEILING
CLR.	CLEAR
CONC.	CONCRETE
CONST.	CONSTRUCTION
CONT.	CONTINUOUS
C.F.C.I.	CONTRACTOR FURNISHED CONTRACTOR INSTALLED
DBL.	DOUBLE
DIA., Ø	DIAMETER
DIAG.	DIAGONAL
DIM.	DIMENSION
DN	DOWN
DTL, DETL	DETAIL
DWG.	DRAWING
DEF	DUAL ELEMENT FUSES
E	EAST
EA.	EACH
EL, ELEV	ELEVATION
ELECT	ELECTRICAL
EQ.	EQUAL
EQUIP.	EQUIPMENT
E.W.	EACH WAY
EXIST.	EXISTING
EXT	EXTERIOR
EMT.	ELECTRICAL METALLIC TUBING (THIN WALL)
E.C.	ELECTRICAL CONTRACTOR
EGB	EQUIPMENT GROUND BUS
FIN.	FINISH
FLOUR.	FLUORESCENT
FLR	FLOOR
FT.	FOOT
GRC.	GALVANIZED RIGID CONDUIT
G. OR GRD.	GROUND
GA.	GAUGE
GALV	GALVANIZE(D)
GC	GENERAL CONTRACTOR
GWB	GYPSUM WALL BOARD
GYP. BD.	GYPSUM BOARD
HARD'WD	HARDWOOD
HORIZ.	HORIZONTAL
HR	HOUR
HT.	HEIGHT
HVAC	HEATING, VENTING AND AIR CONDITIONING
I.D.	INSIDE DIA.
IN.	INCH
INFO	INFORMATION
INSUL.	INSULATION
INT.	INTERIOR
KW.	KILOWATTS
LB(S)	POUND(S)
MAX.	MAXIMUM
MECH	MECHANICAL

MET, MTL	METAL
MFR.	MANUFACTURER
MGR	MANAGER
MIN.	MINIMUM
MISC	MISCELLANEOUS
MGB	MAIN GROUND BUS
MTD.	MOUNTED
NEUT.	NEUTRAL
N	NORTH
NA	NOT APPLICABLE
NIC	NOT IN CONTRACT
NTS	NOT TO SCALE
O.F.C.I.	OWNER FURNISHED, CONTRACTOR INSTALLED
OC, o/c	ON CENTER
OD	OUTSIDE DIAMETER
OPG.	OPENING
OPP	OPPOSITE
OHT/OHP	OVERHEAD TELEPHONE/OVERHEAD POWER
OHP	OVERHEAD POWER
OHT	OVERHEAD TELEPHONE
PVC.	SCHEDULE 40 PLASTIC CONDUIT.
PLYWD.	PLYWOOD
PR	PAIR
PROJ	PROJECT
PROP	PROPERTY
PT	PRESSURE TREATED
RECPT.	RECEPTACLE
REQ'D	REQUIRED
RM	ROOM
R.O.	ROUGH OPENING
S.	SOUTH
SW.	SWITCH
SHT	SHEET
SIM.	SIMILAR
SPEC.	SPECIFICATION
SQ.	SQUARE
SS	STAINLESS STEEL
STL.	STEEL
STRUCT.	STRUCTURAL
SUSP.	SUSPENDED
S.V.	SHEET VINYL
THRU	THROUGH
TINND	TINNED
T.O.C.	TOP OF CONCRETE
T.O.M.	TOP OF MASONRY
TYP	TYPICAL
U.O.N.	UNLESS OTHERWISE NOTED
UBC	UNIFORM BUILDING CODE
UGP	UNDERGROUND POWER
UGT	UNDERGROUND TELEPHONE
VERT.	VERTICAL
VIF	VERIFY IN FIELD
VT	VI N YL TILE
W	WEST
W/	WITH
WIN	WINDOW
W/O	WITHOUT
W.	WATTS
W.P.	WEATHERPROOF
XFMR	TRANSFORMER

△1 = REVISION
①= KEY NOTES
㊀= KEY NOTES
[1] = KEYED NOTES

∠ ANGLE
@ AND
℄ CENTER LINE
℄ PROPERTY LINE
@ AT
# NUMBER

= ELEVATION REFERENCE
= SECTION REFERENCE
= NORTH ARROW (NORTH)

JURISDICTION NOTES

1. FACILITY IS UNMANNED AND NOT FOR HUMAN HABITATION (HANDICAPPED ACCESS NOT REQUIRED).
2. FACILITY HAS NO PLUMBING.
3. FACILITY WILL BE INDEPENDENTLY POWERED WITH SEPARATE METER.
4. ANTENNA INSTALLATION SHALL BE CONDUCTED BY FIELD CREWS EXPERIENCED IN THE ASSEMBLY AND ERECTION OF RADIO ANTENNAS, TRANSMISSION LINES, AND SUPPORT STRUCTURES.
5. CONTRACT COMPANIES AND THEIR EMPLOYEES SHALL OBSERVE AND PRACTICE ALL O.S.H.A. SAFETY GUIDELINES WHILE PERFORMING SERVICE FOR CLEARWIRE TECHNOLOGIES, INC.
6. CONTRACTOR SHALL PERFORM A SAFETY INSPECTION PRIOR TO COMMENCING ALL WORK ACTIVITIES AT A CLEARWIRE TECHNOLOGIES, INC. LEASED OR OWNED SITE. CLEARWIRE TECHNOLOGIES, INC. SHOULD BE IMMEDIATELY NOTIFIED OF SAFETY HAZARD(S) FOUND DURING THE INSPECTION THAT COULD CAUSE DAMAGE TO PROPERTY. ALL WORK SHALL BE HALTED UNTIL SUCH TIME THE REPORTED SAFETY HAZARD IS CORRECTED. THE SAFETY HAZARD, IF POSSIBLE, SHOULD BE CORRECTED BY THE CONTRACTOR WHILE ON SITE. AFTER THE CONTRACTOR HAS NOTIFIED CLEARWIRE TECHNOLOGIES, INC. OF THE HAZARD AND HAS RECEIVED APPROVAL FROM CLEARWIRE TECHNOLOGIES, INC. TO PERFORM THE CORRECTION.
7. TOWER MODIFICATIONS, IF REQUIRED, ARE TO BE COMPLETED BEFORE THE INSTALLATION OF ANY EQUIPMENT.

Damiano & Long
4645 EAST COTTON CENTER BLVD.
BUILDING 3, SUITE 171
PHOENIX, AZ. 85040
TEL (602) 604-8338 FAX (602) 604-8301
A division of SCHOOR DEPALMA Engineers and Design Professionals

NV-LSV195A
CROWN CASTLE #839238

5219 LA CONCHA
LAS VEGAS, NV 89131

clearwire
wireless broadband
5808 Lake Washington Blvd. NE, Suite 300
Kirkland, WA 98033

NO	DATE	REVISIONS	BY	CHK	APP'D
0	01-15-07	100% ZDs	CMK	KM	JC

SCALE: AS SHOWN DESIGNED: D&L DRAWN: KT

ZONING ONLY NOT FOR CONSTRUCTION

GENERAL NOTES, LEGEND, SYMBOLS, ABBREVIATIONS

DRAWING NUMBER	REV
T-2	0

RECEIVED
APR 24 2008

SUP-27897
06/12/08 PC

1 PARCEL MAP
SCALE: N.T.S.

4645 EAST COTTON CENTER BLVD.
BUILDING 3, SUITE 171
PHOENIX, AZ. 85040
TEL (602) 864-5338 FAX (602) 864-5301
A division of SCHOOR DEPALMA Engineers and Design Professionals

NV-LSV195A
CROWN CASTLE #839238

5219 LA CONCHA
LAS VEGAS, NV 89131

clearwire
wireless broadband
5808 Lake Washington Blvd. NE, Suite 300
Kirkland, WA 98033

NO	DATE	REVISIONS	BY	CHK	APP'D
0	03-18-08	100% ZD'S	DMK	KM	JC

SCALE: AS SHOWN | DESIGNED: D&L | DRAWN: KT

ZONING ONLY NOT FOR CONSTRUCTION

PARCEL PLAN

DRAWING NUMBER	REV
A-1	0

RECEIVED
APR 24 2008

SUP-27897
06/12/08 PC

	SYM.	CONDUIT SIZE	RUN LENGTH, FT± OPTION 1
POWER	E	2"	XX'-0"±

NOTE:
ALL POWER TELCO INFORMATION TO BE VERIFIED PRIOR TO START OF CONSTRUCTION W/ THE UTILITY COMPANIES' DESIGNS.

NOTE:
1. ALL ANTENNAS FURNISHED W/ DOWNTILT BRACKETS. CONTRACTOR TO COORDINATE REQUIRED MECHANICAL DOWNTILT FOR EACH ANTENNA W/ RF ENGINEER.
2. ANTENNA CENTERLINE HEIGHT IS IN REFERENCE TO ELEVATION 0'-0" ANTENNA HEIGHTS ARE SHOWN ON TOWER ELEVATION DETAIL (BELOW).
3. CONTRACTOR SHALL VERIFY ANTENNA TYPE, CABLE TYPE, AND AZIMUTH W/ RF ENGINEER AND/OR CONSTRUCTION MANAGER PRIOR TO CONSTRUCTION.
4. ALL AZIMUTHS TO BE SET TO TRUE NORTH NOT TO MAGNETIC NORTH.

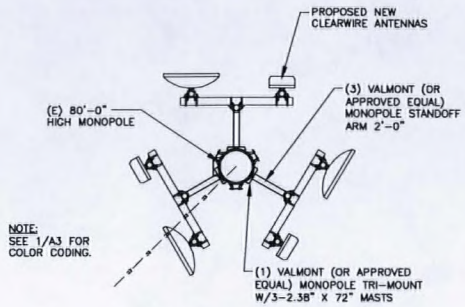

3 ANTENNA LAYOUT
SCALE: 1/2"=1'-0"

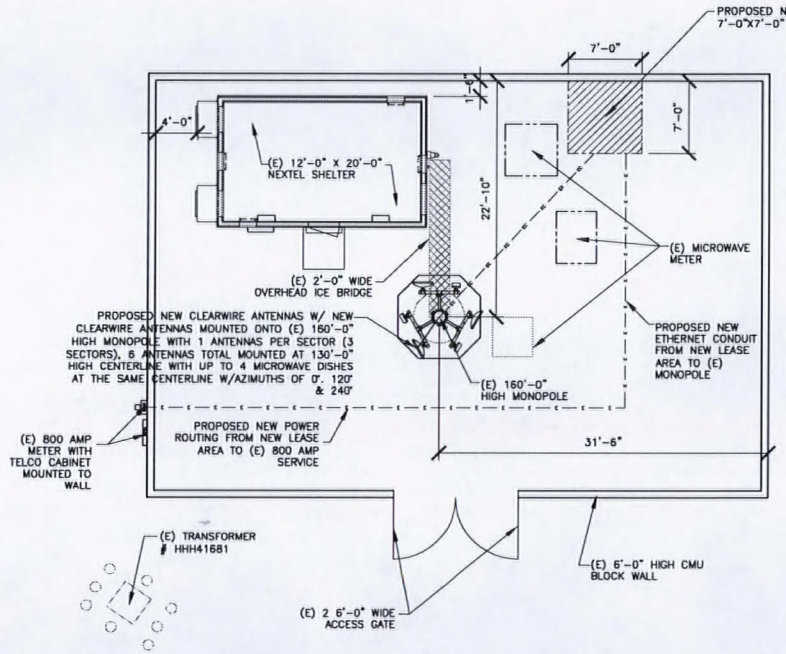

1 SITE LAYOUT
SCALE: 3/16"=1'-0"

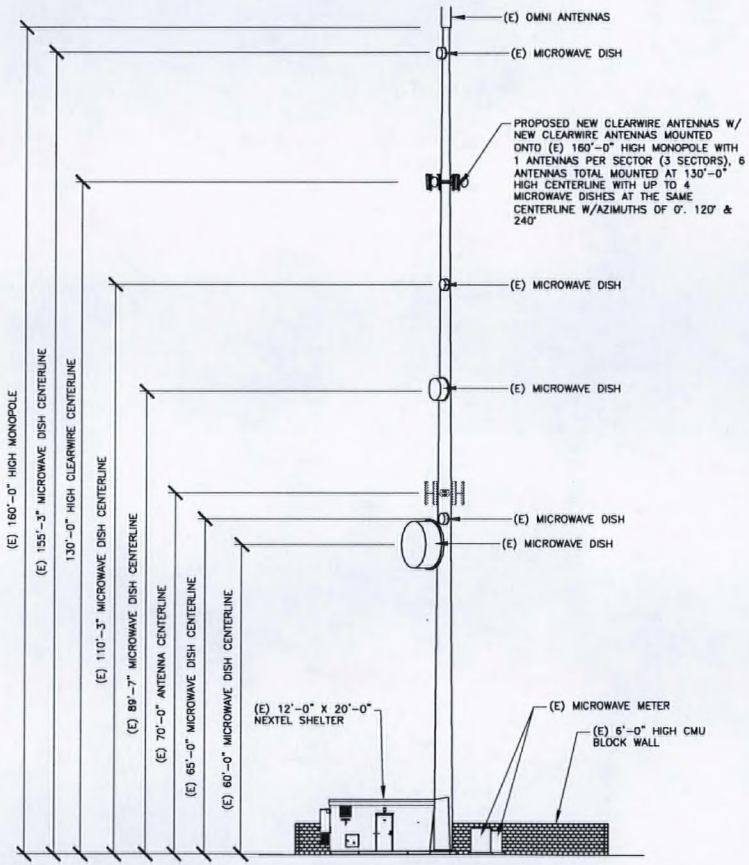

2 ELEVATION (SOUTH)
SCALE: 3/32"=1'-0"

Domingo & Long
4645 EAST COTTON CENTER BLVD.
BUILDING 2, SUITE 171
PHOENIX, AZ. 85040
TEL (602) 864-8338 FAX (602) 864-8301
SCHOOR DEPALMA

NV-LSV195A
CROWN CASTLE #839238
5219 LA CONCHA
LAS VEGAS, NV 89131

clearwire
wireless broadband
5808 Lake Washington Blvd. NE, Suite 300
Kirkland, WA 98033

NO.	DATE	REVISIONS	BY	CHK	APP'D
SCALE: AS SHOWN		DESIGNED:	DRAWN: KT	CHK: KM	APP'D: JC

ZONING ONLY NOT FOR CONSTRUCTION

SITE LAYOUT, ELEVATION (NORTH)

DRAWING NUMBER	REV
A-2	0

RECEIVED
APR 24 2008

SUP-27897
06/12/08 PC