PLANNING & DEVELOPMENT

PLANNING & DEVELOPMENT DEPARTMENT

STATEMENT OF FINANCIAL INTEREST

Case Number: **RQR-33655** APN: 139-34-111-037

Name of Property Owner: SMK, Inc.

Name of Applicant: ABC Stores

Name of Representative: Bob Gronauer-KKBRF

To the best of your knowledge, does the Mayor or any member of the City Council or Planning Commission have any financial interest in this or any other property with the property owner, applicant, the property owner or applicant's general or limited partners, or an officer of their corporation or limited liability company?

_____Yes __X__No

If yes, please indicate the member of the City Council or Planning Commission who is involved and list the name(s) of the person or persons with whom the City Official holds an interest. Also list the Assessor's Parcel Number if the property in which the interest is held is different from the case parcel.

City Official: _____

Partner(s): _____

APN: _____

Signature of Property Owner: _____

Print Name: SMK, Inc.- Paul Kosasa /President & CEO

Subscribed and sworn before me

This 20th day of February, 2009

_____

Notary Public in and for said County and State

My Commission Expires: 2/23/09

WENDY S. FUJIO NOTARY PUBLIC No. 81-151 STATE OF HAWAII

Revised 11-14-06 f:\depot\Application Packet\Statement of Financial Interest.doc

Notary Certificate Attached

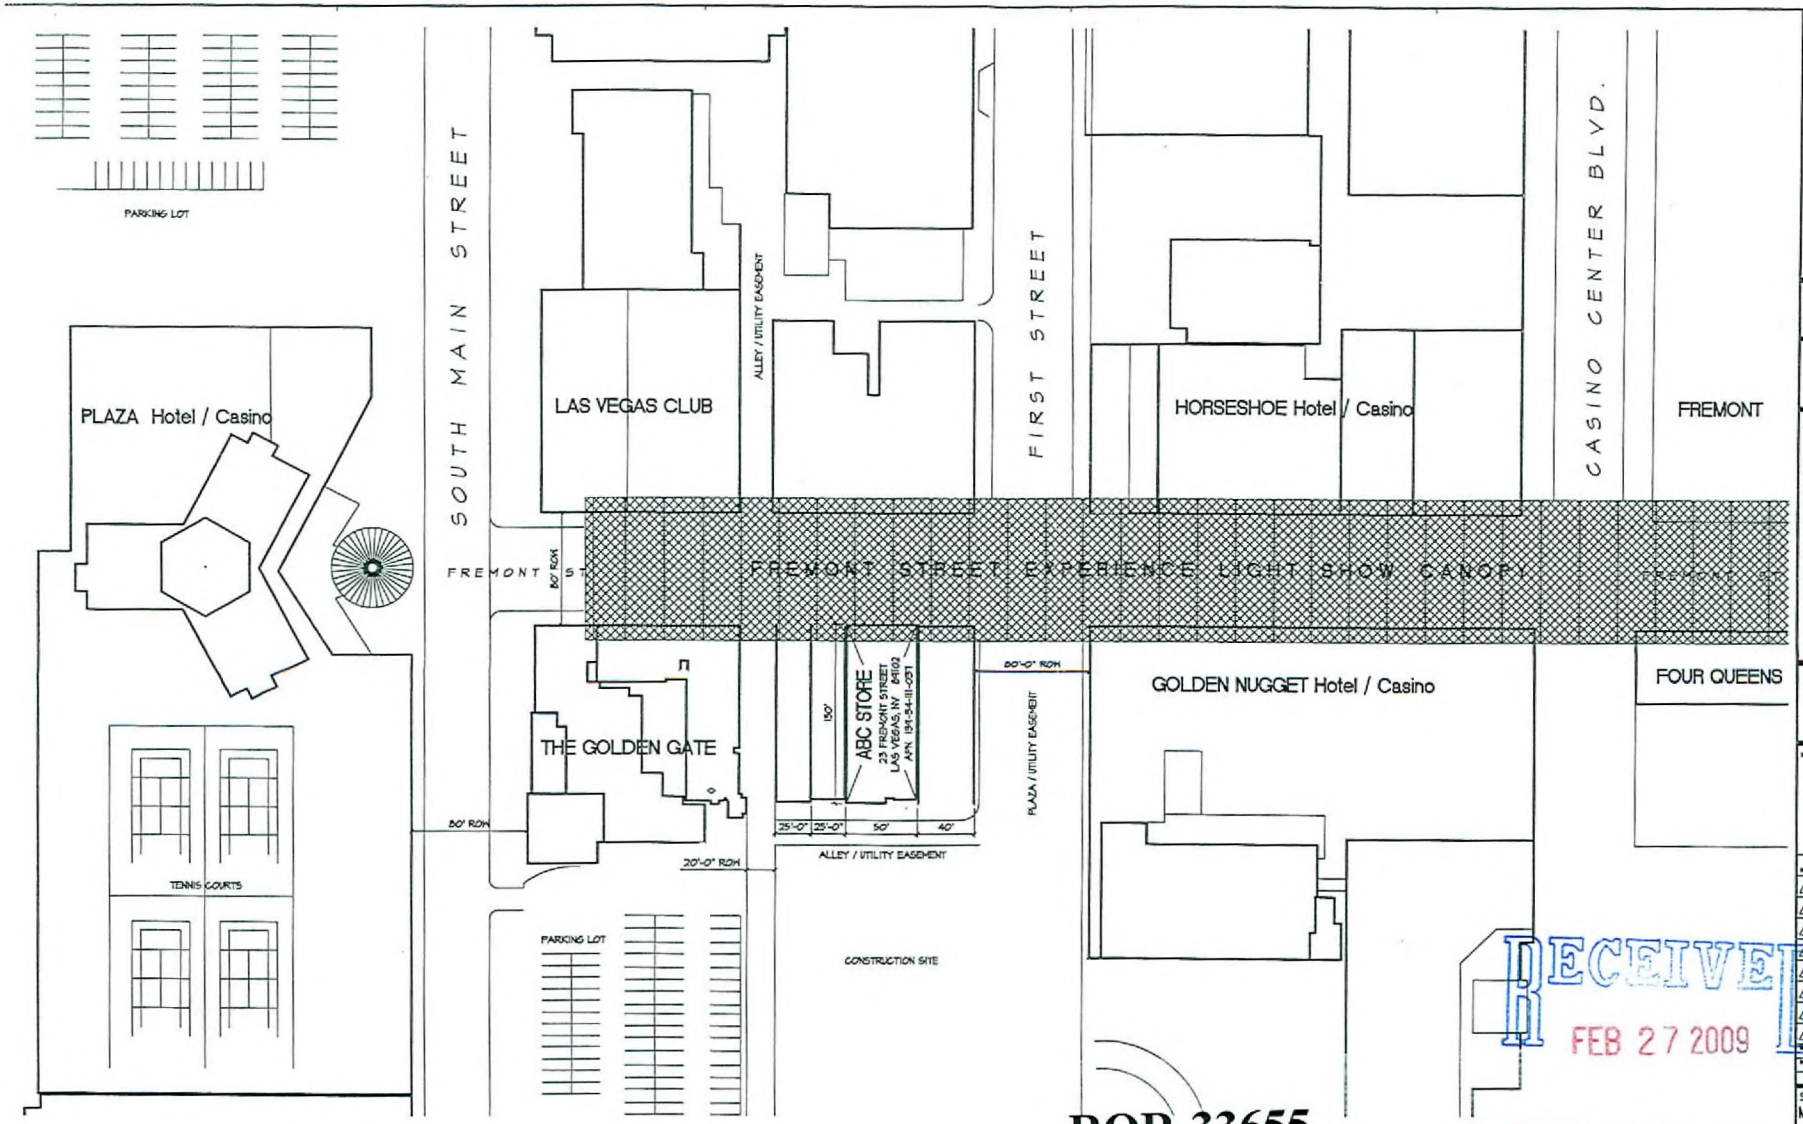

1 MASTER SITE PLAN
SCALE: 1"=40'

RQR-33655
04-15-09 CC

RECEIVED
FEB 27 2009

INFORMATION SHOWN IS BASED ON AVAILABLE DATA FROM ASSESSOR'S PARCEL MAP, ARCHITECTURAL PLANS AND GLOBAL SATELLITE IMAGERY. EXACT SITE DIMENSIONS SHOULD BE FIELD VERIFIED PRIOR TO ANY PROPOSED TENANT IMPROVEMENTS.

Studio West Inc.
architecture & design
708 E. ST. LOUIS AVENUE 89104
LAS VEGAS NEVADA
TEL 702.388.1616 FAX 702.388.1679

MSA ENGINEERING, INC. ELECTRICAL CONSULTANTS

PROJECT NAME:
ABC STORES NO. 101
TENANT IMPROVEMENT
23 FREMONT STREET
FREMONT STREET EXPERIENCE
LAS VEGAS, NEVADA 89101

ABC STORES / MNS LTD.
766 POHUKAINA STREET
HONOLULU, HAWAII 96813

DRAWN BY: DC
CHECKED BY: HJT
DATE: 7-7-08
ISSUE: REVIEW

SHEET TITLE:
MASTER SITE PLAN

SHEET NO.:
A-100

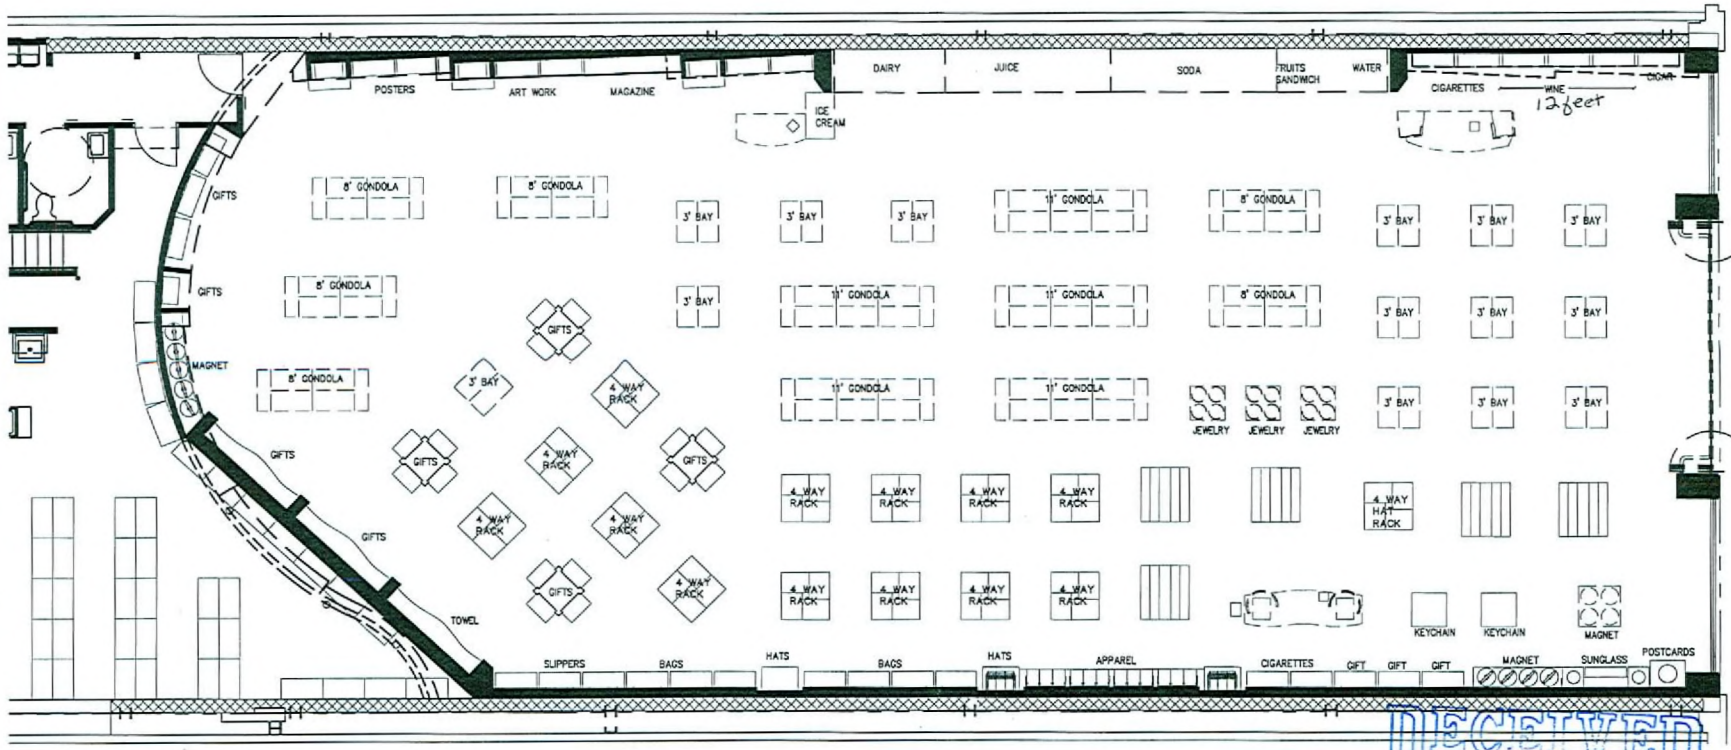

FLOOR FIXTURE PLAN
SCALE: 1/4" = 1'-0"

RQR-33655
04-15-09 CC

RECEIVED
FEB 27 2009

A·D·M
RETAIL PLANNING & ARCHITECTURE
537 Pensacola Street, Suite C-2
Honolulu, Hawaii 96814
tel: 808.597.1662
fax: 808.597.1667

The work was prepared by me or under my supervision and construction of this project will be under my observation. ("Observation of or construction" shall be defined in chapter 115, Hawaii Administrative Rules for Professional Engineers, Architects, Surveyors and Landscape Architects, State of Hawaii, Subchapter 1, Section 16-115-2, Definitions, effective 8/29/94.)

PROJECT NAME:
ABC STORES NO. 101
FIXTURE LAYOUT

REVISIONS:

Date: 3-22-04

SHEET TITLE:
FLOOR FIXTURE PLAN

SHEET NO.:

PROJ NO.:

OF