PLANNING & DEVELOPMENT DEPARTMENT

STATEMENT OF FINANCIAL INTEREST

Case Number: ZON 35383 APN: 139-34-201-019

Name of Property Owner: Jacob L. Snow FOR REGIONAL TRANSPORTATION COMMISSION

Name of Applicant: Michael Vlaovich FOR CITY OF LAS VEGAS

Name of Representative: Michael Vlaovich FOR CITY OF LAS VEGAS

To the best of your knowledge, does the Mayor or any member of the City Council or Planning Commission have any financial interest in this or any other property with the property owner, applicant, the property owner or applicant's general or limited partners, or an officer of their corporation or limited liability company?

☐ **Yes** ☒ **No**

If yes, please indicate the member of the City Council or Planning Commission who is involved and list the name(s) of the person or persons with whom the City Official holds an interest. Also list the Assessor's Parcel Number if the property in which the interest is held is different from the case parcel.

City Official: _____

Partner(s): _____ _____

APN: _____

Signature of Property Owner: Jacob L. Snow

Print Name: Jacob L. Snow

Subscribed and sworn before me

This 27th day of July, 2007

Shondra Summers-Armstrong

Notary Public in and for said County and State

SHONDRA SUMMERS-ARMSTRONG
Notary Public State of Nevada
No. 94-3347-1
My appt. exp. Apr. 18, 2010

RECEIVED

JUL 28 2009

RECEIVED
JUL 28 2009

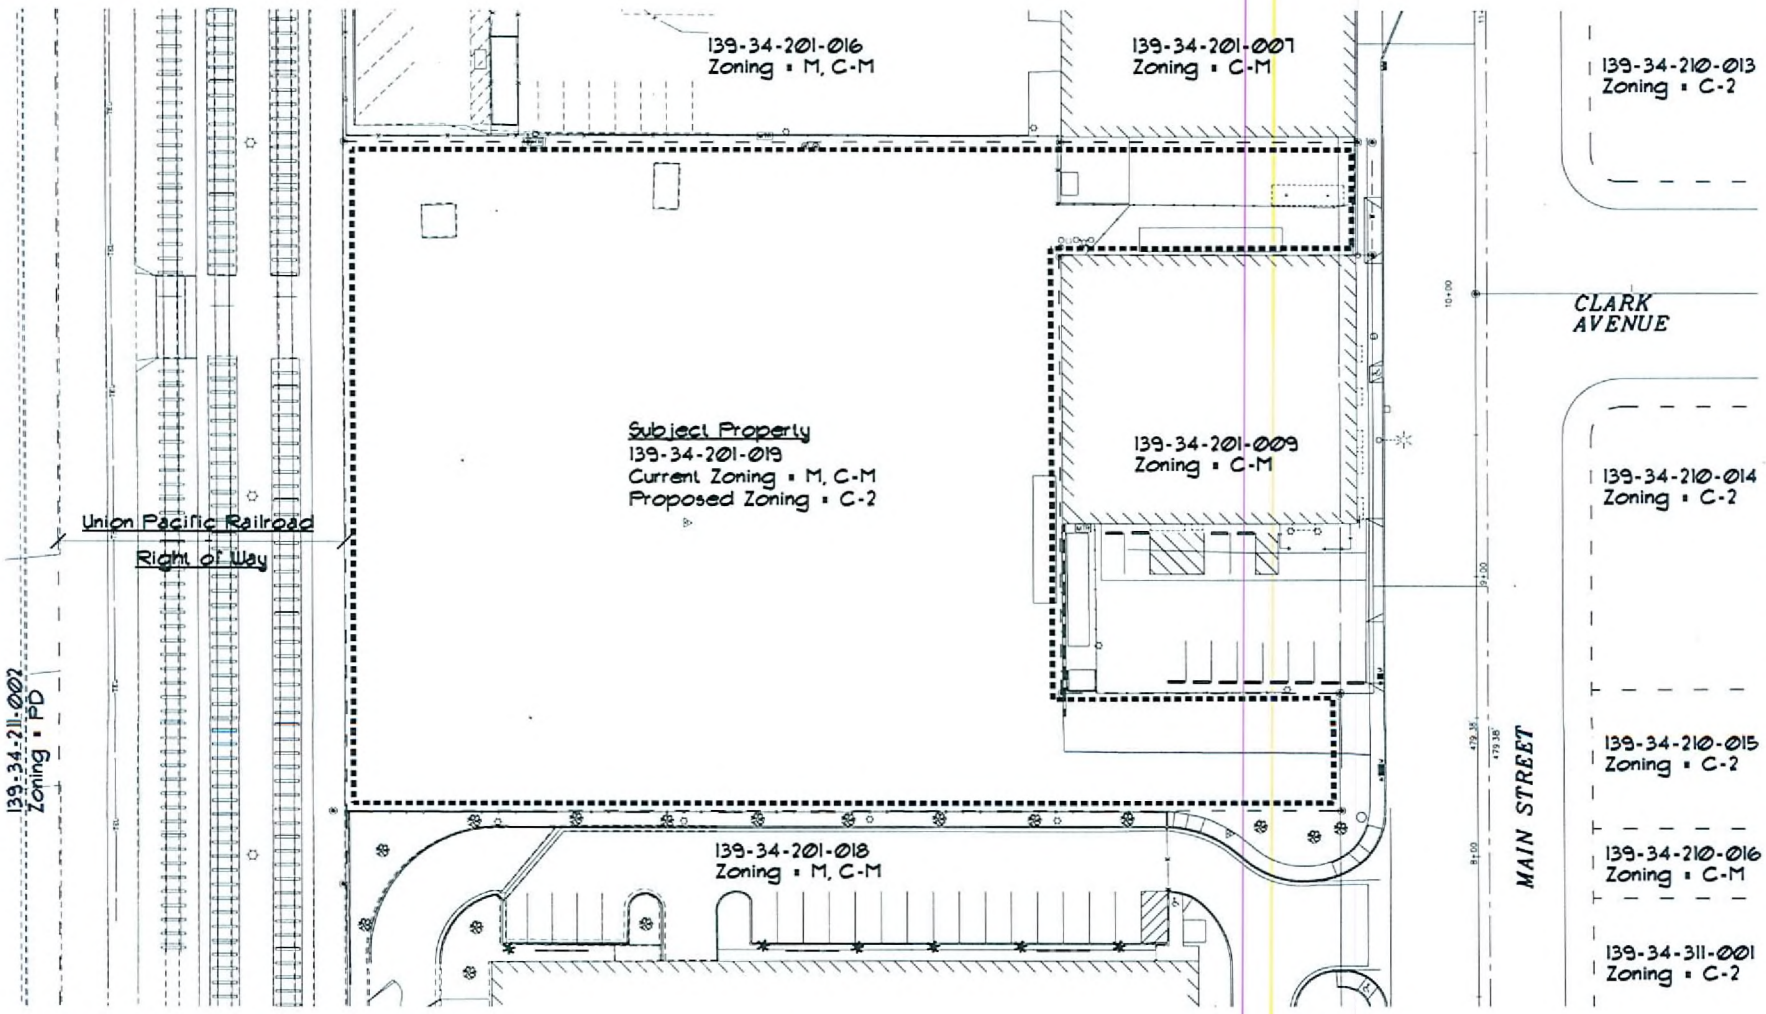

400 South Main Street Rezoning Site Plan

Scale: 1" = 40'

CITY OF LAS VEGAS NEVADA

DEPARTMENT OF PUBLIC WORKS

400 South Main Street
APN • 134-34-201-019
Rezoning

OWNER: CITY OF LAS VEGAS
DEPARTMENT OF PUBLIC WORKS
ARCHITECTURAL SERVICES

400 EAST STEWART AVENUE
LAS VEGAS, NEVADA 89101
PHONE: (702) 229-6251
FAX: (702) 386-9283
TDD: (702) 386-9126

REZONE
JULY 2009

A-1

ZON-35383
09/10/09 PC