PLANNING & DEVELOPMENT DEPARTMENT

APPLICATION / PETITION FORM

Application/Petition For: RE-OPEN SUPERCLUB W/ ADDITION

Project Address (Location) 3190 W. SAHARA

Project Name ZODIAC **Proposed Use** SUPERCLUB

Assessor's Parcel #(s) 162-05-403-001 **Ward #**

General Plan: existing C-1 proposed C-1 **Zoning:** existing C-1 proposed C-1

Commercial Square Footage 18,178 **Floor Area Ratio** 36%

Gross Acres 1.03 + 2.72 = 3.75 **Lots/Units** **Density**

Additional Information

PROPERTY OWNER SPANISH VILLAS AT SAHARA, LLC **Contact** HOWARD MANN

Address 11620 WILSHIRE BLVD #800 **Phone:** 3047769 **Fax:** 310 473-0595

City LOS ANGELES **State** CALIF **Zip** 90025

E-mail Address hmann@JLMREALTY.com

APPLICANT LOVETT COMPANIES **Contact** BRENT LOVETT

Address 2340 PASEO DEL PRADO D206 **Phone:** 7029665432 **Fax:** 7024418838

City LAS VEGAS **State** NV **Zip** 89102

E-mail Address BRENT@LOVETT.TV

REPRESENTATIVE N/A **Contact**

Address **Phone:** **Fax:**

City **State** **Zip**

E-mail Address

Property Owner Signature* Howard S Mannee

*An authorized agent may sign in lieu of the property owner for Final Maps, Tentative Maps, and Parcel Maps.

Print Name HOWARD S. MANN

Subscribed and sworn before me on the basis of satisfactory evidence to be the person who appeared before me

This 1st day of December, 2009

Elena Ong Dizon

Notary Public in and for said County and State

ELENA ONG DIZON
Commission # 1725264
Notary Public - California
Los Angeles County
My Comm. Expires Mar 11, 2011

FOR DEPARTMENT USE ONLY

Case #	SUP-37068
Meeting Date:	02/11/09
Total Fee:	$1280.00
Date Accepted:	12/30/09
Accepted By:	CV

*The application will not be deemed complete until the submitted materials have been reviewed by the Planning and Development for consistency with applicable sections for the Zoning Ordinance.

Revised 10/27/08

f:\depot\Application Packet\Application Form.doc

PLANNING & DEVELOPMENT DEPARTMENT

STATEMENT OF FINANCIAL INTEREST

Case Number: SUP-37068 APN: 162-05-403-001

Name of Property Owner: SPANISH VILLAS AT SAHARA, LLC

Name of Applicant: BRENT LOVETT

Name of Representative: BRENT LOVETT

To the best of your knowledge, does the Mayor or any member of the City Council or Planning Commission have any financial interest in this or any other property with the property owner, applicant, the property owner or applicant's general or limited partners, or an officer of their corporation or limited liability company?

_____ Yes _____ No

If yes, please indicate the member of the City Council or Planning Commission who is involved and list the name(s) of the person or persons with whom the City Official holds an interest. Also list the Assessor's Parcel Number if the property in which the interest is held is different from the case parcel.

City Official: _____

Partner(s): _____ _____

APN: _____

Signature of Property Owner: [signature]

Print Name: HOWARD MANN

Subscribed and sworn before me on the basis of satisfactory evidence to be the person who appeared before me.

This 1st day of December, 2009

[signature]

Notary Public in and for said County and State

ELENA ONG DIZON
Commission # 1725264
Notary Public - California
Los Angeles County
My Comm. Expires Mar 11, 2011

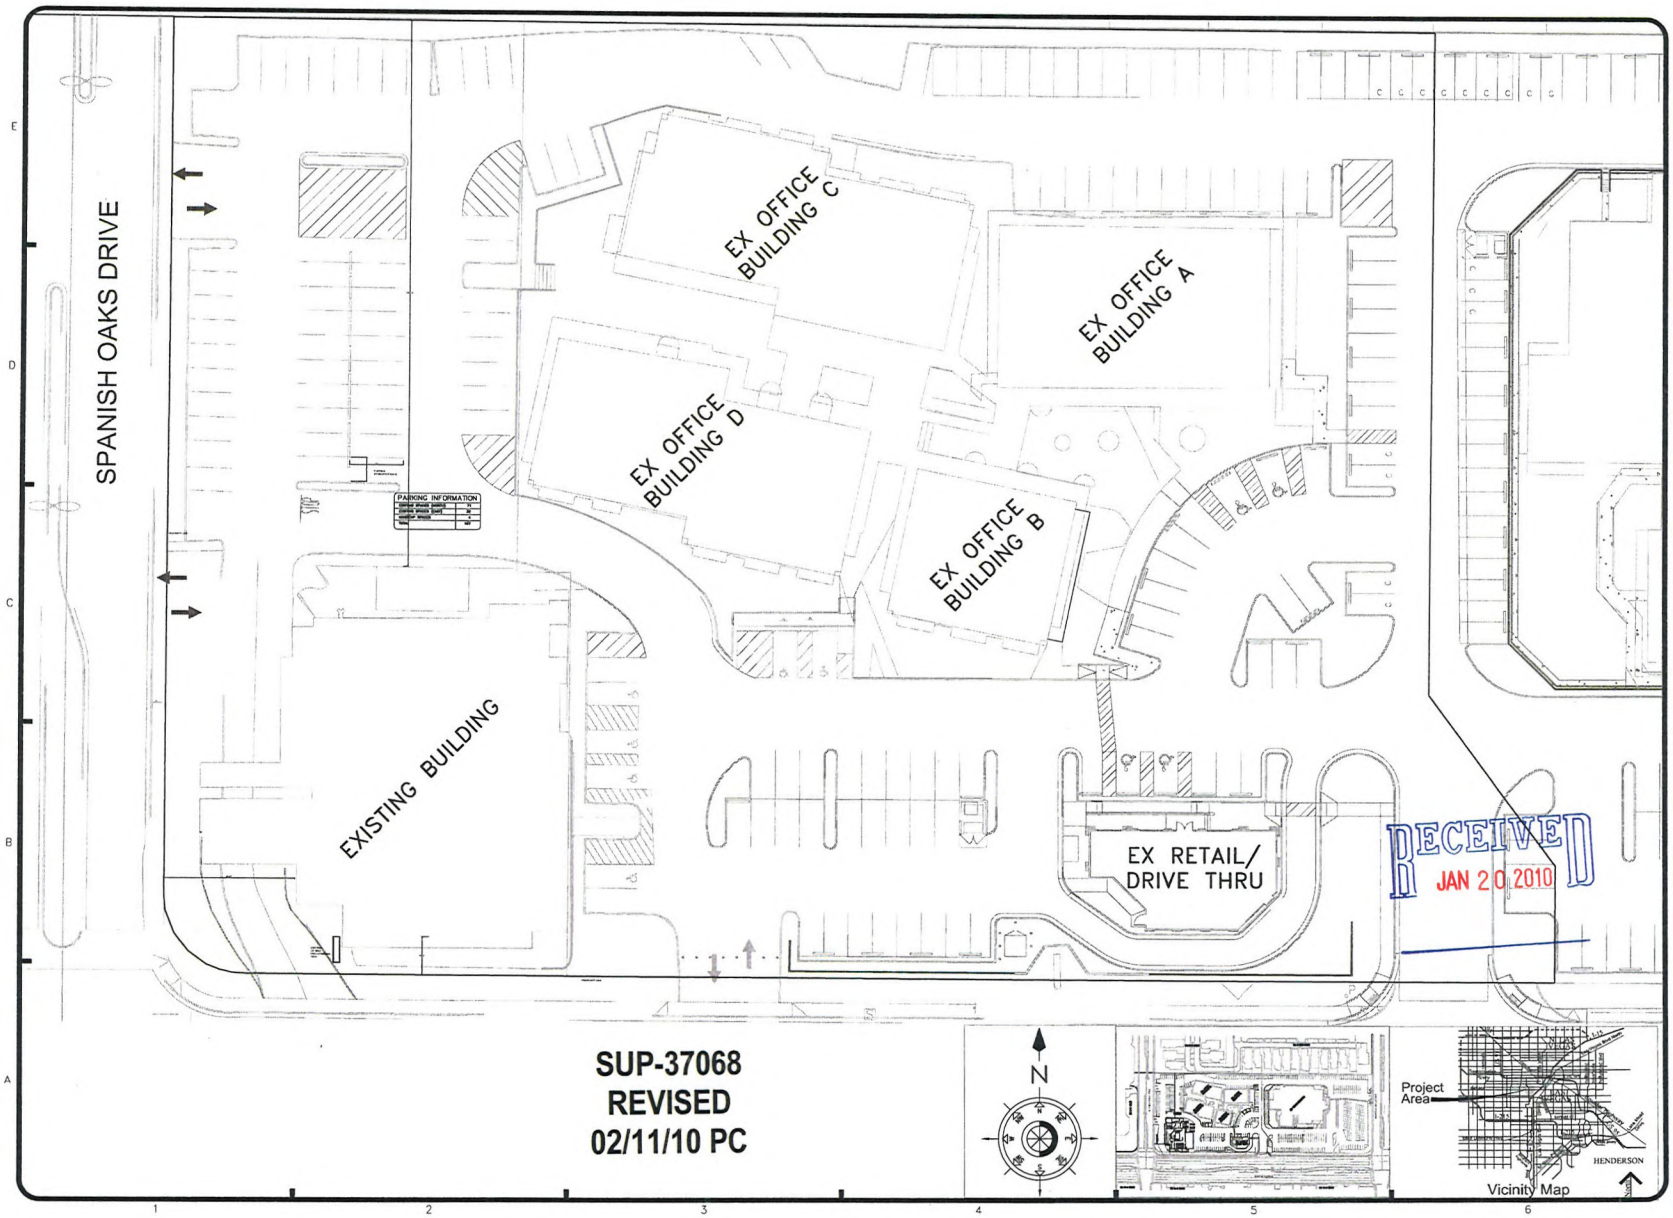

REV. | DATE | BY: | REVISION:

THE LOVETT COMPANIES
2340 Paseo Del Sol #D 205
LAS VEGAS, NEVADA 89102
(702) 966-5432 – (702) 441-8838 (FAX)
www.LOVETT.TV

Site Plan

Zodiac

3190 West Sahara Ave
Las Vegas, Nevada 89102

DESIGNED BY: Brent Lovett
DRAWN BY: Brent Lovett
CHECKED BY: Brent Lovett
DATE ISSUED: Aug 1 2009
JOB NUMBER: 2009-1258
SCALE: as noted

THESE PLANS ARE PREPARED & SUBMITTED BY THE CONTRACTOR AS AN INSTRUMENT OF SERVICE FOR WORK UNDER THE CONTRACTORS LICENSE CATEGORY AUTHORIZED UNDER NRS 624.
"Atlas Construction, LLC" BUILDERS INC. # 0035050. PLANS PREPARED BY: Brent E. Lovett

© 2009 COPYRIGHT – Atlas

SHEET # G-01

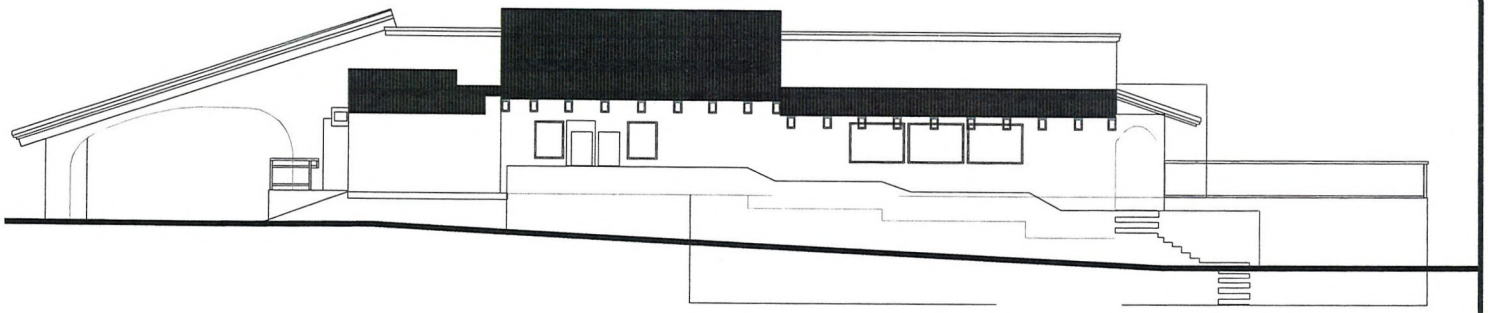

SOUTH ELEVATION

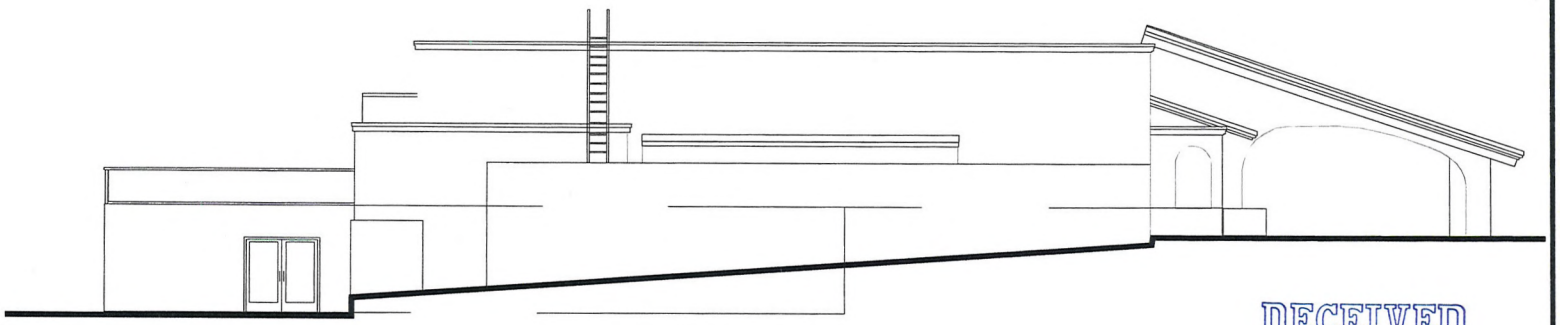

NORTH ELEVATION

RECEIVED
JAN 20 2010

SUP-37068
REVISED
02/11/10 PC

REV:	DATE	BY:	REVISION:

THE CONTRACTOR SHALL CHECK AND VERIFY ALL DIMENSIONS AND REPORT ALL ERRORS TO B.I.D. PRIOR TO CONSTRUCTION. DRAWINGS ARE NOT TO BE SCALED. FIGURED DIMENSIONS SHALL GOVERN. ALL WORK SHALL CONFORM TO ALL APPLICABLE CODES. THESE PLANS ARE TO BE CONSIDERED PRELIMINARY AND USED AT THE CONTRACTOR'S RISK UNTIL ALL PLANS ARE APPROVED BY THE BUILDING DEPARTMENT. THESE PLANS ARE TO BE CONSIDERED PROPRIETARY AND USED AT THE RISK OF ANY PARTY OTHER THAN THE OWNER FOR WHOM THEY WERE PREPARED. TO BE RETURNED OR UPON DEMAND. ALL DRAWINGS, ACCORDING TO 17 U.S.C. 102 OF THE COPYRIGHT ACT, ARE THE PROPERTY OF THE ARCHITECT AND MAY NOT BE REPRODUCED IN ANY FORM WITHOUT THE WRITTEN CONSENT OF B.I.D. B.I.D. TO REPORT ANY UNAUTHORIZED USE OF THESE PLANS TO THE PROPER AUTHORITIES AND SEEK DAMAGES FOR SUCH UNAUTHORIZED USE. ALL RIGHTS RESERVED.

THE LOVETT COMPANIES
2340 Paseo Del Sol #D 305
LAS VEGAS, NEVADA 89102
(702) 966-5432 – (702) 441-8838 (FAX)
www.LOVETT.TV

Elevations
Zodiac
3190 West Sahara Ave
Las Vegas, Nevada 89102

DESIGNED BY: Brant Lovett
DRAWN BY: Brant Lovett
CHECKED BY: Brant Lovett
DATE ISSUED: Augl 1 2009
JOB NUMBER: 2009-1258
SCALE: as noted

THESE PLANS ARE PREPARED & SUBMITTED BY THE CONTRACTOR AS MY INTERPRETATION OF NRS 624.330 FOR WORK UNDER THE CONTRACTORS LICENSE CATEGORY AUTHORIZED UNDER NRS 624.
• Atlas Construction Ltd° BUILDERS INC. # 0035910 PLANS PREPARED BY: Brant E. Lovett

© 2009 COPYRIGHT – Atlas

SHEET #
A-04

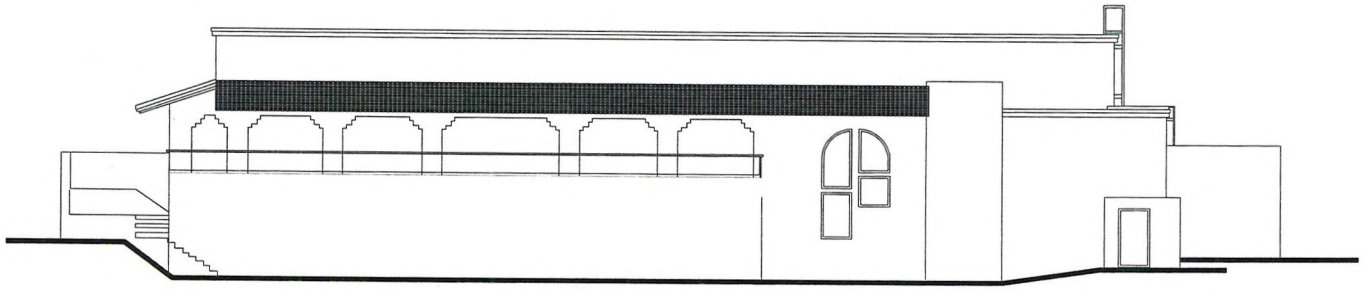

EAST ELEVATION

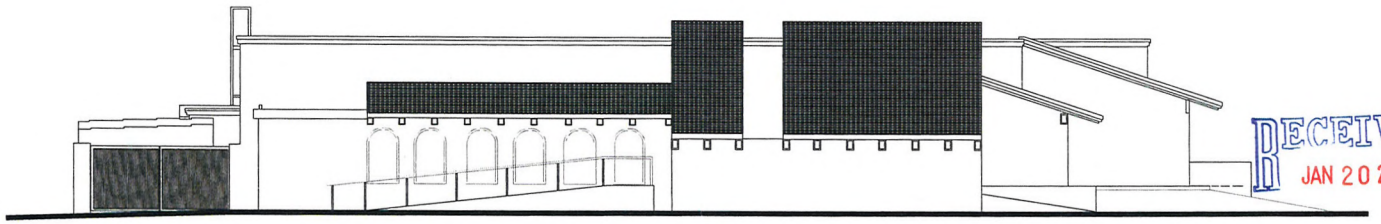

RECEIVED
JAN 20 2010

WEST ELEVATION

SUP-37068
REVISED
02/11/10 PC

REV:	DATE:	BY:	REVISION:

THE LOVETT COMPANIES
2340 Paseo Del Sol #D 205
LAS VEGAS, NEVADA 89102
(702) 966-5432 – (702) 441-8636 (FAX)
www.LOVETT.TV

Elevations

Zodiac
3190 West Sahara Ave
Las Vegas, Nevada 89102

DESIGNED BY: Brent Lovett
DRAWN BY: Brent Lovett
CHECKED BY: Brent Lovett
DATE ISSUED: Augl 1 2009
JOB NUMBER: 2009-1258
SCALE: as noted

THESE PLANS ARE PREPARED & SUBMITTED BY THE CONTRACTOR AS AN EXEMPTION TO NRS 624.3301 FOR WORK IN THE CONTRACTORS LICENSE CATEGORY AS LISTED BELOW AND NRS 624.3302
• Atlas Construction Ltd° BUILDERS
NCL #. 0053500 PLANS PREPARED BY: Brent E. Lovett

© 2009 COPYRIGHT – Atlas

SHEET #
A-03

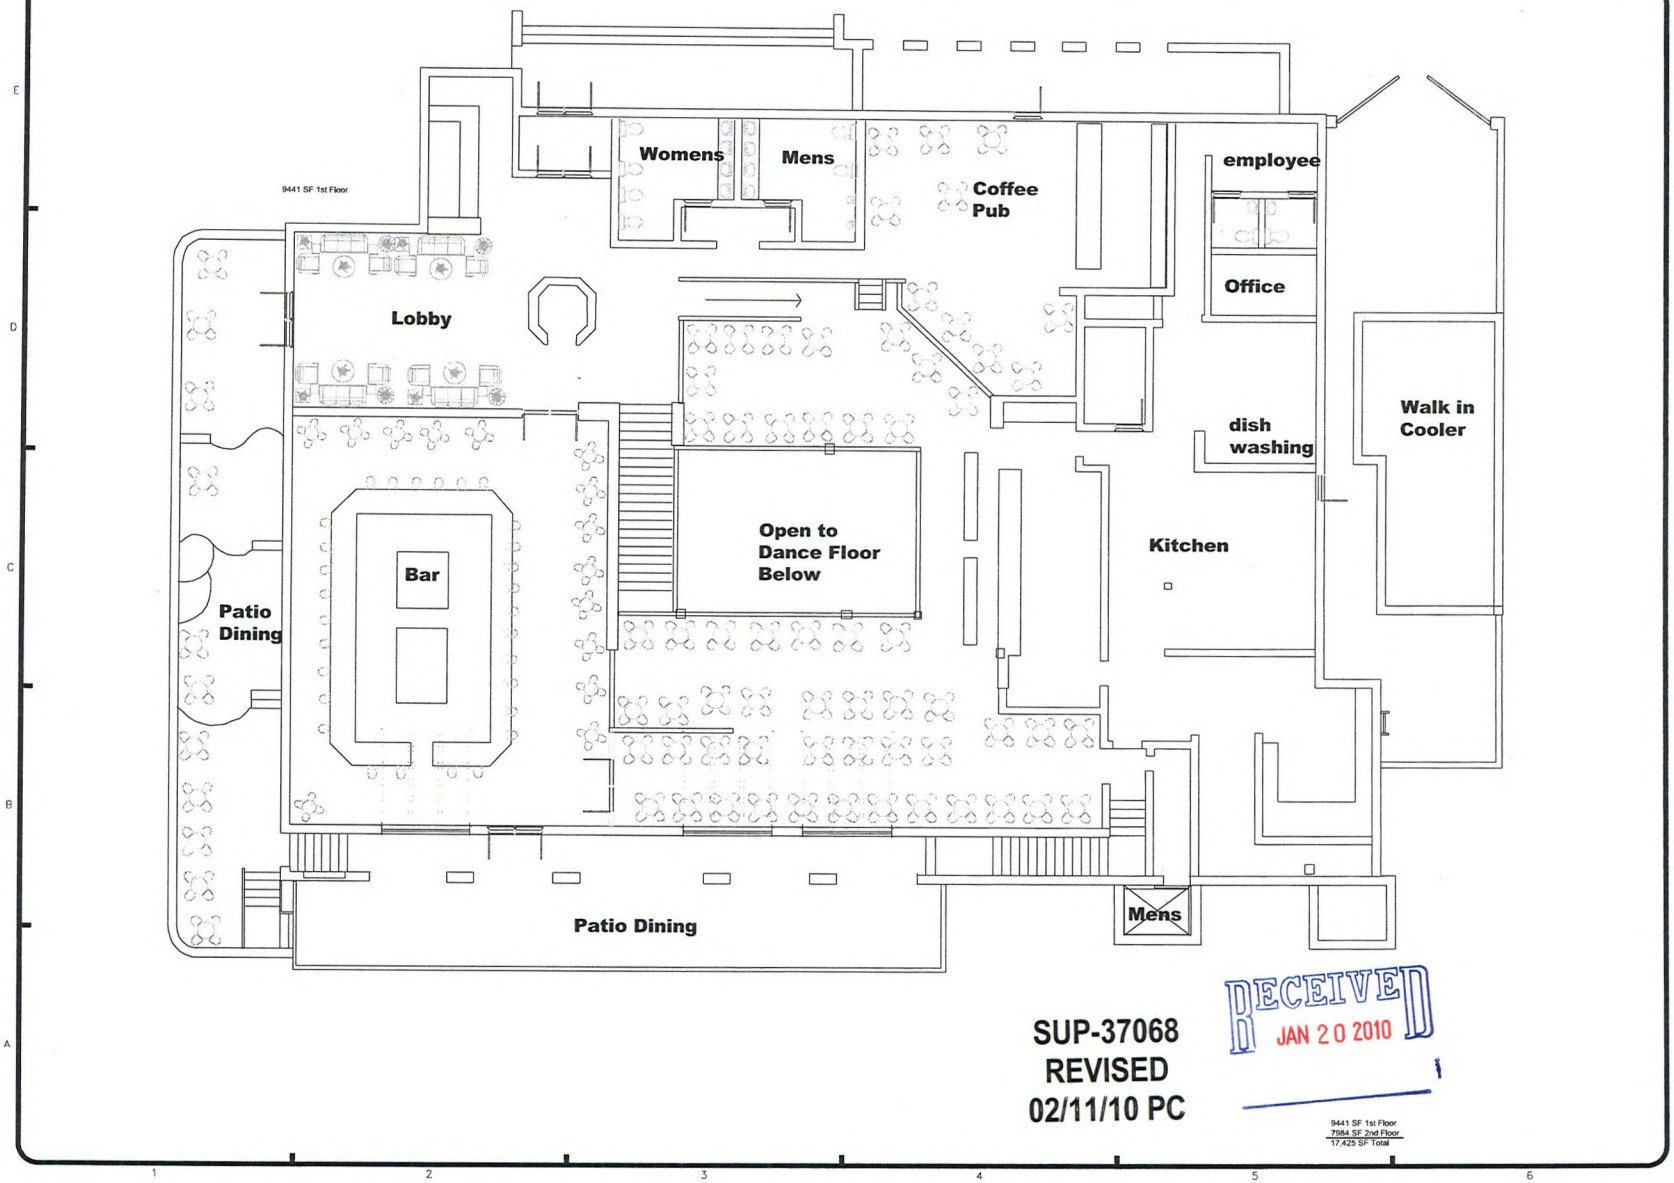

REV: | DATE | BY: | REVISION:

THE LOVETT COMPANIES
2340 Paseo Del Sol #D 202
LAS VEGAS, NEVADA 89102
(702) 966-5432 – (702) 441-8636 (FAX)
www.LOVETT.TV

1st Floor Plan

Zodiac
3190 West Sahara Ave
Las Vegas, Nevada 89102

DESIGNED BY: Brent Lovett
DRAWN BY: Brent Lovett
CHECKED BY: Brent Lovett
DATE ISSUED: Augl 1 2009
JOB NUMBER: 2009-1258
SCALE: as noted

THESE PLANS ARE PREPARED & SUBMITTED BY THE CONTRACTOR AS A TURN-KEY PROJECT UNDER 629.380 FOR WORK UNDER THE CONTRACTORS LICENSE CATEGORY AS LISTED BELOW. "Atlas Construction, LLC" BUILDERS LICENSE # 0052794 A-B-C
PREPARED BY: Brent E. Lovett

© 2009 COPYRIGHT – Atlas.

SHEET # A-01

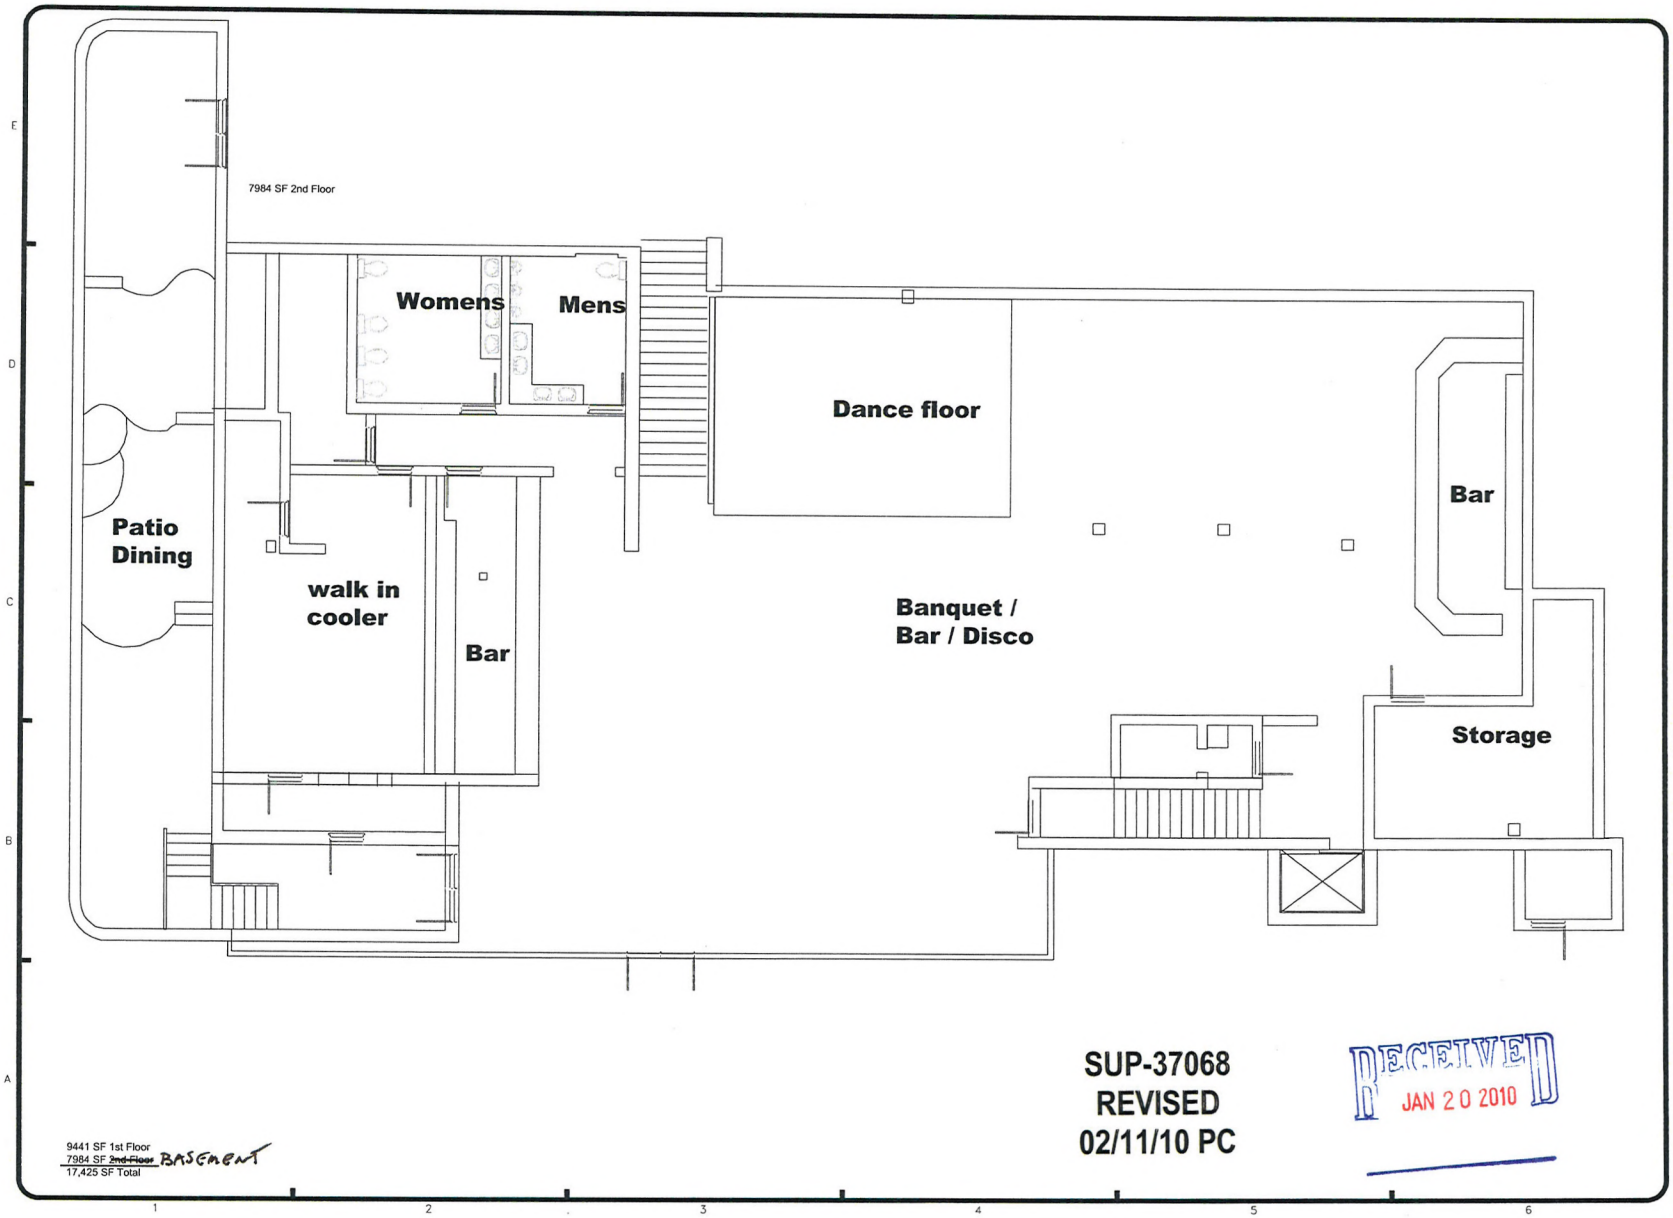

REV.	DATE	BY:	REVISION:

THE LOVETT COMPANIES
2340 Paseo Del Sol #D 205
LAS VEGAS, NEVADA 89102
(702) 966-5432 – (702) 441-8638 (FAX)
www.LOVETT.TV

Basement Plan

Zodiac

3190 West Sahara Ave
Las Vegas, Nevada 89102

DESIGNED BY: Brent Lovett
DRAWN BY: Brent Lovett
CHECKED BY: Brent Lovett
DATE ISSUED: Aug 1 2009
JOB NUMBER: 2009-1258
SCALE: as noted

THESE PLANS ARE PREPARED & SUBMITTED BY THE CONTRACTOR AS AN EXTRA WORK UNDER THE CONTRACTORS LICENSE CATEGORY AS AUTHORIZED UNDER NRS 624.
*Atlas Construction LLC
NCL # 0033300 PLANS PREPARED BY: Brent C. Lovett

© 2009 COPYRIGHT - Atlas.

SHEET # A-02