

DEPARTMENT OF BUILDING & SAFETY CITY OF LAS VEGAS

☐	PERMIT NUMBER	91-120292	INSPECTION NUMBER	
JOB ADDRESS 1800 Silver Street				
LOT NO.		BLOCK NO. Ralph	SUBDIVISION NAME	
FIRE DEPT MAP NO. Crosscountry	JOB PHONE 361-8020	CALL-IN DATE 9-24-91	CALL-IN TIME 12232P	SCHEDULE DATE
INSPECTOR NO. 80		INSPECTOR NAME		

INSPECTION REQUESTED	401 a visual on pipe
-----------------------------	----------------------

on-site sewer 401 is approved

the septic tank must be backfilled and be inspected.

Where is the discharge from the sump pump going to drain to? Please call me at 229-6251.

☐ PARTIAL INSPECTION	☐ PARTIAL APPROVAL (P)	PARTIAL DESCRIPTION		
☒ APPROVED (A)	☐ STOP WORK (S)	☐ COMMENTS (C)	☐ TEMPORARY APPROVAL (T) — UNTIL	☐ HOLD (H)
☐ REJECTED (R)	REINSPECTION REQUIRED - CALL *799-2071		☐ PERMIT REQUIRED	
☐ REFEE (F)	REINSPECTION FEE REQUIRED - PAY AT CITY HALL 3RD FLOOR - 400 E STEWART STREET			

INSPECTOR SIGNATURE	<i>Tom Mugino</i>	INSPECTION DATE	9-25-91
----------------------------	-------------------	------------------------	---------

☐ PROJECT COMPLETE	BRING HARD CARD WITH FIRE, QUALITY CONTROL & PLANNING APPROVALS SIGNED OFF TO BLDG & SAFETY FOR C. of O ISSUANCE (Commercial Only)
--	--

IF YOU HAVE ANY QUESTIONS ON THIS INSPECTION, YOU MAY CALL THE INSPECTOR FROM 7:00 A.M. - 7:15 A.M. OR 2:45 P.M. - 3:00 P.M. AT

FOR ADDITIONAL ASSISTANCE CALL *386-6251
SEE REVERSE SIDE FOR INSPECTION TYPES

* EFFECTIVE JULY 1, 1991
PHONE PREFIX WILL BE 229.

DEPARTMENT OF BUILDING & SAFETY CITY OF LAS VEGAS

☐ PERMIT NUMBER **71-120292** INSPECTION NUMBER

JOB ADDRESS **1800 Silver**

LOT NO. BLOCK NO. SUBDIVISION NAME

FIRE DEPT. MAP NO. JOB PHONE **361-8020** CALL-IN DATE **9-27-91** CALL-IN TIME **11:55 AM** SCHEDULE DATE

INSPECTOR NO. **80** INSPECTOR NAME

INSPECTION REQUESTED **Septic Tank Abandonment**

Truck will be there at 11 AM

*Building sewer 408 is approved
ok to backfill the septic tanks*

☐ PARTIAL INSPECTION ☐ PARTIAL APPROVAL (P) PARTIAL DESCRIPTION

☒ APPROVED (A) ☐ STOP WORK (S) ☐ COMMENTS (C) ☐ TEMPORARY APPROVAL (T) — UNTIL ☐ HOLD (H)

☐ REJECTED (R) REINSPECTION REQUIRED - CALL * 799-2071 ☐ PERMIT REQUIRED

☐ REFEE (F) REINSPECTION FEE REQUIRED - PAY AT CITY HALL 3RD FLOOR - 400 E. STEWART STREET.

INSPECTOR SIGNATURE **Tom Ingram** INSPECTION DATE **9-30-91**

☐ PROJECT COMPLETE BRING HARD CARD WITH FIRE, QUALITY CONTROL & PLANNING APPROVALS SIGNED OFF TO BLDG & SAFETY FOR C of O ISSUANCE (Commercial Only)

IF YOU HAVE ANY QUESTIONS ON THIS INSPECTION, YOU MAY CALL THE INSPECTOR FROM 7:00 A.M. - 7 15 A.M. OR 2:45 P.M. - 3:00 P.M. AT

FOR ADDITIONAL ASSISTANCE CALL * 386-6251
SEE REVERSE SIDE FOR INSPECTION TYPES

* EFFECTIVE JULY 1, 1991
PHONE PREFIX WILL BE 229.

DEPARTMENT OF BUILDING & SAFETY CITY OF LAS VEGAS

PERMIT
NUMBER

91-120292

INSPECTION
NUMBER

JOB ADDRESS

1800 Silver Street

LOT NO.

BLOCK NO.

SUBDIVISION NAME

FIRE DEPT MAP NO.

JOB PHONE

CALL-IN DATE

CALL-IN TIME

SCHEDULE DATE

Cross County

361-8020

9-24-91

12232P

INSPECTOR NO.

INSPECTOR NAME

80

INSPECTION
REQUESTED

401 a visual on pipe

on-site sewer 401 is approved

the septic tank must be backfilled and be inspected.

Where is the discharge from the sump pump going to drain to? Please call me at 229-6251.

☐ PARTIAL
INSPECTION

☐ PARTIAL
APPROVAL (P)

PARTIAL DESCRIPTION

☒ APPROVED
(A)

☐ STOP
WORK (S)

☐ COMMENTS
(C)

☐ TEMPORARY
APPROVAL (T) — UNTIL

☐ HOLD
(H)

☐ REJECTED (R)

REINSPECTION REQUIRED - CALL *799-2071

☐ REFEE (F)

REINSPECTION FEE REQUIRED - PAY AT CITY HALL
3RD FLOOR - 400 E. STEWART STREET.

☐ PERMIT
REQUIRED

INSPECTOR
SIGNATURE

Tom Mugnier

INSPECTION DATE

9-25-91

☐ PROJECT
COMPLETE

BRING HARD CARD WITH FIRE, QUALITY CONTROL & PLANNING APPROVALS
SIGNED OFF TO BLDG & SAFETY FOR C of O ISSUANCE (Commercial Only)

IF YOU HAVE ANY QUESTIONS ON THIS INSPECTION, YOU MAY
CALL THE INSPECTOR FROM 7:00 A.M. - 7:15 A.M. OR 2 45 P.M. - 3 00 P.M. AT

FOR ADDITIONAL ASSISTANCE CALL *386-6251
SEE REVERSE SIDE FOR INSPECTION TYPES

* EFFECTIVE JULY 1, 1991
PHONE PREFIX WILL BE 229.

DEPARTMENT OF BUILDING & SAFETY CITY OF LAS VEGAS

☐	PERMIT NUMBER	<i>91-120292</i>		INSPECTION NUMBER	
JOB ADDRESS <i>1800 Silver</i>					
LOT NO.		BLOCK NO.		SUBDIVISION NAME	
FIRE DEPT. MAP NO.		JOB PHONE		CALL-IN DATE	CALL-IN TIME
		<i>361-8020</i>		<i>9-27-91</i>	<i>10:15 A</i>
INSPECTOR NO.		INSPECTOR NAME			
<i>80</i>					
INSPECTION REQUESTED		<i>Septic tank Abandonment</i>			
<i>Truck will be here at 11 AM</i>					
<i>Building sewer 405 is approved</i>					
<i>ok to backfill the septic tanks</i>					
☐ PARTIAL INSPECTION		☐ PARTIAL APPROVAL (P)		PARTIAL DESCRIPTION	
☒ APPROVED (A)		☐ STOP WORK (S)		☐ COMMENTS (C)	☐ TEMPORARY APPROVAL (T) — UNTIL
					☐ HOLD (H)
☐ REJECTED (R)		REINSPECTION REQUIRED - CALL * 799-2071			
☐ REFEE (F)		REINSPECTION FEE REQUIRED - PAY AT CITY HALL 3RD FLOOR - 400 E. STEWART STREET.			
		☐ PERMIT REQUIRED			
INSPECTOR SIGNATURE				INSPECTION DATE	
<i>Tom Iugino</i>				<i>9-30-91</i>	
☐ PROJECT COMPLETE		BRING HARD CARD WITH FIRE, QUALITY CONTROL & PLANNING APPROVALS SIGNED OFF TO BLDG & SAFETY FOR C. of O. ISSUANCE (Commercial Only)			
IF YOU HAVE ANY QUESTIONS ON THIS INSPECTION, YOU MAY CALL THE INSPECTOR FROM 7:00 A.M. - 7:15 A.M. OR 2:45 P.M. - 3:00 P.M. AT					

FOR ADDITIONAL ASSISTANCE CALL *386-6251
SEE REVERSE SIDE FOR INSPECTION TYPES

*EFFECTIVE JULY 1, 1991
PHONE PREFIX WILL BE 229.

DEPARTMENT OF BUILDING & SAFETY CITY OF LAS VEGAS

☐	PERMIT NUMBER	91-111 758	INSPECTION NUMBER
JOB ADDRESS 1800 SILVER			
LOT NO		BLOCK NO	
SUBDIVISION NAME			
FIRE DEPT. MAP NO.		JOB PHONE	
CALL-IN DATE		CALL-IN TIME	
SCHEDULE DATE			
INSPECTOR NO 44		INSPECTOR NAME THOM COOLEY	
INSPECTION REQUESTED		10 / FOOTING	
TEMP METAL FENCE ENCLOSURE MUST BE ON SAID PROPERTY INCLUDING FOOTINGS N.E. PROPERTY LINE			
☐ PARTIAL INSPECTION		☐ PARTIAL APPROVAL (P)	
PARTIAL DESCRIPTION			
☒ APPROVED (A)	☐ STOP WORK (S)	☐ COMMENTS (C)	☐ TEMPORARY APPROVAL (T) - UNTIL
☐ REJECTED (R)	☐ HOLD (H)		
☐ REFEE (F)		☐ PERMIT REQUIRED	
INSPECTOR SIGNATURE		INSPECTION DATE	
Thom Cooley #44		10/17/91	
☐ PROJECT COMPLETE		BRING HARD CARD WITH FIRE, QUALITY CONTROL & PLANNING APPROVALS SIGNED OFF TO BLDG & SAFETY FOR C. of O. ISSUANCE (Commercial Only)	
IF YOU HAVE ANY QUESTIONS ON THIS INSPECTION, YOU MAY CALL THE INSPECTOR FROM 7:00 A.M. - 7:15 A.M. OR 2:45 P.M. - 3:00 P.M. AT			

FOR ADDITIONAL ASSISTANCE CALL *386-6251
SEE REVERSE SIDE FOR INSPECTION TYPES

* EFFECTIVE JULY 1, 1991
PHONE PREFIX WILL BE 229.

DEPARTMENT OF BUILDING & SAFETY CITY OF LAS VEGAS

☐ PERMIT NUMBER		INSPECTION NUMBER	
JOB ADDRESS 1800 SILVER			
LOT NO.	BLOCK NO.	SUBDIVISION NAME	
FIRE DEPT. MAP NO.	JOB PHONE	CALL-IN DATE	CALL-IN TIME
INSPECTOR NO 44		INSPECTOR NAME THOM COOPER	
INSPECTION REQUESTED		915 INVESTIGATION	

1. GRADING PERMIT REQ'D

2. TENNIS COURT PERMIT REQ'D INCLUDING FENCING

☐ PARTIAL INSPECTION	☐ PARTIAL APPROVAL (P)	PARTIAL DESCRIPTION	
☐ APPROVED (A)	☐ STOP WORK (S)	☐ COMMENTS (C)	☐ TEMPORARY APPROVAL (T) - UNTIL
☐ REJECTED (R)	REINSPECTION REQUIRED - CALL *799-2071		☐ HOLD (H)
☐ REFEE (F)	REINSPECTION FEE REQUIRED - PAY AT CITY HALL 3RD FLOOR - 400 E. STEWART STREET.		☐ PERMIT REQUIRED
INSPECTOR SIGNATURE		INSPECTION DATE	
☐ PROJECT COMPLETE	BRING HARD CARD WITH FIRE, QUALITY CONTROL & PLANNING APPROVALS SIGNED OFF TO BLDG & SAFETY FOR C. OF O. ISSUANCE (Commercial Only)		
IF YOU HAVE ANY QUESTIONS ON THIS INSPECTION, YOU MAY CALL THE INSPECTOR FROM 7:00 A.M. - 7:15 A.M. OR 2:45 P.M. - 3:00 P.M. AT			

FOR ADDITIONAL ASSISTANCE CALL *386-6251
SEE REVERSE SIDE FOR INSPECTION TYPES

* EFFECTIVE JULY 1, 1991
PHONE PREFIX WILL BE 229.

DEPARTMENT OF BUILDING & SAFETY CITY OF LAS VEGAS

☒ PERMIT NUMBER	91-128746	INSPECTION NUMBER	9
JOB ADDRESS 1800 SILVER AV			
LOT NO.	BLOCK NO.	SUBDIVISION NAME	
	13	SCOTCH EIGHTY	
FIRE DEPT. MAP NO	JOB PHONE	CALL-IN DATE	CALL-IN TIME
2524-45	474-4477	12/11/91	16:02
INSPECTOR NO.		INSPECTOR NAME	
68		JOHN CARSON	
INSPECTION REQUESTED FOOTING, LAYOUT, REBAR, ZONING (101)			

CHAIN LINK FENCE POSTS

*Subject to %
Conform to sales -
12" diameter hole
REQUIRED (FTG only)*

Need copy of permit

*Call zoning - Ron Hansen -
send out a zoning inspector
229-6251*

☐ PARTIAL INSPECTION	☐ PARTIAL APPROVAL (P)	PARTIAL DESCRIPTION	
☒ APPROVED (A)	☐ STOP WORK (S)	☒ COMMENTS (C)	☐ TEMPORARY APPROVAL (T) - UNTIL
			☐ HOLD (H)
☐ REJECTED (R)	REINSPECTION REQUIRED - CALL *799-2071		☐ PERMIT REQUIRED
☐ REFEE (F)	REINSPECTION FEE REQUIRED - PAY AT CITY HALL 3RD FLOOR - 400 E. STEWART STREET.		
INSPECTOR SIGNATURE <i>John Carson</i>		INSPECTION DATE <i>12-12-91</i>	
☐ PROJECT COMPLETE	BRING HARD CARD WITH FIRE, QUALITY CONTROL & PLANNING APPROVALS SIGNED OFF TO BLDG & SAFETY FOR C. OF ISSUANCE (Commercial Only)		
IF YOU HAVE ANY QUESTIONS ON THIS INSPECTION, YOU MAY CALL THE INSPECTION FROM 7:00 A.M. - 7:15 A.M. OR 2:45 P.M. - 3:00 P.M. AT			229-6765

**FOR ADDITIONAL ASSISTANCE CALL *386-6251
SEE REVERSE SIDE FOR INSPECTION TYPES**

*** EFFECTIVE JULY 1, 1991
PHONE PREFIX WILL BE 229.**

DEPARTMENT OF BUILDING & SAFETY CITY OF LAS VEGAS

PERMIT
NUMBER

91-128854

INSPECTION
NUMBER

5

JOB ADDRESS

1800 SILVER AV

LOT NO

BLOCK NO.

SUBDIVISION NAME

13

SCOTCH EIGHTY

FIRE DEPT MAP NO

JOB PHONE

CALL-IN DATE

CALL-IN TIME

SCHEDULE DATE

2524-45

12/12/91

14:32

12/13/91

INSPECTOR NO.

INSPECTOR NAME

68

JOHN CARSON

INSPECTION
REQUESTED

FOOTING, LAYOUT, REBAR, ZONING (101)

A.M. BLOCK WALL

Steel not in FTG trench

☐ PARTIAL
INSPECTION☐ PARTIAL
APPROVAL (P)

PARTIAL DESCRIPTION

☐ APPROVED
(A)☐ STOP
WORK (S)☒ COMMENTS
(C)☐ TEMPORARY
APPROVAL (T) — UNTIL☐ HOLD
(H)☒ REJECTED (R)

REINSPECTION REQUIRED - CALL *799-2071

☐ REFEE (F)REINSPECTION FEE REQUIRED - PAY AT CITY HALL
3RD FLOOR - 400 E. STEWART STREET.☐ PERMIT
REQUIREDINSPECTOR
SIGNATURE

John Carson

INSPECTION DATE

12-13-91

☐ PROJECT
COMPLETEBRING HARD CARD WITH FIRE, QUALITY CONTROL & PLANNING APPROVALS
SIGNED OFF TO BLDG & SAFETY FOR C. of O. ISSUANCE (Commercial Only)IF YOU HAVE ANY QUESTIONS ON THIS INSPECTION, YOU MAY
CALL THE INSPECTOR FROM 7:00 A.M. - 7:15 A.M. OR 2:45 P.M. - 3:00 P.M. AT

229-6765

FOR ADDITIONAL ASSISTANCE CALL *386-6251
SEE REVERSE SIDE FOR INSPECTION TYPES* EFFECTIVE JULY 1, 1991
PHONE PREFIX WILL BE 229.

DEPARTMENT OF BUILDING & SAFETY CITY OF LAS VEGAS



**PERMIT
NUMBER**

91128995

**INSPECTION
NUMBER**

JOB ADDRESS

1800 SILVER AV

LOT NO.

BLOCK NO.

SUBDIVISION NAME

FIRE DEPT MAP NO.

JOB PHONE

CALL-IN DATE

12/13/91

CALL-IN TIME

09:33

SCHEDULE DATE

12/16/91

INSPECTOR NO.

75

INSPECTOR NAME

PATTERSON, RON

**INSPECTION
REQUESTED**

201 UNDERGROUND ELECTRICAL

Tennis Court

☐ PARTIAL
INSPECTION

☐ PARTIAL
APPROVAL (P)

PARTIAL DESCRIPTION

☒ APPROVED
(A)

☐ STOP
WORK (S)

☐ COMMENTS
(C)

☐ TEMPORARY
APPROVAL (T) — UNTIL

☐ HOLD
(H)

☐ REJECTED (R)

REINSPECTION REQUIRED - CALL *799-2071

☐ REFEE (F)

REINSPECTION FEE REQUIRED - PAY AT CITY HALL
3RD FLOOR - 400 E. STEWART STREET.

☐ PERMIT
REQUIRED

**INSPECTOR
SIGNATURE**

R. Patterson

INSPECTION DATE

12-16-91

☐ **PROJECT
COMPLETE**

BRING HARD CARD WITH FIRE, QUALITY CONTROL & PLANNING APPROVALS
SIGNED OFF TO BLDG & SAFETY FOR C of O ISSUANCE (Commercial Only)

IF YOU HAVE ANY QUESTIONS ON THIS INSPECTION, YOU MAY
CALL THE INSPECTOR FROM 7:00 A.M. - 7:15 A.M. OR 2:45 P.M. - 3:00 P.M. AT

FOR ADDITIONAL ASSISTANCE CALL *386-6251
SEE REVERSE SIDE FOR INSPECTION TYPES

* EFFECTIVE JULY 1, 1991
PHONE PREFIX WILL BE 229

DEPARTMENT OF BUILDING & SAFETY CITY OF LAS VEGAS

PERMIT
NUMBER

91-128854

INSPECTION
NUMBER

21

JOB ADDRESS

1800 SILVER AV

LOT NO.

BLOCK NO.

13

SUBDIVISION NAME

SCOTCH EIGHTY

FIRE DEPT. MAP NO

2524-45

JOB PHONE

CALL-IN DATE

12/13/91

CALL-IN TIME

17:18

SCHEDULE DATE

12/16/91

INSPECTOR NO.

68

INSPECTOR NAME

JOHN CARSON

INSPECTION
REQUESTED

FOOTING, LAYOUT, REBAR, ZONING (101)

BLOCK WALL P.M.

Variance ok -

SEE RE-V-156-91

for wall Hgt & location -
 wall Built per structural
 calcs By Steven Osterwald

☐ PARTIAL INSPECTION
 ☐ PARTIAL APPROVAL (P)
 PARTIAL DESCRIPTION

☒ APPROVED (A)
 ☐ STOP WORK (S)
 ☒ COMMENTS (C)
 ☐ TEMPORARY APPROVAL (T) - UNTIL
 ☐ HOLD (H)

☐ REJECTED (R) REINSPECTION REQUIRED - CALL *799-2071

☐ REFEE (F) REINSPECTION FEE REQUIRED - PAY AT CITY HALL
 3RD FLOOR - 400 E. STEWART STREET.

☐ PERMIT
REQUIRED
INSPECTOR
SIGNATURE

John Carson

INSPECTION DATE

12-16-91

☐ PROJECT
COMPLETE

 BRING HARD CARD WITH FIRE, QUALITY CONTROL & PLANNING APPROVALS
 SIGNED OFF TO BLDG & SAFETY FOR C. of O. ISSUANCE (Commercial Only)

 IF YOU HAVE ANY QUESTIONS ON THIS INSPECTION, YOU MAY
 CALL THE INSPECTOR FROM 7 00 A.M. - 7.15 A.M. OR 2:45 P.M. - 3 00 P.M. AT

229-6765


 FOR ADDITIONAL ASSISTANCE CALL *386-6251
 SEE REVERSE SIDE FOR INSPECTION TYPES

 * EFFECTIVE JULY 1, 1991
 PHONE PREFIX WILL BE 229.

DEPARTMENT OF BUILDING & SAFETY CITY OF LAS VEGAS

☒	PERMIT NUMBER	91-128854	INSPECTION NUMBER	13
JOB ADDRESS 1800 SILVER AV				
LOT NO.		BLOCK NO.	SUBDIVISION NAME	
		13	SCOTCH EIGHTY	
FIRE DEPT. MAP NO.	JOB PHONE	CALL-IN DATE	CALL-IN TIME	SCHEDULE DATE
2524-45		12/17/91	15:44	12/18/91
INSPECTOR NO		INSPECTOR NAME		
68		JOHN CARSON		
INSPECTION REQUESTED		WALL GROUT & STEEL (131)		

PM.

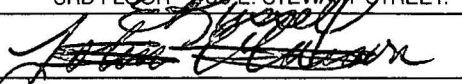☐ PARTIAL INSPECTION	☐ PARTIAL APPROVAL (P)	PARTIAL DESCRIPTION		
☒ APPROVED (A)	☐ STOP WORK (S)	☐ COMMENTS (C)	☐ TEMPORARY APPROVAL (T) — UNTIL	☐ HOLD (H)
☐ REJECTED (R)	REINSPECTION REQUIRED - CALL *799-2071			☐ PERMIT REQUIRED
☐ REFEE (F)	REINSPECTION FEE REQUIRED - PAY AT CITY HALL 3RD FLOOR - 400 E. STEWART STREET.			
INSPECTOR SIGNATURE			INSPECTION DATE	
			12-18-91	
☐ PROJECT COMPLETE	BRING HARD CARD WITH FIRE, QUALITY CONTROL & PLANNING APPROVALS SIGNED OFF TO BLDG & SAFETY FOR C. of O. ISSUANCE (Commercial Only)			

IF YOU HAVE ANY QUESTIONS ON THIS INSPECTION, YOU MAY
CALL THE INSPECTOR FROM 7:00 A.M. - 7:15 A.M. OR 2:45 P.M. - 3:00 P.M. AT

229-6765

FOR ADDITIONAL ASSISTANCE CALL *386-6251
SEE REVERSE SIDE FOR INSPECTION TYPES

* EFFECTIVE JULY 1, 1991
PHONE PREFIX WILL BE 229.

DEPARTMENT OF BUILDING & SAFETY CITY OF LAS VEGAS

☒ PERMIT NUMBER	91-128854	INSPECTION NUMBER	12
JOB ADDRESS 1800 SILVER AV			
LOT NO	BLOCK NO. 13	SUBDIVISION NAME SCOTCH EIGHTY	
FIRE DEPT. MAP NO 2524-45	JOB PHONE	CALL-IN DATE 12/19/91	CALL-IN TIME 15:57
INSPECTOR NO. 68		INSPECTOR NAME JOHN CARSON	
INSPECTION REQUESTED	BUILDING FINAL (140)		

? "FINAL"

*Fence wall at
Front property at
Silver St.*

☐ PARTIAL INSPECTION	☐ PARTIAL APPROVAL (P)	PARTIAL DESCRIPTION	
☒ APPROVED (A)	☐ STOP WORK (S)	☐ COMMENTS (C)	☐ TEMPORARY APPROVAL (T) - UNTIL
☐ REJECTED (R)	REINSPECTION REQUIRED - CALL *229-2071		☐ HOLD (H)
☐ REFEE (F)	REINSPECTION FEE REQUIRED - PAY AT CITY HALL 3RD FLOOR - 400 E. STEWART STREET.		☐ PERMIT REQUIRED
INSPECTOR SIGNATURE <i>John Carson</i>	INSPECTION DATE 12-20-91		
☒ PROJECT COMPLETE	BRING HARD CARD WITH FIRE, QUALITY CONTROL & PLANNING APPROVALS SIGNED OFF TO BLDG & SAFETY FOR C of C. ISSUANCE (Commercial Only)		
IF YOU HAVE ANY QUESTIONS ON THIS INSPECTION, YOU MAY CALL THE INSPECTOR FROM 7.00 A.M. - 7:15 A.M. OR 2.45 P.M. - 3.00 P.M. AT			229-6765

For Additional Assistance Call * 229-6251. See Reverse Side For Inspection Types.

DEPARTMENT OF BUILDING & SAFETY CITY OF LAS VEGAS

PERMIT
NUMBER

91-128854

INSPECTION
NUMBER

5

JOB ADDRESS

1800 SILVER AV

LOT NO

BLOCK NO

SUBDIVISION NAME

13

SCOTCH EIGHTY

FIRE DEPT. MAP NO

JOB PHONE

CALL-IN DATE

CALL-IN TIME

SCHEDULE DATE

2524-45

12/12/91

14:32

12/13/91

INSPECTOR NO

INSPECTOR NAME

68

JOHN CARSON

INSPECTION
REQUESTED

FOOTING, LAYOUT, REBAR, ZONING (101)

A.M. BLOCK WALL

Steel not in FTG trench

☐ PARTIAL
INSPECTION☐ PARTIAL
APPROVAL (P)

PARTIAL DESCRIPTION

☐ APPROVED
(A)☐ STOP
WORK (S)☒ COMMENTS
(C)☐ TEMPORARY
APPROVAL (T) — UNTIL☐ HOLD
(H)☒ REJECTED (R)

REINSPECTION REQUIRED - CALL *799-2071

☐ REFEE (F)REINSPECTION FEE REQUIRED - PAY AT CITY HALL
3RD FLOOR - 400 E. STEWART STREET.☐ PERMIT
REQUIREDINSPECTOR
SIGNATURE

John Carson

INSPECTION DATE

12-13-91

☐ PROJECT
COMPLETEBRING HARD CARD WITH FIRE, QUALITY CONTROL & PLANNING APPROVALS
SIGNED OFF TO BLDG & SAFETY FOR C of O. ISSUANCE (Commercial Only)IF YOU HAVE ANY QUESTIONS ON THIS INSPECTION, YOU MAY
CALL THE INSPECTOR FROM 7:00 A.M. - 7:15 A.M. OR 2:45 P.M. - 3:00 P.M. AT

229-6765

FOR ADDITIONAL ASSISTANCE CALL *386-6251
SEE REVERSE SIDE FOR INSPECTION TYPES* EFFECTIVE JULY 1, 1991
PHONE PREFIX WILL BE 229.

DEPARTMENT OF BUILDING & SAFETY CITY OF LAS VEGAS

1	PERMIT NUMBER 91-128854	INSPECTION NUMBER 12
JOB ADDRESS: 1800 SILVER AV		
LOT NO. 	BLOCK NO. 13	SUBDIVISION NAME SCOTCH EIGHTY
FIRE DEPT MAP NO 2524-45	JOB PHONE 	CALL-IN DATE 12/19/91
CALL-IN TIME 15:57		SCHEDULE DATE 12/20/91
INSPECTOR NO. 68	INSPECTOR NAME JOHN CARSON	
INSPECTION REQUESTED BUILDING FINAL (140)		

?"FINAL"

Fence wall at
Front property at
Silver St.

☐ PARTIAL INSPECTION	☐ PARTIAL APPROVAL (P)	PARTIAL DESCRIPTION 	
☒ APPROVED (A)	☐ STOP WORK (S)	☐ COMMENTS (C) 	☐ TEMPORARY APPROVAL (T) - UNTIL
☐ REJECTED (R)		☐ HOLD (H)	
☐ REFEE (F)		☐ PERMIT REQUIRED	
INSPECTOR SIGNATURE John Carson		INSPECTION DATE 12-20-91	
☒ PROJECT COMPLETE		BRING HARD CARD WITH FIRE QUALITY CONTROL & PLANNING APPROVALS SIGNED OFF TO BLDG & SAFETY FOR CLOSURE ISSUANCE (Commercial Only) 	
IF YOU HAVE ANY QUESTIONS ON THIS INSPECTION, YOU MAY CALL THE INSPECTOR FROM 7:00 A.M. - 7:15 A.M. OR 2:45 P.M. - 3:00 P.M. AT			229-6765

For Additional Assistance Call * 229-6251. See Reverse Side For Inspection Types.

DEPARTMENT OF BUILDING & SAFETY CITY OF LAS VEGAS

1	PERMIT NUMBER 91-128854	INSPECTION NUMBER 13		
JOB ADDRESS 1800 SILVER AVE				
LOT NO		BLOCK NO		SUBDIVISION NAME
		13		SCOTCH EIGHTY
FIRE DEPT MAP NO	JOB PHONE	CALL-IN DATE	CALL-IN TIME	SCHEDULE DATE
2524-45		12/17/91	15:44	12/18/91
INSPECTOR NO.		INSPECTOR NAME		
68		JOHN CARSON		
INSPECTION REQUESTED WALL GROUT & STEEL (131)				
PM				
☐ PARTIAL INSPECTION	☐ PARTIAL APPROVAL (P)	PARTIAL DESCRIPTION		
☒ APPROVED (A)	☐ STOP WORK (S)	☐ COMMENTS (C)	☐ TEMPORARY APPROVAL (T) - UNTIL	☐ HOLD (H)
☐ REJECTED (R)	REINSPECTION REQUIRED - CALL *799-2071		☐ PERMIT REQUIRED	
☐ REFEE (F)	REINSPECTION FEE REQUIRED - PAY AT CITY HALL 3RD FLOOR - 400 E. STEWART STREET.			
INSPECTOR SIGNATURE <i>[Signature]</i>			INSPECTION DATE 12-18-91	
☐ PROJECT COMPLETE	BRING HARD CARD WITH FIRE, QUALITY CONTROL & PLANNING APPROVALS SIGNED OFF TO BLDG & SAFETY FOR C of O ISSUANCE (Commercial Only)			
IF YOU HAVE ANY QUESTIONS ON THIS INSPECTION, YOU MAY CALL THE INSPECTOR FROM 7:00 A.M. - 7:15 A.M. OR 2:45 P.M. - 3:00 P.M. AT				229-6765

FOR ADDITIONAL ASSISTANCE CALL *386-6251
SEE REVERSE SIDE FOR INSPECTION TYPES

* EFFECTIVE JULY 1, 1991
PHONE PREFIX WILL BE 229.

PERMIT
NUMBER

91-128854

INSPECTION
NUMBER

21

JOB ADDRESS

1800 SILVER AV

LOT NO.

BLOCK NO.

SUBDIVISION NAME

13

SCOTCH EIGHTY

FIRE DEPT MAP NO

JOB PHONE

CALL-IN DATE

CALL-IN TIME

SCHEDULE DATE

2524-45

12/13/91

17:18

12/16/91

INSPECTOR NO

INSPECTOR NAME

68

JOHN CARSON

INSPECTION
REQUESTED

FOOTING, LAYOUT, REBAR, ZONING (101)

CLOCK BALL P.H.

Variance ok -

SEE RE-V-156-91

for wall Hgt & location -
 wall Built per structural
 calcs By Steven Osterwald

☐ PARTIAL INSPECTION	☐ PARTIAL APPROVAL (P)	PARTIAL DESCRIPTION	
☒ APPROVED (A)	☐ STOP WORK (S)	☒ COMMENTS (C)	☐ TEMPORARY APPROVAL (T) - UNTIL
☐ REJECTED (R)	REINSPECTION REQUIRED - CALL *799-2071		☐ HOLD (H)
☐ REFEE (F)	REINSPECTION FEE REQUIRED - PAY AT CITY HALL 3RD FLOOR - 400 E. STEWART STREET.		☐ PERMIT REQUIRED

INSPECTOR
SIGNATURE

John Carson

INSPECTION DATE

12-16-91

☐ PROJECT
COMPLETEBRING HARD CARD WITH FIRE, QUALITY CONTROL & PLANNING APPROVALS
SIGNED OFF TO BLDG & SAFETY FOR C. of O. ISSUANCE (Commercial Only):IF YOU HAVE ANY QUESTIONS ON THIS INSPECTION, YOU MAY
CALL THE INSPECTOR FROM 7:00 A.M. - 7:15 A.M. OR 2:45 P.M. - 3:00 P.M. AT

229-6765

DEPARTMENT OF BUILDING & SAFETY CITY OF LAS VEGAS

☒ PERMIT NUMBER	91-128746	☒ INSPECTION NUMBER	1
JOB ADDRESS 1800 SILVER AV			
LOT NO.	BLOCK NO.	SUBDIVISION NAME	
	13	SCOTCH EIGHTY	
FIRE DEPT MAP NO.	JOB PHONE	CALL-IN DATE	CALL-IN TIME
2524-45	474-4477	02/19/92	13:40
INSPECTOR NO.	INSPECTOR NAME		
68	JOHN CARSON		
INSPECTION REQUESTED	BUILDING FINAL (140)		

"FINAL"

*Note: Final ELECTRICAL
Insp. Is REQUIRED*

*SEE BACK of THIS
Card*

☐ PARTIAL INSPECTION	☐ PARTIAL APPROVAL (P)	PARTIAL DESCRIPTION	
☒ APPROVED (A)	☐ STOP WORK (S)	☐ COMMENTS (C)	☐ TEMPORARY APPROVAL (T) -- UNTIL
☐ REJECTED (R)	REINSPECTION REQUIRED - CALL *229-2071		☐ HOLD (H)
☐ REFEE (F)	REINSPECTION FEE REQUIRED - PAY AT CITY HALL 3RD FLOOR - 400 E. STEWART STREET.		☐ PERMIT REQUIRED
INSPECTOR SIGNATURE	<i>John Carson</i>		INSPECTION DATE <i>2-20-92</i>
☒ PROJECT COMPLETE	BRING HARD CARD WITH FIRE, QUALITY CONTROL & PLANNING APPROVALS SIGNED OFF TO BLDG & SAFETY FOR C. of ISSUANCE (Commercial Only)		
IF YOU HAVE ANY QUESTIONS ON THIS INSPECTION, YOU MAY CALL THE INSPECTOR FROM 7:00 A.M. - 7:15 A.M. OR 2:45 P.M. - 3:00 P.M. AT			229-6765

For Additional Assistance Call * 229-6251. See Reverse Side For Inspection Types.

DEPARTMENT OF BUILDING & SAFETY CITY OF LAS VEGAS

☒ PERMIT NUMBER	91-128746	INSPECTION NUMBER	9
JOB ADDRESS 1800 SILVER AV			
LOT NO.	BLOCK NO.	SUBDIVISION NAME	
	13	SCOTCH EIGHTY	
FIRE DEPT. MAP NO.	JOB PHONE	CALL-IN DATE	CALL-IN TIME
2524-45	474-4477	12/11/91	16:02
INSPECTOR NO.	INSPECTOR NAME		
68	JOHN CARSON		
INSPECTION REQUESTED	FOOTING, LAYOUT, REBAR, ZONING (101)		

CHAIN LINK FENCE POSTS

Subject to %

Conform to codes -

12" diameter hole

REQUIRED (HOLD ONLY)

Need copy of permit

Call zoning - Ron Hansen -
send out a zoning inspector
229-6251

☐ PARTIAL INSPECTION	☐ PARTIAL APPROVAL (P)	PARTIAL DESCRIPTION	
☒ APPROVED (A)	☐ STOP WORK (S)	☒ COMMENTS (C)	☐ TEMPORARY APPROVAL (T) - UNTIL
☐ REJECTED (R)	REINSPECTION REQUIRED - CALL *799-2071		☐ HOLD (H)
☐ REFEE (F)	REINSPECTION FEE REQUIRED - PAY AT CITY HALL 3RD FLOOR - 400 E. STEWART STREET.		☐ PERMIT REQUIRED
INSPECTOR SIGNATURE John Carson		INSPECTION DATE 12-12-91	
☒ PROJECT COMPLETE		BRING HARD CARD WITH FIRE, QUALITY CONTROL & PLANNING APPROVALS SIGNED OFF TO BLDG & SAFETY FOR C of ISSUANCE (Commercial Only)	
IF YOU HAVE ANY QUESTIONS ON THIS INSPECTION, YOU MAY CALL THE INSPECTOR FROM 7:00 A.M. - 7:15 A.M. OR 2:45 P.M. - 3:00 P.M. AT			229-6765

FOR ADDITIONAL ASSISTANCE CALL *386-6251
SEE REVERSE SIDE FOR INSPECTION TYPES

*EFFECTIVE JULY 1, 1991
PHONE PREFIX WILL BE 229.

DEPARTMENT OF BUILDING & SAFETY CITY OF LAS VEGAS

2	PERMIT NUMBER	91-128746	INSPECTION NUMBER	9
JOB ADDRESS 1800 SILVER AV				
LOT NO.	BLOCK NO	SUBDIVISION NAME		
	13	SCOTCH EIGHTY		
FIRE DEPT. MAP NO.	JOB PHONE	CALL-IN DATE	CALL-IN TIME	SCHEDULE DATE
2524-45	474-4477	12/11/91	16:02	12/12/91
INSPECTOR NO.	INSPECTOR NAME			
68	JOHN CARSON			
INSPECTION REQUESTED FOOTING, LAYOUT, REBAR, ZONING (101)				

CHAIN LINK FENCE POSTS

Subject to %

Conform to codes -

12" diameter hole

REQUIRED (FIB only)

Need copy of permit

Call zoning - Ron Hansen -
send out a zoning inspector
229-6251

☐ PARTIAL INSPECTION	☐ PARTIAL APPROVAL (P)	PARTIAL DESCRIPTION		
☒ APPROVED (A)	☐ STOP WORK (S)	☒ COMMENTS (C)	☐ TEMPORARY APPROVAL (T) - UNTIL	☐ HOLD (H)
☐ REJECTED (R)	REINSPECTION REQUIRED - CALL *799-2071		☐ PERMIT REQUIRED	
☐ REFEE (F)	REINSPECTION FEE REQUIRED - PAY AT CITY HALL 3RD FLOOR - 400 E. STEWART STREET.			
INSPECTOR SIGNATURE John L. Carson		INSPECTION DATE 12-12-91		
☒ PROJECT COMPLETE		BRING HARD CARD WITH FIRE, QUALITY CONTROL & PLANNING APPROVALS SIGNED OFF TO BLDG & SAFETY FOR C of C ISSUANCE (Commercial Only)		
IF YOU HAVE ANY QUESTIONS ON THIS INSPECTION, YOU MAY CALL THE INSPECTOR FROM 7:00 A.M. - 7:15 A.M. OR 2:45 P.M. - 3:00 P.M. AT				229-6765

FOR ADDITIONAL ASSISTANCE CALL *386-6251
SEE REVERSE SIDE FOR INSPECTION TYPES

*EFFECTIVE JULY 1, 1991
PHONE PREFIX WILL BE 229.

DEPARTMENT OF BUILDING & SAFETY CITY OF LAS VEGAS

☐ PERMIT NUMBER	91-111 75-8		☐ INSPECTION NUMBER	
JOB ADDRESS				
1200 Silver				
LOT NO.	BLOCK NO.	SUBDIVISION NAME		
FIRE DEPT. MAP NO.	JOB PHONE	CALL-IN DATE	CALL-IN TIME	SCHEDULE DATE
INSPECTOR NO.	INSPECTOR NAME			
44	THOM COOLEY			
INSPECTION REQUESTED	101 FOOTING			
TEMP METAL FENCE ENCLOSURE MUST BE ON SAID PROPERTY INCLUDING FOOTINGS N.E. PROPERTY LINE				
☐ PARTIAL INSPECTION	☐ PARTIAL APPROVAL (P)	PARTIAL DESCRIPTION		
☒ APPROVED (A)	☐ STOP WORK (S)	☐ COMMENTS (C)	☐ TEMPORARY APPROVAL (T) - UNTIL	☐ HOLD (H)
☐ REJECTED (R)	REINSPECTION REQUIRED - CALL *799-2071		☐ PERMIT REQUIRED	
☐ REFEE (F)	REINSPECTION FEE REQUIRED - PAY AT CITY HALL 3RD FLOOR - 400 E. STEWART STREET.			
INSPECTOR SIGNATURE	Thom Cooley #44		INSPECTION DATE	
			10/17/91	
☒ PROJECT COMPLETE	BRING HARD CARD WITH FIRE, QUALITY CONTROL & PLANNING APPROVALS SIGNED OFF TO BLDG & SAFETY FOR C of O (ISSUANCE Commercial Only)			
IF YOU HAVE ANY QUESTIONS ON THIS INSPECTION, YOU MAY CALL THE INSPECTOR FROM 7:00 A.M. - 7:15 A.M OR 2 45 PM - 3:00 PM AT				

FOR ADDITIONAL ASSISTANCE CALL *386-6251
SEE REVERSE SIDE FOR INSPECTION TYPES

* EFFECTIVE JULY 1, 1991
PHONE PREFIX WILL BE 229.

DEPARTMENT OF BUILDING & SAFETY CITY OF LAS VEGAS

☐	PERMIT NUMBER	91-120292		INSPECTION NUMBER	
JOB ADDRESS <i>1800 Silver</i>					
LOT NO.		BLOCK NO.		SUBDIVISION NAME	
FIRE DEPT. MAP NO.		JOB PHONE		CALL-IN DATE	CALL-IN TIME
		<i>361-8020</i>		<i>9-27-91</i>	<i>10:11:55 A</i>
INSPECTOR NO.		INSPECTOR NAME			
<i>80</i>					
INSPECTION REQUESTED		<i>Septic tank abandonment</i> <i>Truck will be there at 11 AM</i> <i>Building sewer 405 is approved</i> <i>ok to backfill the septic tanks</i>			
☐	PARTIAL INSPECTION	☐	PARTIAL APPROVAL (P)	PARTIAL DESCRIPTION	
☒	APPROVED (A)	☐	STOP WORK (S)	☐	COMMENTS (C)
				☐	TEMPORARY APPROVAL (T) — UNTIL
					☐
					HOLD (H)
☐	REJECTED (R)	REINSPECTION REQUIRED - CALL *799-2071			☐
☐	REFEE (F)	REINSPECTION FEE REQUIRED - PAY AT CITY HALL 3RD FLOOR - 400 E. STEWART STREET.			
INSPECTOR SIGNATURE		<i>Tom Iugino</i>			INSPECTION DATE
					<i>9-30-91</i>
☐	PROJECT COMPLETE	BRING HARD CARD WITH FIRE, QUALITY CONTROL & PLANNING APPROVALS SIGNED OFF TO BLDG & SAFETY FOR C. of O ISSUANCE (Commercial Only)			
IF YOU HAVE ANY QUESTIONS ON THIS INSPECTION, YOU MAY CALL THE INSPECTION FROM 7:00 A.M. - 7:15 A.M. OR 2:45 P.M. - 3:00 P.M. AT					

FOR ADDITIONAL ASSISTANCE CALL *386-6251
SEE REVERSE SIDE FOR INSPECTION TYPES

* EFFECTIVE JULY 1, 1991
PHONE PREFIX WILL BE 229.

DEPARTMENT OF BUILDING & SAFETY CITY OF LAS VEGAS



**PERMIT
NUMBER**

**INSPECTION
NUMBER**

JOB ADDRESS

1800 SILVER

LOT NO.

BLOCK NO.

SUBDIVISION NAME

FIRE DEPT MAP NO.

JOB PHONE

CALL-IN DATE

CALL-IN TIME

SCHEDULE DATE

INSPECTOR NO.

INSPECTOR NAME

44

THOM COOPER

**INSPECTION
REQUESTED**

915 INVESTIGATION

1. GRADING PERMIT READ

2. TENNIS COURT PERMIT
READ INCLUDING
FENCING

☐ PARTIAL
INSPECTION

☐ PARTIAL
APPROVAL (P)

PARTIAL DESCRIPTION

☐ APPROVED
(A)

☐ STOP
WORK (S)

☐ COMMENTS
(C)

☐ TEMPORARY
APPROVAL (T) — UNTIL

☐ HOLD
(H)

☐ REJECTED (R)

REINSPECTION REQUIRED - CALL * 799-2071

☐ REFEE (F)

REINSPECTION FEE REQUIRED - PAY AT CITY HALL
3RD FLOOR - 400 E. STEWART STREET.

☐ PERMIT
REQUIRED

**INSPECTOR
SIGNATURE**

INSPECTION DATE

☒ **PROJECT
COMPLETE**


BRING HARD CARD WITH FIRE, QUALITY CONTROL & PLANNING APPROVALS
SIGNED OFF TO BLDG & SAFETY FOR C. of O. ISSUANCE (Commercial Only)

IF YOU HAVE ANY QUESTIONS ON THIS INSPECTION, YOU MAY
CALL THE INSPECTOR FROM 7:00 A.M. - 7:15 A.M. OR 2:45 P.M. - 3:00 P.M. AT

FOR ADDITIONAL ASSISTANCE CALL * 386-6251
SEE REVERSE SIDE FOR INSPECTION TYPES

* EFFECTIVE JULY 1, 1991
PHONE PREFIX WILL BE 229.

DEPARTMENT OF BUILDING & SAFETY CITY OF LAS VEGAS

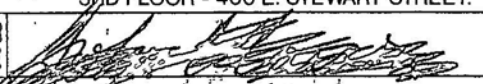K	PERMIT NUMBER	91-128995	INSPECTION NUMBER	2
JOB ADDRESS				
1800 SILVER AV				
LOT NO.		BLOCK NO.		SUBDIVISION NAME
FIRE DEPT. MAP NO		JOB PHONE	CALL-IN DATE	CALL-IN TIME
2524-45		739-8554	02/19/92	13:41
INSPECTOR NO.		INSPECTOR NAME		
68		JOHN CARSON		
<i>ELECTRICAL</i>				
INSPECTION REQUESTED		BUILDING FINAL (140)		
		<i>Final</i>		
"FINAL"/GATE IS LEFT UNLOCKED/PERM TO ENTER 240				
☐ PARTIAL INSPECTION		☐ PARTIAL APPROVAL (P)		PARTIAL DESCRIPTION
☐ APPROVED (A)	☐ STOP WORK (S)	☐ COMMENTS (C)	☐ TEMPORARY APPROVAL (T) - UNTIL	☐ HOLD (H)
☐ REJECTED (R)	REINSPECTION REQUIRED - CALL * 229-2071			☐ PERMIT REQUIRED
☐ REFEE (F)	REINSPECTION FEE REQUIRED - PAY AT CITY HALL 3RD FLOOR - 400 E. STEWART STREET.			
INSPECTOR SIGNATURE			INSPECTION DATE	
			2-20-92	
☐ PROJECT COMPLETE		BRING HARD CARD WITH FIRE, QUALITY CONTROL & PLANNING APPROVALS SIGNED OFF TO BLDG & SAFETY FOR C. of O ISSUANCE (Commercial Only)		
IF YOU HAVE ANY QUESTIONS ON THIS INSPECTION, YOU MAY CALL THE INSPECTOR FROM 7 00 A.M. - 7:15 A.M. OR 2:45 P.M. - 3:00 P.M. AT				229-6765

For Additional Assistance Call * 229-6251. See Reverse Side For Inspection Types.

DEPARTMENT OF BUILDING & SAFETY CITY OF LAS VEGAS

☒ PERMIT NUMBER	91-128746	INSPECTION NUMBER	1
JOB ADDRESS 1800 SILVER AV			
LOT NO.	BLOCK NO 13	SUBDIVISION NAME SCOTCH EIGHTY	
FIRE DEPT. MAP NO. 2524-45	JOB PHONE 474-4477	CALL-IN DATE 02/19/92	CALL-IN TIME 13:40
SCHEDULE DATE 02/20/92			
INSPECTOR NO 68	INSPECTOR NAME JOHN CARSON		
INSPECTION REQUESTED	BUILDING FINAL (140)		

"FINAL"

*Note: Final ELECTRICAL
Insq. IS REQUIRED*

*SEE BACK of THIS
Card*

☐ PARTIAL INSPECTION	☐ PARTIAL APPROVAL (P)	PARTIAL DESCRIPTION	
☒ APPROVED (A)	☐ STOP WORK (S)	☐ COMMENTS (C)	☐ TEMPORARY APPROVAL (T) — UNTIL
☐ REJECTED (R)	☐ HOLD (H)		
☐ REFEE (F)	REINSPECTION REQUIRED - CALL * 229-2071		☐ PERMIT REQUIRED
REINSPECTION FEE REQUIRED - PAY AT CITY HALL 3RD FLOOR - 400 E. STEWART STREET.			
INSPECTOR SIGNATURE <i>John Carson</i>	INSPECTION DATE 2-20-92		
☒ PROJECT COMPLETE	BRING HARD CARD WITH FIRE, QUALITY CONTROL & PLANNING APPROVALS SIGNED OFF TO BLDG & SAFETY FOR C. of O ISSUANCE (Commercial Only)		
IF YOU HAVE ANY QUESTIONS ON THIS INSPECTION, YOU MAY CALL THE INSPECTOR FROM 7:00 A.M. - 7:15 A.M OR 2:45 P.M. - 3:00 P.M. AT			229-6765

For Additional Assistance Call * 229-6251. See Reverse Side For Inspection Types.

DEPARTMENT OF BUILDING & SAFETY CITY OF LAS VEGAS

☒ PERMIT NUMBER	91-128995		INSPECTION NUMBER		2
JOB ADDRESS 1800 SILVER AV					
LOT NO		BLOCK NO		SUBDIVISION NAME	
FIRE DEPT. MAP NO.	JOB PHONE	CALL-IN DATE	CALL-IN TIME	SCHEDULE DATE	
2524-45	739-8554	02/19/92	13:41	02/20/92	
INSPECTOR NO.		INSPECTOR NAME			
68		JOHN CARSON			
INSPECTION REQUESTED		BUILDING FINAL (140)		<i>ELECTRICAL</i> <i>Final</i>	
"FINAL"/GATE IS LEFT UNLOCKED/PERM TO ENTER <i>(scribble)</i> <i>VOID - Wrong insp. called</i>					
☐ PARTIAL INSPECTION	☐ PARTIAL APPROVAL (P)	PARTIAL DESCRIPTION			
☐ APPROVED (A)	☐ STOP WORK (S)	☐ COMMENTS (C)	☐ TEMPORARY APPROVAL (T) — UNTIL	☐ HOLD (H)	
☐ REJECTED (R)	REINSPECTION REQUIRED - CALL *229-2071			☐ PERMIT REQUIRED	
☐ REFEE (F)	REINSPECTION FEE REQUIRED - PAY AT CITY HALL 3RD FLOOR - 400 E. STEWART STREET.				
INSPECTOR SIGNATURE <i>[Signature]</i>			INSPECTION DATE <i>2-20-92</i>		
☐ PROJECT COMPLETE	BRING HARD CARD WITH FIRE, QUALITY CONTROL & PLANNING APPROVALS SIGNED OFF TO BLDG & SAFETY FOR C. of O. ISSUANCE (Commercial Only)				
IF YOU HAVE ANY QUESTIONS ON THIS INSPECTION, YOU MAY CALL THE INSPECTOR FROM 7:00 A.M. - 7 15 A.M. OR 2:45 P.M. - 3 00 P.M. AT					229-6765

For Additional Assistance Call * 229-6251. See Reverse Side For Inspection Types.

DEPARTMENT OF BUILDING & SAFETY CITY OF LAS VEGAS



PERMIT
NUMBER

91-128995

INSPECTION
NUMBER

#10

JOB ADDRESS

1800 ZICKLE LN SILVER

LOT NO

BLOCK NO.

SUBDIVISION NAME

FIRE DEPT MAP NO.

JOB PHONE

CALL-IN DATE

CALL-IN TIME

SCHEDULE DATE

INSPECTOR NO.

INSPECTOR NAME

75

REN PATTERSON

INSPECTION
REQUESTED

240

☐ PARTIAL
INSPECTION

☐ PARTIAL
APPROVAL (P)

PARTIAL DESCRIPTION

☒ APPROVED
(A)

☐ STOP
WORK (S)

☐ COMMENTS
(C)

☐ TEMPORARY
APPROVAL (T) — UNTIL

☐ HOLD
(H)

☐ REJECTED (R)

REINSPECTION REQUIRED - CALL *799-2071

☐ REFEE (F)

REINSPECTION FEE REQUIRED - PAY AT CITY HALL
3RD FLOOR - 400 E. STEWART STREET.

☐ PERMIT
REQUIRED

INSPECTOR
SIGNATURE

R. Patterson

INSPECTION DATE

2-20-92

☐ PROJECT
COMPLETE

BRING HARD CARD WITH FIRE, QUALITY CONTROL & PLANNING APPROVALS
SIGNED OFF TO BLDG & SAFETY FOR C of O. ISSUANCE (Commercial Only)

IF YOU HAVE ANY QUESTIONS ON THIS INSPECTION, YOU MAY
CALL THE INSPECTOR FROM 7:00 A.M. - 7:15 A.M OR 2 45 P.M. - 3:00 P.M. AT

FOR ADDITIONAL ASSISTANCE CALL *386-6251
SEE REVERSE SIDE FOR INSPECTION TYPES

*EFFECTIVE JULY 1, 1991
PHONE PREFIX WILL BE 229.

DEPARTMENT OF BUILDING & SAFETY CITY OF LAS VEGAS

☒ PERMIT NUMBER	91128995	INSPECTION NUMBER	#10
JOB ADDRESS 1800 SILVER AV. <i>1800 Silver</i>			
LOT NO.	BLOCK NO. <i>5, 6, 7, 8, 9, 10</i>	SUBDIVISION NAME <i>SILVER</i>	
FIRE DEPT MAP NO.	JOB PHONE	CALL-IN DATE 12/13/91	CALL-IN TIME 09:33
		SCHEDULE DATE 12/16/91	
INSPECTOR NO. 75	INSPECTOR NAME PATTERSON, RON		

INSPECTION REQUESTED	201 UNDERGROUND ELECTRICAL
----------------------	----------------------------

Tennis Court.

☐ PARTIAL INSPECTION	☐ PARTIAL APPROVAL (P)	PARTIAL DESCRIPTION		
☒ APPROVED (A)	☐ STOP WORK (S)	☐ COMMENTS (C)	☐ TEMPORARY APPROVAL (T) — UNTIL	☐ HOLD (H)
☐ REJECTED (R)	REINSPECTION REQUIRED - CALL *799-2071			☐ PERMIT REQUIRED
☐ REFEE (F)	REINSPECTION FEE REQUIRED - PAY AT CITY HALL 3RD FLOOR - 400 E. STEWART STREET.			

INSPECTOR SIGNATURE <i>R. Patterson</i>	INSPECTION DATE <i>12-16-91</i>
☐ PROJECT COMPLETE	BRING HARD CARD WITH FIRE, QUALITY CONTROL & PLANNING APPROVALS SIGNED OFF TO BLDG & SAFETY FOR C. OF O. ISSUANCE (Commercial Only)

IF YOU HAVE ANY QUESTIONS ON THIS INSPECTION, YOU MAY CALL THE INSPECTOR FROM 7:00 A.M. - 7:15 A.M. OR 2:45 P.M. - 3:00 P.M. AT

CITY OF LAS VEGAS, NEVADA

PERMIT NO.

92-157433

DEPARTMENT OF BUILDING AND SAFETY
PHONE 229-6251

FOR 000-0074

BUILDING PERMIT

FOR: Single Family Dwelling, Remodel
Additions, Misc. Residential ConstructionPLAN CHECK NO. *M-5246*

096190

CONST. VAL. \$ *4900*ADDRESS OF CONSTRUCTION *1800 Silver Ave.*OWNER *Dr. Edison Parker*

PHONE

LOT(s) *Rt 13* SUBDIVISION *Scotch Siding*ZONE *RE*PROPOSED CONSTRUCTION *RE ROOF**Class C Roof*

USE

THIS PERMIT FOR BLDG ☐ A/C ☐ ELEC. ☐ PLBG. ☐OTHER PERMITS REQD FENCE ☐OFF SITE ☐SWIM POOL ☐FLOOR AREA BSMT _____ 1ST *49 sqs* 2ND _____ GARAGE _____ PORCH _____ TOTAL _____CONTRACTOR *Simpson's Roofing Service*STATE LICENSE NO. *028185*CITY LICENSE NO. *01-0314-2-039403*

ARCHITECT _____ ENGINEER _____

MASTER PLUMBER/
CONTRACTOR _____ MASTER ELECTRICIAN/
CONTRACTOR _____

OTHER INSPECTIONS AND FEES

- 1 Inspections outside of normal business hours = \$30.00 per hour (minimum charge three hours)
- 2 Re-inspection fee during normal business hours assessed under provisions of TABLE 3-A of the Uniform Building Code = \$30.00 per hour.
- 3 Inspections during normal business hours for which no fee is specifically indicated = \$30.00 per hour (minimum charge one half hour)
- 4 Additional plan review required by changes, additions, or revisions to approved plans = \$30.00 per hour (minimum charge two hours)

CONDITIONS OF THE PERMIT:

1. I agree to call the City Building Department for inspections before concrete is poured, before rough wiring, electrical, plumbing, framing is covered. Also for air conditioning, drywall and sheathing inspection
2. I agree that when the job is completed that I will call for final inspection before occupancy
3. I agree to perform all construction in accordance with City Ordinances and Building Codes.
4. The Contractor's signature below denotes authority from the owner to sign in his behalf and that the owner is aware of all requirements of this application and permit. Separate permits must be taken out for work outlined above this agreement
5. I have read and understand the contents of this application and permit; I hereby state that the information I have supplied on this application is true and correct.
6. Approval for the work under this permit will be given only after refuse and debris have been removed from job site and public right of way.
7. 24 HOUR MINIMUM NOTICE REQUIRED FOR INSPECTIONS

SPECIAL CONDITIONS.

re roof
1/2 in
Class C

BY _____
I HEREBY DECLARE THAT I AM THE LEGAL OWNER OF THE ABOVE PROPERTY

OWNER

BY *Gregory A Simpson* *Contractor*

AGENT

I hereby certify that I have reviewed this application and the proposed plans and have found that the proposed development meets the requirements of the City of Las Vegas Flood Hazard Reduction Ordinance for the issuance of this Development Permit.

LAND DEVELOPMENT AND FLOOD CONTROL ENGINEER

DATE

ELECTRICAL

FEE

PLANNING DEPT

DATE

BUILDING DEPT

DATE

PLUMBING		FEE
WATER DISTRIBUTION	6.00	
SEWER SYSTEM - NEW OR MODIFICATION	10.00	
FIXTURES - WATER SOFTENER, H/W HEATER	2.00	
GARBAGE DISPOSAL - WASHER	2.00	
FUEL PIPING	6.00	
IRRIGATION SYSTEM	8.00	
MISC.		
2310 - 2433	TOTAL	
AIR CONDITIONING		FEE
NEW UNIT - 3 TON = 9.00 OVER = 16.50		
FURNACE TO 100,000/9.00 OVER/11.00		
VAPORATIVE COOLER	6.95	
VENTILATION FAN	2.55	
2310 - 2435	TOTAL	

RECEPTACLE _____ SWITCH _____	.45
EACH LIGHT FIXTURE OR SOCKET _____	35
SPECIAL OUTLET, APPLIANCE ETC.	75
SERVICE/PANEL - SUB/3 25-200A/6 45-400A/13 40	
A.C. UNIT OR MOTORS	3.25
2310 - 2432	TOTAL
MISC.	

08/24/92

2310 - 2431 PLAN REVIEW

2310 - 2401 BLDG PERMIT

7143 - 2973 SEWER CONNECTION

6122 - 3352 TORTOISE

- 2897 P.I.F

88100-1232 TRANSPORT

TOTAL FEES

RECEIVED 005**
MUST BE MACHINE VALIDATED
SFD 67.00
CHEK 67.00
2086A000 10:56

PERMIT NO.

Permit Expires 180 Days After Abandonment of Work

CITY OF LAS VEGAS, NEVADA

DEPARTMENT OF BUILDING AND SAFETY
PHONE 386-6251

PERMIT NO. 01-100292

PLUMBING PERMIT

LOG NO. & AREA

M-7008

DATE



57068

CONST. VAL. \$

ADDRESS OF
CONSTRUCTION

1800 SILVER

OWNER

SUSAN PARKER

PHONE

361-8020

CONTRACTOR

Cross Country Pipeline

STATE
LICENSE NO

17622

CITY
LICENSE NO.

001698

LOT(s)

BLOCK

SUBDIVISION

ZONE

PROPOSED CONSTRUCTION

sewer hookup

PLUMBING
PERMIT NO

USE

Approval for the work under this permit will be given only after refuse
and debris have been removed from job site and public right of way

UNITS	DESCRIPTION	FEE	TOTAL
PERMIT ISSUANCE			
	For Issuing Each Permit	10.00	1000
	For Issuing Each Supplemental Permit	4.50	
FIXTURE CHARGE			
	Bathtub, Shower, Lavatory, Toilet, Urinal EA	2.00	
	Floor Drain, Floor Sink, Wash Tray, Sink EA	2.00	
	Garbage Disposal, Clothes Washer, Dishwasher (residential) EA	2.00	
	Garbage Disposal (commercial) EA	8.00	
	Clothes Washer, Dishwasher (commercial) EA	2.00	
	Clothes Dryer (gas) (venting)	2.00	
	Dental Unit	8.00	
	Drinking Fountain	2.00	
	Refrigerator - Ice Maker, Water Dispenser	2.00	
	Any other water using equipment, Attached Coffee Makers, Ice Makers	2.00	
	Hot Water Heater (Gas or Electric) EA	2.00	
SEWER SYSTEM			
	New, Replacement, Modification, or Any Drainage Work	10.00	1000
	Grease or Sand Trap or Interceptor	2.00	
	Trailer Trap (rental parks)	5.00	
WATER SOFTENERS			
	Non Permanent Type (rental)	2.00	
	Permanent Type (connected to drain)	2.00	
WATER DISTRIBUTION SYSTEM			
	Single Family Dwelling	6.00	
	Multi-Family Dwelling	6.00	
	Plus Each Dwelling Unit	3.00	
	Commercial Building per floor	3.00	
	Plus Each Unit (leased space or office)	2.00	
	Hotel or Motel	8.00	
	Plus Each Unit	3.00	
	Trailer Park	30.00	
	Plus Each Space	2.00	
	Irrigation Single Family Dwelling	8.00	
	Irrigation Commercial Fee Based on Building Code Valuation Chart		
	Construction Valuation		

UNITS	DESCRIPTION	FEE	TOTAL
FUEL PIPING SYSTEM			
	Single Family Dwelling	6.00	
	Multi-Family Dwelling	10.00	
	Plus Each Unit	2.00	
	Commercial Building (per floor)	6.00	
	Plus Each Unit (leased space or office)	6.00	
	Medium Pressure System (Plan Check)	12.00	
	Each Gas Appliance (Any Type)	2.00	
	Steam Boilers	5.00	
SOLAR ENERGY SYSTEMS			
	Collectors (including piping) (per collector)	5.00	
	Storage Tanks (each)	5.00	
PIPELINE CONTRACT			
	For Onsite Sewer, Gas or Water Contract Value Fee based on Building Code Permit Valuation Chart		
OTHER INSPECTIONS AND FEES:			
	Inspections outside of normal business hours (minimum charge—three hours)	25.00 per hour	
	Under provisions of Table 3-A of the Uniform Building Code, work which has been inspected once and not approved may be subject to a Reinspection Fee not less than \$30.00 per each inspection during business hours	30.00 each	
	Additional plan review required by changes Additions to or revisions to approved plans (minimum charge two hours)	30.00 per hour	
	Plumbing permit fees may be computed the same as building permit fees by using the cost of installation for valuation amount when such work is not included in the above schedule		
	Construction Valuation		

FOR INSPECTIONS
CALL 799-2071SEWER # 7114-3654
CONNECTION

FIXTURES X 09/19/91

FEE

2310-2403

PERMIT
FEE

20.00

TOTAL
FEES

RECEIPT

##0002##

PLBG 20.00

CHK 20.00

2020A000 12:33

I hereby certify that I have carefully examined and read the above application; that the same is true and correct; and that the work herein described is to be done in accordance with all the provisions of the applicable Ordinances of the City of Las Vegas, Nevada and the State Laws, whether herein specified or not

SIGNED

CONTRACTOR

MASTER CARD NO

BY

Registered Master Plumber Spec Contr or Owner

BUILDING DEPT

DATE

PERMIT NO.

CITY OF LAS VEGAS, NEVADA

PERMIT NO. 91-111758

DEPARTMENT OF BUILDING AND SAFETY
PHONE 386-6251

071

DEVELOPMENT PERMIT

FOR: Fence, Wall, Retaining Wall

LOG NO. & AREA

M-4945

DATE

45530

CONST. VAL. \$

510.00

ADDRESS OF
CONSTRUCTION

1800 Silver Ave.

OWNER

Edson O. Parker

PHONE

4744477

CONTRACTOR

Cancer

STATE

LICENSE NO.

CITY

LICENSE NO.

LOT(s)

9

BLOCK

13

SUBDIVISION

Sister Eglis Adm

ZONE:

R-E

☐ CONSTRUCTION PLANS SUBMITTED BY OWNER/CONTRACTOR☒ CONSTRUCTION DESIGN BY CITY DESIGN SHEET.

ENGINEER

Approval for the work under this permit will be given only after refuse and debris have been removed from job site and public right of way

DESCRIPTION	TOTAL LIN FT	TOTAL SQ FT
CHAIN LINK OR WIRE MESH		
ORNAMENTAL IRON		
WOOD		
MASONRY	6 34	204
RETAINING		

OTHER INSPECTIONS AND FEES

1. Inspections outside of normal business hours = \$30.00 per hour (minimum charge three hours)
2. Re-inspection fee during normal business hours assessed under provisions of TABLE 3-A of the Uniform Building Code = \$30.00 each
3. Inspections during normal business hours for which no fee is specifically indicated = \$30.00 per hour (minimum charge one half hour)
4. Additional plan review required by changes, additions or revisions at approved plans = \$30.00 per hour (minimum charge two hours)

as per city design

CONDITIONS OF THE PERMIT:

1. Any type of retaining wall must be engineered by a Civil or Structural Engineer
2. If a home owner takes out the Building Permit and if the owner sublets the work to a Contractor, then the Contractor must take out the permit and pay for it.
3. No fence or wall can be built on City property or rights-of-way, but this is not intended to preclude construction within utility easements if utilities will not be damaged or made inaccessible
4. The fence or wall shall not enclose any water meter, light standard, or fire alarm box and shall not come closer than 24" from the nearest fire hydrant outlet
5. Department Inspectors must approve footings before concrete is poured and block wall reinforcing before grouting is done.
6. Maximum height of any wall or fence is 6', side and rear yards, 4' maximum in front yard with the vertical surface above the height of 2' - 50% open
7. I must not obstruct required onsite parking space (2 spaces for each dwelling unit) by the erection of this fence or wall
8. By the signing of this application I herewith agree to the requirements outlined above.

FOR INSPECTIONS, CALL 799-2071

RECEIPT

##0002**
WALL 14.00
CASH 14.00
7203A000 15:18

SIGNED

CONTRACTOR - AGENT - OWNER

PLANNING DEPT

I hereby certify that I have reviewed this application and the proposed plans and have found that the proposed development meets the requirements of the City of Las Vegas Flood Hazard Reduction Ordinance for the issuance of this Development Permit.

LAND DEVELOPMENT AND FLOOD CONTROL ENGINEER

BUILDING DEPT

DATE

DATE

DATE

PLAN
REVIEW
FEEPERMIT
FEE
2310-2401TOTAL
FEES

MUST BE MACHINE VALIDATED

PERMIT EXPIRES 180 DAYS AFTER ABANDONMENT OF WORK

Limited Power of Attorney


I, Edson O. Parker, MD, resident and owner of 1800 Silver Avenue, hereby authorize Mihail Istrate to sign in my behalf for a building permit to construct a cinder block/brick wall around my yard at my residence.

Jane A Young
Notary

6/25/91
Date

Edson O Parker MD
Edson O. Parker, MD

6/25/91
Date

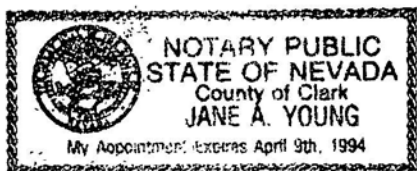

91-125233



57030

CITY OF LAS VEGAS, NEVADA

DEPARTMENT OF BUILDING & SAFETY

RECEIPT FOR SEWER CONNECTION FEE

 JOB ADDRESS: 1800 Silver OWNER'S NAME: Susan Parker

LOT _____ BLOCK _____ SUBDIVISION _____

QUANTITY	OCCUPANCY	UNIT FEE	AMOUNT
<u>1</u>	<u>SFD</u>	<u>650</u>	

PAID BY: <u>Richard C. Langst</u>	TOTAL <u>650</u>
	Less Credit* <u>-</u>
	TOTAL FEE \$ <u>650</u>

*Credit for existing sewer is applied to the new sewer connection fee based on previous type of occupancy and only when the new occupancy requires an additional fee.

SEWR 650.00

CHEK 650.00

This receipt does not authorize the owner or his representative to start any work without obtaining a plumbing permit.

Carrie Houch
DEPARTMENT OF BUILDING & SAFETY

7/19/91
DATE

RECEIPT

 RECEIPT NO. _____ SEWER FEE \$ 650

CITY OF LAS VEGAS, NEVADA

PERMIT NO.

91-128746

DEPARTMENT OF BUILDING AND SAFETY
PHONE 386-6251

FOR

DEVELOPMENT PERMIT

FOR: Fence, Wall, Retaining Wall

LOG NO. & AREA

M-9115

DATE



CONST. VAL. \$

2,520.00

ADDRESS OF
CONSTRUCTION

1800 Silver Ave.

OWNER

Edson + Susan Parker

PHONE

474-4477

CONTRACTOR

Advantage Tennis

STATE
LICENSE NO

17190

CITY

LICENSE NO

G-11-023212/3440

LOT(S)

BLOCK

13

SUBDIVISION

Satchel Estate

ZONE

R-E

☐ CONSTRUCTION PLANS SUBMITTED BY OWNER/CONTRACTOR☐ CONSTRUCTION DESIGN BY CITY DESIGN SHEET.

ENGINEER

Approval for the work under this permit will be given only after refuse
and debris have been removed from job site and public right of way

DESCRIPTION	TOTAL LIN FT	TOTAL SQ FT
12' CHAIN LINK OR WIRE MESH	300	3600
ORNAMENTAL IRON		
WOOD		
MASONRY		
RETAINING		


OTHER INSPECTIONS AND FEES

- 1 Inspections outside of normal business hours = \$30.00 per hour (minimum charge three hours)
- 2 Re-inspection fee during normal business hours assessed under provisions of TABLE 3-A of the Uniform Building Code = \$30.00 each
- 3 Inspections during normal business hours for which no fee is specifically indicated = \$30.00 per hour (minimum charge one half hour)
- 4 Additional plan review required by changes, additions or revisions at approved plans = \$30.00 per hour (minimum charge two hours)

CONDITIONS OF THE PERMIT:

1. Any type of retaining wall must be engineered by a Civil or Structural Engineer.
2. If a home owner takes out the Building Permit and if the owner sublets the work to a Contractor, then the Contractor must take out the permit and pay for it.
3. No fence or wall can be built on City property or rights-of-way, but this is not intended to preclude construction within utility easements if utilities will not be damaged or made inaccessible.
4. The fence or wall shall not enclose any water meter, light standard, or fire alarm box and shall not come closer than 24" from the nearest fire hydrant outlet.
5. Department Inspectors must approve footings before concrete is poured and block wall reinforcing before grouting is done.
6. Maximum height of any wall or fence is 6', side and rear yards, 4' maximum in front yard with the vertical surface above the height of 2' - 50% open.
7. I must not obstruct required onsite parking space (2 spaces for each dwelling unit) by the erection of this fence or wall.
8. By the signing of this application I herewith agree to the requirements outlined above.

FOR INSPECTIONS, CALL 799-2071

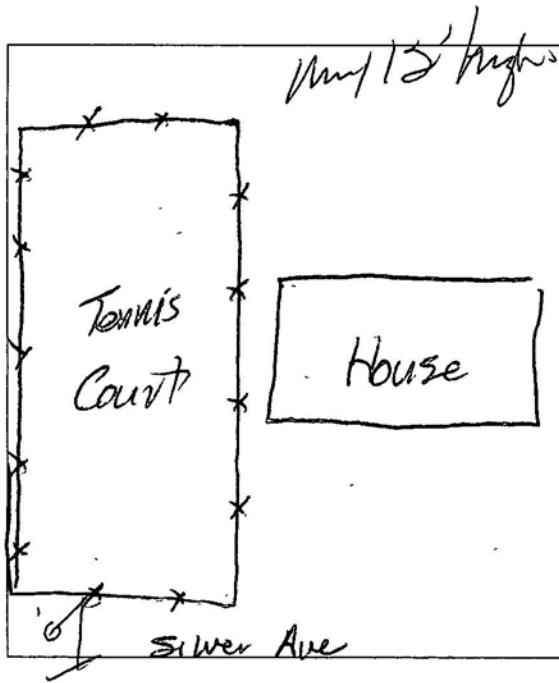

SIGNED

CONTRACTOR - AGENT - OWNER

12/11/91

PLANNING DEPT

I hereby certify that I have reviewed this application and the proposed plans and have found that the proposed development meets the requirements of the City of Las Vegas Flood Hazard Reduction Ordinance for the issuance of this Development Permit.

PLAN
REVIEW
FEEPERMIT
FEE
2310-2401TOTAL
FEES

52.00

LAND DEVELOPMENT AND FLOOD CONTROL ENGINEER

BUILDING DEPT

RECEIPT

0006

WALL 52.00

CASH 52.00

6672A000 10:24

MUST BE MACHINE VALIDATED

Permit Expires 180 Days After Abandonment of Work

CITY OF LAS VEGAS, NEVADA

DEPARTMENT OF BUILDING AND SAFETY
PHONE 386-6251

FOR INSPECTIONS, CALL 799-2071

PERMIT NO. 91-120292
PLUMBING PERMITLOG NO. & AREA M-7008 DATE 9/17/91 CONST. VAL. \$ 480ADDRESS OF CONSTRUCTION 1800 SILVER OWNER SUSAN PARKER PHONE 361-8920CONTRACTOR Cross Country Pipeline STATE LICENSE NO 17622 CITY LICENSE NO 001698

LOT(S) _____ BLOCK _____ SUBDIVISION _____ ZONE _____

PROPOSED CONSTRUCTION: SEWER hook up USE _____
PLUMBING PERMIT NO _____

Approval for the work under this permit will be given only after refuse and debris have been removed from job site and public right of way

UNITS	DESCRIPTION	FEE	TOTAL
PERMIT ISSUANCE			
	For Issuing Each Permit	10 00	10 00
	For Issuing Each Supplemental Permit	4 50	
FIXTURE CHARGE			
	Bathtub, Shower, Lavatory, Toilet, Urinal EA	2 00	
	Floor Drain, Floor Sink, Wash Tray, Sink EA	2 00	
	Garbage Disposal, Clothes Washer, Dishwasher (residential) EA	2 00	
	Garbage Disposal (commercial) EA	8 00	
	Clothes Washer, Dishwasher (commercial) EA	2 00	
	Clothes Dryer (gas) (venting)	2 00	
	Dental Unit	8 00	
	Drinking Fountain	2 00	
	Refrigerator - Ice Maker, Water Dispenser	2 00	
	Any other water using equipment, Attached Coffee Makers, Ice Makers	2 00	
	Hot Water Heater (Gas or Electric) EA	2 00	
SEWER SYSTEM			
	New, Replacement, Modification, or Any Drainage Work	10 00	10 00
	Grease or Sand Trap or Interceptor	2 00	
	Trailer Trap (rental parks)	5 00	
WATER SOFTENERS			
	Non Permanent Type (rental)	2 00	
	Permanent Type (connected to drain)	2 00	
WATER DISTRIBUTION SYSTEM			
	Single Family Dwelling	6 00	
	Multi-Family Dwelling	6 00	
	Plus Each Dwelling Unit	3 00	
	Commercial Building per floor	3 00	
	Plus Each Unit (leased space or office)	2 00	
	Hotel or Motel	8 00	
	Plus Each Unit	3 00	
	Trailer Park	30 00	
	Plus Each Space	2 00	
	Irrigation Single Family Dwelling	8 00	
	Irrigation Commercial Fee Based on Building Code Valuation Chart		
	Construction Valuation _____		

UNITS	DESCRIPTION	FEE	TOTAL
FUEL PIPING SYSTEM			
	Single Family Dwelling	6 00	
	Multi-Family Dwelling	10 00	
	Plus Each Unit	2 00	
	Commercial Building (per floor)	6 00	
	Plus Each Unit (leased space or office)	6 00	
	Medium Pressure System (Plan Check)	12 00	
	Each Gas Appliance (Any Type)	2 00	
	Steam Boilers	5 00	
SOLAR ENERGY SYSTEMS			
	Collectors (including piping) (per collector)	5 00	
	Storage Tanks (each)	5 00	
PIPELINE CONTRACT			
	For Onsite Sewer, Gas or Water Contract Value Fee based on Building Code Permit Valuation Chart		
OTHER INSPECTIONS AND FEES:			
	Inspections outside of normal business hours (minimum charge—three hours)	25 00 per hour	
	Under provisions of Table 3-A of the Uniform Building Code, work which has been inspected once and not approved may be subject to a Reinspection Fee not less than \$30 00 per each inspection during business hours	30 00 each	
	Additional plan review required by changes Additions to or revisions to approved plans (minimum charge two hours)	30 00 per hour	
	Plumbing permit fees may be computed the same as building permit fees by using the cost of installation for valuation amount when such work is not included in the above schedule		
	Construction Valuation _____		

FOR INSPECTIONS
CALL 799-2071SEWER # 7114-3654
CONNECTIONFIXTURES _____ X 09/17/91

FEE _____

2310-2403

PERMIT
FEE 20 00TOTAL
FEES _____

RECEIPT

0002

PLBG 20.00

CHEK 20.00

2020A000 12:33

I hereby certify that I have carefully examined and read the above application, that the same is true and correct, and that the work herein described is to be done in accordance with all the provisions of the applicable Ordinances of the City of Las Vegas, Nevada and the State Laws, whether herein specified or not

SIGNED

CONTRACTOR

MASTER CARD NO

BY

Registered Master Plumber Spec Contractor or Owner

BUILDING DEPT

DATE

PERMIT NO. _____

MUST BE MACHINE VALIDATED

DEPARTMENT OF BUILDING AND SAFETY
PHONE 386-6251

FOR INSPECTIONS CALL 799-2071

DEVELOPMENT PERMIT

FOR: Fence, Wall, Retaining Wall

LOG NO. & AREA

Attached 030
M-9157

DA



CONST. VAL. \$

795.00

ADDRESS OF
CONSTRUCTION

1800 SILVER AVE

OWNER

MARKER

PHONE

CONTRACTOR

TRIPLE T MASONRY

STATE
LICENSE NO.

0030910

CITY

LICENSE NO.

204386

LOT(S)

BLOCK

SUBDIVISION

Sister Emily

ZONE:

R-E

☒ CONSTRUCTION PLANS SUBMITTED BY OWNER/CONTRACTOR☐ CONSTRUCTION DESIGN BY CITY DESIGN SHEET.

ENGINEER

Approval for the work under this permit will be given only after refuse
and debris have been removed from job site and public right of way

DESCRIPTION	TOTAL LIN FT	TOTAL SQ FT
CHAIN LINK OR WIRE MESH		
ORNAMENTAL IRON		
WOOD		
MASONRY 6' High	53'	318
RETAINING		

OTHER INSPECTIONS AND FEES


1. Inspections outside of normal business hours = \$30.00 per hour (minimum charge three hours)
2. Re-inspection fee during normal business hours assessed under provisions of TABLE 3-A of the Uniform Building Code = \$30.00 each
3. Inspections during normal business hours for which no fee is specifically indicated = \$30.00 per hour (minimum charge one half hour)
4. Additional plan review required by changes, additions or revisions at approved plans = \$30.00 per hour (minimum charge two hours)

ENGINEERING

CONDITIONS OF THE PERMIT:

1. Any type of retaining wall must be engineered by a Civil or Structural Engineer
2. If a home owner takes out the Building Permit and if the owner sublets the work to a Contractor, then the Contractor must take out the permit and pay for it.
3. No fence or wall can be built on City property or rights-of-way, but this is not intended to preclude construction within utility easements if utilities will not be damaged or made inaccessible.
4. The fence or wall shall not enclose any water meter, light standard, or fire alarm box and shall not come closer than 24" from the nearest fire hydrant outlet.
5. Department Inspectors must approve footings before concrete is poured and block wall reinforcing before grouting is done
6. Maximum height of any wall or fence is 6', side and rear yards, 4' maximum in front yard with the vertical surface above the height of 2' - 50% open.
7. I must not obstruct required onsite parking space (2 spaces for each dwelling unit) by the erection of this fence or wall.
8. By the signing of this application I herewith agree to the requirements outlined above.

FOR INSPECTIONS, CALL 799-2071

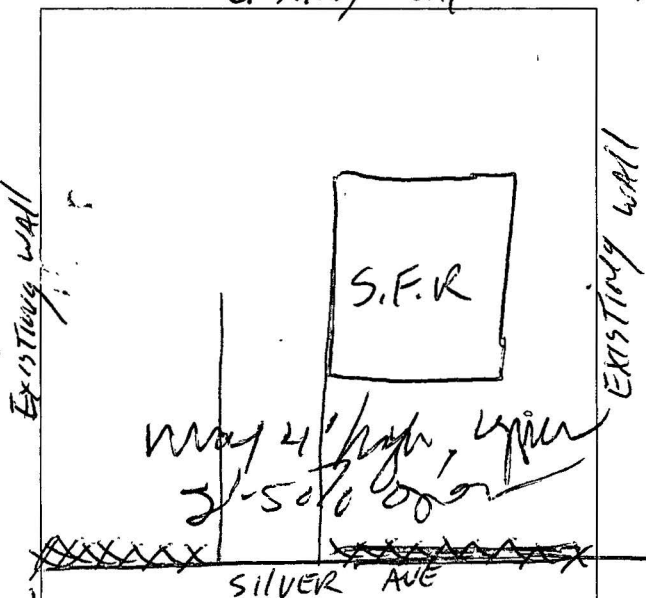

THIS FENCE OR WALL SHALL NOT BLOCK THE
NATURAL FLOW OF SURFACE WATER
THE PROPERTY NOR SHALL IT
THE FLOW OF SURFACE WATERS ONTO
ANOTHER'S PROPERTY.

RECEIPT

0006

WALL 19.00

CHEK 19.00

6757A000 09:19

SIGNED

PLANNING DEPT

I hereby certify that I have reviewed this application and the proposed plans and have found that the proposed development meets the requirements of the City of Las Vegas Flood Hazard Reduction Ordinance for the issuance of this Development Permit

LAND DEVELOPMENT AND FLOOD CONTROL ENGINEER

DATE

PLAN
REVIEW
FEEPERMIT
FEE
2310-2401TOTAL
FEES

19.00

BUILDING DEPT

DATE

MUST BE MACHINE VALIDATED

Permit Expires 180 Days After Abandonment of Work

M-9157

STRUCTURAL CALCULATIONS
FOR
MASONRY FENCE
JOB NO. 9160

Date: December 4, 1991
Client: Skip Parker

**PLANS APPROVED
CONSTRUCTION**

Building & Safety Dept.
City of Las Vegas, Nevada

1M
DEC 12 1991


Does Not Include Electrical, Plumbing
or Off-Site Improvements
Make No Change Without Approval
Project of Plan is not a
Permit to Violate Any Ordinances

prepared by:

STEVEN DUSTERWALD
Structural Engineer
Nevada Registration Structural #4925
3160 S. Valley View Blvd., Suite #203
Las Vegas, Nevada 89102
(702) 365-1565



This is to certify that STEVEN F. DUSTERWALD, whose professional engineer's seal appears on this document, assumes responsibility for the validity of only the STRUCTURAL ELEMENTS SHOWN HEREON and NOT for any architectural, site-planning, civil, mechanical, electrical, soils engineering or any other engineering or design aspect of the work.

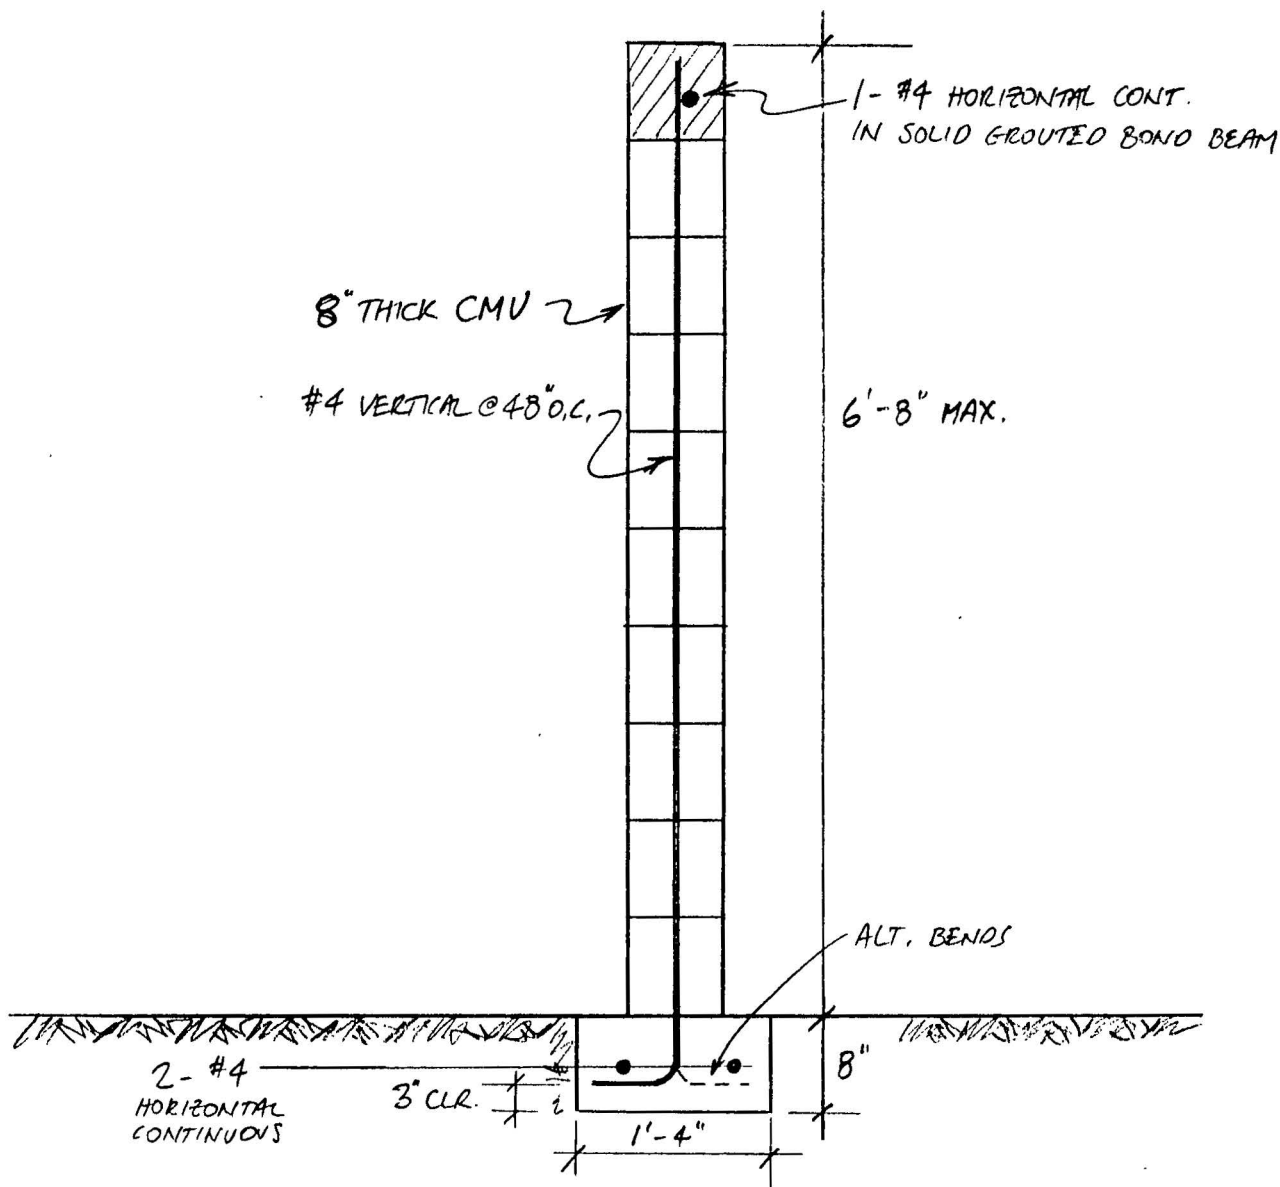

WALL SECTION

SCALE: 3/4" = 1'-0"

BASIS OF DESIGN:

CODE REFERENCE: 1988 Uniform
Building Code

BASIC DEAD AND LIVE LOADS:

BASIC LOADS #1:
8" CMU WALL

DEAD: PSF

8" thick normal weight concrete
masonry units, grouted at 48"
o.c. ----- 55.0

BASIS OF DESIGN contd:

LATERAL LOADS:

WIND:

SITE DATA:

Basic wind speed: 70 m.p.h
Wind stagnation pressure at
standard height of 30 feet,
 $q_s = 10.0$ psf
Exposure 'B'

STRUCTURE DATA:

Importance Factor $I = 1.00$
Maximum height = 6.7 feet
Primary Resisting System:
Method 2
 $0' - 7': C_q = 1.3$

$0' - 7': C_e = 0.7$
Primary $p = 9.1$ psf

* * * * *

SEISMIC:

SITE DATA:

Zone 2B, $Z = 0.20$
Maximum $C = 2.75$

STRUCTURE DATA:

Importance Factor $I = 1.00$
Minimum $R_v = 6$

$ZIC/R_v = (0.20)1(2.75)/6$
 $= 0.09$

STEVEN DUSTERWALD
Structural Engineer
Nevada Registration
Structural #4925
(702) 365-1565

CLIENT: Skip Parker
PROJECT: Masonry Fence
SUBJECT: Basis of Design

SHEET 3
JOB #: 9160
DATE: 12-4-91

BASIS OF DESIGN contd:

MATERIALS:

CONCRETE :

Design based on f'_c @ 28 days:

FOOTINGS: 2000 psi

Continuous inspection not required.

* * * * *

STEEL :

REBAR: ASTM A615 Grade 40

* * * * *

MASONRY :

CONCRETE BLOCK: ASTM C90, hollow concrete units Grade 'N'

GROUT: 2000 psi @ 28 days.

* * * * *

SOIL :

Allowable bearing pressures:

D+L: 1500 psf

=====

FENCE DESIGN:

AXIAL LOADS:

Msry. fence = $55(6.67) = 367$ plf

LATERAL LOADS:

Wind $p = 9.1$ psf

$W = 9.1(6.67') = 60.7$ plf

$M = 60.7(3.34) = 202$ '#/'

Try 8" CMU with #4 @ 48:

MATERIALS:

$f'_m = 1,350$ psi

$f_y = 40,000$ psi

Modular ratio $n = 44$.

NO SPECIAL INSPECTION

Allowable Stresses:

$f_m = 225$ psi

$f_s = 20,000$ psi

SUPPORT CONDITIONS:

Wall spans vertically.

Effective unbraced height = 6.7'

8" CMU WALL:

$H/t = 10$

Reinforcing Steel:

Vertical: #4 @ 48

Horizontal: #4 @ 80

Reinforcing Ratios:

Vertical: $p = 0.0005 < 0.0007$

Horizontal: $p = 0.0003 < 0.0007$

$0.0008 < 0.0020$

THIS ENTIRE PAGE (C) COPYRIGHT 1991 STEVEN DUSTERWALD ALL RIGHTS RESERVED NO UNAUTHORIZED DUPLICATION OR REPRODUCTION IN WHOLE OR IN PART BY ANY MEANS INCLUDING BUT NOT LIMITED TO PHOTOGRAPHIC MEANS WITHOUT WRITTEN PERMISSION FROM STEVEN DUSTERWALD

STEVEN DUSTERWALD
Structural Engineer
Nevada Registration
Structural #4925
(702) 365-1565

CLIENT: Skip Parker
PROJECT: Masonry Fence
SUBJECT: Fence Design

SHEET 4
JOB #: 9160
DATE: 12-4-91

PAGE (C) COPYRIGHT 1991 STEVEN DUSTERWALD ALL RIGHTS RESERVED NO UNAUTHORIZED DUPLICATION OR REPRODUCTION IN WHOLE OR IN PART BY ANY MEANS INCLUDING BUT NOT LIMITED TO PHOTOGRAPHIC MEANS WITHOUT WRITTEN PERMISSION FROM STEVEN DUSTERWALD

FENCE DESIGN contd:

Reinforcing Ratios:

Vertical: $p = 0.0008 > 0.0007$
Horizontal: $p = \frac{0.0003}{0.0011} < 0.0007$
 $0.0011 < 0.0020$

ALLOWABLE AXIAL LOAD:

$F_a = 133 \text{ psi}$
 $P_a = 7,351 \text{ plf} > 367 \text{ OK}$

ALLOWABLE BENDING MOMENT:

$X = 1.00"$
 $j d = 3.48"$
TENSION controls.
 $M_u = 284 \text{ '#/'}$
 $x \cdot 1.33 = 379 \text{ '#/'} > 202 \text{ OK}$

At $M = M_u$:
 $f_m = 163 \text{ psi}$
 $f_s = 20,000 \text{ psi}$

USE 8" thick CMU with #4
vertical @ 48" o.c. with
1 - #4 horizontal continuous
in top course.

FOOTING FOR WALL:

Total OTM = 202 '#/'

Try footing 1'-4" wide x 8" thick:

Wall DL = 367 plf
Footing DL = $(1.33)0.67(150) = \frac{134 \text{ plf}}{501 \text{ plf}}$

DL RM = $501(0.67) = 336 \text{ '#/'}$
RM/OTM = $336/202 = 1.66 > 1.5 \text{ OK}$


USE footing 1'-4" wide x
8" thick with 2 - #4
continuous at mid-height
of footing.

USE #4 verticals embedded
into footing with standard
bend in alternating directions.

PLANS APPROVED - ELECTRICAL
ELECTRICAL DEPT
City of Las Vegas

DS DEC 12 1991

Does Not Include Mechanical, Construction
or Off-Site Improvements
Make No Change Without Approval
Approval of Plans is not a
Permit to Violate Any Ordinance

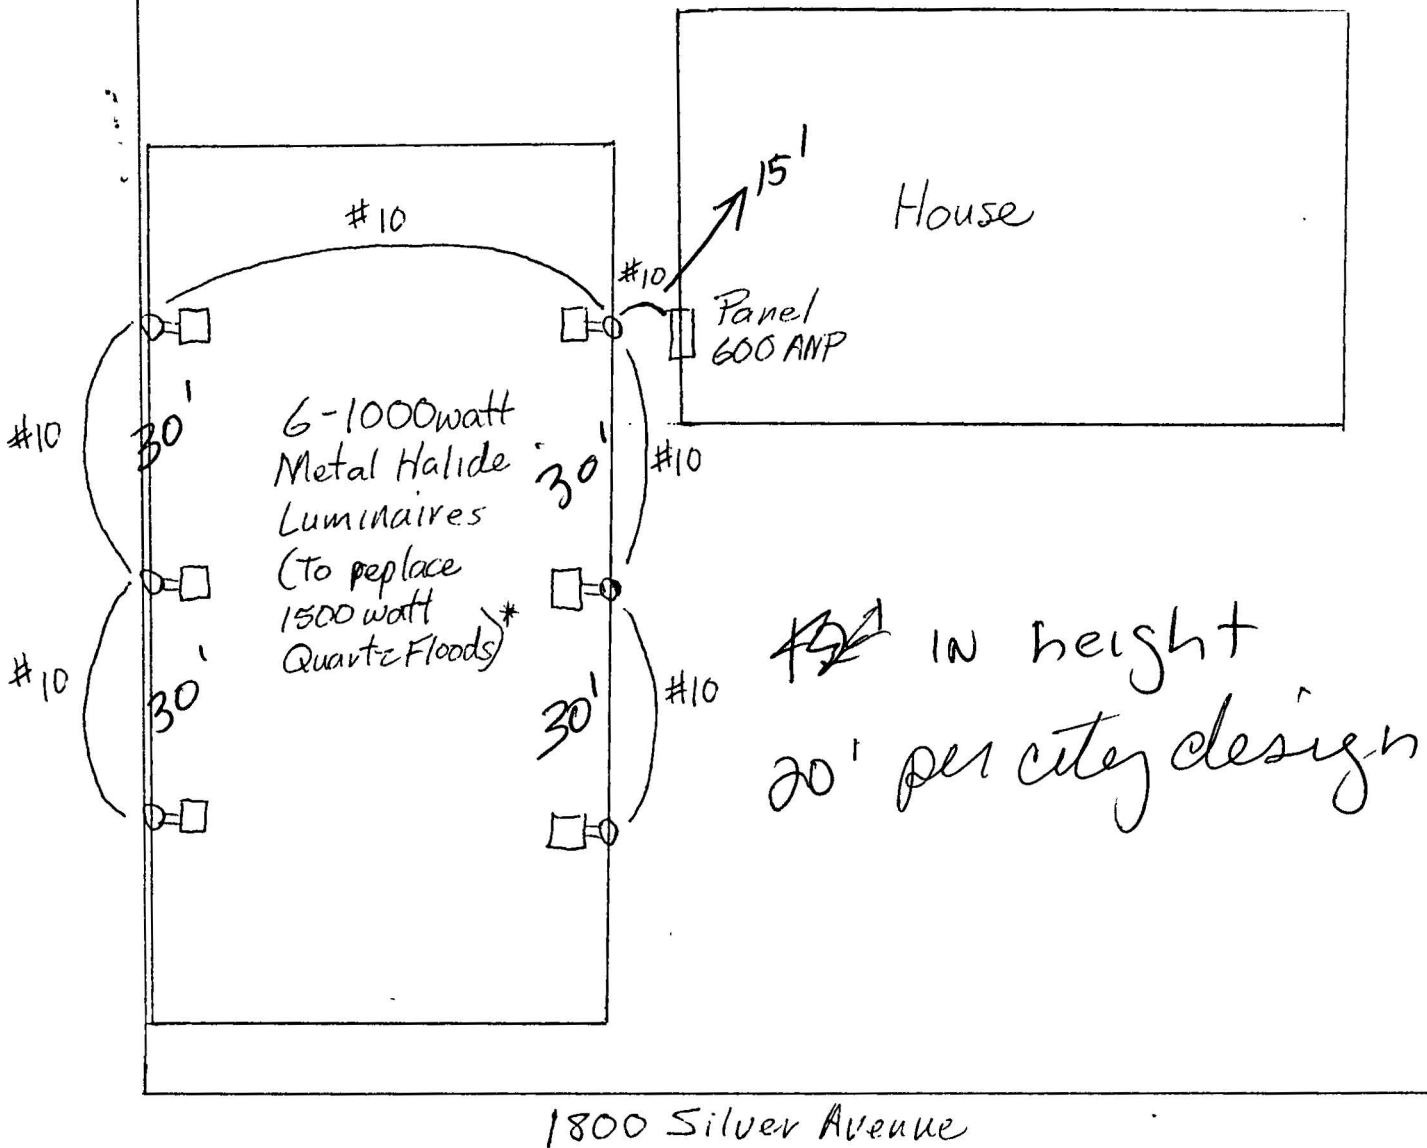

*Quartz Flood lights were originally on Basketball court

CITY OF LAS VEGAS, NEVADA

PERMIT NO.

91-128854

DEPARTMENT OF BUILDING AND SAFETY
PHONE 386-6251

FOR INSPECTIONS, CALL 799-2071

DEVELOPMENT PERMIT

FOR: Fence, Wall, Retaining Wall

LOG NO. & AREA

M-9157

DATE

030724007

CONST. VAL. \$

795.00

ADDRESS OF
CONSTRUCTION

1800 SILVER AVE

OWNER

PARKER

PHONE

CONTRACTOR

TRIPLE T MASONRY

STATE
LICENSE NO

0030910

CITY
LICENSE NO

204386

LOT(s)

BLOCK

13

SUBDIVISION

Scotch English

ZONE:

R-E

☒ CONSTRUCTION PLANS SUBMITTED BY OWNER/CONTRACTOR☐ CONSTRUCTION DESIGN BY CITY DESIGN SHEET

ENGINEER

Approval for the work under this permit will be given only after refuse
and debris have been removed from job site and public right of way

DESCRIPTION	TOTAL LIN FT	TOTAL SQ FT.
CHAIN LINK OR WIRE MESH		
ORNAMENTAL IRON		
WOOD		
MASONRY	6' High 53'	318
RETAINING		

OTHER INSPECTIONS AND FEES


- 1 Inspections outside of normal business hours = \$30.00 per hour (minimum charge three hours)
- 2 Re-inspection fee during normal business hours assessed under provisions of TABLE 3-A of the Uniform Building Code = \$30.00 each
- 3 Inspections during normal business hours for which no fee is specifically indicated = \$30.00 per hour (minimum charge one half hour)
- 4 Additional plan review required by changes, additions or revisions at approved plans = \$30.00 per hour (minimum charge two hours)

EXISTING WALL as per ENGINEERING

CONDITIONS OF THE PERMIT:

1. Any type of retaining wall must be engineered by a Civil or Structural Engineer.
2. If a home owner takes out the Building Permit and if the owner sublets the work to a Contractor, then the Contractor must take out the permit and pay for it.
3. No fence or wall can be built on City property or rights-of-way, but this is not intended to preclude construction within utility easements if utilities will not be damaged or made inaccessible.
4. The fence or wall shall not enclose any water meter, light standard, or fire alarm box and shall not come closer than 24" from the nearest fire hydrant outlet.
5. Department Inspectors must approve footings before concrete is poured and block wall reinforcing before grouting is done
6. Maximum height of any wall or fence is 6', side and rear yards; 4' maximum in front yard with the vertical surface above the height of 2' - 50% open.
7. I must not obstruct required onsite parking space (2 spaces for each dwelling unit) by the erection of this fence or wall
8. By the signing of this application I herewith agree to the requirements outlined above

FOR INSPECTIONS, CALL 799-2071

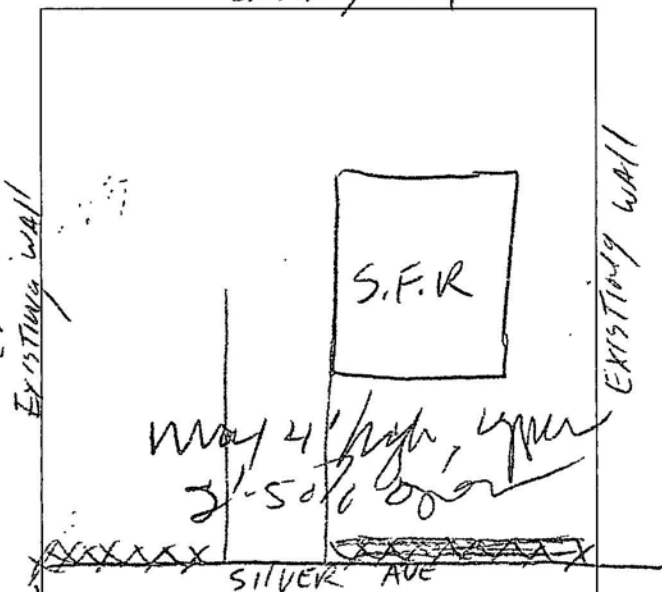

THIS FENCE OR WALL SHALL NOT BLOCK THE
NATURAL FLOW OF SURFACE WATERS ACROSS
THE PROPERTY NOR SHALL IT DIVERT
THE FLOW OF SURFACE WATERS ONTO
ANOTHER'S PROPERTY.

SIGNED

PLANNING DEPT

I hereby certify that I have reviewed this application and the proposed plans and have found that the proposed development meets the requirements of the City of Las Vegas Flood Hazard Reduction Ordinance for the issuance of this Development Permit.

LAND DEVELOPMENT AND FLOOD CONTROL ENGINEER

BUILDING DEPT

CONTRACTOR - AGENT - OWNER

DATE

DATE

DATE

12/12/91

PLAN
REVIEW
FEEPERMIT
FEE
2310-2401TOTAL
FEES

19.00

RECEIPT

0006

WALL 19.00

CHECK 19.00

6757A000 09:19

MUST BE MACHINE VALIDATED

Permit Expires 180 Days After Abandonment of Work

CITY OF LAS VEGAS, NEVADA

PERMIT NO. 91-128746

DEPARTMENT OF BUILDING AND SAFETY
PHONE 386-6251

FOR INSPECTIONS, CALL 799-2071

DEVELOPMENT PERMIT

FOR: Fence, Wall, Retaining Wall

LOG NO. & AREA 46-41-1E M-9115

DATE 12/11/91

CONST. VAL. \$ 2,520.00

ADDRESS OF CONSTRUCTION 1800 Silver Ave.

OWNER Edson + Susan Parker PHONE 474-4477

CONTRACTOR Advantage Tennis

STATE LICENSE NO 17190

CITY LICENSE NO. C-11-023212/3440

LOT(s) 12 BLOCK 13 SUBDIVISION Section 8

ZONE: RE

☐ CONSTRUCTION PLANS SUBMITTED BY OWNER/CONTRACTOR☐ CONSTRUCTION DESIGN BY CITY DESIGN SHEET.


ENGINEER

Approval for the work under this permit will be given only after refuse and debris have been removed from job site and public right of way

DESCRIPTION	TOTAL LIN FT	TOTAL SQ FT
12' CHAIN LINK OR WIRE MESH	360	3600
ORNAMENTAL IRON		
WOOD		
MASONRY		
RETAINING		

OTHER INSPECTIONS AND FEES

- 1 Inspections outside of normal business hours = \$30.00 per hour (minimum charge three hours)
- 2 Re-inspection fee during normal business hours assessed under provisions of TABLE 3-A of the Uniform Building Code = \$30.00 each
- 3 Inspections during normal business hours for which no fee is specifically indicated = \$30.00 per hour (minimum charge one half hour)
- 4 Additional plan review required by changes, additions or revisions at approved plans = \$30.00 per hour (minimum charge two hours)

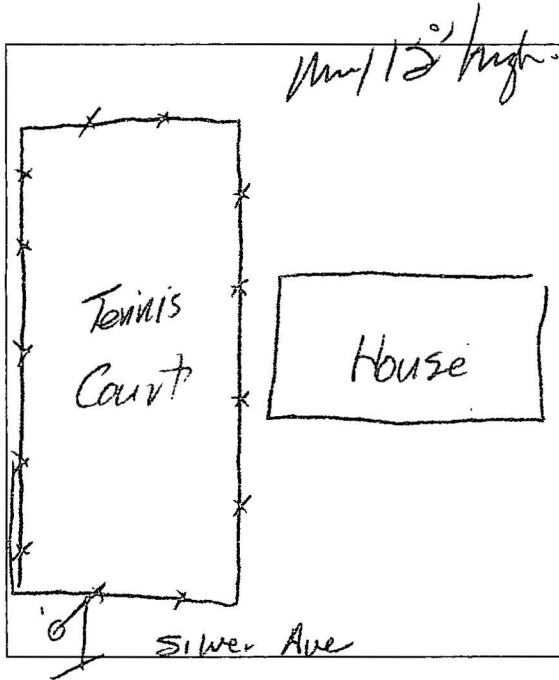

CONDITIONS OF THE PERMIT:

1. Any type of retaining wall must be engineered by a Civil or Structural Engineer.
2. If a home owner takes out the Building Permit and if the owner sublets the work to a Contractor, then the Contractor must take out the permit and pay for it.
3. No fence or wall can be built on City property or rights-of-way, but this is not intended to preclude construction within utility easements if utilities will not be damaged or made inaccessible.
4. The fence or wall shall not enclose any water meter, light standard, or fire alarm box and shall not come closer than 24" from the nearest fire hydrant outlet.
5. Department Inspectors must approve footings before concrete is poured and block wall reinforcing before grouting is done.
6. Maximum height of any wall or fence is 6', side and rear yards; 4' maximum in front yard with the vertical surface above the height of 2' - 50% open.
7. I must not obstruct required onsite parking space (2 spaces for each dwelling unit) by the erection of this fence or wall.
8. By the signing of this application I herewith agree to the requirements outlined above.

FOR INSPECTIONS, CALL 799-2071

SIGNED [Signature] CONTRACTOR - AGENT - OWNER

PLANNING DEPT

I hereby certify that I have reviewed this application and the proposed plans and have found that the proposed development meets the requirements of the City of Las Vegas Flood Hazard Reduction Ordinance for the issuance of this Development Permit.

LAND DEVELOPMENT AND FLOOD CONTROL ENGINEER

BUILDING DEPT

PLAN REVIEW FEE

PERMIT FEE 2310-2401

TOTAL FEES

RECEIPT

0906

WALL 52.00

CASH 52.00

6672A000 10:24

12/11/91

MUST BE MACHINE VALIDATED

Permit Expires 180 Days After Abandonment of Work

DEPARTMENT OF BUILDING AND SAFETY
PHONE 386-6251

FOR INSPECTIONS, CALL 799-2071

ELECTRICAL PERMIT

LOG NO. & AREA

DATE

CONST. VAL. \$

ADDRESS OF
CONSTRUCTION

OWNER

CONTRACTOR

STATE

LICENSE NO.

CITY

LICENSE NO.

(PRINT NAME OF MASTER ELECTRICIAN)

MASTER CARD NO.

PHONE

PROPOSED CONSTRUCTION

USE:

ELECTRIC
PERMIT NO.Approval for the work under this permit will be given only after refuse
and debris have been removed from job site and public right of way.

UNITS	DESCRIPTION	FEE	TOTAL
PERMIT ISSUANCE			
1	For Issuing Each Permit	10 70	10.70
	Supplemental Fee	4 85	
APPLIANCE CHARGE			
Residential or General Commercial			
	Receptacle _____ Switch _____	45	
	Each Light Fixture, Socket, or Exit Light, Smoke Detector or Exhaust Fan	35	
	EACH OUTLET FOR SPECIAL PURPOSE: Dishwasher, Garbage Grinder, Trash Compactor, GFI, Clothes Washer, Dryer, Electric Range, Ovens, Water Heater, Space Heater, Blast Coil Heater, (PER KW), Mercury Lamp, Quartz Lamp, Sodium Lamp, 20AMP Sign Circuit	75	
	X-Ray Unit	10 70	
1	Area Lighting (First 3,000 Watts)	8 60	8.60
3	Each Additional 1,000 Watts	3 25	9.75
MOTORS (1 H.P. AND OVER) TRANSFORMERS, ELEVATORS, WELDERS, GENERATORS, CHILLERS, SIGNS AND A/C UNITS (OVER 5 TONS)			
	First H.P. or Ton for each Unit	3 25	
	First KVA For Each Unit	3 25	
	Each Additional H.P., Ton or KVA up to 50	.55	
	Each Additional H.P., Ton or KVA over 50	.40	
	Temporary power or Pole	6.45	
ELECTRIC SERVICE OR MAIN DISCONNECT			
	Up to 200 AMP	6.45	
	400 AMP And 600 AMP	13 40	
	Over 600 AMP To 1200 AMP	26 75	
	Over 1200 AMP	53.50	
	Each Additional Meter Socket	.55	
	Sub Panel, Motor Control Center Disconnect Switch, Transfer Switch (Each)	3 25	30
	Swimming Pool (Residential)	21 40	
	Swimming Pool (Semi-Public)	32.10	
	Spas	8.60	
	Recreational Vehicle Spaces (Each)	3 25	

UNITS	DESCRIPTION	FEE	TOTAL
	Busways-Trolley or Plug-in (Ea. 100 Ft.)	3 25	
	Gas Pumps, Dispensers (Each)	3.25	
	Permanent A/C Unit (5 Tons or Less)	3.25	
	Each Air Handler	1.10	
RESIDENTIAL LOW VOLTAGE INSTALLATIONS			
	Speaker Outlets (Each)	.35	
	Signal or Alarm Outlets (Each)	.35	
	Amplifiers	2 15	
	Control Panel	.55	
	TV Master System	.35	
	Telephone or Computer Outlet	.35	
OTHER INSPECTIONS AND FEES: INCLUDES ISSUANCE FEES WHEN APPLICABLE			
	Inspections outside of normal business hours (minimum charge — three hours)	30.00 per hour	
	Reinspection fee assessed under provisions of TABLE 3-A of the Uniform Building Code = \$30.00 EACH	30.00 each	
	Inspections for which no fee is specifically indicated (minimum charge — one-half hour).	30.00 per hour	
	Additional plan review required by changes, additions or revisions to approved plans (minimum charge — one-half hour) After work hours — \$30.00 per hour — minimum 1 hour.	30.00 per hour	
	Starter Permit	50.00	
CONTRACT PRICE OR COST OF INSTALLATION			
	Commercial —Burglar Alarms		
	—Music Systems		
	—Data Processing		
	—Communication		
	Conduit Only—Contract Price		
	All Misc. Electric		

Electrical permit fees may be computed
the same as building permit fees by
using the cost of installation for valuation
amount when such work is not included
in the above schedule.

2310-2432 12/12/91

RECEIPT

0002

ELEC 29.05

CHK 29.05

6830A000 15:30

I hereby certify that I have carefully examined and read the above application; that the
same is true and correct; and that the work herein described is to be done in accordance
with all the provisions of the applicable Ordinances of the City of Las Vegas, Nevada and
the State Laws, whether herein specified or not

SIGNED HOMEOWNER, CONTRACTOR

PERMIT
FEELESS
STARTER PERMITTOTAL
FEES

PERMIT NO.

MUST BE MACHINE VALIDATED

Permit Expires 180 Days After Abandonment of Work

CITY OF LAS VEGAS, NEVADA

PERMIT NO.

92 157433 68

DEPARTMENT OF BUILDING AND SAFETY
PHONE 229-6251

FOR INSPECTIONS, CALL 229-2071

BUILDING PERMIT

FOR: Single Family Dwelling, Remodel
Additions, Misc. Residential ConstructionPLAN CHECK NO. M-5246DATE 8/24/92CONST. VAL. \$ 4400ADDRESS OF
CONSTRUCTION 1800 Silver Ave.OWNER An Edison Park

PHONE

LOT(s) 1413

BLOCK

SUBDIVISION Scott's SighlyZONE R-EPROPOSED CONSTRUCTION RE ROOF

USE

THIS PERMIT FOR

BLDG. ☐A/C ☐ELEC. ☐PLBG. ☐OTHER PERMITS REQD: FENCE ☐OFF
SITE ☐SWIM
POOL ☐

FLOOR AREA

BSMT

1ST 49 sqs

2ND

GARAGE

PORCH

TOTAL

CONTRACTOR Simpson's Roofing ServiceSTATE
LICENSE NO028125CITY
LICENSE NOCI-0314-2-039403

ARCHITECT

ENGINEER

MASTER PLUMBER/
CONTRACTORMASTER ELECTRICIAN/
CONTRACTOR

OTHER INSPECTIONS AND FEES

- 1 Inspections outside of normal business hours = \$30.00 per hour (minimum charge three hours)
- 2 Re-inspection fee during normal business hours assessed under provisions of TABLE 3-A of the Uniform Building Code = \$30.00 per hour
- 3 Inspections during normal business hours for which no fee is specifically indicated = \$30.00 per hour (minimum charge one half hour)
- 4 Additional plan review required by changes, additions, or revisions to approved plans = \$30.00 per hour (minimum charge two hours)

CONDITIONS OF THE PERMIT:

- 1 I agree to call the City Building Department for inspections before concrete is poured, before rough wiring, electrical, plumbing, framing is covered. Also for air conditioning, drywall and sheathing inspection
- 2 I agree that when the job is completed that I will call for final inspection before occupancy.
- 3 I agree to perform all construction in accordance with City Ordinances and Building Codes
- 4 The Contractor's signature below denotes authority from the owner to sign in his behalf and that the owner is aware of all requirements of this application and permit. Separate permits must be taken out for work outlined above this agreement
- 5 I have read and understand the contents of this application and permit; I hereby state that the information I have supplied on this application is true and correct
- 6 Approval for the work under this permit will be given only after refuse and debris have been removed from job site and public right of way
- 7 24 HOUR MINIMUM NOTICE REQUIRED FOR INSPECTIONS.

BY
I HEREBY DECLARE THAT I AM THE LEGAL OWNER OF THE ABOVE PROPERTY

OWNER

BY

Contractor
AGENT

I hereby certify that I have reviewed this application and the proposed plans and have found that the proposed development meets the requirements of the City of Las Vegas Flood Hazard Reduction Ordinance for the issuance of this Development Permit.

LAND DEVELOPMENT AND FLOOD CONTROL ENGINEER

DATE

PLANNING DEPT

BUILDING DEPT

DATE

ELECTRICAL

FEE

RECEPTACLE _____ SWITCH _____ .45

EACH LIGHT FIXTURE OR SOCKET _____ .35

SPECIAL OUTLET, APPLIANCE ETC. _____ 75

SERVICE/PANEL-SUB/3.25-200A/6 45-400A/13 40

A C UNIT OR MOTORS _____ 3.25

2310 - 2432 TOTAL _____

MISC. _____

PLUMBING FEE

WATER DISTRIBUTION 6.00

SEWER SYSTEM - NEW OR MODIFICATION 10.00

FIXTURES - WATER SOFTENER, H.W. HEATER 2.00

GARBAGE DISPOSAL - WASHER 2.00

FUEL PIPING 6.00

IRRIGATION SYSTEM 8.00

MISC. _____

2310 - 2433 TOTAL _____

AIR CONDITIONING

FEE

NEW UNIT - 3 TON = 9.00 OVER = 16.50

FURNACE TO 100,000/9.00 OVER/11.00

VAPORATIVE COOLER 6.95

VENTILATION FAN 2.55

2310 - 2435 TOTAL _____

TOTAL FEES

RECEIPT
MUST BE MACHINE VALIDATED
SFO 67.00
CHECK 67.00
2086A000 10:56

PERMIT NO.

Permit Expires 180 Days After Abandonment of Work

CITY OF LAS VEGAS, NEVADA

PERMIT NO 91-128995

DEPARTMENT OF BUILDING AND SAFETY
PHONE 386-6251

FOR INSPECTOR



ELECTRICAL PERMIT

LOG NO. & AREA

M-9115 attached

DATE

12-11-91

CONST. VAL. \$

ADDRESS OF
CONSTRUCTION

1800 Silver Ave

OWNER

Edson & Susan Parker

CONTRACTOR

Tina Electric, Inc.

STATE

LICENSE NO.

020824-A

CITY

LICENSE NO.

023572

(PRINT NAME OF MASTER ELECTRICIAN)

John Hinkell

MASTER CARD NO

180

PHONE

739-8554

PROPOSED CONSTRUCTION:

Tennis Court Lighting

USE:

ELECTRIC
PERMIT NOApproval for the work under this permit will be given only after refuse
and debris have been removed from job site and public right of way.

UNITS	DESCRIPTION	FEE	TOTAL
PERMIT ISSUANCE			
1	For Issuing Each Permit	10.70	10.70
	Supplemental Fee	4.85	
APPLIANCE CHARGE			
Residential or General Commercial			
	Receptacle _____ Switch _____	.45	
	Each Light Fixture, Socket, or Exit Light, Smoke Detector or Exhaust Fan	.35	
	EACH OUTLET FOR SPECIAL PURPOSE: Dishwasher, Garbage Grinder, Trash Compactor, G.F.I., Clothes Washer, Dryer, Electric Range, Ovens, Water Heater, Space Heater, Blast Coil Heater, (PER K.W.), Mercury Lamp, Quartz Lamp, Sodium Lamp, 20AMP Sign Circuit	75	
	X-Ray Unit	10.70	
1	Area Lighting (First 3,000 Watts)	8.60	8.60
3	Each Additional 1,000 Watts	3.25	9.75
MOTORS (1 H.P. AND OVER) TRANSFORMERS, ELEVATORS, WELDERS, GENERATORS, CHILLERS, SIGNS AND A/C UNITS (OVER 5 TONS)			
	First H.P. or Ton For each Unit	3.25	
	First KVA For Each Unit	3.25	
	Each Additional H.P., Ton or KVA up to 50	.55	
	Each Additional H.P., Ton or KVA over 50	.40	
	Temporary power or Pole	6.45	
ELECTRIC SERVICE OR MAIN DISCONNECT			
	Up to 200 AMP	6.45	
	400 AMP And 600 AMP	13.40	
	Over 600 AMP To 1200 AMP	26.75	
	Over 1200 AMP	53.50	
	Each Additional Meter Socket	.55	
	Sub Panel, Motor Control Center Disconnect Switch, Transfer Switch (Each)	3.25	
	Swimming Pool (Residential)	21.40	
	Swimming Pool (Semi-Public)	32.10	
	Spas	8.60	
	Recreational Vehicle Spaces (Each)	3.25	

UNITS	DESCRIPTION	FEE	TOTAL
	Busways-Trolley or Plug-in (Ea. 100 Ft)	3.25	
	Gas Pumps, Dispensers (Each)	3.25	
	Permanent A/C Unit (5 Tons or Less)	3.25	
	Each Air Handler	1.10	
RESIDENTIAL LOW VOLTAGE INSTALLATIONS			
	Speaker Outlets (Each)	.35	
	Signal or Alarm Outlets (Each)	.35	
	Amplifiers	2.15	
	Control Panel	.55	
	TV Master System	.35	
	Telephone or Computer Outlet	.35	
OTHER INSPECTIONS AND FEES: INCLUDES ISSUANCE FEES WHEN APPLICABLE			
	Inspections outside of normal business hours (minimum charge — three hours)	30.00 per hour	
	Reinspection fee assessed under provisions of TABLE 3-A of the Uniform Building Code = \$30.00 EACH.	30.00 each	
	Inspections for which no fee is specifically indicated (minimum charge — one-half hour).	30.00 per hour	
	Additional plan review required by changes, additions or revisions to approved plans (minimum charge — one-half hour). After work hours — \$30.00 per hour — minimum 1 hour.	30.00 per hour	
	Starter Permit	50.00	
CONTRACT PRICE OR COST OF INSTALLATION			
	Commercial —Burglar Alarms		
	—Music Systems		
	—Data Processing		
	—Communication		
	Conduit Only—Contract Price		
	All Misc. Electric		

Electrical permit fees may be computed
the same as building permit fees by
using the cost of installation for valuation
amount when such work is not included
in the above schedule.

2310-2432 12/12/91

RECEIPT

0002

ELEC 29.05

CHEK 29.05

6B30A000 15:30

I hereby certify that I have carefully examined and read the above application, that the
same is true and correct; and that the work herein described is to be done in accordance
with all the provisions of the applicable Ordinances of the City of Las Vegas, Nevada and
the State Laws, whether herein specified or not.

SIGNED HOMEOWNER, CONTRACTOR

PERMIT
FEE

29.05

LESS
STARTER PERMITTOTAL
FEES

PERMIT NO.

MUST BE MACHINE VALIDATED

Permit Expires 180 Days After Abandonment of Work