

CITY OF LAS VEGAS, NEVADA

DEPARTMENT OF BUILDING AND SAFETY
PHONE 386 6251

PERMIT NO

90-092339

BUILDING PERMIT

FOR Single Family Dwelling Remodel
Additions Misc Residential ConstructionLOG NO & AREA M-6651DATE 12/17/90CONST VAL \$ 2,040.00ADDRESS OF CONSTRUCTION 1332 GRANGEVILLE DR

10-OK

OWNER KAZIMIERZ CHUDOGA

PHONE

LOT(s) 614 BLOCK F SUBDIVISION RAINBOW VISTA 110 E/H ZONE R-CLPROPOSED CONSTRUCTION SLAB / Footing ONLY PATIO USETHIS PERMIT FOR BLDG ☒ A/C ☐ ELEC ☐ PLBG ☐ OTHER PERMITS REQD FENCE ☐ OFF SITE ☐ SWIM POOL ☐FLOOR AREA BSMT _____ 1ST _____ 2ND _____ GARAGE _____ PORCH _____ TOTAL 320CONTRACTOR owner/Builder STATE LICENSE NO _____ CITY LICENSE NO _____

ARCHITECT _____ ENGINEER _____

MASTER PLUMBER/CONTRACTOR _____ MASTER ELECTRICIAN/CONTRACTOR _____

OTHER INSPECTIONS AND FEES

- 1 Inspections outside of normal business hours = \$30.00 per hour (minimum charge three hours)
- 2 Re inspection fee during normal business hours assessed under provisions of TABLE 3 A of the Uniform Building Code = \$30.00 per hour
- 3 Inspections during normal business hours for which no fee is specifically indicated = \$30.00 per hour (minimum charge one half hour)
- 4 Additional plan review required by changes additions or revisions to approved plans = \$30.00 per hour (minimum charge two hours)

CONDITIONS OF THE PERMIT

- 1 I agree to call the City Building Department for inspections before concrete is poured before rough wiring electrical plumbing framing is covered Also for air conditioning drywall and sheathing inspection
- 2 I agree that when the job is completed that I will call for final inspection before occupancy
- 3 I agree to perform all construction in accordance with City Ordinances and Building Codes
- 4 The Contractor's signature below denotes authority from the owner to sign in his behalf and that the owner is aware of all requirements of this application and permit Separate permits must be taken out for work outlined above this agreement
- 5 I have read and understand the contents of this application and permit I hereby state that the information I have supplied on this application is true and correct
- 6 Approval for the work under this permit will be given only after refuse and debris have been removed from job site and public right of way
- 7 24 HOUR MINIMUM NOTICE REQUIRED FOR INSPECTIONS

BY Kazimierz Chudoga
I HEREBY DECLARE THAT I AM THE LEGAL OWNER OF THE ABOVE PROPERTY OWNER

BY _____ AGENT

I hereby certify that I have reviewed this application and the proposed plans and have found that the proposed development meets the requirements of the City of Las Vegas Flood Hazard Reduction Ordinance for the issuance of this Development Permit

LAND DEVELOPMENT AND FLOOD CONTROL ENGINEER

DATE

PLANNING DEPT

DATE

BUILDING DEPT

DATE

PLUMBING		FEE	ELECTRICAL		FEE
WATER DISTRIBUTION	6.00		RECEPTACLE _____ SWITCH _____	40	
SEWER SYSTEM NEW OR MODIFICATION	10.00		EACH LIGHT FIXTURE OR SOCKET _____	30	
FIXTURES WATER SOFTENER H/W HEATER	2.00		SPECIAL OUTLET APPLIANCE ETC	70	
GARBAGE DISPOSAL WASHER	2.00		SERVICE/PANEL SUB/3.00 200A/6.00 400A/12.50		
FUEL PIPING	6.00		A/C UNIT OR MOTORS	3.00	
IRRIGATION SYSTEM	8.00		2310 2432 TOTAL		
MISC			MISC		
2310 2433 TOTAL					
AIR CONDITIONING		FEE	2310 2431 ISSUANCE FEE		
NEW UNIT 3 TON = 9.00 OVER = 16.50			7143 2973 SEWER CONNECTION		
FURNACE TO 100 000/9.00 OVER/11.00			2310 2431 PLAN REVIEW FEE		
VAPORATIVE COOLER	6.50		2310 2431 BLDG PERMIT FEE		
VENTILATION FAN	2.35				
2310 2435 TOTAL			TOTAL FEES		

SPECIAL CONDITIONS

SLAB FOR Room addition 30' x 29.5'
SLAB & Footings AS Per City design

Patio cover AS Per city design NOT convertible

RECEIPT

0005

SFD 49.00

CASH 49.00

409A000 15.30

12/17/90

PERMIT NO

MUST BE MACHINE VALIDATED

Permit Expires 180 Days After Abandonment of Work

TRACT SEQUENCE & PRODUCTION RELEASE SCHEDULE

LOTS - 15

LEWIS HOMES - RAINBOW VISTA NO 10, PHASE 6 "Esprit"

<u>Lot/Block</u>	<u>Plan No</u>	<u>Street Address</u>
Start Date	04/09/90	Super Jim Hostetler
693/G	6-131-MOD-A	6260 Smallpoint Drive
694/G*	6-307-3A	6264 Smallpoint Drive
619/F	6-098-ALT-AR	1329 Date Palm Circle
618/F	6-307-3B	1333 Date Palm Circle
617/F*	6-098-ALT-B	6261 Smallpoint Drive
616/F	6-281-B	6265 Smallpoint Drive
615/F*	6-307-3BR	6269 Smallpoint Drive
614/F	6-131-MOD-3AR	1332 Grangeville Drive
613/F	6-098-ALT-A	1328 Grangeville Drive
612/F	6-281-BR	1324 Grangeville Drive
611/F	6-307-3B	1320 Grangeville Drive
610/F	6-307-3AR	6301 Meadowsweet Way
702/J*	6-131-MOD-3B	1325 Grangeville Drive
701/J	6-281-AR	1329 Grangeville Drive
700/J	6-098-ALT-B	1333 Grangeville Drive

* - Corner Lots

Page 1 of 1

RV10-6 smw 03/12/90



LEWIS HOMES

3325 Alh Baba Lane / Suite 603 / P O Box 19297 / Las Vegas Nevada 89132 / (702) 736-8960

LOT LAYOUT VERIFICATION

Tract: Rainbow Vista 10-6

As listed below, these lots and foundations have been layed out to the specifications of the plot plan and as staked by the engineers of record

Let this letter serve as verification that we have checked the pad elevation, property lines, and lot set backs

Lamar R. Hostette
Job Superintendent

Date 9-6-90

Area General Superintendent

SEE ATTACHED SEQUENCE SHEET

C \WP\LOTVER CLV sn 08/23/90

CITY OF LAS VEGAS, NEVADA

DEPARTMENT OF BUILDING AND SAFETY
PHONE 386 6251

FOR INFO
014



30343

BUILDING PERMIT

FOR Single Family Dwelling Remodel
Additions Misc Residential Construction

LOG NO & AREA M-1619 DATE 3-8-91 CONST VAL \$ 4320⁰⁰

ADDRESS OF CONSTRUCTION 1332 GRANGEVILLE DR OWNER KAZIMIERZ CHUDOWA PHONE 6482230

LOT(s) 614 BLOCK F SUBDIVISION RAINBOW VISTA 10 ZONE

PROPOSED CONSTRUCTION RECREATION RM ADD. USE RECREATION RM

THIS PERMIT FOR BLDG ☒ A/C ☐ ELEC ☐ PLBG ☐ OTHER PERMITS REQD FENCE ☐ OFF SITE ☐ SWIM POOL ☐

FLOOR AREA BSMT 1ST 288 2ND GARAGE PORCH TOTAL 288

CONTRACTOR OWNER STATE LICENSE NO CITY LICENSE NO

ARCHITECT ENGINEER

MASTER PLUMBER/CONTRACTOR MASTER ELECTRICIAN/CONTRACTOR

OTHER INSPECTIONS AND FEES

- 1 Inspections outside of normal business hours = \$30.00 per hour (minimum charge three hours)
- 2 Re inspection fee during normal business hours assessed under provisions of TABLE 3 A of the Uniform Building Code = \$30.00 per hour
- 3 Inspections during normal business hours for which no fee is specifically indicated = \$30.00 per hour (minimum charge one half hour)
- 4 Additional plan review required by changes additions or revisions to approved plans = \$30.00 per hour (minimum charge two hours)

CONDITIONS OF THE PERMIT

- 1 I agree to call the City Building Department for inspections before concrete is poured before rough wiring electrical plumbing framing is covered Also for air conditioning drywall and sheathing inspection
- 2 I agree that when the job is completed that I will call for final inspection before occupancy
- 3 I agree to perform all construction in accordance with City Ordinances and Building Codes
- 4 The Contractor's signature below denotes authority from the owner to sign in his behalf and that the owner is aware of all requirements of this application and permit Separate permits must be taken out for work outlined above this agreement
- 5 I have read and understand the contents of this application and permit I hereby state that the information I have supplied on this application is true and correct
- 6 Approval for the work under this permit will be given only after refuse and debris have been removed from job site and public right of way
- 7 24 HOUR MINIMUM NOTICE REQUIRED FOR INSPECTIONS

BY Kazimierz Chudowa
I HEREBY DECLARE THAT I AM THE LEGAL OWNER OF THE ABOVE PROPERTY OWNER


BY
AGENT

I hereby certify that I have reviewed this application and the proposed plans and have found that the proposed development meets the requirements of the City of Las Vegas Flood Hazard Reduction Ordinance for the issuance of this Development Permit

LAND DEVELOPMENT AND FLOOD CONTROL ENGINEER

PLANNING DEPT

BUILDING DEPT

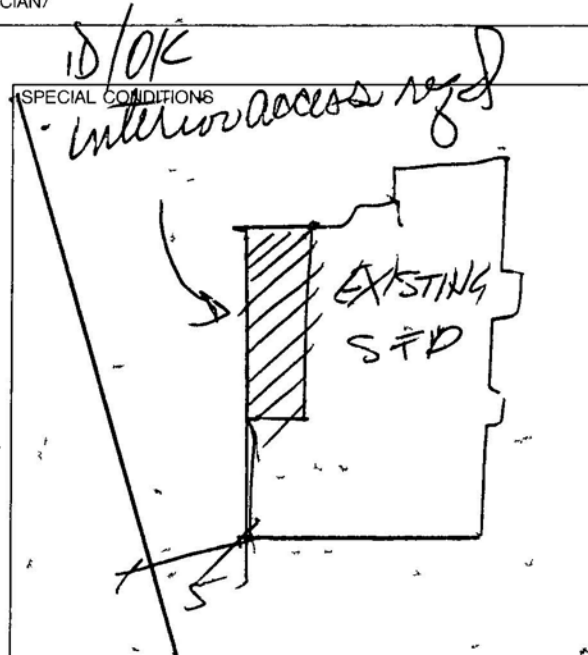

PLUMBING		FEE	ELECTRICAL		FEE
WATER DISTRIBUTION	6.00		RECEPTACLE <u>3</u> SWITCH <u>2</u>	40	<u>200</u>
SEWER SYSTEM NEW OR MODIFICATION	10.00		EACH LIGHT FIXTURE OR SOCKET <u>3</u>	30	<u>90</u>
FIXTURES WATER SOFTENER H/W HEATER	2.00		SPECIAL OUTLET APPLIANCE ETC <u>2</u>	70	<u>140</u>
GARBAGE DISPOSAL WASHER	2.00		SERVICE/PANEL SUB/3 00 200A/6 00 400A/12 50		
FUEL PIPING	6.00		A/C UNIT OR MOTORS	3.00	
IRRIGATION SYSTEM	8.00		2310 2432 TOTAL	<u>430</u>	
MISC			MISC		
2310 2433 TOTAL			2310 2431 ISSUANCE FEE		
AIR CONDITIONING		FEE	7143 2973 SEWER CONNECTION		
NEW UNIT 3 TON = 9.00 OVER = 16.50			2310 2431 PLAN REVIEW FEE	<u>41</u>	
FURNACE TO 100 000/9 00 OVER/11 00			2310 2431 BLDG PERMIT FEE	<u>63</u>	
VAPORATIVE COOLER	6.50		TOTAL FEES	<u>108.30</u>	
VENTILATION FAN	2.35				
2310 2435 TOTAL					

RECEIPT
0002
ELEC 4 30
FLCK 41 00
SFD 63 00
CHEK 108 30
0360A000 07 44

PERMIT NO
MUST BE MACHINE VALIDATED

Permit Expires 180 Days After Abandonment of Work

CITY OF LAS VEGAS, NEVADA

DEPARTMENT OF BUILDING AND SAFETY
PHONE 386 6251

FOR



PERMIT NO 1-103902

BUILDING PERMIT

FOR Single Family Dwelling Remodel
Additions Misc Residential Construction

LOG NO & AREA M-1619 DATE 4-22-91 CONST VAL \$ 1980

ADDRESS OF CONSTRUCTION 1332 GRANGEVILLE DR OWNER CHUDABA PHONE _____

LOT(s) 614 BLOCK F SUBDIVISION RAINBOW VISTA #10 - LEWIS HOMES ZONE R-CL

PROPOSED CONSTRUCTION ADDITION OF 4' TO ROOM ADDITION USE _____

THIS PERMIT FOR BLDG ☒ A/C ☐ ELEC ☒ PLBG ☐ OTHER PERMITS REQD FENCE ☐ OFF SITE ☐ SWIM POOL ☐

FLOOR AREA BSMT _____ 1ST _____ 2ND _____ GARAGE _____ PORCH _____ TOTAL 132

CONTRACTOR BLUM STATE LICENSE NO _____ CITY LICENSE NO _____

ARCHITECT _____ ENGINEER _____

MASTER PLUMBER/CONTRACTOR _____ MASTER ELECTRICIAN/CONTRACTOR _____

OTHER INSPECTIONS AND FEES

- 1 Inspections outside of normal business hours = \$30.00 per hour (minimum charge three hours)
- 2 Re inspection fee during normal business hours assessed under provisions of TABLE 3 A of the Uniform Building Code = \$30.00 per hour
- 3 Inspections during normal business hours for which no fee is specifically indicated = \$30.00 per hour (minimum charge one half hour)
- 4 Additional plan review required by changes additions or revisions to approved plans = \$30.00 per hour (minimum charge two hours)

CONDITIONS OF THE PERMIT

- 1 I agree to call the City Building Department for inspections before concrete is poured before rough wiring electrical plumbing framing is covered Also for air conditioning drywall and sheathing inspection
- 2 I agree that when the job is completed that I will call for final inspection before occupancy
- 3 I agree to perform all construction in accordance with City Ordinances and Building Codes
- 4 The Contractor's signature below denotes authority from the owner to sign in his behalf and that the owner is aware of all requirements of this application and permit Separate permits must be taken out for work outlined above this agreement
- 5 I have read and understand the contents of this application and permit I hereby state that the information I have supplied on this application is true and correct
- 6 Approval for the work under this permit will be given only after refuse and debris have been removed from job site and public right of way
- 7 24 HOUR MINIMUM NOTICE REQUIRED FOR INSPECTIONS

BY Christopher Corianni OWNER
I HEREBY DECLARE THAT I AM THE LEGAL OWNER OF THE ABOVE PROPERTY

BY _____ AGENT

I hereby certify that I have reviewed this application and the proposed plans and have found that the proposed development meets the requirements of the City of Las Vegas Flood Hazard Reduction Ordinance for the issuance of this Development Permit

LAND DEVELOPMENT AND FLOOD CONTROL ENGINEER

DATE 4/23/91

PLANNING DEPT


DATE 4-23-91

BUILDING DEPT

DATE

PLUMBING	FEE	ELECTRICAL	FEE
WATER DISTRIBUTION	6 00	RECEPTACLE _____ SWITCH _____	40
SEWER SYSTEM NEW OR MODIFICATION	10 00	EACH LIGHT FIXTURE OR SOCKET _____	30
FIXTURES WATER SOFTENER HW HEATER	2 00	SPECIAL OUTLET APPLIANCE ETC	70
GARBAGE DISPOSAL WASHER	2 00	SERVICE/PANEL SUB/3 00 200A/6 00 400A/12 50	
FUEL PIPING	6 00	A C UNIT OR MOTORS	3 00
IRRIGATION SYSTEM	8 00	2310 2432	TOTAL <u>1000</u>
MISC		MISC	
2310 2433	TOTAL		

AIR CONDITIONING	FEE	2310 2431 ISSUANCE FEE
NEW UNIT 3 TON = 9 00 OVER = 16 50		7 143 2973 SEWER CONNECTION
FURNACE TO 100 000/9 00 OVER/11 00		2310 2431 PLAN REVIEW FEE
VAPORATIVE COOLER	6 50	2310 2431 BLDG PERMIT FEE
VENTILATION FAN	2 35	TOTAL FEES <u>79 00</u>
2310 2435	TOTAL	

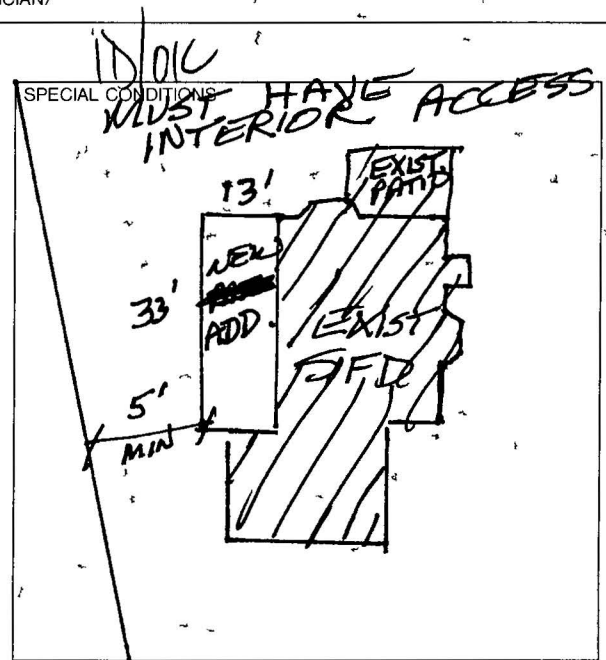

RECEIPT
0002
ELEC 10 00
FLCK 27 00
SFD 4 00
CASH 75 00
2951A000 12 00

04/23/91

PERMIT NO _____
MUST BE MACHINE VALIDATED

Permit Expires 180 Days After Abandonment of Work

CITY OF LAS VEGAS, NEVADA

PERMIT NO

90 060172

DEPARTMENT OF BUILDING AND SAFETY
PHONE 386 6251

FOR INSPECTIONS CALL 799 2071

ELECTRICAL PERMIT

LOG NO & AREA 125 178 DATE 5/10/90 CONST VAL \$ADDRESS OF CONSTRUCTION 1332 Grangeville Dr OWNER Lewis HomesCONTRACTOR Johnson Electric STATE LICENSE NO 21520 CITY LICENSE NO 26363

Michael Johnson

69

PHONE 739-7781

(PRINT NAME OF MASTER ELECTRICIAN)

MASTER CARD NO

PROPOSED CONSTRUCTION New SFR Plan 131 (Rainbow Vista 10-6) USEELECTRIC
PERMIT NOApproval for the work under this permit will be given only after refuse
and debris have been removed from job site and public right of way

UNITS	DESCRIPTION	FEE	TOTAL
PERMIT ISSUANCE			
1	For Issuing Each Permit	10 00	10 00
	Supplemental Fee	4 50	
APPLIANCE CHARGE			
Residential or General Commercial			
60	Receptacle 40 Switch 20	40	24 00
16	Each Light Fixture Socket or Exit Light Smoke Detector or Exhaust Fan	30	4 80
6	EACH OUTLET FOR SPECIAL PURPOSE Dishwasher Garbage Grinder Trash Compactor GFI Clothes Washer Dryer Electric Range Ovens Water Heater Space Heater Blast Coil Heater (PER KW) Mercury Lamp Quartz Lamp Sodium Lamp 20AMP Sign Circuit	70	4 20
	X Ray Unit	10 00	
	Area Lighting (First 3 000 Watts)	8 00	
	Each Additional 1 000 Watts	3 00	
MOTORS (1 H P AND OVER) TRANSFORMERS ELEVATORS WELDERS GENERATORS CHILLERS SIGNS AND A/C UNITS (OVER 5 TONS)			
	First H P or Ton For each Unit	3 00	
	First KVA For Each Unit	3 00	
	Each Additional H P Ton or KVA up to 50	50	
	Each Additional H P Ton or KVA over 50	35	
	Temporary power or Pole	6 00	
ELECTRIC SERVICE OR MAIN DISCONNECT			
1	Up to 200 AMP	6 00	6 00
	400 AMP And 600 AMP	12 50	
	Over 600 AMP To 1200 AMP	25 00	
	Over 1200 AMP	50 00	
	Each Additional Meter Socket	50	
	Sub Panel Motor Control Center Disconnect Switch Transfer Switch (Each)	3 00	
	Swimming Pool (Residential)	20 00	
	Swimming Pool (Semi Public)	30 00	
	Spas	8 00	
	Recreational Vehicle Spaces (Each)	3 00	

UNITS	DESCRIPTION	FEE	TOTAL
	Busways Trolley or Plug in (Ea 100 Ft)	3 00	
	Gas Pumps Dispensers (Each)	3 00	
1	Permanent A/C Unit (5 Tons or Less)	3 00	3 00
	Each Air Handler	1 00	
RESIDENTIAL LOW VOLTAGE INSTALLATIONS			
	Speaker Outlets (Each)	30	
	Signal or Alarm Outlets (Each)	30	
	Amplifiers	2 00	
	Control Panel	50	
3	TV Master System	30	90
3	Telephone or Computer Outlet	30	90
OTHER INSPECTIONS AND FEES INCLUDES ISSUANCE FEES WHEN APPLICABLE			
	Inspections outside of normal business hours (minimum charge — three hours)	30 00 per hour	
	Reinspection fee assessed under provisions of TABLE 3 A of the Uniform Building Code = \$30 00 EACH	30 00 each	
	Inspections for which no fee is specifically indicated (minimum charge — one half hour)	30 00 per hour	
	Additional plan review required by changes additions or revisions to approved plans (minimum charge — one half hour) After work hours — \$30 00 per hour — minimum 1 hour	30 00 per hour	
	Starter Permit	50 00	
CONTRACT PRICE OR COST OF INSTALLATION			
	Commercial —Burglar Alarms		
	—Music Systems		
	—Data Processing		
	—Communication		
	Conduit Only—Contract Price		
	All Misc Electric		

Electrical permit fees may be computed
the same as building permit fees by
using the cost of installation for valuation
amount when such work is not included
in the above schedule

2310 2432

RECEIPT

I hereby certify that I have carefully examined and read the above application that the
same is true and correct and that the work herein described is to be done in accordance
with all the provisions of the applicable Ordinances of the City of Las Vegas Nevada and
the State Laws whether herein specified or not

SIGNED HOMEOWNER CONTRACTOR

BUILDING DEPT

DATE

Permit Expires 180 Days After Abandonment of Work

PERMIT FEE 53 80

LESS
STARTER PERMITTOTAL
FEES

PERMIT NO

MUST BE MACHINE VALIDATED

CITY OF LAS VEGAS, NEVADA

DEPARTMENT OF BUILDING AND SAFETY
PHONE 386-6251

PERMIT NO. - 099693

FOR INSPECTIONS, CALL 799-2071

BUILDING PERMIT *Sheet 11*
FOR Single Family Dwelling Remodel
Additions Misc Residential ConstructionLOG NO & AREA M-1619 DATE 3-8-91 CONST VAL \$ 43200ADDRESS OF CONSTRUCTION 13316 RAINBOWVILLE DR OWNER KAZIMIERZ CHUDORBA PHONE 6482230LOT(s) 614 BLOCK F SUBDIVISION RAINBOW VISTA 10 ZONEPROPOSED CONSTRUCTION RECREATION RM ADD. USE RECREATION RMTHIS PERMIT FOR BLDG ☒ A/C ☐ ELEC ☐ PLBG ☐ OTHER PERMITS REQD FENCE ☐ OFF SITE ☐ SWIM POOL ☐FLOOR AREA BSMT _____ 1ST 288 2ND _____ GARAGE _____ PORCH _____ TOTAL 288CONTRACTOR OWNER STATE LICENSE NO _____ CITY LICENSE NO _____

ARCHITECT _____ ENGINEER _____

MASTER PLUMBER/CONTRACTOR _____ MASTER ELECTRICIAN/CONTRACTOR _____

OTHER INSPECTIONS AND FEES

- 1 Inspections outside of normal business hours = \$30.00 per hour (minimum charge three hours)
- 2 Re-inspection fee during normal business hours assessed under provisions of TABLE 3 A of the Uniform Building Code = \$30.00 per hour
- 3 Inspections during normal business hours for which no fee is specifically indicated = \$30.00 per hour (minimum charge one half hour)
- 4 Additional plan review required by changes additions or revisions to approved plans = \$30.00 per hour (minimum charge two hours)

CONDITIONS OF THE PERMIT

- 1 I agree to call the City Building Department for inspections before concrete is poured before rough wiring electrical plumbing framing is covered Also for air conditioning drywall and sheathing inspection
- 2 I agree that when the job is completed that I will call for final inspection before occupancy
- 3 I agree to perform all construction in accordance with City Ordinances and Building Codes
- 4 The Contractor's signature below denotes authority from the owner to sign in his behalf and that the owner is aware of all requirements of this application and permit Separate permits must be taken out for work outlined above this agreement
- 5 I have read and understand the contents of this application and permit I hereby state that the information I have supplied on this application is true and correct
- 6 Approval for the work under this permit will be given only after refuse and debris have been removed from job site and public right of way
- 7 24 HOUR MINIMUM NOTICE REQUIRED FOR INSPECTIONS

BY Kazimierz Chudorba
I HEREBY DECLARE THAT I AM THE LEGAL OWNER OF THE ABOVE PROPERTY OWNERBY _____
AGENT

I hereby certify that I have reviewed this application and the proposed plans and have found that the proposed development meets the requirements of the City of Las Vegas Flood Hazard Reduction Ordinance for the issuance of this Development Permit


LAND DEVELOPMENT AND FLOOD CONTROL ENGINEER

PLANNING DEPT. 3-8-91 DATE 5/8/91BUILDING DEPT. 3-8-91 DATE

PLUMBING		FEE	ELECTRICAL		FEE
WATER DISTRIBUTION	6 00		RECEPTACLE <u>3</u> SWITCH <u>2</u>	40	<u>200</u>
SEWER SYSTEM NEW OR MODIFICATION	10 00		EACH LIGHT FIXTURE OR SOCKET <u>3</u>	30	<u>90</u>
FIXTURES WATER SOFTENER H/W HEATER	2 00		SPECIAL OUTLET APPLIANCE ETC <u>2</u>	70	<u>140</u>
GARBAGE DISPOSAL WASHER	2 00		SERVICE/PANEL SUB/3 00 200A/6 00 400A/12 50		
FUEL PIPING	6 00		A/C UNIT OR MOTORS	3 00	
IRRIGATION SYSTEM	8 00		2310 2432 TOTAL		<u>430</u>
MISC			MISC		

2310 2433	TOTAL	
AIR CONDITIONING		FEE
NEW UNIT 3 TON = 9 00 OVER = 16 50		
FURNACE TO 100 000/9 00 OVER/11 00		
VAPORATIVE COOLER	6 50	
VENTILATION FAN	2 35	
2310 2435	TOTAL	

2310 2431 ISSUANCE FEE	
7143 2973 SEWER CONNECTION	<u>41</u>
2310 2431 PLAN REVIEW FEE	<u>63</u>
2310 2431 BLDG PERMIT FEE	<u>108.30</u>
TOTAL FEES	

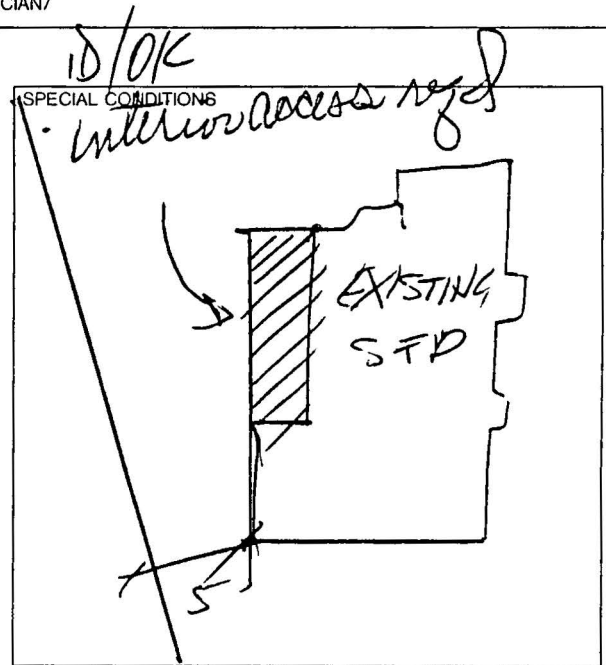
 RECEIPT
 0002
 ELEC 4 30
 FLCK 41.00
 SFD 63 00
 CHECK 108 30
 0366A000 09 44
PERMIT NO _____
MUST BE MACHINE VALIDATED

PERMIT NO _____
MUST BE MACHINE VALIDATED

CITY OF LAS VEGAS, NEVADA

PERMIT NO 1-103902

67

DEPARTMENT OF BUILDING AND SAFETY
PHONE 386 6251

FOR INSPECTIONS CALL 799 2071

BUILDING PERMIT

FOR Single Family Dwelling Remodel
Additions Misc Residential ConstructionLOG NO & AREA M-1619 DATE 4-22-91 CONST VAL \$ 1980ADDRESS OF CONSTRUCTION 1332 GRANGEVILLE DR OWNER CHUDORA PHONE _____LOT(s) 614 BLOCK F SUBDIVISION RAINBOW VISTA #10 - LEWIS HOMES ZONE R-CLPROPOSED CONSTRUCTION ADDITION OF 4' TO ROOM ADDITION USE _____THIS PERMIT FOR BLDG ☒ A/C ☐ ELEC ☒ PLBG ☐ OTHER PERMITS REQD FENCE ☐ OFF SITE ☐ SWIM POOL ☐FLOOR AREA BSMT _____ 1ST _____ 2ND _____ GARAGE _____ PORCH _____ TOTAL 132CONTRACTOR PLUMB STATE LICENSE NO _____ CITY LICENSE NO _____

ARCHITECT _____ ENGINEER _____

MASTER PLUMBER/
CONTRACTOR _____ MASTER ELECTRICIAN/
CONTRACTOR _____

OTHER INSPECTIONS AND FEES

- 1 Inspections outside of normal business hours = \$30.00 per hour (minimum charge three hours)
- 2 Re inspection fee during normal business hours assessed under provisions of TABLE 3 A of the Uniform Building Code = \$30.00 per hour
- 3 Inspections during normal business hours for which no fee is specifically indicated = \$30.00 per hour (minimum charge one half hour)
- 4 Additional plan review required by changes additions or revisions to approved plans = \$30.00 per hour (minimum charge two hours)

CONDITIONS OF THE PERMIT

- 1 I agree to call the City Building Department for inspections before concrete is poured before rough wiring electrical plumbing framing is covered Also for air conditioning drywall and sheathing inspection
- 2 I agree that when the job is completed that I will call for final inspection before occupancy
- 3 I agree to perform all construction in accordance with City Ordinances and Building Codes
- 4 The Contractor's signature below denotes authority from the owner to sign in his behalf and that the owner is aware of all requirements of this application and permit Separate permits must be taken out for work outlined above this agreement
- 5 I have read and understand the contents of this application and permit I hereby state that the information I have supplied on this application is true and correct
- 6 Approval for the work under this permit will be given only after refuse and debris have been removed from job site and public right of way
- 7 24 HOUR MINIMUM NOTICE REQUIRED FOR INSPECTIONS

BY [Signature]
I HEREBY DECLARE THAT I AM THE LEGAL OWNER OF THE ABOVE PROPERTY OWNER

BY _____ AGENT

I hereby certify that I have reviewed this application and the proposed plans and have found that the proposed development meets the requirements of the City of Las Vegas Flood Hazard Reduction Ordinance for the issuance of this Development Permit


LAND DEVELOPMENT AND FLOOD CONTROL ENGINEER

By [Signature] DATE 4/23/91PLANNING DEPT [Signature] DATE 4-23-91

BUILDING DEPT _____ DATE _____

PLUMBING		FEE	ELECTRICAL		FEE
WATER DISTRIBUTION	6.00		RECEPTACLE _____ SWITCH _____	40	
SEWER SYSTEM NEW OR MODIFICATION	10.00		EACH LIGHT FIXTURE OR SOCKET _____	30	
FIXTURES WATER SOFTENER H/W HEATER	2.00		SPECIAL OUTLET APPLIANCE ETC	70	
GARBAGE DISPOSAL WASHER	2.00		SERVICE/PANEL SUB/3.00 200A/6.00 400A/12.50		
FUEL PIPING	6.00		A/C UNIT OR MOTORS	3.00	
IRRIGATION SYSTEM	8.00		2310 2432 TOTAL	10.00	
MISC			MISC		
2310 2433 TOTAL					

AIR CONDITIONING		FEE	TOTAL FEES	
NEW UNIT 3 TON = 9.00 OVER = 16.50			2310 2431 ISSUANCE FEE	
FURNACE TO 100 000/9.00 OVER/11.00			7143 2973 SEWER CONNECTION	
VAPORATIVE COOLER	6.50		2310 2431 PLAN REVIEW FEE	
VENTILATION FAN	2.35		2310 2431 BLDG PERMIT FEE	
2310 2435 TOTAL				

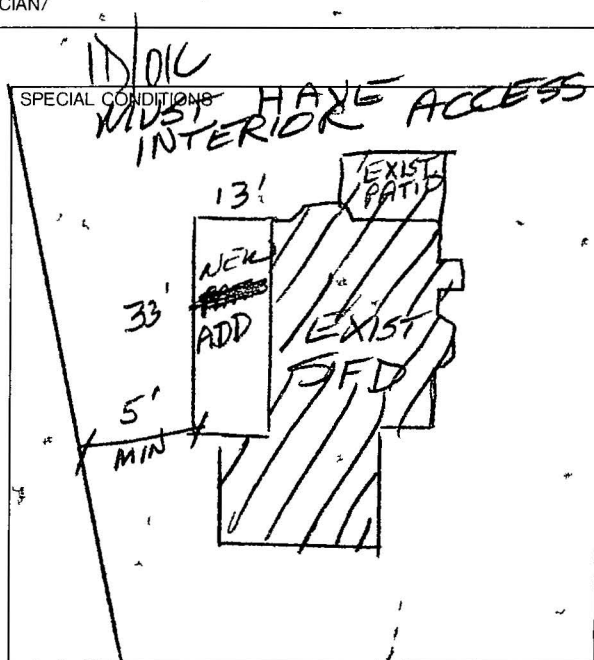

RECEIPT

0002

ELEC 10.00
FLCK 27.00
SFD 42.00
CASH 79.00
2951A000 12-03

04/23/91

PERMIT NO _____
MUST BE MACHINE VALIDATED

Permit Expires 180 Days After Abandonment of Work

CITY OF LAS VEGAS, NEVADA

PERMIT NO 1-099593

67

DEPARTMENT OF BUILDING AND SAFETY
PHONE 386-6251

FOR INSPECTIONS CALL 799 2071

BUILDING PERMIT

FOR Single Family Dwelling Remodel
Additions Misc Residential ConstructionLOG NO & AREA M-1619 DATE 3-8-91 CONST VAL \$ 432000ADDRESS OF CONSTRUCTION 1332 GRANGEVILLE DR OWNER KAZIMIERZ CHUDOBA PHONE 6482230LOT(s) 614 BLOCK F SUBDIVISION RAINBOW VISTA 10 ZONEPROPOSED CONSTRUCTION RECREATION RM ADD. USE RECREATION RMTHIS PERMIT FOR BLDG ☒ A/C ☐ ELEC ☒ PLBG ☐ OTHER PERMITS REQD FENCE ☐ OFF SITE ☐ SWIM POOL ☐FLOOR AREA BSMT _____ 1ST 288 2ND _____ GARAGE _____ PORCH _____ TOTAL 288CONTRACTOR OWNER STATE LICENSE NO _____ CITY LICENSE NO _____

ARCHITECT _____ ENGINEER _____

MASTER PLUMBER/
CONTRACTOR _____ MASTER ELECTRICIAN/
CONTRACTOR _____

OTHER INSPECTIONS AND FEES

- 1 Inspections outside of normal business hours = \$30.00 per hour (minimum charge three hours)
- 2 Re inspection fee during normal business hours assessed under provisions of TABLE 3 A of the Uniform Building Code = \$30.00 per hour
- 3 Inspections during normal business hours for which no fee is specifically indicated = \$30.00 per hour (minimum charge one half hour)
- 4 Additional plan review required by changes additions or revisions to approved plans = \$30.00 per hour (minimum charge two hours)

CONDITIONS OF THE PERMIT

- 1 I agree to call the City Building Department for inspections before concrete is poured before rough wiring electrical plumbing framing is covered. Also for air conditioning drywall and sheathing inspection
- 2 I agree that when the job is completed that I will call for final inspection before occupancy
- 3 I agree to perform all construction in accordance with City Ordinances and Building Codes
- 4 The Contractor's signature below denotes authority from the owner to sign in his behalf and that the owner is aware of all requirements of this application and permit. Separate permits must be taken out for work outlined above this agreement
- 5 I have read and understand the contents of this application and permit. I hereby state that the information I have supplied on this application is true and correct
- 6 Approval for the work under this permit will be given only after refuse and debris have been removed from job site and public right of way
- 7 24 HOUR MINIMUM NOTICE REQUIRED FOR INSPECTIONS


BY Kazimierz Chudoba
I HEREBY DECLARE THAT I AM THE LEGAL OWNER OF THE ABOVE PROPERTY OWNERBY _____
AGENT

I hereby certify that I have reviewed this application and the proposed plans and have found that the proposed development meets the requirements of the City of Las Vegas Flood Hazard Reduction Ordinance for the issuance of this Development Permit

LAND DEVELOPMENT AND FLOOD CONTROL ENGINEER

PLANNING DEPT. 3-8-91 DATEBUILDING DEPT. 3-8-91 DATE

SPECIAL CONDITIONS

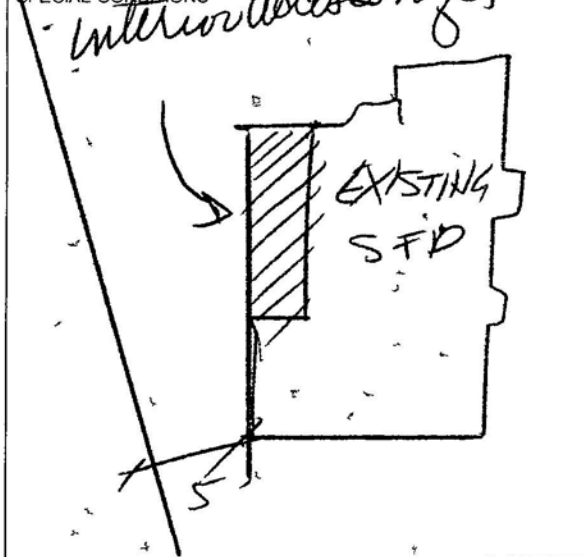

RECEIPT

0002

ELC 4.30
FLCK 41.00
SFD 63.00
CHK 108.30
0360A000 09 44

PLUMBING		FEE	ELECTRICAL		FEE
WATER DISTRIBUTION	6.00		RECEPTACLE <u>3</u> SWITCH <u>2</u>	40	<u>200</u>
SEWER SYSTEM NEW OR MODIFICATION	10.00		EACH LIGHT FIXTURE OR SOCKET <u>3</u>	30	<u>90</u>
FIXTURES WATER SOFTENER HW HEATER	2.00		SPECIAL OUTLET APPLIANCE ETC <u>2</u>	70	<u>140</u>
GARBAGE DISPOSAL WASHER	2.00		SERVICE/PANEL SUB/3 00 200A/6 00 400A/12 50		
FUEL PIPING	6.00		A/C UNIT OR MOTORS	3.00	
IRRIGATION SYSTEM	8.00		2310 2432	TOTAL	<u>430</u>
MISC			MISC		
2310 2433	TOTAL		2310 2431 ISSUANCE FEE		
AIR CONDITIONING		FEE	7143 2973 SEWER CONNECTION		
NEW UNIT 3 TON = 9.00 OVER = 16.50			2310 2431 PLAN REVIEW FEE		
FURNACE TO 100 000/9.00 OVER/11.00			2310 2431 BLDG PERMIT FEE		
VAPORATIVE COOLER	6.50		TOTAL FEES		<u>108.30</u>
VENTILATION FAN	2.35				
2310 2435	TOTAL				

PERMIT NO _____
MUST BE MACHINE VALIDATED

Permit Expires 180 Days After Abandonment of Work

CITY OF LAS VEGAS, NEVADA

PERMIT NO

90-092339

DEPARTMENT OF BUILDING AND SAFETY
PHONE 386 6251

FOR INSPECTIONS CALL 799 2071

BUILDING PERMIT

FOR Single Family Dwelling Remodel
Additions Misc Residential ConstructionLOG NO & AREA M-6651DATE 12/17/90CONST VAL \$ 2,040.00ADDRESS OF CONSTRUCTION 1332 GRANGEVILLE DR

10-OK

OWNER KAZIMIERZ CHUDOGA

PHONE _____

LOT(s) 614 BLOCK F SUBDIVISION RAINBOW VISTA II ZONE R-CLPROPOSED CONSTRUCTION SLAB / FOOTING ONLY PATIO USE _____THIS PERMIT FOR BLDG ☒ A/C ☐ ELEC ☐ PLBG ☐ OTHER PERMITS REQD FENCE ☐ OFF SITE ☐ SWIM POOL ☐FLOOR AREA BSMT _____ 1ST _____ 2ND _____ GARAGE _____ PORCH _____ TOTAL 320CONTRACTOR owner/Builder STATE LICENSE NO _____ CITY LICENSE NO _____

ARCHITECT _____ ENGINEER _____

MASTER PLUMBER/CONTRACTOR _____ MASTER ELECTRICIAN/CONTRACTOR _____

OTHER INSPECTIONS AND FEES

- 1 Inspections outside of normal business hours = \$30.00 per hour (minimum charge three hours)
- 2 Re inspection fee during normal business hours assessed under provisions of TABLE 3 A of the Uniform Building Code = \$30.00 per hour
- 3 Inspections during normal business hours for which no fee is specifically indicated = \$30.00 per hour (minimum charge one half hour)
- 4 Additional plan review required by changes additions or revisions to approved plans = \$30.00 per hour (minimum charge two hours)

CONDITIONS OF THE PERMIT

- 1 I agree to call the City Building Department for inspections before concrete is poured before rough wiring electrical plumbing framing is covered Also for air conditioning drywall and sheathing inspection
- 2 I agree that when the job is completed that I will call for final inspection before occupancy
- 3 I agree to perform all construction in accordance with City Ordinances and Building Codes
- 4 The Contractor's signature below denotes authority from the owner to sign in his behalf and that the owner is aware of all requirements of this application and permit Separate permits must be taken out for work outlined above this agreement
- 5 I have read and understand the contents of this application and permit I hereby state that the information I have supplied on this application is true and correct
- 6 Approval for the work under this permit will be given only after refuse and debris have been removed from job site and public right of way
- 7 24 HOUR MINIMUM NOTICE REQUIRED FOR INSPECTIONS


BY Kazimierz Chudoga
I HEREBY DECLARE THAT I AM THE LEGAL OWNER OF THE ABOVE PROPERTY OWNERBY _____
AGENT

I hereby certify that I have reviewed this application and the proposed plans and have found that the proposed development meets the requirements of the City of Las Vegas Flood Hazard Reduction Ordinance for the issuance of this Development Permit

LAND DEVELOPMENT AND FLOOD CONTROL ENGINEER _____ DATE 12/17/90PLANNING DEPT VB DATE 12-17-90

BUILDING DEPT _____ DATE _____

SPECIAL CONDITIONS

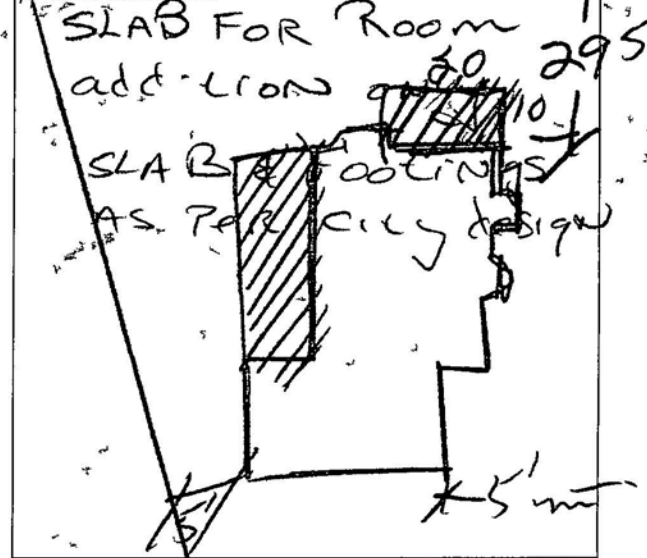Patio cover AS PER
city design NOT
convertible

RECEIPT

0005

SFD 49.00

CASH 49.00

6409A000 15.39

12/17/90

PLUMBING		FEE	ELECTRICAL		FEE
WATER DISTRIBUTION	6.00		RECEPTACLE _____ SWITCH _____	40	
SEWER SYSTEM NEW OR MODIFICATION	10.00		EACH LIGHT FIXTURE OR SOCKET _____	30	
FIXTURES WATER SOFTENER HW HEATER	2.00		SPECIAL OUTLET APPLIANCE ETC	70	
GARBAGE DISPOSAL WASHER	2.00		SERVICE/PANEL SUB/3.00 200A/6.00 400A/12.50		
FUEL PIPING	6.00		A/C UNIT OR MOTORS	3.00	
IRRIGATION SYSTEM	8.00		2310 2432 TOTAL		
MISC			MISC		
2310 2433 TOTAL			2310 2431 ISSUANCE FEE		
AIR CONDITIONING		FEE	7143 2973 SEWER CONNECTION		
NEW UNIT 3 TON = 9.00 OVER = 16.50			2310 2431 PLAN REVIEW FEE		
FURNACE TO 100 000/9.00 OVER/11.00			2310 2431 BLDG PERMIT FEE		
VAPORATIVE COOLER	6.50		TOTAL FEES		
VENTILATION FAN	2.35				
2310 2435 TOTAL					

PERMIT NO _____
MUST BE MACHINE VALIDATED

Permit Expires 180 Days After Abandonment of Work

DEPARTMENT OF BUILDING & SAFETY CITY OF LAS VEGAS

JOB ADDRESS 1332 Grangeville		PERMIT NO. 092339	
LOT NO	MAP NO 2125	INSPECTOR 67	DATE 12-18-90
SUBDIVISION NAME Lambon Vista			PHONE
INSPECTOR SIGNATURE Jesse Schell			INSPECTION DATE 12-19-90

Ftg For Room addition - OK

Slab For Flatwork patio only no Footings At this time

☐ PARTIAL INSPECTION DESCRIPTION

☒ **APPROVED**

☐ **PERMIT REQUIRED**

☐ **STOP WORK**

☐ **REJECTED CORRECTION NOTICE REINSPECTION REQUIRED CALL 799-2071**

INSPECT	DESCRIPTION	INSPECT	DESCRIPTION	INSPECT	DESCRIPTION
☒ B 1	FOOTING LAYOUT REBAR ZONING	☐ P 1	ON SITE SEWER	☐ X 2	UNDERGROUND HYDRO
☐ B 2	STEM WALL - FORMS & REBAR	☐ P 2	ON SITE WATER	☐ X 3	UNDERGROUND FINAL/FLOW
☐ B 3	PRE SLAB	☐ P 3	BUILDING SEWER (YARD LINES)	☐ X 4	SPRINKLER SYSTEM HYDRO
☐ B 4	ROOF SHEATHING	☐ P 4	UNDERSLAB PLUMBING	☐ X 5	FIRE ALARM
☐ B 5	FRAMING	☐ P 5	TOP OUT WATER GAS WASTE	☐ X 6	OTHER
☐ B 6	INSULATION	☐ P 6	FINAL GAS TEST	☐ X 7	FINAL FIRE
☐ B 7	DRYWALL NAILING	☐ P 7	FINAL PLUMBING		
☐ B 8	EXTERIOR LATH/STUCCO			☐ E 1	UNDERGROUND ELECTRICAL
☐ B 9	WALL GROUT & STEEL	☐ M 1	ROUGH VENT	☐ E 2	ROUGH ELECTRICAL
☐ B 10	POOL PRE GUNITE	☐ M 2	HOOD	☐ E 3	LOW VOLTAGE ELECTRICAL
☐ B 11	POOL PRE PLASTER / FINAL	☐ M 3	FINAL MECHANICAL	☐ E 4	SIGN INSPECTION
☐ B 12	BUILDING FINAL			☐ E 5	FINAL ELECTRICAL
☐ B 13	CERT OF OCC	☐ X 1	KICKER / FLUSH	☐ E 6	TEMP POWER

☐ **FINAL INSPECTION**

BRING HARD CARD WITH FIRE QUALITY CONTROL & PLANNING APPROVALS
SIGNED OFF TO BLDG & SAFETY FOR C of O ISSUANCE (Commercial Only)

FOR ASSISTANCE CALL 386-6251

DEPARTMENT OF BUILDING & SAFETY CITY OF LAS VEGAS

JOB ADDRESS 1332* Grangerville Rd.		PERMIT NO 9D-092339	
LOT NO	MAP NO 7-8.19A	INSPECTOR 67	DATE 1-22-91
SUBDIVISION NAME Rainbow Vista			PHONE 648-2230
INSPECTOR SIGNATURE [Signature]			INSPECTION DATE 1-23-91
Patio			
Note: cut stucco out For ledger Attachment to house as per city sheet			
☐ PARTIAL INSPECTION DESCRIPTION			
☒ APPROVED		☐ PERMIT REQUIRED	☐ STOP WORK
☐ REJECTED CORRECTION NOTICE REINSPECTION REQUIRED CALL 799 2071			
INSPECT	DESCRIPTION	INSPECT	DESCRIPTION
☒ B 1	FOOTING LAYOUT REBAR ZONING	☐ P 1	ON SITE SEWER
☒ B 2	STEM WALL - FORMS & REBAR	☐ P 2	ON SITE WATER
☐ B 3	PRE SLAB	☐ P 3	BUILDING SEWER (YARD LINES)
☐ B 4	ROOF SHEATHING	☐ P 4	UNDERSLAB PLUMBING
☐ B 5	FRAMING	☐ P 5	TOP OUT WATER GAS WASTE
☐ B 6	INSULATION	☐ P 6	FINAL GAS TEST
☐ B 7	DRYWALL NAILING	☐ P 7	FINAL PLUMBING
☐ B 8	EXTERIOR LATH/STUCCO		
☐ B 9	WALL GROUT & STEEL	☐ M 1	ROUGH VENT
☐ B 10	POOL PRE GUNITE	☐ M 2	HOOD
☐ B 11	POOL PRE PLASTER / FINAL	☐ M 3	FINAL MECHANICAL
☐ B 12	BUILDING FINAL		
☐ B 13	CERT OF OCC	☐ X 1	KICKER / FLUSH
		☐ X 2	UNDERGROUND HYDRO
		☐ X 3	UNDERGROUND FINAL/FLOW
		☐ X 4	SPRINKLER SYSTEM HYDRO
		☐ X 5	FIRE ALARM
		☐ X 6	OTHER
		☐ X 7	FINAL FIRE
		☐ E 1	UNDERGROUND ELECTRICAL
		☐ E 2	ROUGH ELECTRICAL
		☐ E 3	LOW VOLTAGE ELECTRICAL
		☐ E 4	SIGN INSPECTION
		☐ E 5	FINAL ELECTRICAL
		☐ E 6	TEMP POWER
☐ FINAL INSPECTION		BRING HARD CARD WITH FIRE QUALITY CONTROL & PLANNING APPROVALS SIGNED OFF TO BLDG & SAFETY FOR C O OF ISSUANCE (Commercial Only)	

FOR ASSISTANCE CALL 386-6251

DEPARTMENT OF BUILDING & SAFETY CITY OF LAS VEGAS

PERMIT
NUMBER

90-092339

INSPECTION
NUMBER

JOB ADDRESS

1332 Grangeville Dr

LOT NO

BLOCK NO

SUBDIVISION NAME

FIRE DEPT MAP NO

JOB PHONE

CALL IN DATE

CALL IN TIME

SCHEDULE DATE

5-7-92

INSPECTOR NO

67

INSPECTOR NAME

INSPECTION
REQUESTED

140 / Final

Final Slab & Footings
only

☐ PARTIAL
INSPECTION

☐ PARTIAL
APPROVAL (P)

PARTIAL DESCRIPTION

☒ APPROVED
(A)

☐ STOP
WORK (S)

☐ COMMENTS
(C)

☐ TEMPORARY
APPROVAL (T) — UNTIL

☐ HOLD
(H)

☐ REJECTED (R)

REINSPECTION REQUIRED CALL *229 2071

☐ REFEE (F)

REINSPECTION FEE REQUIRED PAY AT CITY HALL
3RD FLOOR 400 E STEWART STREET

☐ PERMIT
REQUIRED

INSPECTOR
SIGNATURE

Jessie Schell

INSPECTION DATE

5-27-92

☒ PROJECT
COMPLETE

BRING HARD CARD WITH FIRE QUALITY CONTROL & PLANNING APPROVALS
SIGNED OFF TO BLDG & SAFETY FOR C of O ISSUANCE (Commercial Only)

IF YOU HAVE ANY QUESTIONS ON THIS INSPECTION YOU MAY
CALL THE INSPECTOR FROM 7 00 AM 7 15 AM OR 2 45 PM 3 00 PM AT

For Additional Assistance Call *229-6251 See Reverse Side For Inspection Types

DEPARTMENT OF BUILDING & SAFETY CITY OF LAS VEGAS

☐ PERMIT
NUMBER

71-097883

INSPECTION
NUMBER

JOB ADDRESS

1332 1/2 Orangeville

LOT NO

BLOCK NO

SUBDIVISION NAME

R Bow Vista

FIRE DEPT MAP NO

JOB PHONE

CALL IN DATE

CALL IN TIME

SCHEDULE DATE

648-2230 10/2/91 1:30p

INSPECTOR NO

INSPECTOR NAME

67

INSPECTION
REQUESTED

129

complete nail every 6"

☐ PARTIAL
INSPECTION

☐ PARTIAL
APPROVAL (P)

PARTIAL DESCRIPTION

☒ APPROVED
(A)

☐ STOP
WORK (S)

☐ COMMENTS
(C)

☐ TEMPORARY
APPROVAL (T) - UNTIL

☐ HOLD
(H)

☐ REJECTED (R)

REINSPECTION REQUIRED CALL *799 2071

☐ REFEE (F)

REINSPECTION FEE REQUIRED PAY AT CITY HALL
3RD FLOOR 400 E STEWART STREET

☐ PERMIT
REQUIRED

INSPECTOR
SIGNATURE

Jesse Schell

INSPECTION DATE

10-3-91

☐ PROJECT
COMPLETE

BRING HARD CARD WITH FIRE QUALITY CONTROL & PLANNING APPROVALS
SIGNED OFF TO BLDG & SAFETY FOR C of O ISSUANCE (Commercial Only)

IF YOU HAVE ANY QUESTIONS ON THIS INSPECTION YOU MAY
CALL THE INSPECTOR FROM 7 00 AM 7 15 AM OR 2 45 PM 3 00 PM AT

FOR ADDITIONAL ASSISTANCE CALL * 386-6251
SEE REVERSE SIDE FOR INSPECTION TYPES

* EFFECTIVE JULY 1, 1991
PHONE PREFIX WILL BE 229

DEPARTMENT OF BUILDING & SAFETY CITY OF LAS VEGAS

**PERMIT
NUMBER**

91-099693

**INSPECTION
NUMBER**

17

JOB ADDRESS

1332 GRANGEVILLE DR

LOT NO

14

BLOCK NO

F

SUBDIVISION NAME

RAINBOW VISTA 10

FIRE DEPT MAP NO

2319-37

JOB PHONE

648-2230

CALL IN DATE

05/06/92

CALL IN TIME

13:38

SCHEDULE DATE

05/07/92

INSPECTOR NO

67

INSPECTOR NAME

JESSE SCHELL

**INSPECTION
REQUESTED**

BUILDING FINAL (140)

RM ADD

☐ PARTIAL
INSPECTION

☐ PARTIAL
APPROVAL (P)

PARTIAL DESCRIPTION

☒ APPROVED
(A)

☐ STOP
WORK (S)

☐ COMMENTS
(C)

☐ TEMPORARY
APPROVAL (T) - UNTIL

☐ HOLD
(H)

☐ REJECTED (R)

REINSPECTION REQUIRED CALL *229 2071

☐ REFEE (F)

REINSPECTION FEE REQUIRED PAY AT CITY HALL
3RD FLOOR 400 E STEWART STREET

☐ PERMIT
REQUIRED

**INSPECTOR
SIGNATURE**

Jesse Schell

INSPECTION DATE

5-7-92

☒ **PROJECT
COMPLETE**

BRING HARD CARD WITH FIRE QUALITY CONTROL & PLANNING APPROVALS
SIGNED OFF TO BLDG & SAFETY FOR C of O ISSUANCE (Commercial Only)

IF YOU HAVE ANY QUESTIONS ON THIS INSPECTION YOU MAY
CALL THE INSPECTOR FROM 7 00 A M 7 15 A M OR 2 45 P M 3 00 P M AT

229-6769

For Additional Assistance Call *229-6251 See Reverse Side For Inspection Types

DEPARTMENT OF BUILDING & SAFETY CITY OF LAS VEGAS

**PERMIT
NUMBER**

**INSPECTION
NUMBER**

JOB ADDRESS

1332 Grangerville

LOT NO

BLOCK NO

SUBDIVISION NAME

FIRE DEPT MAP NO

JOB PHONE

CALL IN DATE

CALL IN TIME

SCHEDULE DATE

9-10-91

INSPECTOR NO

INSPECTOR NAME

67

**INSPECTION
REQUESTED**

Frame - 120

- ① 2x12 ripped to 9" called For on plan For rafters - have 2x8 with 2x4 scabed on side
- ② need 2x6 mid span Blocking
- ③ joist hangers called For on plan
- ④ Block Between rafters over Front Beam & nail to roof For Boundary nail
- ⑤ completed roof sheeting & call For insp For roof
- ⑥ need rough elec before Frame insp
- ⑦ 6x8 Beam required - Front header

☐ PARTIAL INSPECTION	☐ PARTIAL APPROVAL (P)	PARTIAL DESCRIPTION		
☐ APPROVED (A)	☐ STOP WORK (S)	☐ COMMENTS (C)	☐ TEMPORARY APPROVAL (T) - UNTIL	☐ HOLD (H)
☒ REJECTED (R)	REINSPECTION REQUIRED CALL *799 2071		☐ PERMIT REQUIRED	
☐ REFEE (F)	REINSPECTION FEE REQUIRED PAY AT CITY HALL 3RD FLOOR 400 E STEWART STREET			

**INSPECTOR
SIGNATURE**

Jesse Schell

INSPECTION DATE

9-10-91

☐ **PROJECT
COMPLETE**

BRING HARD CARD WITH FIRE QUALITY CONTROL & PLANNING APPROVALS SIGNED OFF TO BLDG & SAFETY FOR C of O ISSUANCE (Commercial Only)

IF YOU HAVE ANY QUESTIONS ON THIS INSPECTION YOU MAY CALL THE INSPECTOR FROM 7 00 A M 7 15 A M OR 2 45 P M 3 00 P M AT

FOR ADDITIONAL ASSISTANCE CALL *386-6251
SEE REVERSE SIDE FOR INSPECTION TYPES

*EFFECTIVE JULY 1 1991
PHONE PREFIX WILL BE 229

DEPARTMENT OF BUILDING & SAFETY CITY OF LAS VEGAS

**PERMIT
NUMBER**

**INSPECTION
NUMBER**

JOB ADDRESS

1332 Grangeville

LOT NO

BLOCK NO

SUBDIVISION NAME

FIRE DEPT MAP NO

JOB PHONE

CALL IN DATE

CALL IN TIME

SCHEDULE DATE

7-10-91

INSPECTOR NO

INSPECTOR NAME

67

W. J.

**INSPECTION
REQUESTED**

Frame - 120

- ① 2x12' ripped to 9" called for on plan for rafters - have 2x8 with 2x4 scribed on side
- ② need 2x6 mid span blocking
- ③ just hangers called for on plan
- ④ Block Between rafters over Front Beam & nail to roof for Boundary nail
- ⑤ completed roof sheeting & call for insp for roof
- ⑥ need rough elec before Frame insp
- ⑦ 6x8 Beam required - Front header

☐ PARTIAL INSPECTION

☐ PARTIAL APPROVAL (P)

PARTIAL DESCRIPTION

☐ "APPROVED (A)

☐ STOP WORK (S)

☐ COMMENTS (C)

☐ TEMPORARY APPROVAL (T) - UNTIL

☐ HOLD (H)

☒ REJECTED (R)

REINSPECTION REQUIRED CALL *799 2071

☐ REFEE (F)

REINSPECTION FEE REQUIRED PAY AT CITY HALL 3RD FLOOR 400 E STEWART STREET

☐ PERMIT REQUIRED

**INSPECTOR
SIGNATURE**

Jesse Schell

INSPECTION DATE

9-10-91

☐ **PROJECT
COMPLETE**

BRING HARD CARD WITH FIRE QUALITY CONTROL & PLANNING APPROVALS SIGNED OFF TO BLDG & SAFETY FOR C of O ISSUANCE (Commercial Only)

IF YOU HAVE ANY QUESTIONS ON THIS INSPECTION YOU MAY CALL THE INSPECTOR FROM 7 00 AM 7 15 AM OR 2 45 PM 3 00 PM AT

FOR ADDITIONAL ASSISTANCE CALL *386-6251
SEE REVERSE SIDE FOR INSPECTION TYPES

* EFFECTIVE JULY 1 1991
PHONE PREFIX WILL BE 229

☐	PERMIT NUMBER	INSPECTION NUMBER
JOB ADDRESS <u>1332 Pyramenville dr</u> LOT NO _____ BLOCK NO _____ SUBDIVISION NAME <u>R. Bow Vista</u> FIRE DEPT MAP NO _____ JOB PHONE _____ CALL IN DATE <u>9/24/91</u> CALL IN TIME <u>8:38 p</u> SCHEDULE DATE _____ INSPECTOR NO <u>67</u> INSPECTOR NAME _____		

INSPECTION REQUESTED 120 + 107

① As Built plans approved by city

② Items on 910-91 insp have been corrected 7-26-91

call for electrical insp before frame


☐ PARTIAL INSPECTION	☐ PARTIAL APPROVAL (P)	PARTIAL DESCRIPTION		
☒ APPROVED (A)	☐ STOP WORK (S)	☐ COMMENTS (C)	☐ TEMPORARY APPROVAL (T) - UNTIL	☐ HOLD (H)
☐ REJECTED (R)	REINSPECTION REQUIRED CALL *799 2071			☐ PERMIT REQUIRED
☐ REFEE (F)	REINSPECTION FEE REQUIRED PAY AT CITY HALL 3RD FLOOR 400 E STEWART STREET			

INSPECTOR SIGNATURE <u>Jesse Schell</u>	INSPECTION DATE <u>9-26-91</u>
--	---------------------------------------

☐ PROJECT COMPLETE	BRING HARD CARD WITH FIRE QUALITY CONTROL & PLANNING APPROVALS SIGNED OFF TO BLDG & SAFETY FOR C OF O ISSUANCE (Commercial Only)
--	--

IF YOU HAVE ANY QUESTIONS ON THIS INSPECTION YOU MAY CALL THE INSPECTOR FROM 7 00 A M 7 15 A M OR 2 45 P M 3 00 P M AT

DEPARTMENT OF BUILDING & SAFETY CITY OF LAS VEGAS

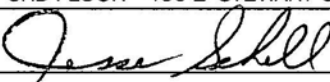	PERMIT NUMBER	91-399693	INSPECTION NUMBER	44
JOB ADDRESS				
1332 GRANGEVILLE DR				
LOT NO	BLOCK NO	SUBDIVISION NAME		
14	F	RAINBOW VISTA 10		
FIRE DEPT MAP NO	JOB PHONE	CALL IN DATE	CALL IN TIME	SCHEDULE DATE
2319-37	648-2230	11/07/91	16:45	11/08/91
INSPECTOR NO	INSPECTOR NAME			
67	JESSE SCHELL			
INSPECTION REQUESTED				
INSULATION (123)				
RAINBOW VISTA 648-2230 A.M.				
WALLS + Lnds				
☐ PARTIAL INSPECTION	☐ PARTIAL APPROVAL (P)	PARTIAL DESCRIPTION		
☒ APPROVED (A) 71	☐ STOP WORK (S)	☐ COMMENTS (C)	☐ TEMPORARY APPROVAL (T) -- UNTIL	☐ HOLD (H)
☐ REJECTED (R)	REINSPECTION REQUIRED CALL *799 2071		☐ PERMIT REQUIRED	
☐ REFEE (F)	REINSPECTION FEE REQUIRED PAY AT CITY HALL 3RD FLOOR 400 E STEWART STREET			
INSPECTOR SIGNATURE		INSPECTION DATE		
		11-8-91		
☐ PROJECT COMPLETE		BRING HARD CARD WITH FIRE QUALITY CONTROL & PLANNING APPROVALS SIGNED OFF TO BLDG & SAFETY FOR C of O ISSUANCE (Commercial Only)		
IF YOU HAVE ANY QUESTIONS ON THIS INSPECTION YOU MAY CALL THE INSPECTOR FROM 7 00 A M 7 15 A M OR 2 45 P M 3 00 P M AT				229-6769

FOR ADDITIONAL ASSISTANCE CALL *386-6251
SEE REVERSE SIDE FOR INSPECTION TYPES

* EFFECTIVE JULY 1 1991
PHONE PREFIX WILL BE 2

DEPARTMENT OF BUILDING & SAFETY CITY OF LAS VEGAS



**PERMIT
NUMBER**

91-099693

**INSPECTION
NUMBER**

8

JOB ADDRESS

1332 GRANGEVILLE DR

LOT NO

14

BLOCK NO

F

SUBDIVISION NAME

RAINBOW VISTA 10

FIRE DEPT MAP NO

2319-37

JOB PHONE

648-2230

CALL IN DATE

12/02/91

CALL IN TIME

15:22

SCHEDULE DATE

12/03/91

INSPECTOR NO

67661

INSPECTOR NAME

JESSE SCHELL

**INSPECTION
REQUESTED**

DRYWALL NAILING (125)

RM ADD RAINBOW VISTA 648-2230

☐ **PARTIAL
INSPECTION**

☐ **PARTIAL
APPROVAL (P)**

PARTIAL DESCRIPTION

☒ **APPROVED
(A)**

☐ **STOP
WORK (S)**

☐ **COMMENTS
(C)**

☐ **TEMPORARY
APPROVAL (T) - UNTIL**

☐ **HOLD
(H)**

☒ **REJECTED (R) REINSPECTION REQUIRED CALL *799 2071**

☐ **REFEE (F) REINSPECTION FEE REQUIRED PAY AT CITY HALL
3RD FLOOR 400 E. STEWART STREET.**

☐ **PERMIT
REQUIRED**

**INSPECTOR
SIGNATURE**

[Signature]

INSPECTION DATE

12/13/91

☐ **PROJECT
COMPLETE**

**BRING HARD CARD WITH FIRE QUALITY CONTROL & PLANNING APPROVALS
SIGNED OFF TO BLDG & SAFETY FOR C of O ISSUANCE (Commercial Only)**

**IF YOU HAVE ANY QUESTIONS ON THIS INSPECTION YOU MAY
CALL THE INSPECTOR FROM 7 00 A M 7 15 A M OR 2 45 P M 3 00 P M AT**

229-6769

**FOR ADDITIONAL ASSISTANCE CALL *386-6251
SEE REVERSE SIDE FOR INSPECTION TYPES**

*** EFFECTIVE JULY 1 1991
PHONE PREFIX WILL BE 229**

DEPARTMENT OF BUILDING & SAFETY CITY OF LAS VEGAS

☐	PERMIT NUMBER	910969310		INSPECTION NUMBER	1
JOB ADDRESS 1332 Hendersonville Dr					
LOT NO		BLOCK NO		SUBDIVISION NAME	
FIRE DEPT MAP NO		JOB PHONE		CALL IN DATE	CALL IN TIME
		6482230		5 15 91	5 321p
INSPECTOR NO		INSPECTOR NAME			
6764		Footings			
INSPECTION REQUESTED		Additional Room (1 4 5 6 1297</			

DEPARTMENT OF BUILDING & SAFETY CITY OF LAS VEGAS

PERMIT
NUMBER

71-099693

INSPECTION
NUMBER

JOB ADDRESS

1330 Sangerville

LOT NO

BLOCK NO

SUBDIVISION NAME

R. Bow Vista

FIRE DEPT MAP NO

JOB PHONE

CALL IN DATE

CALL IN TIME

SCHEDULE DATE

648-2230

10/22/91

9:35

INSPECTOR NO

INSPECTOR NAME

67

INSPECTION
REQUESTED

Rm addition

1201 Framing

☒ PARTIAL
INSPECTION

☐ PARTIAL
APPROVAL (P)

PARTIAL DESCRIPTION

☒ APPROVED
(A)

☐ STOP
WORK (S)

☐ COMMENTS
(C)

☐ TEMPORARY
APPROVAL (T) - UNTIL

☐ HOLD
(H)

☐ REJECTED (R)

REINSPECTION REQUIRED CALL *799 2071

☒ REFEE (F)

REINSPECTION FEE REQUIRED PAY AT CITY HALL
3RD FLOOR 400 E STEWART STREET

☐ PERMIT
REQUIRED

INSPECTOR
SIGNATURE

Jerry Hill

INSPECTION DATE

10-23-91

☐ PROJECT
COMPLETE


BRING HARD CARD WITH FIRE QUALITY CONTROL & PLANNING APPROVALS
SIGNED OFF TO BLDG & SAFETY FOR C OF O ISSUANCE (Commercial Only)

IF YOU HAVE ANY QUESTIONS ON THIS INSPECTION YOU MAY
CALL THE INSPECTOR FROM 7 00 AM 7 15 AM OR 2 45 PM 3 00 PM AT

FOR ADDITIONAL ASSISTANCE CALL *386-6251
SEE REVERSE SIDE FOR INSPECTION TYPES


* EFFECTIVE JULY 1 1991
PHONE PREFIX WILL BE 229

DEPARTMENT OF BUILDING & SAFETY CITY OF LAS VEGAS

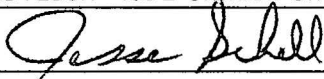☐ PERMIT NUMBER		91-103902		☐ INSPECTION NUMBER			
JOB ADDRESS 1332 Grangeville Dr							
LOT NO		BLOCK NO		SUBDIVISION NAME			
FIRE DEPT MAP NO		JOB PHONE		CALL IN DATE		CALL IN TIME	
						SCHEDULE DATE 5-7-92	
INSPECTOR NO 67		INSPECTOR NAME					
INSPECTION REQUESTED		140 / FINAL					
(This area is intentionally left blank for inspection notes.)							
☐ PARTIAL INSPECTION		☐ PARTIAL APPROVAL (P)		PARTIAL DESCRIPTION			
☒ APPROVED (A)		☐ STOP WORK (S)		☐ COMMENTS (C)		☐ TEMPORARY APPROVAL (T) — UNTIL	
☐ REJECTED (R)		☐ REINSPECTION REQUIRED		CALL * 229 2071		☐ HOLD (H)	
☐ REFEE (F)		☐ REINSPECTION FEE REQUIRED		PAY AT CITY HALL 3RD FLOOR 400 E STEWART STREET		☐ PERMIT REQUIRED	
INSPECTOR SIGNATURE						INSPECTION DATE 5-7-92	
☒ PROJECT COMPLETE		BRING HARD CARD WITH FIRE QUALITY CONTROL & PLANNING APPROVALS SIGNED OFF TO BLDG & SAFETY FOR C of O ISSUANCE (Commercial Only)					
IF YOU HAVE ANY QUESTIONS ON THIS INSPECTION YOU MAY CALL THE INSPECTOR FROM 7 00 A M 7 15 A M OR 2 45 P M 3 00 P M AT							


For Additional Assistance Call * 229-6251 See Reverse Side For Inspection Types

DEPARTMENT OF BUILDING & SAFETY CITY OF LAS VEGAS

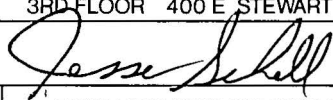1	PERMIT NUMBER	91-099693	INSPECTION NUMBER	17
JOB ADDRESS 1332 GRANGEVILLE DR				
LOT NO 14		BLOCK NO F		SUBDIVISION NAME RAINBOW VISTA 10
FIRE DEPT MAP NO 2319-37	JOB PHONE 648-2230	CALL IN DATE 05/06/92	CALL IN TIME 13:38	SCHEDULE DATE 05/07/92
INSPECTOR NO 67		INSPECTOR NAME JESSE SCHELL		
INSPECTION REQUESTED		BUILDING FINAL (140)		
RM ADD				
☐ PARTIAL INSPECTION	☐ PARTIAL APPROVAL (P)		PARTIAL DESCRIPTION	
☒ APPROVED (A)	☐ STOP WORK (S)	☐ COMMENTS (C)	☐ TEMPORARY APPROVAL (T) — UNTIL	☐ HOLD (H)
☐ REJECTED (R)	REINSPECTION REQUIRED CALL *229 2071			☐ PERMIT REQUIRED
☐ REFEE (F)	REINSPECTION FEE REQUIRED PAY AT CITY HALL 3RD FLOOR 400 E STEWART STREET			
INSPECTOR SIGNATURE 		INSPECTION DATE 5-7-92		
☒ PROJECT COMPLETE		BRING HARD CARD WITH FIRE QUALITY CONTROL & PLANNING APPROVALS SIGNED OFF TO BLDG & SAFETY FOR C of O ISSUANCE (Commercial Only)		
IF YOU HAVE ANY QUESTIONS ON THIS INSPECTION YOU MAY CALL THE INSPECTOR FROM 7 00 A M 7 15 A M OR 2 45 P M 3 00 P M AT				229-6769

For Additional Assistance Call *229-6251 See Reverse Side For Inspection Types

DEPARTMENT OF BUILDING & SAFETY CITY OF LAS VEGAS

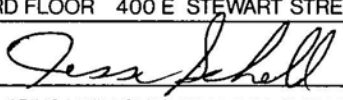☐	PERMIT NUMBER	90-092339	INSPECTION NUMBER	38
JOB ADDRESS 1332 Grangeville Dr				
LOT NO		BLOCK NO	SUBDIVISION NAME	
FIRE DEPT MAP NO	JOB PHONE	CALL IN DATE	CALL IN TIME	SCHEDULE DATE 5-7-92
INSPECTOR NO 67		INSPECTOR NAME		
INSPECTION REQUESTED		140 / Final		
Final Slab & Footings - - - only - - -				
☐ PARTIAL INSPECTION	☐ PARTIAL APPROVAL (P)	PARTIAL DESCRIPTION		
☒ APPROVED (A)	☐ STOP WORK (S)	☐ COMMENTS (C)	☐ TEMPORARY APPROVAL (T) - UNTIL	☐ HOLD (H)
☐ REJECTED (R)	REINSPECTION REQUIRED CALL *229 2071		☐ PERMIT REQUIRED	
☐ REFEE (F)	REINSPECTION FEE REQUIRED PAY AT CITY HALL 3RD FLOOR 400 E STEWART STREET			
INSPECTOR SIGNATURE		INSPECTION DATE		
		5-27-92		
☒ PROJECT COMPLETE		BRING HARD CARD WITH FIRE QUALITY CONTROL & PLANNING APPROVALS SIGNED OFF TO BLDG & SAFETY FOR C OF O ISSUANCE (Commercial Only)		
IF YOU HAVE ANY QUESTIONS ON THIS INSPECTION YOU MAY CALL THE INSPECTOR FROM 7 00 A M 7 15 A M OR 2 45 P M 3 00 P M AT 				

For Additional Assistance Call * 229-6251 See Reverse Side For Inspection Types

DEPARTMENT OF BUILDING & SAFETY CITY OF LAS VEGAS

☐ PERMIT NUMBER		91-103902		☐ INSPECTION NUMBER		89	
JOB ADDRESS 1332 Grangeville Dr							
LOT NO		BLOCK NO		SUB DIVISION NAME			
FIRE DEPT MAP NO		JOB PHONE		CALL IN DATE		CALL IN TIME	
						5-7-92	
INSPECTOR NO 67		INSPECTOR NAME					
INSPECTION REQUESTED		140 / FINAL					
☐ PARTIAL INSPECTION		☐ PARTIAL APPROVAL (P)		PARTIAL DESCRIPTION			
☒ APPROVED (A)		☐ STOP WORK (S)		☐ COMMENTS (C)		☐ TEMPORARY APPROVAL (T) - UNTIL	
☐ REJECTED (R)		☐ REINSPECTION REQUIRED		CALL * 229 2071		☐ HOLD (H)	
☐ REFEE (F)		REINSPECTION FEE REQUIRED PAY AT CITY HALL				☐ PERMIT REQUIRED	
		3RD FLOOR 400 E STEWART STREET					
INSPECTOR SIGNATURE <i>Jesse Schell</i>		INSPECTION DATE 5-7-92					
☒ PROJECT COMPLETE		BRING HARD CARD WITH FIRE QUALITY CONTROL & PLANNING APPROVALS SIGNED OFF TO BLDG & SAFETY FOR C of O ISSUANCE (Commercial Only)					
IF YOU HAVE ANY QUESTIONS ON THIS INSPECTION YOU MAY CALL THE INSPECTOR FROM 7 00 A M 7 15 A M OR 2 45 P M 3 00 P M AT							

For Additional Assistance Call * 229-6251 See Reverse Side For Inspection Types

DEPARTMENT OF BUILDING & SAFETY CITY OF LAS VEGAS



PERMIT
NUMBER

91-099693

INSPECTION
NUMBER

JOB ADDRESS

1332 Mangerville

LOT NO

BLOCK NO

SUBDIVISION NAME

Rainbow Vista

FIRE DEPT MAP NO

JOB PHONE

CALL IN DATE

CALL IN TIME

SCHEDULE DATE

648-2230

10-8-9

INSPECTOR NO

INSPECTOR NAME

71

INSPECTION
REQUESTED

Electrical

INFO. FOR HOME OWNER

☐ PARTIAL
INSPECTION

☐ PARTIAL
APPROVAL (P)

PARTIAL DESCRIPTION

☒ APPROVED
(A)

☐ STOP
WORK (S)

☐ COMMENTS
(C)

☐ TEMPORARY
APPROVAL (T) - UNTIL

☐ HOLD
(H)

☐ REJECTED (R)

REINSPECTION REQUIRED CALL *799 2071

☐ REFEE (F)

REINSPECTION FEE REQUIRED PAY AT CITY HALL
3RD FLOOR 400 E STEWART STREET

☐ PERMIT
REQUIRED

INSPECTOR
SIGNATURE

[Signature]

INSPECTION DATE

9 OCT 91

☐ PROJECT
COMPLETE

BRING HARD CARD WITH FIRE QUALITY CONTROL & PLANNING APPROVALS
SIGNED OFF TO BLDG & SAFETY FOR C OF O ISSUANCE (Commercial Only)

IF YOU HAVE ANY QUESTIONS ON THIS INSPECTION YOU MAY
CALL THE INSPECTOR FROM 7 00 AM 7 15 AM OR 2 45 PM 3 00 PM AT

FOR ADDITIONAL ASSISTANCE CALL *386-6251
SEE REVERSE SIDE FOR INSPECTION TYPES

* EFFECTIVE JULY 1 1991
PHONE PREFIX WILL BE 229

DEPARTMENT OF BUILDING & SAFETY CITY OF LAS VEGAS

**PERMIT
NUMBER**

91-099693

**INSPECTION
NUMBER**

JOB ADDRESS

1332 Grangeville

LOT NO

BLOCK NO

SUBDIVISION NAME

Rainbow Vista

FIRE DEPT MAP NO

JOB PHONE

CALL IN DATE

CALL IN TIME

SCHEDULE DATE

6482230

10-9-91

10 159p

INSPECTOR NO

INSPECTOR NAME

71

**INSPECTION
REQUESTED**

"electrical" 220

☐ **PARTIAL
INSPECTION**

☐ **PARTIAL
APPROVAL (P)**

PARTIAL DESCRIPTION

☒ **APPROVED
(A)**

☐ **STOP
WORK (S)**

☐ **COMMENTS
(C)**

☐ **TEMPORARY
APPROVAL (T) — UNTIL**

☐ **HOLD
(H)**

☐ **REJECTED (R)**

REINSPECTION REQUIRED CALL *799 2071

☐ **REFEE (F)**

**REINSPECTION FEE REQUIRED PAY AT CITY HALL
3RD FLOOR 400 E STEWART STREET**

☐ **PERMIT
REQUIRED**

**INSPECTOR
SIGNATURE**

[Signature]

INSPECTION DATE

10 OCT 91

☐ **PROJECT
COMPLETE**

**BRING HARD CARD WITH FIRE QUALITY CONTROL & PLANNING APPROVALS
SIGNED OFF TO BLDG & SAFETY FOR C of O ISSUANCE (Commercial Only)**

IF YOU HAVE ANY QUESTIONS ON THIS INSPECTION YOU MAY
CALL THE INSPECTOR FROM 7 00 A M 7 15 A M OR 2 45 P M 3 00 P M AT

**FOR ADDITIONAL ASSISTANCE CALL *386-6251
SEE REVERSE SIDE FOR INSPECTION TYPES**

*** EFFECTIVE JULY 1 1991
PHONE PREFIX WILL BE 229**

DEPARTMENT OF BUILDING & SAFETY CITY OF LAS VEGAS

[illegible]

FOR ADDITIONAL ASSISTANCE CALL * 386-6251
SEE REVERSE SIDE FOR INSPECTION TYPES

* EFFECTIVE JULY 1 1991
PHONE PREFIX WILL BE 229

DEPARTMENT OF BUILDING & SAFETY CITY OF LAS VEGAS

☒	PERMIT NUMBER	91-099693	INSPECTION NUMBER	44
JOB ADDRESS				
1332 GRANDEVILLE DR				
LOT NO	BLOCK NO	SUBDIVISION NAME		
14	F	RAINBOW VISTA 10		
FIRE DEPT MAP NO	JOB PHONE	CALL IN DATE	CALL IN TIME	SCHEDULE DATE
2319-37	648-2233	11/07/91	10:45	11/08/91
INSPECTOR NO	INSPECTOR NAME			
67	JESSE SCHELL			

INSPECTION REQUESTED **INSULATION (123)**

RAINBOW VISTA 648-2230 A.M.

walls + Lid

☐ PARTIAL INSPECTION	☐ PARTIAL APPROVAL (P)	PARTIAL DESCRIPTION		
☒ APPROVED (A)	☐ STOP WORK (S)	☐ COMMENTS (C)	☐ TEMPORARY APPROVAL (T) - UNTIL	☐ HOLD (H)
☐ REJECTED (R)	REINSPECTION REQUIRED CALL *799 2071			☐ PERMIT REQUIRED
☐ REFEE (F)	REINSPECTION FEE REQUIRED PAY AT CITY HALL 3RD FLOOR 400 E STEWART STREET			

INSPECTOR SIGNATURE		INSPECTION DATE
		11-8-91
☐ PROJECT COMPLETE	BRING HARD CARD WITH FIRE QUALITY CONTROL & PLANNING APPROVALS SIGNED OFF TO BLDG & SAFETY FOR C of O ISSUANCE (Commercial Only)	

IF YOU HAVE ANY QUESTIONS ON THIS INSPECTION YOU MAY
CALL THE INSPECTOR FROM 7 00 A.M. 7 15 A.M. OR 2 45 P.M. 3 00 P.M. AT

229-6769

FOR ADDITIONAL ASSISTANCE CALL *386-6251
SEE REVERSE SIDE FOR INSPECTION TYPES

***EFFECTIVE JULY 1 1991**
PHONE PREFIX WILL BE 229

DEPARTMENT OF BUILDING & SAFETY CITY OF LAS VEGAS

**PERMIT
NUMBER**

91-099693

**INSPECTION
NUMBER**

8

JOB ADDRESS

1332 GRANGEVILLE DR

LOT NO

14

BLOCK NO

F

SUBDIVISION NAME

RAINBOW VISTA 10

FIRE DEPT MAP NO

2319-37

JOB PHONE

648-2230

CALL IN DATE

12/02/91

CALL IN TIME

15:22

SCHEDULE DATE

12/03/91

INSPECTOR NO

6764

INSPECTOR NAME

JESSE SCHELL

**INSPECTION
REQUESTED**

DRYWALL NAILING (125)

RM ADD RAINBOW VISTA 648-2230

☐ PARTIAL
INSPECTION

☐ PARTIAL
APPROVAL (P)

PARTIAL DESCRIPTION

☒ APPROVED
(A)

☐ STOP
WORK (S)

☐ COMMENTS
(C)

☐ TEMPORARY
APPROVAL (T) - UNTIL

☐ HOLD
(H)

☐ REJECTED (R) REINSPECTION REQUIRED CALL *799 2071

☐ REFEE (F) REINSPECTION FEE REQUIRED PAY AT CITY HALL
3RD FLOOR 400 E STEWART STREET

☐ PERMIT
REQUIRED

**INSPECTOR
SIGNATURE**

[Handwritten Signature]

INSPECTION DATE

12/3/91

☐ **PROJECT
COMPLETE**

BRING HARD CARD WITH FIRE QUALITY CONTROL & PLANNING APPROVALS
SIGNED OFF TO BLDG & SAFETY FOR C of O ISSUANCE (Commercial Only)

IF YOU HAVE ANY QUESTIONS ON THIS INSPECTION YOU MAY
CALL THE INSPECTOR FROM 7 00 AM 7 15 AM OR 2 45 PM 3 00 PM AT

229-6769

FOR ADDITIONAL ASSISTANCE CALL *386-6251
SEE REVERSE SIDE FOR INSPECTION TYPES

* EFFECTIVE JULY 1 1991
PHONE PREFIX WILL BE 229

DEPARTMENT OF BUILDING & SAFETY CITY OF LAS VEGAS

**PERMIT
NUMBER**

91-099683

**INSPECTION
NUMBER**

JOB ADDRESS

1332 Grangeville

LOT NO

BLOCK NO

SUBDIVISION NAME

R Bow Vista

FIRE DEPT MAP NO

JOB PHONE

CALL IN DATE

CALL IN TIME

SCHEDULE DATE

648-2230 10/2/91 8:13p

INSPECTOR NO

INSPECTOR NAME

67

**INSPECTION
REQUESTED**

129

Complete nail every 6"

☐ **PARTIAL
INSPECTION**

☐ **PARTIAL
APPROVAL (P)**

PARTIAL DESCRIPTION

☒ **APPROVED
(A)**

☐ **STOP
WORK (S)**

☐ **COMMENTS
(C)**

☐ **TEMPORARY
APPROVAL (T) — UNTIL**

☐ **HOLD
(H)**

☐ **REJECTED (R)**

REINSPECTION REQUIRED CALL *799 2071

☐ **REFEE (F)**

**REINSPECTION FEE REQUIRED PAY AT CITY HALL
3RD FLOOR 400 E STEWART STREET**

☐ **PERMIT
REQUIRED**

**INSPECTOR
SIGNATURE**

Jesse Sehl

INSPECTION DATE

10-3-91

☐ **PROJECT
COMPLETE**

**BRING HARD CARD WITH FIRE QUALITY CONTROL & PLANNING APPROVALS
SIGNED OFF TO BLDG & SAFETY FOR C of O ISSUANCE (Commercial Only)**

IF YOU HAVE ANY QUESTIONS ON THIS INSPECTION YOU MAY
CALL THE INSPECTOR FROM 7 00 A M 7 15 A M OR 2 45 P M 3 00 P M AT

**FOR ADDITIONAL ASSISTANCE CALL *386-6251
SEE REVERSE SIDE FOR INSPECTION TYPES**

*** EFFECTIVE JULY 1 1991
PHONE PREFIX WILL BE 229**

DEPARTMENT OF BUILDING & SAFETY CITY OF LAS VEGAS

☐ PERMIT NUMBER		910969310		☐ INSPECTION NUMBER			
JOB ADDRESS 1332 Prangville Dr							
LOT NO		BLOCK NO		SUBDIVISION NAME			
FIRE DEPT MAP NO		JOB PHONE 6482230		CALL IN DATE 5 15 91		CALL IN TIME 5 32p	
SCHEDULE DATE							
INSPECTOR NO 64		INSPECTOR NAME					
☒ INSPECTION REQUESTED		Footings Additional Room (REDACTED)					
☐ PARTIAL INSPECTION		☐ PARTIAL APPROVAL (P)		PARTIAL DESCRIPTION			
☒ APPROVED (A)		☐ STOP WORK (S)		☐ COMMENTS (C)		☐ TEMPORARY APPROVAL (T) - UNTIL	
☐ REJECTED (R)		☐ REINSPECTION REQUIRED		CALL *799 2071		☐ HOLD (H)	
☐ REFEE (F)		☐ REINSPECTION FEE REQUIRED		PAY AT CITY HALL 3RD FLOOR 400 E STEWART STREET		☐ PERMIT REQUIRED	
INSPECTOR SIGNATURE <i>[Signature]</i>				INSPECTION DATE 5/17/91			
☐ PROJECT COMPLETE		BRING HARD CARD WITH FIRE QUALITY CONTROL & PLANNING APPROVALS SIGNED OFF TO BLDG & SAFETY FOR C of O ISSUANCE (Commercial Only)					
IF YOU HAVE ANY QUESTIONS ON THIS INSPECTION YOU MAY CALL THE INSPECTOR FROM 7 00 A M 7 15 A M OR 2 45 P M 3 00 P M AT							

☐ PERMIT NUMBER 91-096931

INSPECTION NUMBER

JOB ADDRESS 1332 Grangeville Dr.

LOT NO BLOCK NO SUBDIVISION NAME

FIRE DEPT MAP NO JOB PHONE CALL IN DATE 9/24/91 CALL OUT TIME 8:38 SCHEDULE DATE

INSPECTOR NO 67 INSPECTOR NAME R. Bow Vista

INSPECTION REQUESTED 120 + 107

① As Built plans approved by city

② Items on 9-10-91 insp have been corrected

call for electrical insp before frame

☐ PARTIAL INSPECTION ☐ PARTIAL APPROVAL (P) PARTIAL DESCRIPTION

☒ APPROVED (A) ☐ STOP WORK (S) ☐ COMMENTS (C) ☐ TEMPORARY APPROVAL (T) - UNTIL ☐ HOLD (H)

☐ REJECTED (R) REINSPECTION REQUIRED CALL *799 2071 ☐ PERMIT REQUIRED
☐ REFEE (F) REINSPECTION FEE REQUIRED PAY AT CITY HALL 3RD FLOOR 400 F STEWART STREET

INSPECTOR SIGNATURE [Signature] INSPECTION DATE 9-26-91

☐ PROJECT COMPLETE BRING HARD CARD WITH FIRE QUALITY CONTROL & PLANNING APPROVALS SIGNED OFF TO BLDG & SAFETY FOR C OF O ISSUANCE (Commercial Only)

IF YOU HAVE ANY QUESTIONS ON THIS INSPECTION YOU MAY CALL THE INSPECTOR FROM 7 00 A M 7 15 A M OR 2 45 P M 3 00 P M AT

DEPARTMENT OF BUILDING & SAFETY CITY OF LAS VEGAS

**PERMIT
NUMBER**

91099693

**INSPECTION
NUMBER**

JOB ADDRESS

1332

BLOCK NO

Chudoba

SUBDIVISION NAME

Rainbow Vista 10

FIRE DEPT MAP NO

JOB PHONE

CALL IN DATE

5-17-91

CALL IN TIME

4:2080

SCHEDULE DATE

INSPECTOR NO

71

INSPECTOR NAME

**INSPECTION
REQUESTED**

sm add elec 201

☐ PARTIAL
INSPECTION

☐ PARTIAL
APPROVAL (P)

PARTIAL DESCRIPTION

☒ APPROVED
(A)

☐ STOP
WORK (S)

☐ COMMENTS
(C)

☐ TEMPORARY
APPROVAL (T) — UNTIL

☐ HOLD
(H)

☐ REJECTED (R)

REINSPECTION REQUIRED CALL *799 2071

☐ REFEE (F)

REINSPECTION FEE REQUIRED PAY AT CITY HALL
3RD FLOOR 400 E STEWART STREET

☐ PERMIT
REQUIRED

**INSPECTOR
SIGNATURE**

[Signature]

INSPECTION DATE

20 MAY 91

☐ PROJECT
COMPLETE

BRING HARD CARD WITH FIRE QUALITY CONTROL & PLANNING APPROVALS
SIGNED OFF TO BLDG & SAFETY FOR C of O ISSUANCE (Commercial Only)

IF YOU HAVE ANY QUESTIONS ON THIS INSPECTION YOU MAY
CALL THE INSPECTOR FROM 7 00 AM 7 15 AM OR 2 45 PM 3 00 PM AT

FOR ADDITIONAL ASSISTANCE CALL *386-6251
SEE REVERSE SIDE FOR INSPECTION TYPES

* EFFECTIVE JULY 1 1991
PHONE PREFIX WILL BE 229

DEPARTMENT OF BUILDING & SAFETY CITY OF LAS VEGAS

PERMIT
NUMBER

91-099693

INSPECTION
NUMBER

JOB ADDRESS

LOT NO

BLOCK NO

SUBDIVISION NAME

FIRE DEPT MAP NO

JOB PHONE

CALL IN DATE

CALL IN TIME

SCHEDULE DATE

INSPECTOR NO

INSPECTOR NAME

INSPECTION
REQUESTED

electrical

INFO. FOR HOME OWNER

☐ PARTIAL
INSPECTION

☐ PARTIAL
APPROVAL (P)

PARTIAL DESCRIPTION

☒ APPROVED
(A)

☐ STOP
WORK (S)

☐ COMMENTS
(C)

☐ TEMPORARY
APPROVAL (T) — UNTIL

☐ HOLD
(H)

☐ REJECTED (R)

REINSPECTION REQUIRED CALL *799 2071

☐ REFEE (F)

REINSPECTION FEE REQUIRED PAY AT CITY HALL
3RD FLOOR 400 E STEWART STREET

☐ PERMIT
REQUIRED

INSPECTOR
SIGNATURE

INSPECTION DATE

☒ PROJECT
COMPLETE

BRING HARD CARD WITH FIRE QUALITY CONTROL & PLANNING APPROVALS
SIGNED OFF TO BLDG & SAFETY FOR C of O ISSUANCE (Commercial Only)

IF YOU HAVE ANY QUESTIONS ON THIS INSPECTION YOU MAY
CALL THE INSPECTOR FROM 7 00 A M 7 15 A M OR 2 45 P M 3 00 P M AT

FOR ADDITIONAL ASSISTANCE CALL *386-6251
SEE REVERSE SIDE FOR INSPECTION TYPES

*EFFECTIVE JULY 1 1991
PHONE PREFIX WILL BE 229

DEPARTMENT OF BUILDING & SAFETY CITY OF LAS VEGAS

☐ PERMIT NUMBER 91-09693		☐ INSPECTION NUMBER	
JOB ADDRESS 1332 Drangeville			
LOT NO	BLOCK NO	SUBDIVISION NAME Rainbow Vista	
FIRE DEPT MAP NO	JOB PHONE 6482230	CALL IN DATE 10-9-91	CALL IN TIME 10 159p SCHEDULE DATE
INSPECTOR NO 71	INSPECTOR NAME		
INSPECTION REQUESTED "electrical" 220			
☐ PARTIAL INSPECTION	☐ PARTIAL APPROVAL (P)	PARTIAL DESCRIPTION	
☒ APPROVED (A)	☐ STOP WORK (S)	☐ COMMENTS (C)	☐ TEMPORARY APPROVAL (T) — UNTIL
☐ REJECTED (R)	☐ REFEES (F)		☐ HOLD (H)
☐ REINSPECTION REQUIRED CALL *799 2071		☐ PERMIT REQUIRED	
☐ REFEES (F)		☐ REINSPECTION FEE REQUIRED PAY AT CITY HALL 3RD FLOOR 400 E STEWART STREET	
INSPECTOR SIGNATURE RKB		INSPECTION DATE 10 OCT 91	
☐ PROJECT COMPLETE	BRING HARD CARD WITH FIRE QUALITY CONTROL & PLANNING APPROVALS SIGNED OFF TO BLDG & SAFETY FOR C of O ISSUANCE (Commercial Only)		
IF YOU HAVE ANY QUESTIONS ON THIS INSPECTION YOU MAY CALL THE INSPECTOR FROM 7 00 A M 7 15 A M OR 2 45 P M 3 00 P M AT			

FOR ADDITIONAL ASSISTANCE CALL *386-6251
SEE REVERSE SIDE FOR INSPECTION TYPES

* EFFECTIVE JULY 1 1991
PHONE PREFIX WILL BE 229

DEPARTMENT OF BUILDING & SAFETY CITY OF LAS VEGAS

☐	PERMIT NUMBER	91-099693		INSPECTION NUMBER	
JOB ADDRESS					
1332 Grangerville					
LOT NO		BLOCK NO		SUBDIVISION NAME	
FIRE DEPT MAP NO		JOB PHONE		CALL IN DATE	CALL IN TIME
INSPECTOR NO		INSPECTOR NAME			
72					
INSPECTION REQUESTED		240			
☐ PARTIAL INSPECTION		☐ PARTIAL APPROVAL (P)		PARTIAL DESCRIPTION	
☒ APPROVED (A)	☐ STOP WORK (S)	☐ COMMENTS (C)	☐ TEMPORARY APPROVAL (T)	-- UNTIL	☐ HOLD (H)
☐ REJECTED (R)		REINSPECTION REQUIRED CALL *229 2071			☐ PERMIT REQUIRED
☐ REFEE (F)		REINSPECTION FEE REQUIRED PAY AT CITY HALL 3RD FLOOR 400 E STEWART STREET			
INSPECTOR SIGNATURE				INSPECTION DATE	
Robert Smith				5-7-92	
☒ PROJECT COMPLETE		BRING HARD CARD WITH FIRE QUALITY CONTROL & PLANNING APPROVALS SIGNED OFF TO BLDG & SAFETY FOR C of O ISSUANCE (Commercial Only)			
IF YOU HAVE ANY QUESTIONS ON THIS INSPECTION YOU MAY CALL THE INSPECTOR FROM 7 00 A M 7 15 A M OR 2 45 P M 3 00 P M AT					

For Additional Assistance Call * 229-6251 , See Reverse Side For Inspection Types

DEPARTMENT OF BUILDING & SAFETY CITY OF LAS VEGAS

☐ PERMIT NUMBER 91-099693		☐ INSPECTION NUMBER	
JOB ADDRESS 1332 Grangerville			
LOT NO	BLOCK NO	SUBDIVISION NAME	
FIRE DEPT MAP NO	JOB PHONE 1-1-1	CALL IN DATE 11/11/91	CALL IN TIME 11:00
INSPECTOR NO 72		INSPECTOR NAME [Signature]	
INSPECTION REQUESTED		240	
72 9 240			
☐ PARTIAL INSPECTION	☐ PARTIAL APPROVAL (P)	PARTIAL DESCRIPTION	
☒ APPROVED (A)	☐ STOP WORK (S)	☐ COMMENTS (C)	☐ TEMPORARY APPROVAL (T) - UNTIL
☐ REJECTED (R)	☐ REFEE (F)	☐ HOLD (H) REINSPECTION REQUIRED CALL *229-2071 REINSPECTION FEE REQUIRED PAY AT CITY HALL 3RD FLOOR 400 E STEWART STREET	
INSPECTOR SIGNATURE [Signature]		INSPECTION DATE 5-7-92	
☒ PROJECT COMPLETE	BRING HARD CARD WITH FIRE QUALITY CONTROL & PLANNING APPROVALS SIGNED OFF TO BLDG & SAFETY FOR C of O ISSUANCE (Commercial Only)		
IF YOU HAVE ANY QUESTIONS ON THIS INSPECTION YOU MAY CALL THE INSPECTOR FROM 7 00 A M 7 15 A M OR 2 45 P M 3 00 P M AT			

For Additional Assistance Call *229-6251 See Reverse Side For Inspection Types

DEPARTMENT OF BUILDING & SAFETY CITY OF LAS VEGAS

☐	PERMIT NUMBER 91-099693	INSPECTION NUMBER 240	
JOB ADDRESS 1332 Grangerville			
LOT NO		BLOCK NO	SUBDIVISION NAME
FIRE DEPT MAP NO	JOB PHONE	CALL IN DATE	CALL IN TIME SCHEDULE DATE
INSPECTOR NO 72		INSPECTOR NAME	
INSPECTION REQUESTED			
72 240			
☐ PARTIAL INSPECTION	☐ PARTIAL APPROVAL (P)	PARTIAL DESCRIPTION	
☒ APPROVED (A)	☐ STOP WORK (S)	☐ COMMENTS (C)	☐ TEMPORARY APPROVAL (T) - UNTIL ☐ HOLD (H)
☐ REJECTED (R)	REINSPECTION REQUIRED CALL *229 2071		☐ PERMIT REQUIRED
☐ REFEE (F)	REINSPECTION FEE REQUIRED PAY AT CITY HALL 3RD FLOOR 400 E STEWART STREET		
INSPECTOR SIGNATURE Robert Smith		INSPECTION DATE 5-7-92	
☒ PROJECT COMPLETE	BRING HARD CARD WITH FIRE QUALITY CONTROL & PLANNING APPROVALS SIGNED OFF TO BLDG & SAFETY FOR C O OF ISSUANCE (Commercial Only)		
IF YOU HAVE ANY QUESTIONS ON THIS INSPECTION YOU MAY CALL THE INSPECTOR FROM 7 00 A M 7 15 A M OR 2 45 P M 3 00 P M AT			

For Additional Assistance Call * 229-6251 See Reverse Side For Inspection Types

DEPARTMENT OF BUILDING & SAFETY CITY OF LAS VEGAS

☐		PERMIT NUMBER 91-103902		INSPECTION NUMBER	
JOB ADDRESS 1332 Crangeville					
LOT NO		BLOCK NO		SUBDIVISION NAME	
FIRE DEPT MAP NO		JOB PHONE		CALL IN DATE	
				CALL IN TIME	
				SCHEDULE DATE	
INSPECTOR NO 72		INSPECTOR NAME			
INSPECTION REQUESTED		240			
☐ PARTIAL INSPECTION		☐ PARTIAL APPROVAL (P)		PARTIAL DESCRIPTION	
☒ APPROVED (A)		☐ STOP WORK (S)		☐ COMMENTS (C)	
				☐ TEMPORARY APPROVAL (T) — UNTIL	
				☐ HOLD (H)	
☐ REJECTED (R)		REINSPECTION REQUIRED CALL * 229 2071			
☐ REFEE (F)		REINSPECTION FEE REQUIRED PAY AT CITY HALL 3RD FLOOR 400 E STEWART STREET			
		☐ PERMIT REQUIRED			
INSPECTOR SIGNATURE Robert Smith				INSPECTION DATE 5-7-92	
☒ PROJECT COMPLETE		BRING HARD CARD WITH FIRE QUALITY CONTROL & PLANNING APPROVALS SIGNED OFF TO BLDG & SAFETY FOR C of O ISSUANCE (Commercial Only)			
IF YOU HAVE ANY QUESTIONS ON THIS INSPECTION YOU MAY CALL THE INSPECTOR FROM 7 00 A M 7 15 A M OR 2 45 P M 3 00 P M AT					

For Additional Assistance Call * 229-6251 See Reverse Side For Inspection Types

DEPARTMENT OF BUILDING & SAFETY CITY OF LAS VEGAS

☐ PERMIT NUMBER 91-103902		☐ INSPECTION NUMBER 4	
JOB ADDRESS 1332 Crangerville			
LOT NO		SUBDIVISION NAME	
FIRE DEPT MAP NO	JOB PHONE	CALL IN DATE	CALL IN TIME
INSPECTOR NO 72		INSPECTOR NAME	
INSPECTION REQUESTED		240	
Empty space for notes or drawings			
☐ PARTIAL INSPECTION		☐ PARTIAL APPROVAL (P)	
PARTIAL DESCRIPTION			
☒ APPROVED (A)	☐ STOP WORK (S)	☐ COMMENTS (C)	☐ TEMPORARY APPROVAL (T) -- UNTIL
☐ HOLD (H)			
☐ REJECTED (R)		REINSPECTION REQUIRED CALL *229 2071	
☐ REFEE (F)		REINSPECTION FEE REQUIRED PAY AT CITY HALL 3RD FLOOR 400 E STEWART STREET	
☐ PERMIT REQUIRED			
INSPECTOR SIGNATURE Robert Smith		INSPECTION DATE 5-7-92	
☒ PROJECT COMPLETE		BRING HARD CARD WITH FIRE QUALITY CONTROL & PLANNING APPROVALS SIGNED OFF TO BLDG & SAFETY FOR C OF O ISSUANCE (Commercial Only)	
IF YOU HAVE ANY QUESTIONS ON THIS INSPECTION YOU MAY CALL THE INSPECTOR FROM 7 00 A M 7 15 A M OR 2 45 P M 3 00 P M AT			

For Additional Assistance Call *229-6251 See Reverse Side For Inspection Types

DEPARTMENT OF BUILDING & SAFETY CITY OF LAS VEGAS

☐	PERMIT NUMBER 91-103902	INSPECTION NUMBER 240		
JOB ADDRESS 1332 Grangerville				
LOT NO		BLOCK NO		SUBDIVISION NAME
FIRE DEPT MAP NO		JOB PHONE	CALL IN DATE	CALL IN TIME
SCHEDULE DATE				
INSPECTOR NO 72		INSPECTOR NAME		
INSPECTION REQUESTED		240		
Empty space for inspection notes				
☐ PARTIAL INSPECTION		☐ PARTIAL APPROVAL (P)		PARTIAL DESCRIPTION
☒ APPROVED (A)	☐ STOP WORK (S)	☐ COMMENTS (C)	☐ TEMPORARY APPROVAL (T)	UNTIL
☐ REJECTED (R)		REINSPECTION REQUIRED CALL *229 2071		☐ HOLD (H)
☐ REFEE (F)		REINSPECTION FEE REQUIRED PAY AT CITY HALL 3RD FLOOR 400 E STEWART STREET		☐ PERMIT REQUIRED
INSPECTOR SIGNATURE Robert Smith			INSPECTION DATE 5-7-92	
☒ PROJECT COMPLETE		BRING HARD CARD WITH FIRE QUALITY CONTROL & PLANNING APPROVALS SIGNED OFF TO BLDG & SAFETY FOR C of O ISSUANCE (Commercial Only)		
IF YOU HAVE ANY QUESTIONS ON THIS INSPECTION YOU MAY CALL THE INSPECTOR FROM 7 00 A M 7 15 A M OR 2 45 P M 3 00 P M AT				

For Additional Assistance Call * 229-6251 See Reverse Side For Inspection Types

DEPARTMENT OF BUILDING & SAFETY CITY OF LAS VEGAS

**PERMIT
NUMBER**

91099693

**INSPECTION
NUMBER**

JOB ADDRESS

1332 ~~1332~~ *Sierraville Dr*

LOT NO

BLOCK NO

SUBDIVISION NAME

Chudoba

Rainbow Vista 10

FIRE DEPT MAP NO

JOB PHONE

CALL IN DATE

CALL IN TIME

SCHEDULE DATE

5-17-91

4-1208P

INSPECTOR NO

INSPECTOR NAME

71

**INSPECTION
REQUESTED**

rm add elec 201

☐ PARTIAL
INSPECTION

☐ PARTIAL
APPROVAL (P)

PARTIAL DESCRIPTION

☒ APPROVED
(A)

☐ STOP
WORK (S)

☐ COMMENTS
(C)

☐ TEMPORARY
APPROVAL (T) - UNTIL

☐ HOLD
(H)

☐ REJECTED (R) REINSPECTION REQUIRED CALL *799 2071

☐ REFEE (F) REINSPECTION FEE REQUIRED PAY AT CITY HALL
3RD FLOOR 400 E STEWART STREET

☐ PERMIT
REQUIRED

**INSPECTOR
SIGNATURE**

RR By

INSPECTION DATE

20 MAY 91

☐ PROJECT
COMPLETE

BRING HARD CARD WITH FIRE QUALITY CONTROL & PLANNING APPROVALS
SIGNED OFF TO BLDG & SAFETY FOR C of O ISSUANCE (Commercial Only)

IF YOU HAVE ANY QUESTIONS ON THIS INSPECTION YOU MAY
CALL THE INSPECTOR FROM 7 00 AM 7 15 AM OR 2 45 PM 3 00 PM AT

FOR ADDITIONAL ASSISTANCE CALL *386-6251
SEE REVERSE SIDE FOR INSPECTION TYPES

* EFFECTIVE JULY 1 1991
PHONE PREFIX WILL BE 229

PERMIT
NUMBER

91-099693

INSPECTION
NUMBER

JOB ADDRESS

1332 Drangeville Dr

LOT NO

BLOCK NO

SUBDIVISION NAME

Chudoba

Rainbow Vista

FIRE DEPT MAP NO

JOB PHONE

CALL IN DATE

CALL IN TIME

SCHEDULE DATE

6486230

9-9-91

101233

INSPECTOR NO

INSPECTOR NAME

83

INSPECTION
REQUESTED

"play permit"

Investigation

☐ PARTIAL
INSPECTION

☐ PARTIAL
APPROVAL (P)

PARTIAL DESCRIPTION

☐ APPROVED
(A)

☐ STOP
WORK (S)

☐ COMMENTS
(C)

☐ TEMPORARY
APPROVAL (T) - UNTIL

☐ HOLD
(H)

☐ REJECTED (R)

REINSPECTION REQUIRED CALL *799 2071

☐ REFEE (F)

REINSPECTION FEE REQUIRED PAY AT CITY HALL

☐ PERMIT
REQUIRED

3RD FLOOR 400 E STEWART STREET

INSPECTOR
SIGNATURE

J W Lohy

INSPECTION DATE

9-18-91

☐ PROJECT
COMPLETE

BRING HARD CARD WITH FIRE QUALITY CONTROL & PLANNING APPROVALS
SIGNED OFF TO BLDG & SAFETY FOR C of O ISSUANCE (Commercial Only)

IF YOU HAVE ANY QUESTIONS ON THIS INSPECTION YOU MAY
CALL THE INSPECTOR FROM 7 00 A M 7 15 A M OR 2 45 P M 3 00 P M AT

DEPARTMENT OF BUILDING & SAFETY CITY OF LAS VEGAS

**PERMIT
NUMBER**

**INSPECTION
NUMBER**

JOB ADDRESS

1332 Grangeville

LOT NO

BLOCK NO

SUBDIVISION NAME

FIRE DEPT MAP NO

JOB PHONE

CALL IN DATE

CALL IN TIME

SCHEDULE DATE

9-10-91

INSPECTOR NO

INSPECTOR NAME

67

**INSPECTION
REQUESTED**

Frame - 120

- ① 2x12 ripped to 9" called for on plan for rafters - have 2x8 with 2x4 scabed on side
- ② need 2x6 mid span blocking
- ③ joist hangers called for on plan
- ④ Block between rafters over front beam & nail to roof for boundary nail
- ⑤ completed roof sheeting & call for insp for roof
- ⑥ need rough elec before frame insp
- ⑦ 6x8 beam required - front header

☐ PARTIAL INSPECTION	☐ PARTIAL APPROVAL (P)	PARTIAL DESCRIPTION	
☐ APPROVED (A)	☐ STOP WORK (S)	☐ COMMENTS (C)	☐ TEMPORARY APPROVAL (T) -- UNTIL
			☐ HOLD (H)

☒ REJECTED (R)	REINSPECTION REQUIRED CALL *799 2071	☐ PERMIT REQUIRED
☐ REFEE (F)	REINSPECTION FEE REQUIRED PAY AT CITY HALL 3RD FLOOR 400 E STEWART STREET	

INSPECTOR SIGNATURE <u>Jesse Schill</u>	INSPECTION DATE <u>9-10-91</u>
---	--------------------------------

☐ PROJECT COMPLETE	BRING HARD CARD WITH FIRE QUALITY CONTROL & PLANNING APPROVALS SIGNED OFF TO BLDG & SAFETY FOR C OF O ISSUANCE (Commercial Only)
---	---

IF YOU HAVE ANY QUESTIONS ON THIS INSPECTION YOU MAY
CALL THE INSPECTOR FROM 7 00 A M 7 15 A M OR 2 45 P M 3 00 P M AT

FOR ADDITIONAL ASSISTANCE CALL *386-6251
SEE REVERSE SIDE FOR INSPECTION TYPES

* EFFECTIVE JULY 1 1991
PHONE PREFIX WILL BE 229

DEPARTMENT OF BUILDING & SAFETY CITY OF LAS VEGAS

JOB ADDRESS 1332 Grangeville		PERMIT NO 092339
LOT NO	MAP NO 2125	INSPECTOR 67
SUBDIVISION NAME Rambon Vista		DATE 12-18-90
INSPECTOR SIGNATURE Jesse Schell		PHONE
		INSPECTION DATE 12-19-90

Ftg Fo- Room addition - OK

Slab For Flatwork patio
only no Footings At this time

☐ PARTIAL INSPECTION DESCRIPTION

☒ **APPROVED**

☐ **PERMIT REQUIRED**

☐ **STOP WORK**

☐ **REJECTED CORRECTION NOTICE REINSPECTION REQUIRED CALL 799 2071**

INSPECT	DESCRIPTION	INSPECT	DESCRIPTION	INSPECT	DESCRIPTION
☐ B 1	FOOTING LAYOUT REBAR ZONING	☐ P 1	ON SITE SEWER	☐ X 2	UNDERGROUND HYDRO
☐ B 2	STEM WALL - FORMS & REBAR	☐ P 2	ON SITE WATER	☐ X 3	UNDERGROUND FINAL/FLOW
☐ B 3	PRE SLAB	☐ P 3	BUILDING SEWER (YARD LINES)	☐ X 4	SPRINKLER SYSTEM HYDRO
☐ B 4	ROOF SHEATHING	☐ P 4	UNDERSLAB PLUMBING	☐ X 5	FIRE ALARM
☐ B 5	FRAMING	☐ P 5	TOP OUT WATER GAS WASTE	☐ X 6	OTHER
☐ B-6	INSULATION	☐ P 6	FINAL GAS TEST	☐ X 7	FINAL FIRE
☐ B 7	DRYWALL NAILING	☐ P 7	FINAL PLUMBING		
☐ B 8	EXTERIOR LATH/STUCCO			☐ E 1	UNDERGROUND ELETRICAL
☐ B 9	WALL GROUT & STEEL	☐ M 1	ROUGH VENT	☐ E 2	ROUGH ELECTRICAL
☐ B 10	<u>POOL</u> PRE GUNITE	☐ M 2	HOOD	☐ E 3	LOW VOLTAGE ELECTRICAL
☐ B 11	<u>POOL</u> PRE PLASTER / FINAL	☐ M 3	FINAL MECHANICAL	☐ E 4	SIGN INSPECTION
☐ B 12	BUILDING FINAL			☐ E 5	FINAL ELECTRICAL
☐ B 13	CERT OF OCC	☐ X 1	KICKER / FLUSH	☐ E 6	TEMP POWER

☐ **FINAL INSPECTION**



BRING HARD CARD WITH FIRE QUALITY CONTROL & PLANNING APPROVALS
SIGNED OFF TO BLDG & SAFETY FOR C of O ISSUANCE (Commercial Only)

FOR ASSISTANCE CALL 388-8251

DEPARTMENT OF BUILDING & SAFETY CITY OF LAS VEGAS

JOB ADDRESS 1332 Grangerville Rd		PERMIT NO 9D-092339	
LOT NO	MAP NO 7-8:19A	INSPECTOR 67	DATE 1-22-91
SUBDIVISION NAME Rainbow Vista			PHONE 648-2230
INSPECTOR SIGNATURE  James Schell			INSPECTION DATE 1-23-91
Patio <i>Note: cut stucco out for ledger Attachment to house as per city sheet</i>			
☐ PARTIAL INSPECTION DESCRIPTION			
☒ APPROVED		☐ PERMIT REQUIRED	
☐ STOP WORK			
☐ REJECTED CORRECTION NOTICE REINSPECTION REQUIRED CALL 799 2071			
INSPECT	DESCRIPTION	INSPECT	DESCRIPTION
☒ B 1	FOOTING LAYOUT REBAR ZONING	☐ P 1	ON SITE SEWER
☒ B 2	STEM WALL - FORMS & REBAR	☐ P 2	ON SITE WATER
☐ B 3	PRE SLAB	☐ P 3	BUILDING SEWER (YARD LINES)
☐ B 4	ROOF SHEATHING	☐ P 4	UNDERSLAB PLUMBING
☐ B 5	FRAMING	☐ P 5	TOP OUT WATER GAS WASTE
☐ B 6	INSULATION	☐ P 6	FINAL GAS TEST
☐ B 7	DRYWALL NAILING	☐ P 7	FINAL PLUMBING
☐ B 8	EXTERIOR LATH/STUCCO		
☐ B 9	WALL GROUT & STEEL	☐ M 1	ROUGH VENT
☐ B 10	☐ POOL PRE GUNITE	☐ M 2	HOOD
☐ B 11	☐ POOL PRE PLASTER / FINAL	☐ M 3	FINAL MECHANICAL
☐ B 12	BUILDING FINAL		
☐ B 13	CERT OF OCC	☐ X 1	KICKER / FLUSH
		☐ X 2	UNDERGROUND HYDRO
		☐ X 3	UNDERGROUND FINAL/FLOW
		☐ X 4	SPRINKLER SYSTEM HYDRO
		☐ X 5	FIRE ALARM
		☐ X 6	OTHER
		☐ X 7	FINAL FIRE
		☐ E 1	UNDERGROUND ELETRICAL
		☐ E 2	ROUGH ELECTRICAL
		☐ E 3	LOW VOLTAGE ELECTRICAL
		☐ E 4	SIGN INSPECTION
		☐ E 5	FINAL ELECTRICAL
		☐ E 6	TEMP POWER
☐ FINAL INSPECTION		BRING HARD CARD WITH FIRE QUALITY CONTROL & PLANNING APPROVALS SIGNED OFF TO BLDG & SAFETY FOR C of O ISSUANCE (Commercial Only)	

FOR ASSISTANCE CALL 386-6251

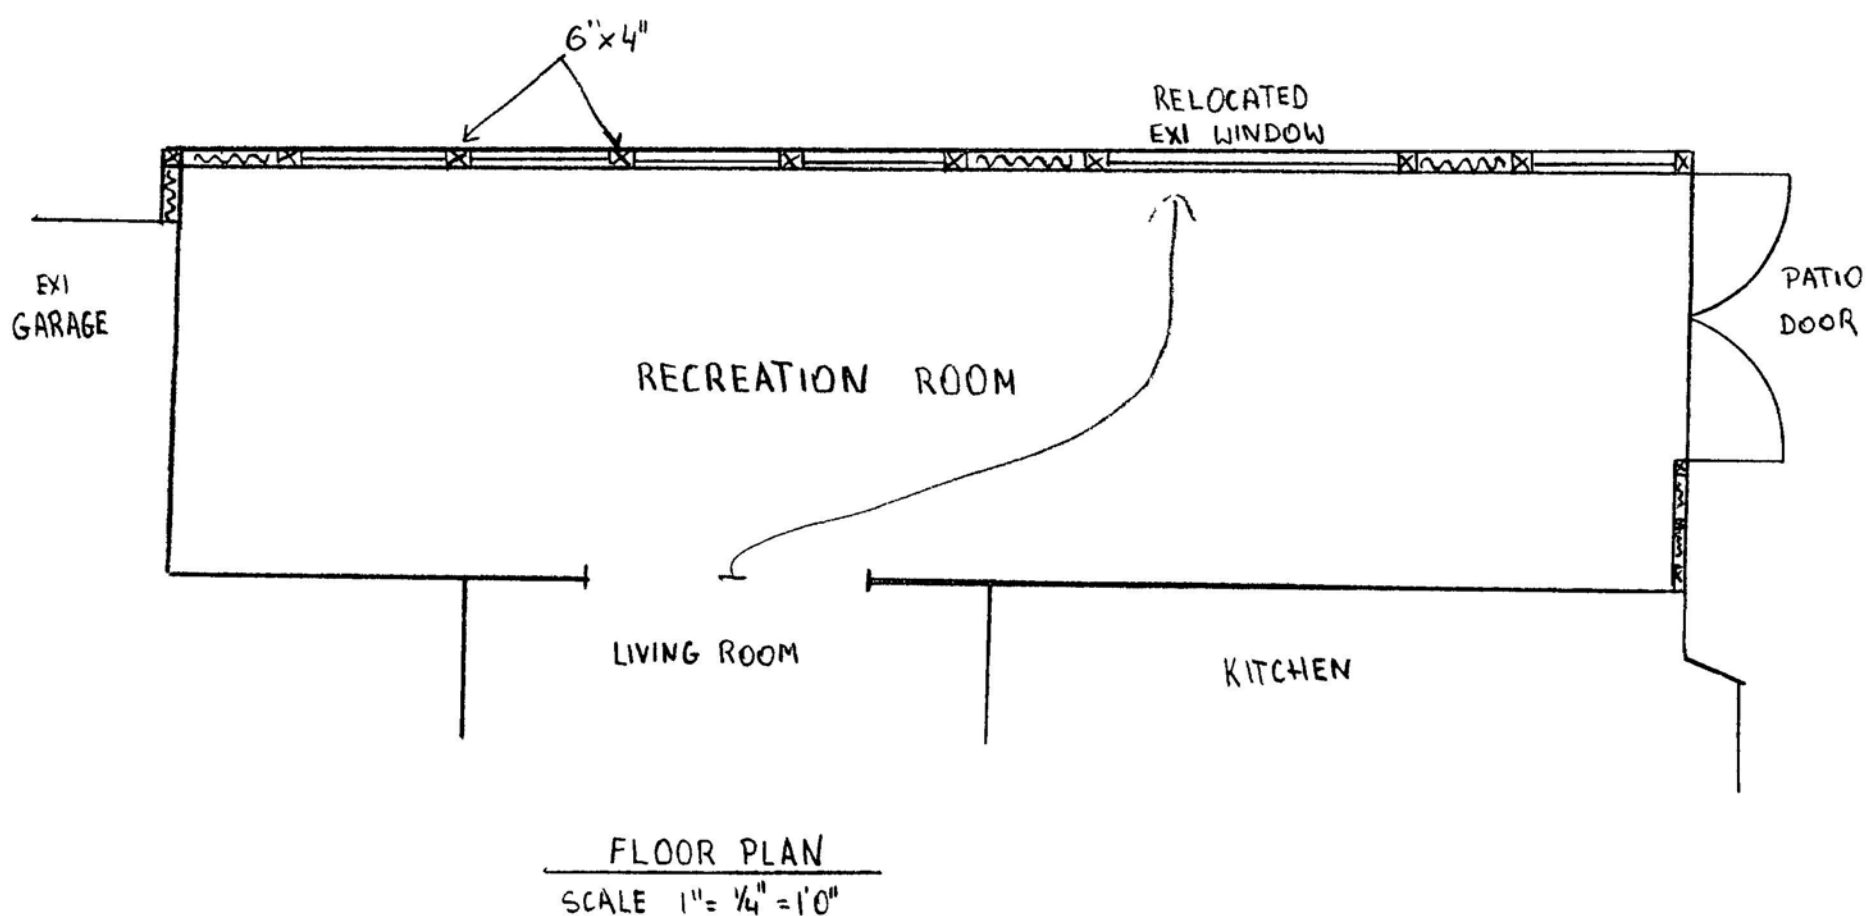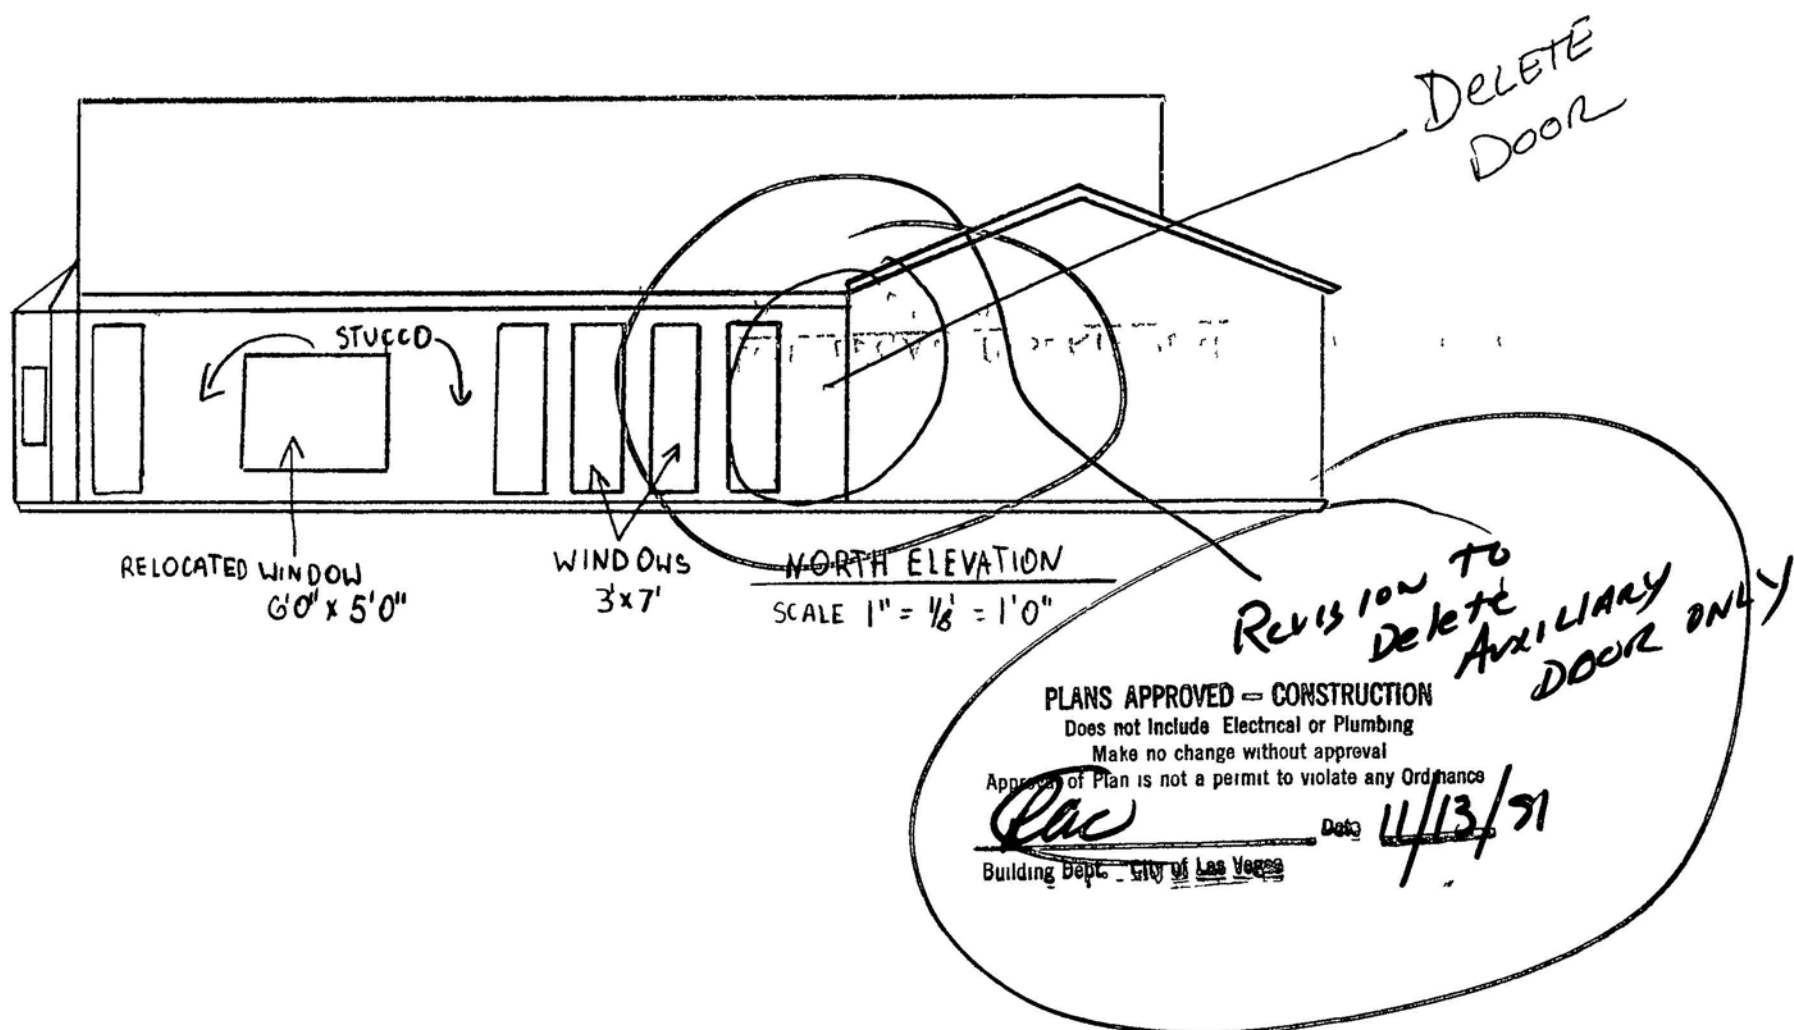

Add to
M-1619

LOT LEGAL DISCRIPTION LOT G14 BLOCK F
RAINBOW VISTA

RECREATION RM ADDITION
TO THE RESIDENCE OF K CHUDOKA
1332 GRANGEVILLE DRIVE LAS VEGAS NV 89108