

CITY OF LAS VEGAS, NEVADA

PERMIT NO.

91-128907

DEPARTMENT OF BUILDING AND SAFETY
PHONE 386-6251

65174

BUILDING PERMIT

FOR: Single Family Dwelling, Remodel
Additions, Misc. Residential Construction

LOG NO. & AREA

P-259

DATE

CONST. VAL. \$ 31,900.00

ADDRESS OF
CONSTRUCTION

2224 SILVER PINE DR.

OWNER JAW PROPERTIES

PHONE XXX-XXXX

LOT(S)

41-B

BLOCK

Bldg. 3

SUBDIVISION

TORREY PINES PHASE III

ZONE

R-3

PROPOSED CONSTRUCTION

SFD W/F.P. 'B'

USE

RESIDENCE

THIS PERMIT FOR

BLDG.

☒

A/C

☐

ELEC.

☐

PLBG.

☐

OTHER PERMITS REQD.

FENCE

☐

OFF SITE

☐

SWIM POOL

☐

FLOOR AREA

BSMT NA

1ST 504.5

2ND 504.5

GARAGE 458

PORCH NA

TOTAL 1467

CONTRACTOR

EML CONSTRUCTION CO, INC

STATE

LICENSE NO. XXX-XXXX

CITY

LICENSE NO. XXX-XXXX

ARCHITECT

DENNIS E. RUSK

ENGINEER

DEA

MASTER PLUMBER/
CONTRACTORMASTER ELECTRICIAN/
CONTRACTOR

OTHER INSPECTIONS AND FEES

1. Inspections outside of normal business hours = \$30.00 per hour (minimum charge three hours).
2. Re-inspection fee during normal business hours assessed under provisions of TABLE 3-A of the Uniform Building Code = \$30.00 per hour.
3. Inspections during normal business hours for which no fee is specifically indicated = \$30.00 per hour (minimum charge one half hour).
4. Additional plan review required by changes, additions, or revisions to approved plans = \$30.00 per hour (minimum charge two hours).

CONDITIONS OF THE PERMIT:

1. I agree to call the City Building Department for inspections before concrete is poured, before rough wiring, electrical, plumbing, framing is covered. Also for air conditioning, drywall and sheathing inspection.
2. I agree that when the job is completed that I will call for final inspection before occupancy.
3. I agree to perform all construction in accordance with City Ordinances and Building Codes.
4. The Contractor's signature below denotes authority from the owner to sign in his behalf and that the owner is aware of all requirements of this application and permit. Separate permits must be taken out for work outlined above this agreement.
5. I have read and understand the contents of this application and permit; I hereby state that the information I have supplied on this application is true and correct.
6. Approval for the work under this permit will be given only after refuse and debris have been removed from job site and public right of way.
7. 24 HOUR MINIMUM NOTICE REQUIRED FOR INSPECTIONS.

BY:

I HEREBY DECLARE THAT I AM THE LEGAL OWNER OF THE ABOVE PROPERTY

OWNER

BY:

AGENT

I hereby certify that I have reviewed this application and the proposed plans and have found that the proposed development meets the requirements of the City of Las Vegas Flood Hazard Reduction Ordinance for the issuance of this Development Permit.

LAND DEVELOPMENT AND FLOOD CONTROL ENGINEER

DATE

PLANNING DEPT.

DATE

BUILDING DEPT.

DATE

SPECIAL CONDITIONS:

SEE PLANS FOR CONDITIONS
OF APPROVAL

ATTENTION BUILDING & SAFETY
NO FINAL INSPECTION
WITHOUT PLANNING APPROVAL

RECEIPT

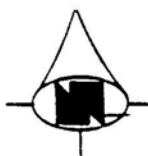
PLUMBING		FEE	ELECTRICAL		FEE
WATER DISTRIBUTION	6.00		RECEPTACLE _____ SWITCH _____		.40
SEWER SYSTEM - NEW OR MODIFICATION	10.00		EACH LIGHT FIXTURE OR SOCKET _____		.30
FIXTURES - WATER SOFTENER, H.W. HEATER	2.00		SPECIAL OUTLET, APPLIANCE ETC.		.70
GARBAGE DISPOSAL - WASHER	2.00		SERVICE/PANEL - SUB/3.00 - 200A/6.00 - 400A/12.50		
FUEL PIPING	6.00		A.C. UNIT OR MOTORS	3.00	
IRRIGATION SYSTEM	8.00		2310 - 2432	TOTAL	
MISC.			MISC.		
2310 - 2433	TOTAL		2310 - 2431 ISSUANCE FEE		
AIR CONDITIONING		FEE	7143 - 2973 SEWER CONNECTION		
NEW UNIT - 3 TON = 9.00 OVER = 16.50			2310 - 2431 PLAN REVIEW FEE		
FURNACE TO 100,000/9.00 OVER/11.00			2310 - 2431 BLDG. PERMIT FEE		
VAPORATIVE COOLER	6.50		TOTAL FEES		
VENTILATION FAN	2.35				
2310 - 2435	TOTAL				

Permit Expires 180 Days After Abandonment of Work

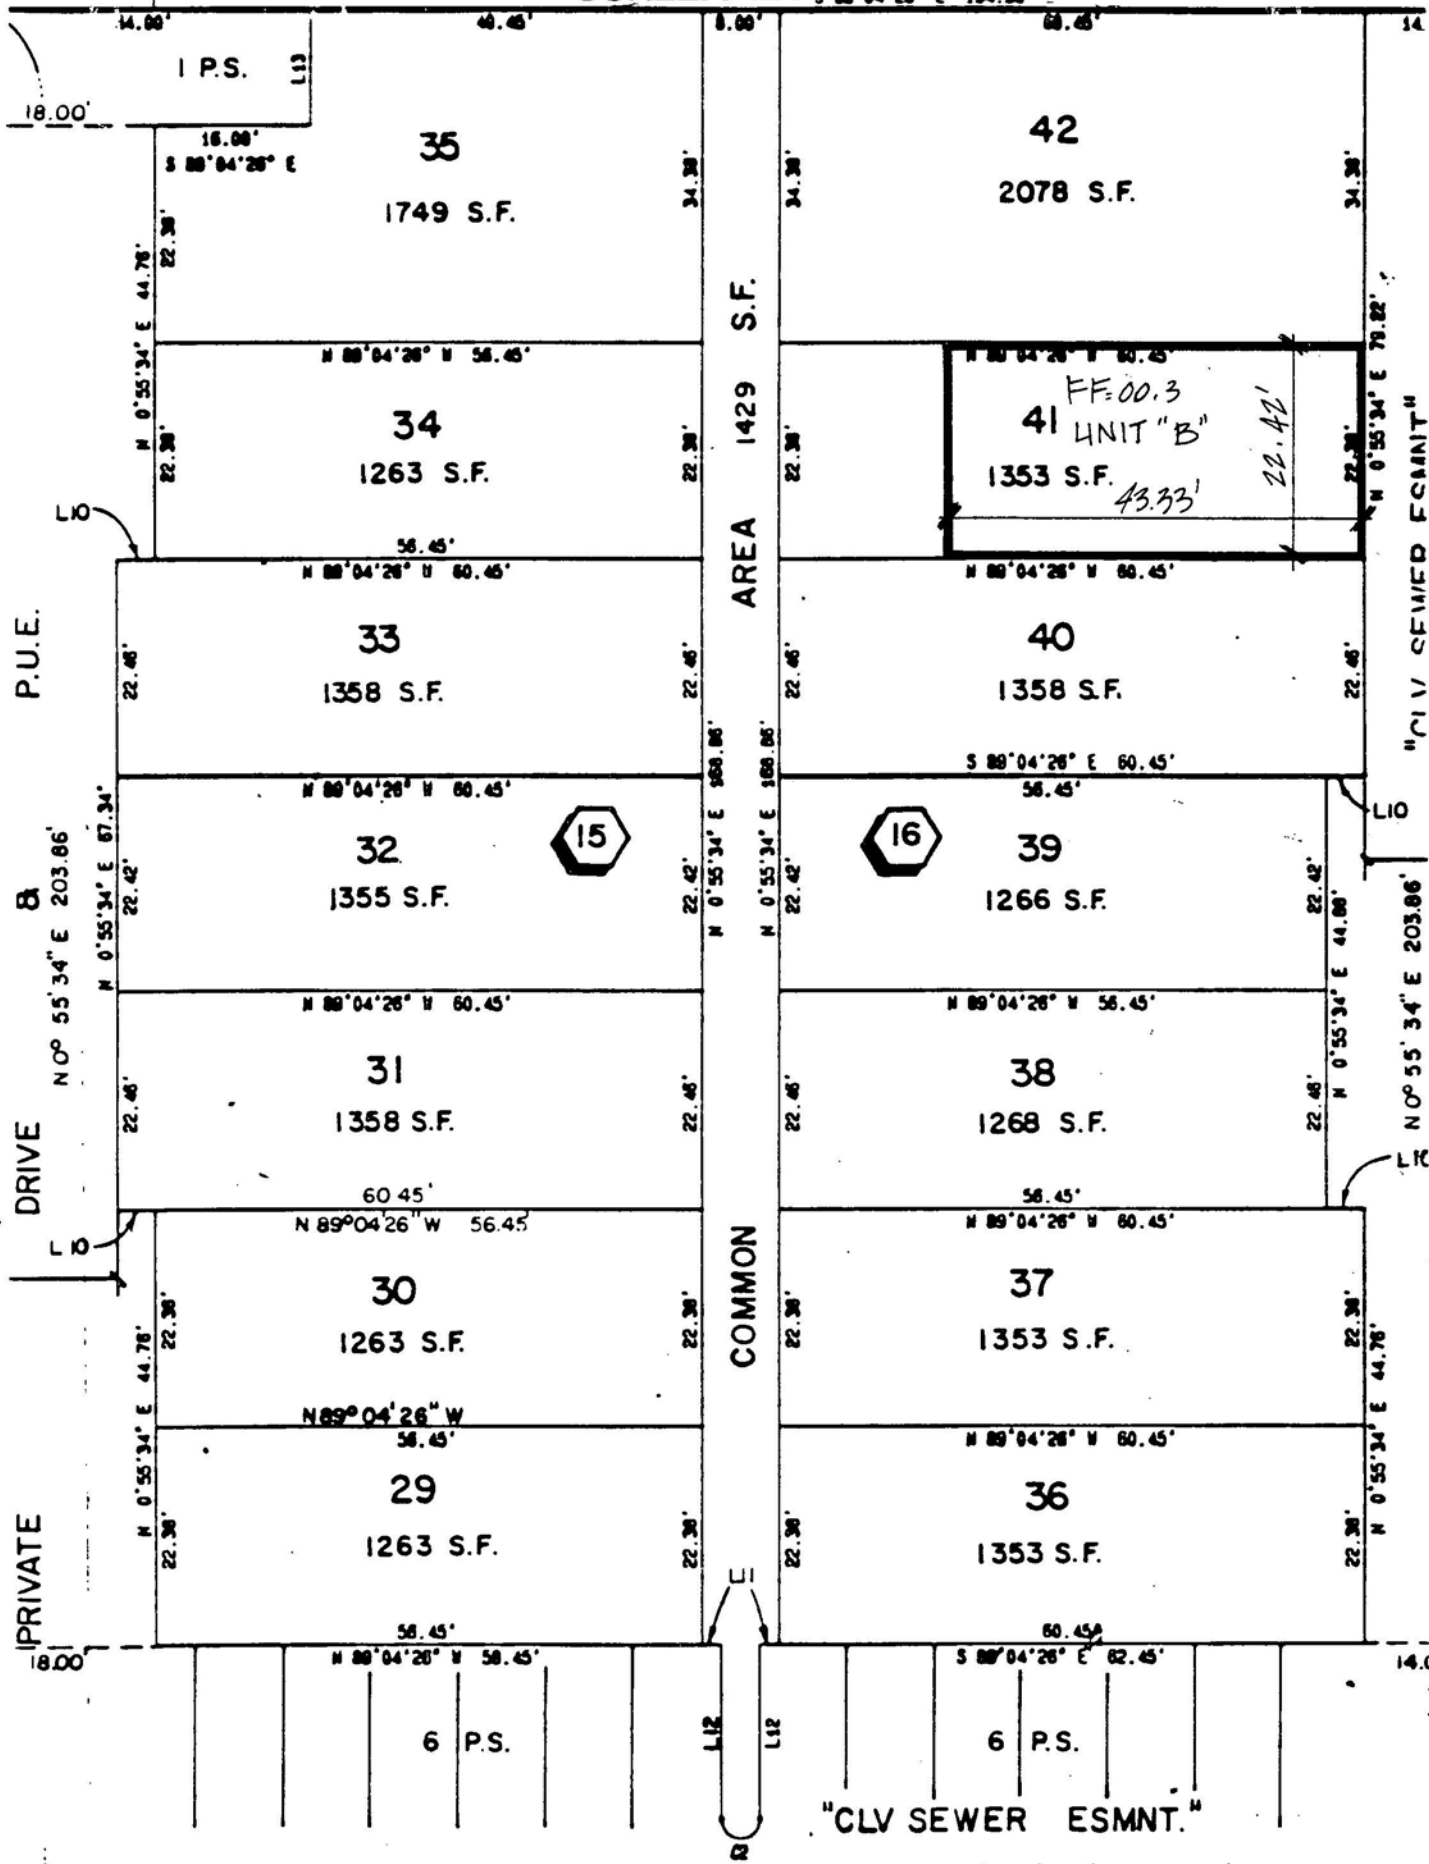
PERMIT NO.

MUST BE MACHINE VALIDATED

2224 SILVER PINE DR



SCALE: 1"=20'



CITY OF LAS VEGAS, NEVADA

PERMIT NO.

92-165182

DEPARTMENT OF BUILDING AND SAFETY
PHONE 229-6251

FOR INSPECTIONS, CALL 229-2071

ELECTRICAL PERMIT

PLAN CHECK NO. T-259-90 DATE 10/27/92 CONST. VAL. \$ADDRESS OF CONSTRUCTION 2224 Silver Pine Dr OWNER EML Const.CONTRACTOR Holland & Holland Elect STATE LICENSE NO. 021113 CITY LICENSE NO. 021963(PRINT NAME OF MASTER ELECTRICIAN) William Holland MASTER CARD NO. 165 CONTRACTOR PHONE 362-6812PROPOSED CONSTRUCTION: SFD Plan B

ELECTRIC PERMIT NO. _____

Approval for the work under this permit will be given only after refuse and debris have been removed from job site and public right of way.

UNITS	DESCRIPTION	FEE	TOTAL
PERMIT ISSUANCE			
1	For Issuing Each Permit	10.70	15.50
	Supplemental Fee	4.85	
APPLIANCE CHARGE			
Residential or General Commercial			
43	Receptacle <u>26</u> Switch <u>17</u>	.45	21.50
8	Each Light Fixture, Socket, or Exit Light, Smoke Detector or Exhaust Fan	.35	3.20
3	EACH OUTLET FOR SPECIAL PURPOSE: Dishwasher, Garbage Grinder, Trash Compactor, G.F.I., Clothes Washer, Dryer, Electric Range, Ovens, Water Heater, Space Heater, Blast Coil Heater, (PER K.W.), Mercury Lamp, Quartz Lamp, Sodium Lamp, 20AMP Sign Circuit	.75	2.40
	X-Ray Unit	10.70	
	Area Lighting (First 3,000 Watts)	8.60	
	Each Additional 1,000 Watts	3.25	
MOTORS (1 H.P. AND OVER) TRANSFORMERS, ELEVATORS, WELDERS, GENERATORS, CHILLERS, SIGNS AND A/C UNITS (OVER 5 TONS)			
	First H.P. or Ton For each Unit	3.25	
	First KVA For Each Unit	3.25	
	Each Additional H.P., Ton or KVA up to 50	.55	
	Each Additional H.P., Ton or KVA over 50	.40	
	Temporary power or Pole	6.45	
ELECTRIC SERVICE OR MAIN DISCONNECT			
1	Up to 200 AMP	6.45	6.70
	400 AMP And 600 AMP	13.40	
	Over 600 AMP To 1200 AMP	26.75	
	Over 1200 AMP	53.50	
	Each Additional Meter Socket	.55	
	Sub Panel, Motor, Control Center Disconnect Switch, Transfer Switch (Each)	3.25	
	Swimming Pool (Residential)	21.40	
	Swimming Pool (Semi-Public)	32.10	
	Spas	8.60	
	Recreational Vehicle Spaces (Each)	3.25	

UNITS	DESCRIPTION	FEE	TOTAL
	Busways-Trolley or Plug-in (Ea. 100 Ft.)	3.25	
	Gas Pumps, Dispensers (Each)	3.25	
1	Permanent A/C Unit (5 Tons or Less)	3.25	6.40
	Each Air Handler	1.10	
RESIDENTIAL LOW VOLTAGE INSTALLATIONS			
	Speaker Outlets (Each)	.35	
	Signal or Alarm Outlets (Each)	.35	
	Amplifiers	2.15	
	Control Panel	.55	
	TV Master System	.35	
	Telephone or Computer Outlet	.35	
OTHER INSPECTIONS AND FEES: INCLUDES ISSUANCE FEES WHEN APPLICABLE			
	Inspections outside of normal business hours (minimum charge — three hours)	30.00 per hour	
	Reinspection fee assessed under provisions of TABLE 3-A of the Uniform Building Code = \$30.00 EACH.	30.00 each	
	Inspections for which no fee is specifically indicated (minimum charge — one-half hour).	30.00 per hour	
	Additional plan review required by changes, additions or revisions to approved plans (minimum charge — one-half hour). After work hours — \$30.00 per hour — minimum 1 hour.	30.00 per hour	
	Starter Permit	50.00	
CONTRACT PRICE OR COST OF INSTALLATION			
	Commercial — Burglar Alarms		
	— Music Systems		
	— Data Processing		
	— Communication		
	Conduit Only—Contract Price		
	All Misc. Electric		

Electrical permit fees may be computed the same as building permit fees by using the cost of installation for valuation amount when such work is not included in the above schedule.

2310-2432

RECEIPT

I hereby certify that I have carefully examined and read the above application; that the same is true and correct; and that the work herein described is to be done in accordance with all the provisions of the applicable Ordinances of the City of Las Vegas, Nevada and the State Laws, whether herein specified or not.

SIGNED HOMEOWNER CONTRACTOR

BUILDING DEPT.

DATE

PERMIT FEE

LESS STARTER PERMIT

TOTAL FEES

PERMIT NO. _____
MUST BE MACHINE VALIDATED

Permit Expires 180 Days After Abandonment of Work

DEPARTMENT OF BUILDING AND SAFETY
PHONE 229-6251

FOR INSPECTIONS, CALL 229-2071

AIR CONDITIONING PERMIT

PLAN CHECK NO. **T-259-92**DATE **11/10/92**

CONST. VAL. \$

ADDRESS OF CONSTRUCTION **2224 SILVER PINE DRIVE**OWNER **E.M.L. CONSTRUCTION**PHONE **362-9878**CONTRACTOR **NEVCO AIR**STATE LICENSE NO. **24377**CITY LICENSE NO. **C11023112033289**LOT(s) **41** BLOCK **16** SUBDIVISION **TORREY PINES VILLAGE****Phase III**

ZONE:

PROPOSED CONSTRUCTION

USE:

Approval for the work under this permit will be given only after refuse and debris have been removed from job site and public right of way.

UNITS	DESCRIPTION	FEE	TOTAL
PERMIT ISSUANCE			
	For the issuance of each permit.	16.05	15.30
	For issuing each supplemental permit.	4.85	
UNIT FEE SCHEDULE			
	For the installation or relocation of each forced-air or gravity-type furnace or burner, including ducts and vents attached to such appliance, up to and including 100,000 Btu/h.	9.65	
	For the installation or relocation of each forced-air or gravity-type furnace or burner, including ducts and vents attached to such appliance over 100,000 Btu/h.	11.80	
	For the installation or relocation of each floor furnace, including vent.	9.65	
	For the installation or relocation of each suspended heater, recessed wall heater or floor-mounted unit heater.	9.65	
	For the installation, relocation or replacement of each appliance vent installed and not included in an appliance permit.	4.85	
	For the repair of, alteration of, or addition to each heating appliance, refrigeration unit, cooling unit, absorption unit, or each heating, cooling absorption, or evaporative cooling system, including installation of controls regulated by this code.	9.65	
	For the installation or relocation of each boiler or compressor to and including three tons, or each absorption system to and including 100,000 Btu/h.	9.65	10.00
	For the installation or relocation of each boiler or compressor over three tons to and including 15 tons, or each absorption system over 100,000 Btu/h and including 500,000 Btu/h.	17.65	
	For the installation or relocation of each boiler or compressor over 15 tons to and including 30 tons, or each absorption system over 500,000 Btu/h to and including 1,000,000 Btu/h.	24.15	
	For the installation or relocation of each boiler or compressor over 30 tons to and including 50 tons, or for each absorption system over 1,000,000 Btu/h to and including 1,750,000 Btu/h.	35.85	
	For the installation or relocation of each boiler or refrigeration compressor over 50 tons, or each absorption system over 1,750,000 Btu/h.	59.95	

UNITS	DESCRIPTION	FEE	TOTAL
	For each air-handling unit to and including 10,000 cubic feet per minute, including ducts attached thereto. Note: This fee shall not apply to an air-handling unit which is a portion of a factory-assembled appliance, cooling unit, evaporative cooler or absorption unit for which a permit is required elsewhere in this code.	6.95	
	For each air-handling unit over 10,000 cfm.	11.80	
	For each evaporative cooler other than portable type.	6.95	
	For each ventilation fan. COMMERCIAL	4.85	
	RESIDENTIAL	2.55	
	For each ventilation system which is not a portion of any heating or air-conditioning system authorized by a permit.	6.95	
	For the installation of each hood which is served by mechanical exhaust, including the ducts for such hood.	6.95	
	For each fire damper installed in an existing system.	4.85	
OTHER INSPECTIONS AND FEES:			
	Inspections outside of normal business hours (minimum charge — three hours.)	25.00 per hour	
	Reinspection fee assessed under provisions of TABLE 3-A of the Uniform Building Code = \$15.00 EACH.	15.00 each	
	Inspections for which no fee is specifically indicated (minimum charge — one-half hour).	30.00 per hour	
	Additional plan review required by changes, additions or revisions to approved plans (minimum charge — two hours).	30.00 per hour	
	Mechanical permit fees may be computed the same as building permit fees by using the cost of installation for valuation amount, when such work is not included in the above schedule.		
	Gas piping which is directly related and necessary to the repair or replacement of heating, air conditioning, or refrigeration systems not exceeding 500,000 B.T.U.H.	6.45	

2310-2435

RECEIPT

I hereby certify that I have carefully examined and read the above application; that the same is true and correct; and that the work herein described is to be done in accordance with all the provisions of the applicable Ordinances of the City of Las Vegas, Nevada and the State Laws, whether herein specified or not.

SIGNED **Joseph H. Fawcett** CONTRACTOR

MASTER CARD NO.

BY **RRG** Spec. Contr. or Owner

BUILDING DEPT.

DATE **11/17/92**PERMIT FEE **25.50**

TOTAL FEES

MUST BE MACHINE VALIDATED

Permit Expires 180 Days After Abandonment of Work

CITY OF LAS VEGAS, NEVADA

PERMIT NO.

92-162954

DEPARTMENT OF BUILDING AND SAFETY
PHONE 229-6251

FOR INSPECTIONS, CALL 229-2071

PLUMBING PERMIT

LOG NO. & AREA

T 259 10

DATE

10-6-92

CONST. VAL. \$

ADDRESS OF
CONSTRUCTION

2274 S. Loc 11th

OWNER

EML

PHONE

361-5000

CONTRACTOR

Pioneer Plumbing Inc.

STATE

LICENSE NO.

7507A

CITY

LICENSE NO.

C1168107677

LOT(s)

111

BLOCK

16

SUBDIVISION

Torrey Pines Village III

ZONE

PROPOSED CONSTRUCTION:

plumbing

USE:

PLUMBING
PERMIT NO.Approval for the work under this permit will be given only after refuse
and debris have been removed from job site and public right of way.

UNITS	DESCRIPTION	FEE	TOTAL
PERMIT ISSUANCE			
1	For Issuing Each Permit	10.70	15.20
	For Issuing Each Supplemental Permit	4.85	
FIXTURE CHARGE			
7	Bathtub, Shower, Lavatory, Toilet, Urinal EA.	2.15	15.20
1	Floor Drain, Floor Sink, Wash Tray, Sink EA.	2.15	2
3	Garbage Disposal, Clothes Washer, Dishwasher (residential) EA.	2.15	6
	Garbage Disposal (commercial) EA.	8.60	
1	Clothes Washer, Dishwasher (commercial) EA.	2.15	7
	Clothes Dryer (gas) (venting)	2.15	
	Dental Unit	8.60	
	Drinking Fountain	2.15	
	Refrigerator - Ice Maker, Water Dispenser	2.15	
1	Any other water using equipment, Attached Coffee Makers, Ice Makers	2.15	2.25
	Hot Water Heater (Gas or Electric) EA.	2.15	2
SEWER SYSTEM			
1	New, Replacement, Modification, or Any Drainage Work	10.70	11.00
	Grease or Sand Trap or Interceptor	2.15	
	Trailer Trap (rental parks)	5.35	
WATER SOFTENERS			
	Non Permanent Type (rental)	2.15	
	Permanent Type (connected to drain)	2.15	
WATER DISTRIBUTION SYSTEM			
1	Single Family Dwelling	6.45	6.70
	Multi-Family Dwelling	6.45	
	Plus Each Dwelling Unit	3.25	
	Commercial Building per floor	3.25	
	Plus Each Unit (leased space or office)	2.15	
	Hotel or Motel	8.60	
	Plus Each Unit	3.25	
	Trailer Park	32.10	
	Plus Each Space	2.15	
	Irrigation Single Family Dwelling	8.60	
	Irrigation Commercial Fee Based on Building Code Valuation Chart		
	Construction Valuation		

UNITS	DESCRIPTION	FEE	TOTAL
FUEL PIPING SYSTEM			
1	Single Family Dwelling	6.45	16.20
	Multi-Family Dwelling	10.70	
	Plus Each Unit	2.15	
	Commercial Building (per floor)	6.45	
	Plus Each Unit (leased space or office)	6.45	
4	Medium Pressure System (Plan Check)	12.85	7
	Each Gas Appliance (Any Type)	2.15	
	Steam Boilers	5.60	
SOLAR ENERGY SYSTEMS			
	Collectors (including piping) (per collector)	5.60	
	Storage Tanks (each)	5.60	
PIPELINE CONTRACT			
	For Onsite Sewer, Gas or Water Contract Value. Fee based on Building Code Permit Valuation Chart.		
OTHER INSPECTIONS AND FEES:			
	Inspections outside of normal business hours (minimum charge—three hours).	25.00 per hour	
	Under provisions of Table 3-A of the Uniform Building Code, work which has been inspected once and not approved may be subject to a Reinspection Fee not less than \$30.00 per each inspection during business hours.	30.00 each	
	Additional plan review required by changes. Additions to or revisions to approved plans (minimum charge two hours).	30.00 per hour	
	Plumbing permit fees may be computed the same as building permit fees by using the cost of installation for valuation amount when such work is not included in the above schedule.		
	Construction Valuation		

FOR INSPECTIONS
CALL 229-2071SEWER # 7114-3654
CONNECTION

RECEIPT

FIXTURES X

FEE

2310-2403
PERMIT
FEETOTAL
FEES

PERMIT NO.

I hereby certify that I have carefully examined and read the above application; that the same is true and correct; and that the work herein described is to be done in accordance with all the provisions of the applicable Ordinances of the City of Las Vegas, Nevada and the State Laws, whether herein specified or not.

SIGNED

CONTRACTOR

MASTER CARD NO.

BY

Registered Master Plumber, Spec. Contr. or Owner

BUILDING DEPT.

DATE

CITY OF LAS VEGAS, NEVADA

PERMIT NO.

91-128907

DEPARTMENT OF BUILDING AND SAFETY
PHONE 386-6251

FOR INSPECTIONS, CALL 799-2071

BUILDING PERMIT

FOR: Single Family Dwelling, Remodel
Additions, Misc. Residential Construction

LOG NO. & AREA P-259 DATE 4/26/90 CONST. VAL. \$ 31,900.00

ADDRESS OF CONSTRUCTION 2224 SILVER PINE DR OWNER JAW PROPERTIES PHONE XXXXXX

LOT(S) 41-B BLOCK Bldg. 3 SUBDIVISION TORREY PINES PHASE III ZONE R-3

PROPOSED CONSTRUCTION SFD W/F.P. 'B' USE RESIDENCE

THIS PERMIT FOR BLDG. ☒ A/C ☐ ELEC. ☐ PLBG. ☐ OTHER PERMITS REQD.: FENCE ☐ OFF SITE ☐ SWIM POOL ☐

FLOOR AREA BSMT NA 1ST 504.5 2ND 504.5 GARAGE 458 PORCH NA TOTAL 1467

CONTRACTOR EMC CONSTRUCTION CO, INC. STATE LICENSE NO. XXXXXX CITY LICENSE NO. C11-02-01446-2-024321

ARCHITECT DENNIS E. RUSK ENGINEER DEA

MASTER PLUMBER/CONTRACTOR _____ MASTER ELECTRICIAN/CONTRACTOR _____

OTHER INSPECTIONS AND FEES

- Inspections outside of normal business hours = \$30.00 per hour (minimum charge three hours).
- Re-inspection fee during normal business hours assessed under provisions of TABLE 3-A of the Uniform Building Code = \$30.00 per hour.
- Inspections during normal business hours for which no fee is specifically indicated = \$30.00 per hour (minimum charge one half hour).
- Additional plan review required by changes, additions, or revisions to approved plans = \$30.00 per hour (minimum charge two hours).

CONDITIONS OF THE PERMIT:

- I agree to call the City Building Department for inspections before concrete is poured, before rough wiring, electrical, plumbing, framing is covered. Also for air conditioning, drywall and sheathing inspection.
- I agree that when the job is completed that I will call for final inspection before occupancy.
- I agree to perform all construction in accordance with City Ordinances and Building Codes.
- The Contractor's signature below denotes authority from the owner to sign in his behalf and that the owner is aware of all requirements of this application and permit. Separate permits must be taken out for work outlined above this agreement.
- I have read and understand the contents of this application and permit; I hereby state that the information I have supplied on this application is true and correct.
- Approval for the work under this permit will be given only after refuse and debris have been removed from job site, and public right of way.
- 24 HOUR MINIMUM NOTICE REQUIRED FOR INSPECTIONS.

BY:

I HEREBY DECLARE THAT I AM THE LEGAL OWNER OF THE ABOVE PROPERTY

OWNER

BY:

EMC

AGENT

I hereby certify that I have reviewed this application and the proposed plans and have found that the proposed development meets the requirements of the City of Las Vegas Flood Hazard Reduction Ordinance for the issuance of this Development Permit.

LAND DEVELOPMENT AND FLOOD CONTROL ENGINEER

DATE

PLANNING DEPT.

DATE

BUILDING DEPT.

DATE

SPECIAL CONDITIONS:

SEE PLANS FOR CONDITIONS
OF APPROVAL

ATTENTION BUILDING & SAFETY
NO FINAL INSPECTION
WITHOUT PLANNING APPROVAL

RECEIPT

PLUMBING		FEE	ELECTRICAL		FEE
WATER DISTRIBUTION	6.00		RECEPTACLE _____ SWITCH _____		.40
SEWER SYSTEM - NEW OR MODIFICATION	10.00		EACH LIGHT FIXTURE OR SOCKET _____		.30
FIXTURES - WATER SOFTENER, H.W. HEATER	2.00		SPECIAL OUTLET, APPLIANCE ETC.		.70
GARBAGE DISPOSAL - WASHER	2.00		SERVICE/PANEL - SUB/3.00 - 200A/6.00 - 400A/12.50		
FUEL PIPING	6.00		A.C. UNIT OR MOTORS	3.00	
IRRIGATION SYSTEM	8.00		2310 - 2432	TOTAL	
MISC.			MISC.		
2310 - 2433	TOTAL		2310 - 2431 ISSUANCE FEE		
AIR CONDITIONING		FEE	7143 - 2973 SEWER CONNECTION		
NEW UNIT - 3 TON = 9.00 OVER = 16.50			2310 - 2431 PLAN REVIEW FEE		
FURNACE TO 100,000/9.00 OVER/11.00			2310 - 2431 BLDG. PERMIT FEE		
VAPORATIVE COOLER	6.50		TOTAL FEES		
VENTILATION FAN	2.35				
2310 - 2435	TOTAL				

Permit Expires 180 Days After Abandonment of Work

PERMIT NO.

MUST BE MACHINE VALIDATED

CITY OF LAS VEGAS, NEVADA

PERMIT NO.

93-174241

DEPARTMENT OF BUILDING AND SAFETY
PHONE 229-6251

PLUMBING PERMIT

LOG NO. & AREA P259

DATE

111600

CONST. VAL. \$

ADDRESS OF CONSTRUCTION 2224 Silver Pine Dr OWNER

PHONE

CONTRACTOR Squaly's Landscape STATE LICENSE NO. 30345CITY C11043242050962
LICENSE NO.LOT(s) 41 BLOCK 11a SUBDIVISION Torrey Pines Village III ZONE:PROPOSED CONSTRUCTION: Townhouse Project USE:PLUMBING PERMIT NO. 128907

Approval for the work under this permit will be given only after refuse and debris have been removed from job site and public right of way.

UNITS	DESCRIPTION	FEE	TOTAL
PERMIT ISSUANCE			
1	For Issuing Each Permit	15.50	15.50
	For Issuing Each Supplemental Permit	5.20	
FIXTURE CHARGE			
	Bathtub, Shower, Lavatory, Toilet, Urinal	EA. 2.25	
	Floor Drain, Floor Sink, Wash Tray, Sink	EA. 2.25	
	Garbage Disposal, Clothes Washer, Dishwasher (residential)	EA. 2.25	
	Garbage Disposal (commercial)	EA. 8.90	
	Clothes Washer, Dishwasher (commercial)	EA. 2.25	
	Clothes Dryer (gas) (venting)	2.25	
	Dental Unit	8.90	
	Drinking Fountain	2.25	
	Refrigerator - Ice Maker, Water Dispenser	2.25	
	Any other water using equipment, Attached Coffee Makers, Ice Makers	EA. 2.25	
	Hot Water Heater (Gas or Electric)	2.25	
SEWER SYSTEM			
	New, Replacement, Modification, or Any Drainage Work	11.05	
	Grease or Sand Trap or Interceptor	2.25	
	Trailer Trap (rental parks)	5.50	
WATER SOFTENERS			
	Non Permanent Type (rental)	2.25	
	Permanent Type (connected to drain)	2.25	
WATER DISTRIBUTION SYSTEM			
	Single Family Dwelling	6.70	
	Multi-Family Dwelling	6.70	
	Plus Each Dwelling Unit	3.40	
	Commercial Building per floor	3.40	
	Plus Each Unit (leased space or office)	2.25	
	Hotel or Motel	8.90	
	Plus Each Unit	3.40	
	Trailer Park	33.00	
1	Plus Each Space	2.25	8.90
	Irrigation Single Family Dwelling	8.90	
	Irrigation Commercial Fee Based on Building Code Valuation Chart		
	Construction Valuation _____		

UNITS	DESCRIPTION	FEE	TOTAL
FUEL PIPING SYSTEM			
	Single Family Dwelling	6.70	
	Multi-Family Dwelling	11.05	
	Plus Each Unit	2.25	
	Commercial Building (per floor)	6.70	
	Plus Each Unit (leased space or office)	6.70	
	Medium Pressure System (Plan Check)	13.30	
	Each Gas Appliance (Any Type)	2.25	
	Steam Boilers	5.80	
SOLAR ENERGY SYSTEMS			
	Collectors (including piping) (per collector)	5.80	
	Storage Tanks (each)	5.80	
PIPELINE CONTRACT			
	For Onsite Sewer, Gas or Water Contract Value. Fee based on Building Code Permit Valuation Chart.		
OTHER INSPECTION AND FEES:			
	Inspections outside of normal business hours (minimum charge—three hours)	40.00 per hour	
	Under provisions of Table 3-A of the Uniform Building Code, work which has been inspected once and not approved may be subject to a Reinspection Fee not less than \$40.00 per each inspection during business hours.	40.00 each	
	Additional plan review required by changes. Additions to or revisions to approved plans (minimum charge two hours)	40.00 per hour	
	Plumbing permit fees may be computed the same as building permit fees by using the cost of installation for valuation amount when such work is not included in the above schedule.		
	Construction Valuation		

FOR INSPECTIONS
CALL 229-2071SEWER #7114-3654
CONNECTION

RECEIPT

FIXTURES X

FEE

2310-2403
PERMIT
FEETOTAL
FEES 24.40

PERMIT NO.

MUST BE MACHINE-VALIDATED

I hereby certify that I have carefully examined and read the above application; that the same is true and correct; and that the work herein described is to be done in accordance with all the provisions of the applicable Ordinances of the City of Las Vegas, Nevada and the State Laws, whether specified or not.

SIGNED Squaly's Landscape CONTRACTOR MASTER CARD NO.BY RRJ Registered Master Plumber Spec. Cont'r. or Owner

BUILDING DEPT.

DATE

1/29/93

Permit Expires 180 Days After Abandonment of Work

CITY OF LAS VEGAS, NEVADA

DEPARTMENT OF BUILDING AND SAFETY
PHONE 229-6251

FOR



104593

PERMIT NO.

92-165182

ELECTRICAL PERMIT

PLAN CHECK NO. T-259-90DATE 10/21/92

CONST. VAL. \$

ADDRESS OF
CONSTRUCTION2224 Silver Pine Dr

OWNER

EML Const.

CONTRACTOR

Holland & Holland Elect

STATE

LICENSE NO.

021113

CITY

LICENSE NO.

021963

(PRINT NAME OF MASTER ELECTRICIAN)

PROPOSED CONSTRUCTION:

ELECTRIC
PERMIT NO.

UNITS	DESCRIPTION	FEE	TOTAL
PERMIT ISSUANCE			
1	For Issuing Each Permit	10.70	15.50
	Supplemental Fee	4.85	
APPLIANCE CHARGE			
Residential or General Commercial			
43	Receptacle <u>26</u> Switch <u>17</u>	.45	21.50
8	Each Light Fixture, Socket, or Exit Light, Smoke Detector or Exhaust Fan	.35	3.20
3	EACH OUTLET FOR SPECIAL PURPOSE: Dishwasher, Garbage Grinder, Trash Compactor, G.F.I., Clothes Washer, Dryer, Electric Range, Ovens, Water Heater, Space Heater, Blast Coil Heater, (PER K.W.), Mercury Lamp, Quartz Lamp, Sodium Lamp, 20AMP Sign Circuit	.75	2.40
	X-Ray Unit	10.70	
	Area Lighting (First 3,000 Watts)	8.60	
	Each Additional 1,000 Watts	3.25	
MOTORS (1 H.P. AND OVER) TRANSFORMERS, ELEVATORS, WELDERS, GENERATORS, CHILLERS, SIGNS AND A/C UNITS (OVER 5 TONS)			
	First H.P. or Ton For each Unit	3.25	
	First KVA For Each Unit	3.25	
	Each Additional H.P., Ton or KVA up to 50	.55	
	Each Additional H.P., Ton or KVA over 50	.40	
	Temporary power or Pole	6.45	
ELECTRIC SERVICE OR MAIN DISCONNECT			
1	Up to 200 AMP	6.45	6.70
	.400 AMP And 600 AMP	13.40	
	Over 600 AMP To 1200 AMP	26.75	
	Over 1200 AMP	53.50	
	Each Additional Meter Socket	.55	
	Sub Panel, Motor Control Center Disconnect Switch, Transfer Switch (Each)	3.25	
	Swimming Pool (Residential)	21.40	
	Swimming Pool (Semi-Public)	32.10	
	Spas	8.60	
	Recreational Vehicle Spaces (Each)	3.25	

Approval for the work under this permit will be given only after refuse and debris have been removed from job site and public right of way.

UNITS	DESCRIPTION	FEE	TOTAL
	Busways-Trolley or Plug-in (Ea. 100 Ft.)	3.25	
	Gas Pumps, Dispensers (Each)	3.25	
1	Permanent A/C Unit (5 Tons or Less)	3.25	6.40
	Each Air Handler	1.10	
RESIDENTIAL LOW VOLTAGE INSTALLATIONS			
	Speaker Outlets (Each)	.35	
	Signal or Alarm Outlets (Each)	.35	
	Amplifiers	2.15	
	Control Panel	.55	
	TV Master System	.35	
	Telephone or Computer Outlet	.35	
OTHER INSPECTIONS AND FEES: INCLUDES ISSUANCE FEES WHEN APPLICABLE			
	Inspections outside of normal business hours (minimum charge — three hours)	30.00 per hour	
	Reinspection fee assessed under provisions of TABLE 3-A of the Uniform Building Code = \$30.00 EACH.	30.00 each	
	Inspections for which no fee is specifically indicated (minimum charge — one-half hour).	30.00 per hour	
	Additional plan review required by changes, additions or revisions to approved plans (minimum charge — one-half hour). After work hours — \$30.00 per hour — minimum 1 hour.	30.00 per hour	
	Starter Permit	50.00	
CONTRACT PRICE OR COST OF INSTALLATION			
	Commercial —Burglar Alarms.		
	—Music Systems		
	—Data Processing		
	—Communication		
	Conduit Only—Contract Price		
	All Misc. Electric		

Electrical permit fees may be computed the same as building permit fees by using the cost of installation for valuation amount when such work is not included in the above schedule.

2310-2432

RECEIPT

I hereby certify that I have carefully examined and read the above application; that the same is true and correct; and that the work herein described is to be done in accordance with all the provisions of the applicable Ordinances of the City of Las Vegas, Nevada and the State Laws, whether herein specified or not.

SIGNED HOMEOWNER/CONTRACTOR

BUILDING DEPT.

DATE

PERMIT
FEELESS
STARTER PERMITTOTAL
FEES

PERMIT NO.

MUST BE MACHINE VALIDATED

Permit Expires 180 Days After Abandonment of Work

CITY OF LAS VEGAS, NEVADA

PERMIT NO.

92-167522

DEPARTMENT OF BUILDING AND SAFETY
PHONE 229-6251

105576

AIR CONDITIONING PERMIT

PLAN CHECK NO. T-259-92

DATE 11/17/92

CONST. VAL. \$

ADDRESS OF CONSTRUCTION 2224 SILVER PINE DRIVE

OWNER E.M.L. CONSTRUCTION

PHONE 362-9878

CONTRACTOR NEVCO AIR

STATE LICENSE NO. 24377

CITY LICENSE NO. C11023112033289

LOT(s) 41 BLOCK 16 SUBDIVISION TORREY PINES VILLAGE Phase III ZONE:

PROPOSED CONSTRUCTION

USE:

UNITS	DESCRIPTION	FEE	TOTAL
PERMIT ISSUANCE			
	For the issuance of each permit.	16.05	15.50
	For issuing each supplemental permit.	4.85	
UNIT FEE SCHEDULE			
	For the installation or relocation of each forced-air or gravity-type furnace or burner, including ducts and vents attached to such appliance, up to and including 100,000 Btu/h.	9.65	
	For the installation or relocation of each forced-air or gravity-type furnace or burner, including ducts and vents attached to such appliance over 100,000 Btu/h.	11.80	
	For the installation or relocation of each floor furnace, including vent.	9.65	
	For the installation or relocation of each suspended heater, recessed wall heater or floor-mounted unit heater.	9.65	
	For the installation, relocation or replacement of each appliance vent installed and not included in an appliance permit.	4.85	
	For the repair of, alteration of, or addition to each heating appliance, refrigeration unit, cooling unit, absorption unit, or each heating, cooling absorption, or evaporative cooling system, including installation of controls regulated by this code.	9.65	
	For the installation or relocation of each boiler or compressor to and including three tons, or each absorption system to and including 100,000 Btu/h.	9.65	10.00
	For the installation or relocation of each boiler or compressor over three tons to and including 15 tons, or each absorption system over 100,000 Btu/h and including 500,000 Btu/h.	17.65	
	For the installation or relocation of each boiler or compressor over 15 tons to and including 30 tons, or each absorption system over 500,000 Btu/h to and including 1,000,000 Btu/h.	24.15	
	For the installation or relocation of each boiler or compressor over 30 tons to and including 50 tons, or for each absorption system over 1,000,000 Btu/h to and including 1,750,000 Btu/h.	35.85	
	For the installation or relocation of each boiler or refrigeration compressor, over 50 tons, or each absorption system over 1,750,000 Btu/h.	59.95	

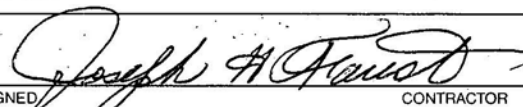
Approval for the work under this permit will be given only after refuse and debris have been removed from job site and public right of way.

UNITS	DESCRIPTION	FEE	TOTAL
	For each air-handling unit to and including 10,000 cubic feet per minute, including ducts attached thereto. Note: This fee shall not apply to an air-handling unit which is a portion of a factory-assembled appliance, cooling unit, evaporative cooler or absorption unit for which a permit is required elsewhere in this code.	6.95	
	For each air-handling unit over 10,000 cfm.	11.80	
	For each evaporative cooler other than portable type.	6.95	
	For each ventilation fan.	COMMERCIAL 4.85 RESIDENTIAL 2.55	
	For each ventilation system which is not a portion of any heating or air-conditioning system authorized by a permit.	6.95	
	For the installation of each hood which is served by mechanical exhaust, including the ducts for such hood.	6.95	
	For each fire damper installed in an existing system.	4.85	
OTHER INSPECTIONS AND FEES:			
	Inspections outside of normal business hours (minimum charge — three hours.)	25.00 per hour	
	Reinspection fee assessed under provisions of TABLE 3-A of the Uniform Building Code = \$15.00 EACH.	15.00 each	
	Inspections for which no fee is specifically indicated (minimum charge — one-half hour).	30.00 per hour	
	Additional plan review required by changes, additions or revisions to approved plans (minimum charge — two hours).	30.00 per hour	
	Mechanical permit fees may be computed the same as building permit fees by using the cost of installation for valuation amount when such work is not included in the above schedule.		
	Gas piping which is directly related and necessary to the repair or replacement of heating, air conditioning, or refrigeration systems not exceeding 500,000 B.T.U.H.	6.45	

2310-2435

RECEIPT

I hereby certify that I have carefully examined and read the above application; that the same is true and correct; and that the work herein described is to be done in accordance with all the provisions of the applicable Ordinances of the City of Las Vegas, Nevada and the State Laws, whether herein specified or not.

SIGNED  CONTRACTOR

MASTER CARD NO.

PERMIT FEE 25.50

BY  BUILDING DEPT.

Spec. Contr. or Owner

DATE 11/17/92

TOTAL FEES

MUST BE MACHINE VALIDATED

Permit Expires 180 Days After Abandonment of Work

CITY OF LAS VEGAS, NEVADA

DEPARTMENT OF BUILDING AND SAFETY
PHONE 229-6251

FOR



102427

92-162954
PLUMBING PERMITLOG NO. & AREA 7-259-90 DATE 10-5-92 CONST. VAL. \$ADDRESS OF CONSTRUCTION 2224 Silver Pine OWNER _____ EML _____ PHONE 361-5000CONTRACTOR Pioneer Plumbing Inc. STATE _____ LICENSE NO. 7507A CITY _____ LICENSE NO. C1168107677LOT(S) 41 BLOCK 16 SUBDIVISION Torrey Pines Village III ZONE _____PROPOSED CONSTRUCTION: plumbing B USE: _____
PLUMBING PERMIT NO. _____

UNITS	DESCRIPTION	FEE	TOTAL
PERMIT ISSUANCE			
1	For Issuing Each Permit	10.70	15.50
	For Issuing Each Supplemental Permit	4.85	
FIXTURE CHARGE			
7	Bathtub, Shower, Lavatory, Toilet, Urinal	EA. 2.15	15.25
1	Floor Drain, Floor Sink, Wash Tray, Sink	EA. 2.15	2.15
3	Garbage Disposal, Clothes Washer, Dishwasher (residential)	EA. 2.15	6.45
	Garbage Disposal (commercial)	EA. 8.60	
	Clothes Washer, Dishwasher (commercial)	EA. 2.15	2.15
1	Clothes Dryer (gas) (venting)	2.15	
	Dental Unit	8.60	
	Drinking Fountain	2.15	
	Refrigerator - Ice Maker, Water Dispenser	2.15	
1	Any other water using equipment, Attached Coffee Makers, Ice Makers	2.15	2.15
	Hot Water Heater (Gas or Electric)	EA. 2.15	2.15
SEWER SYSTEM			
1	New, Replacement, Modification, or Any Drainage Work	10.70	11.05
	Grease or Sand Trap or Interceptor	2.15	
	Trailer Trap (rental parks)	5.35	
WATER SOFTENERS			
	Non Permanent Type (rental)	2.15	
	Permanent Type (connected to drain)	2.15	
WATER DISTRIBUTION SYSTEM			
1	Single Family Dwelling	6.45	6.70
	Multi-Family Dwelling	6.45	
	Plus Each Dwelling Unit	3.25	
	Commercial Building per floor	3.25	
	Plus Each Unit (leased space or office)	2.15	
	Hotel or Motel	8.60	
	Plus Each Unit	3.25	
	Trailer Park	32.10	
	Plus Each Space	2.15	
	Irrigation Single Family Dwelling	8.60	
	Irrigation Commercial Fee Based on Building Code Valuation Chart Construction Valuation		

Approval for the work under this permit will be given only after refuse and debris have been removed from job site and public right of way.			
UNITS	DESCRIPTION	FEE	TOTAL
FUEL PIPING SYSTEM			
1	Single Family Dwelling	6.45	6.70
	Multi-Family Dwelling	10.70	
	Plus Each Unit	2.15	
	Commercial Building (per floor)	6.45	
	Plus Each Unit (leased space or office)	6.45	
4	Medium Pressure System (Plan Check)	12.85	9
	Each Gas Appliance (Any Type)	2.15	
	Steam Boilers	5.60	
SOLAR ENERGY SYSTEMS			
	Collectors (including piping) (per collector)	5.60	
	Storage Tanks (each)	5.60	
PIPELINE CONTRACT			
	For Onsite Sewer, Gas or Water Contract Value. Fee based on Building Code Permit Valuation Chart.		
OTHER INSPECTIONS AND FEES:			
	Inspections outside of normal business hours (minimum charge—three hours)	25.00 per hour	
	Under provisions of Table 3-A of the Uniform Building Code, work which has been inspected once and not approved may be subject to a Reinspection Fee not less than \$30.00 per each inspection during business hours	30.00 each	
	Additional plan review required by changes. Additions to or revisions to approved plans (minimum charge two hours)	30.00 per hour	
	Plumbing permit fees may be computed the same as building permit fees by using the cost of installation for valuation amount when such work is not included in the above schedule.		
	Construction Valuation		

FOR INSPECTIONS
CALL 229-2071SEWER # 7114-3654
CONNECTION

RECEIPT

FIXTURES: X

FEE: _____

2310-2403
PERMIT
FEETOTAL
FEES

PERMIT NO. _____

I hereby certify that I have carefully examined and read the above application; that the same is true and correct; and that the work herein described is to be done in accordance with all the provisions of the applicable Ordinances of the City of Las Vegas, Nevada and the State Laws, whether herein specified or not.

SIGNED Pioneer Plb CONTRACTOR 18 MASTER CARD NO. _____
BY M. Benbow Registered Master Plumber, Spec. Contr. or Owner

BUILDING DEPT. 10-6-92 DATE



gale insulation of nevada, inc.

5115 INDUSTRIAL ROAD, SUITE 808
LAS VEGAS, NEVADA 89118
(702) 739-6798



Installed Insulation Certificate

We certify insulation material listed herein meeting applicable federal, state and local specifications has been installed at the following residence surrounding conditioned space.

R FACTOR	AREA	TYPE	INCHES/BAGS (BLOWN)
R-30	Ceiling Area	Cellulose blow	8.11"
R-19	Vaulted Ceiling Area	Fiberglass batts	6.25"
R-11	Exterior Walls	Fiberglass batts	3.50"

Certified by

M. Alan

Title

Office Manager

2224 Silver Pine Drive

Address or Lot Number

January 25, 1993

Date Installed

INSTALLATION CARD

JOB ADDRESS:

2224 Silverpine Drive

**MAGNAWALL 1-KOTE
REINFORCED STUCCO SYSTEM**

1-KOTE STUCCO PRODUCTS

ICBO Evaluation Service, Inc. Report No. 4776

Date of Job Completion:

1-93

NER #459

PLASTERING CONTRACTOR:

Name:

RHR Construction

Address:

9030 W. Sahara Box 126
Las Vegas, NV 89117

Approved Contractor Number as issued by
the Plastering Manufacturing

104

Phone:

(702) 228 7193

This is to certify that the plastering system on the building exterior at the above address has been installed in accordance with the evaluation report specified above and the manufacturer's instructions.

Signature of authorized representative of plastering contractor

Randy S. Sennel

Date

2-24-93

☒ PERMIT NUMBER	92-165182	INSPECTION NUMBER	18
JOB ADDRESS		2224 SILVER PINE DR 104593	
LOT NO.	BLOCK NO.	SUBDIVISION NAME <i>TOPP. PINES VILL</i>	
FIRE DEPT. MAP NO.	JOB PHONE	CALL-IN DATE	CALL-IN TIME
2219-24	362-6812	03/11/93	07:37
SCHEDULE DATE		03/12/93	
INSPECTOR NO.	INSPECTOR NAME		
6765	JESSE SCHELL <i>LOW BRUNSON</i>		
INSPECTION REQUESTED	FINAL ELECTRICAL (240)		

REMOVE ALL TEMP. ELECT WIRING

OK

ISSUED [E] TAG # 50750

☐ PARTIAL INSPECTION	☐ PARTIAL APPROVAL (P)	PARTIAL DESCRIPTION	
☒ APPROVED (A)	☐ STOP WORK (S)	☐ COMMENTS (C)	☐ TEMPORARY APPROVAL (T) - UNTIL
☐ REJECTED (R)	☐ HOLD (H)		
☐ REFEED (F)	REINSPECTION REQUIRED - CALL * 229-2071		☐ PERMIT REQUIRED
		REINSPECTION FEE REQUIRED - PAY AT CITY HALL 3RD FLOOR - 400 E. STEWART STREET.	
INSPECTOR SIGNATURE <i>[Signature]</i>		INSPECTION DATE 3-12-93	
☒ PROJECT COMPLETE	BRING HARD CARD WITH FIRE, QUALITY CONTROL & PLANNING APPROVALS SIGNED OFF TO BLDG & SAFETY FOR C. of O. ISSUANCE (Commercial Only)		
IF YOU HAVE ANY QUESTIONS ON THIS INSPECTION, YOU MAY CALL THE INSPECTOR FROM 7:00 A.M. - 7:15 A.M. OR 2:45 P.M. - 3:00 P.M. AT			229-6769

DEPARTMENT OF BUILDING & SAFETY CITY OF LAS VEGAS

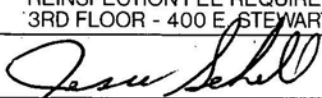
☒	PERMIT NUMBER	92-167522	INSPECTION NUMBER	78
JOB ADDRESS 2224 SILVER PINE DR. 105576				
LOT NO. 41		BLOCK NO. 16	SUBDIVISION NAME TORREY PINES VILLAGE PHASE	
FIRE DEPT. MAP NO. 2219-24	JOB PHONE 361-5000	CALL-IN DATE 03/29/93	CALL-IN TIME 13:42	SCHEDULE DATE 03/30/93
INSPECTOR NO. 67		INSPECTOR NAME JESSE SCHELL		
INSPECTION REQUESTED FINAL MECHANICAL (340)				

EARLY A.M.

☐ PARTIAL INSPECTION	☐ PARTIAL APPROVAL (P)	PARTIAL DESCRIPTION		
☒ APPROVED (A)	☐ STOP WORK (S)	☐ COMMENTS (C)	☐ TEMPORARY APPROVAL (T) — UNTIL	☐ HOLD (H)
☐ REJECTED (R)	REINSPECTION REQUIRED - CALL * 229-2071			☐ PERMIT REQUIRED
☐ REFEE (F)	REINSPECTION FEE REQUIRED - PAY AT CITY HALL 3RD FLOOR - 400 E. STEWART STREET.			
INSPECTOR SIGNATURE		INSPECTION DATE		
☐ PROJECT COMPLETE		BRING HARD CARD WITH FIRE, QUALITY CONTROL & PLANNING APPROVALS SIGNED OFF TO BLDG & SAFETY FOR C. of O. ISSUANCE (Commercial Only)		
IF YOU HAVE ANY QUESTIONS ON THIS INSPECTION, YOU MAY CALL THE INSPECTOR FROM 7:00 A.M. - 7:15 A.M. OR 2:45 P.M. - 3:00 P.M. AT				229-6769

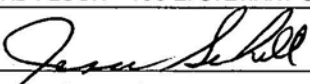
For Additional Assistance Call * 229-6251. See Reverse Side For Inspection Types.

DEPARTMENT OF BUILDING & SAFETY CITY OF LAS VEGAS

☒ PERMIT NUMBER	92-162954	INSPECTION NUMBER	61						
JOB ADDRESS		2224 SILVER PINE DR		102427					
LOT NO.	41	BLOCK NO.	16	SUBDIVISION NAME TORREY PINES VILLAGE III					
FIRE DEPT. MAP NO.	2219-24	JOB PHONE	361-5000	CALL-IN DATE	03/29/93	CALL-IN TIME	13:27	SCHEDULE DATE	03/30/93
INSPECTOR NO.		INSPECTOR NAME							
67		JESSE SCHELL							
INSPECTION REQUESTED		FINAL GAS TEST (423)							
g tag # 28617									
☐ PARTIAL INSPECTION		☐ PARTIAL APPROVAL (P)		PARTIAL DESCRIPTION					
☒ APPROVED (A)		☐ STOP WORK (S)		☐ COMMENTS (C)		☐ TEMPORARY APPROVAL (T) - UNTIL		☐ HOLD (H)	
☐ REJECTED (R)		REINSPECTION REQUIRED - CALL * 229-2071						☐ PERMIT REQUIRED	
☐ REFEE (F)		REINSPECTION FEE REQUIRED - PAY AT CITY HALL 3RD FLOOR - 400 E. STEWART STREET.							
INSPECTOR SIGNATURE						INSPECTION DATE 3-30-93			
☐ PROJECT COMPLETE		BRING HARD CARD WITH FIRE, QUALITY CONTROL & PLANNING APPROVALS SIGNED OFF TO BLDG & SAFETY FOR C. of O. ISSUANCE (Commercial Only)							
IF YOU HAVE ANY QUESTIONS ON THIS INSPECTION, YOU MAY CALL THE INSPECTOR FROM 7:00 A.M. - 7:15 A.M. OR 2:45 P.M. - 3:00 P.M. AT								229-6769	

For Additional Assistance Call * 229-6251. See Reverse Side For Inspection Types.

DEPARTMENT OF BUILDING & SAFETY CITY OF LAS VEGAS

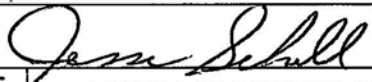
☒	PERMIT NUMBER	92-162954	INSPECTION NUMBER	62
JOB ADDRESS 102427				
LOT NO. 41		BLOCK NO. 16	SUBDIVISION NAME TORREY PINES VILLAGE III	
FIRE DEPT. MAP NO. 2219-24	JOB PHONE 361-5000	CALL-IN DATE 03/29/93	CALL-IN TIME 13:27	SCHEDULE DATE 03/30/93
INSPECTOR NO. 67		INSPECTOR NAME JESSE SCHELL		
INSPECTION REQUESTED		FINAL PLUMBING (440)		
☐ PARTIAL INSPECTION	☐ PARTIAL APPROVAL (P)	PARTIAL DESCRIPTION		
☒ APPROVED (A)	☐ STOP WORK (S)	☐ COMMENTS (C)	☐ TEMPORARY APPROVAL (T) - UNTIL	☐ HOLD (H)
☐ REJECTED (R)	REINSPECTION REQUIRED - CALL * 229-2071		☐ PERMIT REQUIRED	
☐ REFEE (F)	REINSPECTION FEE REQUIRED - PAY AT CITY HALL 3RD FLOOR - 400 E. STEWART STREET.			
INSPECTOR SIGNATURE 		INSPECTION DATE 3-30-93		
☐ PROJECT COMPLETE		BRING HARD CARD WITH FIRE, QUALITY CONTROL & PLANNING APPROVALS SIGNED OFF TO BLDG & SAFETY FOR C. of O. ISSUANCE (Commercial Only)		
IF YOU HAVE ANY QUESTIONS ON THIS INSPECTION, YOU MAY CALL THE INSPECTOR FROM 7:00 A.M. - 7:15 A.M. OR 2:45 P.M. - 3:00 P.M. AT				229-6769

For Additional Assistance Call * 229-6251. See Reverse Side For Inspection Types.

DEPARTMENT OF BUILDING & SAFETY CITY OF LAS VEGAS

 PERMIT NUMBER		91-128907		 INSPECTION NUMBER		19	
JOB ADDRESS 2224 SILVER PINE DR							
LOT NO. 41		BLOCK NO. 16		SUBDIVISION NAME TORREY PINES III			
FIRE DEPT. MAP NO. 2219-24		JOB PHONE 361-5000		CALL-IN DATE 09/24/92		CALL-IN TIME 15:45	
INSPECTOR NO. 67		INSPECTOR NAME JESSE SCHELL					
 INSPECTION REQUESTED		FOOTING, LAYOUT, REBAR, ZONING (101)					

20' - #4 copper to be in SIAB

☐ PARTIAL INSPECTION		☐ PARTIAL APPROVAL (P)		PARTIAL DESCRIPTION			
☒ APPROVED (A)		☐ STOP WORK (S)		☐ COMMENTS (C)		☐ TEMPORARY APPROVAL (T) - UNTIL	
☐ REJECTED (R)		☐ REFEE (F)		☐ HOLD (H)			
INSPECTOR SIGNATURE 		INSPECTION DATE 9-29-92		☐ PERMIT REQUIRED			
☐ PROJECT COMPLETE		BRING HARD CARD WITH FIRE, QUALITY CONTROL & PLANNING APPROVALS SIGNED OFF TO BLDG & SAFETY FOR C. of O. ISSUANCE (Commercial Only)					
IF YOU HAVE ANY QUESTIONS ON THIS INSPECTION, YOU MAY CALL THE INSPECTOR FROM 7:00 A.M. - 7:15 A.M. OR 2:45 P.M. - 3:00 P.M. AT							
							229-6769

For Additional Assistance Call * 229-6251. See Reverse Side For Inspection Types.

DEPARTMENT OF BUILDING & SAFETY CITY OF LAS VEGAS

☒	PERMIT NUMBER	91-128907	INSPECTION NUMBER	14
JOB ADDRESS 2224 SILVER PINE DR.				
LOT NO. 41		BLOCK NO. 16	SUBDIVISION NAME TORREY PINES III	
FIRE DEPT. MAP NO. 2219-24	JOB PHONE 361-2000	CALL-IN DATE 10/08/92	CALL-IN TIME 14:41	SCHEDULE DATE 10/09/92
INSPECTOR NO. 67		INSPECTOR NAME JESSE SCHELL		
INSPECTION REQUESTED		PRE-SLAB (105)		

20' #4 copper OK

#4

☐ PARTIAL INSPECTION	☐ PARTIAL APPROVAL (P)	PARTIAL DESCRIPTION		
☒ APPROVED (A)	☐ STOP WORK (S)	☐ COMMENTS (C)	☐ TEMPORARY APPROVAL (T) - UNTIL	☐ HOLD (H)
☐ REJECTED (R)	REINSPECTION REQUIRED - CALL * 229-2071			☐ PERMIT REQUIRED
☐ REFEE (F)	REINSPECTION FEE REQUIRED - PAY AT CITY HALL 3RD FLOOR - 400 E. STEWART STREET.			
INSPECTOR SIGNATURE		INSPECTION DATE		
<i>Jesse Schell</i>		<i>10-9-92</i>		
☐ PROJECT COMPLETE	BRING HARD CARD WITH FIRE, QUALITY CONTROL & PLANNING APPROVALS SIGNED OFF TO BLDG & SAFETY FOR C. of O. ISSUANCE (Commercial Only)			
IF YOU HAVE ANY QUESTIONS ON THIS INSPECTION, YOU MAY CALL THE INSPECTOR FROM 7:00 A.M. - 7:15 A.M. OR 2:45 P.M. - 3:00 P.M. AT				229-6769

For Additional Assistance Call * 229-6251. See Reverse Side For Inspection Types.

DEPARTMENT OF BUILDING & SAFETY CITY OF LAS VEGAS

☒ PERMIT NUMBER	91-128907		INSPECTION NUMBER	41
JOB ADDRESS 2224 SILVER PINE DR				
LOT NO. 41	BLOCK NO. 16	SUBDIVISION NAME TORREY PINES III		
FIRE DEPT. MAP NO. 2219-24	JOB PHONE 361-5000	CALL-IN DATE 12/03/92	CALL-IN TIME 15:00	SCHEDULE DATE 12/04/92
INSPECTOR NO. 67	INSPECTOR NAME JESSE SCHELL			
INSPECTION REQUESTED	DRYWALL NAILING (125)			

uFer ground Broken

not ready

☐ PARTIAL INSPECTION	☐ PARTIAL APPROVAL (P)	PARTIAL DESCRIPTION		
☒ APPROVED (A)	☐ STOP WORK (S)	☐ COMMENTS (C)	☐ TEMPORARY APPROVAL (T) - UNTIL	☐ HOLD (H)
☒ REJECTED (R)	REINSPECTION REQUIRED - CALL *229-2071			☐ PERMIT REQUIRED
☐ REFEE (F)	REINSPECTION FEE REQUIRED - PAY AT CITY HALL 3RD FLOOR - 400 E. STEWART STREET.			
INSPECTOR SIGNATURE		INSPECTION DATE		
<i>Jesse Schell</i>		12-4-92		
☐ PROJECT COMPLETE	BRING HARD CARD WITH FIRE, QUALITY CONTROL & PLANNING APPROVALS SIGNED OFF TO BLDG & SAFETY FOR C. of O. ISSUANCE (Commercial Only)			

IF YOU HAVE ANY QUESTIONS ON THIS INSPECTION, YOU MAY
CALL THE INSPECTOR FROM 7:00 A.M. - 7:15 A.M. OR 2:45 P.M. - 3:00 P.M. AT

229-6769

For Additional Assistance Call * 229-6251. See Reverse Side For Inspection Types.

DEPARTMENT OF BUILDING & SAFETY CITY OF LAS VEGAS

☒	PERMIT NUMBER	92-162954	INSPECTION NUMBER	20
JOB ADDRESS 2224 SILVER PINE DR				
LOT NO. 41		BLOCK NO. 16	SUBDIVISION NAME TORREY PINES VILLAGE III	
FIRE DEPT. MAP NO. 2219-24	JOB PHONE 361-5000	CALL-IN DATE 11/23/92	CALL-IN TIME 16:32	SCHEDULE DATE 11/24/92
INSPECTOR NO. 67		INSPECTOR NAME JESSE SCHELL		
INSPECTION REQUESTED		TOP OUT-WATER, GAS, WASTE (420)		

420

☐ PARTIAL INSPECTION	☐ PARTIAL APPROVAL (P)	PARTIAL DESCRIPTION		
☒ APPROVED (A)	☐ STOP WORK (S)	☐ COMMENTS (C)	☐ TEMPORARY APPROVAL (T) — UNTIL	☐ HOLD (H)
☐ REJECTED (R)	REINSPECTION REQUIRED - CALL * 229-2071			☐ PERMIT REQUIRED
☐ REFEE (F)	REINSPECTION FEE REQUIRED - PAY AT CITY HALL 3RD FLOOR - 400 E. STEWART STREET			
INSPECTOR SIGNATURE <i>J. Schell</i>		INSPECTION DATE 11/24/92		
☐ PROJECT COMPLETE	BRING HARD CARD WITH FIRE, QUALITY CONTROL & PLANNING APPROVALS SIGNED OFF TO BLDG & SAFETY FOR C. of O. ISSUANCE (Commercial Only)			
IF YOU HAVE ANY QUESTIONS ON THIS INSPECTION, YOU MAY CALL THE INSPECTOR FROM 7:00 A.M. - 7:15 A.M. OR 2:45 P.M. - 3:00 P.M. AT				229-6769

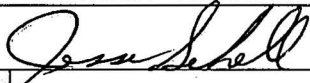
For Additional Assistance Call * 229-6251. See Reverse Side For Inspection Types.

DEPARTMENT OF BUILDING & SAFETY - CITY OF LAS VEGAS

☒	PERMIT NUMBER	92-167522	INSPECTION NUMBER	26
JOB ADDRESS 2224 SILVER PINE DR				
LOT NO. 41		BLOCK NO. 16		SUBDIVISION NAME TORREY PINES VILLAGE PHASE
FIRE DEPT. MAP NO. 2219-24		JOB PHONE 362-9878		CALL-IN DATE 11/18/92
		CALL-IN TIME 14:28		SCHEDULE DATE 11/19/92
INSPECTOR NO. 67		INSPECTOR NAME JESSE SCHELL		
INSPECTION REQUESTED		ROUGH MECHANICAL (320)		
Seal Dove tails Attic (1) BATH FAN in envelope - garage (2) Dry wall on wrong side garage envelope - South side (3) No BATH FAN duct - 2nd Floor (4) Seal Dove tails - Attic OK to R.C. & Dry wall garage lid (5) 26 gal must come thru lid on 2nd Floor envelope				
☐ PARTIAL INSPECTION		☐ PARTIAL APPROVAL (P)		PARTIAL DESCRIPTION
☒ APPROVED (A)		☐ STOP WORK (S)		☐ COMMENTS (C)
		☐ TEMPORARY APPROVAL (T)		☐ HOLD (H)
☐ REJECTED (R)		REINSPECTION REQUIRED - CALL *229-2071		
☐ REFEE (F)		REINSPECTION FEE REQUIRED - PAY AT CITY HALL 3RD FLOOR - 400 E. STEWART STREET.		
☐ PERMIT REQUIRED				
INSPECTOR SIGNATURE		INSPECTION DATE		
Jesse Schell		11-19-92		
☐ PROJECT COMPLETE		BRING HARD CARD WITH FIRE, QUALITY CONTROL & PLANNING APPROVALS SIGNED OFF TO BLDG & SAFETY FOR C. of O. ISSUANCE (Commercial Only)		
IF YOU HAVE ANY QUESTIONS ON THIS INSPECTION, YOU MAY CALL THE INSPECTOR FROM 7:00 A.M. - 7:15 A.M. OR 2:45 P.M. - 3:00 P.M. AT				229-6769

For Additional Assistance Call *229-6251. See Reverse Side For Inspection Types.

DEPARTMENT OF BUILDING & SAFETY CITY OF LAS VEGAS

PERMIT NUMBER		92-162954		INSPECTION NUMBER		59	
JOB ADDRESS 2224 SILVER PINE DR.							
LOT NO. 41		BLOCK NO. 16		SUBDIVISION NAME TORREY PINES VILLAGE III			
FIRE DEPT. MAP NO. 2219-24		JOB PHONE 361-5000		CALL-IN DATE 11/10/92		CALL-IN TIME 15:15	
SCHEDULE DATE 11/12/92							
INSPECTOR NO. 67		INSPECTOR NAME JESSE SCHELL					
INSPECTION REQUESTED		TOP OUT-WATER, GAS, WASTE (420)					
<i>partial party walls</i>							
☐ PARTIAL INSPECTION		☒ PARTIAL APPROVAL (P)		PARTIAL DESCRIPTION			
☐ APPROVED (A)		☐ STOP WORK (S)		☐ COMMENTS (C)		☐ TEMPORARY APPROVAL (T) — UNTIL	
☐ REJECTED (R)		☐ REFEED (F)		☐ HOLD (H)			
		REINSPECTION REQUIRED - CALL * 229-2071				☐ PERMIT REQUIRED	
		REINSPECTION FEE REQUIRED - PAY AT CITY HALL 3RD FLOOR - 400 E. STEWART STREET.					
INSPECTOR SIGNATURE 				INSPECTION DATE 11-12-92			
☐ PROJECT COMPLETE		BRING HARD CARD WITH FIRE, QUALITY CONTROL & PLANNING APPROVALS SIGNED OFF TO BLDG & SAFETY FOR C. OF O. ISSUANCE (Commercial Only)					
IF YOU HAVE ANY QUESTIONS ON THIS INSPECTION, YOU MAY CALL THE INSPECTOR FROM 7:00 A.M. - 7:15 A.M. OR 2:45 P.M. - 3:00 P.M. AT							229-6769

For Additional Assistance Call * 229-6251. See Reverse Side For Inspection Types.

DEPARTMENT OF BUILDING & SAFETY CITY OF LAS VEGAS

PERMIT NUMBER		92-165182		INSPECTION NUMBER		52	
JOB ADDRESS 2224 SILVER PINE DR							
LOT NO.		BLOCK NO.		SUBDIVISION NAME			
FIRE DEPT. MAP NO.		JOB PHONE		CALL-IN DATE		CALL-IN TIME	
2219-24		362-6812		11/10/92		14:41	
INSPECTOR NO.		INSPECTOR NAME					
67		JESSE SCHELL					
INSPECTION REQUESTED		ROUGH ELECTRICAL (220)					
CK water Bonds							
☐ PARTIAL INSPECTION		☐ PARTIAL APPROVAL (P)		PARTIAL DESCRIPTION			
☒ APPROVED (A)		☐ STOP WORK (S)		☐ COMMENTS (C)		☐ TEMPORARY APPROVAL (T) - UNTIL	
☐ REJECTED (R)		REINSPECTION REQUIRED - CALL *229-2071				☐ HOLD (H)	
☐ REFEE (F)		REINSPECTION FEE REQUIRED - PAY AT CITY HALL 3RD FLOOR - 400 E. STEWART STREET.				☐ PERMIT REQUIRED	
INSPECTOR SIGNATURE		Jesse Schell				INSPECTION DATE 11-12-92	
☐ PROJECT COMPLETE		BRING HARD CARD WITH FIRE, QUALITY CONTROL & PLANNING APPROVALS SIGNED OFF TO BLDG & SAFETY FOR C. of O. ISSUANCE (Commercial Only)					
IF YOU HAVE ANY QUESTIONS ON THIS INSPECTION, YOU MAY CALL THE INSPECTOR FROM 7:00 A.M. - 7:15 A.M. OR 2:45 P.M. - 3:00 P.M. AT						229-6769	

For Additional Assistance Call * 229-6251. See Reverse Side For Inspection Types.

For Additional Assistance Call * 229-6251. See Reverse Side For Inspection Types.

DEPARTMENT OF BUILDING & SAFETY CITY OF LAS VEGAS



PERMIT
NUMBER

91-128907

INSPECTION
NUMBER

15

JOB ADDRESS

2224 SILVER PINE DR

LOT NO.

41

BLOCK NO.

16

SUBDIVISION NAME

TORREY PINES III

FIRE DEPT. MAP NO.

2219-24

JOB PHONE

361-5000

CALL-IN DATE

11/16/92

CALL-IN TIME

14:44

SCHEDULE DATE

11/17/92

INSPECTOR NO.

67

INSPECTOR NAME

JESSE SCHELL

INSPECTION
REQUESTED

EXTERIOR LATH/STUCCO (129)

BHR Const

HighLand

1-Coat

☐ PARTIAL
INSPECTION

☐ PARTIAL
APPROVAL (P)

PARTIAL DESCRIPTION

☒ APPROVED
(A)

☐ STOP
WORK (S)

☐ COMMENTS
(C)

☐ TEMPORARY
APPROVAL (T) - UNTIL

☐ HOLD
(H)

☐ REJECTED (R)

REINSPECTION REQUIRED - CALL * 229-2071

☐ REFEE (F)

REINSPECTION FEE REQUIRED - PAY AT CITY HALL
3RD FLOOR - 400 E. STEWART STREET.

☐ PERMIT
REQUIRED

INSPECTOR
SIGNATURE

Jesse Schell

INSPECTION DATE

11-17-92

☐ PROJECT
COMPLETE

BRING HARD CARD WITH FIRE, QUALITY CONTROL & PLANNING APPROVALS
SIGNED OFF TO BLDG & SAFETY FOR C. of O. ISSUANCE (Commercial Only)

IF YOU HAVE ANY QUESTIONS ON THIS INSPECTION, YOU MAY
CALL THE INSPECTOR FROM 7:00 A.M. - 7:15 A.M. OR 2:45 P.M. - 3:00 P.M. AT

229-6769

For Additional Assistance Call * 229-6251. See Reverse Side For Inspection Types.

DEPARTMENT OF BUILDING & SAFETY CITY OF LAS VEGAS

☒	PERMIT NUMBER	91-128907	INSPECTION NUMBER	14
JOB ADDRESS 2224 SILVER PINE DR				
LOT NO. 41		BLOCK NO. 16		SUBDIVISION NAME TORREY PINES III
FIRE DEPT. MAP NO. 2219-24	JOB PHONE 361-5000	CALL-IN DATE 11/25/92	CALL-IN TIME 13:39	SCHEDULE DATE 11/30/92
INSPECTOR NO. 67		INSPECTOR NAME JESSE SCHELL		
INSPECTION REQUESTED		FRAMING (120)		

① Block A.C. CANS

② No clearance Fireplace Flw At roof - 1" min

③ repair At 2 hr wall - closet

④ Shear Floor truss At stairs

⑤ Fire stop Fireplace

(Will ✓ on Insul)

☐ PARTIAL INSPECTION	☐ PARTIAL APPROVAL (P)	PARTIAL DESCRIPTION		
☒ APPROVED (A)	☐ STOP WORK (S)	☐ COMMENTS (C)	☐ TEMPORARY APPROVAL (T) - UNTIL	☐ HOLD (H)
☐ REJECTED (R)	REINSPECTION REQUIRED - CALL * 229-2071			☐ PERMIT REQUIRED
☐ REFEE (F)	REINSPECTION FEE REQUIRED - PAY AT CITY HALL 3RD FLOOR - 400 E. STEWART STREET.			
INSPECTOR SIGNATURE 		INSPECTION DATE 11-30-92		
☒ PROJECT COMPLETE		BRING HARD CARD WITH FIRE, QUALITY CONTROL & PLANNING APPROVALS SIGNED OFF TO BLDG & SAFETY FOR C. of O. ISSUANCE (Commercial Only)		
IF YOU HAVE ANY QUESTIONS ON THIS INSPECTION, YOU MAY CALL THE INSPECTOR FROM 7:00 A.M. - 7:15 A.M. OR 2:45 P.M. - 3:00 P.M. AT				229-6769

For Additional Assistance Call * 229-6251. See Reverse Side For Inspection Types.

DEPARTMENT OF BUILDING & SAFETY / CITY OF LAS VEGAS

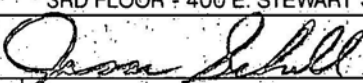
☒	PERMIT NUMBER	91-128907	INSPECTION NUMBER	36
JOB ADDRESS				
2224 SILVER PINE DR		65174		
LOT NO.	BLOCK NO.	SUBDIVISION NAME		
49	70	TORREY PINES III		
FIRE DEPT. MAP NO.	JOB PHONE	CALL-IN DATE	CALL-IN TIME	SCHEDULE DATE
2219-24	361-5000	103/30/93	13:56	03/31/93
INSPECTOR NO.	INSPECTOR NAME			
67	JOSEPH SCHELL			
INSPECTION REQUESTED	BUILDING FINAL (140)			
☐ PARTIAL INSPECTION	☐ PARTIAL APPROVAL (P)	PARTIAL DESCRIPTION		
☒ APPROVED (A)	☐ STOP WORK (S)	☐ COMMENTS (C)	☐ TEMPORARY APPROVAL (T) - UNTIL	☐ HOLD (H)
☐ REJECTED (R)	REINSPECTION REQUIRED - CALL * 229-2071		☐ PERMIT REQUIRED	
☐ REFEE (F)	REINSPECTION FEE REQUIRED - PAY AT CITY HALL 3RD FLOOR - 400 E. STEWART STREET.			
INSPECTOR SIGNATURE			INSPECTION DATE	
			3-31-93	
☒ PROJECT COMPLETE	BRING HARD CARD WITH FIRE, QUALITY CONTROL & PLANNING APPROVALS SIGNED OFF TO BLDG & SAFETY FOR C. of O. ISSUANCE (Commercial Only)			
IF YOU HAVE ANY QUESTIONS ON THIS INSPECTION, YOU MAY CALL THE INSPECTOR FROM 7:00 A.M. - 7:15 A.M. OR 2:45 P.M. - 3:00 P.M. AT				229-6769

For Additional Assistance Call * 229-6251. See Reverse Side For Inspection Types.

DEPARTMENT OF BUILDING & SAFETY CITY OF LAS VEGAS

☐ PERMIT NUMBER		91-128907		☐ INSPECTION NUMBER		19	
JOB ADDRESS							
2224 SILVER PINE DR							
LOT NO.		BLOCK NO.		SUBDIVISION NAME			
41		16		TORREY PINES III			
FIRE/DEPT. MAP NO.		JOB PHONE		CALL-IN DATE		CALL-IN TIME	
2219-24		361-5000		09/26/92		15:45	
SCHEDULE DATE		09/28/92					
INSPECTOR NO.		INSPECTOR NAME					
67		JESSE SCHELL					
INSPECTION REQUESTED		FOOTING, LAYOUT, REBAR, ZONING (101)					

20' - #4 copper to be in SIAB

☐ PARTIAL INSPECTION		☐ PARTIAL APPROVAL (P)		PARTIAL DESCRIPTION			
☒ APPROVED (A)		☐ STOP WORK (S)		☐ COMMENTS (C)		☐ TEMPORARY APPROVAL (T) - UNTIL	
☐ HOLD (H)							
☐ REJECTED (R)		REINSPECTION REQUIRED - CALL * 229-2071					
☐ REFEE (F)		REINSPECTION FEE REQUIRED - PAY AT CITY HALL 3RD FLOOR - 400 E. STEWART STREET.					
☐ PERMIT REQUIRED							
INSPECTOR SIGNATURE						INSPECTION DATE	
9-29-92							
☐ PROJECT COMPLETE		BRING HARD CARD WITH FIRE, QUALITY CONTROL & PLANNING APPROVALS SIGNED OFF TO BLDG & SAFETY FOR C. of O. ISSUANCE (Commercial Only)					
IF YOU HAVE ANY QUESTIONS ON THIS INSPECTION, YOU MAY CALL THE INSPECTOR FROM 7:00 A.M. - 7:15 A.M. OR 2:45 P.M. - 3:00 P.M. AT							229-6769

For Additional Assistance Call * 229-6251. See Reverse Side For Inspection Types.

DEPARTMENT OF BUILDING & SAFETY CITY OF LAS VEGAS

A	PERMIT NUMBER 99-128907	INSPECTION NUMBER 14		
JOB ADDRESS 2224 SILVER PINE DR				
LOT NO. 41	BLOCK NO. 16	SUBDIVISION NAME TORREY PINES III		
FIRE DEPT. MAP NO. 2219-24	JOB PHONE 361-2600	CALL-IN DATE 10/08/92	CALL-IN TIME 14:51	SCHEDULE DATE 10/09/92
INSPECTOR NO. 67	INSPECTOR NAME JESSE SCHELL			
INSPECTION REQUESTED PRE-SLAB (105)				
20' #4 copper DR				
☐ PARTIAL INSPECTION	☐ PARTIAL APPROVAL (P)	PARTIAL DESCRIPTION		
☒ APPROVED (A)	☐ STOP WORK (S)	☐ COMMENTS (C)	☐ TEMPORARY APPROVAL (T) — UNTIL	☐ HOLD (H)
☐ REJECTED (R)	REINSPECTION REQUIRED - CALL * 229-2071		☐ PERMIT REQUIRED	
☐ REFEE (F)	REINSPECTION FEE REQUIRED - PAY AT CITY HALL 3RD FLOOR - 400 E. STEWART STREET.			
INSPECTOR SIGNATURE Jesse Schell	INSPECTION DATE 10-9-92			
☐ PROJECT COMPLETE	BRING HARD CARD WITH FIRE, QUALITY CONTROL & PLANNING APPROVALS SIGNED OFF TO BLDG & SAFETY FOR C. of O. ISSUANCE (Commercial Only)			
IF YOU HAVE ANY QUESTIONS ON THIS INSPECTION, YOU MAY CALL THE INSPECTOR FROM 7:00 A.M. - 7:15 A.M. OR 2:45 P.M. - 3:00 P.M. AT			229-6769	

For Additional Assistance Call * 229-6251. See Reverse Side For Inspection Types.

DEPARTMENT OF BUILDING & SAFETY CITY OF LAS VEGAS

☒ PERMIT NUMBER	91-128907	INSPECTION NUMBER	14
--	------------------	--------------------------	-----------

JOB ADDRESS
2224 SILVER PINE DR

LOT NO. 41	BLOCK NO. 16	SUBDIVISION NAME TORREY PINES III
----------------------	------------------------	---

FIRE DEPT. MAP NO. 2219-24	JOB PHONE 361-5000	CALL-IN DATE 10/30/92	CALL-IN TIME 12:21	SCHEDULE DATE 11/03/92
--------------------------------------	------------------------------	---------------------------------	------------------------------	----------------------------------

INSPECTOR NO. 67	INSPECTOR NAME JESSE SCHELL
----------------------------	---------------------------------------

INSPECTION REQUESTED	SWEAR (109)
-----------------------------	--------------------

☐ PARTIAL INSPECTION		☐ PARTIAL APPROVAL (P)	PARTIAL DESCRIPTION
☒ APPROVED (A)	☐ STOP WORK (S)	☐ COMMENTS (C)	☐ TEMPORARY APPROVAL (T) - UNTIL
☐ REJECTED (R)	REINSPECTION REQUIRED - CALL * 229-2071		☐ HOLD (H)
☐ REFEE (F)	REINSPECTION FEE REQUIRED - PAY AT CITY HALL 3RD FLOOR - 400 E. STEWART STREET.		☐ PERMIT REQUIRED

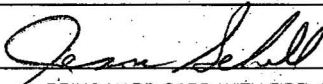
INSPECTOR SIGNATURE <i>Jesse Schell</i>	INSPECTION DATE 11-3-92
--	-----------------------------------

☐ PROJECT COMPLETE	BRING HARD CARD WITH FIRE, QUALITY CONTROL & PLANNING APPROVALS SIGNED OFF TO BLDG & SAFETY FOR C. of O. ISSUANCE (Commercial Only)
--	---

IF YOU HAVE ANY QUESTIONS ON THIS INSPECTION, YOU MAY CALL THE INSPECTOR FROM 7:00 A.M. - 7:15 A.M. OR 2:45 P.M. - 3:00 P.M. AT	229-6769
---	-----------------

For Additional Assistance Call * 229-6251. See Reverse Side For Inspection Types.

DEPARTMENT OF BUILDING & SAFETY CITY OF LAS VEGAS

☒	PERMIT NUMBER	91-128907	INSPECTION NUMBER	13
JOB ADDRESS				
2224 SILVER PINE DR				
LOT NO.	BLOCK NO.	SUBDIVISION NAME		
41	16	1 TORREY PINES III		
FIRE DEPT. MAP NO.	JOB PHONE	CALL-IN DATE	CALL-IN TIME	SCHEDULE DATE
2219-24	361-5000	10/30/92	12:21	11/03/92
INSPECTOR NO.	INSPECTOR NAME			
67	JESSE SCHELL			
INSPECTION REQUESTED				
ROOF SHEATHING (107)				
☐ PARTIAL INSPECTION	☐ PARTIAL APPROVAL (P)	PARTIAL DESCRIPTION		
☒ APPROVED (A)	☐ STOP WORK (S)	☐ COMMENTS (C)	☐ TEMPORARY APPROVAL (T) - UNTIL	☐ HOLD (H)
☐ REJECTED (R)	REINSPECTION REQUIRED - CALL * 229-2071			☐ PERMIT REQUIRED
☐ REFEE (F)	REINSPECTION FEE REQUIRED - PAY AT CITY HALL 3RD FLOOR - 400 E. STEWART STREET.			
INSPECTOR SIGNATURE		INSPECTION DATE		
		11-3-92		
☐ PROJECT COMPLETE	BRING HARD CARD WITH FIRE, QUALITY CONTROL & PLANNING APPROVALS SIGNED OFF TO BLDG & SAFETY FOR C. of O. ISSUANCE (Commercial Only)			
IF YOU HAVE ANY QUESTIONS ON THIS INSPECTION, YOU MAY CALL THE INSPECTOR FROM 7:00 A.M. - 7:15 A.M. OR 2:45 P.M. - 3:00 P.M. AT				229-6769

For Additional Assistance Call * 229-6251. See Reverse Side For Inspection Types.

☒	PERMIT NUMBER	91-128907	INSPECTION NUMBER	15
JOB ADDRESS 2224 SILVER PINE DR				
LOT NO. 41	BLOCK NO. 16	SUBDIVISION NAME TORREY PINES III		
FIRE DEPT. MAP NO. 2219-24	JOB PHONE 361-5000	CALL-IN DATE 11/16/92	CALL-IN TIME 14:44	SCHEDULE DATE 11/17/92
INSPECTOR NO. 67	INSPECTOR NAME JESSE SCHELL			
INSPECTION REQUESTED	EXTERIOR LATH/STUCCO (129)			

B H R Const

Highland

1-Coat

☐ PARTIAL INSPECTION	☐ PARTIAL APPROVAL (P)	PARTIAL DESCRIPTION		
☒ APPROVED (A)	☐ STOP WORK (S)	☐ COMMENTS (C)	☐ TEMPORARY APPROVAL (T) — UNTIL	☐ HOLD (H)
☐ REJECTED (R)	REINSPECTION REQUIRED - CALL * 229-2071			☐ PERMIT REQUIRED
☐ REFEE (F)	REINSPECTION FEE REQUIRED - PAY AT CITY HALL 3RD FLOOR - 400 E. STEWART STREET			
INSPECTOR SIGNATURE	Jesse Schell		INSPECTION DATE 11-17-92	
☐ PROJECT COMPLETE	BRING HARD CARD WITH FIRE, QUALITY CONTROL & PLANNING APPROVALS SIGNED OFF TO BLDG & SAFETY FOR C. of O. ISSUANCE (Commercial Only)			
IF YOU HAVE ANY QUESTIONS ON THIS INSPECTION, YOU MAY CALL THE INSPECTOR FROM 7:00 A.M. - 7:15 A.M. OR 2:45 P.M. - 3:00 P.M. AT				229-6769

DEPARTMENT OF BUILDING & SAFETY CITY OF LAS VEGAS

☒	PERMIT NUMBER	91-128907	INSPECTION NUMBER	14
JOB ADDRESS 2224 SILVER PINE DR				
LOT NO. 41		BLOCK NO. 16	SUBDIVISION NAME TORREY PINES III	
FIRE DEPT. MAP NO. 2219-24		JOB PHONE 361-5000	CALL-IN DATE 11/16/92	CALL-IN TIME 14:44
SCHEDULE DATE 11/17/92				
INSPECTOR NO. 67		INSPECTOR NAME JESSE SCHELL		
INSPECTION REQUESTED		DRYWALL NAILING (125)		
☐ PARTIAL INSPECTION	☒ PARTIAL APPROVAL (P)		PARTIAL DESCRIPTION Party walls	
☐ APPROVED (A)	☐ STOP WORK (S)	☐ COMMENTS (C)	☐ TEMPORARY APPROVAL (T)	— UNTIL ☐ HOLD (H)
☐ REJECTED (R)	REINSPECTION REQUIRED - CALL * 229-2071			☐ PERMIT REQUIRED
☐ REFEE (F)	REINSPECTION FEE REQUIRED - PAY AT CITY HALL 3RD FLOOR - 400 E. STEWART STREET.			
INSPECTOR SIGNATURE Jesse Schell		INSPECTION DATE 11-18-92		
☐ PROJECT COMPLETE	BRING HARD CARD WITH FIRE, QUALITY CONTROL & PLANNING APPROVALS SIGNED OFF TO BLDG & SAFETY FOR C. of O. ISSUANCE (Commercial Only)			
IF YOU HAVE ANY QUESTIONS ON THIS INSPECTION, YOU MAY CALL THE INSPECTOR FROM 7:00 A.M. - 7:15 A.M. OR 2:45 P.M. - 3:00 P.M. AT				229-6769

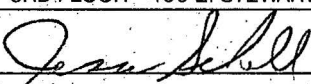
For Additional Assistance Call * 229-6251. See Reverse Side For Inspection Types.

☒ PERMIT NUMBER	91-128907	☒ INSPECTION NUMBER	16
JOB ADDRESS 2224 SILVER PINE DR			
LOT NO. 61	BLOCK NO. 16	SUBDIVISION NAME TORREY PINES III	
FIRE DEPT. MAP NO. 2219-24	JOB PHONE 361-5000	CALL-IN DATE 11/25/92	CALL-IN TIME 13:39
INSPECTOR NO. 67		INSPECTOR NAME JESSE SCHELL	
INSPECTION REQUESTED		FRAMING (120)	

☒ Block A.C. CANS
☒ No. clearance. Fireplace Flw
 At roof - 1" min
☒ repair At 2 hr wall - closet
☒ Shear Floor truss At stairs
☒ Fire stop Fireplace
 (will v on Insul)

☐ PARTIAL INSPECTION	☐ PARTIAL APPROVAL (P)	PARTIAL DESCRIPTION	
☒ APPROVED (A)	☐ STOP WORK (S)	☐ COMMENTS (C)	☐ TEMPORARY APPROVAL (T) - UNTIL
☐ REJECTED (R)	REINSPECTION REQUIRED - CALL *229-2071		☐ HOLD (H)
☐ REFEE (F)	REINSPECTION FEE REQUIRED - PAY AT CITY HALL 3RD FLOOR - 400 E. STEWART STREET.		☐ PERMIT REQUIRED
INSPECTOR SIGNATURE Jesse Schell		INSPECTION DATE 11-30-92	
☐ PROJECT COMPLETE	BRING HARD CARD WITH FIRE, QUALITY CONTROL & PLANNING APPROVALS SIGNED OFF TO BLDG & SAFETY FOR C. of O. ISSUANCE (Commercial Only)		
IF YOU HAVE ANY QUESTIONS ON THIS INSPECTION, YOU MAY CALL THE INSPECTOR FROM 7:00 A.M. - 7:15 A.M. OR 2:45 P.M. - 3:00 P.M. AT			229-6769

DEPARTMENT OF BUILDING & SAFETY CITY OF LAS VEGAS

☒	PERMIT NUMBER	91-128907	INSPECTION NUMBER	33
JOB ADDRESS 2224 SILVER PINE DR				
LOT NO. 41		BLOCK NO. 16	SUBDIVISION NAME TORREY PINES III	
FIRE DEPT. MAP NO. 2219-24		JOB PHONE 361-5000	CALL-IN DATE 12/01/92	CALL-IN TIME 14:36
SCHEDULE DATE 12/02/92				
INSPECTOR NO. 67		INSPECTOR NAME JESSE SCHELL		
INSPECTION REQUESTED		INSULATION (123)		
☐ PARTIAL INSPECTION	☐ PARTIAL APPROVAL (P)	PARTIAL DESCRIPTION		
☒ APPROVED (A)	☐ STOP WORK (S)	☐ COMMENTS (C)	☐ TEMPORARY APPROVAL (T) - UNTIL	☐ HOLD (H)
☐ REJECTED (R)	REINSPECTION REQUIRED - CALL * 229-2071		☐ PERMIT REQUIRED	
☐ REFEE (F)	REINSPECTION FEE REQUIRED - PAY AT CITY HALL 3RD FLOOR - 400 E. STEWART STREET.			
INSPECTOR SIGNATURE 		INSPECTION DATE 12-2-92		
☐ PROJECT COMPLETE	BRING HARD CARD WITH FIRE, QUALITY CONTROL & PLANNING APPROVALS SIGNED OFF TO BLDG & SAFETY FOR C. of O. ISSUANCE (Commercial Only)			
IF YOU HAVE ANY QUESTIONS ON THIS INSPECTION, YOU MAY CALL THE INSPECTOR FROM 7:00 A.M. - 7:15 A.M. OR 2:45 P.M. - 3:00 P.M. AT				229-6769

For Additional Assistance Call * 229-6251. See Reverse Side For Inspection Types.

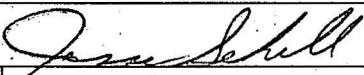
☒ M	PERMIT NUMBER	91-128907	INSPECTION NUMBER	41
JOB ADDRESS 2224 SILVER PINE DR				
LOT NO. 41		BLOCK NO. 16	SUBDIVISION NAME TORREY PINES III	
FIRE DEPT. MAP NO. 2219-24	JOB PHONE 361-5000	CALL-IN DATE 12/03/92	CALL-IN TIME 15:00	SCHEDULE DATE 12/04/92
INSPECTOR NO. 67		INSPECTOR NAME JESSE SCHELL		
INSPECTION REQUESTED		DRYWALL NAILING (125)		

uFer ground Broken

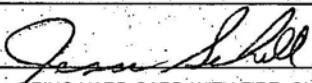
not ready

☐ PARTIAL INSPECTION	☐ PARTIAL APPROVAL (P)	PARTIAL DESCRIPTION		
☒ APPROVED (A)	☐ STOP WORK (S)	☐ COMMENTS (C)	☐ TEMPORARY APPROVAL (T) - UNTIL	☐ HOLD (H)
☒ REJECTED (R)	REINSPECTION REQUIRED - CALL *229-2071			☐ PERMIT REQUIRED
☐ REFEE (F)	REINSPECTION FEE REQUIRED - PAY AT CITY HALL 3RD FLOOR - 400 E. STEWART STREET.			
INSPECTOR SIGNATURE		INSPECTION DATE		
<i>Jesse Schell</i>		12-4-92		
☐ PROJECT COMPLETE	BRING HARD CARD WITH FIRE, QUALITY CONTROL & PLANNING APPROVALS SIGNED OFF TO BLDG & SAFETY FOR C. OF O. ISSUANCE (Commercial Only)			
IF YOU HAVE ANY QUESTIONS ON THIS INSPECTION, YOU MAY CALL THE INSPECTOR FROM 7:00 A.M. - 7:15 A.M. OR 2:45 P.M. - 3:00 P.M. AT				229-6769

DEPARTMENT OF BUILDING & SAFETY CITY OF LAS VEGAS

☒	PERMIT NUMBER	91-128907	INSPECTION NUMBER	14
JOB ADDRESS 2224 SILVER PINE DR				
LOT NO. 41	BLOCK NO. 16	SUBDIVISION NAME TORREY PINES III		
FIRE DEPT. MAP NO. 2219-24	JOB PHONE 361-5000	CALL-IN DATE 12/07/92	CALL-IN TIME 13:51	SCHEDULE DATE 12/08/92
INSPECTOR NO. 67	INSPECTOR NAME JESSE SCHELL			
INSPECTION REQUESTED	DRYWALL NAILING (125)			
☐ PARTIAL INSPECTION	☐ PARTIAL APPROVAL (P)	PARTIAL DESCRIPTION		
☒ APPROVED (A)	☐ STOP WORK (S)	☐ COMMENTS (C)	☐ TEMPORARY APPROVAL (T) - UNTIL	☐ HOLD (H)
☐ REJECTED (R)	REINSPECTION REQUIRED - CALL * 229-2071		☐ PERMIT REQUIRED	
☐ REFEE (F)	REINSPECTION FEE REQUIRED - PAY AT CITY HALL 3RD FLOOR - 400 E. STEWART STREET.			
INSPECTOR SIGNATURE			INSPECTION DATE 12-8-92	
☐ PROJECT COMPLETE	BRING HARD CARD WITH FIRE, QUALITY CONTROL & PLANNING APPROVALS SIGNED OFF TO BLDG & SAFETY FOR C. of O. ISSUANCE (Commercial Only)			
IF YOU HAVE ANY QUESTIONS ON THIS INSPECTION, YOU MAY CALL THE INSPECTOR FROM 7:00 A.M. - 7:15 A.M. OR 2:45 P.M. - 3:00 P.M. AT				229-6769

For Additional Assistance Call * 229-6251. See Reverse Side For Inspection Types.

1	PERMIT NUMBER	92-162954	INSPECTION NUMBER	62
JOB ADDRESS				
2224 SILVER PINE DR			102427	
LOT NO.	BLOCK NO.	SUBDIVISION NAME		
41	16	TORREY PINES VILLAGE III		
FIRE DEPT. MAP NO.	JOB PHONE	CALL-IN DATE	CALL-IN TIME	SCHEDULE DATE
2219-24	361-5000	03/29/93	13:27	03/30/93
INSPECTOR NO.	INSPECTOR NAME			
67	JESSE SCHELL			
INSPECTION REQUESTED	FINAL PLUMBING (440)			
☐ PARTIAL INSPECTION	☐ PARTIAL APPROVAL (P)	PARTIAL DESCRIPTION		
☒ APPROVED (A)	☐ STOP WORK (S)	☐ COMMENTS (C)	☐ TEMPORARY APPROVAL (T) — UNTIL	☐ HOLD (H)
☐ REJECTED (R)	REINSPECTION REQUIRED - CALL * 229-2071		☐ PERMIT REQUIRED	
☐ REFEE (F)	REINSPECTION FEE REQUIRED - PAY AT CITY HALL 3RD FLOOR - 400 E. STEWART STREET.			
INSPECTOR SIGNATURE			INSPECTION DATE	
			3-30-93	
☐ PROJECT COMPLETE	BRING HARD CARD WITH FIRE, QUALITY CONTROL & PLANNING APPROVALS SIGNED OFF TO BLDG & SAFETY FOR C. of O. ISSUANCE (Commercial Only)			
IF YOU HAVE ANY QUESTIONS ON THIS INSPECTION, YOU MAY CALL THE INSPECTOR FROM 7:00 A.M. - 7:15 A.M. OR 2:45 P.M. - 3:00 P.M. AT				229-6769

DEPARTMENT OF BUILDING & SAFETY CITY OF LAS VEGAS

☒	PERMIT NUMBER	92-162954	INSPECTION NUMBER	20
JOB ADDRESS 2224 SILVER PINE DR				
LOT NO. 41	BLOCK NO. 16	SUBDIVISION NAME TORREY PINES VILLAGE III		
FIRE DEPT. MAP NO. 2219-24	JOB PHONE 361-5000	CALL-IN DATE 11/23/92	CALL-IN TIME 16:32	SCHEDULE DATE 11/24/92
INSPECTOR NO. 67	INSPECTOR NAME JESSE SCHELL			
INSPECTION REQUESTED TOP OUT-WATER, GAS, WASTE (420)				

420

☐ PARTIAL INSPECTION	☐ PARTIAL APPROVAL (P)	PARTIAL DESCRIPTION		
☒ APPROVED (A)	☐ STOP WORK (S)	☐ COMMENTS (C)	☐ TEMPORARY APPROVAL (T) - UNTIL	☐ HOLD (H)
☐ REJECTED (R)	REINSPECTION REQUIRED - CALL *229-2071		☐ PERMIT REQUIRED	
☐ REFEE (F)	REINSPECTION FEE REQUIRED - PAY AT CITY HALL 3RD FLOOR - 400 E. STEWART STREET.			
INSPECTOR SIGNATURE	<i>J. Schell</i>		INSPECTION DATE 11/24/92	
☐ PROJECT COMPLETE	-BRING HARD CARD WITH FIRE, QUALITY CONTROL & PLANNING APPROVALS SIGNED OFF TO BLDG & SAFETY FOR C. OF O. ISSUANCE (Commercial Only)			
IF YOU HAVE ANY QUESTIONS ON THIS INSPECTION, YOU MAY CALL THE INSPECTOR FROM 7:00 A.M. - 7:15 A.M. OR 2:45 P.M. - 3:00 P.M. AT				229-6769

For Additional Assistance Call *229-6251. See Reverse Side For Inspection Types.

DEPARTMENT OF BUILDING & SAFETY CITY OF LAS VEGAS

☐ 1	PERMIT NUMBER	92-162954	INSPECTION NUMBER	59
----------------------------	------------------	-----------	----------------------	----

JOB ADDRESS	2224 SILVER PINE DR			
-------------	---------------------	--	--	--

LOT NO.	BLOCK NO.	SUBDIVISION NAME		
41	16	TORREY PINES VILLAGE III		

FIRE DEPT. MAP NO.	JOB PHONE	CALL-IN DATE	CALL-IN TIME	SCHEDULE DATE
2219-24	361-5000	11/10/92	15:15	11/12/92

INSPECTOR NO.	INSPECTOR NAME
67	JESSE SCHELL

INSPECTION REQUESTED	TOP OUT-WATER, GAS, WASTE (420)
-------------------------	---------------------------------

partial party walls

☐ PARTIAL INSPECTION	☒ PARTIAL APPROVAL (P)	PARTIAL DESCRIPTION		
☐ APPROVED (A)	☐ STOP WORK (S)	☐ COMMENTS (C)	☐ TEMPORARY APPROVAL (T) - UNTIL	☐ HOLD (H)
☐ REJECTED (R)	REINSPECTION REQUIRED - CALL * 229-2071			☐ PERMIT REQUIRED
☐ REFEE (F)	REINSPECTION FEE REQUIRED - PAY AT CITY HALL 3RD FLOOR - 400 E. STEWART STREET.			

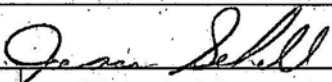
INSPECTOR SIGNATURE	<i>Jesse Schell</i>	INSPECTION DATE	11-12-92
------------------------	---------------------	-----------------	----------

☒ PROJECT COMPLETE	BRING HARD CARD WITH FIRE, QUALITY CONTROL & PLANNING APPROVALS SIGNED OFF TO BLDG & SAFETY FOR C. of C. ISSUANCE (Commercial Only)
---	--

IF YOU HAVE ANY QUESTIONS ON THIS INSPECTION, YOU MAY CALL THE INSPECTOR FROM 7:00 A.M. - 7:15 A.M. OR 2:45 P.M. - 3:00 P.M. AT	229-6769
--	----------

For Additional Assistance Call * 229-6251. See Reverse Side For Inspection Types.

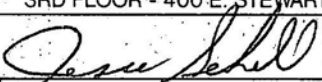
DEPARTMENT OF BUILDING & SAFETY CITY OF LAS VEGAS

H	PERMIT NUMBER	91-128907	INSPECTION NUMBER	11
JOB ADDRESS 2224 SILVER PINE DR				
LOT NO. 49		BLOCK NO. 16		SUBDIVISION NAME TORREY PINES III
FIRE DEPT. MAP NO. 2219-24	JOB PHONE 361-5000	CALL-IN DATE 10/07/92	CALL-IN TIME 14:26	SCHEDULE DATE 10/08/92
INSPECTOR NO. 67		INSPECTOR NAME JESSE SCHELL		
INSPECTION REQUESTED		UNDERSLAB PLUMBING (407)		
☐ PARTIAL INSPECTION	☐ PARTIAL APPROVAL (P)	PARTIAL DESCRIPTION		
☒ APPROVED (A)	☐ STOP WORK (S)	☐ COMMENTS (C)	☐ TEMPORARY APPROVAL (T) - UNTIL	☐ HOLD (H)
☐ REJECTED (R)	REINSPECTION REQUIRED - CALL * 229-2071			☐ PERMIT REQUIRED
☐ REFEE (F)	REINSPECTION FEE REQUIRED - PAY AT CITY HALL 3RD FLOOR - 400 E. STEWART STREET.			
INSPECTOR SIGNATURE 		INSPECTION DATE 10-8-92		
☐ PROJECT COMPLETE		BRING HARD CARD WITH FIRE, QUALITY CONTROL & PLANNING APPROVALS SIGNED OFF TO BLDG & SAFETY FOR C. of O. ISSUANCE (Commercial Only)		
IF YOU HAVE ANY QUESTIONS ON THIS INSPECTION, YOU MAY CALL THE INSPECTOR FROM 7:00 A.M. - 7:15 A.M. OR 2:45 P.M. - 3:00 P.M. AT				229-6769

For Additional Assistance Call * 229-6251. See Reverse Side For Inspection Types.

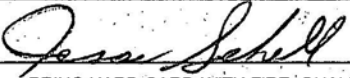
☒ PERMIT NUMBER	92-162954		INSPECTION NUMBER	61
JOB ADDRESS 2224 SILVER PINE DR 102427				
LOT NO. 41	BLOCK NO. 16	SUBDIVISION NAME TORREY PINES VILLAGE III		
FIRE DEPT. MAP NO. 2219-24	JOB PHONE 361-5000	CALL-IN DATE 03/29/93	CALL-IN TIME 13:27	SCHEDULE DATE 03/30/93
INSPECTOR NO. 67	INSPECTOR NAME JESSE SCHELL			
INSPECTION REQUESTED	FINAL GAS TEST (423)			

g tag # 28617

☐ PARTIAL INSPECTION	☐ PARTIAL APPROVAL (P)	PARTIAL DESCRIPTION		
☒ APPROVED (A)	☐ STOP WORK (S)	☐ COMMENTS (C)	☐ TEMPORARY APPROVAL (T) - UNTIL	☐ HOLD (H)
☐ REJECTED (R)	REINSPECTION REQUIRED - CALL *229-2071		☐ PERMIT REQUIRED	
☐ REFEE (F)	REINSPECTION FEE REQUIRED - PAY AT CITY HALL 3RD FLOOR - 400 E. STEWART STREET.			
INSPECTOR SIGNATURE			INSPECTION DATE 3-30-93	
☐ PROJECT COMPLETE	BRING HARD CARD WITH FIRE, QUALITY CONTROL & PLANNING APPROVALS SIGNED OFF TO BLDG & SAFETY FOR C. of O. ISSUANCE (Commercial Only)			
IF YOU HAVE ANY QUESTIONS ON THIS INSPECTION, YOU MAY CALL THE INSPECTOR FROM 7:00 A.M. - 7:15 A.M. OR 2:45 P.M. - 3:00 P.M. AT				229-6769

☒	PERMIT NUMBER	92-167522	INSPECTION NUMBER	78
JOB ADDRESS				
2224 SILVER PINE DR			105576	
LOT NO.	BLOCK NO.	SUBDIVISION NAME		
41	16	TORREY PINES VILLAGE PHASE		
FIRE DEPT. MAP NO.	JOB PHONE	CALL-IN DATE	CALL-IN TIME	SCHEDULE DATE
2219-24	361-5000	03/29/93	13:42	03/30/93
INSPECTOR NO.	INSPECTOR NAME			
67	JESSE SCHELL			
INSPECTION REQUESTED	FINAL MECHANICAL (340)			

EARLY A.M.

☐ PARTIAL INSPECTION	☐ PARTIAL APPROVAL (P)	PARTIAL DESCRIPTION		
☒ APPROVED (A)	☐ STOP WORK (S)	☐ COMMENTS (C)	☐ TEMPORARY APPROVAL (T) - UNTIL	☐ HOLD (H)
☐ REJECTED (R)	REINSPECTION REQUIRED - CALL * 229-2071			☐ PERMIT REQUIRED
☐ REFEE (F)	REINSPECTION FEE REQUIRED - PAY AT CITY HALL 3RD FLOOR - 400 E. STEWART STREET.			
INSPECTOR SIGNATURE			INSPECTION DATE	
☐ PROJECT COMPLETE		BRING HARD CARD WITH FIRE, QUALITY CONTROL & PLANNING APPROVALS SIGNED OFF TO BLDG & SAFETY FOR C. of O. ISSUANCE (Commercial Only)		
IF YOU HAVE ANY QUESTIONS ON THIS INSPECTION, YOU MAY CALL THE INSPECTOR FROM 7:00 A.M. - 7:15 A.M. OR 2:45 P.M. - 3:00 P.M. AT				 229-6769

For Additional Assistance Call * 229-6251. See Reverse Side For Inspection Types.

DEPARTMENT OF BUILDING & SAFETY CITY OF LAS VEGAS

K	PERMIT NUMBER	92-167522	INSPECTION NUMBER	26
JOB ADDRESS				
2224 SILVER PINE DR				
LOT NO. 41	BLOCK NO. 16	SUBDIVISION NAME TORREY PINES VILLAGE PHASE		
FIRE DEPT. MAP NO. 2219-24	JOB PHONE 362-9878	CALL-IN DATE 11/18/92	CALL-IN TIME 14:28	SCHEDULE DATE 11/19/92
INSPECTOR NO. 67	INSPECTOR NAME JESSE SCHELL			

INSPECTION REQUESTED	ROUGH MECHANICAL (320)
-----------------------------	-------------------------------

< Seal Dove tails Attic >
 ① ~~BATH FAN in envelope - garage~~
 ② Dry wall on wrong side garage envelope - South side
 ③ ~~No BATH FAN duct - 2nd Floor~~
 ④ Seal Dove tails - Attic
 OK to R.C. &
 Dry wall garage lid
 ⑤ Joist must come thru lid on 2nd Floor envelope

☐ PARTIAL INSPECTION	☐ PARTIAL APPROVAL (P)	PARTIAL DESCRIPTION		
☒ APPROVED (A)	☐ STOP WORK (S)	☐ COMMENTS (C)	☐ TEMPORARY APPROVAL (T) — UNTIL	☐ HOLD (H)
☐ REJECTED (R)	REINSPECTION REQUIRED - CALL * 229-2071			☐ PERMIT REQUIRED
☐ REFEE (F)	REINSPECTION FEE REQUIRED - PAY AT CITY HALL 3RD FLOOR - 400 E. STEWART STREET.			

INSPECTOR SIGNATURE 	INSPECTION DATE 11-19-92
☐ PROJECT COMPLETE	BRING HARD CARD WITH FIRE, QUALITY CONTROL & PLANNING APPROVALS SIGNED OFF TO BLDG & SAFETY FOR C. OF O. ISSUANCE (Commercial Only)

IF YOU HAVE ANY QUESTIONS ON THIS INSPECTION, YOU MAY CALL THE INSPECTOR FROM 7:00 A.M. - 7:15 A.M. OR 2:45 P.M. - 3:00 P.M. AT	▶ 229-6769
---	-------------------

For Additional Assistance Call * 229-6251. See Reverse Side For Inspection Types.

☒ X	PERMIT NUMBER	92-165182	INSPECTION NUMBER	18
JOB ADDRESS				
2224 SILVER PINE DR			104593	
LOT NO.	BLOCK NO.	SUBDIVISION NAME		
		TORR. PINES VILL		
FIRE DEPT. MAP NO.	JOB PHONE	CALL-IN DATE	CALL-IN TIME	SCHEDULE DATE
2219-24	362-6812	03/11/93	07:37	03/12/93
INSPECTOR NO.	INSPECTOR NAME			
6765	JESSE SCHELL Lou BRANSON			
INSPECTION REQUESTED	FINAL ELECTRICAL (240)			

REMOVE ALL TEMP. ELECT WIRING

OK

ISSUED [E] TAG # 50750

☐ PARTIAL INSPECTION	☐ PARTIAL APPROVAL (P)	PARTIAL DESCRIPTION		
☒ APPROVED (A)	☐ STOP WORK (S)	☐ COMMENTS (C)	☐ TEMPORARY APPROVAL (T) — UNTIL	☐ HOLD (H)
☐ REJECTED (R)	REINSPECTION REQUIRED - CALL * 229-2071			☐ PERMIT REQUIRED
☐ REFEE (F)	REINSPECTION FEE REQUIRED - PAY AT CITY HALL 3RD FLOOR - 400 E. STEWART STREET.			
INSPECTOR SIGNATURE		INSPECTION DATE		
[Signature]		3-12-93		
☒ PROJECT COMPLETE	BRING HARD CARD WITH FIRE, QUALITY CONTROL & PLANNING APPROVALS SIGNED OFF TO BLDG & SAFETY FOR C. of O. ISSUANCE (Commercial Only)			
IF YOU HAVE ANY QUESTIONS ON THIS INSPECTION, YOU MAY CALL THE INSPECTOR FROM 7:00 A.M. - 7:15 A.M. OR 2:45 P.M. - 3:00 P.M. AT				229-6769

DEPARTMENT OF BUILDING & SAFETY CITY OF LAS VEGAS

1	PERMIT NUMBER	92-165182	INSPECTION NUMBER	52
JOB ADDRESS				
2224 SILVER PINE DR				
LOT NO.	BLOCK NO.	SUBDIVISION NAME		
FIRE DEPT. MAP NO.	JOB PHONE	CALL-IN DATE	CALL-IN TIME	SCHEDULE DATE
2219-24	362-6812	11/10/92	14:41	11/12/92
INSPECTOR NO.	INSPECTOR NAME			
67	JESSE SCHELL			

INSPECTION REQUESTED	ROUGH ELECTRICAL (220)
-----------------------------	-------------------------------

CK water Bonds

☐ PARTIAL INSPECTION	☐ PARTIAL APPROVAL (P)	PARTIAL DESCRIPTION		
☒ APPROVED (A)	☐ STOP WORK (S)	☐ COMMENTS (C)	☐ TEMPORARY APPROVAL (T) - UNTIL	☐ HOLD (H)
☐ REJECTED (R)	REINSPECTION REQUIRED - CALL *229-2071			☐ PERMIT REQUIRED
☐ REFEE (F)	REINSPECTION FEE REQUIRED - PAY AT CITY HALL 3RD FLOOR - 400 E. STEWART STREET.			
INSPECTOR SIGNATURE	<i>Jesse Schell</i>			INSPECTION DATE
				11-12-92
☐ PROJECT COMPLETE	BRING HARD CARD WITH FIRE, QUALITY CONTROL & PLANNING APPROVALS. SIGNED OFF TO BLDG & SAFETY FOR C. of O. ISSUANCE (Commercial Only)			
IF YOU HAVE ANY QUESTIONS ON THIS INSPECTION, YOU MAY CALL THE INSPECTOR FROM 7:00 A.M. - 7:15 A.M. OR 2:45 P.M. - 3:00 P.M. AT				229-6769

For Additional Assistance Call *229-6251. See Reverse Side For Inspection Types.

DEPARTMENT OF BUILDING & SAFETY CITY OF LAS VEGAS

☒	PERMIT NUMBER	91-128907	INSPECTION NUMBER	34
JOB ADDRESS				
2224 SILVER PINE DR				65174
LOT NO.		BLOCK NO.	SUBDIVISION NAME	
41		16	TORREY PINES III	
FIRE DEPT. MAP NO.	JOB PHONE	CALL-IN DATE	CALL-IN TIME	SCHEDULE DATE
2219-24	361-5000	03/30/93	13:56	03/31/93
INSPECTOR NO.		INSPECTOR NAME		
67		JESSE SCHELL		
INSPECTION REQUESTED		BUILDING FINAL (140)		
☐ PARTIAL INSPECTION		☐ PARTIAL APPROVAL (P)		PARTIAL DESCRIPTION
☒ APPROVED (A)		☐ STOP WORK (S)	☐ COMMENTS (C)	☐ TEMPORARY APPROVAL (T) — UNTIL
☐ REJECTED (R)		REINSPECTION REQUIRED - CALL *229-2071		☐ HOLD (H)
☐ REFEE (F)		REINSPECTION FEE REQUIRED - PAY AT CITY HALL 3RD FLOOR - 400 E. STEWART STREET.		☐ PERMIT REQUIRED
INSPECTOR SIGNATURE			INSPECTION DATE	
			3-31-93	
☒ PROJECT COMPLETE		BRING HARD CARD WITH FIRE, QUALITY CONTROL & PLANNING APPROVALS SIGNED OFF TO BLDG & SAFETY FOR C. of O. ISSUANCE (Commercial Only)		
IF YOU HAVE ANY QUESTIONS ON THIS INSPECTION, YOU MAY CALL THE INSPECTOR FROM 7:00 A.M. - 7:15 A.M. OR 2:45 P.M. - 3:00 P.M. AT				 229-6769

For Additional Assistance Call * 229-6251. See Reverse Side For Inspection Types.