

CITY OF LAS VEGAS, NEVADA

DEPARTMENT OF BUILDING AND SAFETY
PHONE 386-6251

81346

MIT NO. 92-146249

BUILDING PERMIT

FOR: Single Family Dwelling, Remodel
Additions, Misc. Residential Construction

LOG NO. & AREA P-190

DATE

CONST. VAL. \$ 37,000

ADDRESS OF CONSTRUCTION 2565 Silver Shadow Drive

OWNER Metropolitan Development

PHONE 795-2295

LOT(s) 16 BLOCK 1 SUBDIVISION Metropolitan's Sontera

ZONE R-PD10

PROPOSED CONSTRUCTION SFD

USE Residence

THIS PERMIT FOR BLDG. ☒ A/C ☐ ELEC. ☐ PLBG. ☐OTHER PERMITS REQD: FENCE ☐ OFF SITE ☐ SWIM POOL ☐

FLOOR AREA BSMT 1ST 1217 2ND GARAGE 421 PORCH TOTAL 1638

CONTRACTOR Metropolitan Development

STATE LICENSE NO. 0024260

CITY LICENSE NO. C11G64216382

ARCHITECT

ENGINEER

MASTER PLUMBER/
CONTRACTORMASTER ELECTRICIAN/
CONTRACTOR

OTHER INSPECTIONS AND FEES

1. Inspections outside of normal business hours = \$30.00 per hour (minimum charge three hours).
2. Re-inspection fee during normal business hours assessed under provisions of TABLE 3-A of the Uniform Building Code = \$30.00 per hour.
3. Inspections during normal business hours for which no fee is specifically indicated = \$30.00 per hour (minimum charge one half hour).
4. Additional plan review required by changes, additions, or revisions to approved plans = \$30.00 per hour (minimum charge two hours).

CONDITIONS OF THE PERMIT:

1. I agree to call the City Building Department for inspections before concrete is poured, before rough wiring, electrical, plumbing, framing is covered. Also for air conditioning, drywall and sheathing inspection.
2. I agree that when the job is completed that I will call for final inspection before occupancy.
3. I agree to perform all construction in accordance with City Ordinances and Building Codes.
4. The Contractor's signature below denotes authority from the owner to sign in his behalf and that the owner is aware of all requirements of this application and permit. Separate permits must be taken out for work outlined above this agreement.
5. I have read and understand the contents of this application and permit; I hereby state that the information I have supplied on this application is true and correct.
6. Approval for the work under this permit will be given only after refuse and debris have been removed from job site and public right of way.
7. 24 HOUR MINIMUM NOTICE REQUIRED FOR INSPECTIONS.

SPECIAL CONDITIONS:

Plan AR

BY: Metropolitan Development

I HEREBY DECLARE THAT I AM THE LEGAL OWNER OF THE ABOVE PROPERTY

OWNER

BY:

AGENT

I hereby certify that I have reviewed this application and the proposed plans and have found that the proposed development meets the requirements of the City of Las Vegas Flood Hazard Reduction Ordinance for the issuance of this Development Permit.

LAND DEVELOPMENT AND PLANNING CONTROL ENGINEER

DATE

PLANNING DEPT.

DATE

BUILDING DEPT.

DATE

PLUMBING		FEE
WATER DISTRIBUTION	6.00	
SEWER SYSTEM - NEW OR MODIFICATION	10.00	
FIXTURES - WATER SOFTENER, H.W. HEATER	2.00	
GARBAGE DISPOSAL - WASHER	2.00	
FUEL PIPING	6.00	
IRRIGATION SYSTEM	8.00	
MISC.		
2310 - 2433	TOTAL	
AIR CONDITIONING		FEE
NEW UNIT - 3 TON = 9.00 OVER = 16.50		
FURNACE TO 100,000/9.00 OVER/11.00		
VAPORATIVE COOLER	6.50	
VENTILATION FAN	2.35	
2310 - 2435	TOTAL	

ELECTRICAL		FEE
RECEPTACLE	SWITCH	.40
EACH LIGHT FIXTURE OR SOCKET		.30
SPECIAL: OUTLET, APPLIANCE ETC.		.70
SERVICE/PANEL - SUB/3.00 - 200A/6.00 - 400A/12.50		
A.C. UNIT OR MOTORS		3.00
2310 - 2432	TOTAL	
MISC.		

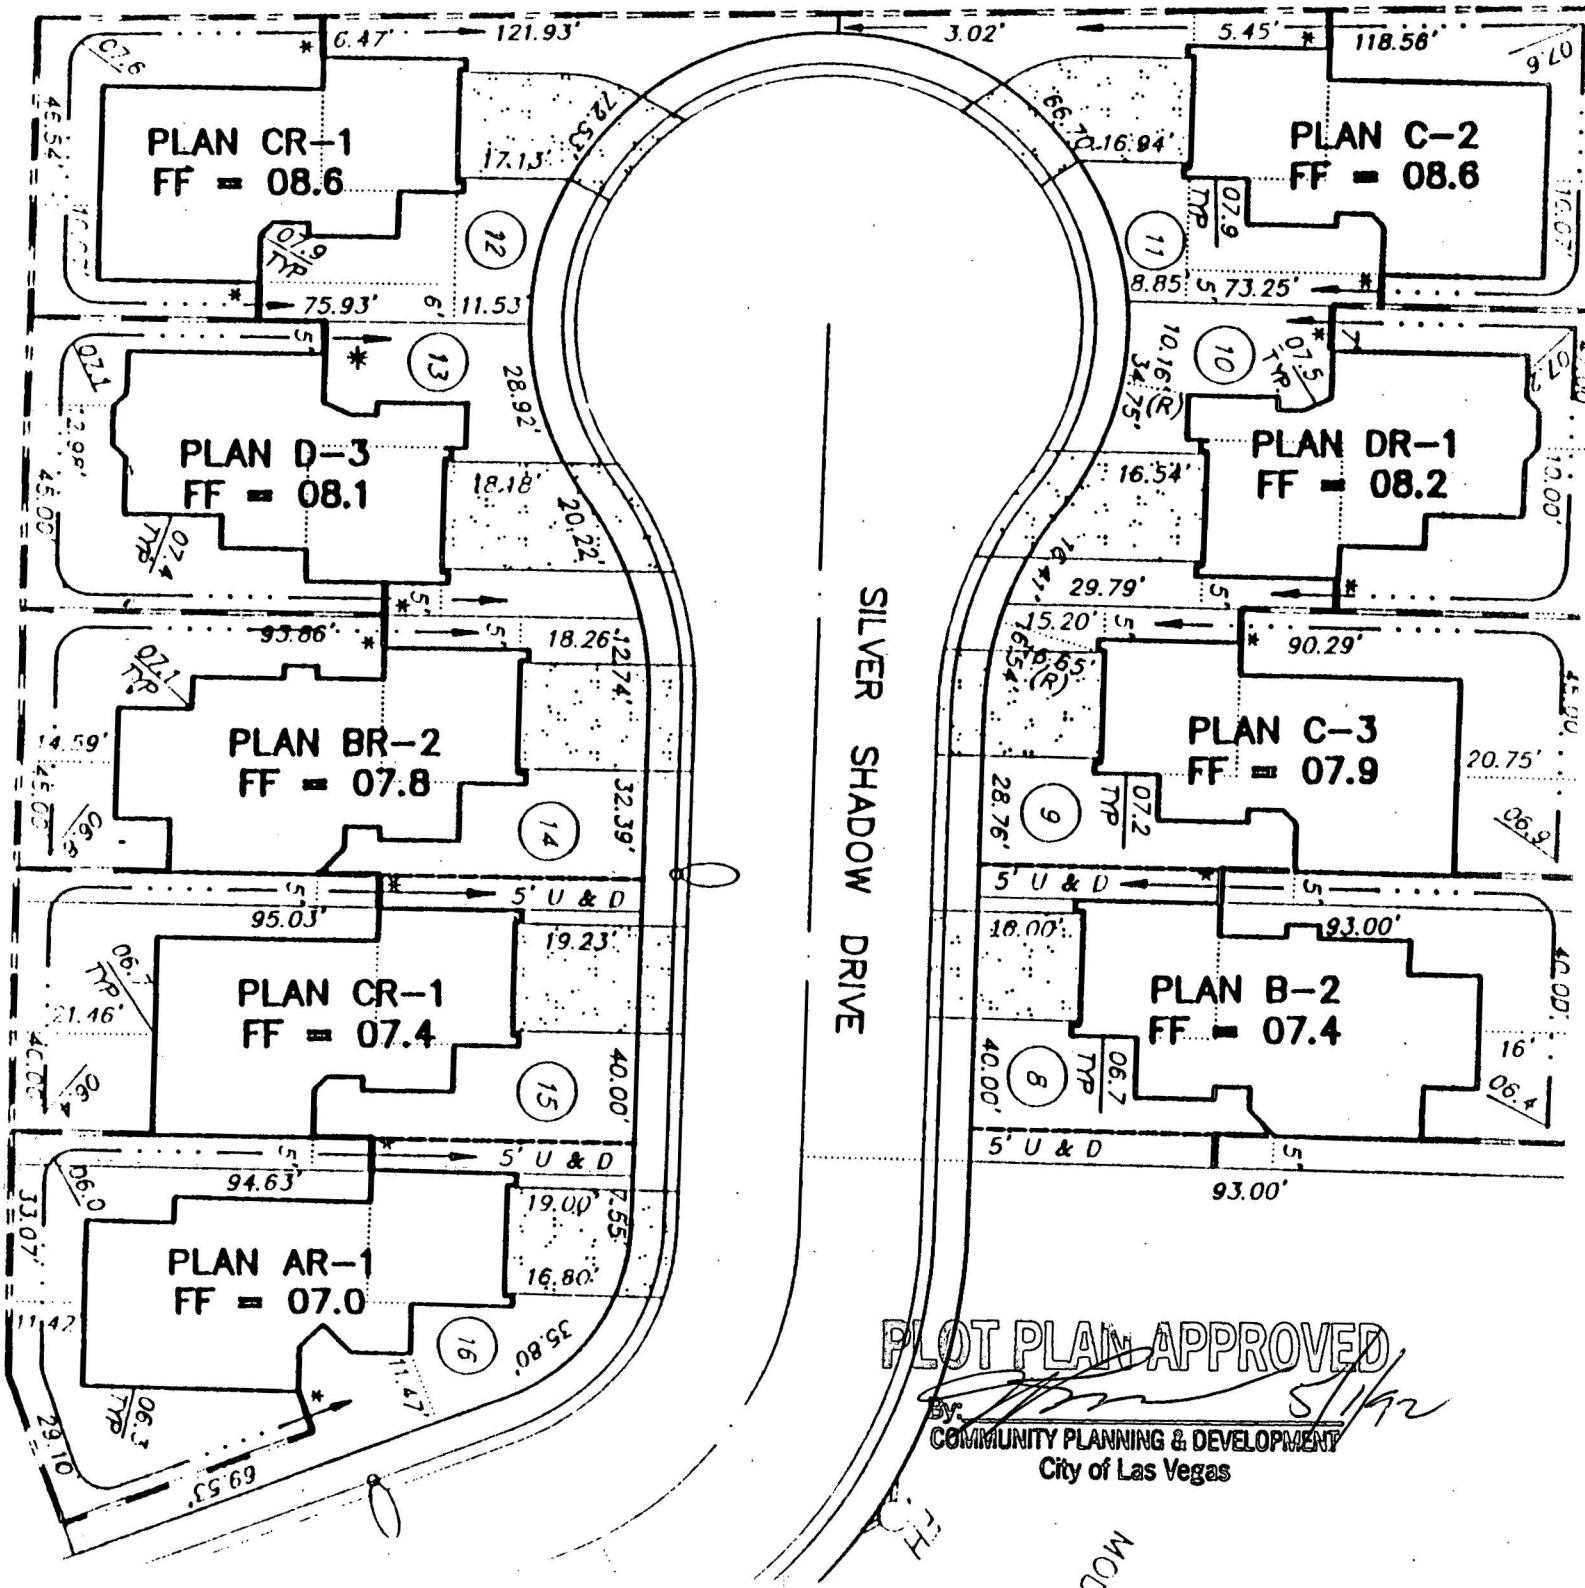
2310 - 2431 PLAN REVIEW	10
2310 - 2401 BLDG. PERMIT	281
7143 - 2973 SEWER CONNECTION	1100
6122 - 3352 TORTOISE	
- 2897 P.I.F.	
88100-1232 TRANSPORT	500
TOTAL FEES	1891

RECEIPT
MUST BE MACHINE VALIDATED

PERMIT NO.

Permit Expires 180 Days After Abandonment of Work

SCALE 1"=30'
2565 SILVER SHADOW DRIVE
LOT 16/BLOCK 1



Manville

Gold Fiber Glass Insulation

Installation Record

Batts & Blankets

	Description of Area	Sq. Ft. of Insulation	R-Value @ Thickness
Ceiling	R-19 batt to garage c/a overhang		R-19 @ 6 3/4"
Ceiling	R-30 batt to vaulted c/a		R-30 @ 11"
Wall	R-11 batt to e/w		R-11 @ 3 1/2"
Wall			
Floor			
Floor			

If batt or blanket insulation has been installed in enclosed cavities, those cavities are deep enough to allow insulation to expand to the labelled thickness unless exceptions are noted above.

Blowing Wool in Ceilings

Nominal Net Bag Weight	Sq. Ft. Insulated	No. of Bags	R-Value	Minimum Required Thickness

Blowing wool, if used, has been installed in the ceiling in conformance with the manufacturer's requirements shown on the bag.

Location Capriana V
St. or Lot # 16/1/AR 2565 Silver Shadow
City LV

Builder

Company Name Metropolitan
Signature *Sam Whittaker* **Date** 10/19/92

Insulation Contractor

Company Name Universal Insulation Co.
Signature *Alene A. Coronado* **Date** 10/15/92

Manville

Fiber Glass Group
Building Insulations

1. Original for Homeowner 2. Copy for Home Builder 3. Copy for Insulation Contractor

Kukurin Concrete

VERIFICATION OF STRESSING

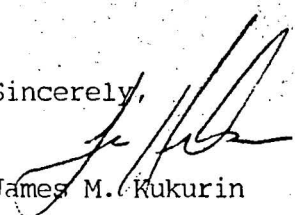
PROJECT NAME: Capriana Phase V

DATE: 7-29-92

Representatives of KUKURIN CONCRETE, INCORPORATED have verified that the below listed foundations had strands tensioned in accordance with the design engineers specifications. Tendons were stressed to a temporary force of 33 kips and seated at 28.9 kips with 7500 psi guage pressure.

<u>LOT</u>	<u>BLOCK</u>	<u>ADDRESS</u>
16	1	2565 Silver Shadow Drive
15	1	2569 Silver Shadow Drive
14	1	2573 Silver Shadow Drive
13	1	2577 Silver Shadow Drive
12	1	2581 Silver Shadow Drive
11	1	2580 Silver Shadow Drive
10	1	2576 Silver Shadow Drive
9	1	2572 Silver Shadow Drive
23	2	2536 Silver Shadow Drive
8	1	2568 Silver Shadow Drive
1	1	2540 Silver Shadow Drive
2	1	2544 Silver Shadow Drive
3	1	2548 Silver Shadow Drive
4	1	2552 Silver Shadow Drive

Sincerely,


James M. Kukurin

Kukurin Concrete, Inc.

President

CITY OF LAS VEGAS, NEVADA

PERMIT NO.

92-146897

DEPARTMENT OF BUILDING AND SAFETY
PHONE 229-6251

FOR INSPECTIONS, CALL 229-2071

PLUMBING PERMIT

LOG NO. & AREA T-~~215~~ 190 DATE _____ CONST. VAL. \$ _____ADDRESS OF CONSTRUCTION 2565 Silver Shadow OWNER M. Metropolitan Dev. PHONE 739-7909CONTRACTOR Executive Plumbing STATE LICENSE NO. 25298 CITY LICENSE NO. 047679LOT(s) 16 BLOCK 1 SUBDIVISION Seasons (Capriana) ZONE _____PROPOSED CONSTRUCTION: Single Family USE: _____

PLUMBING PERMIT NO. _____

Approval for the work under this permit will be given only after refuse and debris have been removed from job site and public right of way.

UNITS	DESCRIPTION	FEE	TOTAL
PERMIT ISSUANCE			
1	For Issuing Each Permit	10.70	10.70
	For Issuing Each Supplemental Permit	4.85	
FIXTURE CHARGE			
4	Bathtub, Shower, Lavatory, Toilet, Urinal	EA. 2.15	8.60
1	Floor Drain, Floor Sink, Wash Tray, Sink	EA. 2.15	2.15
3	Garbage Disposal, Clothes Washer, Dishwasher (residential)	EA. 2.15	6.45
	Garbage Disposal (commercial)	EA. 8.60	
	Clothes Washer, Dishwasher (commercial)	EA. 2.15	
1	Clothes Dryer (gas) (venting)	2.15	2.15
	Dental Unit	8.60	
	Drinking Fountain	2.15	
1	Refrigerator - Ice Maker, Water Dispenser	2.15	2.15
	Any other water using equipment, Attached Coffee Makers, Ice Makers	2.15	
1	Hot Water Heater (Gas or Electric)	EA. 2.15	2.15
SEWER SYSTEM			
1	New, Replacement, Modification, or Any Drainage Work	10.70	10.70
	Grease or Sand Trap or Interceptor	2.15	
	Trailer Trap (rental parks)	5.35	
WATER SOFTENERS			
	Non Permanent Type (rental)	2.15	
	Permanent Type (connected to drain)	2.15	
WATER DISTRIBUTION SYSTEM			
1	Single Family Dwelling	6.45	6.45
	Multi-Family Dwelling	6.45	
	Plus Each Dwelling Unit	3.25	
	Commercial Building per floor	3.25	
	Plus Each Unit (leased space or office)	2.15	
	Hotel or Motel	8.60	
	Plus Each Unit	3.25	
	Trailer Park	32.10	
	Plus Each Space	2.15	
	Irrigation Single Family Dwelling	8.60	
	Irrigation Commercial Fee Based on Building Code Valuation Chart		
	Construction Valuation _____		

UNITS	DESCRIPTION	FEE	TOTAL
FUEL PIPING SYSTEM			
1	Single Family Dwelling	6.45	6.45
	Multi-Family Dwelling	10.70	
	Plus Each Unit	2.15	
	Commercial Building (per floor)	6.45	
	Plus Each Unit (leased space or office)	6.45	
	Medium Pressure System (Plan Check)	12.85	
5	Each Gas Appliance (Any Type)	2.15	10.75
	Steam Boilers	5.60	
SOLAR ENERGY SYSTEMS			
	Collectors (including piping) (per collector)	5.60	
	Storage Tanks (each)	5.60	
PIPELINE CONTRACT			
	For Onsite Sewer, Gas or Water Contract Value, Fee based on Building Code Permit Valuation Chart.		
OTHER INSPECTIONS AND FEES:			
	Inspections outside of normal business hours (minimum charge--three hours)	25.00 per hour	
	Under provisions of Table 3-A of the Uniform Building Code, work which has been inspected once and not approved may be subject to a Reinspection Fee not less than \$30.00 per each inspection during business hours.	30.00 each	
	Additional plan review required by changes. Additions to or revisions to approved plans (minimum charge two hours).	30.00 per hour	
	Plumbing permit fees may be computed the same as building permit fees by using the cost of installation for valuation amount when such work is not included in the above schedule.		
	Construction Valuation _____		

FOR INSPECTIONS
CALL 229-2071SEWER # 7114-3654
CONNECTION

FIXTURES _____ X _____

FEE _____

2310-2403

PERMIT
FEE _____TOTAL
FEES 7300

RECEIPT

I hereby certify that I have carefully examined and read the above application; that the same is true and correct; and that the work herein described is to be done in accordance with all the provisions of the applicable Ordinances of the City of Las Vegas, Nevada and the State Laws, whether herein specified or not.

SIGNED [Signature] CONTRACTOR MASTER CARD NO. _____BY [Signature] Registered Master Plumber, Spec. Contr. or OwnerBUILDING DEPT. [Signature]DATE 5/26/92

PERMIT NO. _____

CITY OF LAS VEGAS, NEVADA

PERMIT NO.

92-150761

DEPARTMENT OF BUILDING AND SAFETY
PHONE 386-6251

FOR INSPECTIONS, CALL 799-2071

AIR CONDITIONING PERMIT

LOG NO. & AREA 190

DATE 6.26.92

CONST. VAL. \$

ADDRESS OF
CONSTRUCTION

3565 SILVER SHADOW DR.

OWNER

METROPOLITAN HOME

PHONE

893-4436

CONTRACTOR

Boulder City A/C Inc.

STATE

LICENSE NO.

017286

CITY

LICENSE NO.

023624

LOT(S)

116

BLOCK

1

SUBDIVISION

CAPRIANA PH V - SONTERA

ZONE:

PROPOSED CONSTRUCTION

Residence

USE:

Approval for the work under this permit will be given only after refuse
and debris have been removed from job site and public right of way.

UNITS	DESCRIPTION	FEE	TOTAL
PERMIT ISSUANCE			
1	For the issuance of each permit.	15.00	15.00
	For issuing each supplemental permit.	4.50	
UNIT FEE SCHEDULE			
	For the installation or relocation of each forced-air or gravity-type furnace or burner, including ducts and vents attached to such appliance, up to and including 100,000 Btu/h.	9.00	
	For the installation or relocation of each forced-air or gravity-type furnace or burner, including ducts and vents attached to such appliance over 100,000 Btu/h.	11.00	
	For the installation or relocation of each floor furnace, including vent.	9.00	
	For the installation or relocation of each suspended heater, recessed wall heater or floor-mounted unit heater.	9.00	
	For the installation, relocation or replacement of each appliance vent installed and not included in an appliance permit.	4.50	
	For the repair of, alteration of, or addition to each heating appliance; refrigeration unit, cooling unit, absorption unit, or each heating, cooling absorption, or evaporative cooling system, including installation of controls regulated by this code.	9.00	
2	For the installation or relocation of each boiler or compressor to and including three tons, or each absorption system to and including 100,000 Btu/h.	9.00	18.00
1	For the installation or relocation of each boiler or compressor over three tons to and including 15 tons, or each absorption system over 100,000 Btu/h and including 500,000 Btu/h.	16.50	16.50
	For the installation or relocation of each boiler or compressor over 15 tons to and including 30 tons, or each absorption system over 500,000 Btu/h to and including 1,000,000 Btu/h.	22.50	
	For the installation or relocation of each boiler or compressor over 30 tons to and including 50 tons, or for each absorption system over 1,000,000 Btu/h to and including 1,750,000 Btu/h.	33.50	
	For the installation or relocation of each boiler or refrigeration compressor over 50 tons, or each absorption system over 1,750,000 Btu/h.	56.00	

UNITS	DESCRIPTION	FEE	TOTAL
	For each air-handling unit to and including 10,000 cubic feet per minute, including ducts attached thereto. Note: This fee shall not apply to an air-handling unit which is a portion of a factory-assembled appliance, cooling unit, evaporative cooler or absorption unit for which a permit is required elsewhere in this code.	6.50	
	For each air-handling unit over 10,000 cfm.	11.00	
	For each evaporative cooler other than portable type.	6.50	
2	For each ventilation fan. COMMERCIAL RESIDENTIAL	4.50 2.35	4.70
	For each ventilation system which is not a portion of any heating or air-conditioning system authorized by a permit.	6.50	
	For the installation of each hood which is served by mechanical exhaust, including the ducts for such hood.	6.50	
	For each fire damper installed in an existing system.	4.50	
OTHER INSPECTIONS AND FEES:			
	Inspections outside of normal business hours (minimum charge - three hours).	25.00 per hour	
	Reinspection fee assessed under provisions of TABLE 3-A of the Uniform Building Code = \$15.00 EACH.	15.00 each	
	Inspections for which no fee is specifically indicated (minimum charge - one-half hour).	30.00 per hour	
	Additional plan review required by changes, additions or revisions to approved plans (minimum charge - two hours).	30.00 per hour	
	Mechanical permit fees may be computed the same as building permit fees by using the cost of installation for valuation amount when such work is not included in the above schedule.		
	Gas piping which is directly related and necessary to the repair or replacement of heating, air conditioning, or refrigeration systems not exceeding 500,000 B.T.U.H.	6.00	

2310-2405

RECEIPT

0002

A/C 361.45

CHECK 361.45

B449A000 17:06

06/26/92

I hereby certify that I have carefully examined and read the above application; that the same is true and correct; and that the work herein described is to be done in accordance with all the provisions of the applicable Ordinances of the City of Las Vegas, Nevada and the State Laws, whether herein specified or not.

Boulder City A/C Inc.
SIGNED CONTRACTOR MASTER CARD NO.
BY [Signature] DATE 6/26/92
BUILDING DEPT.

PERMIT FEE 36.20

TOTAL FEES 38.73

MUST BE MACHINE VALIDATED

Permit Expires 180 Days After Abandonment of Work

CITY OF LAS VEGAS, NEVADA

PERMIT NO. 92-146249

DEPARTMENT OF BUILDING AND SAFETY
PHONE 386-6251

FOR INSPECTIONS, CALL 799-2071

BUILDING PERMIT

FOR: Single Family Dwelling; Remodel
Additions, Misc. Residential Construction

LOG NO. & AREA P-190

DATE

CONST. VAL \$ 37,000

ADDRESS OF CONSTRUCTION 2565 Silver Shadow Drive OWNER Metropolitan Development PHONE 795-2295

LOT(s) 16 BLOCK 1 SUBDIVISION Metropolitan's Sontera ZONE R-PD10

PROPOSED CONSTRUCTION SFD USE Residence

THIS PERMIT FOR BLDG. ☒ A/C ☐ ELEC. ☐ PLBG. ☐ OTHER PERMITS REQD.: FENCE ☐ OFF SITE ☐ SWIM POOL ☐

FLOOR AREA BSMT 1ST 1217 2ND GARAGE 421 PORCH TOTAL 1638

CONTRACTOR Metropolitan Development STATE LICENSE NO. 0024260 CITY LICENSE NO. C11G64216382

ARCHITECT ENGINEER

MASTER PLUMBER/CONTRACTOR MASTER ELECTRICIAN/CONTRACTOR

OTHER INSPECTIONS AND FEES

1. Inspections outside of normal business hours = \$30.00 per hour (minimum charge three hours).
2. Re-inspection fee during normal business hours assessed under provisions of TABLE 3-A of the Uniform Building Code = \$30.00 per hour.
3. Inspections during normal business hours for which no fee is specifically indicated = \$30.00 per hour (minimum charge one half hour).
4. Additional plan review required by changes, additions, or revisions to approved plans = \$30.00 per hour (minimum charge two hours).

CONDITIONS OF THE PERMIT:

1. I agree to call the City Building Department for inspections before concrete is poured, before rough wiring, electrical, plumbing, framing is covered. Also for air conditioning, drywall and sheathing inspection.
2. I agree that when the job is completed that I will call for final inspection before occupancy.
3. I agree to perform all construction in accordance with City Ordinances and Building Codes.
4. The Contractor's signature below denotes authority from the owner to sign in his behalf and that the owner is aware of all requirements of this application and permit. Separate permits must be taken out for work outlined above this agreement.
5. I have read and understand the contents of this application and permit; I hereby state that the information I have supplied on this application is true and correct.
6. Approval for the work under this permit will be given only after refuse and debris have been removed from job site and public right of way.
7. 24 HOUR MINIMUM NOTICE REQUIRED FOR INSPECTIONS.

BY: Metropolitan Development
I HEREBY DECLARE THAT I AM THE LEGAL OWNER OF THE ABOVE PROPERTY OWNERBY: *Tracy Shady*
AGENT

I hereby certify that I have reviewed this application and the proposed plans and have found that the proposed development meets the requirements of the City of Las Vegas Flood Hazard Reduction Ordinance for the issuance of this Development Permit.

LAND DEVELOPMENT AND FLOOD CONTROL ENGINEER

DATE

PLANNING DEPT.

DATE

BUILDING DEPT.

DATE

PLUMBING		FEE
WATER DISTRIBUTION	6.00	
SEWER SYSTEM - NEW OR MODIFICATION	10.00	
FIXTURES - WATER SOFTENER, H.W. HEATER	2.00	
GARBAGE DISPOSAL - WASHER	2.00	
FUEL PIPING	6.00	
IRRIGATION SYSTEM	8.00	
MISC.		
2310 - 2433	TOTAL	
AIR CONDITIONING		FEE
NEW UNIT - 3 TON = 9.00 OVER = 16.50		
FURNACE TO 100,000/9.00 OVER/11.00		
VAPORATIVE COOLER	6.50	
VENTILATION FAN	2.35	
2310 - 2435	TOTAL	

ELECTRICAL

FEE

RECEPTACLE _____ SWITCH _____	.40
EACH LIGHT FIXTURE OR SOCKET _____	.30
SPECIAL OUTLET, APPLIANCE ETC.	.70
SERVICE/PANEL - SUB/3.00 - 200A/6.00 - 400A/12.50	
A.C. UNIT OR MOTORS	3.00
2310 - 2432	TOTAL
MISC.	

2310 - 2431 PLAN REVIEW

2310 - 2401 BLDG. PERMIT

7.143 - 2973 SEWER CONNECTION

6122 - 3352 TORTOISE

- 2897 P.I.F.

88100-1232 TRANSPORT

TOTAL FEES

/0

281

1100

500

1891

SPECIAL CONDITIONS:

Plan AR

RECEIPT

MUST BE MACHINE VALIDATED

PERMIT NO.

Permit Expires 180 Days After Abandonment of Work

CITY OF LAS VEGAS, NEVADA

PERMIT NO. 92-152104

Lot 16

DEPARTMENT OF BUILDING AND SAFETY
PHONE 229-6251

FOR INSPECTIONS, CALL 229-2071

ELECTRICAL PERMIT

PLAN CHECK NO.

P-245 T-190

DATE

7-8-92

CONST. VAL. \$

ADDRESS OF
CONSTRUCTION

2565 Silver Shadow Dr

OWNER

Metropolitan Homes

CONTRACTOR

Murphy Electric

STATE
LICENSE NO.

29187

CITY
LICENSE NO.C-11-03158-2
040306

(PRINT NAME OF MASTER ELECTRICIAN)

Joseph A Murphy

MASTER CARD NO.

0426

CONTRACTOR PHONE

253-7668

PROPOSED CONSTRUCTION:

ELECTRIC
PERMIT NO.Approval for the work under this permit will be given only after refuse
and debris have been removed from job site and public right of way.

UNITS	DESCRIPTION	FEE	TOTAL
1	PERMIT ISSUANCE		
1	For Issuing Each Permit	10.70	10.70
	Supplemental Fee	4.85	
	APPLIANCE CHARGE		
	Residential or General Commercial		
60	Receptacle _____ Switch _____	.45	27.00
25	Each Light Fixture, Socket, or Exit Light, Smoke Detector or Exhaust Fan.	.35	8.75
8	Each OUTLET FOR SPECIAL PURPOSE: Dishwasher, Garbage Grinder, Trash Compactor, G.F.I., Clothes Washer, Dryer, Electric Range, Ovens, Water Heater, Space Heater, Blast Coil Heater, (PER K.W.), Mercury Lamp, Quartz Lamp, Sodium Lamp, 20AMP Sign Circuit	.75	6.00
	X-Ray Unit	10.70	
	Area Lighting (First 3,000 Watts)	8.60	
	Each Additional 1,000 Watts	3.25	
	MOTORS (1 H.P. AND OVER) TRANSFORMERS, ELEVATORS, WELDERS, GENERATORS, CHILLERS, SIGNS AND A/C UNITS (OVER 5 TONS)		
	First H.P. or Ton For each Unit	3.25	
	First KVA For Each Unit	3.25	
	Each Additional H.P., Ton or KVA up to 50	.55	
	Each Additional H.P., Ton or KVA over 50	.40	
	Temporary power or Pole.	6.45	
	ELECTRIC SERVICE OR MAIN DISCONNECT		
1	Up to 200 AMP	6.45	6.45
	400 AMP And 600 AMP	13.40	
	Over 600 AMP To 1200 AMP	26.75	
	Over 1200 AMP	53.50	
	Each Additional Meter Socket	.55	
	Sub Panel, Motor Control Center Disconnect Switch, Transfer Switch (Each)	3.25	
	Swimming Pool (Residential)	21.40	
	Swimming Pool (Semi-Public)	32.10	
	Spas	8.60	
	Recreational Vehicle Spaces (Each)	3.25	

UNITS	DESCRIPTION	FEE	TOTAL
	Busways-Trolley or Plug-in (Ea. 100 Ft.)	3.25	
	Gas Pumps, Dispensers (Each)	3.25	
1	Permanent A/C Unit (5 Tons or Less)	3.25	3.25
1	Each Air Handler	1.10	1.10
	RESIDENTIAL LOW VOLTAGE INSTALLATIONS		
	Speaker Outlets (Each)	.35	
	Signal or Alarm Outlets (Each)	.35	
	Amplifiers	2.15	
	Control Panel	.55	
	TV Master System	.35	
3	Telephone or Computer Outlet	.35	1.05
	OTHER INSPECTIONS AND FEES: INCLUDES ISSUANCE FEES WHEN APPLICABLE		
	Inspections outside of normal business hours (minimum charge — three hours)	30.00 per hour	
	Reinspection fee assessed under provisions of TABLE 3-A of the Uniform Building Code = \$30.00 EACH.	30.00 each	
	Inspections for which no fee is specifically indicated (minimum charge — one-half hour).	30.00 per hour	
	Additional plan review required by changes, additions or revisions to approved plans (minimum charge — one-half hour). After work hours — \$30.00 per hour — minimum 1 hour.	30.00 per hour	
	Starter Permit	50.00	
	CONTRACT PRICE OR COST OF INSTALLATION		
	Commercial — Burglar Alarms		
	— Music Systems		
	— Data Processing		
	— Communication		
	Conduit Only—Contract Price		
	All Misc. Electric		

Electrical permit fees may be computed
the same as building permit fees by
using the cost of installation for valuation
amount when such work is not included
in the above schedule.

RECEIPT

2310-2432

I hereby certify that I have carefully examined and read the above application; that the
same is true and correct; and that the work herein described is to be done in accordance
with all the provisions of the applicable Ordinances of the City of Las Vegas, Nevada and
the State Laws, whether herein specified or not.

SIGNED HOMEOWNER, CONTRACTOR

PERMIT
FEE

64.30

LESS
STARTER PERMITTOTAL
FEES

PERMIT NO.

MUST BE MACHINE VALIDATED

Permit Expires 180 Days After Abandonment of Work

CITY OF LAS VEGAS, NEVADA

DEPARTMENT OF BUILDING AND SAFETY
PHONE 229-6251

FOR



091221

NO. 92-152104

ELECTRICAL PERMIT

Lot 16

PLAN CHECK NO.

P-245 T-190

DATE

7-8-92

CONST. VAL. \$

ADDRESS OF
CONSTRUCTION

2565 Silver Shadow Dr

OWNER

Metropolitan Homes

CONTRACTOR

Murphy Electric

STATE
LICENSE NO.

29187

CITY
LICENSE NO.C-11-03158-2
040306

(PRINT NAME OF MASTER ELECTRICIAN)

Joseph A Murphy

MASTER CARD NO.

0426

CONTRACTOR PHONE

253-7668

PROPOSED CONSTRUCTION:

ELECTRIC
PERMIT NO.Approval for the work under this permit will be given only after refuse
and debris have been removed from job site and public right of way.

UNITS	DESCRIPTION	FEE	TOTAL
1	PERMIT ISSUANCE		
1	For Issuing Each Permit	10.70	10.70
	Supplemental Fee	4.85	
	APPLIANCE CHARGE		
	Residential or General Commercial		
60	Receptacle _____ Switch _____	.45	27.00
25	Each Light Fixture, Socket, or Exit Light, Smoke Detector or Exhaust Fan	.35	8.75
8	EACH OUTLET FOR SPECIAL PURPOSE: Dishwasher, Garbage Grinder, Trash Compactor, G.F.I., Clothes Washer, Dryer, Electric Range, Ovens, Water Heater, Space Heater, Blast Coil Heater, (PER K.W.), Mercury Lamp, Quartz Lamp, Sodium Lamp, 20AMP Sign Circuit	.75	6.00
	X-Ray Unit	10.70	
	Area Lighting (First 3,000 Watts)	8.60	
	Each Additional 1,000 Watts	3.25	
	MOTORS (1 H.P. AND OVER) TRANSFORMERS, ELEVATORS, WELDERS, GENERATORS, CHILLERS, SIGNS AND A/C UNITS (OVER 5 TONS)		
	First H.P. or Ton For each Unit	3.25	
	First KVA For Each Unit	3.25	
	Each Additional H.P., Ton or KVA up to 50	.55	
	Each Additional H.P., Ton or KVA over 50	.40	
	Temporary power or Pole	6.45	
	ELECTRIC SERVICE OR MAIN DISCONNECT		
1	Up to 200 AMP	6.45	6.45
	400 AMP And 600 AMP	13.40	
	Over 600 AMP To 1200 AMP	26.75	
	Over 1200 AMP	53.50	
	Each Additional Meter Socket	.55	
	Sub Panel, Motor Control Center Disconnect Switch, Transfer Switch (Each)	3.25	
	Swimming Pool (Residential)	21.40	
	Swimming Pool (Semi-Public)	32.10	
	Spas	8.60	
	Recreational Vehicle Spaces (Each)	3.25	

UNITS	DESCRIPTION	FEE	TOTAL
	Busways-Trolley or Plug-in (Ea. 100 Ft.)	3.25	
	Gas Pumps, Dispensers (Each)	3.25	
1	Permanent A/C Unit (5 Tons or Less)	3.25	3.25
1	Each Air Handler	1.10	1.10
	RESIDENTIAL LOW VOLTAGE INSTALLATIONS		
	Speaker Outlets (Each)	.35	
	Signal or Alarm Outlets (Each)	.35	
	Amplifiers	2.15	
	Control Panel	.55	
	TV Master System	.35	
3	Telephone or Computer Outlet	.35	1.05
	OTHER INSPECTIONS AND FEES: INCLUDES ISSUANCE FEES WHEN APPLICABLE		
	Inspections outside of normal business hours (minimum charge — three hours)	30.00 per hour	
	Reinspection fee assessed under provisions of TABLE 3-A of the Uniform Building Code = \$30.00 EACH.	30.00 each	
	Inspections for which no fee is specifically indicated (minimum charge — one-half hour).	30.00 per hour	
	Additional plan review required by changes, additions or revisions to approved plans (minimum charge — one-half hour). After work hours — \$30.00 per hour — minimum 1 hour.	30.00 per hour	
	Starter Permit	50.00	
	CONTRACT PRICE OR COST OF INSTALLATION		
	Commercial — Burglar Alarms		
	— Music Systems		
	— Data Processing		
	— Communication		
	Conduit Only—Contract Price		
	All Misc. Electric		

I hereby certify that I have carefully examined and read the above application; that the same is true and correct; and that the work herein described is to be done in accordance with all the provisions of the applicable Ordinances of the City of Las Vegas, Nevada and the State Laws, whether herein specified or not.

SIGNED HOMEOWNER, CONTRACTOR

BUILDING DEPT.

DATE

PERMIT
FEE

64.30

LESS
STARTER PERMITTOTAL
FEES

PERMIT NO.

MUST BE MACHINE VALIDATED

Permit Expires 180 Days After Abandonment of Work

CITY OF LAS VEGAS, NEVADA

DEPARTMENT OF BUILDING AND SAFETY
PHONE 229-6251

NO.

92-146897

PLUMBING PERMIT

LOG NO. & AREA

T-~~215~~ 190

DATE

CONST. VAL. \$

ADDRESS OF
CONSTRUCTION

2505 Silver Shadow

OWNER

Metropolitan Dev.

PHONE

739-7909

CONTRACTOR

Executive Plumbing

STATE

LICENSE NO.

25298

CITY

LICENSE NO.

C11-04056-2
047679

LOT(s)

16

BLOCK

1

SUBDIVISION

Seasons (Capriana)

ZONE

PROPOSED CONSTRUCTION:

Single Family

USE:

PLUMBING
PERMIT NO.Approval for the work under this permit will be given only after refuse
and debris have been removed from job site and public right of way.

UNITS	DESCRIPTION	FEE	TOTAL
PERMIT ISSUANCE			
1	For Issuing Each Permit	10.70	10.70
	For Issuing Each Supplemental Permit	4.85	
FIXTURE CHARGE			
4	Bathtub, Shower, Lavatory, Toilet, Urinal	EA. 2.15	10.70
1	Floor Drain, Floor Sink, Wash Tray, Sink	EA. 2.15	2.15
3	Garbage Disposal; Clothes Washer, Dishwasher (residential)	EA. 2.15	6.45
	Garbage Disposal (commercial)	EA. 8.60	
	Clothes Washer, Dishwasher (commercial)	EA. 2.15	
1	Clothes Dryer (gas) (venting)	2.15	2.15
	Dental Unit	8.60	
	Drinking Fountain	2.15	
1	Refrigerator - Ice Maker, Water Dispenser	2.15	2.15
	Any other water using equipment, Attached Coffee Makers, Ice Makers	2.15	
1	Hot Water Heater (Gas or Electric)	EA. 2.15	2.15
SEWER SYSTEM			
1	New, Replacement, Modification, or Any Drainage Work	10.70	10.70
	Grease or Sand Trap or Interceptor	2.15	
	Trailer Park (rental parks)	5.35	
WATER SOFTENERS			
	Non Permanent Type (rental)	2.15	
	Permanent Type (connected to drain)	2.15	
WATER DISTRIBUTION SYSTEM			
1	Single Family Dwelling	6.45	6.45
	Multi-Family Dwelling	6.45	
	Plus Each Dwelling Unit	3.25	
	Commercial Building per floor	3.25	
	Plus Each Unit (leased space or office)	2.15	
	Hotel or Motel	8.60	
	Plus Each Unit	3.25	
	Trailer Park	32.10	
	Plus Each Space	2.15	
	Irrigation Single Family Dwelling	8.60	
	Irrigation Commercial Fee Based on Building Code Valuation Chart Construction Valuation		

UNITS	DESCRIPTION	FEE	TOTAL
FUEL PIPING SYSTEM			
1	Single Family Dwelling	6.45	6.45
	Multi-Family Dwelling	10.70	
	Plus Each Unit	2.15	
	Commercial Building (per floor)	6.45	
	Plus Each Unit (leased space or office)	6.45	
	Medium Pressure System (Plan Check)	12.85	
5	Each Gas Appliance (Any Type)	2.15	10.75
	Steam Boilers	5.60	
SOLAR ENERGY SYSTEMS			
	Collectors (including piping) (per collector)	5.60	
	Storage Tanks (each)	5.60	
PIPELINE CONTRACT			
	For Onsite Sewer, Gas or Water Contract Value. Fee based on Building Code Permit Valuation Chart.		
OTHER INSPECTIONS AND FEES:			
	Inspections outside of normal business hours (minimum charge—three hours)	25.00 per hour	
	Under provisions of Table 3-A of the Uniform Building Code, work which has been inspected once and not approved may be subject to a Reinspection Fee not less than \$30.00 per each inspection during business hours.	30.00 each	
	Additional plan review required by changes. Additions to or revisions to approved plans (minimum charge two hours).	30.00 per hour	
	Plumbing permit fees may be computed the same as building permit fees by using the cost of installation for valuation amount when such work is not included in the above schedule.		
	Construction Valuation		

FOR INSPECTIONS
CALL 229-2071SEWER # 7114-3654
CONNECTION

RECEIPT

I hereby certify that I have carefully examined and read the above application; that the same is true and correct; and that the work herein described is to be done in accordance with all the provisions of the applicable Ordinances of the City of Las Vegas, Nevada and the State Laws, whether herein specified or not.

SIGNED

CONTRACTOR

MASTER CARD NO.

BY

Registered Master Plumber, Spec. Cont'r. or Owner

BUILDING DEPT.

DATE

FIXTURES: X

FEE

2310-2403

PERMIT
FEETOTAL
FEES

7300

PERMIT NO.

MUST BE MACHINE VALIDATED

CITY OF LAS VEGAS, NEVADA

DEPARTMENT OF BUILDING AND SAFETY
PHONE 386-6251

MIT NO.

92-150761

071

AIR CONDITIONING PERMIT

LOG NO. & AREA 190

DATE 6-26-92

CONST. VAL. \$

ADDRESS OF
CONSTRUCTION

2565 Silver Shadow DR

OWNER

Metropolitan Home

PHONE 293-4436

CONTRACTOR

Boulder City A/C Inc.

STATE

LICENSE NO.

017286

CITY

LICENSE NO.

023624

LOT(s)

116

BLOCK

1

SUBDIVISION

CAPRIANA PHTV - SONTERA

ZONE:

PROPOSED CONSTRUCTION

Residence

USE:

Approval for the work under this permit will be given only after refuse
and debris have been removed from job site and public right of way.

UNITS	DESCRIPTION	FEE	TOTAL
PERMIT ISSUANCE			
1	For the issuance of each permit.	15.00	15.00
	For issuing each supplemental permit.	4.50	
UNIT FEE SCHEDULE			
	For the installation or relocation of each forced-air or gravity-type furnace or burner, including ducts and vents attached to such appliance, up to and including 100,000 Btu/h.	9.00	
	For the installation or relocation of each forced-air or gravity-type furnace or burner, including ducts and vents attached to such appliance over 100,000 Btu/h.	11.00	
	For the installation or relocation of each floor furnace, including vent.	9.00	
	For the installation or relocation of each suspended heater, recessed wall heater or floor-mounted unit heater.	9.00	
	For the installation, relocation or replacement of each appliance vent installed and not included in an appliance permit.	4.50	
	For the repair of, alteration of, or addition to each heating appliance, refrigeration unit, cooling unit, absorption unit, or each heating, cooling absorption, or evaporative cooling system, including installation of controls regulated by this code.	9.00	
3	For the installation or relocation of each boiler or compressor to and including three tons, or each absorption system to and including 100,000 Btu/h.	9.00	27.00
1	For the installation or relocation of each boiler or compressor over three tons to and including 15 tons, or each absorption system over 100,000 Btu/h and including 500,000 Btu/h.	16.50	16.50
	For the installation or relocation of each boiler or compressor over 15 tons to and including 30 tons, or each absorption system over 500,000 Btu/h to and including 1,000,000 Btu/h.	22.50	
	For the installation or relocation of each boiler or compressor over 30 tons to and including 50 tons, or for each absorption system over 1,000,000 Btu/h to and including 1,750,000 Btu/h.	33.50	
	For the installation or relocation of each boiler or refrigeration compressor over 50 tons, or each absorption system over 1,750,000 Btu/h.	56.00	

UNITS	DESCRIPTION	FEE	TOTAL
	For each air-handling unit to and including 10,000 cubic feet per minute, including ducts attached thereto. Note: This fee shall not apply to an air-handling unit which is a portion of a factory-assembled appliance, cooling unit, evaporative cooler or absorption unit for which a permit is required elsewhere in this code.	6.50	
	For each air-handling unit over 10,000 cfm.	11.00	
	For each evaporative cooler other than portable type.	6.50	
2	For each ventilation fan.	COMMERCIAL 4.50 RESIDENTIAL 2.35	4.70
	For each ventilation system which is not a portion of any heating or air-conditioning system authorized by a permit.	6.50	
	For the installation of each hood which is served by mechanical exhaust, including the ducts for such hood.	6.50	
	For each fire damper installed in an existing system.	4.50	
OTHER INSPECTIONS AND FEES:			
	Inspections outside of normal business hours (minimum charge — three hours.)	25.00 per hour	
	Reinspection fee assessed under provisions of TABLE 3-A of the Uniform Building Code = \$15.00 EACH.	15.00 each	
	Inspections for which no fee is specifically indicated (minimum charge — one-half hour).	30.00 per hour	
	Additional plan review required by changes, additions or revisions to approved plans (minimum charge — two hours).	30.00 per hour	
	Mechanical permit fees may be computed the same as building permit fees by using the cost of installation for valuation amount when such work is not included in the above schedule.		
	Gas piping which is directly related and necessary to the repair or replacement of heating, air conditioning, or refrigeration systems not exceeding 500,000 B.T.U.H.	6.00	

2310-2405

RECEIPT

0002

A/C 361.45

CHK 361.45

8449A000 17:06

06/26/92

I hereby certify that I have carefully examined and read the above application; that the same is true and correct; and that the work herein described is to be done in accordance with all the provisions of the applicable Ordinances of the City of Las Vegas, Nevada and the State Laws, whether herein specified or not.

SIGNED Boulder City A/C Inc. CONTRACTOR MASTER CARD NO.
Quinn M. Huxar SPEC. CONTR. OR OWNER
 BY AS DATE 6/26/92
 BUILDING DEPT.

PERMIT FEE 36.20

TOTAL FEES 38.73

MUST BE MACHINE VALIDATED

Permit Expires 180 Days After Abandonment of Work

DEPARTMENT OF BUILDING & SAFETY / CITY OF LAS VEGAS

☒ PERMIT NUMBER 92-146249		☒ INSPECTION NUMBER 3		
JOB ADDRESS 2565 SILVER SHADOW DR				
LOT NO. 16	BLOCK NO. 1	SUBDIVISION NAME SONTERRA		
FIRE DEPT. MAP NO. -	JOB PHONE 795-2295	CALL-IN DATE 05/20/92	CALL-IN TIME 12:23	SCHEDULE DATE 05/21/92
INSPECTOR NO. 67	INSPECTOR NAME JEFF CARSON			
INSPECTION REQUESTED FOOTING, LAYOUT, REBAR, ZONING (101)				

Property lines and setbacks verified by:
 Tom Whittaker MDC

☐ PARTIAL INSPECTION	☐ PARTIAL APPROVAL (P)	PARTIAL DESCRIPTION		
☒ APPROVED (A)	☐ STOP WORK (S)	☐ COMMENTS (C)	☐ TEMPORARY APPROVAL (T) - UNTIL	☐ HOLD (H)
☐ REJECTED (R)	REINSPECTION REQUIRED - CALL *229-2071			☐ PERMIT REQUIRED
☐ REFEE (F)	REINSPECTION FEE REQUIRED - PAY AT CITY HALL 3RD FLOOR - 400 E. STEWART STREET.			
INSPECTOR SIGNATURE <i>Jeff Carson</i>		INSPECTION DATE 5-21-92		
☐ PROJECT COMPLETE	BRING HARD CARD WITH FIRE, QUALITY CONTROL & PLANNING APPROVALS SIGNED OFF TO BLDG & SAFETY FOR C. OF O. ISSUANCE (Commercial Only)			
IF YOU HAVE ANY QUESTIONS ON THIS INSPECTION, YOU MAY CALL THE INSPECTOR FROM 7:00 A.M. - 7:15 A.M. OR 2:45 P.M. - 3:00 P.M. AT				229-6765

For Additional Assistance Call * 229-6251. See Reverse Side For Inspection Types.

DEPARTMENT OF BUILDING & SAFETY CITY OF LAS VEGAS

H	PERMIT NUMBER	92-146249	INSPECTION NUMBER	12
JOB ADDRESS 2565 SILVER SHADOW DR				
LOT NO. 16		BLOCK NO. 1	SUBDIVISION NAME SONTERRA	
FIRE DEPT. MAP NO. 2119-82	JOB PHONE 795-2295	CALL-IN DATE 06/05/92	CALL-IN TIME 08:34	SCHEDULE DATE 06/08/92
INSPECTOR NO. 61		INSPECTOR NAME JEFF CARSON		
INSPECTION REQUESTED		PRE-SLAB (105)		

FINAL

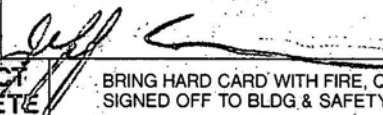
☐ PARTIAL INSPECTION	☐ PARTIAL APPROVAL (P)	PARTIAL DESCRIPTION		
☒ APPROVED (A)	☐ STOP WORK (S)	☐ COMMENTS (C)	☐ TEMPORARY APPROVAL (T) - UNTIL	☐ HOLD (H)
☐ REJECTED (R)	REINSPECTION REQUIRED - CALL * 229-2071		☐ PERMIT REQUIRED	
☐ REFEE (F)	REINSPECTION FEE REQUIRED - PAY AT CITY HALL 3RD FLOOR - 400 E. STEWART STREET.			
INSPECTOR SIGNATURE 		INSPECTION DATE 6-8-92		
☐ PROJECT COMPLETE		BRING HARD CARD WITH FIRE, QUALITY CONTROL & PLANNING APPROVALS SIGNED OFF TO BLDG & SAFETY FOR C. of O. ISSUANCE (Commercial Only)		
IF YOU HAVE ANY QUESTIONS ON THIS INSPECTION, YOU MAY CALL THE INSPECTOR FROM 7:00 A.M. - 7:15 A.M. OR 2:45 P.M. - 3:00 P.M. AT				229-6765

For Additional Assistance Call * 229-6251. See Reverse Side For Inspection Types.

DEPARTMENT OF BUILDING & SAFETY CITY OF LAS VEGAS

☐ PERMIT NUMBER	92-146249		☐ INSPECTION NUMBER	5
JOB ADDRESS 2565 SILVER SHADOW DR				
LOT NO. 16	BLOCK NO. 1	SUBDIVISION NAME SONTERRA		
FIRE DEPT. MAP NO. 2119-82	JOB PHONE 595-4069	CALL-IN DATE 07/10/92	CALL-IN TIME 09:02	SCHEDULE DATE 07/13/92
INSPECTOR NO. 61	INSPECTOR NAME JEFF CARSON			
INSPECTION REQUESTED		SHEAR (109)		

1/10/92

☐ PARTIAL INSPECTION	☐ PARTIAL APPROVAL (P)	PARTIAL DESCRIPTION		
☒ APPROVED (A)	☐ STOP WORK (S)	☐ COMMENTS (C)	☐ TEMPORARY APPROVAL (T) - UNTIL	☐ HOLD (H)
☐ REJECTED (R)	REINSPECTION REQUIRED - CALL *229-2071			☐ PERMIT REQUIRED
☐ REFEE (F)	REINSPECTION FEE REQUIRED - PAY AT CITY HALL 3RD FLOOR - 400 E. STEWART STREET.			
INSPECTOR SIGNATURE 		INSPECTION DATE 7-13-92		
☐ PROJECT COMPLETE		BRING HARD CARD WITH FIRE, QUALITY CONTROL & PLANNING APPROVALS SIGNED OFF TO BLDG. & SAFETY FOR C. OF O. ISSUANCE (Commercial Only)		
IF YOU HAVE ANY QUESTIONS ON THIS INSPECTION, YOU MAY CALL THE INSPECTOR FROM 7:00 A.M. - 7:15 A.M. OR 2:45 P.M. - 3:00 P.M. AT				229-6765

For Additional Assistance Call * 229-6251. See Reverse Side For Inspection Types.

DEPARTMENT OF BUILDING & SAFETY CITY OF LAS VEGAS

PERMIT NUMBER	92-146249		INSPECTION NUMBER	1	
JOB ADDRESS 2545 SILVER SHADOW DR					
LOT NO.	BLOCK NO.		SUBDIVISION NAME		
16	1		SONTERRA		
FIRE DEPT. MAP NO.	JOB PHONE	CALL-IN DATE	CALL-IN TIME	SCHEDULE DATE	
2119-82	595-4060	07/10/92	08:59	07/13/92	
INSPECTOR NO.	INSPECTOR NAME				
61	JEFF CARSON				
INSPECTION REQUESTED	ROOF SHEATHING (107)				

① All trusses must be stamped by mfg.

☐ PARTIAL INSPECTION	☐ PARTIAL APPROVAL (P)	PARTIAL DESCRIPTION			
☒ APPROVED (A)	☐ STOP WORK (S)	☐ COMMENTS (C)	☐ TEMPORARY APPROVAL (T)	UNTIL	☐ HOLD (H)
☐ REJECTED (R)	REINSPECTION REQUIRED - CALL * 229-2071				☐ PERMIT REQUIRED
☐ REFEE (F)	REINSPECTION FEE REQUIRED - PAY AT CITY HALL 3RD FLOOR - 400 E. STEWART STREET.				
INSPECTOR SIGNATURE <i>Jeff Carson</i>			INSPECTION DATE 7-13-92		
☐ PROJECT COMPLETE	BRING HARD CARD WITH FIRE, QUALITY CONTROL & PLANNING APPROVALS SIGNED OFF TO BLDG & SAFETY FOR C. OF O. ISSUANCE (Commercial Only)				
IF YOU HAVE ANY QUESTIONS ON THIS INSPECTION, YOU MAY CALL THE INSPECTOR FROM 7:00 A.M. - 7:15 A.M. OR 2:45 P.M. - 3:00 P.M. AT					229-6765

For Additional Assistance Call * 229-6251. See Reverse Side For Inspection Types.

DEPARTMENT OF BUILDING & SAFETY CITY OF LAS VEGAS

☐ PERMIT NUMBER	92-146249	☐ INSPECTION NUMBER	12
JOB ADDRESS 2565 SILVER SHADOW DR			
LOT NO. 16	BLOCK NO. 1	SUBDIVISION NAME SONTERRA	
FIRE DEPT. MAP NO. 2119-82	JOB PHONE 595-4069	CALL-IN DATE 07/16/92	CALL-IN TIME 11:36
SCHEDULE DATE 07/17/92			
INSPECTOR NO. 61	INSPECTOR NAME JEFF CARSON		

INSPECTION REQUESTED FRAMING (120)

① Step bottom plate at elec. service.
 ② Connect condensate drain
 ③ Seal ext. bottom plate cutouts

☐ PARTIAL INSPECTION	☐ PARTIAL APPROVAL (P)	PARTIAL DESCRIPTION	
☒ APPROVED (A)	☐ STOP WORK (S)	☐ COMMENTS (C)	☐ TEMPORARY APPROVAL (T) - UNTIL
☐ REJECTED (R)	☐ HOLD (H)		
☐ REFEE (F)	REINSPECTION FEE REQUIRED - PAY AT CITY HALL 3RD FLOOR - 400 E. STEWART STREET.		☐ PERMIT REQUIRED

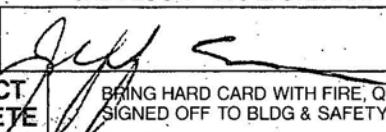
INSPECTOR SIGNATURE Jeff Carson	INSPECTION DATE 7-17-92
☐ PROJECT COMPLETE	BRING HARD CARD WITH FIRE, QUALITY CONTROL & PLANNING APPROVALS SIGNED OFF TO BLDG & SAFETY FOR C. of O. ISSUANCE (Commercial Only)

IF YOU HAVE ANY QUESTIONS ON THIS INSPECTION, YOU MAY
 CALL THE INSPECTOR FROM 7:00 A.M. - 7:15 A.M. OR 2:45 P.M. - 3:00 P.M. AT

229-6765

For Additional Assistance Call * 229-6251. See Reverse Side For Inspection Types.

DEPARTMENT OF BUILDING & SAFETY CITY OF LAS VEGAS

☒ PERMIT NUMBER		92-146249		☒ INSPECTION NUMBER		2	
JOB ADDRESS 2565 SILVER SHADOW DR							
LOT NO. 16		BLOCK NO. 1		SUBDIVISION NAME SONTERRA			
FIRE DEPT. MAP NO. 2119-82		JOB PHONE 595-4069		CALL-IN DATE 07/21/92		CALL-IN TIME 10:37	
SCHEDULE DATE 07/22/92							
INSPECTOR NO. 61		INSPECTOR NAME JEFF CARSON					
INSPECTION REQUESTED		INSULATION (123)					
☐ PARTIAL INSPECTION		☐ PARTIAL APPROVAL (P)		PARTIAL DESCRIPTION			
☒ APPROVED (A)		☐ STOP WORK (S)		☐ COMMENTS (C)		☐ TEMPORARY APPROVAL (T) - UNTIL	
☐ HOLD (H)							
☐ REJECTED (R)		REINSPECTION REQUIRED - CALL *229-2071					
☐ REFEE (F)		REINSPECTION FEE REQUIRED - PAY AT CITY HALL 3RD FLOOR - 400 E. STEWART STREET.					
☐ PERMIT REQUIRED							
INSPECTOR SIGNATURE 				INSPECTION DATE 7-22-92			
☐ PROJECT COMPLETE		BRING HARD CARD WITH FIRE, QUALITY CONTROL & PLANNING APPROVALS SIGNED OFF TO BLDG & SAFETY FOR C. of O. ISSUANCE (Commercial Only)					
IF YOU HAVE ANY QUESTIONS ON THIS INSPECTION, YOU MAY CALL THE INSPECTOR FROM 7:00 A.M. - 7:15 A.M. OR 2:45 P.M. - 3:00 P.M. AT							229-6765

For Additional Assistance Call * 229-6251. See Reverse Side For Inspection Types.

DEPARTMENT OF BUILDING & SAFETY CITY OF LAS VEGAS

K

PERMIT
NUMBER

92-146249

INSPECTION
NUMBER

13

JOB ADDRESS

2565 SILVER SHADOW DR

LOT NO.

16

BLOCK NO.

1

SUBDIVISION NAME

SONTERRA

FIRE DEPT. MAP NO.

2119-82

JOB PHONE

595-4069

CALL-IN DATE

07/23/92

CALL-IN TIME

11:38

SCHEDULE DATE

07/24/92

INSPECTOR NO.

61

INSPECTOR NAME

JEFF CARSON

INSPECTION
REQUESTED

EXTERIOR LATH/STUCCO (129)

☐ PARTIAL
INSPECTION

☐ PARTIAL
APPROVAL (P)

PARTIAL DESCRIPTION

☒ APPROVED
(A)

☐ STOP
WORK (S)

☐ COMMENTS
(C)

☐ TEMPORARY
APPROVAL (T) — UNTIL

☐ HOLD
(H)

☐ REJECTED (R) REINSPECTION REQUIRED - CALL * 229-2071

☐ REFEE (F) REINSPECTION FEE REQUIRED - PAY AT CITY HALL
3RD FLOOR - 400 E. STEWART STREET.

☐ PERMIT
REQUIRED

INSPECTOR
SIGNATURE

INSPECTION DATE

7-24-92

☐ PROJECT
COMPLETE

BRING HARD CARD WITH FIRE, QUALITY CONTROL & PLANNING APPROVALS
SIGNED OFF TO BLDG & SAFETY FOR C. OF O. ISSUANCE (Commercial Only)

IF YOU HAVE ANY QUESTIONS ON THIS INSPECTION, YOU MAY
CALL THE INSPECTOR FROM 7:00 A.M. - 7:15 A.M. OR 2:45 P.M. - 3:00 P.M. AT

229-6765

For Additional Assistance Call * 229-6251. See Reverse Side For Inspection Types.

DEPARTMENT OF BUILDING & SAFETY CITY OF LAS VEGAS



**PERMIT
NUMBER**

92-146249

**INSPECTION
NUMBER**

5

JOB ADDRESS

2565 SILVER SHADOW DR

LOT NO.

16

BLOCK NO.

1

SUBDIVISION NAME

SONTERRA

FIRE DEPT. MAP NO.

2119-82

JOB PHONE

595-4069

CALL-IN DATE

07/24/92

CALL-IN TIME

10:52

SCHEDULE DATE

07/27/92

INSPECTOR NO.

61

INSPECTOR NAME

JEFF CARSON

**INSPECTION
REQUESTED**

DRYWALL NAILING (125)

☐ PARTIAL
INSPECTION

☐ PARTIAL
APPROVAL (P)

PARTIAL DESCRIPTION

☒ APPROVED
(A)

☐ STOP
WORK (S)

☐ COMMENTS
(C)

☐ TEMPORARY
APPROVAL (T) — UNTIL

☐ HOLD
(H)

☐ REJECTED (R)

REINSPECTION REQUIRED - CALL *229-2071

☐ REFEE (F)

REINSPECTION FEE REQUIRED - PAY AT CITY HALL
3RD FLOOR - 400 E. STEWART STREET.

☐ PERMIT
REQUIRED

INSPECTOR
SIGNATURE

INSPECTION DATE

7-27-92

☒ PROJECT
COMPLETE

BRING HARD CARD WITH FIRE, QUALITY CONTROL & PLANNING APPROVALS
SIGNED OFF TO BLDG & SAFETY FOR C. OF O. ISSUANCE (Commercial Only)

IF YOU HAVE ANY QUESTIONS ON THIS INSPECTION, YOU MAY
CALL THE INSPECTOR FROM 7:00 A.M. - 7:15 A.M. OR 2:45 P.M. - 3:00 P.M. AT

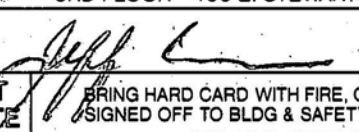
229-6765

For Additional Assistance Call * 229-6251. See Reverse Side For Inspection Types.

DEPARTMENT OF BUILDING & SAFETY CITY OF LAS VEGAS

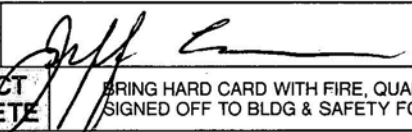
K	PERMIT NUMBER	92-146249	INSPECTION NUMBER	4
JOB ADDRESS				
2565 SILVER SHADOW DR				
LOT NO.		BLOCK NO.		SUBDIVISION NAME
16		1		SONTERRA
FIRE DEPT. MAP NO.	JOB PHONE	CALL-IN DATE	CALL-IN TIME	SCHEDULE DATE
21 9-82	595-4069	09/30/92	10:59	10/01/92
INSPECTOR NO.		INSPECTOR NAME		
61		JEFF CARSON		
INSPECTION REQUESTED				
ELEC METER TAG (133)				

E tag # 43394
30 day temp power

☐ PARTIAL INSPECTION	☐ PARTIAL APPROVAL (P)	PARTIAL DESCRIPTION		
☐ APPROVED (A)	☐ STOP WORK (S)	☐ COMMENTS (C)	☒ TEMPORARY APPROVAL (T) - UNTIL 11-1-92	☐ HOLD (H)
☐ REJECTED (R)	REINSPECTION REQUIRED - CALL * 229-2071			☐ PERMIT REQUIRED
☐ REFEE (F)	REINSPECTION FEE REQUIRED - PAY AT CITY HALL 3RD FLOOR - 400 E. STEWART STREET.			
INSPECTOR SIGNATURE		INSPECTION DATE		
		10-1-92		
☐ PROJECT COMPLETE	BRING HARD CARD WITH FIRE, QUALITY CONTROL & PLANNING APPROVALS SIGNED OFF TO BLDG & SAFETY FOR C. of O. ISSUANCE (Commercial Only)			
IF YOU HAVE ANY QUESTIONS ON THIS INSPECTION, YOU MAY CALL THE INSPECTOR FROM 7:00 A.M. - 7:15 A.M. OR 2:45 P.M. - 3:00 P.M. AT				229-6765

For Additional Assistance Call * 229-6251. See Reverse Side For Inspection Types.

DEPARTMENT OF BUILDING & SAFETY CITY OF LAS VEGAS

☒	PERMIT NUMBER	92-146249	INSPECTION NUMBER	8																			
JOB ADDRESS 2565 SILVER SHADOW DR.																							
LOT NO. 16		BLOCK NO. 1	SUBDIVISION NAME SONTERRA																				
FIRE DEPT. MAP NO. 2119-82	JOB PHONE 595-4069	CALL-IN DATE 10/16/92	CALL-IN TIME 09:33	SCHEDULE DATE 10/19/92																			
INSPECTOR NO. 61		INSPECTOR NAME JEFF CARSON																					
INSPECTION REQUESTED BUILDING FINAL (140)																							
<!-- Empty space for notes or additional information -->																							
<table border="1" style="width: 100%; border-collapse: collapse;"> <tr> <td style="width: 20%;">☐ PARTIAL INSPECTION</td> <td style="width: 20%;">☐ PARTIAL APPROVAL (P)</td> <td colspan="3">PARTIAL DESCRIPTION</td> </tr> <tr> <td>☒ APPROVED (A)</td> <td>☐ STOP WORK (S)</td> <td>☐ COMMENTS (C)</td> <td>☐ TEMPORARY APPROVAL (T) — UNTIL</td> <td>☐ HOLD (H)</td> </tr> <tr> <td>☐ REJECTED (R)</td> <td colspan="3">REINSPECTION REQUIRED - CALL * 229-2071</td> <td rowspan="2">☐ PERMIT REQUIRED</td> </tr> <tr> <td>☐ REFEE (F)</td> <td colspan="3">REINSPECTION FEE REQUIRED - PAY AT CITY HALL 3RD FLOOR - 400 E. STEWART STREET.</td> </tr> </table>					☐ PARTIAL INSPECTION	☐ PARTIAL APPROVAL (P)	PARTIAL DESCRIPTION			☒ APPROVED (A)	☐ STOP WORK (S)	☐ COMMENTS (C)	☐ TEMPORARY APPROVAL (T) — UNTIL	☐ HOLD (H)	☐ REJECTED (R)	REINSPECTION REQUIRED - CALL * 229-2071			☐ PERMIT REQUIRED	☐ REFEE (F)	REINSPECTION FEE REQUIRED - PAY AT CITY HALL 3RD FLOOR - 400 E. STEWART STREET.		
☐ PARTIAL INSPECTION	☐ PARTIAL APPROVAL (P)	PARTIAL DESCRIPTION																					
☒ APPROVED (A)	☐ STOP WORK (S)	☐ COMMENTS (C)	☐ TEMPORARY APPROVAL (T) — UNTIL	☐ HOLD (H)																			
☐ REJECTED (R)	REINSPECTION REQUIRED - CALL * 229-2071			☐ PERMIT REQUIRED																			
☐ REFEE (F)	REINSPECTION FEE REQUIRED - PAY AT CITY HALL 3RD FLOOR - 400 E. STEWART STREET.																						
INSPECTOR SIGNATURE 		INSPECTION DATE 10-19-92																					
☐ PROJECT COMPLETE BRING HARD CARD WITH FIRE, QUALITY CONTROL & PLANNING APPROVALS SIGNED OFF TO BLDG & SAFETY FOR C. of O. ISSUANCE (Commercial Only)																							
IF YOU HAVE ANY QUESTIONS ON THIS INSPECTION, YOU MAY CALL THE INSPECTOR FROM 7:00 A.M. - 7:15 A.M. OR 2:45 P.M. - 3:00 P.M. AT				229-6765																			

For Additional Assistance Call * 229-6251. See Reverse Side For Inspection Types.

DEPARTMENT OF BUILDING & SAFETY CITY OF LAS VEGAS



PERMIT
NUMBER

92-146897

INSPECTION
NUMBER

12

JOB ADDRESS

2565 SILVER SHADOW DR

LOT NO.

16

BLOCK NO.

1

SUBDIVISION NAME

SEASONS (CAPRIANA)

FIRE DEPT. MAP NO.

2119-82

JOB PHONE

595-4069

CALL-IN DATE

10/01/92

CALL-IN TIME

11:25

SCHEDULE DATE

10/02/92

INSPECTOR NO.

83

INSPECTOR NAME

JOHN LASKY

INSPECTION
REQUESTED

FINAL GAS TEST (423)

24762

☐ PARTIAL
INSPECTION

☐ PARTIAL
APPROVAL (P)

PARTIAL DESCRIPTION

☒ APPROVED
(A)

☐ STOP
WORK (S)

☐ COMMENTS
(C)

☐ TEMPORARY
APPROVAL (T) — UNTIL

☐ HOLD
(H)

☐ REJECTED (R)

REINSPECTION REQUIRED - CALL * 229-2071

☐ REFEE (F)

REINSPECTION FEE REQUIRED - PAY AT CITY HALL
3RD FLOOR - 400 E STEWART STREET.

☐ PERMIT
REQUIRED

INSPECTOR
SIGNATURE

John Lasky

INSPECTION DATE

10-2-2

☒ PROJECT
COMPLETE

BRING HARD CARD WITH FIRE, QUALITY CONTROL & PLANNING APPROVALS
SIGNED OFF TO BLDG & SAFETY FOR C. OF O. ISSUANCE (Commercial Only)

IF YOU HAVE ANY QUESTIONS ON THIS INSPECTION, YOU MAY
CALL THE INSPECTOR FROM 7:00 A.M. - 7:15 A.M. OR 2:45 P.M. - 3:00 P.M. AT

229-6765

For Additional Assistance Call * 229-6251. See Reverse Side For Inspection Types.

DEPARTMENT OF BUILDING & SAFETY CITY OF LAS VEGAS

**PERMIT
NUMBER**

92-146897

**INSPECTION
NUMBER**

11

JOB ADDRESS

2565 SILVER SHADOW DR

LOT NO.

16

BLOCK NO.

1

SUBDIVISION NAME

SEASONS (CAPRIANA)

FIRE DEPT. MAP NO.

2119-82

JOB PHONE

595-4069

CALL-IN DATE

10/01/92

CALL-IN TIME

11:25

SCHEDULE DATE

10/02/92

INSPECTOR NO.

83

INSPECTOR NAME

JOHN LASKY

**INSPECTION
REQUESTED**

FINAL PLUMBING (440)

☐ PARTIAL
INSPECTION

☐ PARTIAL
APPROVAL (P)

PARTIAL DESCRIPTION

☒ APPROVED
(A)

☐ STOP
WORK (S)

☐ COMMENTS
(C)

☐ TEMPORARY
APPROVAL (T) — UNTIL

☐ HOLD
(H)

☐ REJECTED (R)

REINSPECTION REQUIRED - CALL * 229-2071

☐ REFEE (F)

REINSPECTION FEE REQUIRED - PAY AT CITY HALL
3RD FLOOR - 400 E. STEWART STREET.

☐ PERMIT
REQUIRED

**INSPECTOR
SIGNATURE**

John Lasky

INSPECTION DATE

10-2-2

☒ **PROJECT
COMPLETE**

BRING HARD CARD WITH FIRE, QUALITY CONTROL & PLANNING APPROVALS
SIGNED OFF TO BLDG & SAFETY FOR C. of O. ISSUANCE (Commercial Only)

IF YOU HAVE ANY QUESTIONS ON THIS INSPECTION, YOU MAY
CALL THE INSPECTOR FROM 7:00 A.M. - 7:15 A.M. OR 2:45 P.M. - 3:00 P.M. AT

229-6765

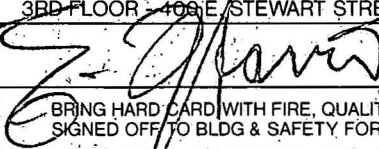
For Additional Assistance Call * 229-6251. See Reverse Side For Inspection Types.

DEPARTMENT OF BUILDING & SAFETY CITY OF LAS VEGAS

☒	PERMIT NUMBER	92-150761	INSPECTION NUMBER	8
JOB ADDRESS 2565 SILVER SHADOW DR				
LOT NO. 16		BLOCK NO. 1	SUBDIVISION NAME CAPRIANA PH V SONTERA	
FIRE DEPT. MAP NO. 2119-82	JOB PHONE 595-4069	CALL-IN DATE 10/01/92	CALL-IN TIME 11:23	SCHEDULE DATE 10/02/92
INSPECTOR NO. 83		INSPECTOR NAME JOHN LASKY		
INSPECTION REQUESTED		FINAL MECHANICAL (340)		
☐ PARTIAL INSPECTION	☐ PARTIAL APPROVAL (P)	PARTIAL DESCRIPTION		
☒ APPROVED (A)	☐ STOP WORK (S)	☐ COMMENTS (C)	☐ TEMPORARY APPROVAL (T) — UNTIL	☐ HOLD (H)
☐ REJECTED (R)	REINSPECTION REQUIRED - CALL * 229-2071		☐ PERMIT REQUIRED	
☐ REFEE (F)	REINSPECTION FEE REQUIRED - PAY AT CITY HALL 3RD FLOOR 100 E. STEWART STREET.			
INSPECTOR SIGNATURE <i>John Lasky</i>		INSPECTION DATE 10-2-92		
☒ PROJECT COMPLETE		BRING HARD CARD WITH FIRE, QUALITY CONTROL & PLANNING APPROVALS SIGNED OFF TO BLDG & SAFETY FOR C. of O. ISSUANCE (Commercial Only)		
IF YOU HAVE ANY QUESTIONS ON THIS INSPECTION, YOU MAY CALL THE INSPECTOR FROM 7:00 A.M. - 7:15 A.M. OR 2:45 P.M. - 3:00 P.M. AT				229-6765

For Additional Assistance Call * 229-6251. See Reverse Side For Inspection Types.

DEPARTMENT OF BUILDING & SAFETY CITY OF LAS VEGAS

1	PERMIT NUMBER	92-146897	INSPECTION NUMBER	4
JOB ADDRESS				
2565 SILVER SHADOW DR				
LOT NO.		BLOCK NO.		SUBDIVISION NAME
16		1		SEASONS (CAPRIANA)
FIRE DEPT. MAP NO.	JOB PHONE	CALL-IN DATE	CALL-IN TIME	SCHEDULE DATE
2119-82	595-4069	07/15/92	11:46	07/16/92
INSPECTOR NO.		INSPECTOR NAME		
83		JOHN LASKY		
INSPECTION REQUESTED		TOP OUT-WATER, GAS, WASTE (420)		
420				
☐ PARTIAL INSPECTION	☐ PARTIAL APPROVAL (P)	PARTIAL DESCRIPTION		
☒ APPROVED (A)	☐ STOP WORK (S)	☐ COMMENTS (C)	☐ TEMPORARY APPROVAL (T) - UNTIL	☐ HOLD (H)
☐ REJECTED (R)	REINSPECTION REQUIRED - CALL * 229-2071		☐ PERMIT REQUIRED	
☐ REFEE (F)	REINSPECTION FEE REQUIRED - PAY AT CITY HALL 3RD FLOOR - 400 E STEWART STREET			
INSPECTOR SIGNATURE		INSPECTION DATE		
		7/16/92		
☐ PROJECT COMPLETE	BRING HARD CARD WITH FIRE, QUALITY CONTROL & PLANNING APPROVALS SIGNED OFF TO BLDG & SAFETY FOR C. of O. ISSUANCE (Commercial Only)			
IF YOU HAVE ANY QUESTIONS ON THIS INSPECTION, YOU MAY CALL THE INSPECTOR FROM 7:00 A.M. - 7:15 A.M. OR 2:45 P.M. - 3:00 P.M. AT				229-6765

For Additional Assistance Call * 229-6251. See Reverse Side For Inspection Types.

DEPARTMENT OF BUILDING & SAFETY CITY OF LAS VEGAS

M	PERMIT NUMBER	92-150761	INSPECTION NUMBER	8
JOB ADDRESS				
2565 SILVER SHADOW DR				
LOT NO.	BLOCK NO.	SUBDIVISION NAME		
16	1	CAPRIANA PH V SONTERA		
FIRE DEPT. MAP NO.	JOB PHONE	CALL-IN DATE	CALL-IN TIME	SCHEDULE DATE
2119-82	595-4069	07/15/92	11:50	07/16/92
INSPECTOR NO.	INSPECTOR NAME			
83	JOHN LASKY			
INSPECTION REQUESTED	ROUGH MECHANICAL (320)			

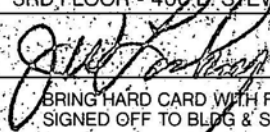
320

☐ PARTIAL INSPECTION	☐ PARTIAL APPROVAL (P)	PARTIAL DESCRIPTION		
☒ APPROVED (A)	☐ STOP WORK (S)	☐ COMMENTS (C)	☐ TEMPORARY APPROVAL (T) - UNTIL	☐ HOLD (H)
☐ REJECTED (R)	REINSPECTION REQUIRED - CALL * 229-2071			☐ PERMIT REQUIRED
☐ REFEE (F)	REINSPECTION FEE REQUIRED - PAY AT CITY HALL 3RD FLOOR - 400 E. STEWART STREET.			
INSPECTOR SIGNATURE			INSPECTION DATE	
PROJECT COMPLETE		BRING HARD CARD WITH FIRE, QUALITY CONTROL & PLANNING APPROVALS SIGNED OFF TO BLDG & SAFETY FOR C. of O. ISSUANCE (Commercial Only)		
IF YOU HAVE ANY QUESTIONS ON THIS INSPECTION, YOU MAY CALL THE INSPECTOR FROM 7:00 A.M. - 7:15 A.M. OR 2:45 P.M. - 3:00 P.M. AT				229-6765

For Additional Assistance Call * 229-6251. See Reverse Side For Inspection Types.

DEPARTMENT OF BUILDING & SAFETY CITY OF LAS VEGAS

1	PERMIT NUMBER	92-146197	INSPECTION NUMBER	22
JOB ADDRESS 2565 SILVER SHADOW DR				
LOT NO.	BLOCK NO.	SUBDIVISION NAME		
14	1	SEASONS (CAPRIANA)		
FIRE DEPT. MAP NO.	JOB PHONE	CALL-IN DATE	CALL-IN TIME	SCHEDULE DATE
2119-82	739-7309	05/27/92	14:33	05/28/92
INSPECTOR NO.		INSPECTOR NAME		
83		JOHN LASKY		
INSPECTION REQUESTED		UNDERSLAB PLUMBING (407)		

☐ PARTIAL INSPECTION	☐ PARTIAL APPROVAL (P)	PARTIAL DESCRIPTION		
☒ APPROVED (A)	☐ STOP WORK (S)	☐ COMMENTS (C)	☐ TEMPORARY APPROVAL (T) - UNTIL	☐ HOLD (H)
☐ REJECTED (R)	REINSPECTION REQUIRED - CALL * 229-2071			☐ PERMIT REQUIRED
☐ REFEE (F)	REINSPECTION FEE REQUIRED - PAY AT CITY HALL 3RD FLOOR - 400 E STEWART STREET			
INSPECTOR SIGNATURE			INSPECTION DATE	
			5-28-92	
☐ PROJECT COMPLETE	BRING HARD CARD WITH FIRE, QUALITY CONTROL & PLANNING APPROVALS SIGNED OFF TO BLDG & SAFETY FOR C. of O. ISSUANCE (Commercial Only)			
IF YOU HAVE ANY QUESTIONS ON THIS INSPECTION, YOU MAY CALL THE INSPECTOR FROM 7:00 A.M. - 7:15 A.M. OR 2:45 P.M. - 3:00 P.M. AT				229-6765

For Additional Assistance Call * 229-6251. See Reverse Side For Inspection Types.

DEPARTMENT OF BUILDING & SAFETY CITY OF LAS VEGAS

**PERMIT
NUMBER**

92-152104

**INSPECTION
NUMBER**

8

JOB ADDRESS

2565 SILVER SHADON DR

LOT NO.

16

BLOCK NO.

SUBDIVISION NAME

FIRE DEPT. MAP NO.

2119-82

JOB PHONE

595-4069

CALL-IN DATE

09/29/92

CALL-IN TIME

11:27

SCHEDULE DATE

09/30/92

INSPECTOR NO.

75

INSPECTOR NAME

RON PATTERSON

**INSPECTION
REQUESTED**

FINAL ELECTRICAL (240)

☐ PARTIAL
INSPECTION

☐ PARTIAL
APPROVAL (P)

PARTIAL DESCRIPTION

☒ APPROVED
(A)

☐ STOP
WORK (S)

☐ COMMENTS
(C)

☐ TEMPORARY
APPROVAL (T) — UNTIL

☐ HOLD
(H)

☐ REJECTED (R)

REINSPECTION REQUIRED - CALL * 229-2071

☐ REFEE (F)

REINSPECTION FEE REQUIRED - PAY AT CITY HALL
3RD FLOOR - 400 E. STEWART STREET.

☐ PERMIT
REQUIRED

**INSPECTOR
SIGNATURE**

R. Patterson

INSPECTION DATE

9-30-92

☒ **PROJECT
COMPLETE**

BRING HARD CARD WITH FIRE, QUALITY CONTROL & PLANNING APPROVALS
SIGNED OFF TO BLDG & SAFETY FOR C. of O. ISSUANCE (Commercial Only)

IF YOU HAVE ANY QUESTIONS ON THIS INSPECTION, YOU MAY
CALL THE INSPECTOR FROM 7:00 A.M. - 7:15 A.M. OR 2:45 P.M. - 3:00 P.M. AT

229-6769

For Additional Assistance Call * 229-6251. See Reverse Side For Inspection Types.

DEPARTMENT OF BUILDING & SAFETY CITY OF LAS VEGAS

1	PERMIT NUMBER	92-152104	INSPECTION NUMBER	8
JOB ADDRESS				
2565 SILVER SHADOW DR				
LOT NO.		BLOCK NO.		SUBDIVISION NAME
16				
FIRE DEPT. MAP NO.	JOB PHONE	CALL-IN DATE	CALL-IN TIME	SCHEDULE DATE
2119-82	595-4069	09/29/92	11:27	09/30/92
INSPECTOR NO.		INSPECTOR NAME		
75		RON PATTERSON		
INSPECTION REQUESTED		FINAL ELECTRICAL (240)		

☐ PARTIAL INSPECTION	☐ PARTIAL APPROVAL (P)	PARTIAL DESCRIPTION		
☒ APPROVED (A)	☐ STOP WORK (S)	☐ COMMENTS (C)	☐ TEMPORARY APPROVAL (T) — UNTIL	☐ HOLD (H)
☐ REJECTED (R)	REINSPECTION REQUIRED - CALL *229-2071			☐ PERMIT REQUIRED
☐ REFEE (F)	REINSPECTION FEE REQUIRED - PAY AT CITY HALL 3RD FLOOR - 400 E. STEWART STREET.			
INSPECTOR SIGNATURE		INSPECTION DATE		
<i>R. Patterson</i>		9-30-92		
☒ PROJECT COMPLETE		BRING HARD CARD WITH FIRE, QUALITY CONTROL & PLANNING APPROVALS SIGNED OFF TO BLDG & SAFETY FOR C. OF O. ISSUANCE (Commercial Only)		
IF YOU HAVE ANY QUESTIONS ON THIS INSPECTION, YOU MAY CALL THE INSPECTOR FROM 7:00 A.M. - 7:15 A.M. OR 2:45 P.M. - 3:00 P.M. AT				229-6769

For Additional Assistance Call * 229-6251. See Reverse Side For Inspection Types.

DEPARTMENT OF BUILDING & SAFETY CITY OF LAS VEGAS

1	PERMIT NUMBER	92-152104	INSPECTION NUMBER	5
JOB ADDRESS 2545 SILVER SHADOW DR				
LOT NO. 16		BLOCK NO.		SUBDIVISION NAME
FIRE DEPT. MAP NO. -	JOB PHONE 253-7668	CALL-IN DATE 07/19/92	CALL-IN TIME 10:26	SCHEDULE DATE 07/13/92
INSPECTOR NO. 7273	INSPECTOR NAME BOB SMITH			
INSPECTION REQUESTED		ROUGH ELECTRICAL (220)		
☐ PARTIAL INSPECTION	☐ PARTIAL APPROVAL (P)	PARTIAL DESCRIPTION		
☒ APPROVED (A)	☐ STOP WORK (S)	☐ COMMENTS (C)	☐ TEMPORARY APPROVAL (T) - UNTIL	☐ HOLD (H)
☐ REJECTED (R)	REINSPECTION REQUIRED - CALL *229-2071		☐ PERMIT REQUIRED	
☐ REFEE (F)	REINSPECTION FEE REQUIRED - PAY AT CITY HALL 3RD FLOOR - 400 E. STEWART STREET			
INSPECTOR SIGNATURE <i>R. Patterson</i>			INSPECTION DATE 7-13-92	
☐ PROJECT COMPLETE	BRING HARD CARD WITH FIRE, QUALITY CONTROL & PLANNING APPROVALS SIGNED OFF TO BLDG & SAFETY FOR C. of O. ISSUANCE (Commercial Only)			
IF YOU HAVE ANY QUESTIONS ON THIS INSPECTION, YOU MAY CALL THE INSPECTOR FROM 7:00 A.M. - 7:15 A.M. OR 2:45 P.M. - 3:00 P.M. AT				229-6765

For Additional Assistance Call * 229-6251. See Reverse Side For Inspection Types.

DEPARTMENT OF BUILDING & SAFETY CITY OF LAS VEGAS

PERMIT
NUMBER

92-146249

INSPECTION
NUMBER

4

JOB ADDRESS

2565 SILVER SHADOW DR

LOT NO.

16

BLOCK NO.

1

SUBDIVISION NAME

SONTERRA

FIRE DEPT. MAP NO.

2119-82

JOB PHONE

595-4069

CALL-IN DATE

09/30/92

CALL-IN TIME

10:59

SCHEDULE DATE

10/01/92

INSPECTOR NO.

61

INSPECTOR NAME

JEFF CARSON

INSPECTION
REQUESTED

ELEC METER TAG (133)

E tag # 43394

30 day temp power

☐ PARTIAL
INSPECTION

☐ PARTIAL
APPROVAL (P)

PARTIAL DESCRIPTION

☐ APPROVED
(A)

☐ STOP
WORK (S)

☐ COMMENTS
(C)

☒ TEMPORARY
APPROVAL (T) - UNTIL 11-1-92

☐ HOLD
(H)

☐ REJECTED (R)

REINSPECTION REQUIRED - CALL * 229-2071

☐ REFEE (F)

REINSPECTION FEE REQUIRED - PAY AT CITY HALL
3RD FLOOR - 400 E. STEWART STREET.

☐ PERMIT
REQUIRED

INSPECTOR
SIGNATURE

INSPECTION DATE

10-1-92

☐ PROJECT
COMPLETE

BRING HARD CARD WITH FIRE, QUALITY CONTROL & PLANNING APPROVALS
SIGNED OFF TO BLDG & SAFETY FOR C. of O. ISSUANCE (Commercial Only)

IF YOU HAVE ANY QUESTIONS ON THIS INSPECTION, YOU MAY
CALL THE INSPECTOR FROM 7:00 A.M. - 7:15 A.M. OR 2:45 P.M. - 3:00 P.M. AT

229-6765

For Additional Assistance Call * 229-6251. See Reverse Side For Inspection Types.

DEPARTMENT OF BUILDING & SAFETY CITY OF LAS VEGAS

 PERMIT NUMBER		92-146249		 INSPECTION NUMBER		29	
JOB ADDRESS 2565 SILVER SHADOW DR							
LOT NO. 16		BLOCK NO. 1		SUBDIVISION NAME SONTERRA			
FIRE DEPT. MAP NO. 2119-82		JOB PHONE 595-4069		CALL-IN DATE 07/20/92		CALL-IN TIME 13:51	
SCHEDULE DATE 07/21/92							
INSPECTOR NO. 61		INSPECTOR NAME JEFF CARSON					
INSPECTION REQUESTED		INSULATION (123)					

Not ready

☐ PARTIAL INSPECTION		☐ PARTIAL APPROVAL (P)		PARTIAL DESCRIPTION			
☐ APPROVED (A)		☐ STOP WORK (S)		☐ COMMENTS (C)		☐ TEMPORARY APPROVAL (T) - UNTIL	
☐ HOLD (H)							
☒ REJECTED (R)		REINSPECTION REQUIRED - CALL *229-2071				☐ PERMIT REQUIRED	
☐ REFEE (F)		REINSPECTION FEE REQUIRED - PAY AT CITY HALL 3RD FLOOR - 400 E. STEWART STREET.					
INSPECTOR SIGNATURE <i>Jeff Carson</i>						INSPECTION DATE 7-21-92	
☐ PROJECT COMPLETE		BRING HARD CARD WITH FIRE, QUALITY CONTROL & PLANNING APPROVALS SIGNED OFF TO BLDG & SAFETY FOR C. OF O. ISSUANCE (Commercial Only)					
IF YOU HAVE ANY QUESTIONS ON THIS INSPECTION, YOU MAY CALL THE INSPECTOR FROM 7:00 A.M. - 7:15 A.M. OR 2:45 P.M. - 3:00 P.M. AT							229-6765

For Additional Assistance Call * 229-6251. See Reverse Side For Inspection Types.

DEPARTMENT OF BUILDING & SAFETY CITY OF LAS VEGAS



PERMIT
NUMBER

92-146249

INSPECTION
NUMBER

5

JOB ADDRESS

2565 SILVER SHADOW DR.

LOT NO.

16

BLOCK NO.

1

SUBDIVISION NAME

SONTERRA

FIRE DEPT. MAP NO.

2119-82

JOB PHONE

595-4069

CALL-IN DATE

07/24/92

CALL-IN TIME

10:52

SCHEDULE DATE

07/27/92

INSPECTOR NO.

61

INSPECTOR NAME

JEFF CARSON

INSPECTION
REQUESTED

DRYWALL NAILING (125)

☐ PARTIAL
INSPECTION

☐ PARTIAL
APPROVAL (P)

PARTIAL DESCRIPTION

☒ APPROVED
(A)

☐ STOP
WORK (S)

☐ COMMENTS
(C)

☐ TEMPORARY
APPROVAL (T) - UNTIL

☐ HOLD
(H)

☐ REJECTED (R) REINSPECTION REQUIRED - CALL * 229-2071

☐ REFEE (F) REINSPECTION FEE REQUIRED - PAY AT CITY HALL
3RD FLOOR - 400 E. STEWART STREET.

☐ PERMIT
REQUIRED

INSPECTOR
SIGNATURE

Jeff Carson

INSPECTION DATE

7-27-92

☐ PROJECT
COMPLETE

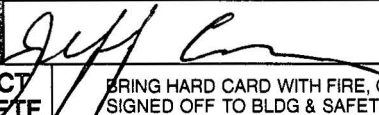
BRING HARD CARD WITH FIRE, QUALITY CONTROL & PLANNING APPROVALS
SIGNED OFF TO BLDG & SAFETY FOR C. of O. ISSUANCE (Commercial Only)

IF YOU HAVE ANY QUESTIONS ON THIS INSPECTION, YOU MAY
CALL THE INSPECTOR FROM 7:00 A.M. - 7:15 A.M. OR 2:45 P.M. - 3:00 P.M. AT

229-6765

For Additional Assistance Call * 229-6251. See Reverse Side For Inspection Types.

DEPARTMENT OF BUILDING & SAFETY CITY OF LAS VEGAS

☒ PERMIT NUMBER		92-146249		☒ INSPECTION NUMBER		13	
JOB ADDRESS							
2565 SILVER SHADOW DR							
LOT NO.		BLOCK NO.		SUBDIVISION NAME			
16		1		SONTERRA			
FIRE DEPT. MAP NO.		JOB PHONE		CALL-IN DATE		CALL-IN TIME	
2119-82		595-4069		07/23/92		11:38	
SCHEDULE DATE		07/24/92					
INSPECTOR NO.		INSPECTOR NAME					
61		JEFF CARSON					
☒ INSPECTION REQUESTED		EXTERIOR LATH/STUCCO (129)					
☐ PARTIAL INSPECTION		☐ PARTIAL APPROVAL (P)		PARTIAL DESCRIPTION			
☒ APPROVED (A)		☐ STOP WORK (S)		☐ COMMENTS (C)		☐ TEMPORARY APPROVAL (T) — UNTIL	
						☐ HOLD (H)	
☐ REJECTED (R)		REINSPECTION REQUIRED - CALL * 229-2071					☐ PERMIT REQUIRED
☐ REFEE (F)		REINSPECTION FEE REQUIRED - PAY AT CITY HALL 3RD FLOOR - 400 E. STEWART STREET.					
INSPECTOR SIGNATURE				INSPECTION DATE			
				7-24-92			
☐ PROJECT COMPLETE		BRING HARD CARD WITH FIRE, QUALITY CONTROL & PLANNING APPROVALS SIGNED OFF TO BLDG & SAFETY FOR C. of O. ISSUANCE (Commercial Only)					
IF YOU HAVE ANY QUESTIONS ON THIS INSPECTION, YOU MAY CALL THE INSPECTOR FROM 7:00 A.M. - 7:15 A.M. OR 2:45 P.M. - 3:00 P.M. AT							229-6765

HIGHLAND**PRODUCTS
INC.**43 N. 48th Ave.
Phoenix, AZ 85043
(602) 269-2561

THE INFORMATION BELOW TO BE SUPPLIED BY APPLICATOR

LOCATION Silver Shadow 2565 DATE 7-24-92
APPLICATOR RW INSPECTED _____
NAME WILLMAN'S PLASTERING, INC. PHONE # 5979227
BUILDER Metropolitan
APPLICATOR'S # 02 LOT # 1611

I hereby state that the stucco installation on this project is per manufacturer's specification and conforms to the local building requirements.

CONTRACTOR Daniel Wells

One copy to builder and one copy to building department in authority. Any misuse of this card shall invalidate any warranty, implied or otherwise. Verification of this card must be obtained by calling Highland Products, Inc., (602) 269-2561.

The following is a COPY ONLY, not to be misconstrued as an actual warranty by Highland Products, Inc.

Highland Products, Inc. warrants the Wire-Tex Stucco System for twenty (20) years from the date of the initial application to be free from any defects which seriously affect the weather resistance of the system. Should any defects occur, Highland Products, Inc. shall make a pro-rate allowance for replacement, or pay the owner the amount of the allowance. Highland Products, Inc. shall not be liable for damages or defects resulting from misuse, natural catastrophes, casualty or other cause beyond the control of Highland Products, Inc.

This warranty does not relieve the builder of his responsibilities under the Builder's Warranty required by the National Housing Act or under any provisions applicable to special housing programs such as Low Rent Public Housing.

The above warranty applies to HUD bulleting #1074.

DEPARTMENT OF BUILDING & SAFETY CITY OF LAS VEGAS

☒ PERMIT NUMBER	92-146249	☒ INSPECTION NUMBER	5
--	------------------	--	----------

JOB ADDRESS 2565 SILVER SHADOW DR				
LOT NO. 16	BLOCK NO. 1	SUBDIVISION NAME SONTERRA		
FIRE DEPT. MAP NO. 2119-82	JOB PHONE 595-4069	CALL-IN DATE 07/10/92	CALL-IN TIME 09:02	SCHEDULE DATE 07/13/92
INSPECTOR NO. 61	INSPECTOR NAME JEFF CARSON			

INSPECTION REQUESTED	SHEAR (109)
-----------------------------	--------------------

Empty area for inspection notes				
---------------------------------	--	--	--	--

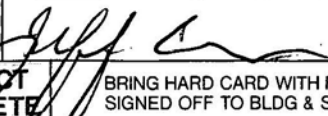
☐ PARTIAL INSPECTION	☐ PARTIAL APPROVAL (P)	PARTIAL DESCRIPTION		
☒ APPROVED (A)	☐ STOP WORK (S)	☐ COMMENTS (C)	☐ TEMPORARY APPROVAL (T) — UNTIL	☐ HOLD (H)
☐ REJECTED (R)	REINSPECTION REQUIRED - CALL *229-2071		☐ PERMIT REQUIRED	
☐ REFEE (F)	REINSPECTION FEE REQUIRED - PAY AT CITY HALL 3RD FLOOR - 400 E. STEWART STREET.			

INSPECTOR SIGNATURE 	INSPECTION DATE 7-13-92
☐ PROJECT COMPLETE	BRING HARD CARD WITH FIRE, QUALITY CONTROL & PLANNING APPROVAL'S SIGNED OFF TO BLDG & SAFETY FOR C. of O. ISSUANCE (Commercial Only)

IF YOU HAVE ANY QUESTIONS ON THIS INSPECTION, YOU MAY CALL THE INSPECTOR FROM 7:00 A.M. - 7:15 A.M. OR 2:45 P.M. - 3:00 P.M. AT **229-6765**

For Additional Assistance Call *229-6251. See Reverse Side For Inspection Types.

DEPARTMENT OF BUILDING & SAFETY / CITY OF LAS VEGAS

☒	PERMIT NUMBER	92-146249	INSPECTION NUMBER	1
JOB ADDRESS 2565 SILVER SHADOW DR				
LOT NO. 16		BLOCK NO. 1		SUBDIVISION NAME SONTERRA
FIRE DEPT. MAP NO. 2119-82	JOB PHONE 595-4069	CALL-IN DATE 07/10/92	CALL-IN TIME 08:59	SCHEDULE DATE 07/13/92
INSPECTOR NO. 61		INSPECTOR NAME JEFF CARSON		
INSPECTION REQUESTED		ROOF SHEATHING (107)		
① All trusses must be stamped by mfg.				
☐ PARTIAL INSPECTION		☐ PARTIAL APPROVAL (P)		
☒ APPROVED (A)		☐ STOP WORK (S)	☐ COMMENTS (C)	☐ TEMPORARY APPROVAL (T) — UNTIL
☐ REJECTED (R)		☐ HOLD (H)		☐ PERMIT REQUIRED
☐ REFEE (F)		REINSPECTION FEE REQUIRED - PAY AT CITY HALL 3RD FLOOR - 400 E. STEWART STREET.		
INSPECTOR SIGNATURE 			INSPECTION DATE 7-13-92	
☐ PROJECT COMPLETE		BRING HARD CARD WITH FIRE, QUALITY CONTROL & PLANNING APPROVALS SIGNED OFF TO BLDG & SAFETY FOR C. of O. ISSUANCE (Commercial Only)		
IF YOU HAVE ANY QUESTIONS ON THIS INSPECTION, YOU MAY CALL THE INSPECTOR FROM 7:00 A.M. - 7:15 A.M. OR 2:45 P.M. - 3:00 P.M. AT				229-6765

For Additional Assistance Call * 229-6251. See Reverse Side For Inspection Types.

DEPARTMENT OF BUILDING & SAFETY CITY OF LAS VEGAS

☒	PERMIT NUMBER	92-152104	INSPECTION NUMBER	5
JOB ADDRESS				
2565 SILVER SHADOW DR				
LOT NO.		BLOCK NO.	SUBDIVISION NAME	
16				
FIRE DEPT. MAP NO.	JOB PHONE	CALL-IN DATE	CALL-IN TIME	SCHEDULE DATE
-	253-7668	07/10/92	10:26	07/13/92
INSPECTOR NO.		INSPECTOR NAME		
72		BOB SMITH		
INSPECTION REQUESTED		ROUGH ELECTRICAL (220)		
☐ PARTIAL INSPECTION	☐ PARTIAL APPROVAL (P)	PARTIAL DESCRIPTION		
☒ APPROVED (A)	☐ STOP WORK (S)	☐ COMMENTS (C)	☐ TEMPORARY APPROVAL (T) - UNTIL	☐ HOLD (H)
☐ REJECTED (R)	REINSPECTION REQUIRED - CALL * 229-2071		☐ PERMIT REQUIRED	
☐ REFEE (F)	REINSPECTION FEE REQUIRED - PAY AT CITY HALL 3RD FLOOR - 400 E. STEWART STREET.			
INSPECTOR SIGNATURE		INSPECTION DATE		
<i>R. Batterman</i>		7-13-92		
☐ PROJECT COMPLETE	BRING HARD CARD WITH FIRE, QUALITY CONTROL & PLANNING APPROVALS SIGNED OFF TO BLDG & SAFETY FOR C. of O. ISSUANCE (Commercial Only)			
IF YOU HAVE ANY QUESTIONS ON THIS INSPECTION, YOU MAY CALL THE INSPECTOR FROM 7:00 A.M. - 7:15 A.M. OR 2:45 P.M. - 3:00 P.M. AT				229-6765

For Additional Assistance Call * 229-6251. See Reverse Side For Inspection Types.

DEPARTMENT OF BUILDING & SAFETY CITY OF LAS VEGAS

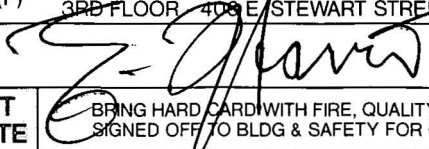
☒ PERMIT NUMBER	92-146249	☒ INSPECTION NUMBER	12
JOB ADDRESS 2565 SILVER SHADOW DR.			
LOT NO. 16	BLOCK NO. 1	SUBDIVISION NAME SONTERRA	
FIRE DEPT. MAP NO. 2119-82	JOB PHONE 595-4069	CALL-IN DATE 07/16/92	CALL-IN TIME 11:36
INSPECTOR NO. 61		INSPECTOR NAME JEFF CARSON	
INSPECTION REQUESTED FRAMING (120)			

① Strap bottom plate at elec. service.
 ② Connect condensate drain
 ③ Seal ext. bottom plate cutouts

☐ PARTIAL INSPECTION	☐ PARTIAL APPROVAL (P)	PARTIAL DESCRIPTION	
☒ APPROVED (A)	☐ STOP WORK (S)	☐ COMMENTS (C)	☐ TEMPORARY APPROVAL (T) - UNTIL
☐ REJECTED (R)	REINSPECTION REQUIRED - CALL * 229-2071		☐ HOLD (H)
☐ REFEE (F)	REINSPECTION FEE REQUIRED - PAY AT CITY HALL 3RD FLOOR - 400 E. STEWART STREET.		☐ PERMIT REQUIRED
INSPECTOR SIGNATURE <i>Jeff Carson</i>		INSPECTION DATE 7-17-92	
☐ PROJECT COMPLETE	BRING HARD CARD WITH FIRE, QUALITY CONTROL & PLANNING APPROVALS SIGNED OFF TO BLDG & SAFETY FOR C. of O. ISSUANCE (Commercial Only)		
IF YOU HAVE ANY QUESTIONS ON THIS INSPECTION, YOU MAY CALL THE INSPECTOR FROM 7:00 A.M. - 7:15 A.M. OR 2:45 P.M. - 3:00 P.M. AT			229-6765

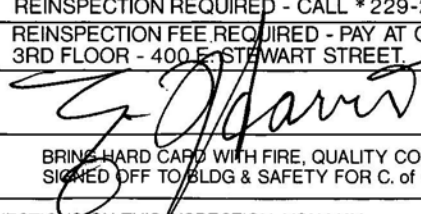
For Additional Assistance Call * 229-6251. See Reverse Side For Inspection Types.

DEPARTMENT OF BUILDING & SAFETY CITY OF LAS VEGAS

☒	PERMIT NUMBER	92-146897	INSPECTION NUMBER	4
JOB ADDRESS 2565 SILVER SHADOW DR				
LOT NO. 16		BLOCK NO. 1		SUBDIVISION NAME SEASONS (CAPRIANA)
FIRE DEPT. MAP NO. 2119-82	JOB PHONE 595-4069	CALL-IN DATE 07/15/92	CALL-IN TIME 11:46	SCHEDULE DATE 07/16/92
INSPECTOR NO. 83		INSPECTOR NAME JOHN LASKY		
INSPECTION REQUESTED		TOP OUT-WATER, GAS, WASTE (420)		
420				
☐ PARTIAL INSPECTION	☐ PARTIAL APPROVAL (P)	PARTIAL DESCRIPTION		
☒ APPROVED (A)	☐ STOP WORK (S)	☐ COMMENTS (C)	☐ TEMPORARY APPROVAL (T) — UNTIL	☐ HOLD (H)
☐ REJECTED (R)	REINSPECTION REQUIRED - CALL *229-2071		☐ PERMIT REQUIRED	
☐ REFEE (F)	REINSPECTION FEE REQUIRED - PAY AT CITY HALL 3RD FLOOR 400 E STEWART STREET.			
INSPECTOR SIGNATURE 		INSPECTION DATE 7/16/92		
☐ PROJECT COMPLETE	BRING HARD CARD WITH FIRE, QUALITY CONTROL & PLANNING APPROVALS SIGNED OFF TO BLDG & SAFETY FOR C. of O. ISSUANCE (Commercial Only)			
IF YOU HAVE ANY QUESTIONS ON THIS INSPECTION, YOU MAY CALL THE INSPECTOR FROM 7:00 A.M. - 7:15 A.M. OR 2:45 P.M. - 3:00 P.M. AT			229-6765	

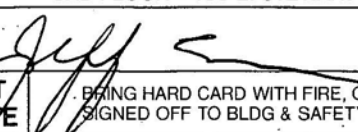
For Additional Assistance Call * 229-6251. See Reverse Side For Inspection Types.

DEPARTMENT OF BUILDING & SAFETY CITY OF LAS VEGAS

M	PERMIT NUMBER	92-150761	INSPECTION NUMBER	8
JOB ADDRESS				
2565 SILVER SHADOW DR				
LOT NO.		BLOCK NO.		SUBDIVISION NAME
16		1		CAPRIANA PH V SONTERA
FIRE DEPT. MAP NO.	JOB PHONE	CALL-IN DATE	CALL-IN TIME	SCHEDULE DATE
2119-82	595-4069	07/15/92	11:50	07/16/92
INSPECTOR NO.		INSPECTOR NAME		
83		JOHN LASKY		
INSPECTION REQUESTED		ROUGH MECHANICAL (320)		
320				
☐ PARTIAL INSPECTION	☐ PARTIAL APPROVAL (P)	PARTIAL DESCRIPTION		
☒ APPROVED (A)	☐ STOP WORK (S)	☐ COMMENTS (C)	☐ TEMPORARY APPROVAL (T) - UNTIL	☐ HOLD (H)
☐ REJECTED (R)	REINSPECTION REQUIRED - CALL * 229-2071			☐ PERMIT REQUIRED
☐ REFEE (F)	REINSPECTION FEE REQUIRED - PAY AT CITY HALL 3RD FLOOR - 400 E. STEWART STREET.			
INSPECTOR SIGNATURE		INSPECTION DATE		
		7/16/92		
☐ PROJECT COMPLETE	BRING HARD CARD WITH FIRE, QUALITY CONTROL & PLANNING APPROVALS SIGNED OFF TO BLDG & SAFETY FOR C. OF O. ISSUANCE (Commercial Only)			
IF YOU HAVE ANY QUESTIONS ON THIS INSPECTION, YOU MAY CALL THE INSPECTOR FROM 7:00 A.M. - 7:15 A.M. OR 2:45 P.M. - 3:00 P.M. AT				229-6765

For Additional Assistance Call * 229-6251. See Reverse Side For Inspection Types.

DEPARTMENT OF BUILDING & SAFETY CITY OF LAS VEGAS

☒	PERMIT NUMBER	92-146249	INSPECTION NUMBER	2
JOB ADDRESS 2565 SILVER SHADOW DR				
LOT NO. 16		BLOCK NO. 1	SUBDIVISION NAME SONTERRA	
FIRE DEPT. MAP NO. 2119-82	JOB PHONE 595-4069	CALL-IN DATE 07/21/92	CALL-IN TIME 10:37	SCHEDULE DATE 07/22/92
INSPECTOR NO. 61		INSPECTOR NAME JEFF CARSON		
INSPECTION REQUESTED		INSULATION (123)		
☐ PARTIAL INSPECTION	☐ PARTIAL APPROVAL (P)	PARTIAL DESCRIPTION		
☒ APPROVED (A)	☐ STOP WORK (S)	☐ COMMENTS (C)	☐ TEMPORARY APPROVAL (T) — UNTIL	☐ HOLD (H)
☐ REJECTED (R)	REINSPECTION REQUIRED - CALL * 229-2071		☐ PERMIT REQUIRED	
☐ REFEE (F)	REINSPECTION FEE REQUIRED - PAY AT CITY HALL 3RD FLOOR - 400 E. STEWART STREET.			
INSPECTOR SIGNATURE 		INSPECTION DATE 7-22-92		
☐ PROJECT COMPLETE		BEING HARD CARD WITH FIRE, QUALITY CONTROL & PLANNING APPROVALS SIGNED OFF TO BLDG & SAFETY FOR C. of O. ISSUANCE (Commercial Only)		
IF YOU HAVE ANY QUESTIONS ON THIS INSPECTION, YOU MAY CALL THE INSPECTOR FROM 7:00 A.M. - 7:15 A.M. OR 2:45 P.M. - 3:00 P.M. AT				229-6765

For Additional Assistance Call * 229-6251. See Reverse Side For Inspection Types.

DEPARTMENT OF BUILDING & SAFETY CITY OF LAS VEGAS

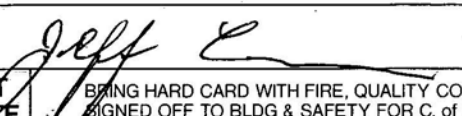
☐ PERMIT NUMBER		92-146897		☐ INSPECTION NUMBER		30	
JOB ADDRESS 2565 SILVER SHADOW DR							
LOT NO. 16		BLOCK NO. 1		SUBDIVISION NAME SEASONS (CAPRIANA)			
FIRE DEPT. MAP NO. 2119-82		JOB PHONE 739-7909		CALL-IN DATE 05/28/92		CALL-IN TIME 14:50	
INSPECTOR NO. 83		INSPECTOR NAME JOHN LASKY					
☐ INSPECTION REQUESTED		BUILDING SEWER (YARD LINES) (405)					

---	--	--	--	--	--	--	--

☐ PARTIAL INSPECTION		☐ PARTIAL APPROVAL (P)		PARTIAL DESCRIPTION			
☒ APPROVED (A)		☐ STOP WORK (S)		☐ COMMENTS (C)		☐ TEMPORARY APPROVAL (T) - UNTIL	
☐ REJECTED (R)		REINSPECTION REQUIRED - CALL * 229-2071				☐ HOLD (H)	
☐ REFEE (F)		REINSPECTION FEE REQUIRED - PAY AT CITY HALL 3RD FLOOR - 400 E. STEWART STREET.				☐ PERMIT REQUIRED	
INSPECTOR SIGNATURE 		INSPECTION DATE 5-29-92					
☐ PROJECT COMPLETE		BRING HARD CARD WITH FIRE, QUALITY CONTROL & PLANNING APPROVALS SIGNED OFF TO BLDG & SAFETY FOR C. of O. ISSUANCE (Commercial Only)					
IF YOU HAVE ANY QUESTIONS ON THIS INSPECTION, YOU MAY CALL THE INSPECTOR FROM 7:00 A.M. - 7:15 A.M. OR 2:45 P.M. - 3:00 P.M. AT							229-6765

For Additional Assistance Call * 229-6251. See Reverse Side For Inspection Types.

DEPARTMENT OF BUILDING & SAFETY CITY OF LAS VEGAS

☒	PERMIT NUMBER	92-146249	INSPECTION NUMBER	12
JOB ADDRESS 2565 SILVER SHADOW DR				
LOT NO. 16		BLOCK NO. 1	SUBDIVISION NAME SONTERRA	
FIRE DEPT. MAP NO. 2119-82	JOB PHONE 795-2295	CALL-IN DATE 06/05/92	CALL-IN TIME 08:34	SCHEDULE DATE 06/08/92
INSPECTOR NO. 61		INSPECTOR NAME JEFF CARSON		
INSPECTION REQUESTED		PRE-SLAB (105)		
☐ PARTIAL INSPECTION	☐ PARTIAL APPROVAL (P)	PARTIAL DESCRIPTION		
☒ APPROVED (A)	☐ STOP WORK (S)	☐ COMMENTS (C)	☐ TEMPORARY APPROVAL (T) — UNTIL	☐ HOLD (H)
☐ REJECTED (R)	REINSPECTION REQUIRED - CALL * 229-2071		☐ PERMIT REQUIRED	
☐ REFEE (F)	REINSPECTION FEE REQUIRED - PAY AT CITY HALL 3RD FLOOR - 400 E. STEWART STREET.			
INSPECTOR SIGNATURE		INSPECTION DATE		
		6-8-92		
☐ PROJECT COMPLETE	BRING HARD CARD WITH FIRE, QUALITY CONTROL & PLANNING APPROVALS SIGNED OFF TO BLDG & SAFETY FOR C. of O. ISSUANCE (Commercial Only)			
IF YOU HAVE ANY QUESTIONS ON THIS INSPECTION, YOU MAY CALL THE INSPECTOR FROM 7:00 A.M. - 7:15 A.M. OR 2:45 P.M. - 3:00 P.M. AT				229-6765

For Additional Assistance Call * 229-6251. See Reverse Side For Inspection Types.

DEPARTMENT OF BUILDING & SAFETY CITY OF LAS VEGAS

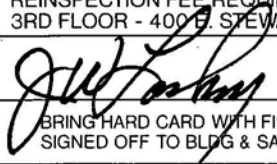
☒	PERMIT NUMBER	92-146249	INSPECTION NUMBER	3
JOB ADDRESS 2565 SILVER SHADOW DR				
LOT NO. 16		BLOCK NO. 1	SUBDIVISION NAME SONTERRA	
FIRE DEPT. MAP NO. -	JOB PHONE 795-2295	CALL-IN DATE 05/20/92	CALL-IN TIME 12:23	SCHEDULE DATE 05/21/92
INSPECTOR NO. 61		INSPECTOR NAME JEFF CARSON		
INSPECTION REQUESTED FOOTING, LAYOUT, REBAR, ZONING (101)				

Property lines and setbacks verified by:
Sam Whitaker MDC

☐ PARTIAL INSPECTION	☐ PARTIAL APPROVAL (P)	PARTIAL DESCRIPTION		
☒ APPROVED (A)	☐ STOP WORK (S)	☐ COMMENTS (C)	☐ TEMPORARY APPROVAL (T) — UNTIL	☐ HOLD (H)
☐ REJECTED (R)	REINSPECTION REQUIRED - CALL * 229-2071			☐ PERMIT REQUIRED
☐ REFEE (F)	REINSPECTION FEE REQUIRED - PAY AT CITY HALL 3RD FLOOR - 400 E. STEWART STREET.			
INSPECTOR SIGNATURE Jeff Carson		INSPECTION DATE 5-21-92		
☐ PROJECT COMPLETE	BRING HARD CARD WITH FIRE, QUALITY CONTROL & PLANNING APPROVALS SIGNED OFF TO BLDG & SAFETY FOR C. of O. ISSUANCE (Commercial Only)			
IF YOU HAVE ANY QUESTIONS ON THIS INSPECTION, YOU MAY CALL THE INSPECTOR FROM 7:00 A.M. - 7:15 A.M. OR 2:45 P.M. - 3:00 P.M. AT				229-6765

For Additional Assistance Call * 229-6251. See Reverse Side For Inspection Types.

DEPARTMENT OF BUILDING & SAFETY CITY OF LAS VEGAS

PERMIT NUMBER		92-146897		INSPECTION NUMBER		22	
JOB ADDRESS 2565 SILVER SHADOW DR							
LOT NO. 16		BLOCK NO. 1		SUBDIVISION NAME SEASONS (CAPRIANA)			
FIRE DEPT. MAP NO. 2119-82		JOB PHONE 739-7909		CALL-IN DATE 05/27/92		CALL-IN TIME 14:33	
SCHEDULE DATE 05/28/92							
INSPECTOR NO. 83		INSPECTOR NAME JOHN LASKY					
INSPECTION REQUESTED		UNDERSLAB PLUMBING (407)					
☐ PARTIAL INSPECTION		☐ PARTIAL APPROVAL (P)		PARTIAL DESCRIPTION			
☒ APPROVED (A)		☐ STOP WORK (S)		☐ COMMENTS (C)		☐ TEMPORARY APPROVAL (T) — UNTIL	
☐ HOLD (H)							
☐ REJECTED (R)		REINSPECTION REQUIRED - CALL * 229-2071					
☐ REFEE (F)		REINSPECTION FEE REQUIRED - PAY AT CITY HALL 3RD FLOOR - 400 E. STEWART STREET.					
☐ PERMIT REQUIRED							
INSPECTOR SIGNATURE 				INSPECTION DATE 5-28-92			
☐ PROJECT COMPLETE		BRING HARD CARD WITH FIRE, QUALITY CONTROL & PLANNING APPROVALS SIGNED OFF TO BLDG & SAFETY FOR C. of O. ISSUANCE (Commercial Only)					
IF YOU HAVE ANY QUESTIONS ON THIS INSPECTION, YOU MAY CALL THE INSPECTOR FROM 7:00 A.M. - 7:15 A.M. OR 2:45 P.M. - 3:00 P.M. AT							229-6765

For Additional Assistance Call * 229-6251. See Reverse Side For Inspection Types.