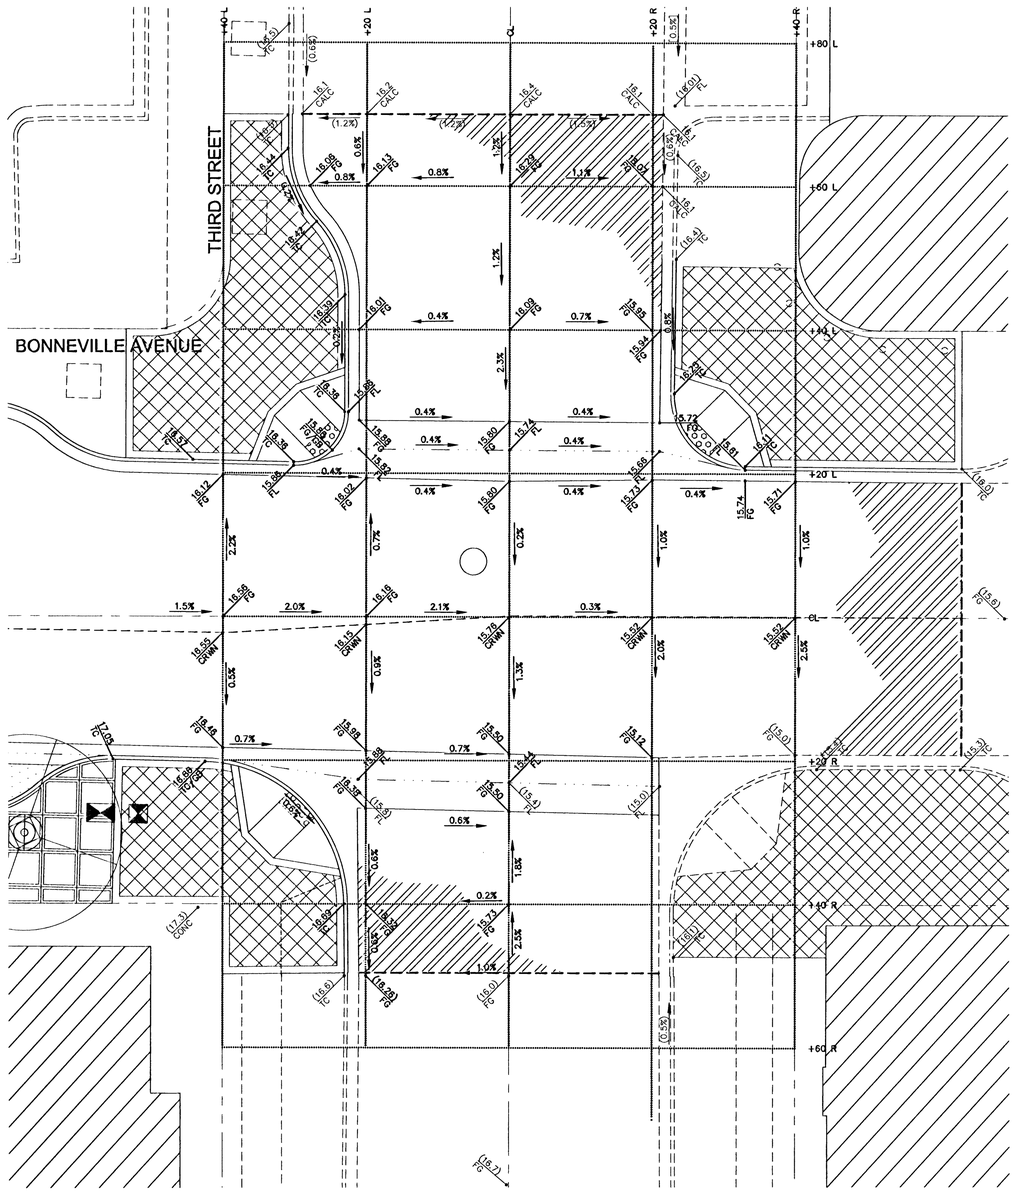

BONNEVILLE/3RD INTERSECTION GRADING

1":10'

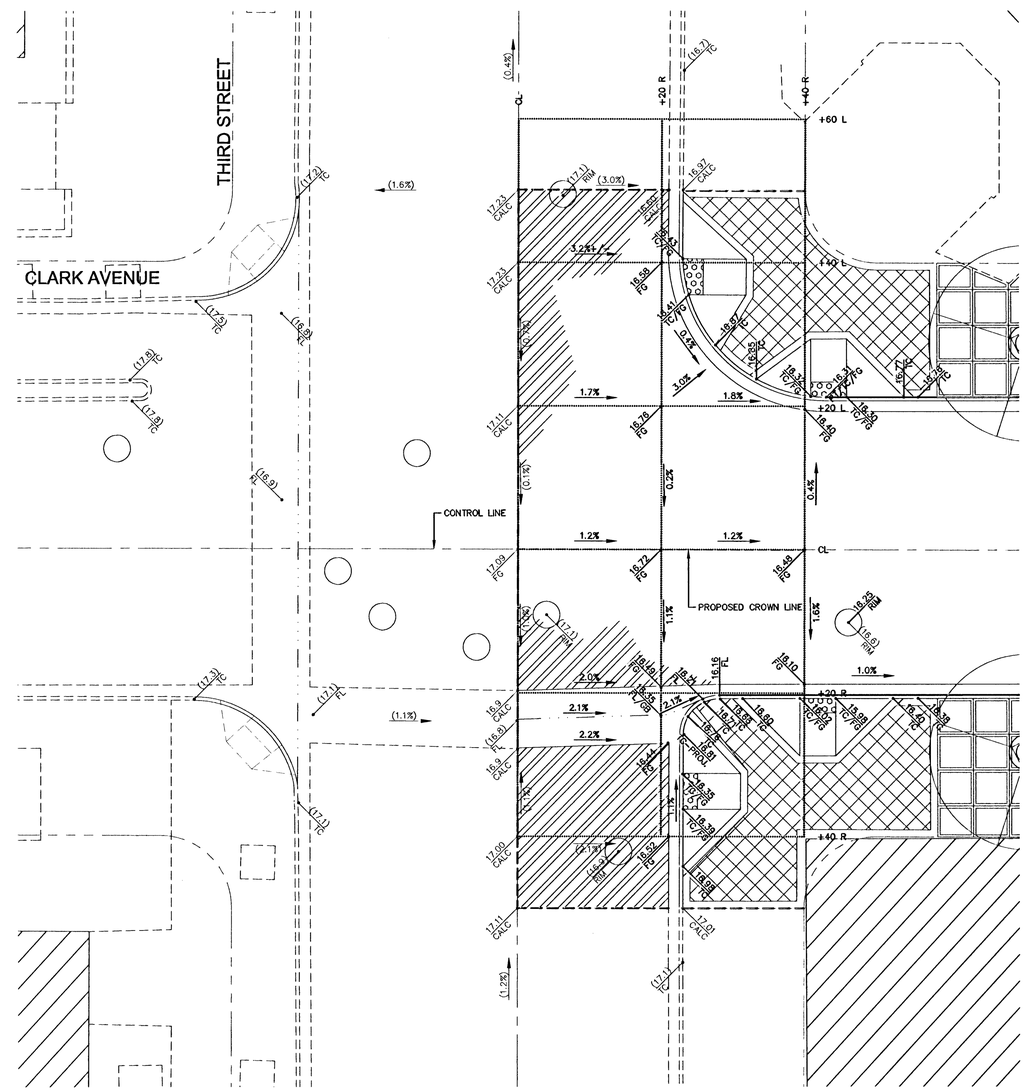

CLARK/3RD INTERSECTION GRADING

1":10'

GRAPHIC SCALE

10 0 5 10 20

(IN FEET)

811 know what's below Call before you dig 1-702-227-2929

SAFETY ALERT Call Before You Overhead

Call before you UnderGround 1-702-432-5300

REVISIONS	DATE

SCALE (H): 1"=10' | SCALE (V): N/A | DATE: FEBRUARY 2010

DRAWN BY: TEA | DESIGNED BY: TEA | CHECKED BY: PM/CC

© 2010

Kimley-Horn and Associates, Inc.
Engineering, Planning, and Environmental Consultants
2080 E. Flamingo Road, Suite 210, Las Vegas, NV 89119
FAX (702) 734-4949 PH. (702) 734-5666

CITY OF LAS VEGAS NEVADA

DEPARTMENT OF PUBLIC WORKS

PROJECT: BONNEVILLE/CLARK ONEWAY COUPLET PHASE 1 IMPROVEMENT PLANS

SHEET: GRADING DETAIL INTERSECTION GRADING SHEET

PROFESSIONAL ENGINEER-STATE OF NEVADA
PETER A. MEYERHOFER
Exp: 12/31/11
CIVIL
No. 18093
4-25-10

SHEET NO. CD-06
SHEET 32 OF 91
DRAWING NO. 107V5201

BID# 09.1730.37

124521

Apr 25, 2010 - 9:05am - USER peter.meyerhofer
\\LAVFP01\Projects\LAV_Public-Trans\092250\016 Bonneville-Clark 2008\CADD\250016gcd-03_06.dwg