STREET LIGHTING SCHEDULE

POLE No.	WATTAGE	STREET	STATION AND OFFSET	SERVICE METER	NOTES
1	250	BONNEVILLE	101+10.4, 29.0' LT	NEW TS/SL SERVICE "1" SW CORNER OF FIRST AND BONNEVILLE SEE TS SHEETS FOR DETAILS (F)	CIRCUIT 1-B SEE NOTE A
2	250	BONNEVILLE	102+28.6, 29.0' LT		
3	250	BONNEVILLE	101+62.7, 36.5' RT		
4	250	BONNEVILLE	102+82.7, 36.5' RT		
5	250	BONNEVILLE	104+79.7, 56.4' LT	EXISTING SERVICE ADDRESS: 018 CLARK	SEE NOTE A
6	250	BONNEVILLE	109+26.8, 22.5' RT	EXISTING SERVICE ADDRESS: 212 BONNEVILLE	SEE NOTE A
7	250	BONNEVILLE	110+46.6, 29.5' RT		
8	250	BONNEVILLE	114+03.8, 23.2' LT	EXISTING SERVICE ADDRESS: 324 LEWIS	SEE NOTE A
9	250	BONNEVILLE	116+26.0, 22.6' LT	NEW TS/SL SERVICE "2" SE CORNER OF LV BLVD. AND BONNEVILLE SEE TS SHEETS FOR DETAILS (K)	SEE NOTE A
10	250	BONNEVILLE	116+88.1, 25.3' RT		
11	250	BONNEVILLE	117+72.8, 20.0' LT		
12	250	BONNEVILLE	118+17.0, 27.8' RT		
13	250	CLARK	206+59.2, 40.4' RT	EXISTING SERVICE ADDRESS: 018 CLARK	SEE NOTE A
14	250	RUE CLARK	13+38.7, 28.8' RT		
15	250 DOUBLE ARM	RUE CLARK	10+84.6, 0.3' RT		
16	250	RUE CLARK	12+69.4, 24.5' LT		
17	250	RUE CLARK	14+29.6, 2.2' RT		
18	250	CLARK	205+98.7, 3.0' LT		
19	250	CLARK	212+45.1, 24.0' LT	NEW TS/SL SERVICE "3" NE CORNER OF THIRD AND CLARK SEE TS SHEETS FOR DETAILS (B)	SEE NOTE A
20	250	CLARK	213+73.2, 23.2' LT		
21	250	CLARK	212+85.3, 22.9' RT		
22	250	CLARK	214+27.5, 27.9' RT		
23	250	CLARK	216+58.0, 27.5' LT	EXISTING SERVICE ADDRESS: 601 BONNEVILLE	SEE NOTE A
24	250	CLARK	217+41.6, 27.5' RT		
25	250	CLARK	217+99.2, 27.5' LT		
26	250 RELOCATION	LAS VEGAS BLVD.	13+05.3, 4.6' LT	EXISTING SERVICE ADDRESS: 487 GASS	SEE NOTE A

NOTE A: SEE SHEETS SL-07 TO SL-08 FOR SERVICE PEDESTAL CAPACITY CALCULATIONS

CENTENNIAL STANDARD STREETLIGHT POLES TO BE RELOCATED. Q

1	BONNEVILLE AVE	STA: 106+00	NORTH SIDE
2	BONNEVILLE AVE	STA: 111+00	NORTH SIDE
3	3RD ST	STA: 10+38	EAST SIDE
4	BONNEVILLE AVE	STA: 111+89	SOUTH SIDE
5	4TH ST	STA: 9+36	WEST SIDE
6	CLARK AVE	STA: 206+10	NORTH SIDE
7	CLARK AVE	STA: 210+97	NORTH SIDE
8	3RD ST	STA: 14+44	WEST SIDE
9	CLARK AVE	STA: 214+60	NORTH SIDE

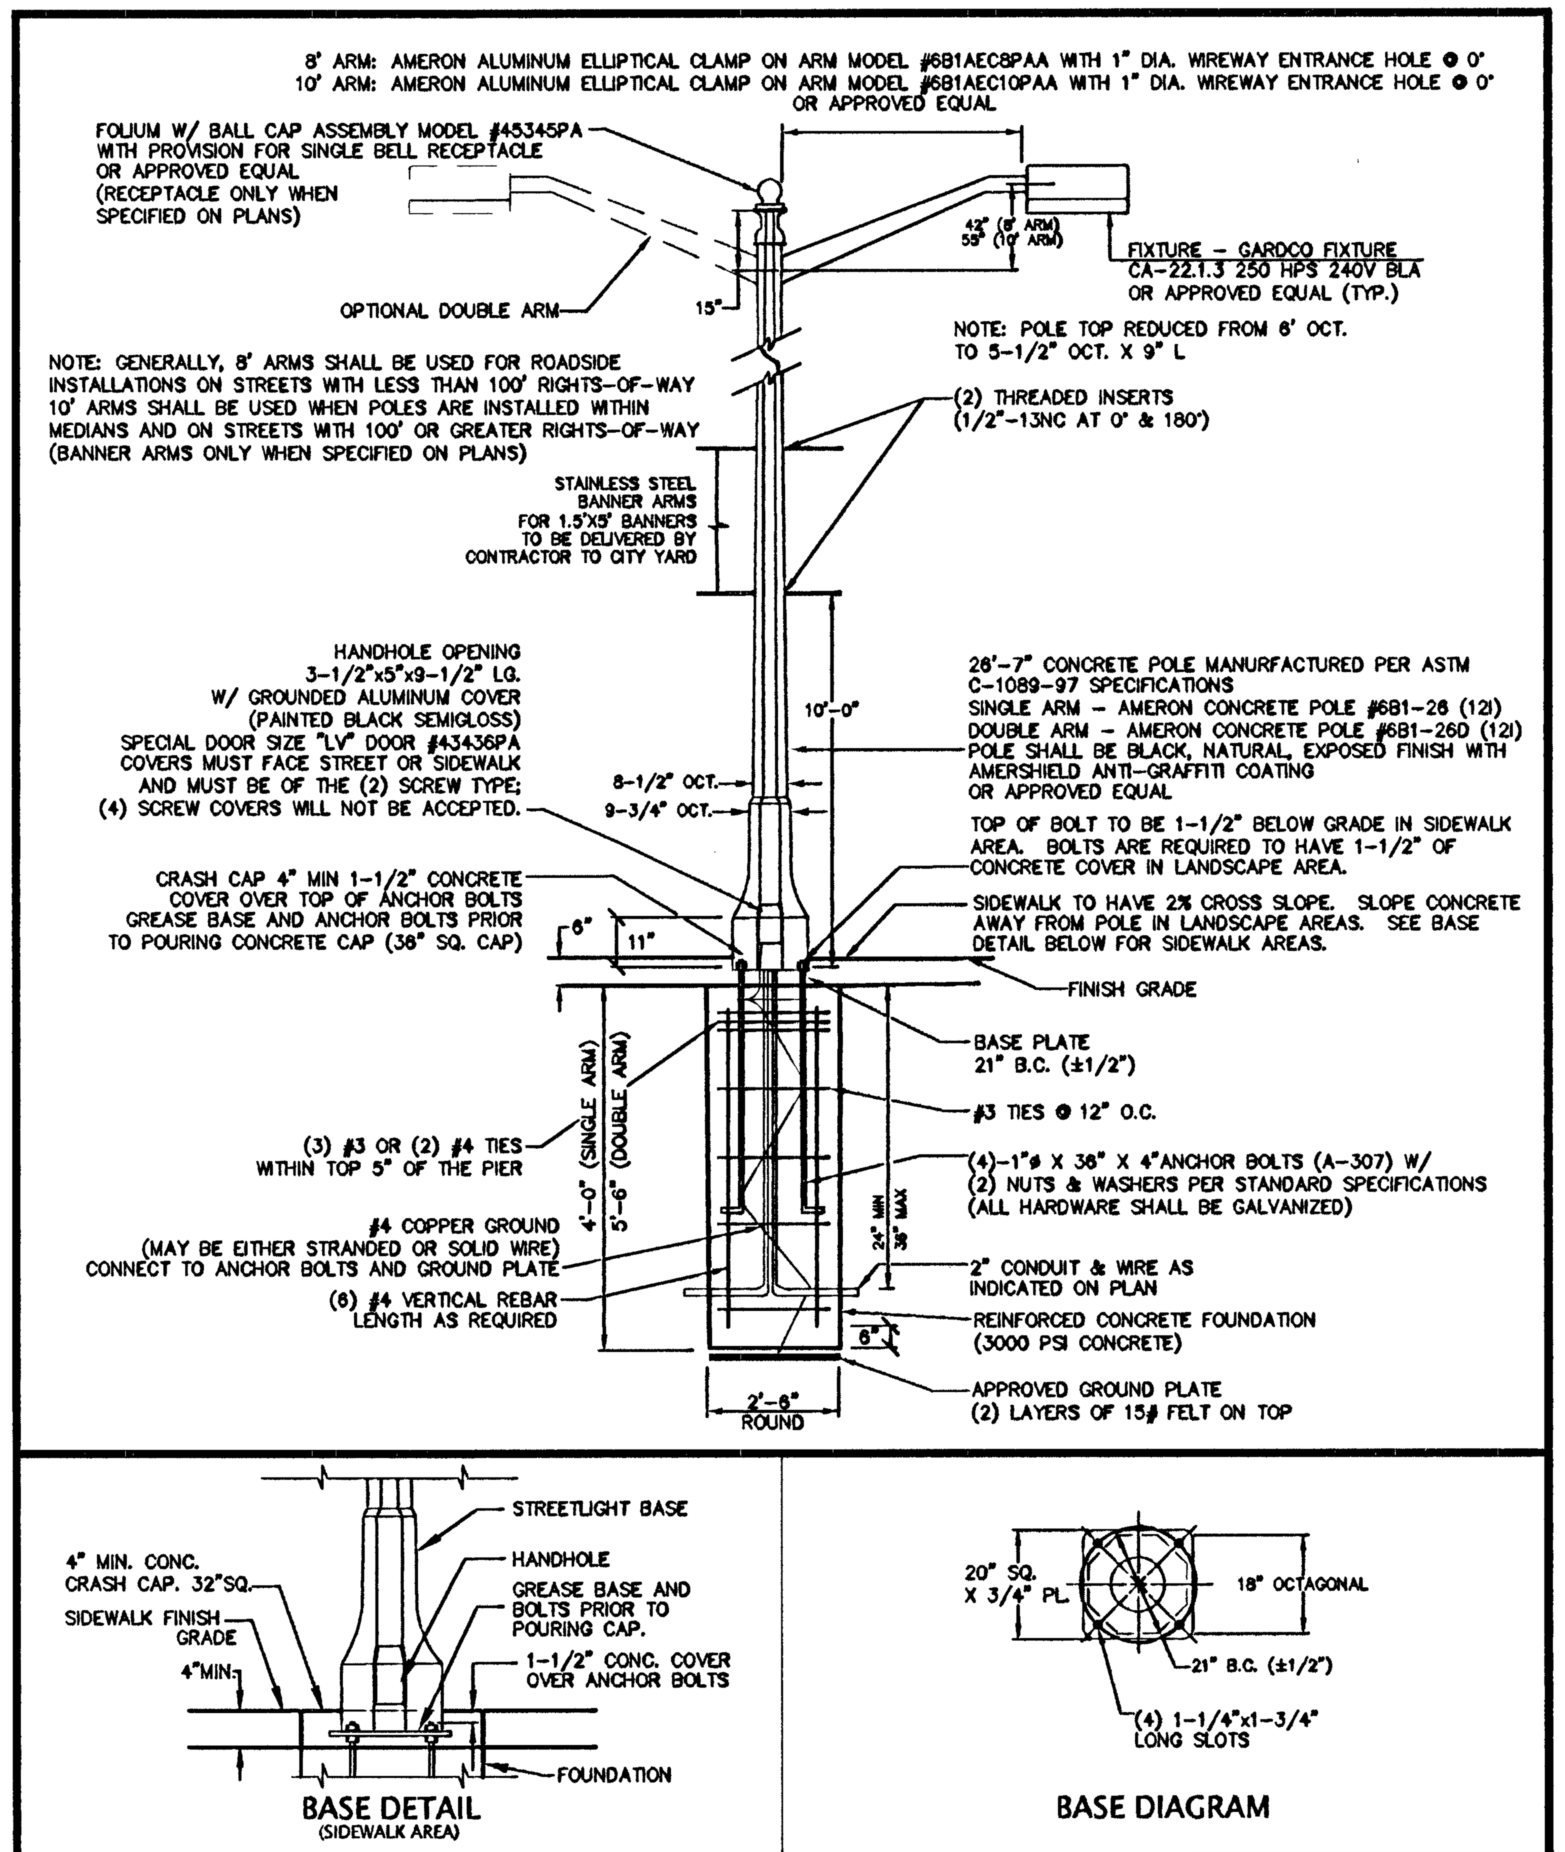

SPECIFICATION REFERENCE	

STANDARD DRAWINGS
CITY OF LAS VEGAS, NEVADA

STREET LIGHT POLE

SCALE: N.T.S.

DATE: 10-14-2008 | DWG. NO. 303-DC/TC

811 know what's below Call before you dig

SAFETY ALERT Call Before You Overhead 1-702-227-2929

Call before you UnderGround 1-702-432-5300

DEPARTMENT OF PUBLIC WORKS

SHEET: STREET LIGHT - INTERCONNECT DETAILS

PROJECT: BONNEVILLE/CLARK ONEWAY COUPLET PHASE 1 IMPROVEMENT PLANS

SCALE (H): 1":30'	SCALE (V): N/A	DATE: FEBRUARY 2010
DRAWN BY: WSW	DESIGNED BY: WSW	CHECKED BY: RC/RF

Kimley-Horn and Associates, Inc. © 2010
Engineering, Planning, and Environmental Consultants
2080 E. Flamingo Road, Suite 210, Las Vegas, NV 89119
FAX (702) 735-4949 PH. (702) 734-5666

REVISIONS	DATE
1 SHEET REPLACEMENT	6/21/10

RANDY W. CARROLL Exp. 12/31/10 CIVIL No. 16131 PROFESSIONAL ENGINEER STATE OF NEVADA 6-21-10

SHEET NO. SL-06
SHEET 47 OF 91
DRAWING NO. 107V5201

BID# 09.1730.37 REV 3

Jun 21, 2010 - 1:32pm - USER peter.meyerhoefer

124536