CONTRACTOR TO VERIFY SPLICE DIAGRAMS WITH NEIL ROHLEDER AT CLV (702-229-6331) AND JESUS MARMOLEJO AT FAST (702-432-5300) THIRTY DAYS PRIOR TO INITIATING ANY FIBER SPLICING. SPLICE DIAGRAMS PROVIDED IN PLANS TO ILLUSTRATE SPLICE POINTS AND CABLE ROUTING ONLY. SPLICING DETAILS TO BE PROVIDED TO THE CONTRACTOR BY FAST AND CLV.

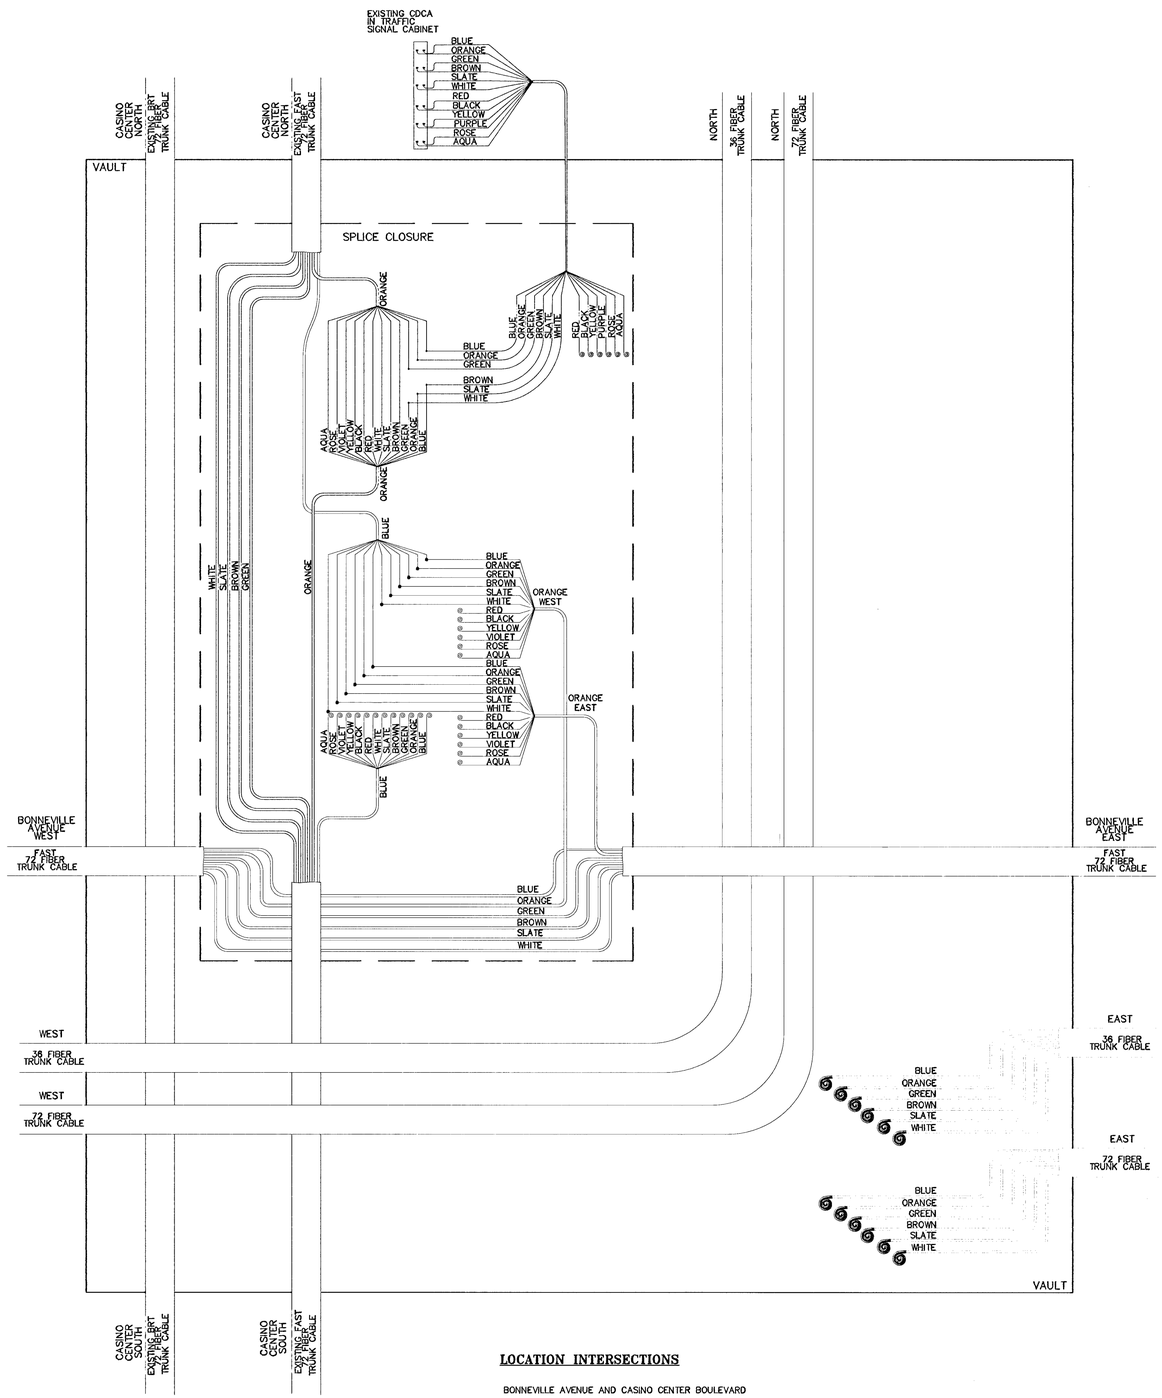

LOCATION INTERSECTIONS

BONNEVILLE AVENUE AND CASINO CENTER BOULEVARD

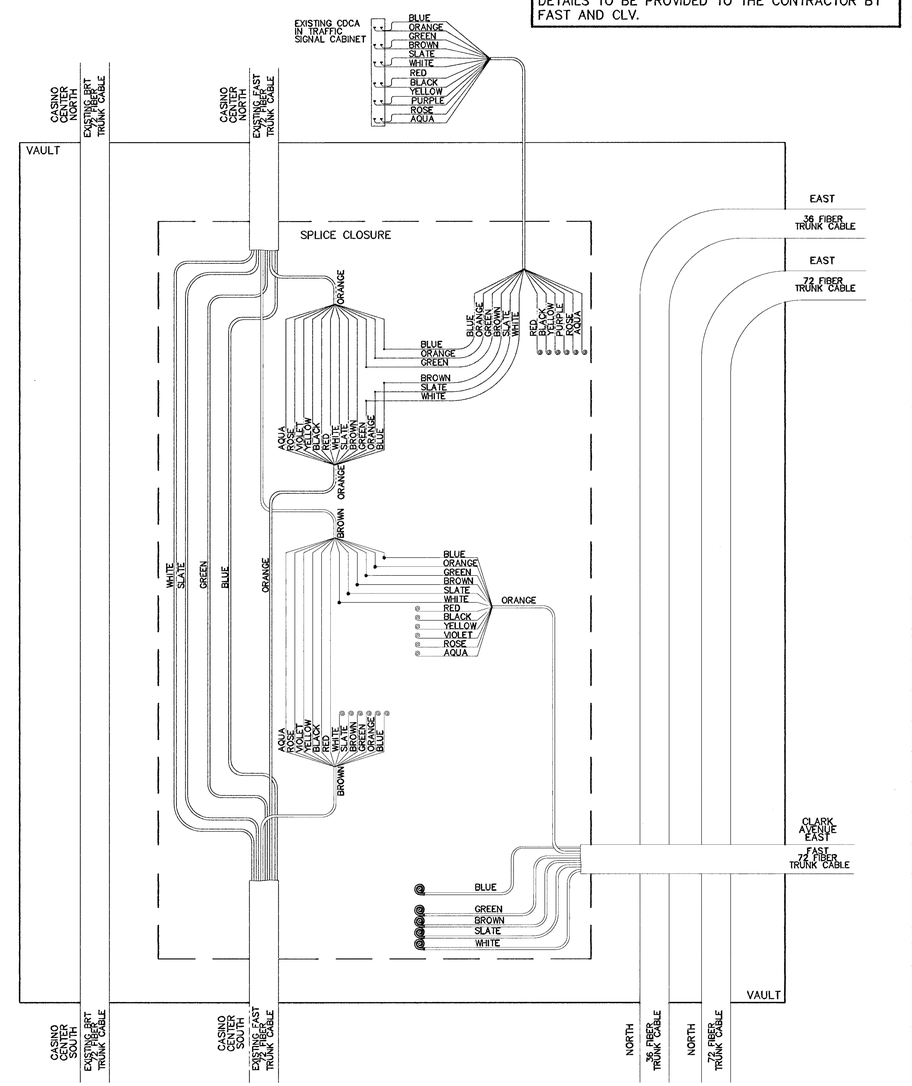

LOCATION INTERSECTIONS

CLARK AVENUE AND CASINO CENTER BOULEVARD

811 know what's below Call before you dig

SAFETY ALERT Call Before You Overhead

Call before you UnderGround 1-702-432-5300

REVISIONS	DATE

DATE: FEBRUARY 2010
CHECKED BY: HF/RWC
SCALE (V): -
DESIGNED BY: RWC
SCALE (H): 1"=20'
DRAWN BY: WSW

Kimley-Horn and Associates, Inc.
© 2010
Engineering, Planning, and Environmental Consultants
2060 E. Flamingo Road, Suite 210, Las Vegas, NV 89119
PH. (702) 734-5666
FAX (702) 735-4949

DEPARTMENT OF PUBLIC WORKS

PROJECT: BONNEVILLE/CLARK ONEWAY COUPLET PHASE 1 IMPROVEMENT PLANS

SHEET: FIBER OPTIC SPLICE DETAILS

PROFESSIONAL ENGINEER STATE OF NEVADA
RANDY W. CARROLL
Exp. 12/31/10
CIVIL
No. 16131
7/25/10

SHEET NO. SL-10
SHEET 51 OF 91
DRAWING NO. 107V5201

BID# 09.1730.37

124540

Jun 30, 2010 - 6:35pm - USER peter.meyerhofer
\\LAVFP01\Projects\LAV_PublicTrans\092256\019 Bonneville-Clark 2008\CADD\256019sl-01_10.dwg