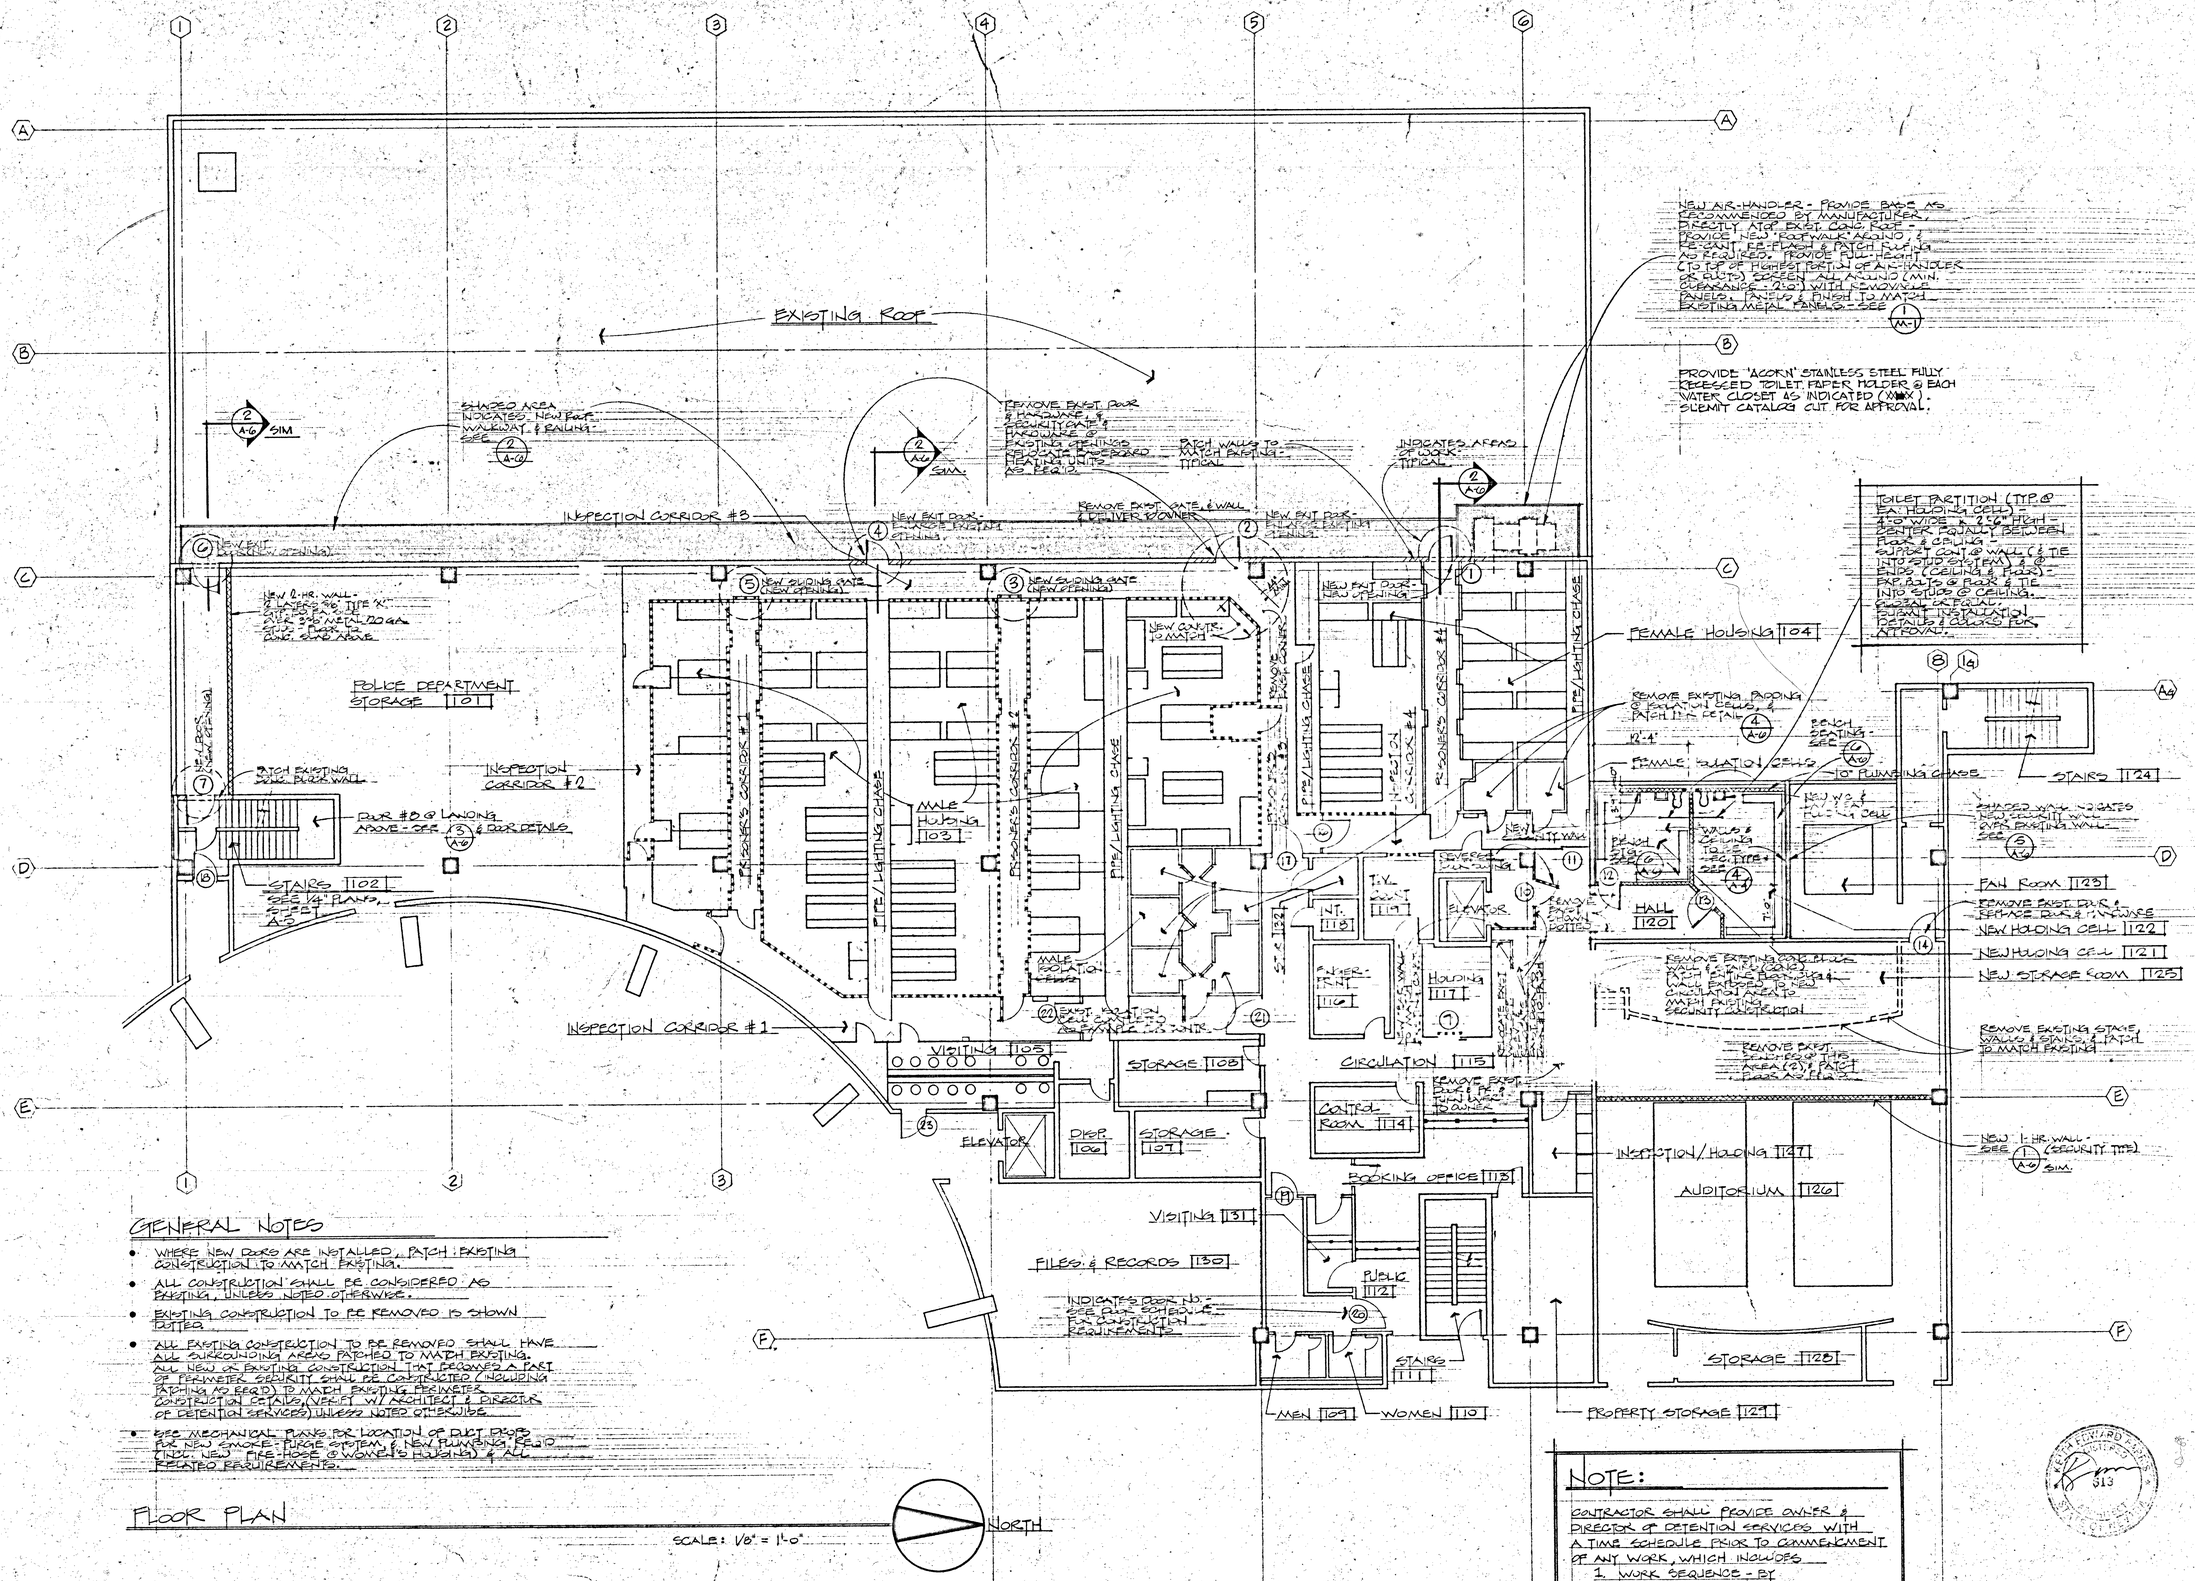

GENERAL NOTES

- WHERE NEW DOORS ARE INSTALLED, PATCH EXISTING CONSTRUCTION TO MATCH EXISTING.
- ALL CONSTRUCTION SHALL BE CONSIDERED AS EXISTING, UNLESS NOTED OTHERWISE.
- EXISTING CONSTRUCTION TO BE REMOVED IS SHOWN DOTTED.
- ALL EXISTING CONSTRUCTION TO BE REMOVED SHALL HAVE ALL SURROUNDING AREAS PATCHED TO MATCH EXISTING. ALL NEW OR EXISTING CONSTRUCTION THAT BECOMES A PART OF PERIMETER SECURITY SHALL BE CONSTRUCTED (INCLUDING PATCHING AS REQ'D) TO MATCH EXISTING PERIMETER CONSTRUCTION STANDARDS, (VERIFY W/ ARCHITECT & DIRECTOR OF DETENTION SERVICES) UNLESS NOTED OTHERWISE.
- SEE MECHANICAL PLANS FOR LOCATION OF DUCT DROPS FOR NEW SMOKE-PURGE SYSTEM & NEW PLUMBING FIXTURES. NEW FIRE HOSE & WOMEN'S HOUSING & ALL RELATED REQUIREMENTS.

FLOOR PLAN

SCALE: 1/8" = 1'-0"

NOTE:

CONTRACTOR SHALL PROVIDE OWNER & DIRECTOR OF DETENTION SERVICES WITH A TIME SCHEDULE PRIOR TO COMMENCEMENT OF ANY WORK, WHICH INCLUDES

1. WORK SEQUENCE - BY
   a. AREA
   b. TYPE OF CONSTRUCTION
2. DATES OF OCCUPANCY TO COMPLETE WORK IN EACH AREA UNDER #1 ABOVE.

CONTRACTOR TO GIVE 1/4 HOUR NOTICE PRIOR TO START-UP OF WORK IN ANY AREA

JAMES H. GLOVER AND ASSOCIATES
consulting engineers
las vegas, nevada

GRUZEN & SILVERMAN AND KEITH FARRIS & ASSOCIATES
architecture planning interiors
844 E. Sahara Las Vegas, NV (702) 737-7444

FOR: CITY OF LAS VEGAS JAIL ANNEX RENOVATION

sheet title: FLOOR PLAN

job no. 81098

date MAY 26, 1981

drawn by TJM

checked by TJM

sheet no. A-3