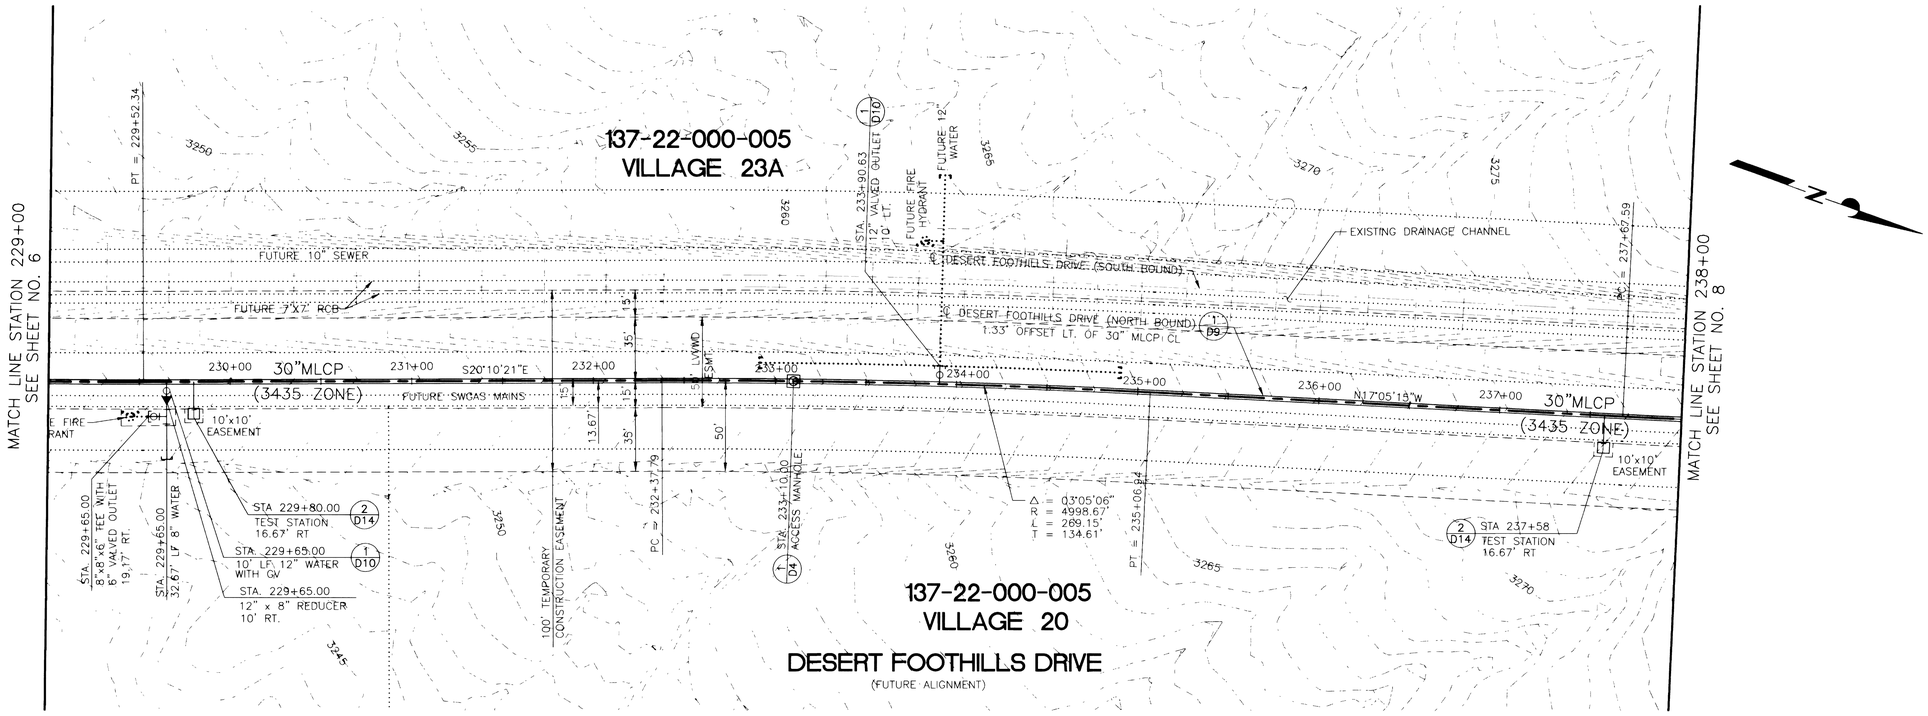

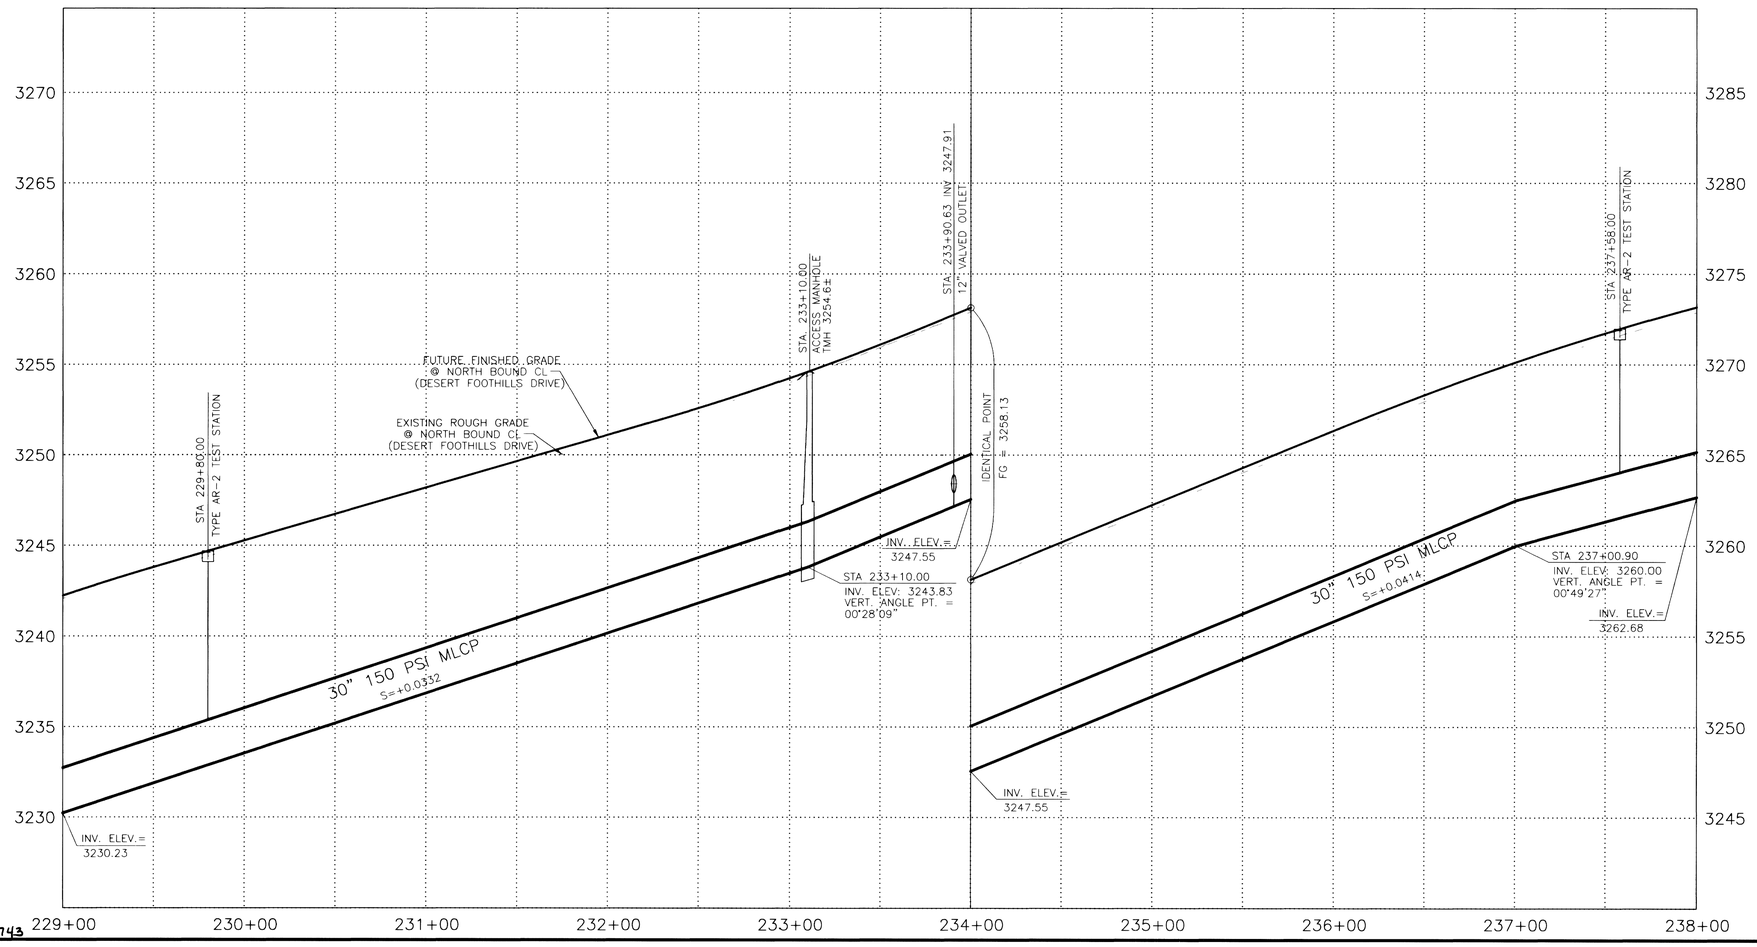

38743

Avoid cutting underground utility lines. It's costly.

Call before you Dig

1-800-227-2600

365-365

LAS VEGAS VALLEY WATER DISTRICT

G.C. WALLACE, INC.
Engineering/Planners/Surveyors
1555 SOUTH RAINBOW BLVD./LAS VEGAS, NEVADA 89146

VERIFY SCALE

1/2 0 1/2 1

BAR REPRESENTS ONE AND ONE-HALF INCHES ON ORIGINAL.

3435 ZONE PIPELINE
PHASE IA

DESERT FOOTHILLS DRIVE
PLAN AND PROFILE
STA 229+00 TO STA 238+00

SCALE
HORIZ. 1"=40'
VERT. 1"=4'

1066C2.DWG Plot @ DECEMBER 10, 2001 3:00 PM

DRAWN BY: JOSH L. JOHNSON 09/28/01
CHECKED BY: GLENN B. WATANABE 10/10/01
RECOMMENDED BY: L. STEVEN ANDERSON 6722 DATE
ACCEPTED BY: SHAWN P. MOLLUS 9651 DATE

REVISIONS:

CONTRACT NUMBER
C1066

DRAWING NUMBER C2
SHEET 7 OF 32