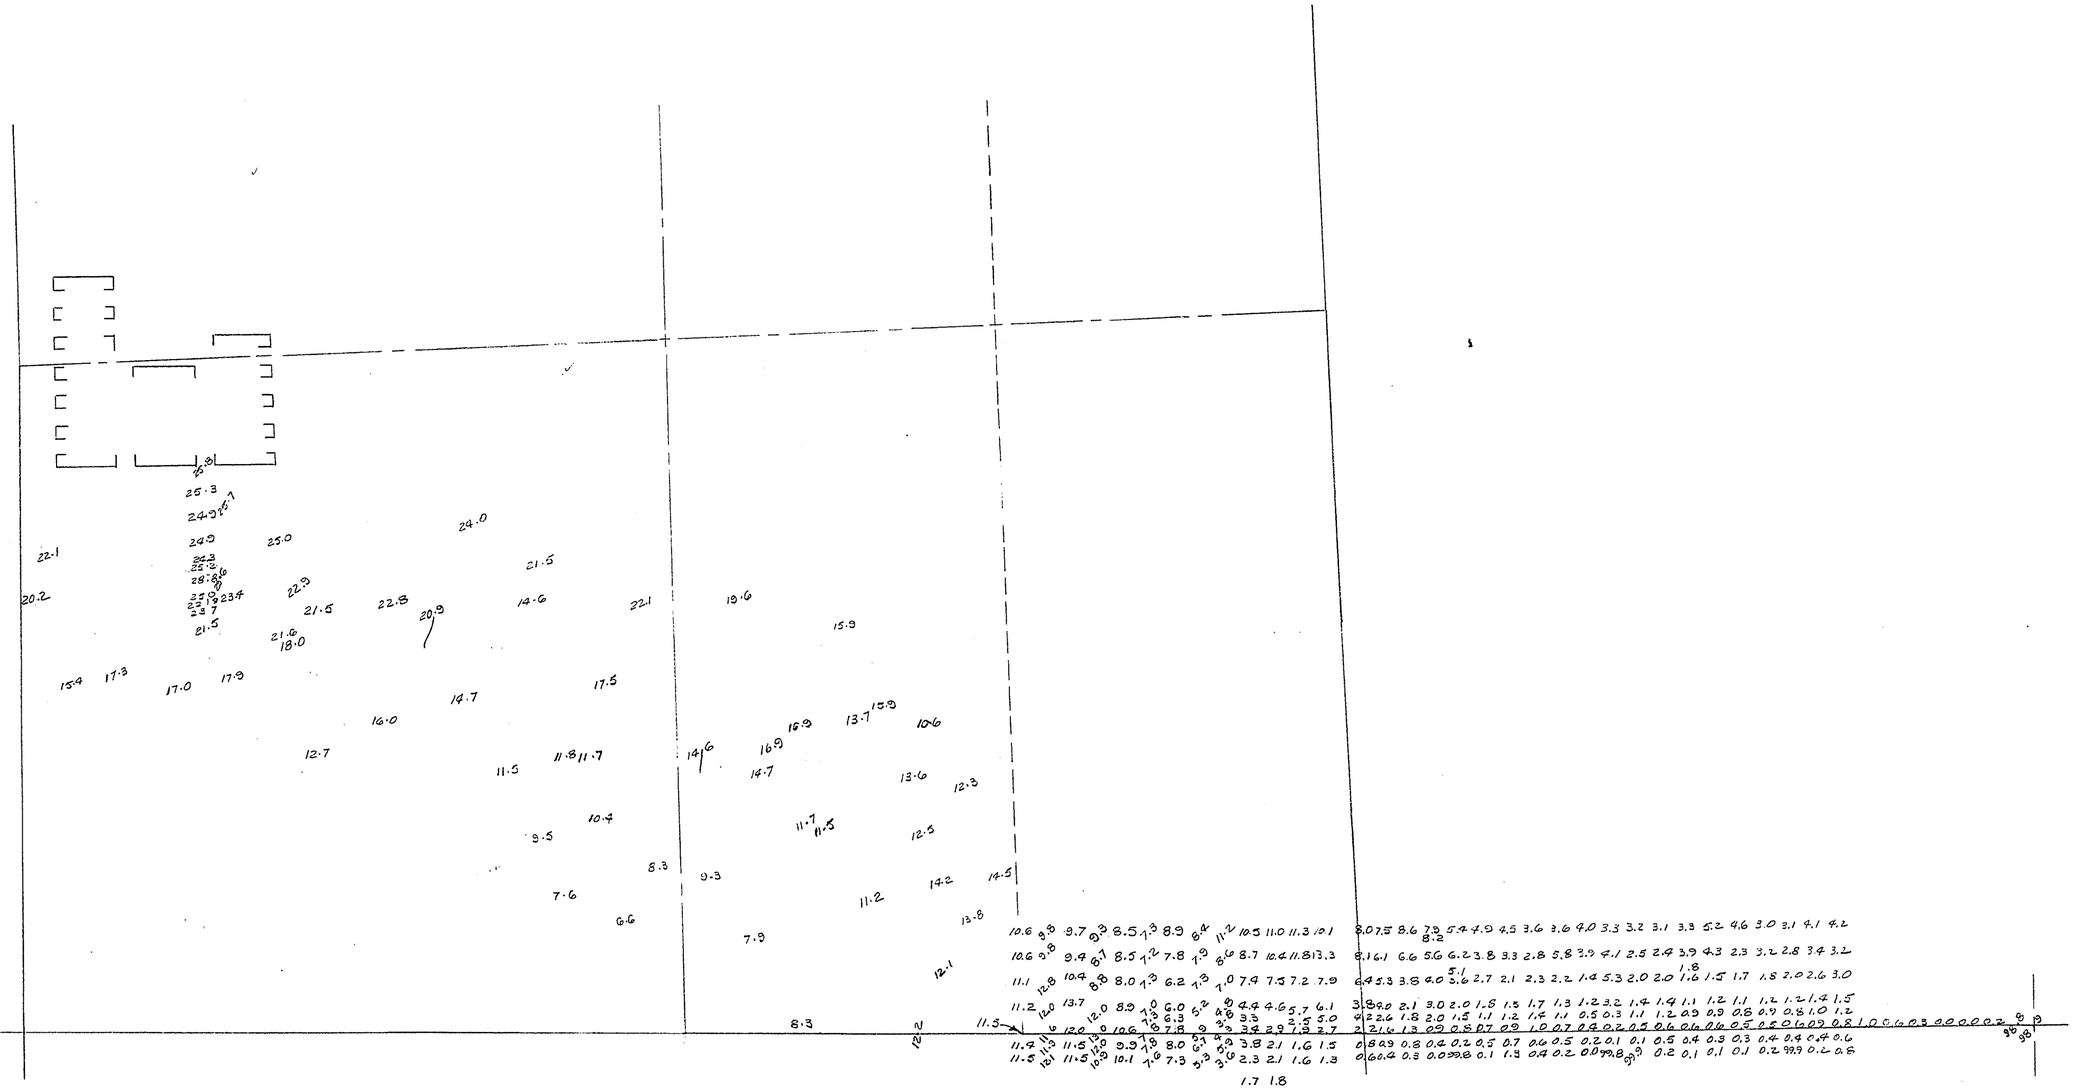

DATE	REVISION

DRAWN BY

CHECKED BY

APP'D

SCALE

DATE

McNEIL CONTRACTING CO.

5860 AVALON BOULEVARD

LOS ANGELES 3, CALIFORNIA

SHEET NO.

JOB NUMBER

195-L "ALBANENE" TRACING PAPER—K. & E. CO., N. Y.—REG.U.S.PAT.OFF.

708-18