CURVE TABLE

FACE OF CURB

CURVE	DELTA	RADIUS	LENGTH	TANGENT
C1	48°11'21"	20.00'	16.82'	8.94'
C2	276°22'42"	40.00'	192.95'	35.78'
C3	90°00'00"	55.00'	86.39'	55.00'
C4	180°00'00"	1.00'	3.14'	---
C5	90°00'00"	20.00'	31.42'	20.00'
C6	90°00'00"	15.00'	23.56'	15.00'
C7	46°47'02"	30.00'	24.50'	12.98'
C8	180°00'00"	6.00'	18.85'	---
C9	90°00'00"	25.00'	39.27'	25.00'
C10	57°35'15"	100.00'	100.51'	54.96'
C11	180°00'00"	12.50'	39.27'	---
C12	06°27'28"	100.00'	11.27'	5.64'
C13	17°13'41"	100.00'	30.13'	15.18'
C14	06°08'58"	100.00'	10.73'	5.37'
C15	16°57'11"	100.00'	29.59'	14.90'
C16	23°50'11"	150.00'	62.40'	31.66'
C17	34°38'24"	72.00'	43.53'	22.45'
C18	180°00'00"	20.00'	62.83'	---
C19	90°00'00"	5.00'	7.85'	5.00'
C20	180°00'00"	6.25'	19.63'	---
C21	02°56'13"	524.49'	26.89'	13.45'
C22	90°11'01"	4.00'	6.30'	4.01'
C23	79°21'33"	15.00'	20.78'	12.44'
C24	89°48'59"	4.00'	6.27'	3.99'
C25	92°56'13"	20.00'	32.44'	21.05'
C26	79°21'33"	30.00'	41.55'	24.89'
C27	86°55'22"	20.00'	30.34'	18.95'
C28	90°00'00"	8.00'	12.57'	8.00'
C29	93°04'38"	15.30'	25.18'	16.36'
C30	123°06'00"	7.00'	15.04'	12.92'
C31	146°54'00"	4.00'	10.26'	13.46'
C32	90°00'00"	4.67'	7.34'	4.67'
C33	02°53'37"	475.49'	24.01'	12.01'

LINE TABLE

FACE OF CURB

LINE	BEARING	DISTANCE
L1	S88°52'45"E	3.96'
L2	S88°52'45"E	17.83'
L3	N01°07'15"E	4.41'
L4	N01°07'15"E	21.81'
L5	N01°07'15"E	4.13'
L6	N01°07'15"E	22.26'
L7	N09°40'58"W	46.83'
L8	N01°07'15"E	6.50'
L9	N88°52'45"W	44.03'
L10	S88°52'45"E	45.64'
L11	N01°07'12"E	5.25'
L12	S43°52'45"E	14.69'
L13	S01°07'15"W	35.61'
L14	N01°07'15"E	13.75'
L15	N 01°18'16" E	2.99'
L16	S 88°52'45" E	24.67'
L17	N01°07'15"E	5.96'
L18	N01°18'16"E	5.00'
L19	N 01°18'16" E	3.01'
L20	S88°41'44"E	4.94'
L21	N 01°07'15" E	3.00'
L22	S 88°52'45" E	18.00'
L23	N01°18'16"E	9.66'
L24	S88°52'45"E	10.36'

POINT TABLE

N = NORTHING
E = EASTING

P1	N 10421.2398 E 11716.006	P11	N 10082.5508 E 11855.1951	P21	N 10128.5777 E 11661.2215
P2	N 10420.8485 E 11736.0022	P12	N 10021.7111 E 11793.8053	P22	N 10130.2469 E 11575.9059
P3	N 10406.1624 E 11749.4949	P13	N 10023.1752 E 11773.8593	P23	N 10230.9143 E 11474.524
P4	N 10391.4347 E 11763.0257	P14	N 10024.6393 E 11753.9133	P24	N 10232.7139 E 11382.5432
P5	N 10376.707 E 11776.5565	P15	N 10026.1033 E 11733.9673	P25	N 10273.6981 E 11366.6754
P6	N 10141.6237 E 11896.55	P16	N 10027.5674 E 11714.0212	P26	N 10383.8042 E 11361.428
P7	N 10121.6292 E 11896.0947	P17	N 10425.4724 E 11413.6525		
P8	N 10101.6347 E 11895.6394	P18	N 10421.4951 E 11616.9436		
P9	N 10081.6402 E 11895.1841	P19	N 10369.3117 E 11659.9304		
P10	N 10082.0955 E 11875.1896	P20	N 10299.3263 E 11658.5611		

BENCHMARK

CITY OF LAS VEGAS BENCHMARK NUMBER 2LV01-25SSSW6:
RIVET AND PLATE IN TOP OF CURB ON THE NORTHEAST RETURN OF BONANZA ROAD AND McKNIGHT STREET.
NAVD 88 DATUM
ELEVATION = 1828.30 FEET
ELEVATION = 557.266 METERS

GRAPHIC SCALE

30 0 15 30 60 120

(IN FEET)
1 inch = 30 ft.

Avoid cutting underground utility lines. It's costly.

Call before you Dig

1-800-227-2600

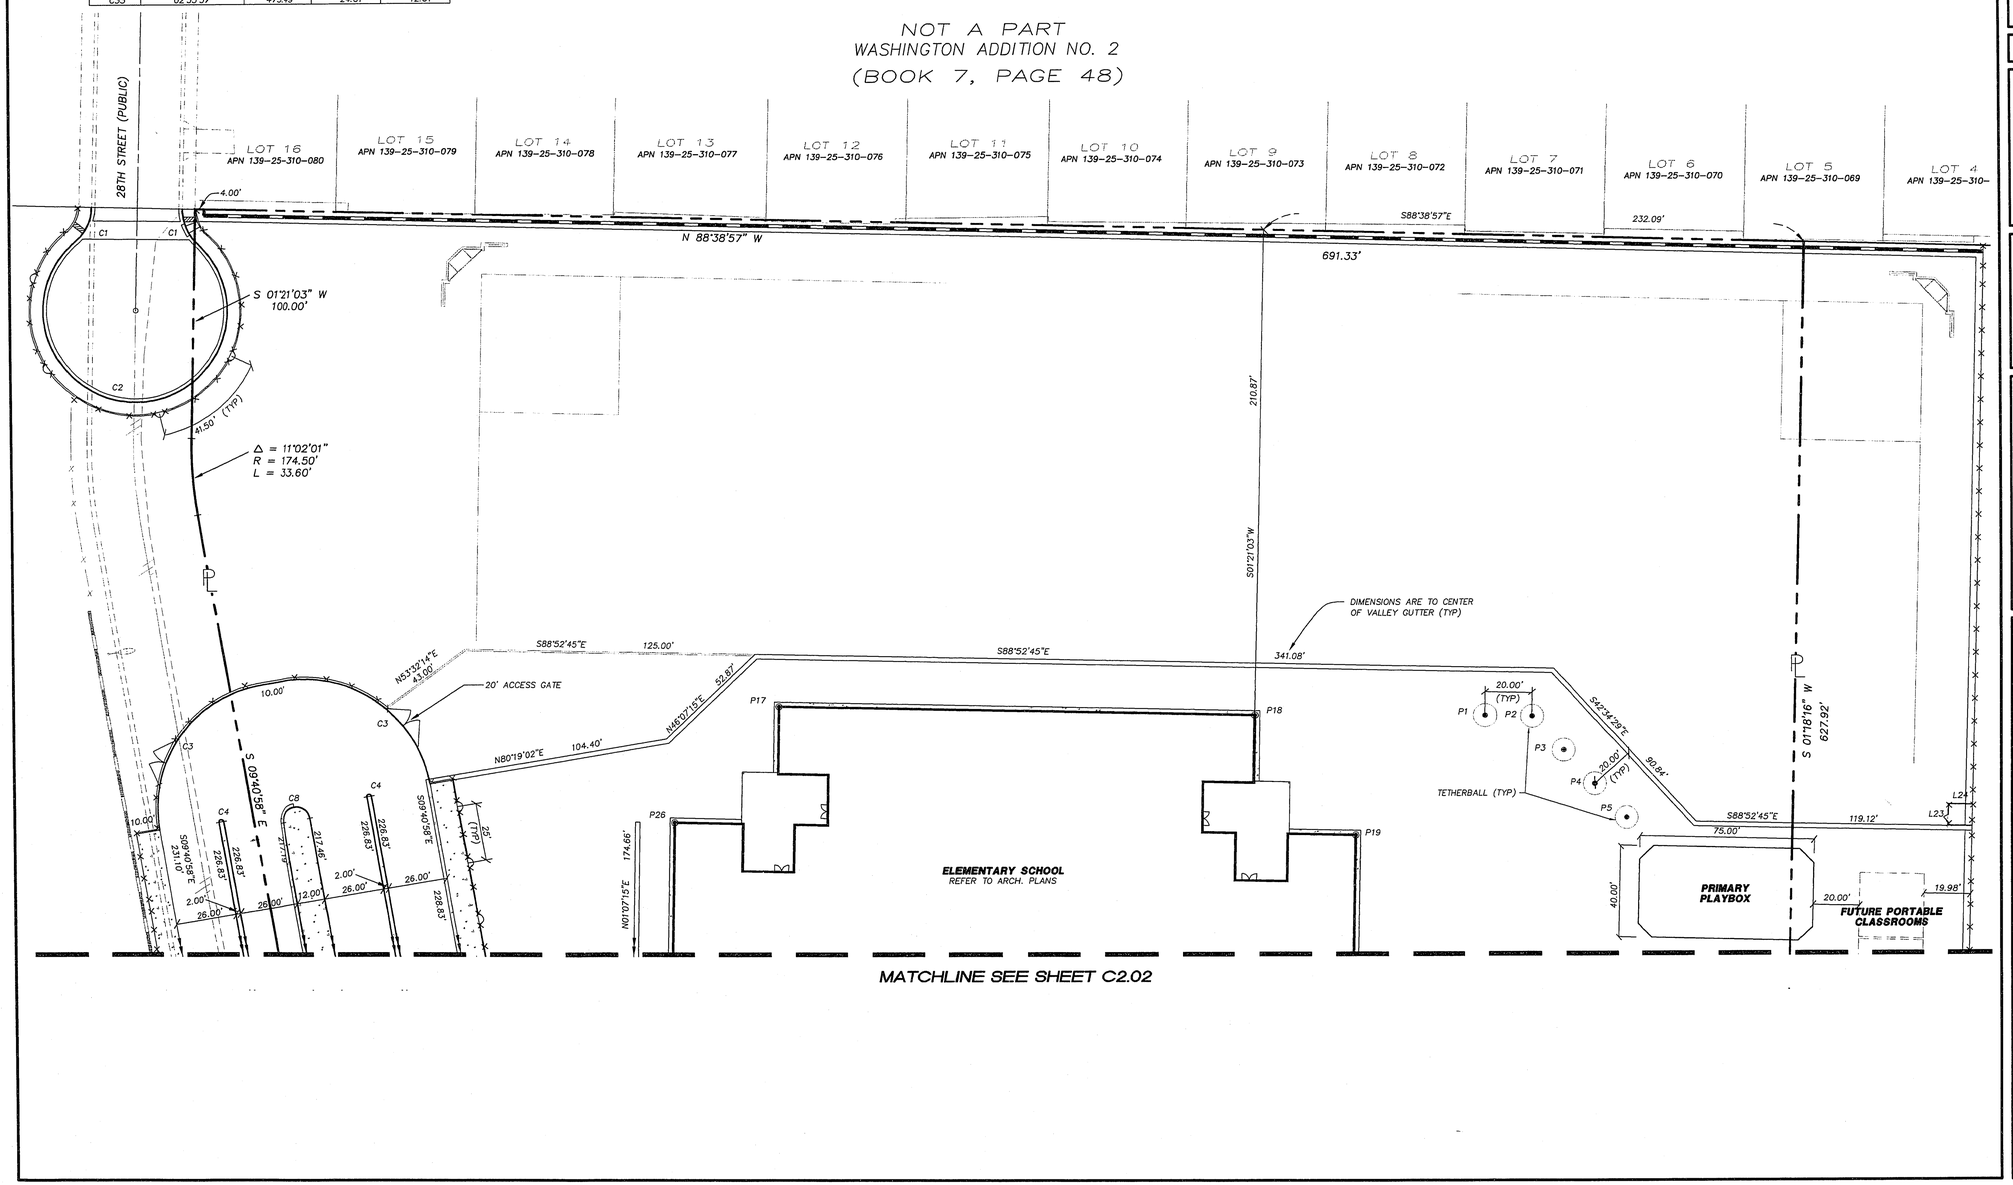

REVISIONS

REV	DESCRIPTION	DATE	BY

© DOMINGO CAMBEIRO CORPORATION 1995

All designs, arrangements and plans indicated or presented by this drawing, as instruments of service, are owned by and the property of DOMINGO CAMBEIRO CORPORATION. To alter these documents for any project by anyone other than the original architect is a violation of NRS 623. The plans and/or specifications shall be restricted to the original site for which they were prepared and publication thereof is expressly limited to such use. Reproduction, publication or re-use by any method in whole or in part, is prohibited. None of such designs, arrangements or plans shall be used by or disclosed to any person, firm, agency, or corporation without the written permission of DOMINGO CAMBEIRO CORPORATION. Visual contact with these plans and specifications shall constitute prima facie evidence of acceptance of these restrictions.

SEAL: PROFESSIONAL ENGINEER - STATE OF NEVADA - VERNON R. HARRIS - No. 6828 - CIVIL - 5-1-96

CCDS PROJECT NO. 0828
CCDS REVIEW
APPROVED BY
DATE

DATE 5/01/96
DRAWN BY KAW
CHECKED BY VRH
SUBMITTAL 5/01/96
A/E PROJECT NO. 95252

POST, SUCHER & ASSOCIATES JENKGAN
901 North Green Valley Pkwy.
Suite 160
Henderson, Nevada 89014
(702) 564-2500
Fax (702) 564-2505
ENGINEERING · PLANNING · SURVEYING · CONSTRUCTION SERVICES

Domingo Cambeiro Corporation
ARCHITECTURE · ENGINEERING · PLANNING · INTERIORS
3555 PECOS-McLEOD IC. LAS VEGAS, NEVADA 89121-3805 (702) 732-0084

CLARK COUNTY SCHOOL DISTRICT
CONSTRUCTION MANAGEMENT
4828 PEARL ST.
LAS VEGAS, NEVADA 89121

28TH AND HARRIS ELEMENTARY SCHOOL

SITE DIMENSION PLAN

SHEET NO.
C2.01
SHEET 4 OF 17

JOB NO. 51843
FILE NO. 843DM.DWG BR-DM1

715-92

C:\DWGS\843\843DM Tue Apr 30 14:33:29 1996 PBSJ

96-48