Avoid cutting underground utility lines. It's easy.

Call before you Dig

1-800-227-2600

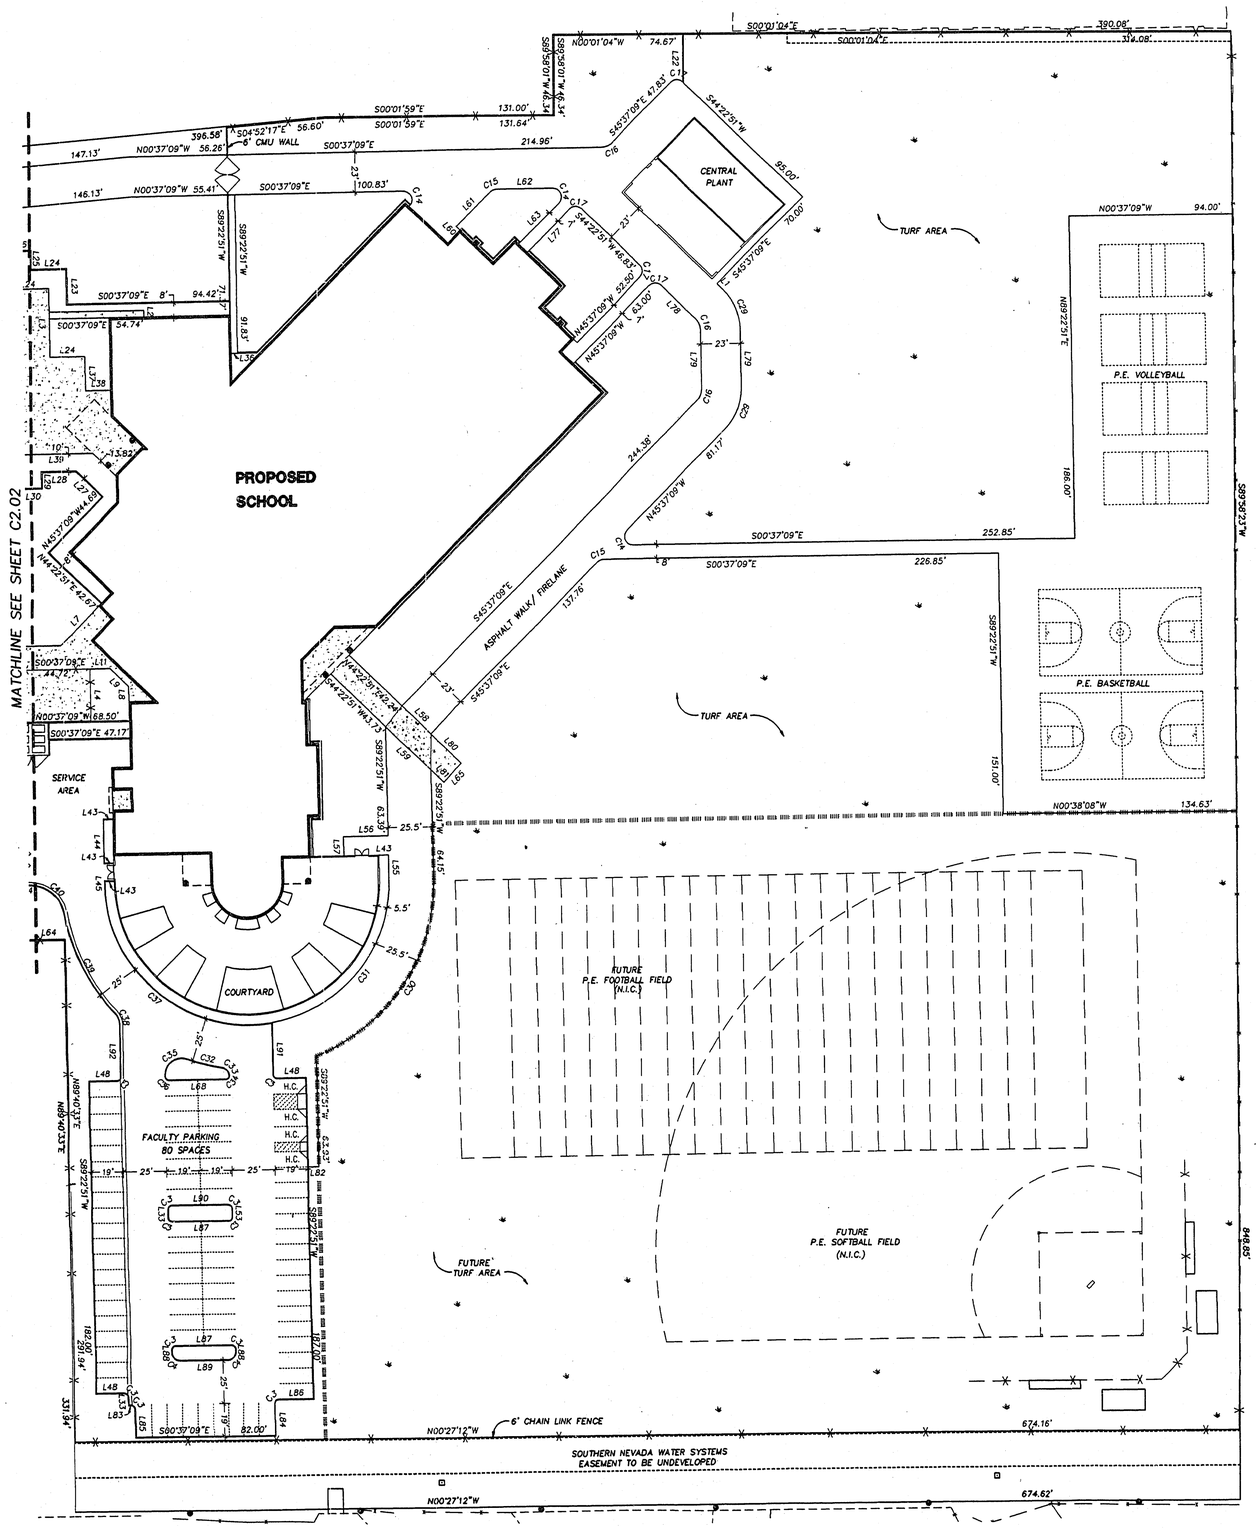

1" = 40'

LINE DATA TABLE

No.	BEARING	DISTANCE
L1	S44°22'51"W	4.62'
L2	S89°22'51"W	4.00'
L3	N89°22'51"E	40.00'
L4	S89°22'51"W	30.23'
L5	S00°37'09"E	11.11'
L6	N00°37'09"W	39.44'
L7	N45°37'09"W	31.62'
L8	N89°22'51"E	9.12'
L9	N44°22'51"E	14.78'
L10	N00°37'09"W	11.11'
L11	S00°37'09"E	12.16'
L12	N89°22'51"E	15.70'
L13	N44°22'51"E	24.12'
L14	N00°37'09"W	15.24'
L15	N89°22'51"E	17.97'
L16	S45°37'09"E	26.39'
L17	N00°37'09"W	28.00'
L18	S00°37'09"E	33.00'
L19	N89°22'51"E	1.00'
L20	S89°22'51"W	1.00'
L21	S00°37'09"E	28.00'
L22	N89°58'56"E	27.25'
L23	N89°22'51"E	20.15'
L24	N00°37'09"W	20.00'
L25	N89°22'51"E	11.00'
L26	S00°37'09"E	10.67'
L27	N44°22'51"E	20.28'
L28	N00°37'09"W	19.52'
L29	N89°22'51"E	9.33'
L30	N00°37'09"W	10.67'
L31	S89°22'51"W	9.00'
L32	N89°22'51"E	36.75'
L33	S89°22'51"W	5.00'
L34	N00°37'09"W	5.00'
L35	S00°37'09"E	23.88'
L36	S00°37'09"E	4.00'
L37	S89°22'51"W	20.00'
L38	S00°37'09"E	15.09'
L39	N00°37'09"W	40.00'
L40	N89°22'51"E	20.00'
L41	N89°22'51"E	13.04'
L42	N00°37'09"W	19.00'
L43	N00°37'09"W	5.50'
L44	N89°22'51"E	25.66'
L45	S89°22'51"W	1.84'
L46	N89°22'51"E	25.00'
L47	S89°22'51"W	25.00'
L48	S00°37'09"E	17.00'
L49	N00°37'09"W	14.00'
L50	S00°37'09"E	5.00'
L51	S00°37'09"E	14.00'
L52	N00°37'09"W	17.00'
L53	N89°22'51"E	5.00'
L54	N00°37'09"W	7.14'
L55	S89°22'51"W	14.67'
L56	S00°37'09"E	25.50'
L57	N89°22'51"E	11.60'
L58	S44°22'51"W	23.00'
L59	S44°22'51"W	36.06'
L60	S44°22'51"W	3.00'
L61	N45°37'09"W	28.10'
L62	N00°37'09"W	31.82'
L63	S45°37'09"E	33.26'
L64	N00°20'46"W	27.18'
L65	N45°37'09"W	15.00'
L66	N89°22'51"E	7.41'
L67	S89°22'51"W	5.41'
L68	N00°37'09"W	32.31'
L69	S89°22'51"W	18.00'
L70	N89°22'51"E	14.00'
L71	S44°22'51"W	12.07'
L72	S00°37'09"E	30.88'
L73	S89°22'51"W	36.75'
L74	N10°04'53"W	27.10'
L75	N45°37'09"W	12.07'
L76	S89°22'51"W	22.27'
L77	N45°37'09"W	35.17'
L78	N44°22'51"E	27.12'
L79	S89°22'51"W	34.11'
L80	N44°22'51"E	24.76'
L81	S44°22'51"W	10.20'
L82	N00°37'09"W	6.00'
L83	S00°37'09"E	1.50'
L84	S89°22'51"W	19.00'
L85	S89°22'51"W	17.00'
L86	N00°37'09"W	20.50'
L87	S00°37'09"E	33.00'
L88	S89°22'51"W	1.50'
L89	N00°37'09"W	28.00'
L90	N00°37'09"W	33.00'
L91	S89°22'51"W	30.03'
L92	S89°22'51"W	30.33'
L93	S89°22'51"W	35.15'
L94	S89°22'51"W	2.50'
L95	N00°37'09"W	35.33'

CURVE DATA TABLE

No.	RADIUS	DELTA	LENGTH	TANGENT
C1	2.50'	135°00'00"	5.89'	6.04'
C2	1.56'	135°00'00"	3.68'	3.77'
C3	2.00'	90°00'00"	3.14'	2.00'
C4	4.50'	90°00'00"	7.07'	4.50'
C5	13.08'	90°03'20"	20.56'	13.10'
C6	15.00'	89°59'53"	23.56'	15.00'
C7	15.00'	90°00'00"	23.56'	15.00'
C8	14.33'	90°00'00"	22.51'	14.33'
C9	25.00'	90°00'01"	39.27'	25.00'
C10	14.50'	90°00'00"	22.78'	14.50'
C11	14.50'	180°00'00"	45.55'	------
C12	9.50'	90°00'00"	14.92'	9.50'
C13	20.00'	90°00'02"	31.42'	20.00'
C14	5.00'	135°00'00"	11.78'	12.07'
C15	5.00'	45°00'00"	3.93'	2.07'
C16	10.00'	45°00'01"	7.85'	4.14'
C17	5.00'	90°00'00"	7.85'	5.00'
C18	3.00'	45°00'00"	2.36'	1.24'
C19	45.00'	85°44'52"	67.35'	41.78'
C20	20.00'	85°44'52"	29.93'	18.57'
C21	9.50'	180°00'00"	29.85	------
C22	2.00'	45°00'00"	1.57'	0.83'
C23	19.50'	90°00'00"	30.63'	19.50'
C24	30.00'	90°00'00"	47.12'	30.00'
C25	19.50'	09°27'44"	3.22'	1.61'
C26	20.50'	09°27'44"	3.39'	1.70'
C27	2.50'	45°00'00"	1.96'	1.04'
C28	55.00'	180°00'00"	172.79'	------
C29	33.00'	45°00'00"	25.92'	13.67'
C30	107.67'	69°19'58"	130.29'	74.46'
C31	82.17'	80°53'48"	116.01'	70.05'
C32	108.17'	11°11'49"	21.14'	10.60'
C33	4.50'	78°01'28"	6.13'	3.65'
C34	2.00'	93°02'28"	3.25'	2.11'
C35	9.50'	110°07'43"	18.26'	13.60'
C36	2.69'	90°00'14"	4.23'	2.69'
C37	82.17'	99°06'12"	142.12'	96.38'
C38	9.50'	43°23'44"	7.20'	3.78'
C39	108.17'	34°40'09"	65.45'	33.76'
C40	19.50'	81°16'25"	27.66'	16.74'

NOTES :

1.) ALL CURB IS DIMENSIONED TO BACK OF CURB

2.) ALL ISLE WIDTHS AND STALL LENGTHS ARE DIMENSIONED TO FACE OF CURB WHERE CURB IS PRESENT.

PLOT DATE: 5-28-93
FILE NAME: 5060IM

REVISIONS

REV	DESCRIPTION	DATE	BY	APPROVAL

SEAL

CCSD PROJECT NO. 0490
CCSD REVIEW —
APPROVED BY —
DATE —

DATE 06-07-93
DRAWN BY MDP
CHECKED BY K.M.M.
SUBMITTAL 100%
A/E PROJECT NO. 91-538

Church Engineering of Nevada, Inc.
Consulting Engineers
Planners
Surveyors
6900 E. Charleston Blvd.
Suite 140
Las Vegas, Nev. 89110
(702) 878-8344
7197.506

KITTRELL GARLOCK and ASSOCIATES
ARCHITECTS AIA
470 SOUTH DECATUR BLVD. • SUITE B-5 • LAS VEGAS, NV. • 89103 • (702) 367-6000

CLARK COUNTY SCHOOL DISTRICT

SPECIAL PROJECTS 4260 EUCALYPTUS ANNEX 799-5025 LAS VEGAS, NEVADA 89121

PROJECT
ACADEMY FOR ADVANCED TECHNOLOGIES
JURISDICTION : CITY OF LAS VEGAS - CLARK COUNTY, NEVADA

DRAWING TITLE
DIMENSION PLAN

SHEET NO. 3 of 11

C2.03

90-93

715-88