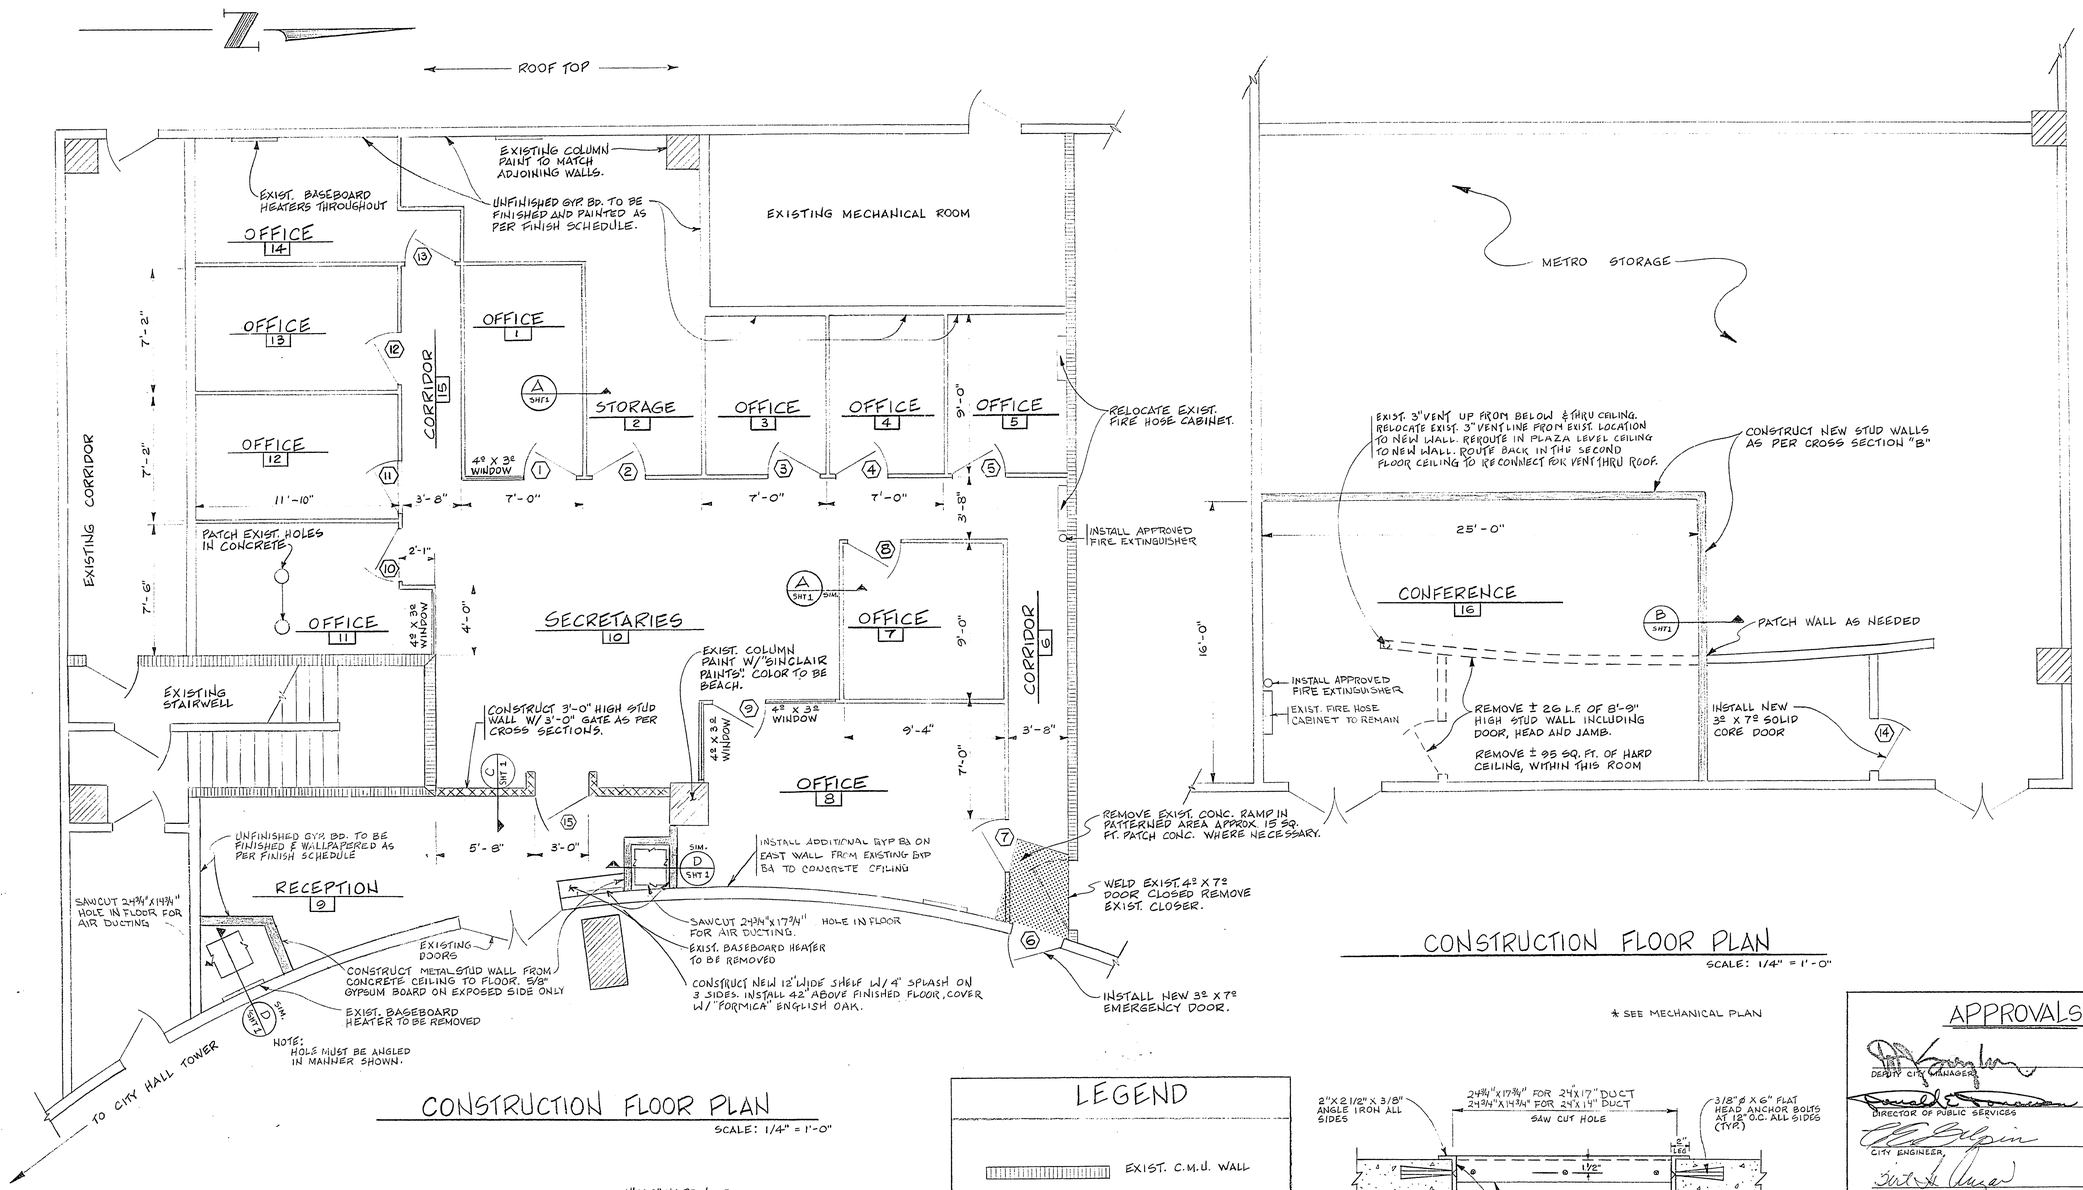

CONSTRUCTION FLOOR PLAN

SCALE: 1/4" = 1'-0"

CONSTRUCTION FLOOR PLAN

SCALE: 1/4" = 1'-0"

* SEE MECHANICAL PLAN

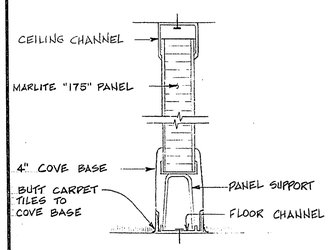

A SHT 1 SECTION

No SCALE

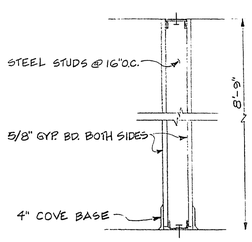

B SHT 1 SECTION

SCALE: 1" = 1'-0"

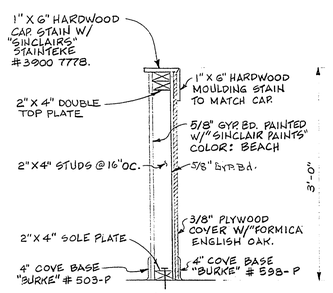

C SHT 1 SECTION

SCALE: 1" = 1'-0"

LEGEND

- EXIST. C.M.U. WALL
- EXIST. STUD WALL
- EXIST. STUD WALL TO BE REMOVED
- NEW STUD WALL TO BE CONSTRUCTED
- NEW "MARLITE" 175 WALL SYSTEM
- 3'-0" STUD PARTITION WALL

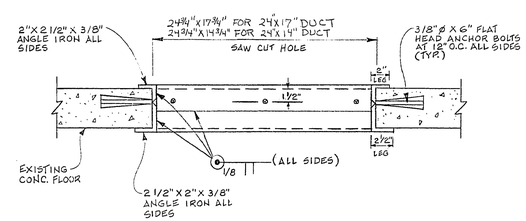

NOTE: FIRE PROOF ANGLE IRON WITH 1" THICK "MONOKOTE TYPES MK-4 OR MK-5 FIRE PROOFING AFTER INSTALLING FIRE DAMPER (NOT SHOWN)

FLOOR SLAB HOLE REINFORCEMENT

D SHT 1 X-SECTION

SCALE: 1-1/2" = 1'-0"

APPROVALS

DEPUTY CITY MANAGER	8-20-82 DATE
DIRECTOR OF PUBLIC SERVICES	8/25/82 DATE
CITY ENGINEER	8-24-82 DATE
CHIEF ENGINEERING DESIGN	7-16-82 DATE
BUILDING AND SAFETY	8-11-82 DATE
FIRE SERVICES	8-13-82 DATE
MAINTENANCE DIVISION	8-3-82 DATE
ELECTRICAL DIVISION	8-4-82 DATE
CHIEF OF LOWER COURT COUNSELING	8-4-82 DATE
MUNICIPAL COURT ADMINISTRATOR	8-05-82 DATE
ARCHITECTURAL TECH. SERVICES	8/3/82 DATE

Revisions	Date

Scale (h) AS SHOWN | Scale (v) AS SHOWN | W.U. 2163

Fld. bk. no. N/A | Date JULY 1982

Design by OAS CONCEPT | Drawn by NORMA GOMEZ J.H.B.

CITY ENGINEER | 8-23-82 DATE

Department of Public Services — Engineering Design Division

FLOOR PLAN

CAFETERIA REMODELING

CITY OF LAS VEGAS NEVADA

Drawing no. 521-115B | 1/8