23-13-72

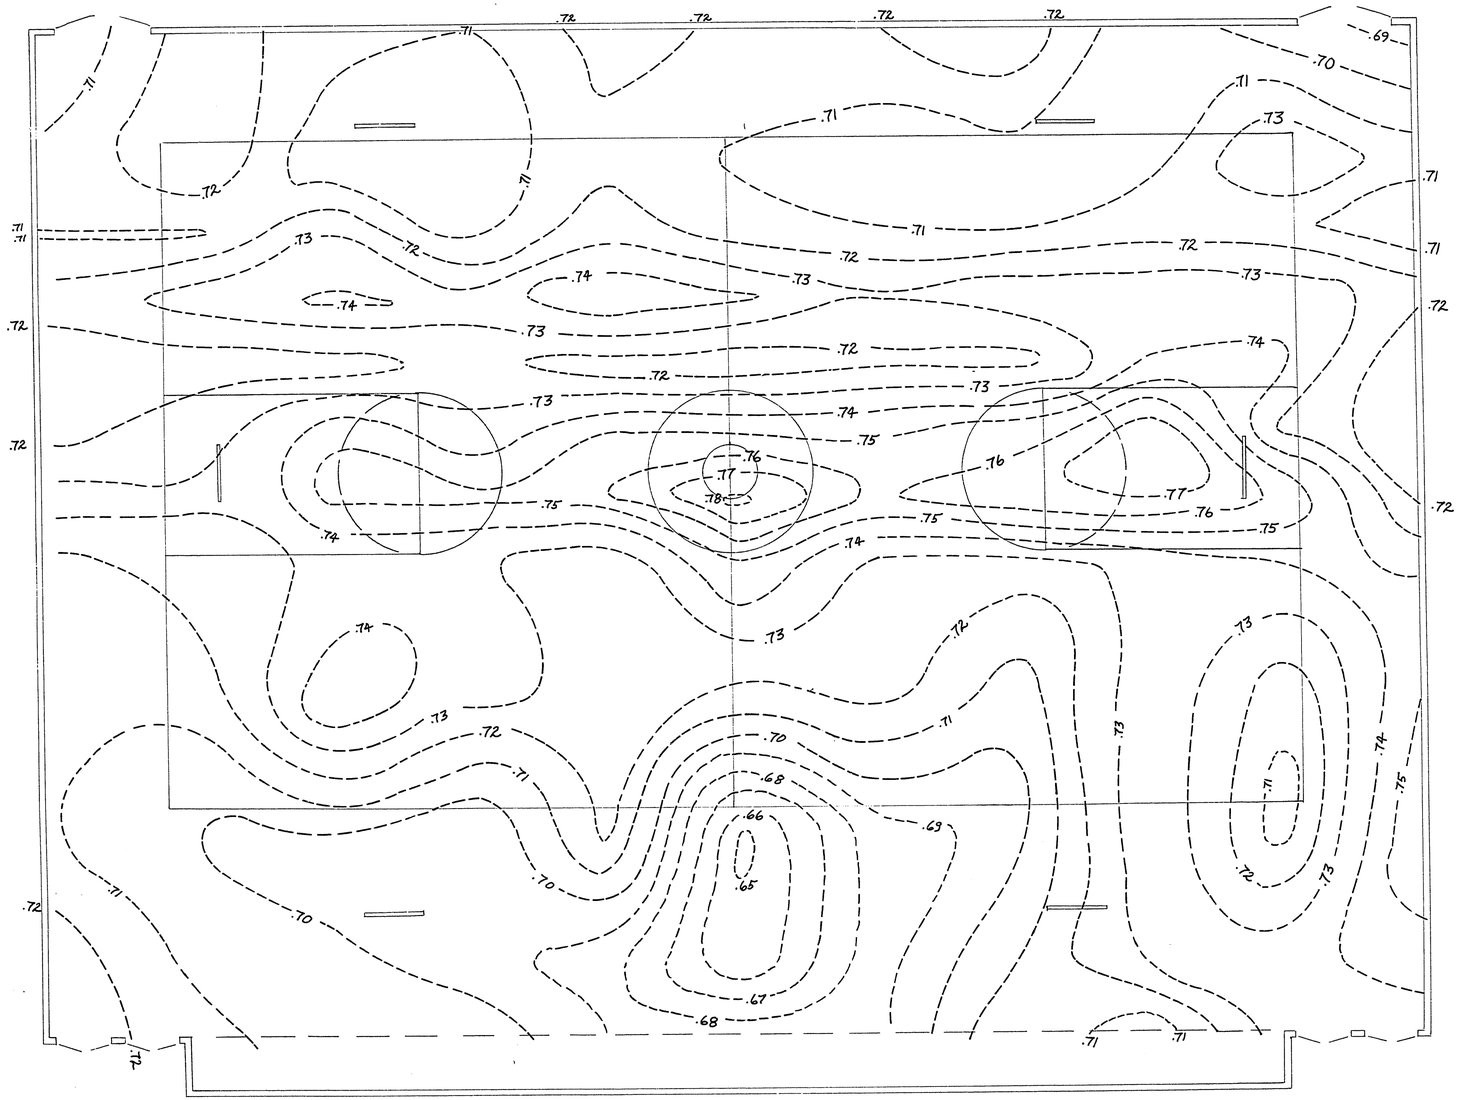

B.M.- NEVADA POWER TOWER
N.W. COR. PROP.
ELEV. ON S.E. CONC. BASE
ELEV.- 100.61

SUPV. OF ENGINEERING DESIGN DIVISION DATE

Revisions	Date

Scale (h) 1" = 5' Scale (v) W.A. 0010
Fld. bk. no. Date 12-16-80
Design by Drawn by J. CROMWELL

Department of Public Services Engineering Design Division

STEWART- MOJAVE REC. CENTER

(CONCRETE) BASKETBALL FLOOR CONTOUR

CLARK COUNTY NEVADA LAS VEGAS

Drawing no. 671-43B 2/2