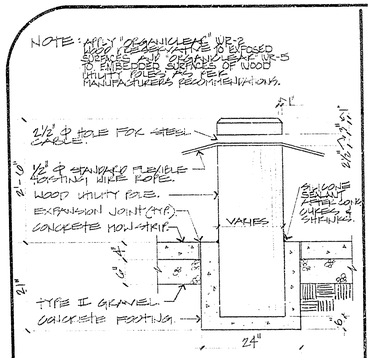

A LINE POST 3/4" = 1'-0"

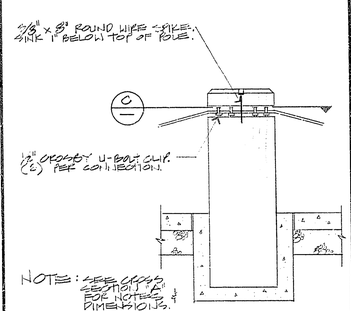

B CONNECTION POST 3/4" = 1'-0"

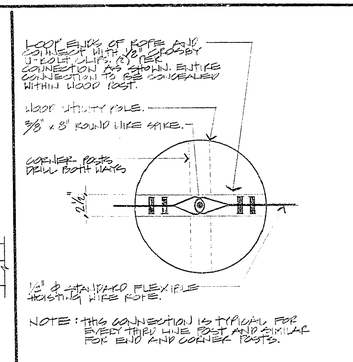

C CONNECTION POST 1 1/2" = 1'-0"

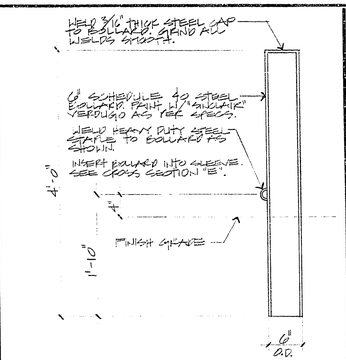

D REMOVABLE BOLLARD 1" = 1'-0"

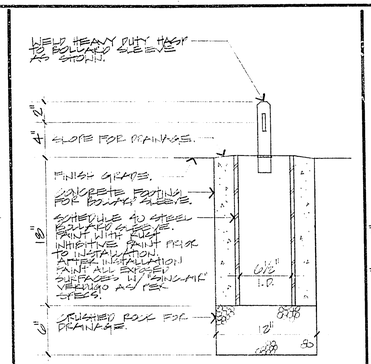

E REMOVABLE BOLLARD SLEEVE 1 1/2" = 1'-0"

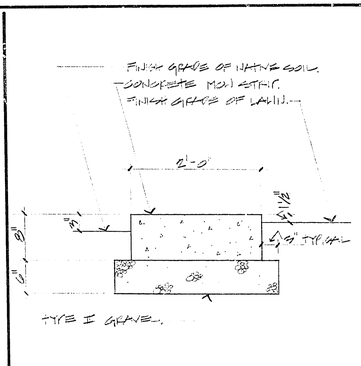

F 2' - 0" CONCRETE MOW STRIP 1" = 1'-0"

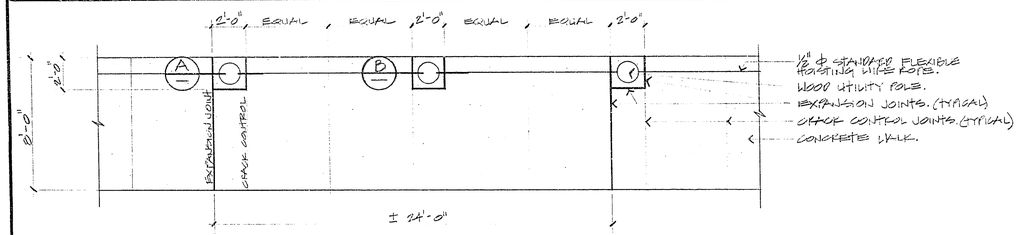

PLAN VIEW "A" 1/4" = 1'-0"

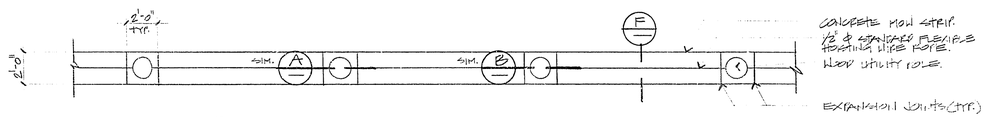

PLAN VIEW "B" 1/4" = 1'-0"

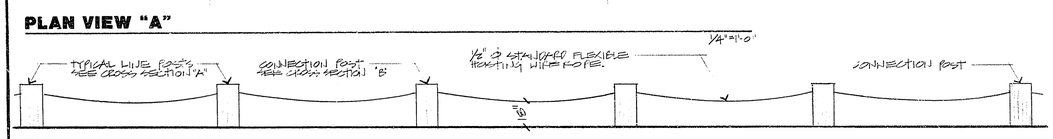

TYPICAL ELEVATION 1/4" = 1'-0"

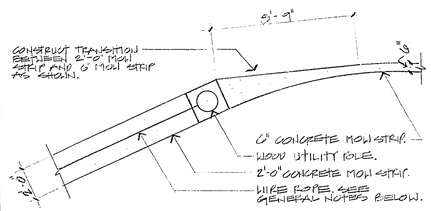

1 DETAIL 1/4" = 1'-0"

GENERAL NOTES

POST AND CABLE BARRIER SHALL BE CONSTRUCTED IN ACCORDANCE WITH PLAN VIEW "B" FOR ALL AREAS IN WHICH SIDEWALK IS NOT IMMEDIATELY ADJACENT TO POSTS (INTERIOR AREAS AWAY FROM SIDEWALKS AT NORTHEAST AND SOUTHWEST CORNERS OF PARK). IF DEDUCTIVE ITEM #1 IS ACCEPTED POST AND CABLE BARRIER ALONG VENETIAN STRADA SHALL ALSO BE CONSTRUCTED IN ACCORDANCE WITH PLAN VIEW "B". POST AND CABLE BARRIER SHALL WITHOUT EXCEPTION, BE CONSTRUCTED IN ACCORDANCE WITH PLAN VIEW "A" ALONG DURANGO SIDEWALK, AND IF DEDUCTIVE ITEM #1 IS NOT ACCEPTED POST AND CABLE BARRIER SHALL BE CONSTRUCTED IN ACCORDANCE WITH PLAN VIEW "A" ALONG VENETIAN STRADA SIDEWALK.

CABLE FOR POST AND CABLE BARRIER SHALL BE 1/2" STANDARD FLEXIBLE HOSTING ROPE WITH NOT LESS THAN 21,000 LBS BREAKING STRENGTH.

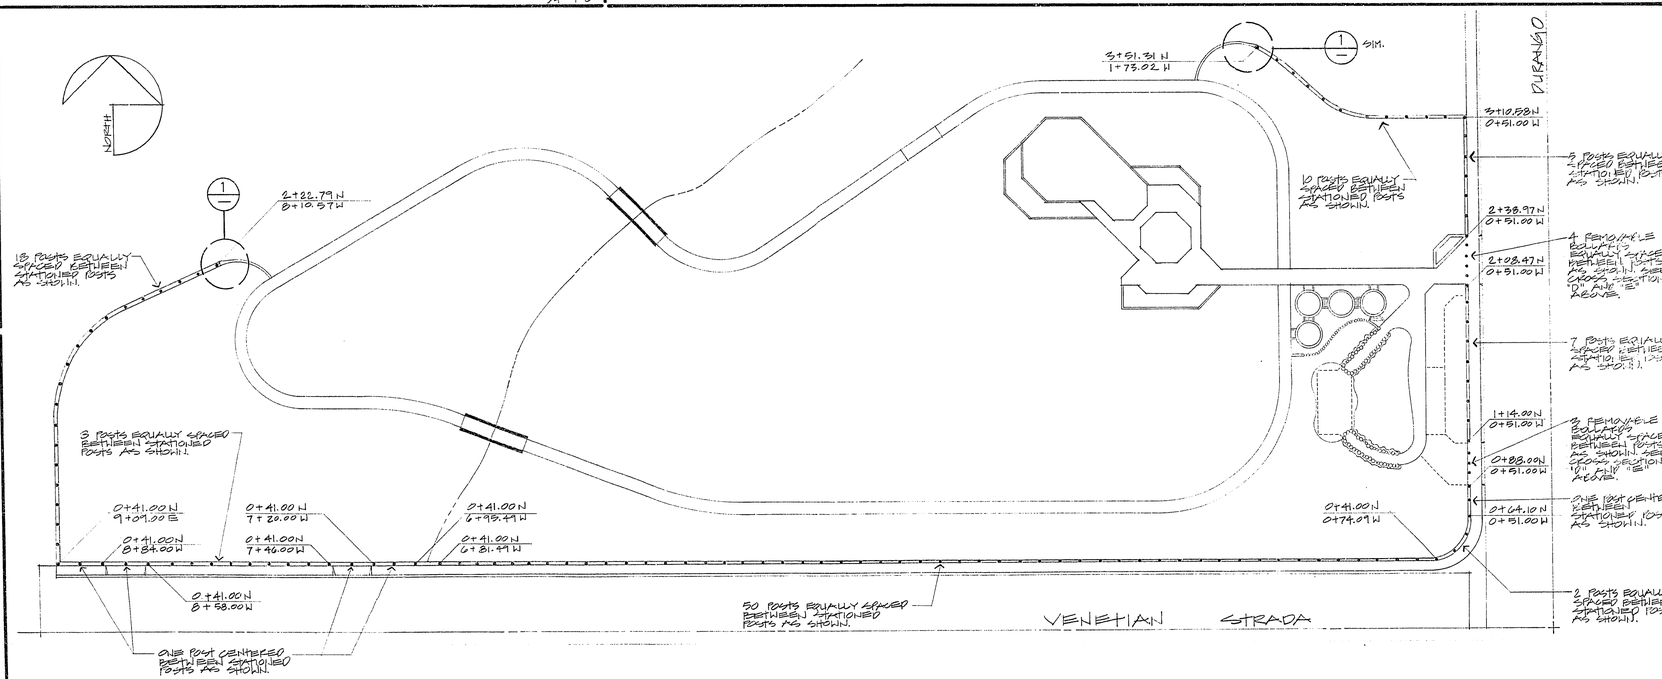

POST AND CABLE SITE PLAN 1" = 40'-0"

CITY OF LAS VEGAS NEVADA

City of Las Vegas, Nevada
Department of Design and Development
Thomas B. Graham, AICP, RLA, Director

SCALE: AS SHOWN
DATE: 8-86
DESIGN BY: D. JOHNSON
DRAWN BY: F. TRUJILLO
DATE
REVISIONS

ANGEL PARK PHASE IIIB

SITE DETAILS

PROJECT NO. WU6292
DRAWING NO. 650.14-V10
SHEET C-7 OF 36