9-13-12

CURVE DATA

#	Δ	R	L	T
1	90°04'49"	25.00'	39.31'	25.04'
2	90°04'49"	30.00'	47.17'	30.04'

BENCH MARK

TOP OF CURB ON THE WEST SIDE OF DURANGO DRIVE 304'± SOUTH OF THE NORTHEAST CORNER OF SECTION 32, TOWNSHIP 20 SOUTH, RANGE 60 EAST, M.D.B.&M.

ELEVATION = 2610.16 CLV DATUM

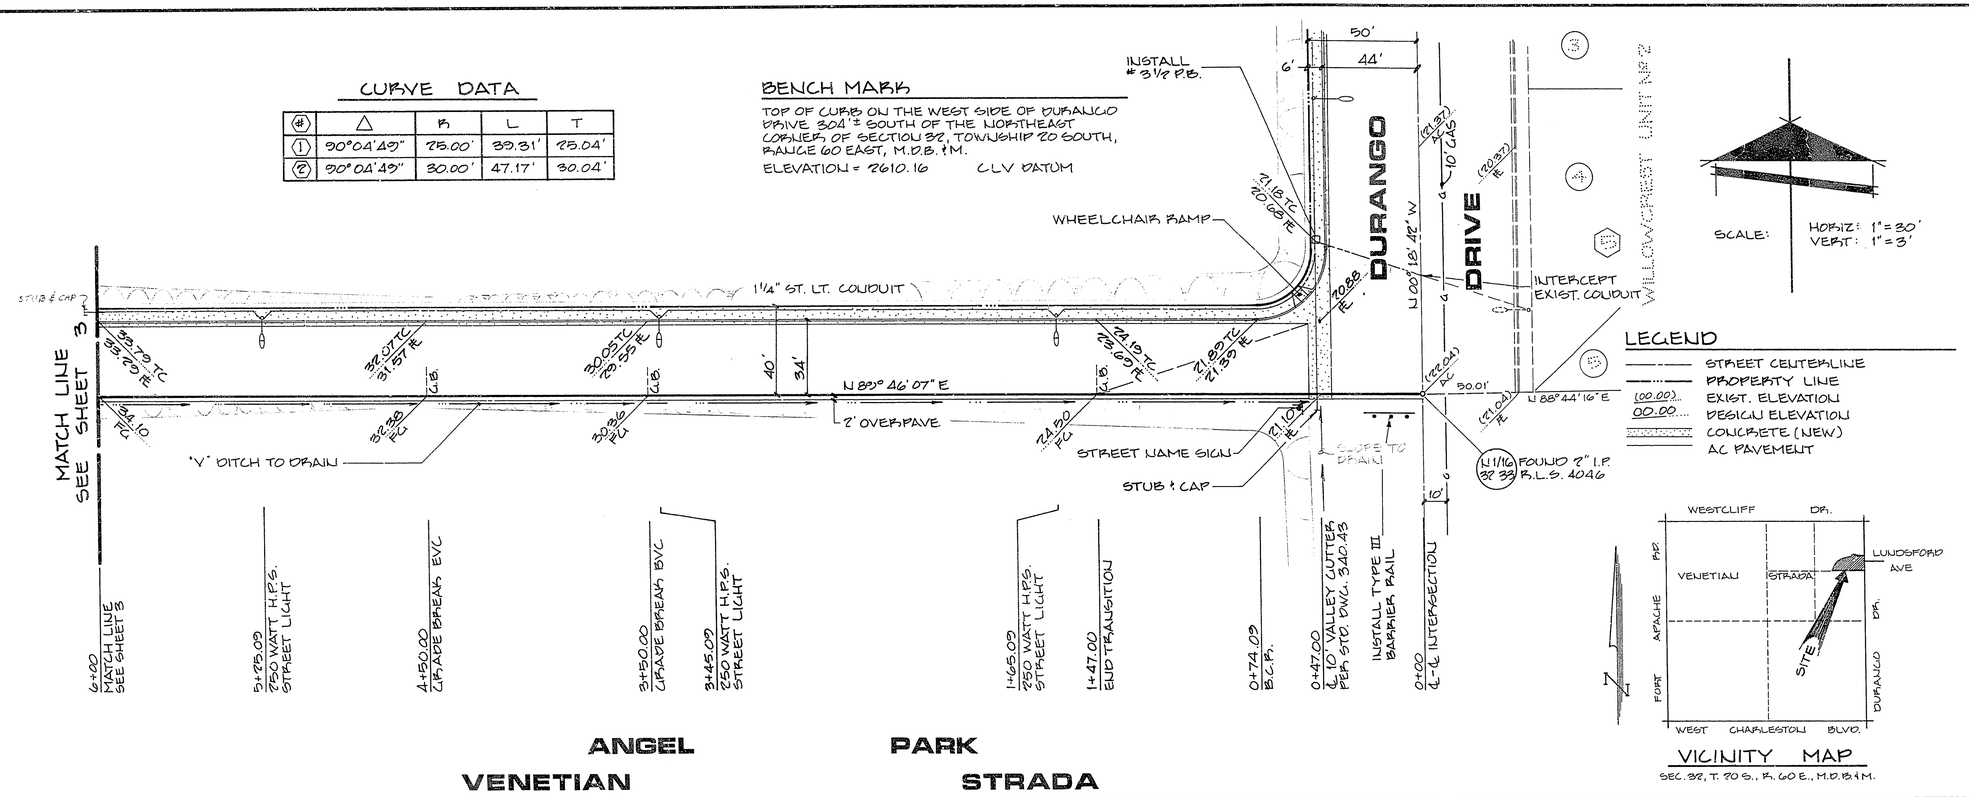

LEGEND

- STREET CENTERLINE
- PROPERTY LINE
- (00.00)... EXIST. ELEVATION
- 00.00... DESIGN ELEVATION
- CONCRETE (NEW)
- AC PAVEMENT

VICINITY MAP

SEC. 32, T. 20 S., R. 60 E., M.D.B.&M.

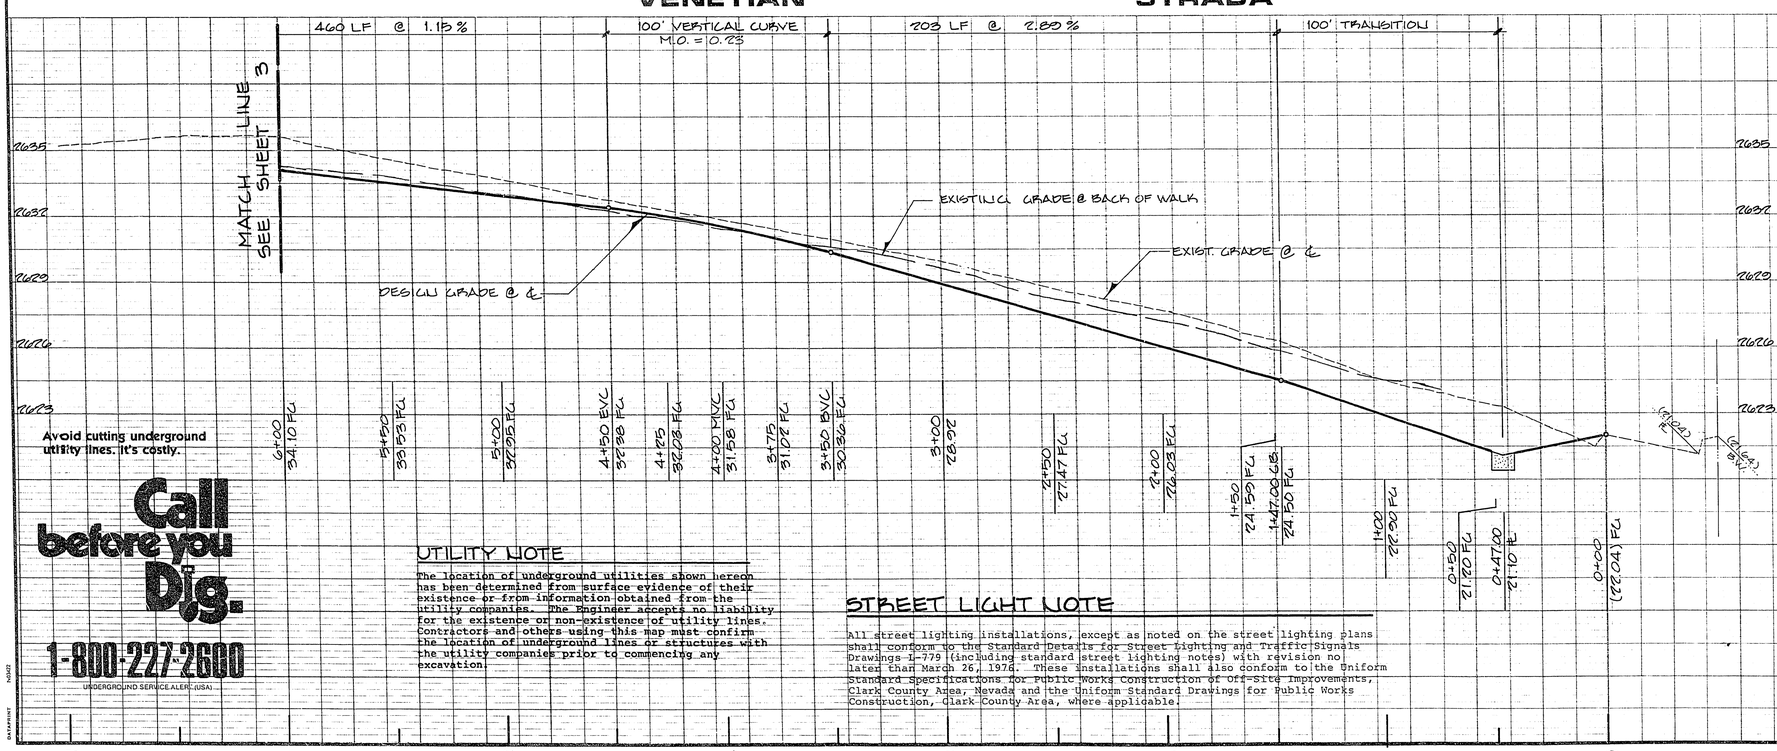

ESTIMATED QUANTITIES

SEE SHEET 3

APPROVALS

CITY OF LAS VEGAS TRAFFIC ENGINEER	5/29/85 DATE
CITY OF LAS VEGAS FIRE MARSHALL	5/29/85 DATE
CITY OF LAS VEGAS ELECTRICAL COORDINATOR	5/30/85 DATE
CLV QUALITY CONTROL ENGINEER	6/10/85 DATE
CITY OF LAS VEGAS ENGINEER	6/18/85 DATE
CLV ELECTRICAL SUPERVISOR	6-3-85 DATE

6-16-85

Avoid cutting underground utility lines. It's costly.

Call before you Dig.

1-800-227-2600

UNDERGROUND SERVICE ALERT (USA)

UTILITY NOTE

The location of underground utilities shown hereon has been determined from surface evidence of their existence or from information obtained from the utility companies. The Engineer accepts no liability for the existence or non-existence of utility lines. Contractors and others using this map must confirm the location of underground lines or structures with the utility companies prior to commencing any excavation.

STREET LIGHT NOTE

All street lighting installations, except as noted on the street lighting plans shall conform to the Standard Details for Street Lighting and Traffic Signals Drawings I-779 (including standard street lighting notes) with revision no later than March 26, 1976. These installations shall also conform to the Uniform Standard Specifications for Public Works Construction of Off-Site Improvements, Clark County Area, Nevada and the Uniform Standard Drawings for Public Works Construction, Clark County Area, where applicable.

DATE NO	REVISIONS	APP'D

PREPARED FOR: THE CITY OF LAS VEGAS

DATE MAR. 1985
DESIGN R.E.T.
DRAWN R.E.T.
CHECK R.J.B.
SCALE HORIZ. 1" = 30' VERT. 1" = 3'

BAUGHMAN & TURNER
CIVIL ENGINEERS MINING ENGINEERS
LAND SURVEYORS
2335 WEST CHARLESTON BOULEVARD
LAS VEGAS, NEVADA 89102
702-870-8771

STREET & STREETLIGHT DESIGN

SECTION 32, TOWNSHIP 20 SOUTH, RANGE 60 EAST, M. D. B. & M.
CITY OF LAS VEGAS CLARK COUNTY NEVADA

VENETIAN STRADA

SHEET C-15 OF 36

PROJ. Nº

F.B. 189, PG. 105

650.14-V10