9-13-24

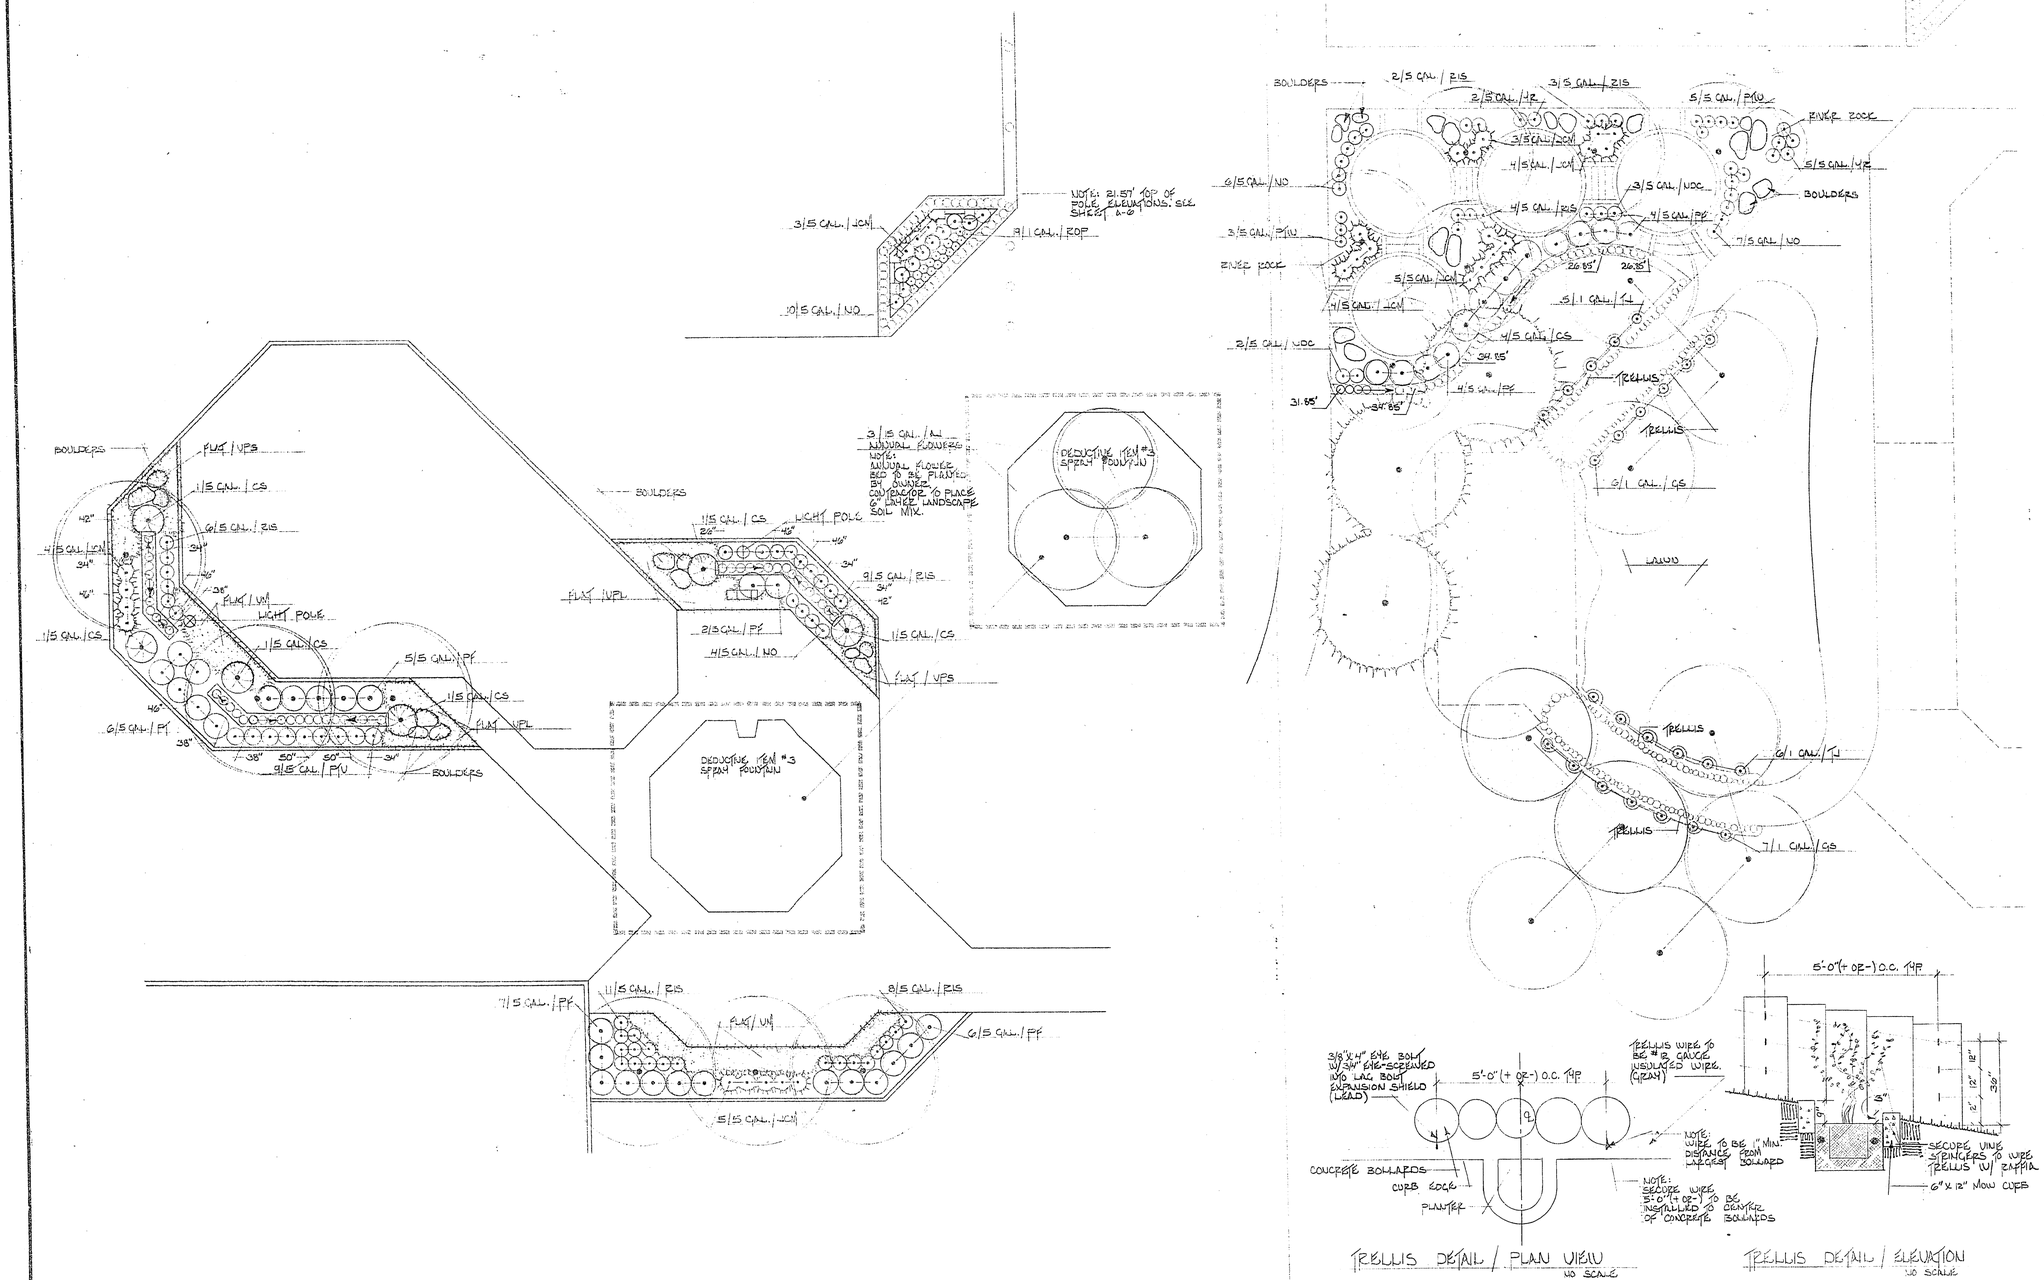

TRELLIS DETAIL / PLAN VIEW
NO SCALE

TRELLIS DETAIL / ELEVATION
NO SCALE

City of Las Vegas, Nevada
Department of Design and Development
Thomas D. Graham, AICP, AIA, Director

DESIGN BY: PM / DMJ
DRAWN BY: DMJ
SCALE: 1"=10'-0"
DATE: 8-30

REVISIONS	DATE

Approved 8-14-96

ANGEL PARK PHASE IIIB
ENLARGED LANDSCAPE - PLANTER AREAS

WU6292

650.14-V10

L-2 36