18-13-17

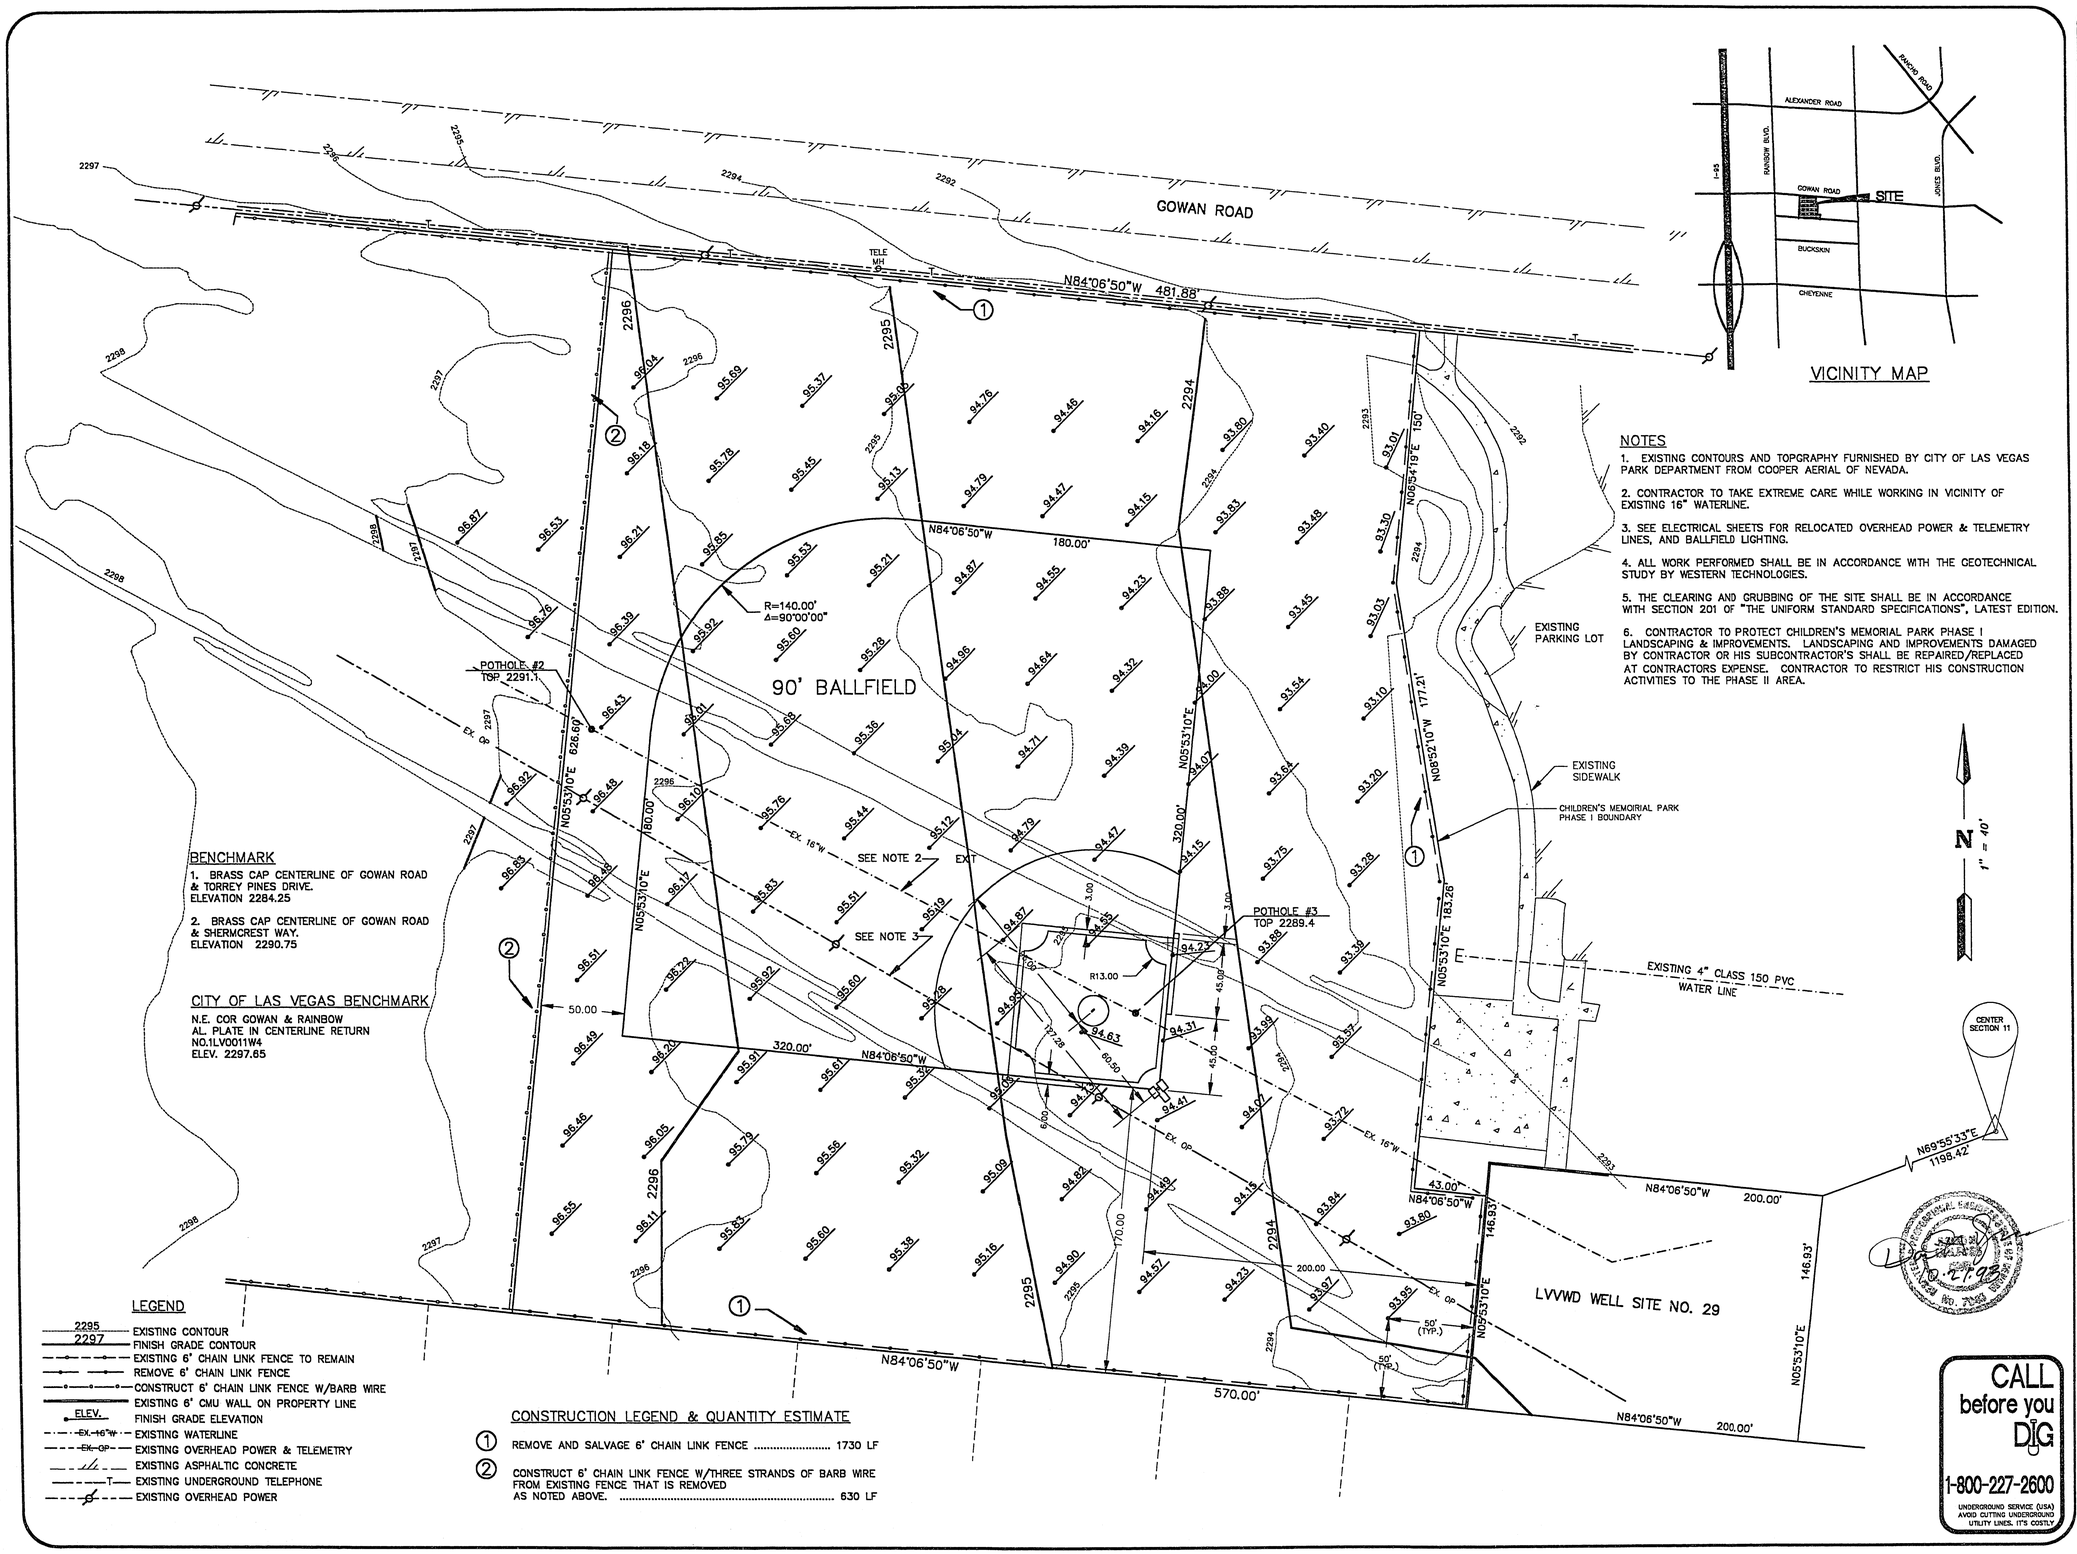

VICINITY MAP

NOTES

1. EXISTING CONTOURS AND TOPGRAPHY FURNISHED BY CITY OF LAS VEGAS PARK DEPARTMENT FROM COOPER AERIAL OF NEVADA.
2. CONTRACTOR TO TAKE EXTREME CARE WHILE WORKING IN VICINITY OF EXISTING 16" WATERLINE.
3. SEE ELECTRICAL SHEETS FOR RELOCATED OVERHEAD POWER & TELEMETRY LINES, AND BALLFIELD LIGHTING.
4. ALL WORK PERFORMED SHALL BE IN ACCORDANCE WITH THE GEOTECHNICAL STUDY BY WESTERN TECHNOLOGIES.
5. THE CLEARING AND GRUBBING OF THE SITE SHALL BE IN ACCORDANCE WITH SECTION 201 OF "THE UNIFORM STANDARD SPECIFICATIONS", LATEST EDITION.
6. CONTRACTOR TO PROTECT CHILDREN'S MEMORIAL PARK PHASE I LANDSCAPING & IMPROVEMENTS. LANDSCAPING AND IMPROVEMENTS DAMAGED BY CONTRACTOR OR HIS SUBCONTRACTOR'S SHALL BE REPAIRED/REPLACED AT CONTRACTORS EXPENSE. CONTRACTOR TO RESTRICT HIS CONSTRUCTION ACTIVITIES TO THE PHASE II AREA.

BENCHMARK

1. BRASS CAP CENTERLINE OF GOWAN ROAD & TORREY PINES DRIVE. ELEVATION 2284.25
2. BRASS CAP CENTERLINE OF GOWAN ROAD & SHERMCREST WAY. ELEVATION 2290.75

CITY OF LAS VEGAS BENCHMARK

N.E. COR GOWAN & RAINBOW
AL. PLATE IN CENTERLINE RETURN
NO.1LV0011W4
ELEV. 2297.65

LEGEND

- 2295 — EXISTING CONTOUR
- 2297 — FINISH GRADE CONTOUR
- EXISTING 6' CHAIN LINK FENCE TO REMAIN
- REMOVE 6' CHAIN LINK FENCE
- CONSTRUCT 6' CHAIN LINK FENCE W/BARB WIRE
- EXISTING 6' CMU WALL ON PROPERTY LINE
- ELEV. — FINISH GRADE ELEVATION
- EX. 16"W — EXISTING WATERLINE
- EX. OP — EXISTING OVERHEAD POWER & TELEMETRY
- EXISTING ASPHALTIC CONCRETE
- T — EXISTING UNDERGROUND TELEPHONE
- EXISTING OVERHEAD POWER

CONSTRUCTION LEGEND & QUANTITY ESTIMATE

1. REMOVE AND SALVAGE 6' CHAIN LINK FENCE ..... 1730 LF
2. CONSTRUCT 6' CHAIN LINK FENCE W/THREE STRANDS OF BARB WIRE FROM EXISTING FENCE THAT IS REMOVED AS NOTED ABOVE. ..... 630 LF

CALL before you DIG
1-800-227-2600
UNDERGROUND SERVICE (USA)
AVOID CUTTING UNDERGROUND UTILITY LINES. IT'S COSTLY

REV.	DATE	BY	REVISION

THE LEE KAMP GROUP, INC. ENGINEERS & GEOLOGISTS
2975 SO. RAINBOW BLVD., SUITE G
LAS VEGAS, NEVADA 89102
PHONE (702) 364-1066

DRAWN BY H.K.D.
DESIGNED BY K.J.E.
APPROVED BY D.H.M.

DEPARTMENT OF PARKS AND LEISURE ACTIVITIES

TITLE: ROUGH GRADING PLAN

PROJECT: CHILDREN'S MEMORIAL PARK 90 FOOT BALLFIELD, PHASE II

PROJECT NO. 911246406.1
DATE : 9/22/93
SCALE : HORIZ. 1" = 40'
VERT. NONE
DWG. FILE: 99312GRD

SHEET 2
C2
OF NO. 6 SHEETS

650.35-V2