16-13-63

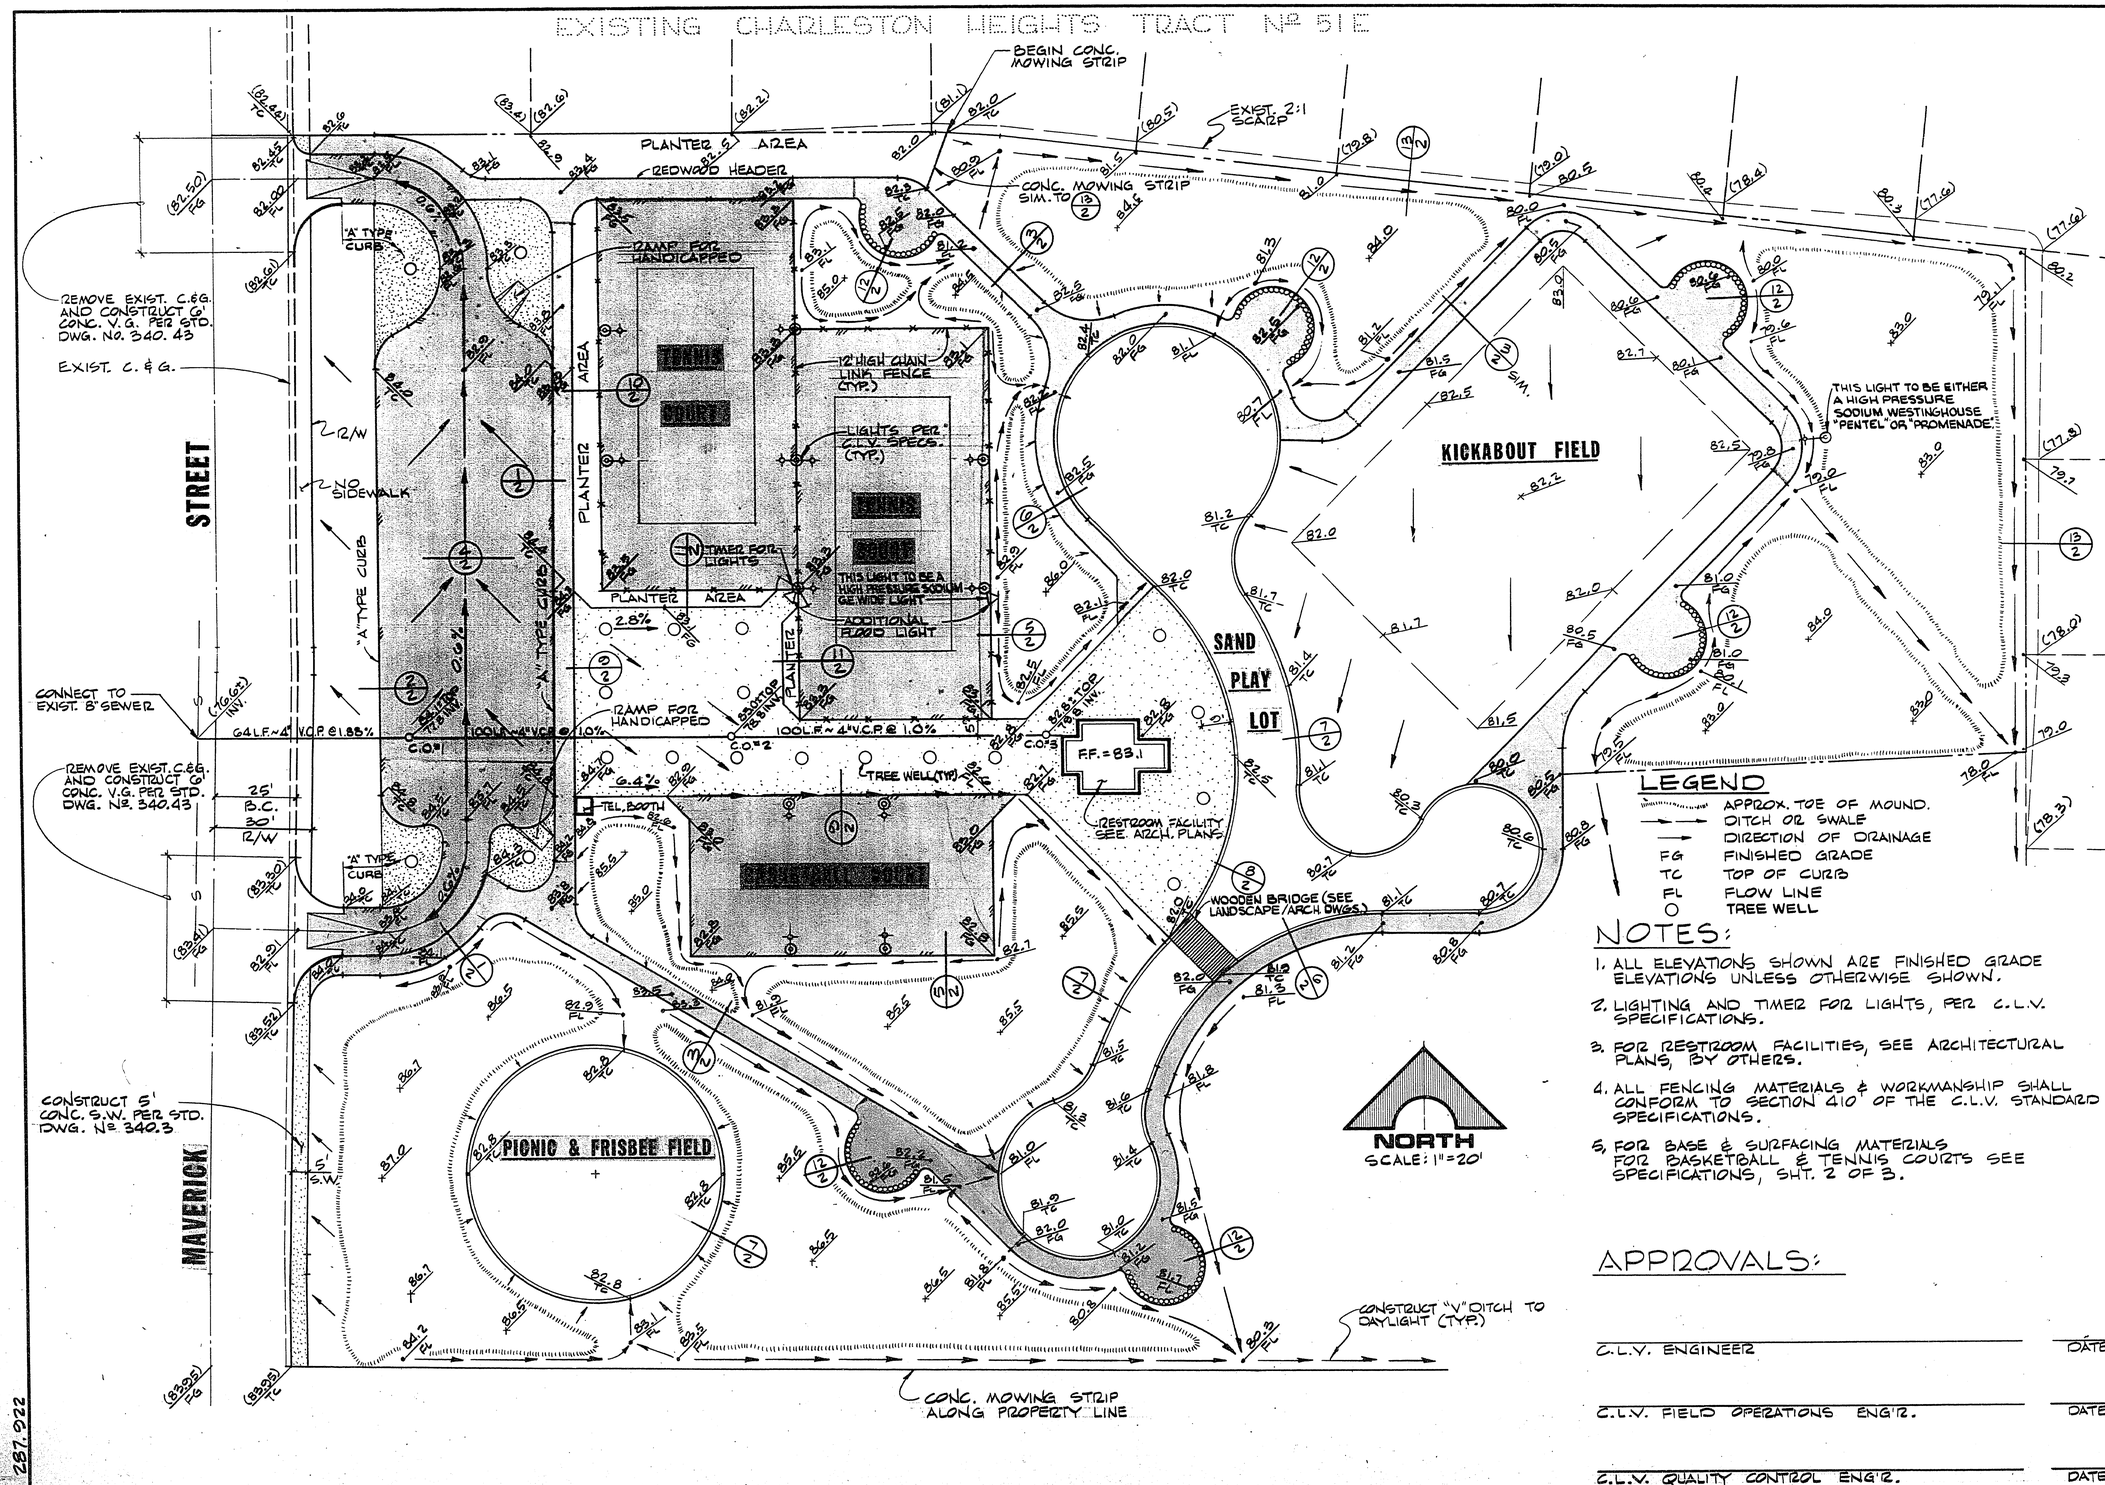

LEGEND

	APPROX. TOE OF MOUND.
	DITCH OR SWALE
	DIRECTION OF DRAINAGE
FG	FINISHED GRADE
TC	TOP OF CURB
FL	FLOW LINE
O	TREE WELL

NOTES:

1. ALL ELEVATIONS SHOWN ARE FINISHED GRADE ELEVATIONS UNLESS OTHERWISE SHOWN.
2. LIGHTING AND TIMER FOR LIGHTS, PER C.L.V. SPECIFICATIONS.
3. FOR RESTROOM FACILITIES, SEE ARCHITECTURAL PLANS, BY OTHERS.
4. ALL FENCING MATERIALS & WORKMANSHIP SHALL CONFORM TO SECTION 410 OF THE C.L.V. STANDARD SPECIFICATIONS.
5. FOR BASE & SURFACING MATERIALS FOR BASKETBALL & TENNIS COURTS SEE SPECIFICATIONS, SHT. 2 OF 3.

APPROVALS:

C.L.V. ENGINEER _____ DATE

C.L.V. FIELD OPERATIONS ENG'R. _____ DATE

C.L.V. QUALITY CONTROL ENG'R. _____ DATE

REV	DATE	DESCRIPTION

RECOMMENDED G. C. WALLACE

R.E. NO. DATE

G. C. WALLACE
Consulting Engineers, Inc.
1100 East Sahara Ave. • Las Vegas, Nevada 89104 • 732-3330

BECKER DEVELOPMENT CO.
CHARLESTON HEIGHTS PARK
GRADING PLAN

SHEET 1 OF 3 SHEETS

287.022

9/78 DIETERICH-POST 6532B

650.28-1