16-15-83

APPROXIMATE QUANTITIES			
ITEM	DESCRIPTION	UNIT	QUANTITY
629.80.80	DRINKING FOUNTAIN – PEDESTAL TYPE		LUMP SUM

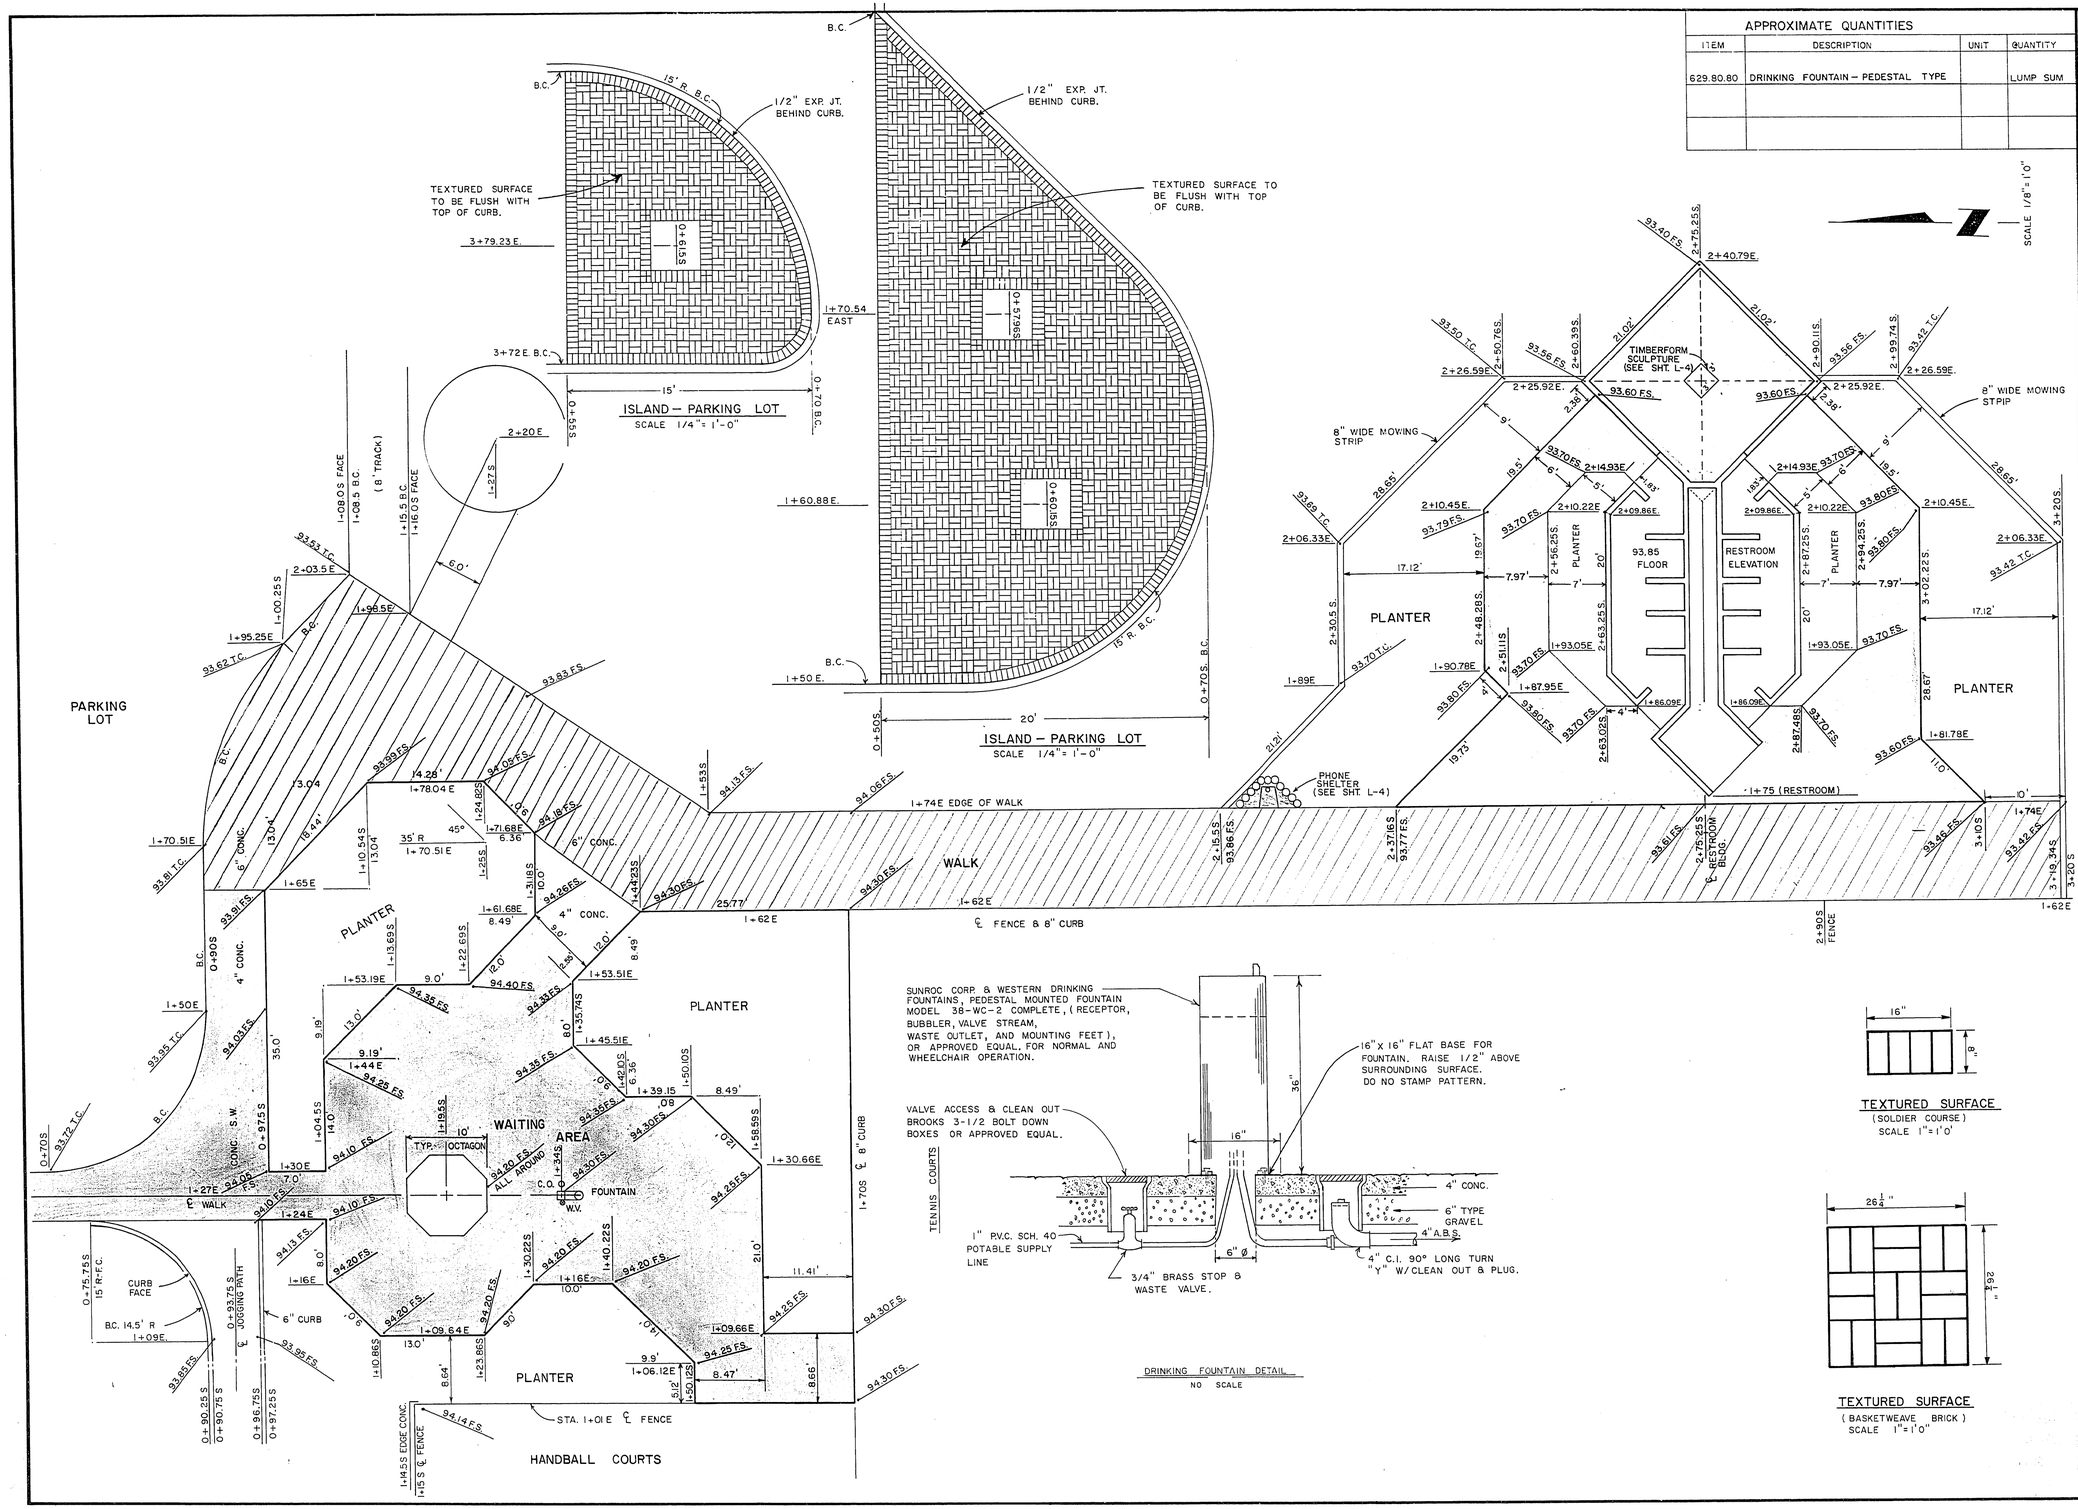

SUNROC CORP. & WESTERN DRINKING FOUNTAINS, PEDESTAL MOUNTED FOUNTAIN MODEL 38-WC-2 COMPLETE, (RECEPTOR, BUBBLER, VALVE STREAM, WASTE OUTLET, AND MOUNTING FEET), OR APPROVED EQUAL. FOR NORMAL AND WHEELCHAIR OPERATION.

16" X 16" FLAT BASE FOR FOUNTAIN. RAISE 1/2" ABOVE SURROUNDING SURFACE. DO NO STAMP PATTERN.

VALVE ACCESS & CLEAN OUT BROOKS 3-1/2 BOLT DOWN BOXES OR APPROVED EQUAL.

1" P.V.C. SCH. 40 POTABLE SUPPLY LINE

3/4" BRASS STOP & WASTE VALVE.

4" CONC.

6" TYPE GRAVEL

4" A.B.S.

4" C.I. 90° LONG TURN "Y" W/ CLEAN OUT & PLUG.

DRINKING FOUNTAIN DETAIL
NO SCALE

TEXTURED SURFACE
(SOLDIER COURSE)
SCALE 1" = 1'0"

TEXTURED SURFACE
(BASKETWEAVE BRICK)
SCALE 1" = 1'0"

Revisions	Date

Scale (h) 1/8" = 1'0"	Scale (v) —
Fld. bk. no. 78-3X	Date 1-23-79
Design by D. McGONEGLE	Drawn by J. PAYNE & J. Mc.
Approved by the Director of Public Services	Date

W.O. no. 3477

Department of Public Services Engineering Design Division

LAYOUT STATIONING
RESTROOM & WAITING AREAS
WITH FINISH SURFACE ELEVATIONS

BOB BASKIN PARK

CITY OF LAS VEGAS · CLARK COUNTY · NEVADA

Drawing no. 650.27-1 C/9