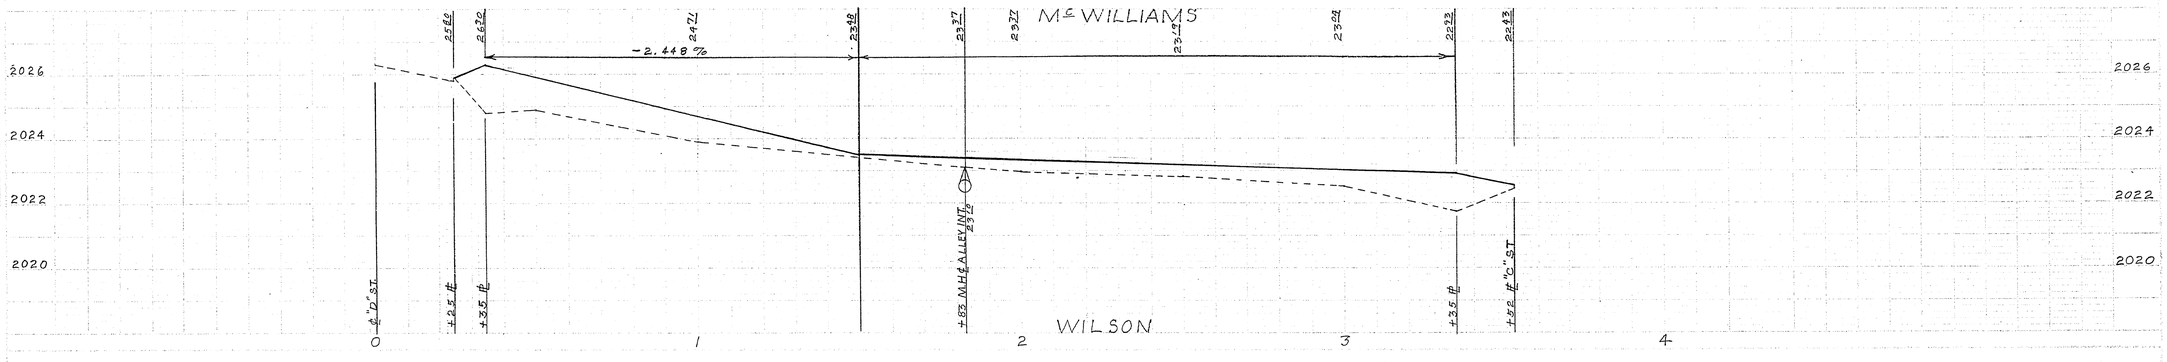

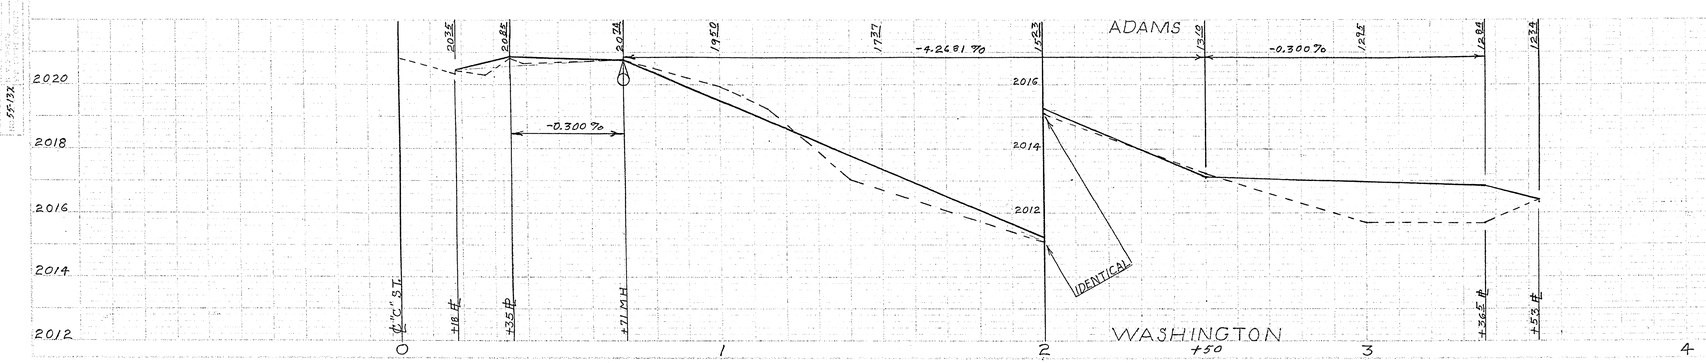

CITY OF LAS VEGAS, NEVADA ENGINEERING DEPT.		
ALLEYS BETWEEN "B" & "D" ST., ADAMS AVE. & WILSON AVE.		
	DATE	SCALE 1"=4, & 1"=20' H.
DESIGNED BY N.T.R.	9-12-7	FIELD BOOK NO. 55-13X
DRAWN BY N. RIGGS	8-2-7	WORK ORDER NO. 851-0-10
CHECKED BY		DRAWING NO.
APPROVED CITY ENGR.		108-V 105

SHEET 6 OF 7 SHEETS