2518

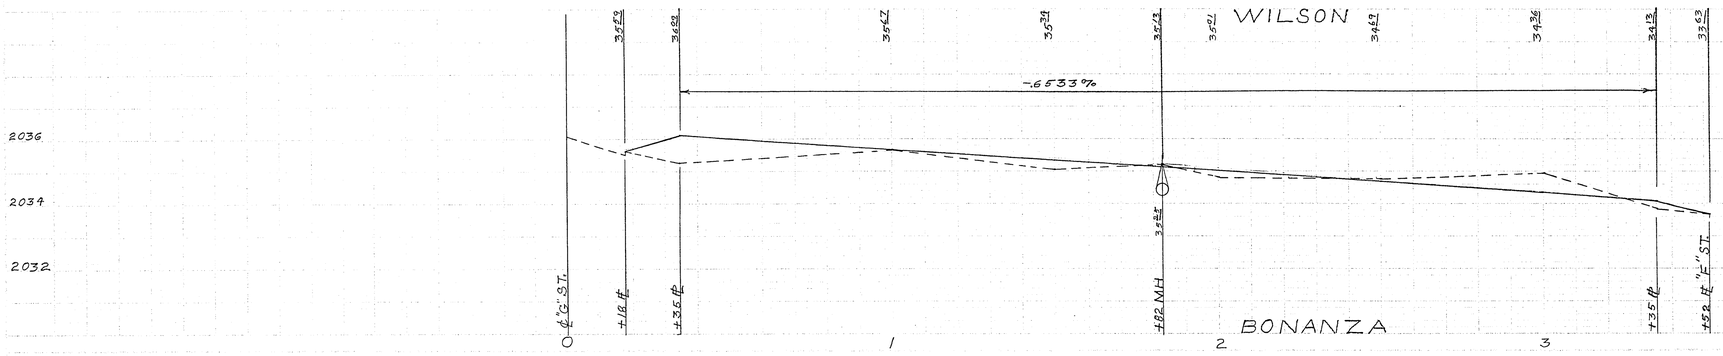

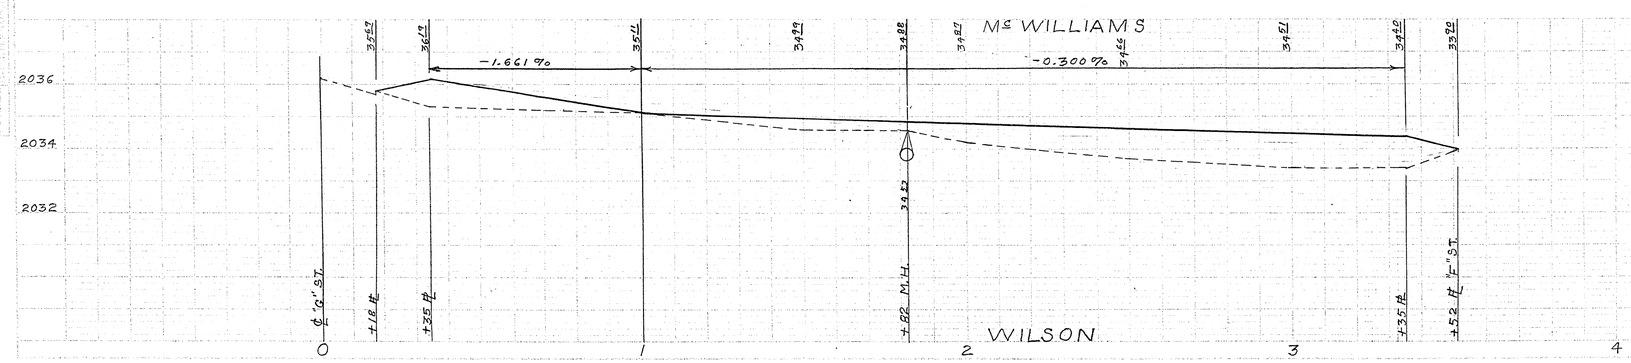

CITY OF LAS VEGAS, NEVADA ENGINEERING DEPT.		
ALLEYS BETWEEN "F" & "G" ST., BONANZA & McWILLIAMS		
	DATE	SCALE 1"=20' H & 1"=2' V.
DESIGNED BY N.T.R.	9-12-7	FIELD BOOK NO. 55-13 X
DRAWN BY N.T.R.	8-5-7	WORK ORDER NO. 851-0-10
CHECKED BY		DRAWING NO.
APPROVED CITY ENGR.		108-V 102

SHEET 3 OF 7 SHEETS