2-3-13

PLAN		BY	DATE
NOTE BOOK	SURVEYED		
	PLOTTED		
	ALIGNMENT CHECKED		
NO.	AS-BUILT CHECKED		

PROFILE		BY	DATE
NOTE BOOK	PLOTTED		
	GRADES CALCULATED		
	G. R. NOTED		
NO.	CUTS/FILLS CALCULATED		

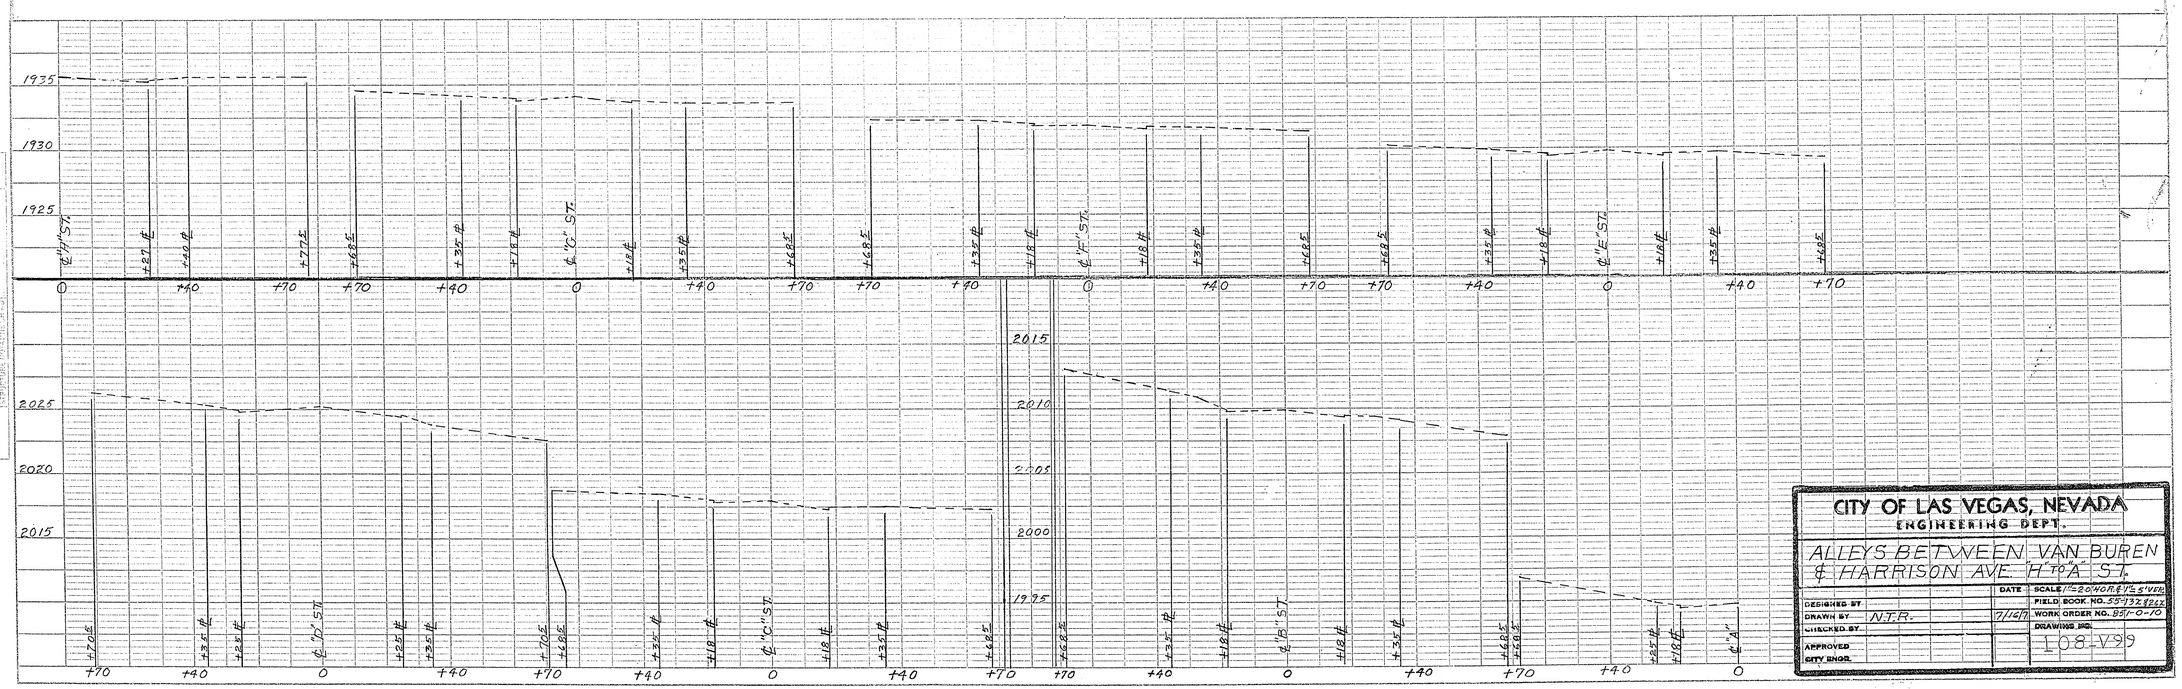

MONTH	DATE
MAYOR	7/16/71

CITY OF LAS VEGAS, NEVADA
ENGINEERING DEPT.

ALLEYS BETWEEN VAN BUREN & HARRISON AVE. "H" TO "A" ST.

DESIGNED BY		DATE	SCALE 1"=20' HOR. & 1"=5' VERT.
DRAWN BY	N.T.R.	7/16/71	FIELD BOOK NO. 55-132 & 222
CHECKED BY			WORK ORDER NO. 851-0-10
APPROVED			DRAWING NO.
CITY ENGR.			L08-V99

SHEET 13 OF 13 SHEETS

PLATE 1 - PLAN-PROFILE & A.S.C.E. STANDARDS
KEUFFEL & ESSER CO., NEW YORK
K&E CO. No. 345-1