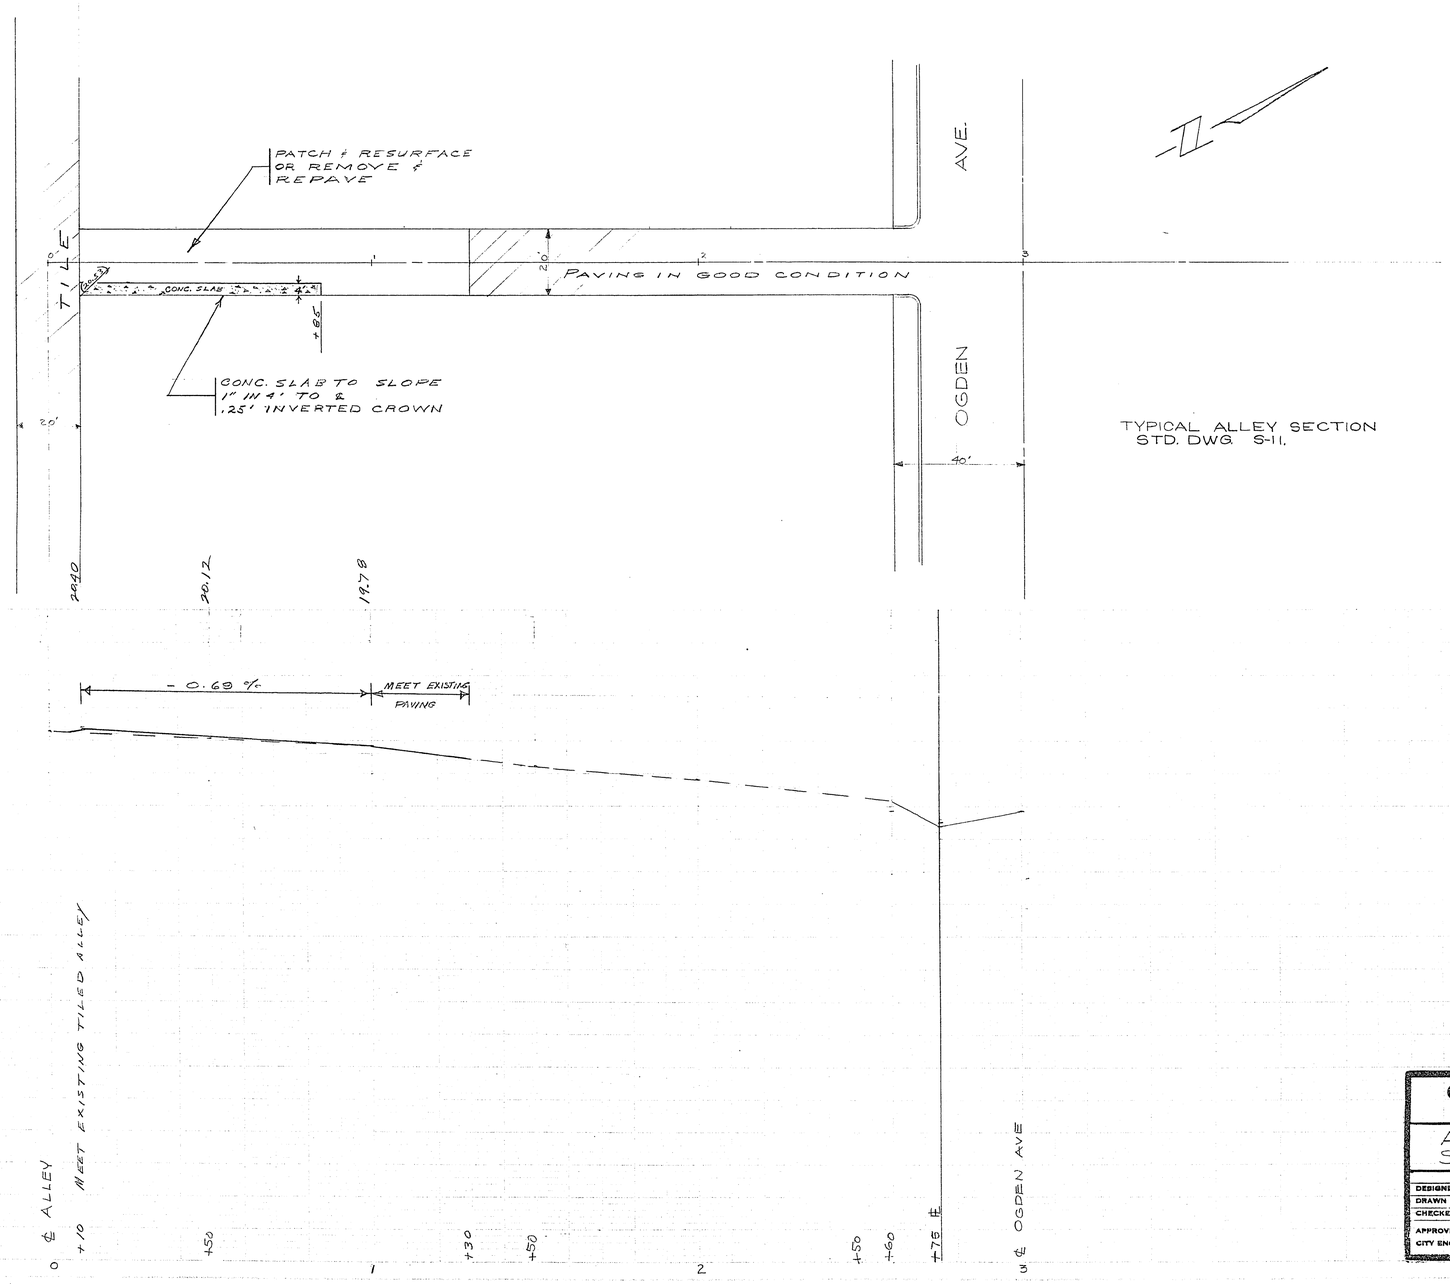

TYPICAL ALLEY SECTION
STD. DWG. S-11.

B.M. #15 2016.80

CITY OF LAS VEGAS, NEVADA
ENGINEERING DEPT.

ALLEY BETWEEN FIRST & SECOND FROM ALLEY TO OGDEN

	DATE	SCALE 1"=20' HOR. & VERT.	
DESIGNED BY Kennedy	6-27-57	FIELD BOOK NO. 5529X	
DRAWN BY Small	6-28-57	WORK ORDER NO. 289	
CHECKED BY GSL KMN	6-28-57	DRAWING NO.	
APPROVED CITY ENGR.	6/28/57	108-V 75	

SHEET 2 OF 2