2545

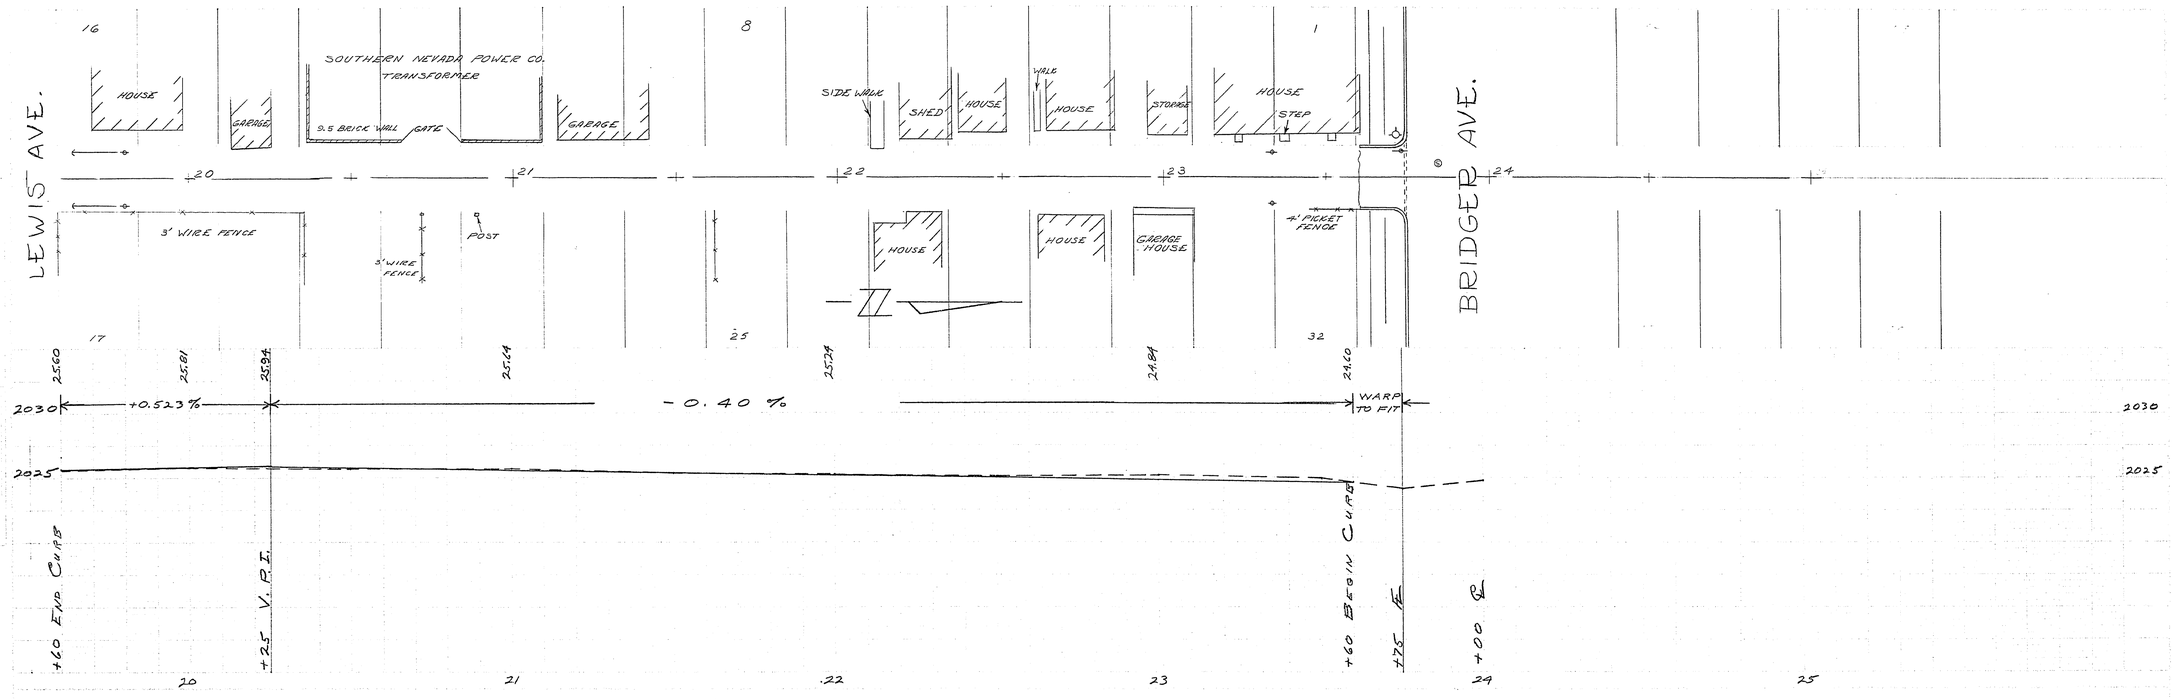

CITY OF LAS VEGAS, NEVADA ENGINEERING DEPT.		
ALLEYS - BET. MAIN & 1ST FROM GASS TO BRIDGER		
	DATE	SCALE HOR. 1"=20' VER. 1"=2'
DESIGNED BY KENNEDY	8-27-56	FIELD BOOK NO. 55-23X
DRAWN BY A. GEDDES	8-10-56	WORK ORDER NO. 1037
CHECKED BY ZPL C.L.K.	7-5-56	DRAWING NO.
APPROVED CITY ENGR.	7-5-57	108-V73

SHEET 3 OF 3