3.540

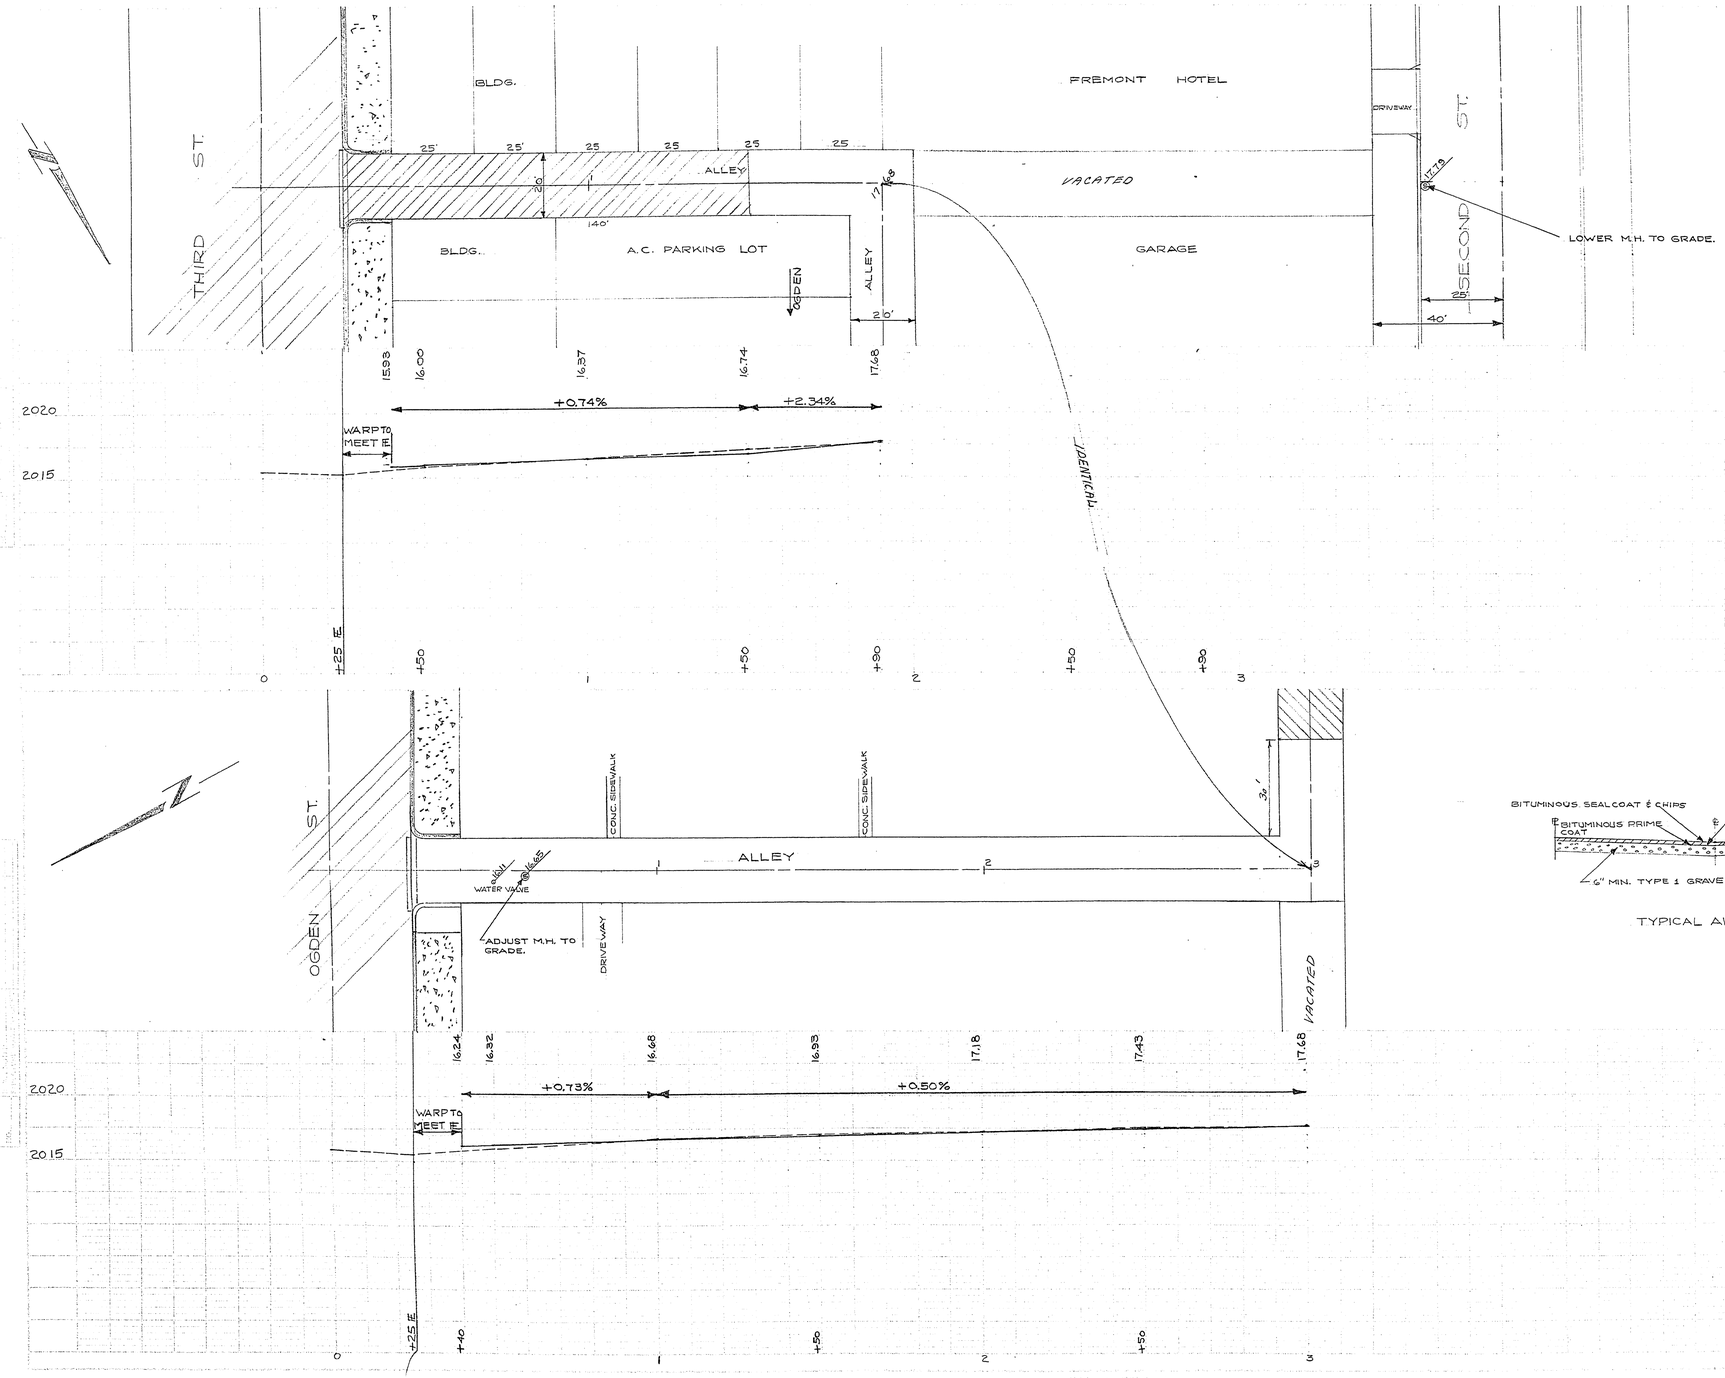

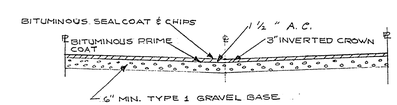

TYPICAL ALLEY SECTION

⚠ REVISION

CITY OF LAS VEGAS, NEVADA
ENGINEERING DEPT.

"L" ALLEY BETWEEN 2ND & 3RD
OGDEN TO THIRD

		DATE	SCALE 1"=20' HOR; 1"=5' VERT
DESIGNED BY	KENNEDY	7-16-58	FIELD BOOK NO. 56-3X
DRAWN BY	SMALL	7/11/58	WORK ORDER NO. 1037
CHECKED BY			DRAWING NO.
APPROVED CITY ENGR.	for DIR PW	7/16/58	108-V72