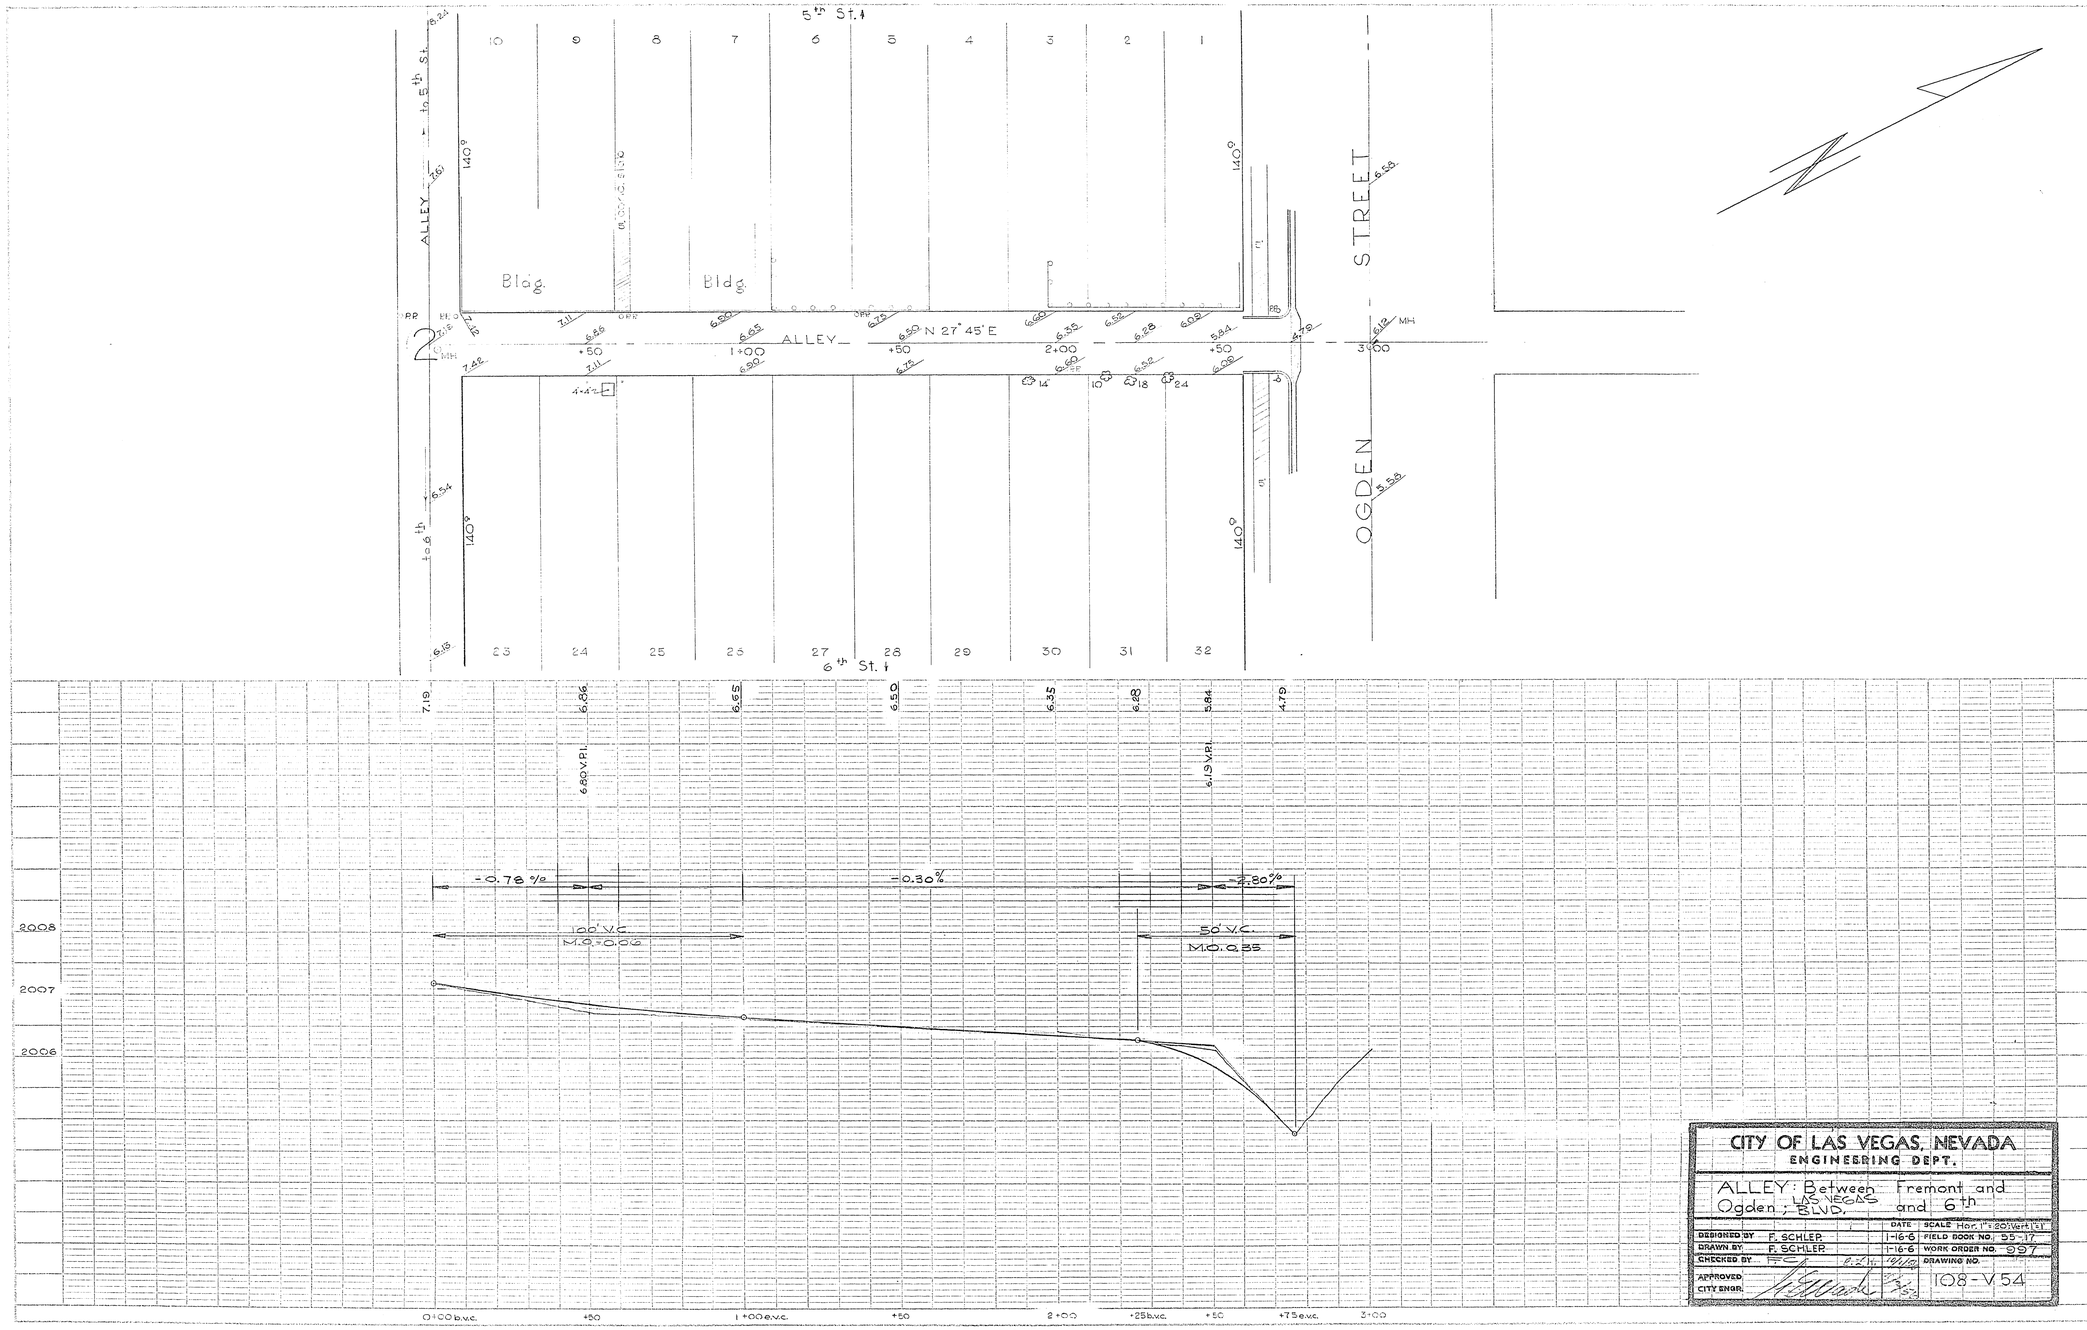

CITY OF LAS VEGAS, NEVADA
ENGINEERING DEPT.

ALLEY: Between Fremont and Ogden; LAS VEGAS BLVD. and 6th

DESIGNED BY	F. SCHLEP	DATE	SCALE Hor. 1" = 20' Vert. 1" = 2'
DRAWN BY	F. SCHLEP	1-16-6	FIELD BOOK NO. 55-17
CHECKED BY		1-16-6	WORK ORDER NO. 997
APPROVED CITY ENGR.			DRAWING NO. 108-V54