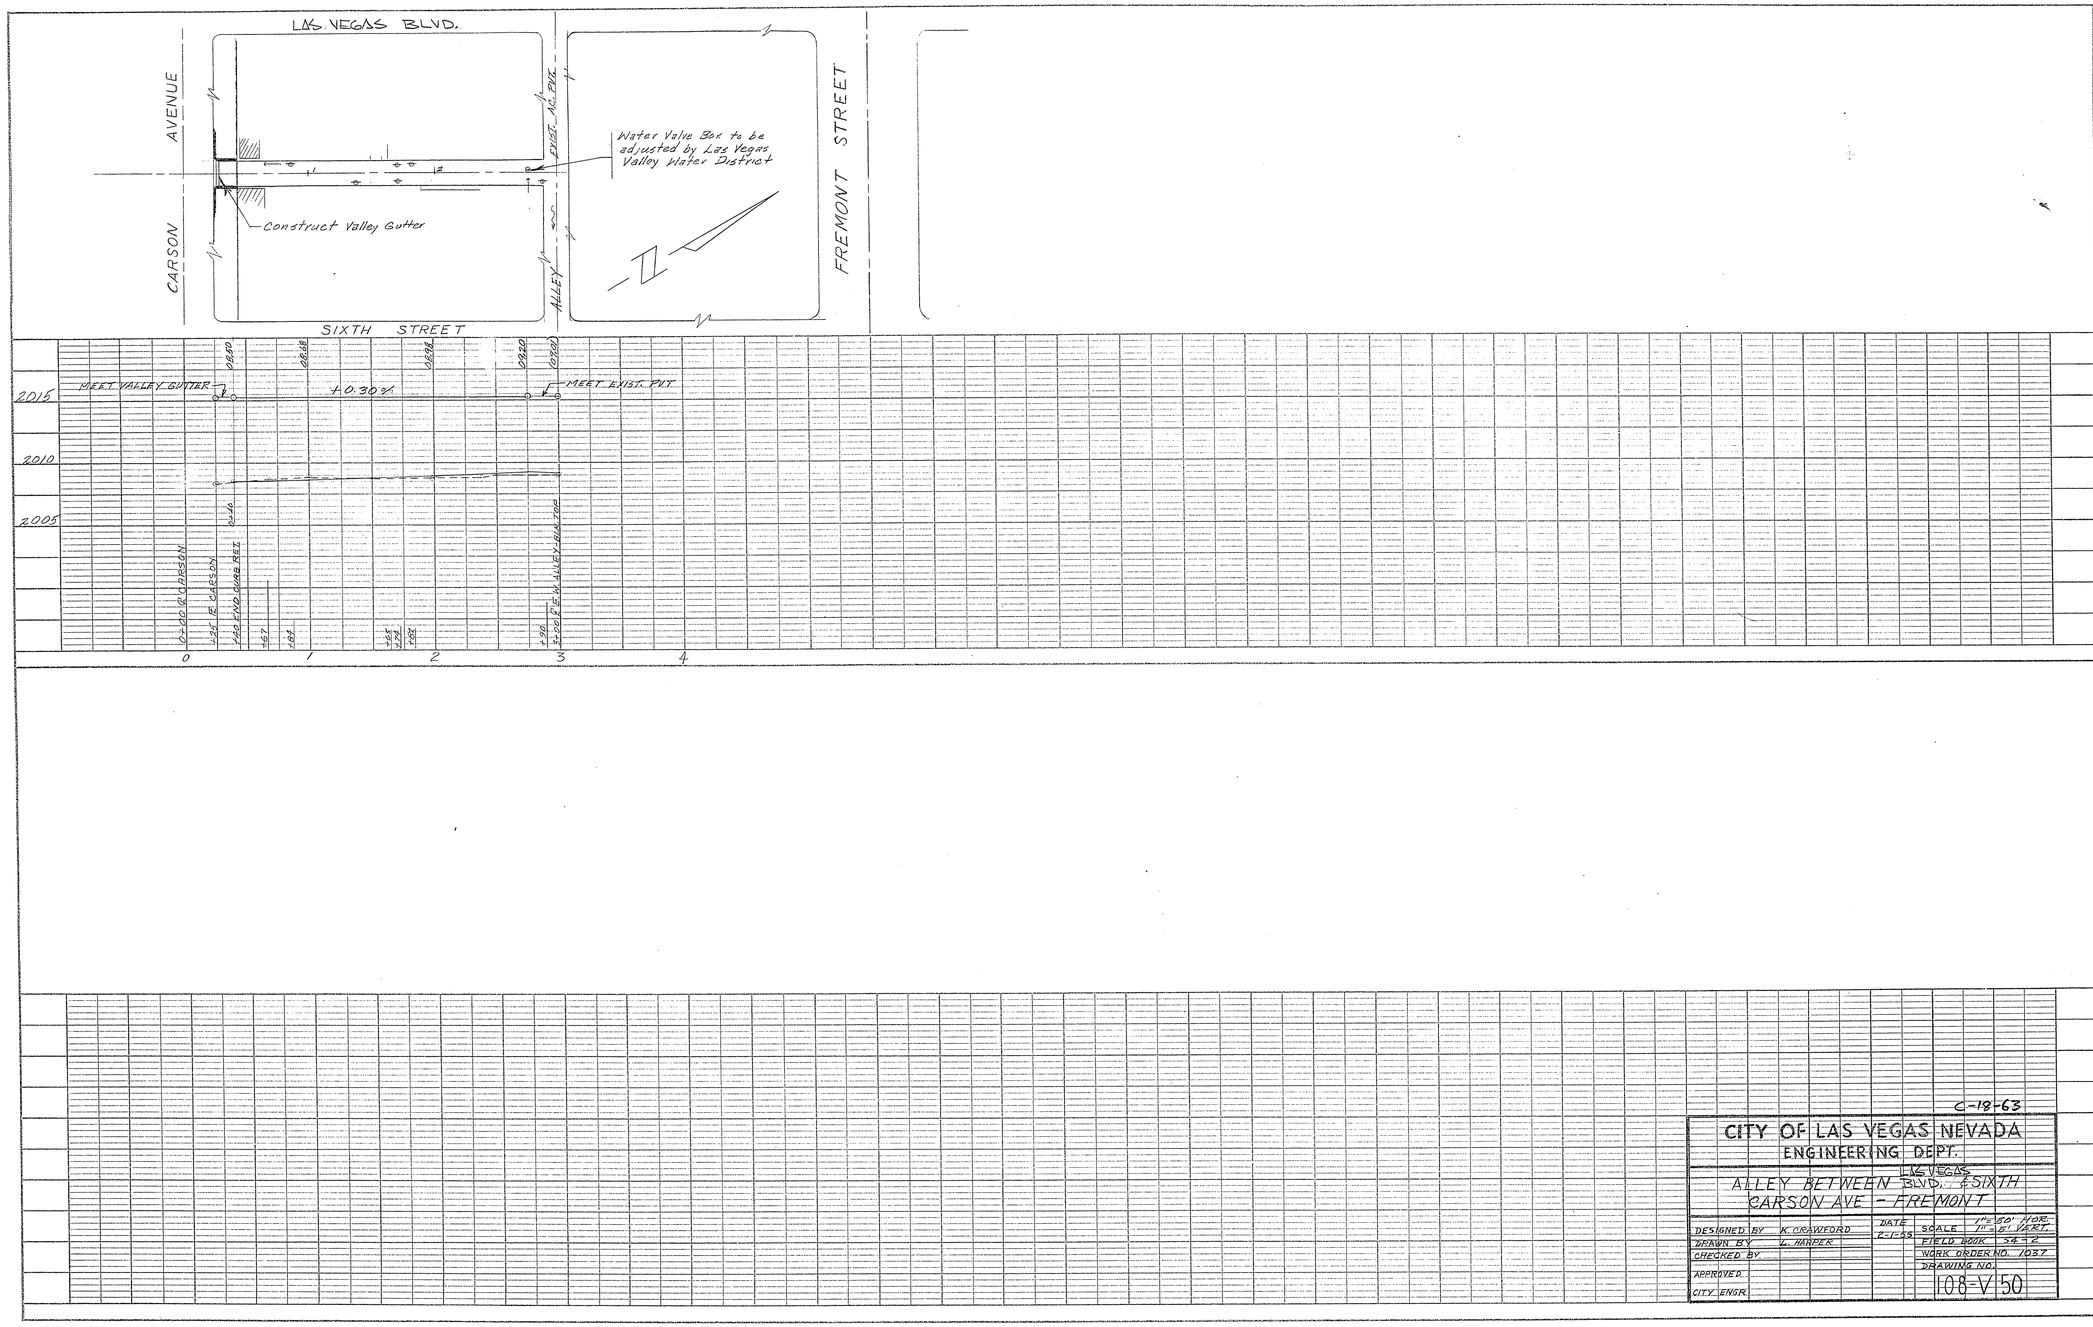
LAS VEGAS BLVD.
AVENUE
CARSON
Construct Valley Gutter
Water Valve Box to be adjusted by Las Vegas Valley Water District
DIST. MC. PVC.
ALLEY
FREMONT STREET
SIXTH STREET
2015
2010
2005
MEET VALLEY GUTTER
+0.30%
MEET EXIST. PVT.
0+00 @ CARSON
+25 TO CARSON
FND CURB REF
+50 PVC ALLEY BUS TOP
0
1
2
3
4
C-18-63
CITY OF LAS VEGAS NEVADA
ENGINEERING DEPT.
LAS VEGAS
ALLEY BETWEEN BLVD. & SIXTH
CARSON AVE - FREMONT
DESIGNED BY K. CRAWFORD
DRAWN BY L. HARPER
CHECKED BY
APPROVED
CITY ENGR.
DATE 2-1-58
SCALE 1"=50' HOR. 1"=5' VERT.
FIELD BOOK 54-5
WORK ORDER NO. 1037
DRAWING NO. 108-V 50
PROFILE
POLE BOOK
NO.
PLATE 2 - PLAN - PROFILE - L.A.S.
CLEARPRINT PAPER CO. S.F. CAL.
No. 1000H-3